PP APPROVAL RECORD

Planning Permission

Tiruvallur district, Tamil Nadu

APPROVAL TYPE
Building Plan

ISSUING AUTHORITY
Rural Panchayat

The approval as the planning authority issued it, reproduced in full behind this page.

An approval speaks to what was sanctioned, not to what was built. Completion is a separate record.

Verified RealEstate™
3/350/2 Mettukuppam,
OMR Thoraipakkam,
Chennai 600 097, India

hello@verified.realestate
+91 9996 12 9996
verified.realestate

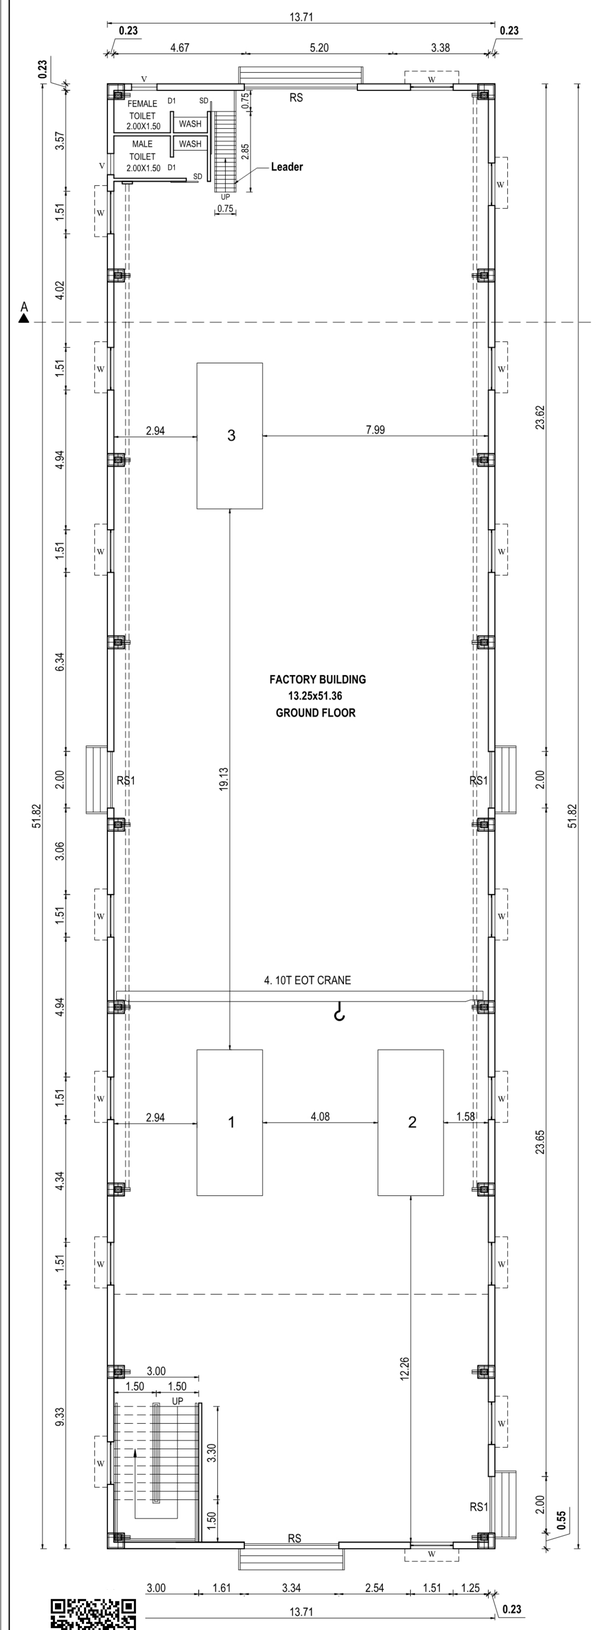

PRO. GROUND FLOOR PLAN

PRO. MEZZANINE FLOOR PLAN

PRO. ROOF PLAN

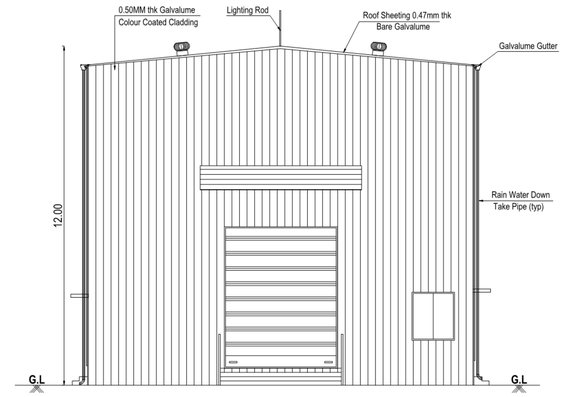

EAST FACE ELEVATION

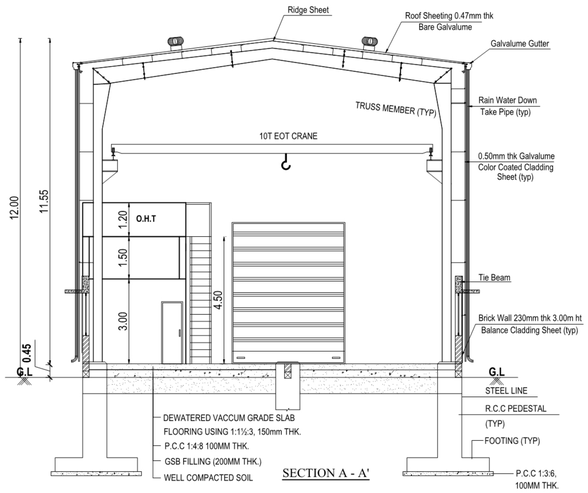

SECTION A - A'

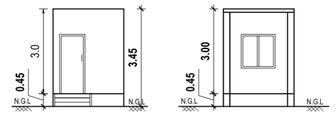

ELEVATION

SECTION ON - D-D'

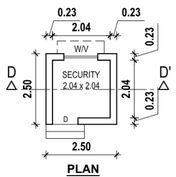

PLAN

SECURITY ROOM

SCALE-1:100 SHEET NO - 2 OF 2

PLAN SHOWING THE PROPOSED CONSTRUCTION OF INDUSTRIAL BUILDING IN SURVEY NO.376/2A2 & 376/2B OF PATTARAIPERUMBUDUR VILLAGE & PANCHAYAT TIRUVALLUR TALUK AND DISTRICT. POONDI PANCHAYAT UNION LIMIT.

N

SCHEDULE OF JOINERY

TYPE	DESCRIPTION	SIZE
RS	ROLLING SHUTTER	4.00 x 5.00
RS1	ROLLING SHUTTER-1	2.00 x 3.00
D	DOOR	0.90 x 2.20
D1	DOOR-1	0.75 x 2.20
W1	WINDOW-1	1.80 x 1.50
V	VENTILATOR	0.90 x 0.60

ALL DIMENSIONS ARE IN METER

APPLICANT SIGNATURE :-

M. Selvaraj

STRUCTURAL ENGINEER :-

Dr. M. SEKAR, M.E.,Ph.D.,
(MISTE, ISET),
REG. STRUCTURAL ENGINEER, GRADE-I,
DTCP. Reg. No. SE/Gr.-I/003/2021
PLOT No. 28, Kottaiperumal Koil Street,
KAVERIPAKKAM & 2 508,
Ranipet Dt. TamilNadu. India.
Mobile: + 91-9498314532 / 9840144287.

REGISTERED ENGINEER :-

Er. P. BALU, B.E.,
Registered Engineer, Grade-II (RE)
Reg. No. CGL DIST/RE/Gr-II/2021/DB/M09
No. 27, G.S.T. Road, Chengalpattu-603 001.
Mobile: 77086 29625

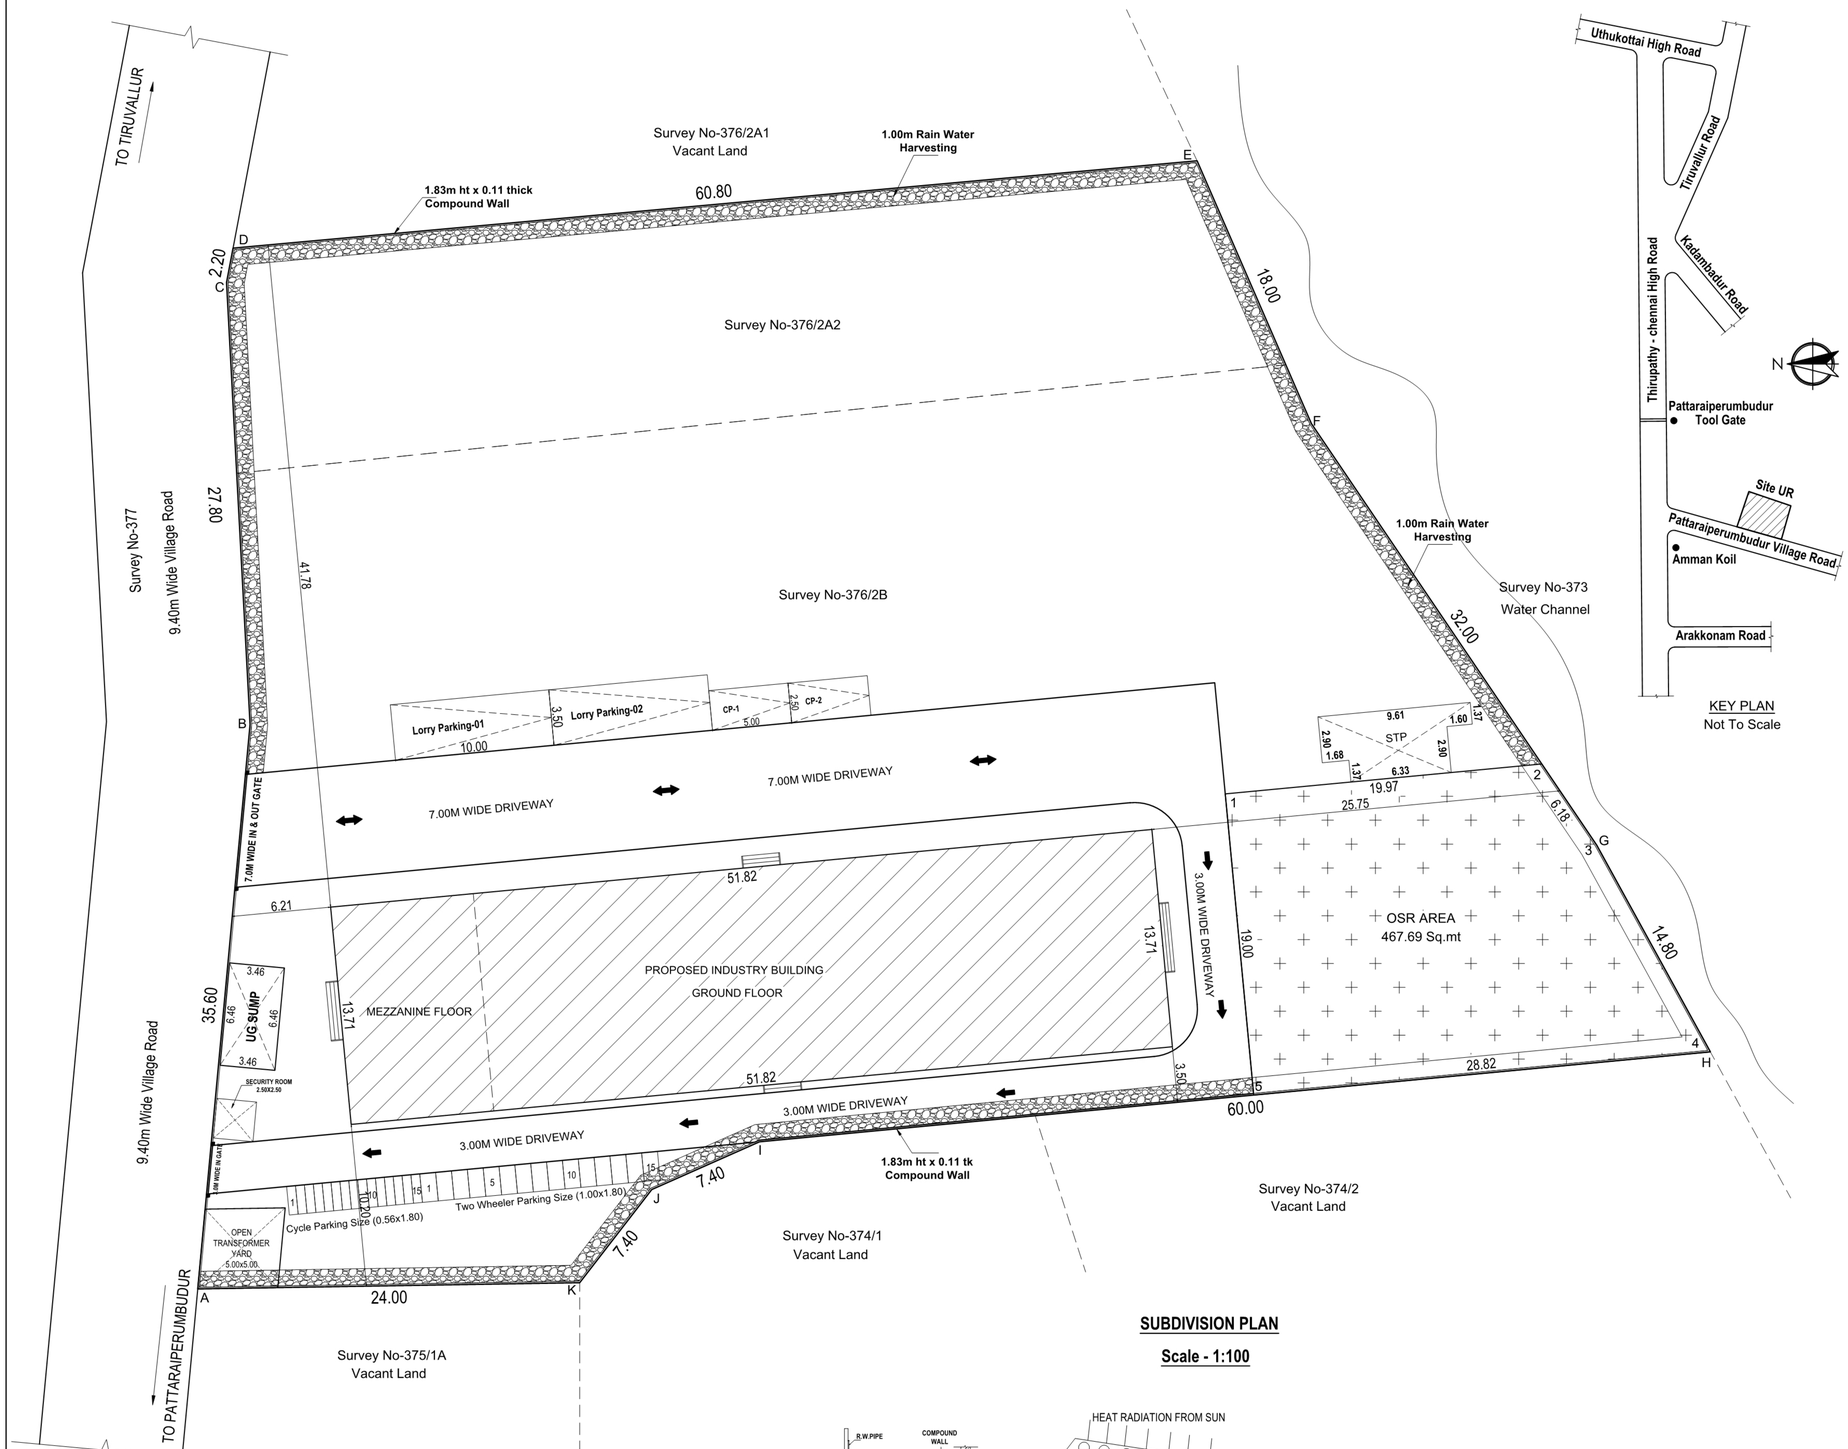

SUBDIVISION PLAN

Scale - 1:100

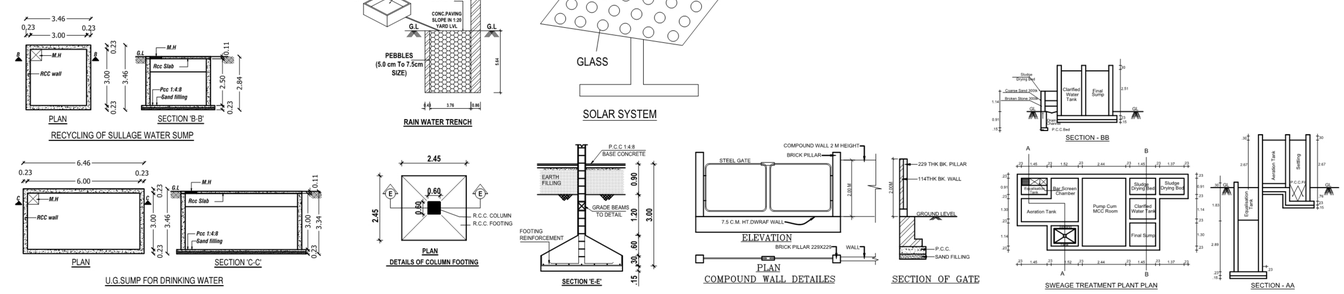

SCALE- 1: 200 SHEET-1 OF 2

PLAN SHOWING THE PROPOSED CONSTRUCTION OF INDUSTRIAL BUILDING IN SURVEY NO.376/2A2 & 376/2B OF PATTARAIPERUMBUDUR VILLAGE & PANCHAYAT TIRUVALLUR TALUK AND DISTRICT. POONDI PANCHAYAT UNION LIMIT.

CATEGORY : GREEN INDUSTRIAL ,
NO.26.POLYTHENE, PLASTIC AND PVC GOODS THROUGH EXTRACTION / MOULDING.

AS PER DOCUMENT EXTENT - 1.12 Acre / 4532.41 Sq.mt

AS PER PATTA EXTENT - 4540.00 Sq.mt

OPEN SPACE RESERVATION AREA - 467.69 Sq.mt

AREA STATEMENT OF THE PROPOSED BUILDING DETAIL :-

SL.NO	DESCRIPTION	FSI AREA. SQ.M	NON FSI AREA. SQ.M	TOTAL BUILD-UP AREA. SQ.M
1.	PROPOSED. FACTORY BUILDING GROUND FLOOR	710.45	-	710.45
2.	PROPOSED. OFFICE AREA MEZZANINE FLOOR	123.39	-	123.39
3.	SECURITY ROOM	-	6.25	6.25
	TOTAL EXTENT	833.84	6.25	840.09

Floor Space Index :- $\frac{833.84}{4532.41}$ FSI ARCHIVED = 0.183 < 1.5

PARKING DETAILS:

PARKING DESCRIPTION	REQUIRED	PROVIDED
Lorry Parking- Workshop Area/500 = 710.45/500 = 1.420	2 Nos	2 Nos
Car Parking- Office Area/100 = 123.39/100 = 1.233	2 Nos	2 Nos
Two Wheelers Parking- Workshop Area/50 = 710.45/50 = 14.209	15 Nos	15 Nos
Cycle Parking- Workshop Area/50 = 710.45/50 = 14.209	15 Nos	15 Nos

MACHINERY DETAILS

REF	NAME OF THE MACHINERY	QTY	HP
1.	GRINDING MACHINE	1	20.00
2.	MOLDING PRESS MECHANICAL	1	20.00
3.	BOILER	1	10.00
4.	10 TON MECHANICAL PRESS	1	5.00

TOTAL HORSE POWER = 55.00

SOLAR HOT WATER SYSTEM DETAIL :

NO OF WORKERS - MALE	: 20 Nos
NO OF WORKERS - FEMALE	: 05 Nos
TOTAL NO OF WORKERS (20+05 = 25)	: 25 Nos
WATER CONSUMPTION @ 80 Lit / Person/Day	
TOTAL CONSUMPTION (25 X 80)	: 2000 Lits
NO OF SWHS (2000 lit Capacity)	: 1 No

N

SCALE - 1:200

SCHEDULE OF JOINERY			SANITARY REQUIREMENTS		
TYPE	DESCRIPTION	SIZE	DESCRIPTION	REQUIRED	PROVIDED
RS	ROLLING SHUTTER	4.00 x 5.00	WATER CLOSET	02	02
RS1	ROLLING SHUTTER-1	2.00 x 3.00	URINAL	02	-
D	DOOR	0.90 x 2.20	WASH TAPS	02	
D1	DOOR-1	0.75 x 2.20			
W1	WINDOW-1	1.80 x 1.50	DRINKER WATER FOUNTAINS	01	
V	VENTILATOR	0.90 x 0.60			

ALL DIMENSIONS ARE IN METER

M. Selvamanai

APPLICANT SIGNATURE :-

M.Sekar
Dr. M. SEKAR, M.E.,Ph.D.,
(MISTE, IBET),
REG. STRUCTURAL ENGINEER, GRADE-I,
DTCP. Reg. No. SE/Gr-I/003/2021
PLOT No. 28, Kottaiperumal Koil Street,
KAVERIPAKKAM - 2 508.
Ranipet Dt. TamilNadu. India.
Mobile: + 91-9498314532 / 9543144287.

STRUCTURAL ENGINEER :-

P. Ball
Er. P. BALU, B.E.,
Registered Engineer, Grade-II (RE)
Reg. No. CBL DIST/RE/Gr-II/2021/09/006
No. 27, G.S.T. Road, Chengalpattu-603 001.
Mobile: 77086 29625

REGISTERED ENGINEER :-

THE LANDLENS SUITE

Eight ways to know a piece of land before you pay for it.

This report covers one part of the picture. These cover the rest, drawn from the same government records, for any property in Tamil Nadu.

LandLens One
Ask anything about a property and get an answer grounded in live government records, with the sources shown.
/landlens/one

Verify My Land
Every record check run on one property and returned as a single report.
/landlens/verify-my-land

Legal Opinion
An advocate's written opinion on the title, built on the records we pull for it.
/landlens

One Map
Every layer on one map: the parcel, its boundary, zoning, water bodies and what sits around it.
/landlens/one/map

PriceMap
What land actually changed hands for around this plot, taken from the registered deeds.
/landlens/pricemap

Build Scope
What you are allowed to build here: floor space, height, coverage and setbacks.
/landlens/build-scope

Property Tracker
Watch a property and hear about it when something new is registered against it.
/landlens/property-tracker

Deal Room
Run the transaction in one place: documents, stamping, signatures and the parties.
/landlens/deal-room

FREE TOOLS · NO ACCOUNT NEEDED

Twenty-four checks you can run yourself, at no cost.

Records and verification

The registers themselves, read for you.

- Encumbrance Certificate
- Patta and Chitta
- Field Measurement Sketch
- EC Analyzer
- Bank charge check
- Court case search
- Seller background check
- Approval check by survey

Value and duty

What it is worth and what it costs to register.

- Guideline value by street
- Guideline value by survey
- Stamp duty and registration fees
- Capital gains
- Floor space index
- Area unit converter

Zoning and land use

What the plan says can happen on this land.

- Land use zone finder
- CMDA land use check
- Coastal regulation zone
- Master plan check
- Water bodies finder
- Airport height clearance

Registers and directories

Who holds it, and which office keeps the record.

- Find your registering office
- Temple property check
- Waqf property check
- RERA register

Every free tool
/tools

Services we run for you
/services

The LandLens suite
/landlens/one

Verified RealEstate™

Every claim in this document traces back to a government record.

- Legal opinions, due diligence and title verification
- Building plan, layout and sub-division approvals
- Completion and occupancy certificates, regularisation
- Escrow, negotiation and NRI property management
- Land survey, soil testing, architecture and construction

Verified RealEstate
3/350/2 Mettukuppam,
OMR Thoraipakkam,
Chennai 600 097, India
hello@verified.realestate
+91 9996 12 9996

Prepared from the registers named on the page each finding sits on. Where a register could not be read, this document says so in its place rather than leaving the gap to be read as a clean result.