

PP

APPROVAL RECORD

Planning Permission

Tiruvallur district, Tamil Nadu

APPROVAL TYPE


Building Plan

ISSUING AUTHORITY

Rural Panchayat


The approval as the planning authority issued it, reproduced in full behind this page.

An approval speaks to what was sanctioned, not to what was built. Completion is a separate record.

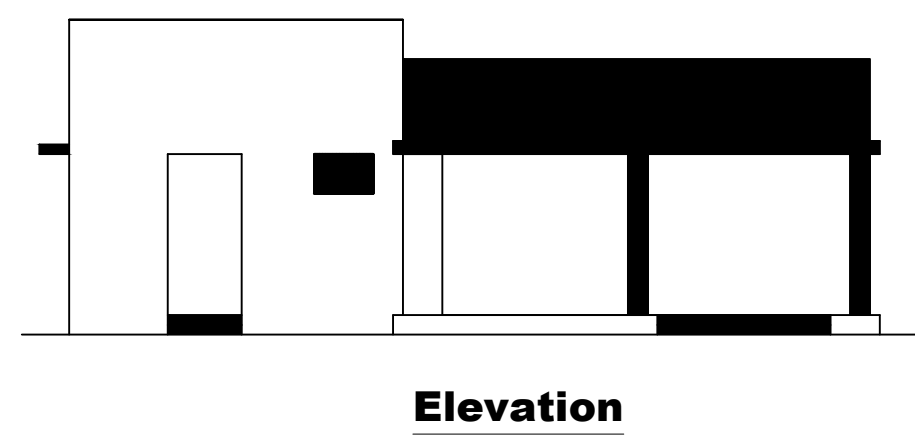


SECTION ON "JS"


PLAN SHOWING THE PROPOSED CONSTRUCTION OF "COCO CUM MOTHER STATION" IN S.F.NO: 311/1A2 & 311/1B, AT KODAMPAKKAM VILLAGE, POONAMALLEE TALUK, THIRUVALLUR DISTRICT. BY "M/S TORRENT GAS CHENNAI PRIVATE LIMITED" SCALE: 1INCH = 8FEET (OR) 1:100.

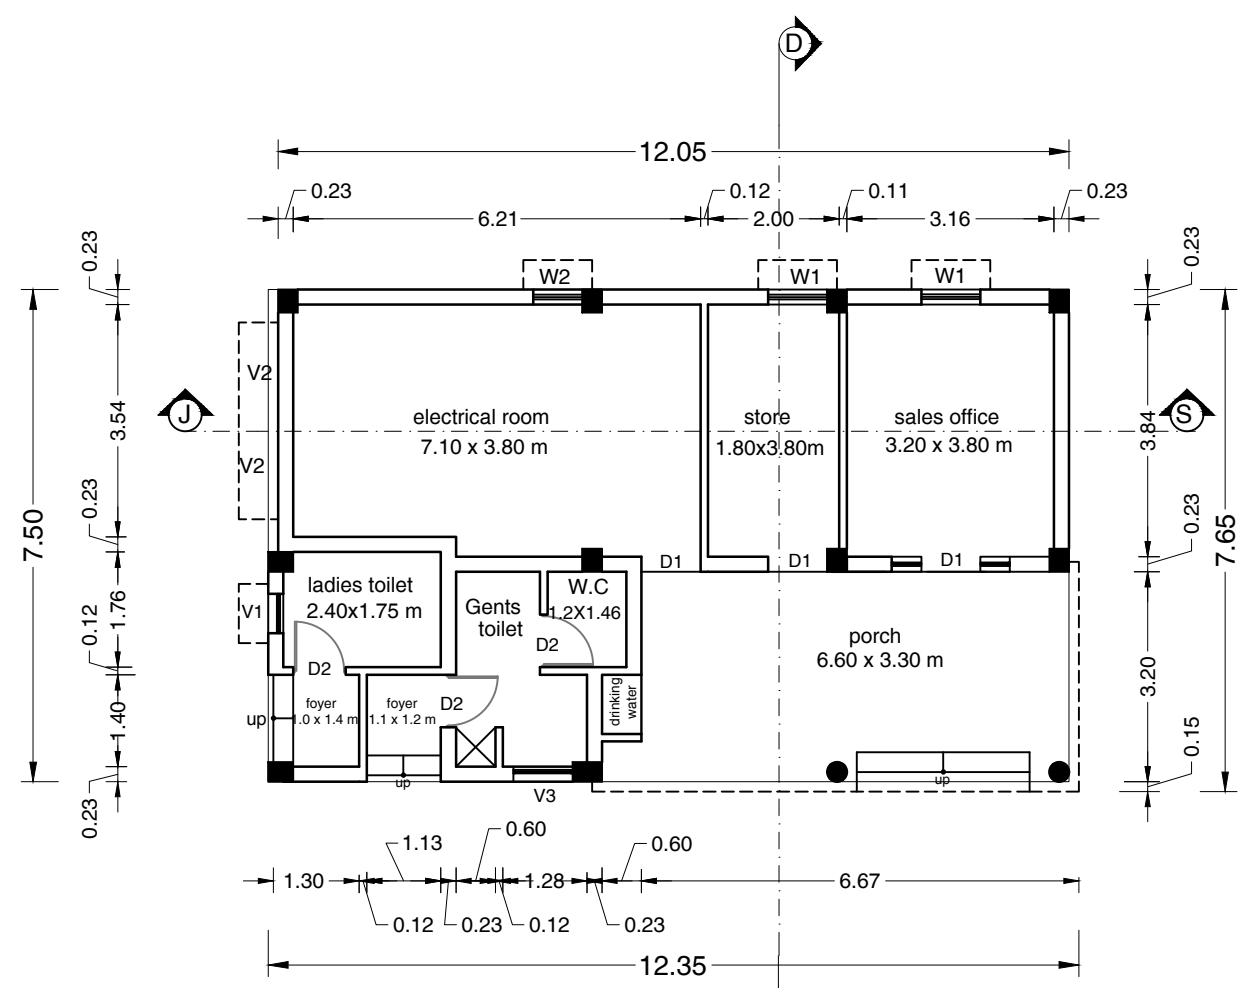


GROUND FLOOR PLAN - OFFICE BUILDING

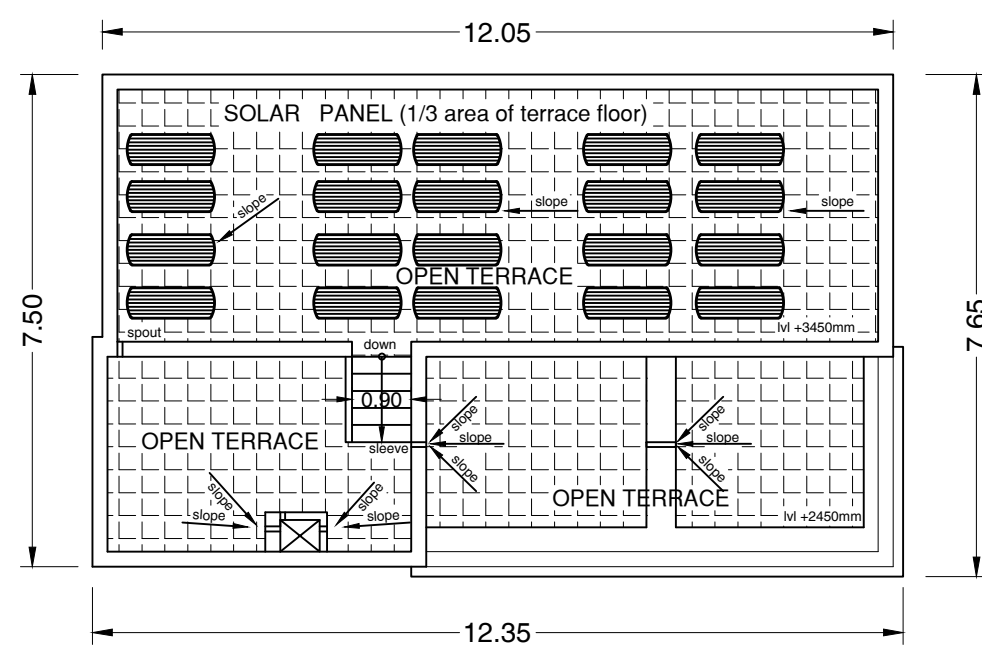


OPEN TERRACE FLOOR PLAN

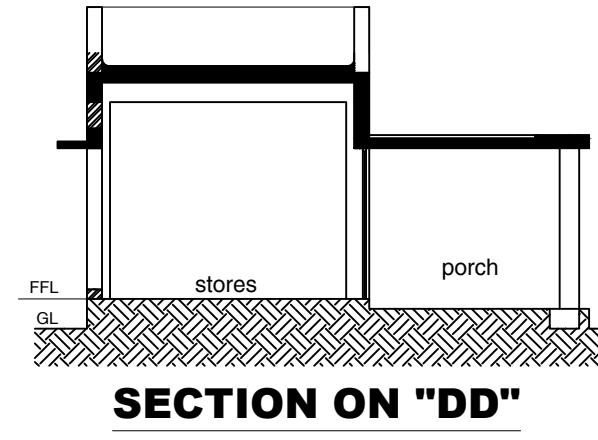

SECTION ON "DD"

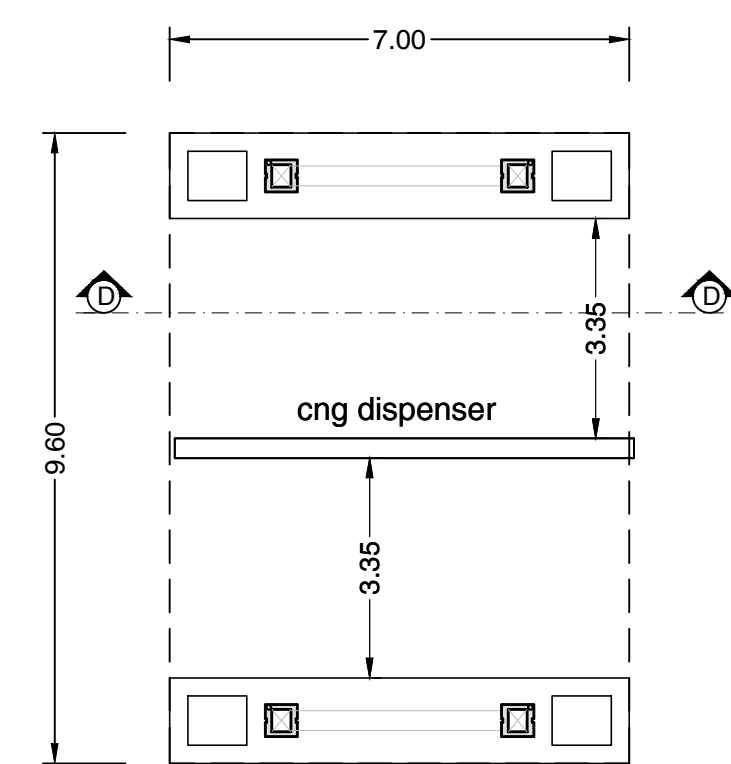

CANOPY LAYOUT

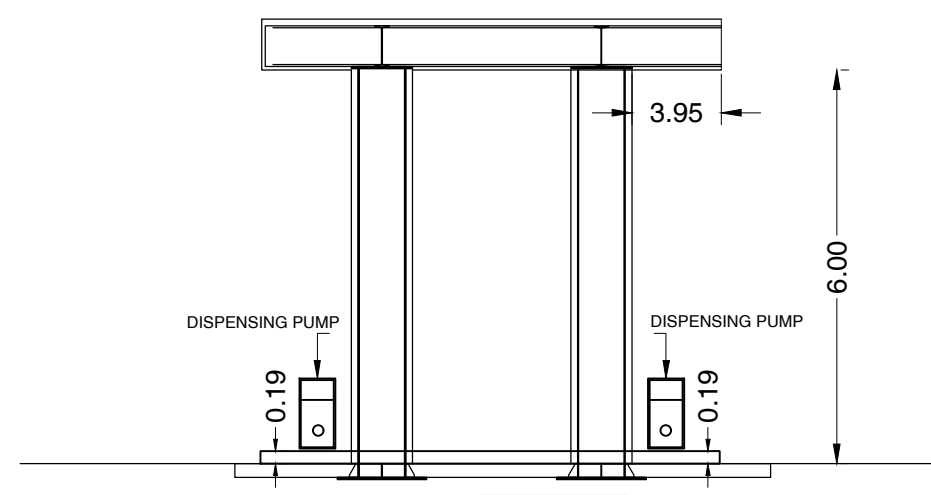

SECTION ON "DD" CANOPY DETAIL

LIST OF BUILDING \ EQUIPMENTS				
S. No.	DESCRIPTION	SIZE (Aprox) (mxm)	Capacity	QTY.
01	CNG COMPRESSOR	6X4	2000 SCMH	03 no.
02	STATIONARY CASCADE	5.60X2.2	4500 LTR. (WC)	01 no.
03	MOBILE CASCADE FILL POST	—	4500 LTR. (WC)	03 no.
04	CONTROL ROOM	12.35X7.65	—	01 no.
05	DISPENSER	—	15 KG/MIN. (FLOW)	04 no.
06	DRS	5.00X2.50	—	01 no.
07	PRS	11.00X8.00	—	01 no.

JOINERY DETAILS

		M
D1	GLASS DOOR	0.90 X 2.13
D2	UPVC DOOR	0.80 X 2.13
W1	UPVC SLIDING WINDOW	0.90 X 1.22
W1	UPVC SLIDING WINDOW	0.75 X 1.22
V1	UPVC LOUVERED VENT	0.80 X 0.45
V2	UPVC LOUVERED VENT with exhaust	1.20 X 0.45

AREA STATEMENT:-

S.F.NO: 311/1A2 - 0.06 Acre.
S.F.NO: 311/1B - 0.59 Acre
Total Area - 0.65 Acre (or) 2650.00 Sq.m

FLOOR NAME	Total Buildup Area Sq.M	Non-FSI Area Sq.M	Net FSI Area Sq.M
AS PER DOCUMENT AREA - - - 2650.00 SQ.M			
OFFICE BUILDING			
GROUND FLOOR AREA	91.50	-----	91.50
CANOPY AREA	67.20	-----	67.20
TOTAL AREA	158.70	-----	158.70

OPEN AREA OF THE SITE - 2491.30 sq.m

FLOOR SPACE INDEX

FLOOR AREA RATIO = 158.70 / 2650.00 = 0.06 < 2.00

PARKING AREA


Provided Number of Cars = 2 Nos
(Provided For Disabled Person Parking = 2 Nos)

COLOUR INDEX :


BOUNDARY OF SITE SHOWN IN GREEN
PROPOSED BUILDING SHOWN IN RED
EXISTING ROAD SHOWN IN YELLOW

COLOUR INDEX

SITE BOUNDARY
PROPOSED CONSTRUCTION
EXISTING ROAD
DRIVE WAY

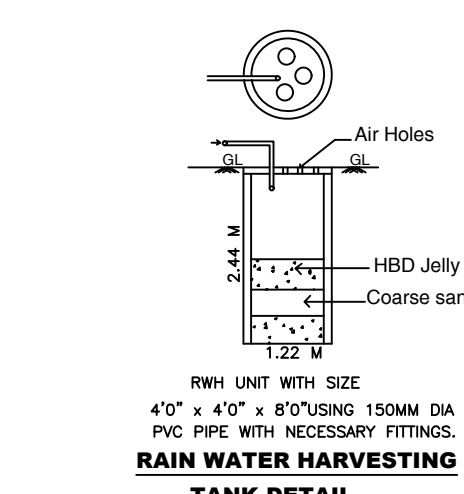


RAIN WATER HARVESTING TANK DETAIL


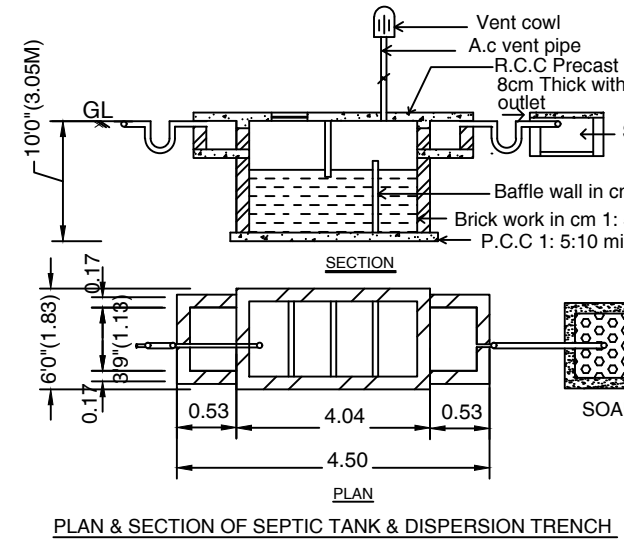


PLAN & SECTION OF SEPTIC TANK & DISPERSION TRENCH


THIRUVALLUR TALUK COOVAM RIVER

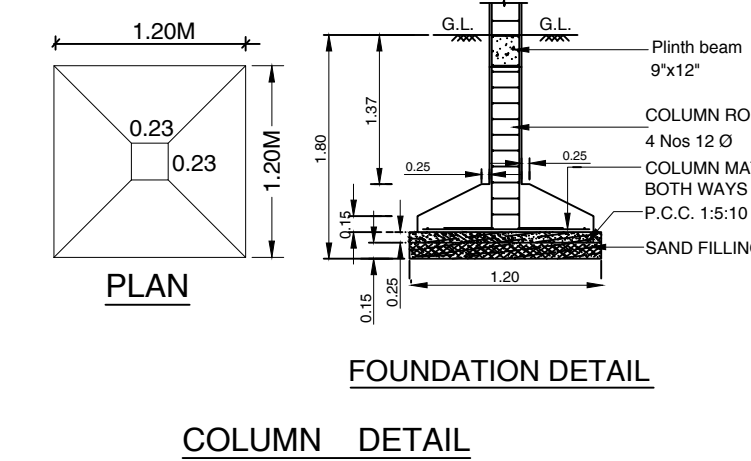


COLUMN DETAIL

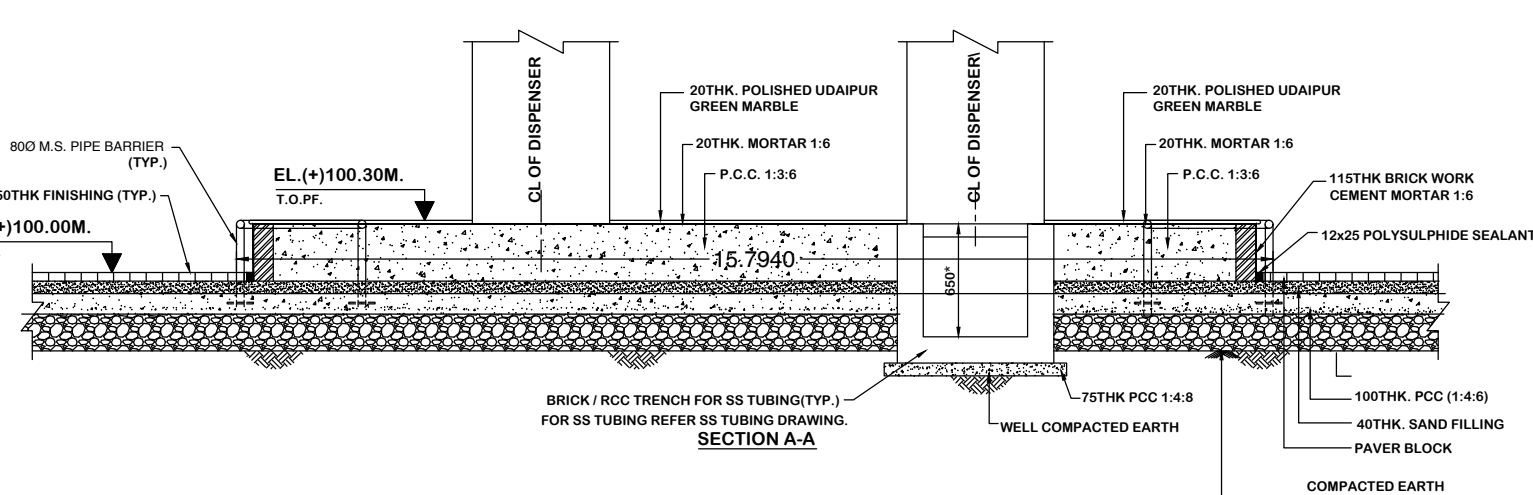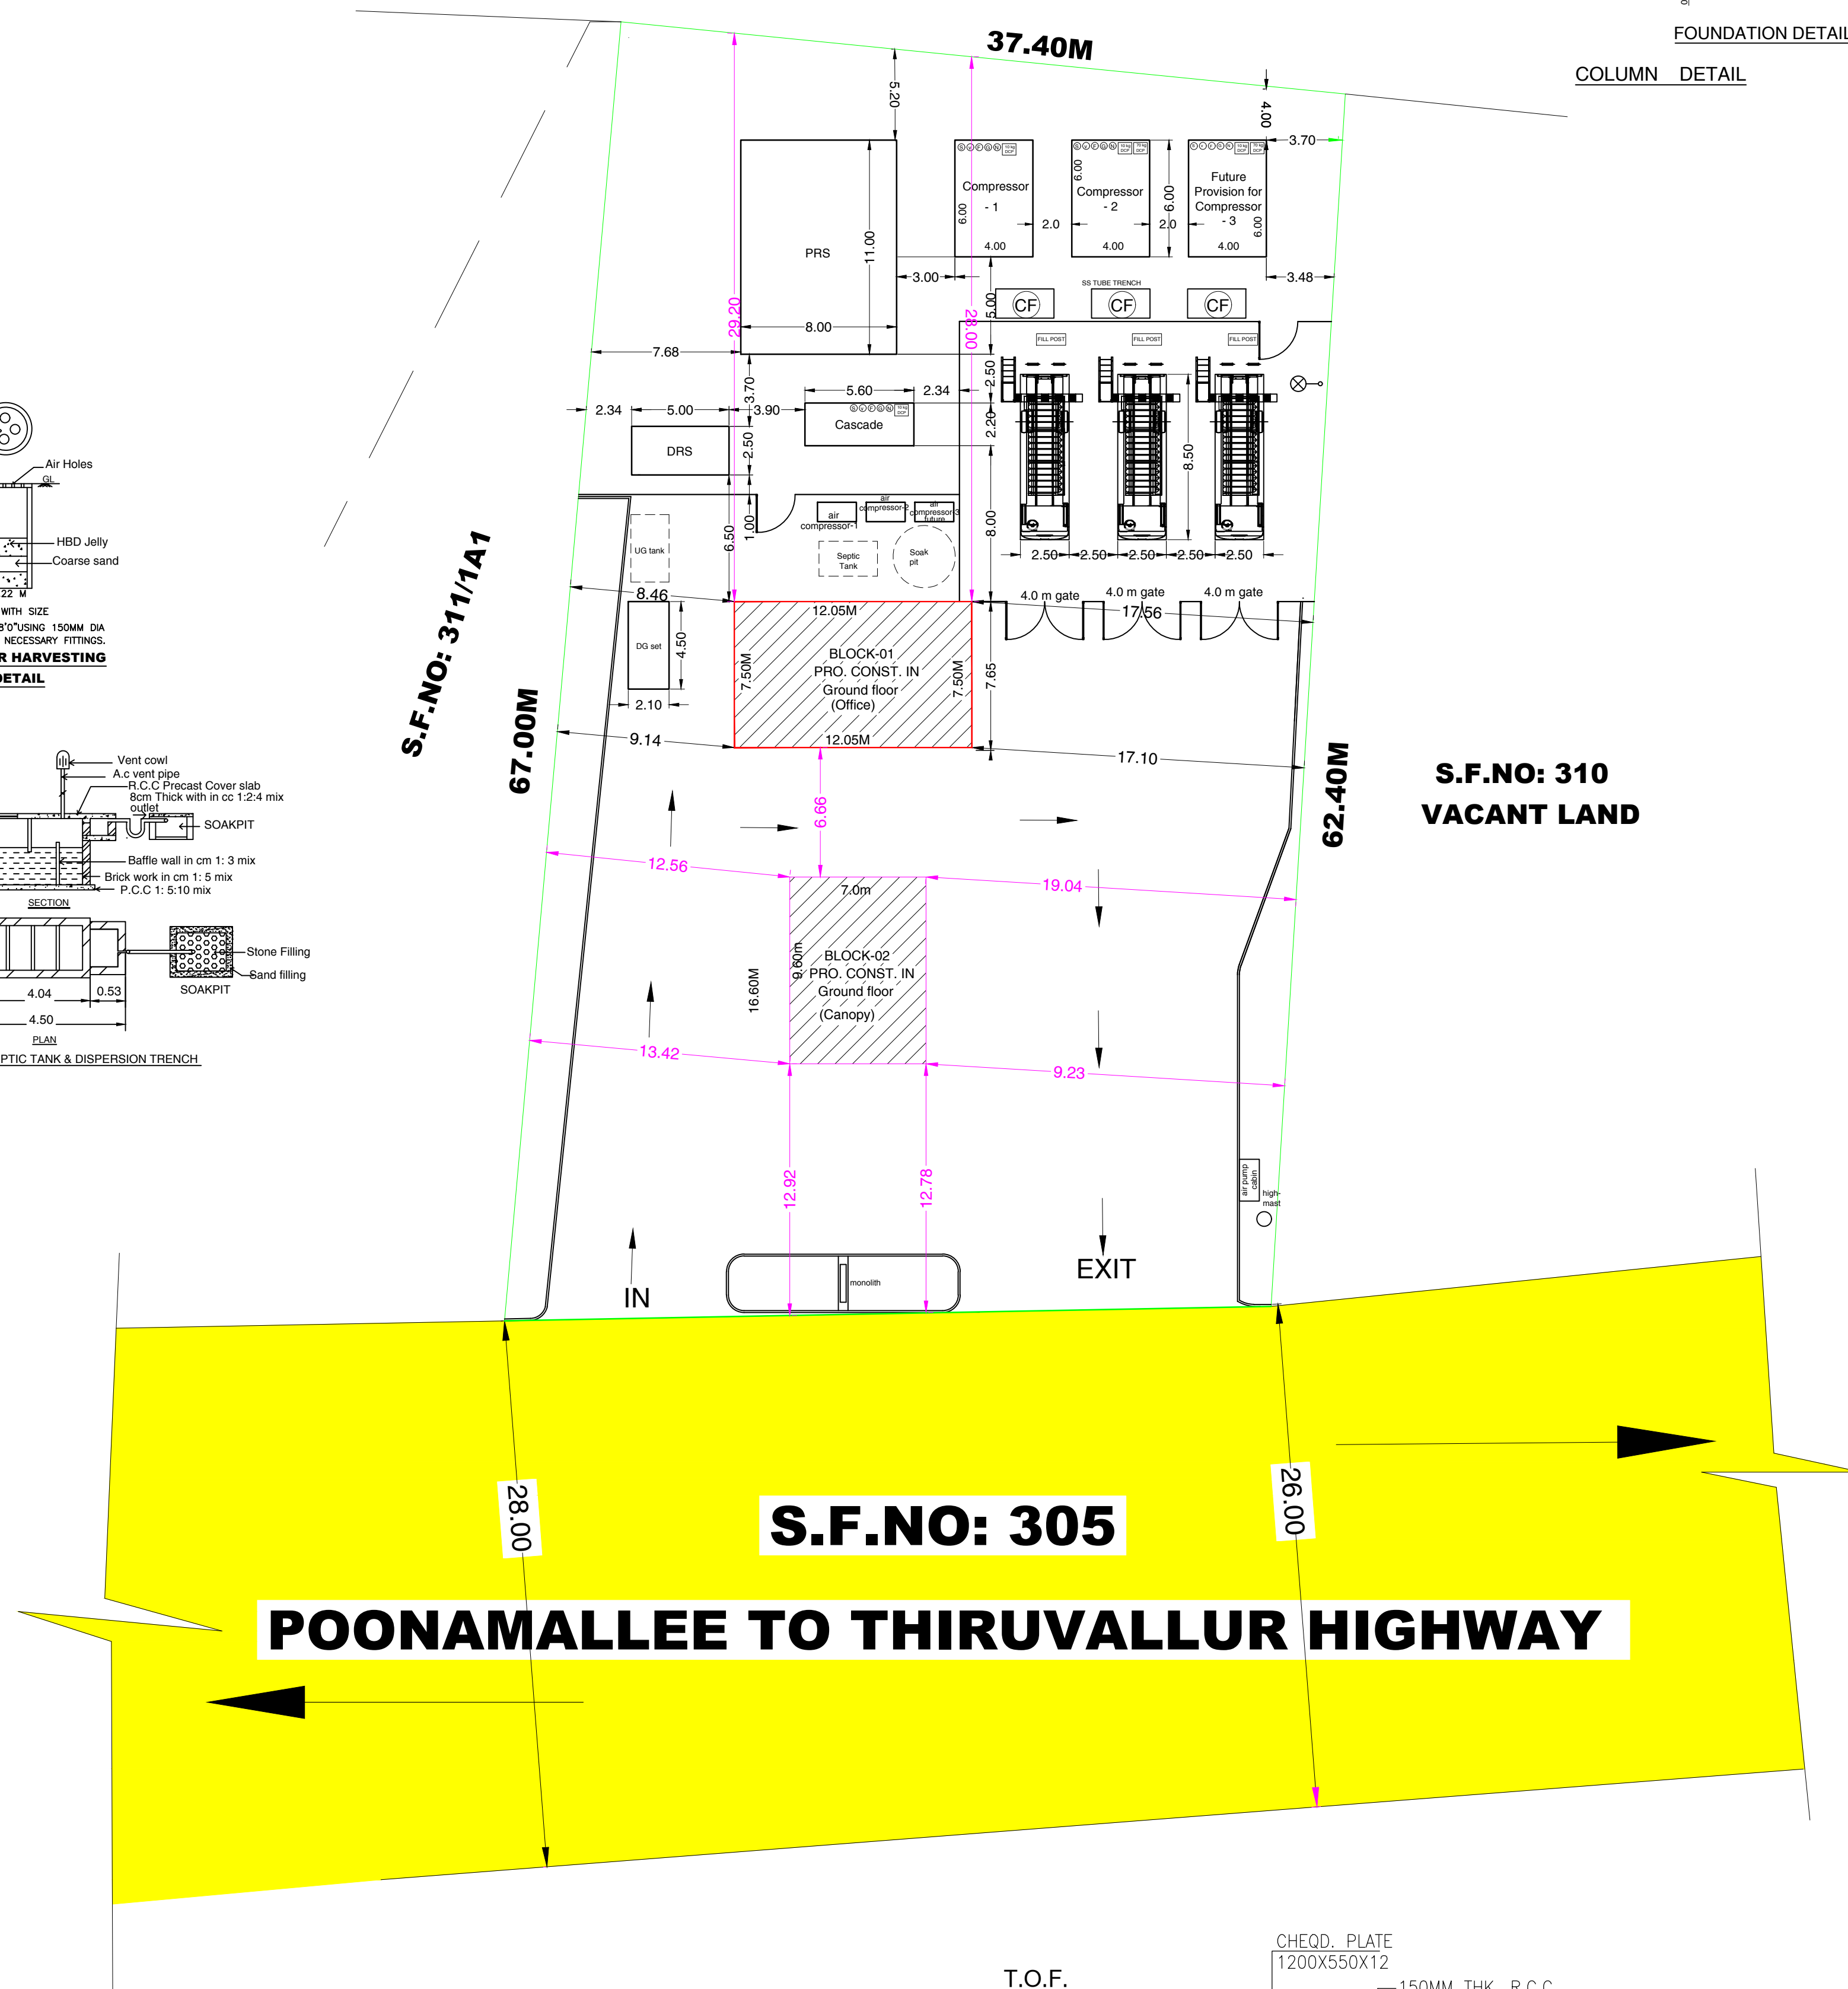


TYPICAL DISPENSER FOUNDATION DETAILS

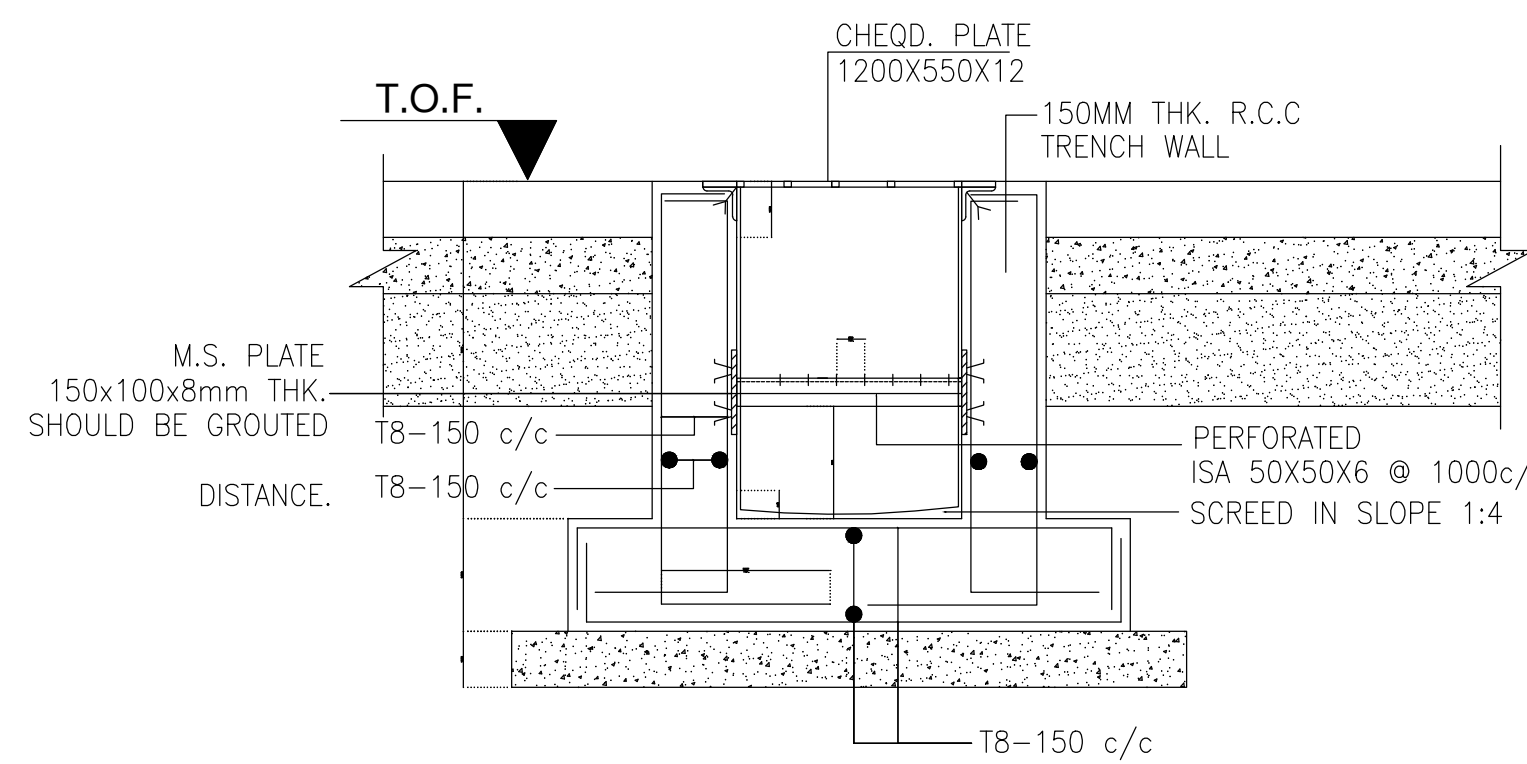

TYPICAL DETAILS OF SINGLE S S TUBE

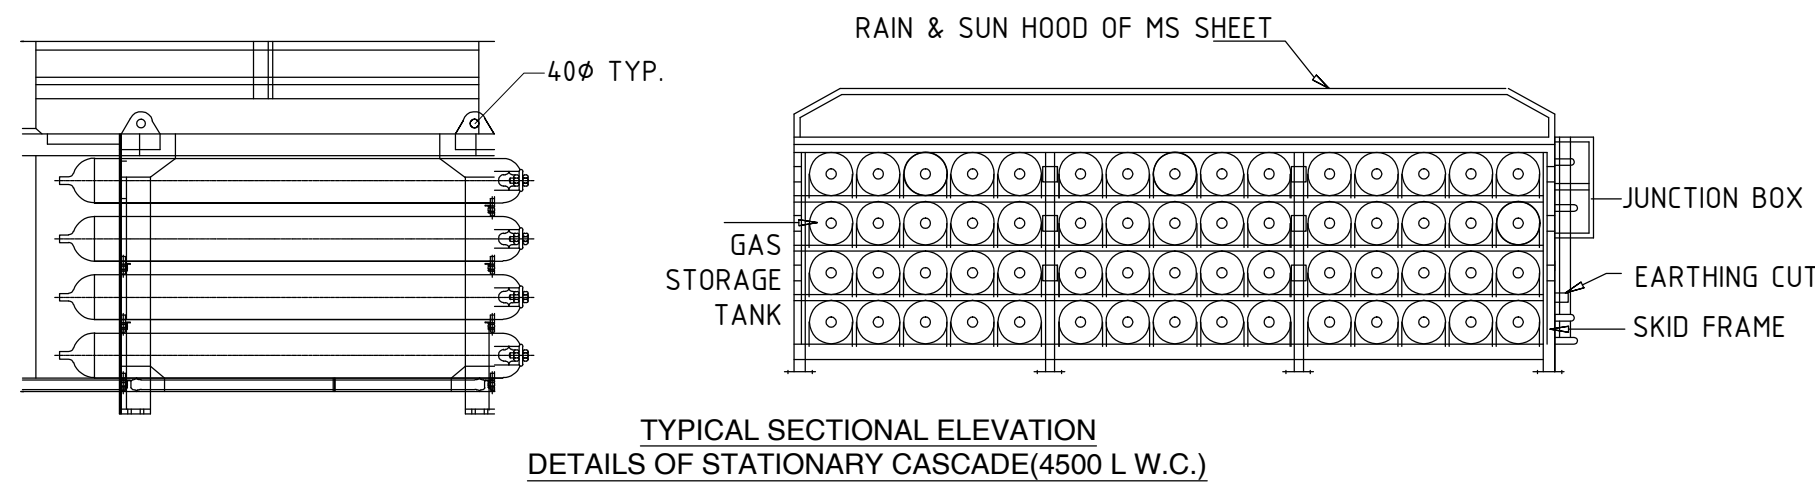

TYPICAL SECTIONAL ELEVATION DETAILS OF STATIONARY CASCADE(4500 L.W.C.)

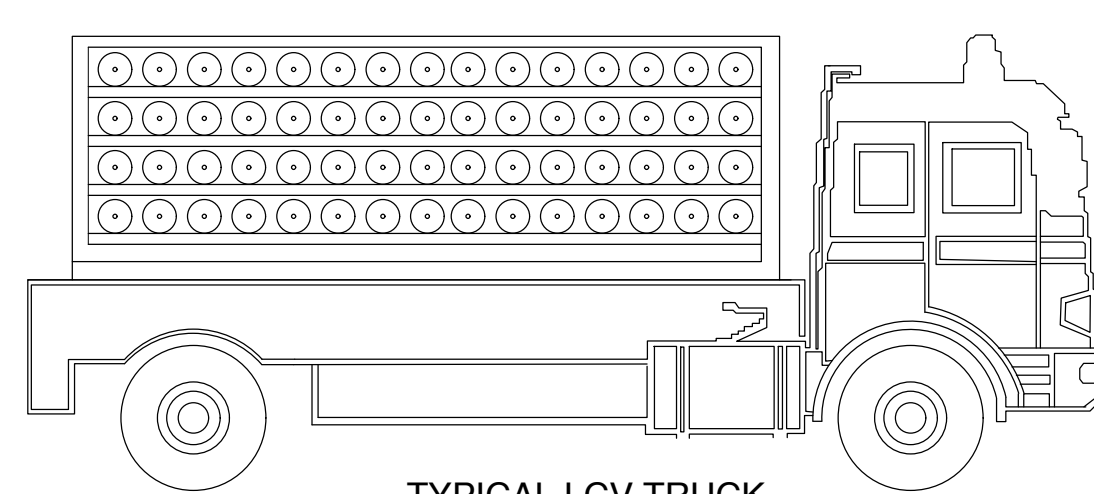

TYPICAL LCV TRUCK CAP.: 4500 W.C LTR.



APPLICANT SIGNATURE

Er. V. JAISANKAR, D.C.E.
Registered Engineer
Grade-III (RE) With Vellore DTCP
Reg. No. RE/46-III/19/04/028 DL.05.04.2019
No. 8, Ula. Pa. Sarathi Nagar, Kagitipattinam,
Vellore - 632 012, Cell : 94434 03524

REGISTER ENGINEER / LBS SIGNATURE

Eight ways to know a piece of land before you pay for it.

This report covers one part of the picture. These cover the rest, drawn from the same government records, for any property in Tamil Nadu.

LandLens One

Ask anything about a property and get an answer grounded in live government records, with the sources shown.

[/landlens/one](#)



Verify My Land

Every record check run on one property and returned as a single report.

[/landlens/verify-my-land](#)



Legal Opinion

An advocate's written opinion on the title, built on the records we pull for it.

[/landlens](#)



One Map

Every layer on one map: the parcel, its boundary, zoning, water bodies and what sits around it.

[/landlens/one/map](#)



PriceMap

What land actually changed hands for around this plot, taken from the registered deeds.

[/landlens/pricemap](#)



Build Scope

What you are allowed to build here: floor space, height, coverage and setbacks.

[/landlens/build-scope](#)



Property Tracker

Watch a property and hear about it when something new is registered against it.

[/landlens/property-tracker](#)



Deal Room

Run the transaction in one place: documents, stamping, signatures and the parties.

[/landlens/deal-room](#)



Twenty-four checks you can run yourself, at no cost.

Records and verification

The registers themselves, read for you.

Encumbrance Certificate

Patta and Chitta

Field Measurement Sketch

EC Analyzer

Bank charge check

Court case search

Seller background check

Approval check by survey

Value and duty

What it is worth and what it costs to register.

Guideline value by street

Guideline value by survey

Stamp duty and registration fees

Capital gains

Floor space index

Area unit converter

Zoning and land use

What the plan says can happen on this land.

Land use zone finder

CMDA land use check

Coastal regulation zone

Master plan check

Water bodies finder

Airport height clearance

Registers and directories

Who holds it, and which office keeps the record.

Find your registering office

Temple property check

Waqf property check

RERA register



Every free tool
/tools



Services we run
for you
/services



The LandLens
suite
/landlens/one



Every claim in this document traces back to a government record.

Legal opinions, due diligence and title verification

Building plan, layout and sub-division approvals

Completion and occupancy certificates, regularisation

Escrow, negotiation and NRI property management

Land survey, soil testing, architecture and construction

Verified RealEstate
3/350/2 Mettukuppam,
OMR Thoraipakkam,
Chennai 600 097, India
hello@verified.realestate
+91 9996 12 9996

Prepared from the registers named on the page each finding sits on. Where a register could not be read, this document says so in its place rather than leaving the gap to be read as a clean result.

