

PP

APPROVAL RECORD

Planning Permission

Tiruvallur district, Tamil Nadu

APPROVAL TYPE

Building Plan


ISSUING AUTHORITY

Rural Panchayat


The approval as the planning authority issued it, reproduced in full behind this page.

An approval speaks to what was sanctioned, not to what was built. Completion is a separate record.

PLOT NO:9018

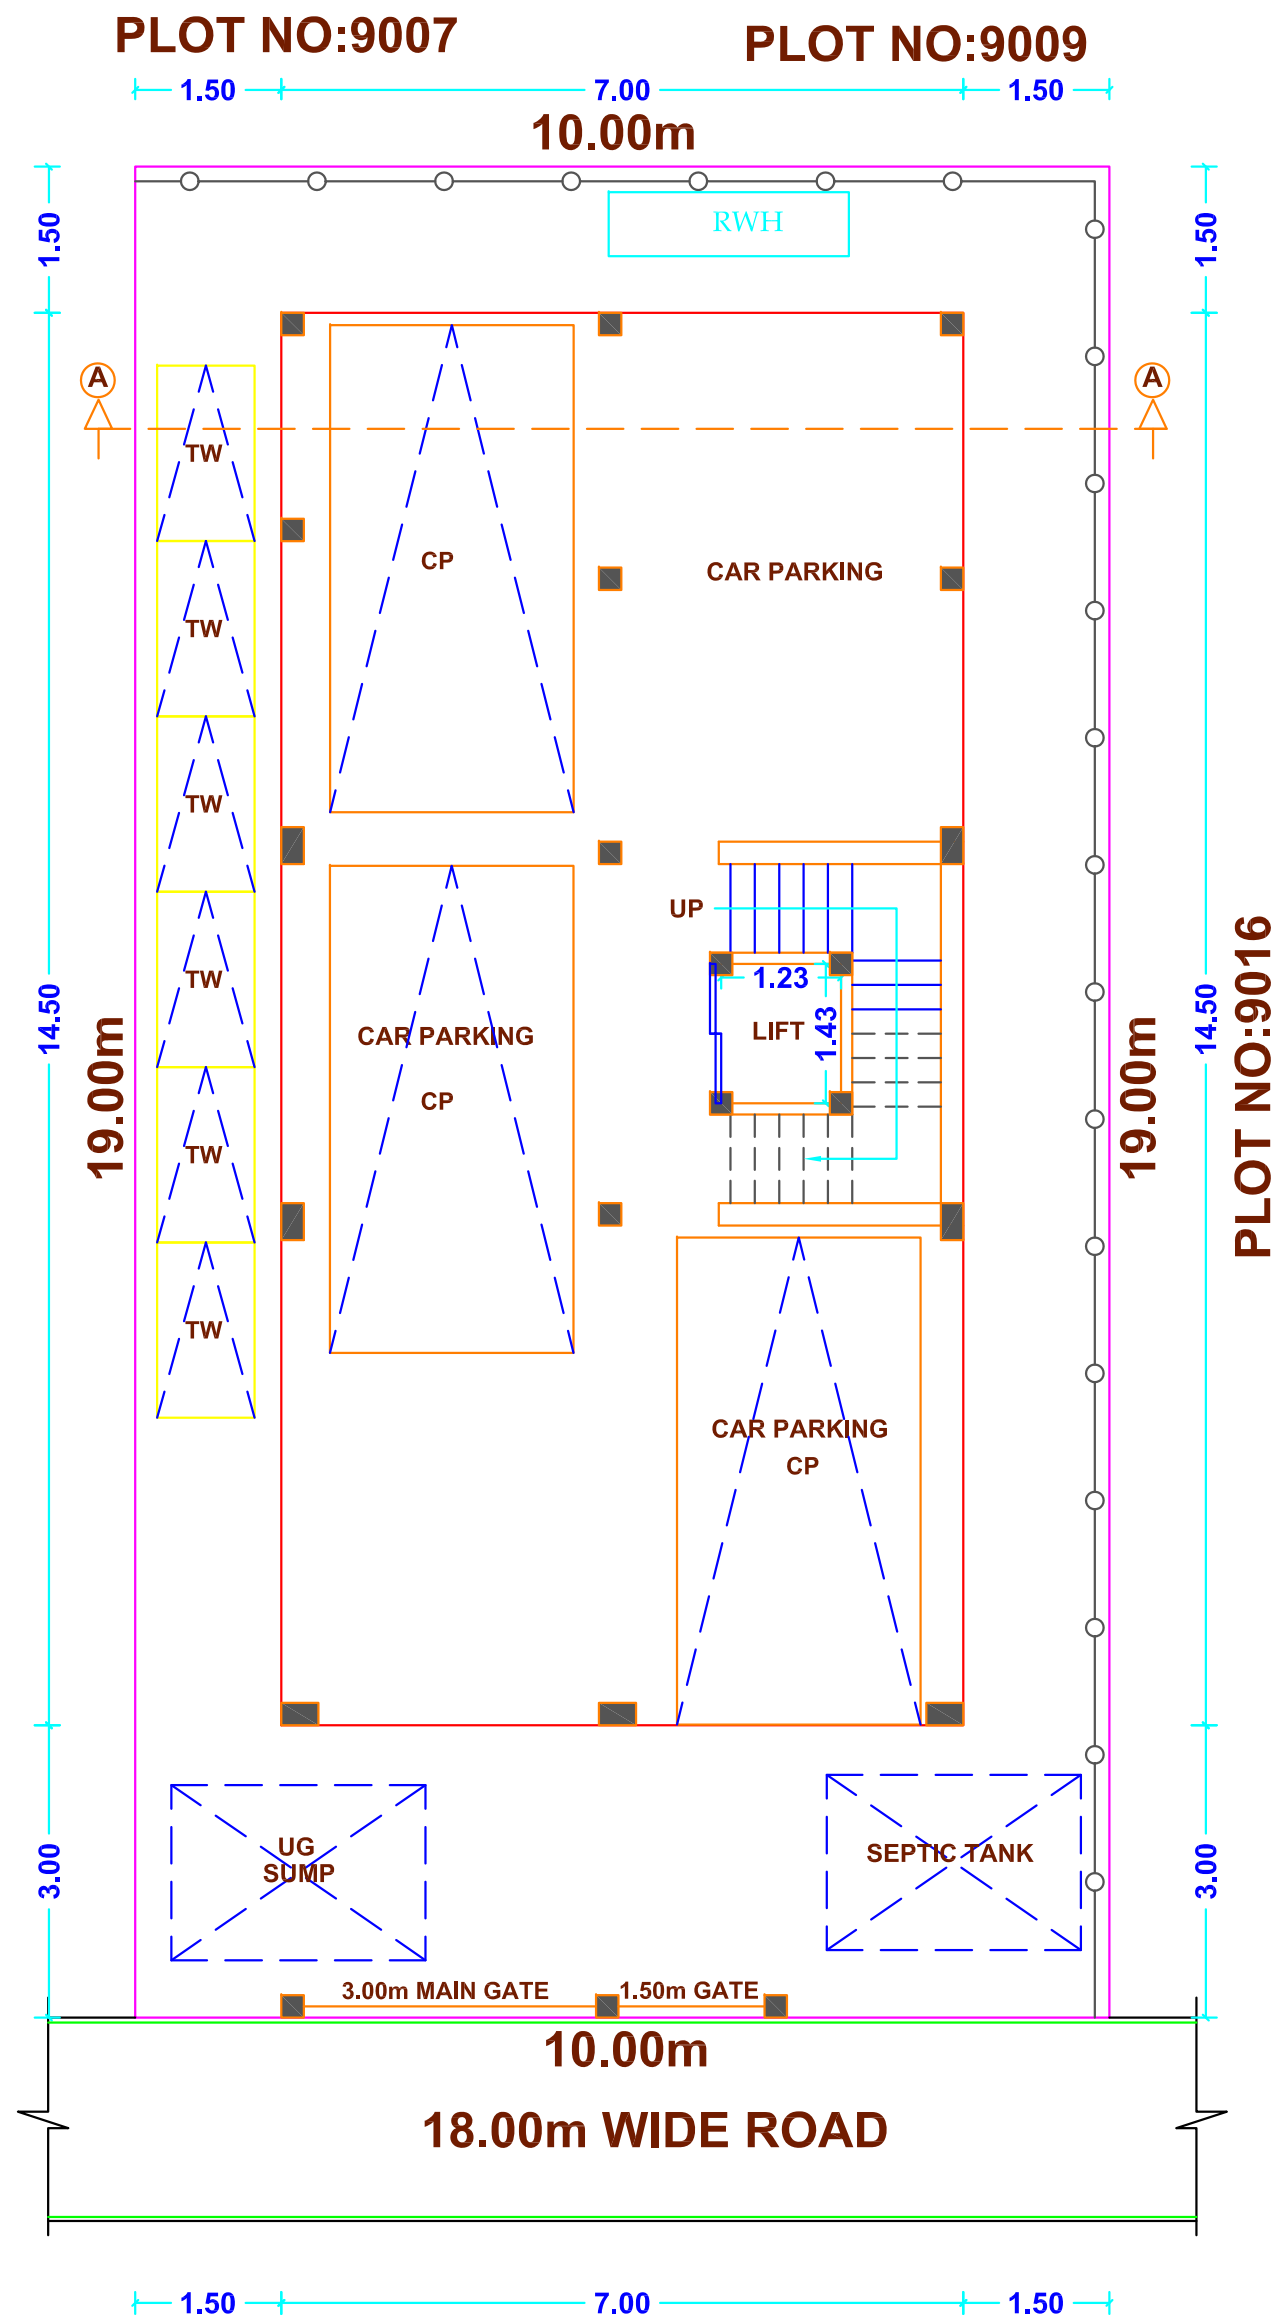


PROPOSED
SITE CUM STILT FLOOR PLAN

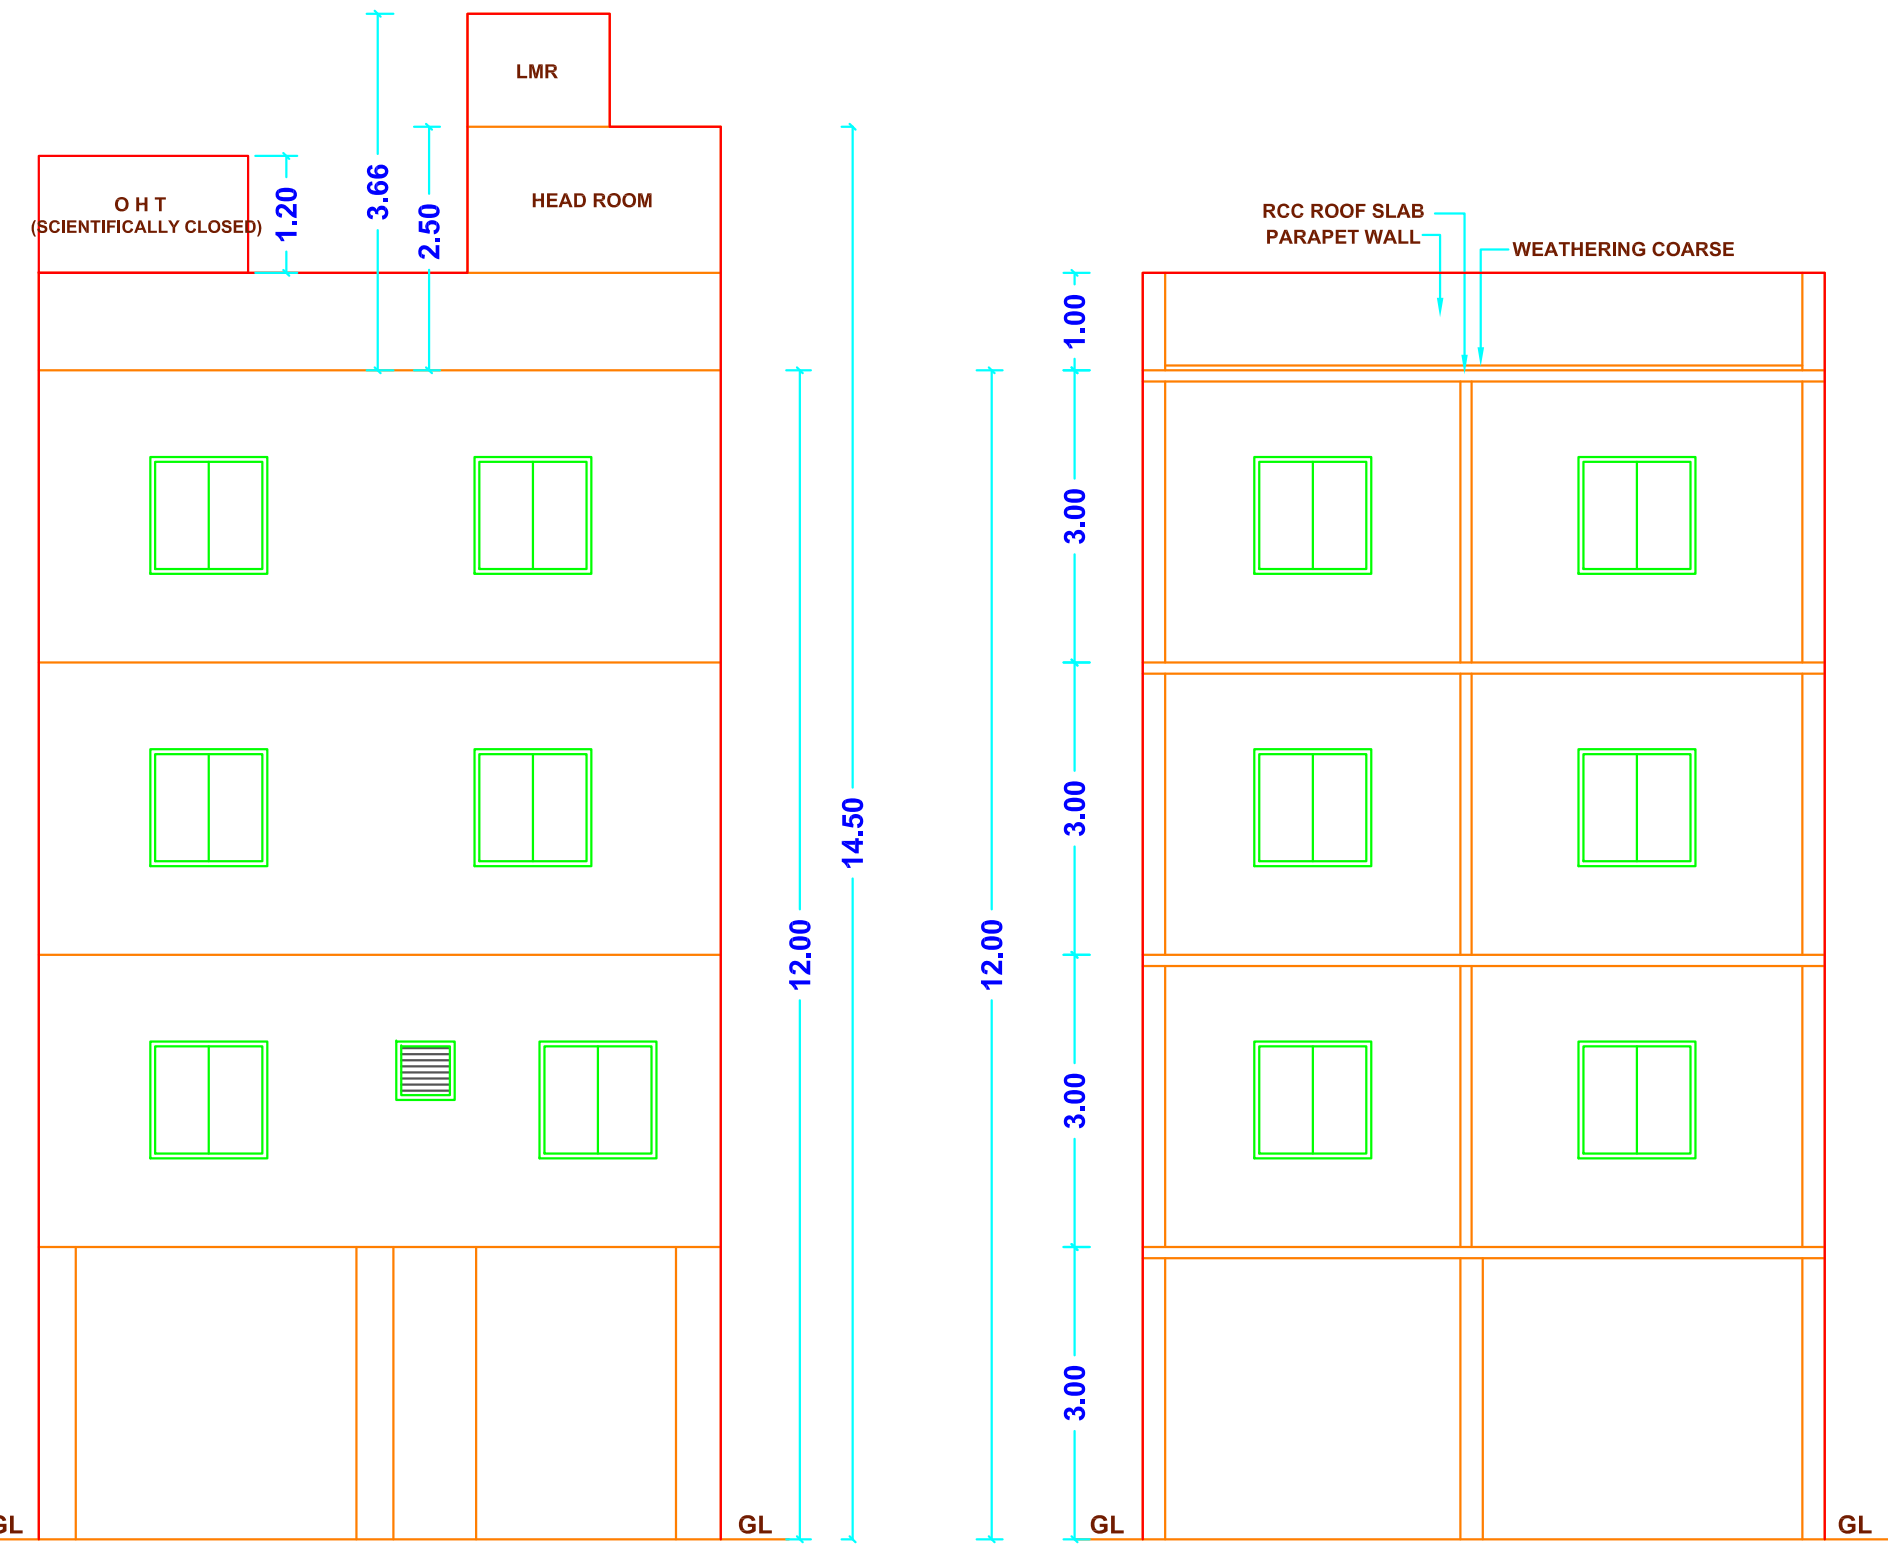


ELEVATION


SECTION ON A-A

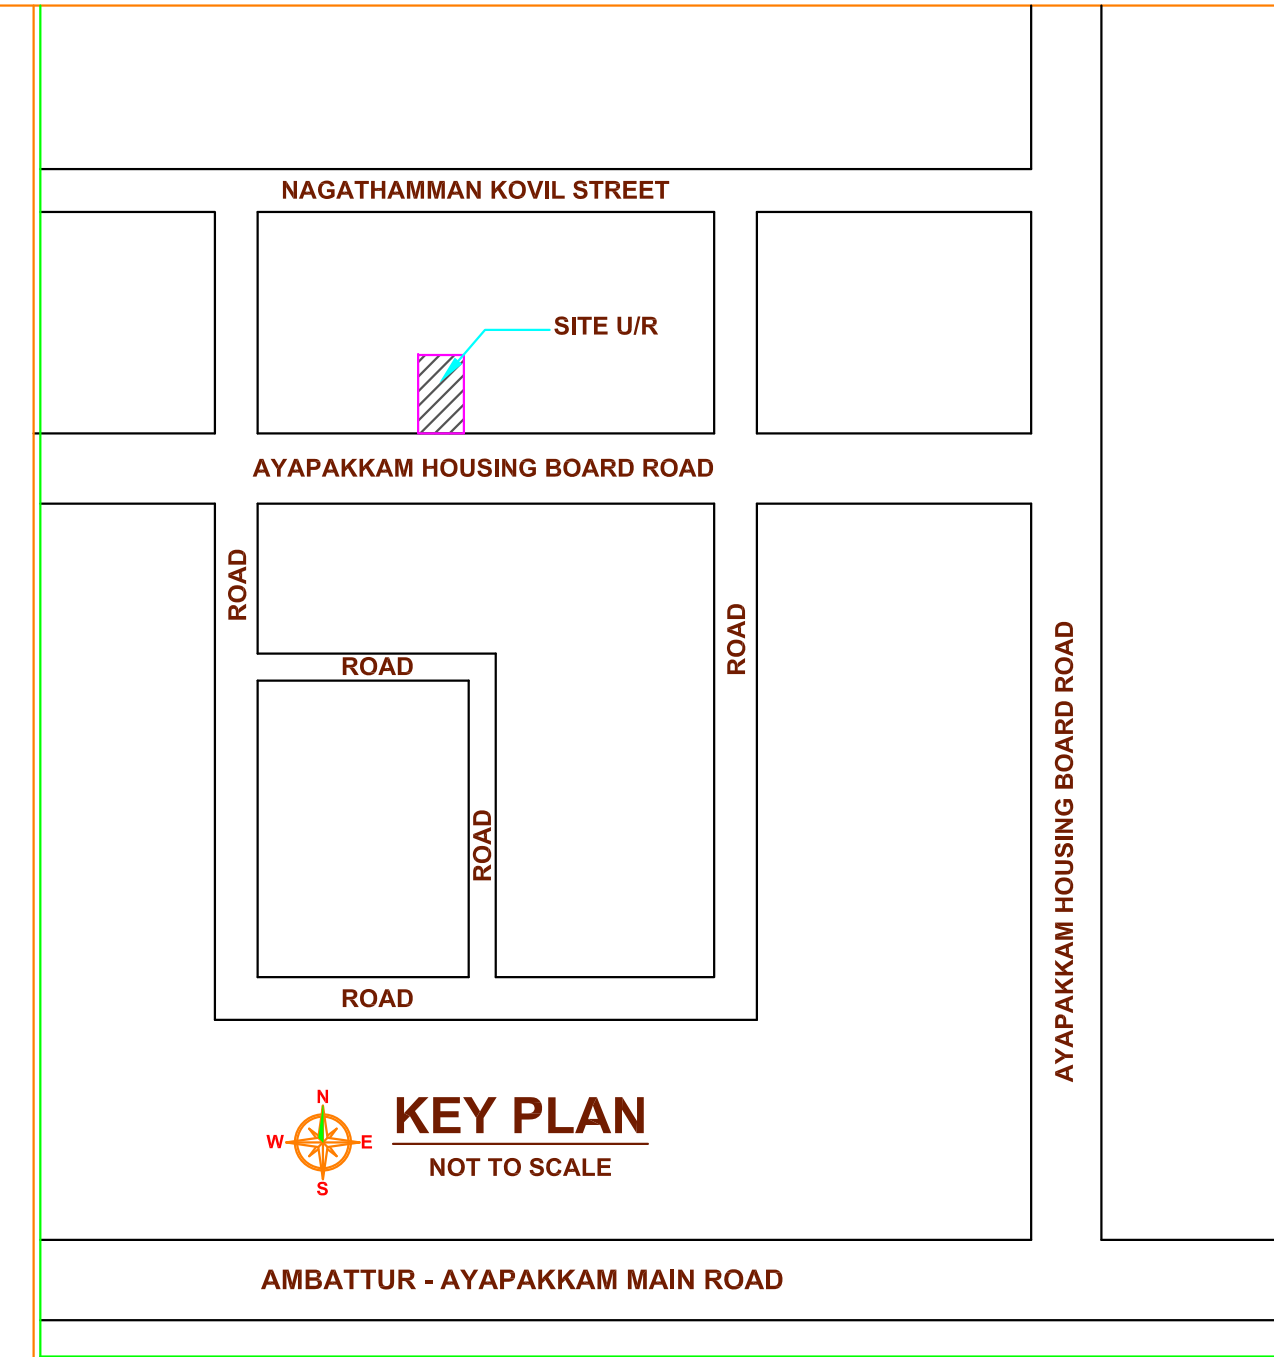

KEY PLAN
NOT TO SCALE

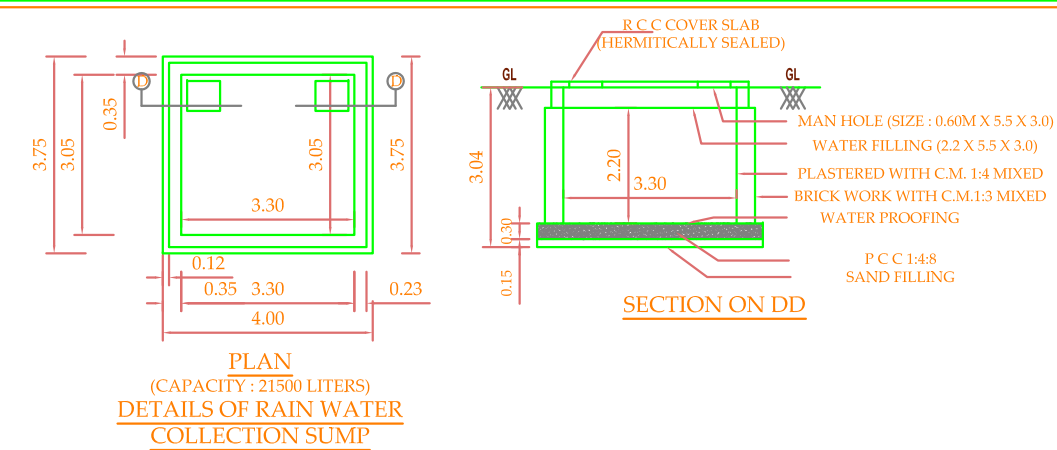

PLAN
(CAPACITY: 2150 LITERS)
DETAILS OF RAIN WATER
COLLECTION SUMP

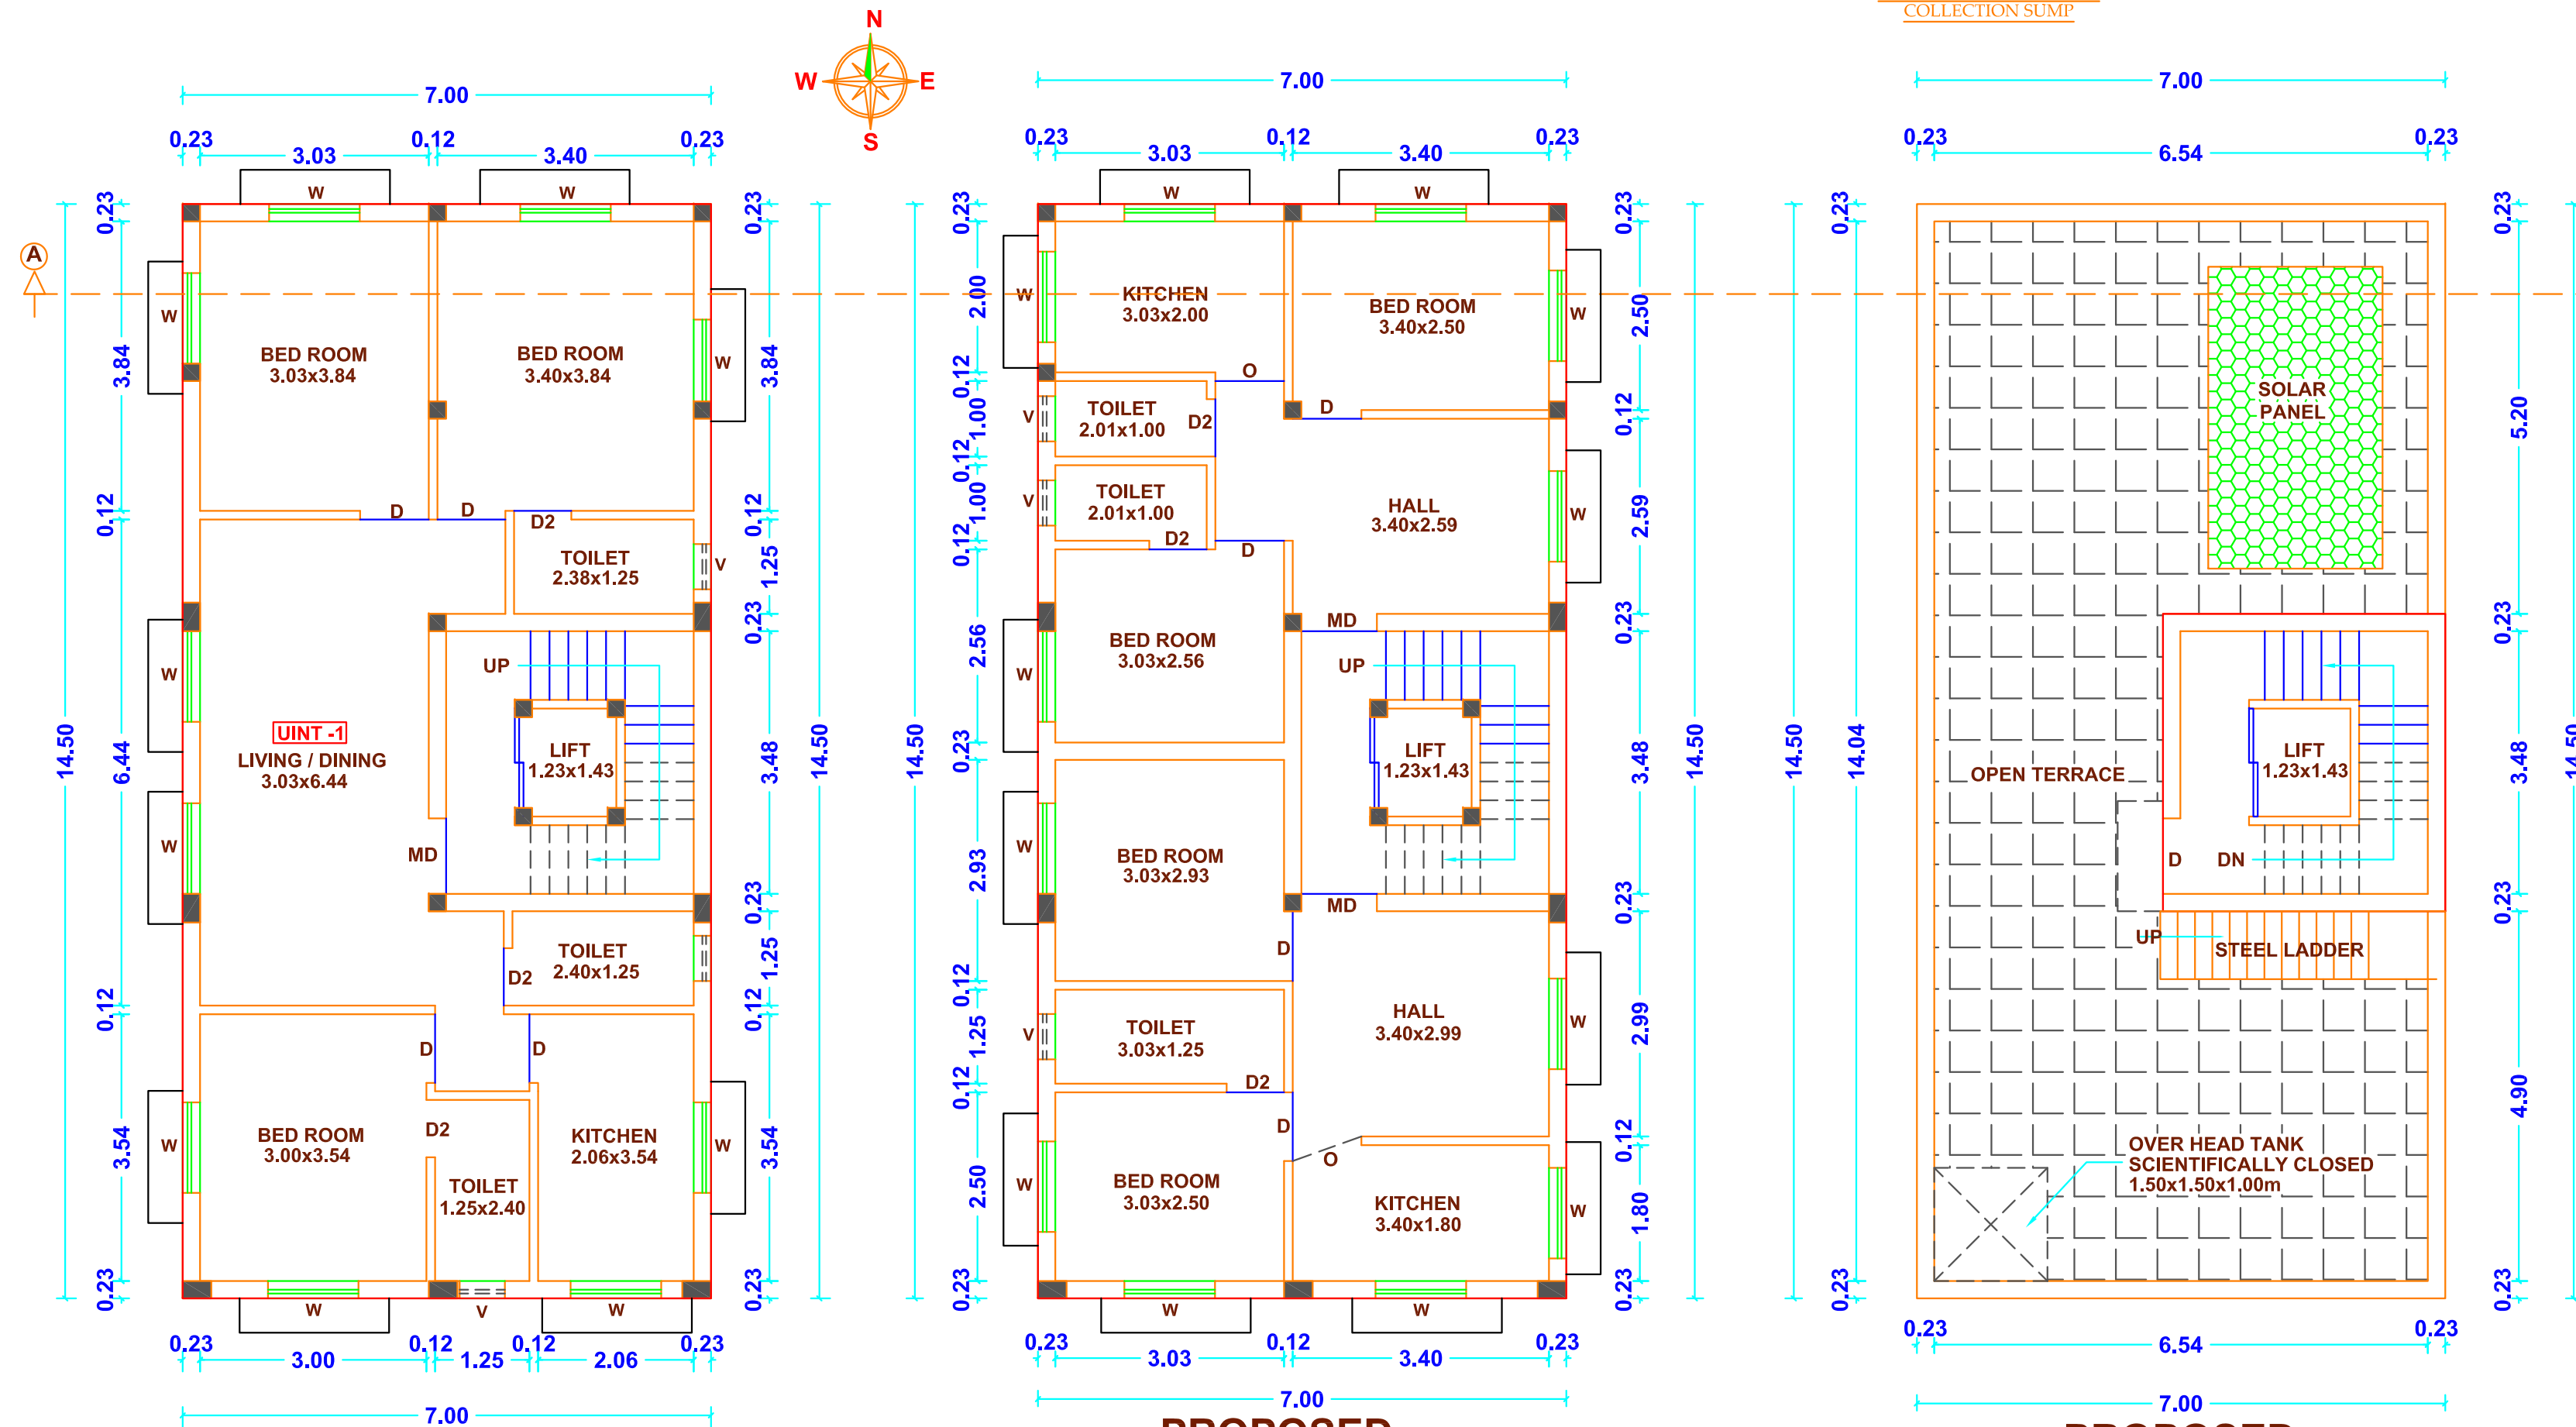


PROPOSED FIRST FLOOR PLAN

PROPOSED
TYPICAL 2nd & 3rd FLOOR PLAN


PROPOSED
TERRACE FLOOR PLAN




OFFICE USE

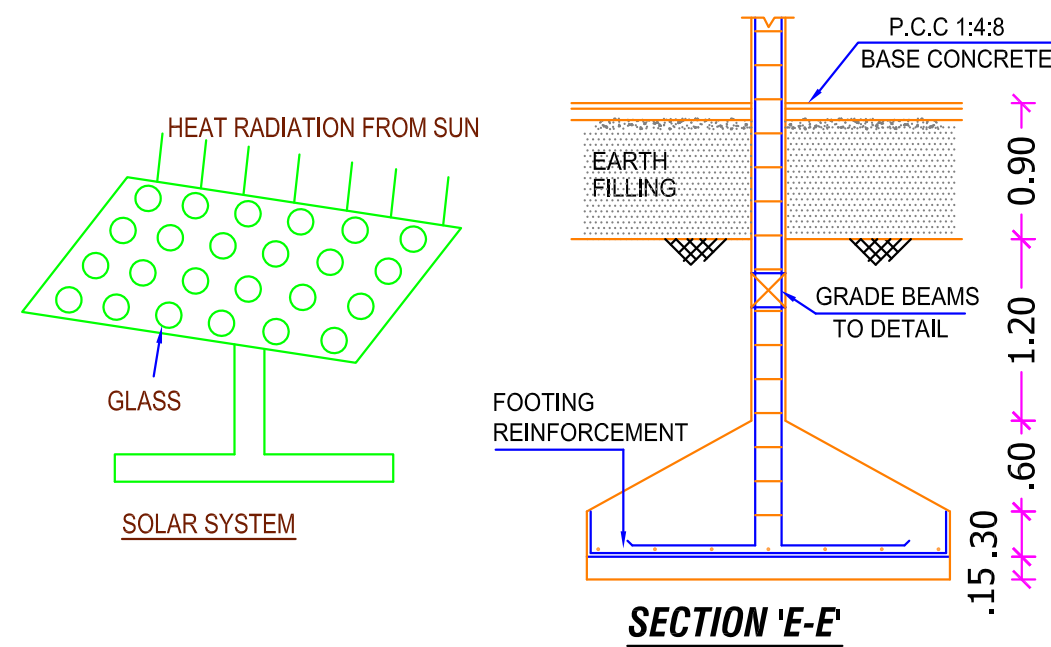


SECTION E-E

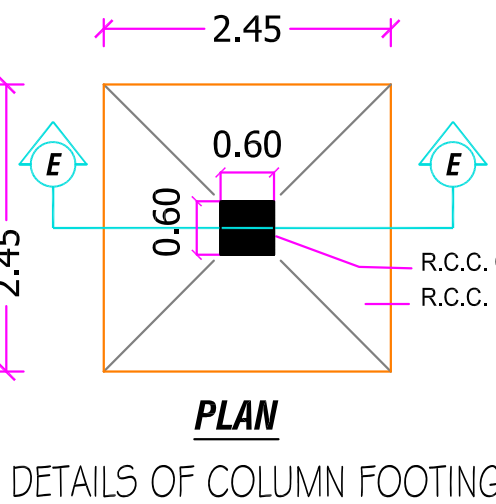


PLAN
DETAILS OF COLUMN FOOTING

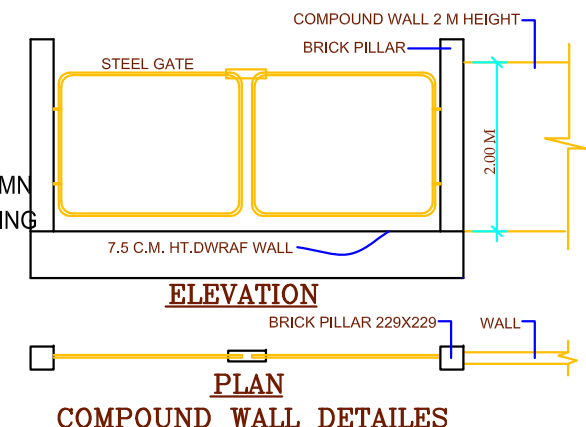

ELEVATION
PLAN
COMPOUND WALL DETAILS

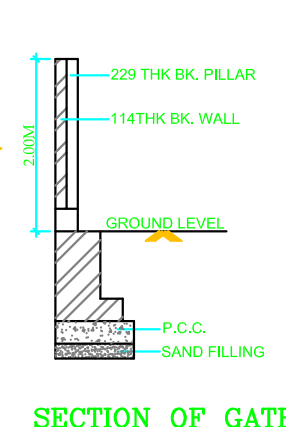

SECTION OF GATE

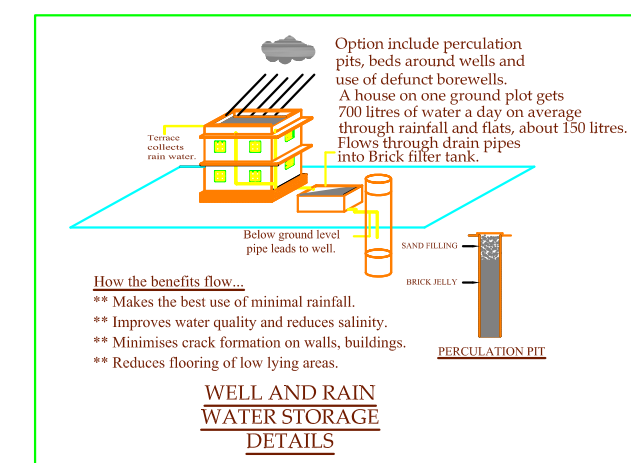

WELL AND RAIN
WATER STORAGE
DETAILS

PLAN SHOWING THE PROPOSED CONSTRUCTION
OF RESIDENTIAL BUILDING (STILT + 3FLOOR)
5NOS OF DWELLING UNITS IN PLOT NO.9017
MIG -1 TYPE, (TNUDP) BY TNHB
AMBATTUR PHASE - 1&2,
COMPRSED IN S.No.582/2Part, AMBATTUR
VILLAGE, AVADI TALUK,
THIRUVALLUR DISTRICT.
VILLIVAKKAM PANCHAYAT UNION LIMIT.

REFERENCE
APPROVED BY TNHB (TNUDP),
AMBATTUR PHASE - 1 & 2.

SPECIFICATIONS

1	SAND FILLING IN FOUNDATION 150 MM THICK P.C.C 1:4:8 USING 40MM HBG METAL FOR FOUNDATION & BASEMENT
2	R.C.C 1:2:4 USING 20MM HBG METAL FOR FOLLOWING WORKS A)COLUMNS B)BEAMS C)LINTELS,LOFT,SUNSHADE D)ROOF SLAB
3	PLASTERING IN C.M 1:4 12MM THICK BRICK WORK IN C.M 1:5 USING I CLASS CHAMBER BURNT BRICKS
4	WEATHERING COUSE WITH B.J.C TOP FINISHED WITH SQAURE TILES

SCHEDULE OF JOINERY

S.NO	ITEM	DESCRIPTION	SIZE IN FT	SIZE IN MT
1	M.D	MAIN DOOR	3'3" X 7'0"	(1.00X2.13)
2	D	DOOR	3'0" X 7'0"	(0.91X2.13)
3	D1	DOOR	2'6" X 7'0"	(0.76X2.13)
4	W	WINDOW	4'0" X 4'0"	(1.22X1.22)
5	V	VENTILATOR	2'0" X 2'0"	(0.60X0.60)
6	LO	LIFT OPEN	5'9" X 7'2"	(1.80 X 2.20)

AREA STATEMENT

PLOT AREA AS PER PATTA : 190.00 SQ.MT
PLOT AREA AS PER DOC : 190.00 SQ.MT


AREA STATEMENT	NET FSI AREA IN SQ.M	NON FSI AREA IN SQ.M	TOTAL BUILD UP AREA IN SQ.M
STILT FLOOR AREA (Pro)		101.05	101.05
FIRST FLOOR AREA (Pro)	101.50	-	101.05
SECOND FLOOR AREA (Pro)	101.50	-	101.05
THIRD FLOOR AREA (Pro)	101.50	-	101.05
HEAD ROOM AREA (Pro)	-	14.74	14.74
TOTAL PLINTH AREA	303.15	115.79	418.94
PLOT COVERAGE	53.00 %		
F.S.I	1.94		

PARKING DETAILS
PARKING CATEGORY (RESIDENTIAL):-
FSI AREA : 303.15 Sqm

Parking Description	Required	Provided
Car Parking Stalls	03 Nos	03 Nos
Two Wheeler Parking Stalls Provided	04 Nos	06Nos

COLOUR INDEX

PROPOSED		
ROADS		
PLOT BOUNDARY		

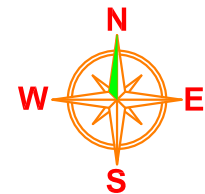

OWNER

Ganesh J
GANESH J
REGISTERED ENGINEER
CMDA REGISTERED NO: RE / GR - II / 24 / 12 / 0160
Shop No: 21, JJ Complex , Thirumangalam , Chennai - 600106.
Cell : 9952244010 , Email: ganesh.smart19@gmail.com

REGISTERED ENGINEER

Eight ways to know a piece of land before you pay for it.

This report covers one part of the picture. These cover the rest, drawn from the same government records, for any property in Tamil Nadu.

LandLens One

Ask anything about a property and get an answer grounded in live government records, with the sources shown.

[/landlens/one](#)



Verify My Land

Every record check run on one property and returned as a single report.

[/landlens/verify-my-land](#)



Legal Opinion

An advocate's written opinion on the title, built on the records we pull for it.

[/landlens](#)



One Map

Every layer on one map: the parcel, its boundary, zoning, water bodies and what sits around it.

[/landlens/one/map](#)



PriceMap

What land actually changed hands for around this plot, taken from the registered deeds.

[/landlens/pricemap](#)



Build Scope

What you are allowed to build here: floor space, height, coverage and setbacks.

[/landlens/build-scope](#)



Property Tracker

Watch a property and hear about it when something new is registered against it.

[/landlens/property-tracker](#)



Deal Room

Run the transaction in one place: documents, stamping, signatures and the parties.

[/landlens/deal-room](#)



Twenty-four checks you can run yourself, at no cost.

Records and verification

The registers themselves, read for you.

Encumbrance Certificate

Patta and Chitta

Field Measurement Sketch

EC Analyzer

Bank charge check

Court case search

Seller background check

Approval check by survey

Zoning and land use

What the plan says can happen on this land.

Land use zone finder

CMDA land use check

Coastal regulation zone

Master plan check

Water bodies finder

Airport height clearance

Value and duty

What it is worth and what it costs to register.

Guideline value by street

Guideline value by survey

Stamp duty and registration fees

Capital gains

Floor space index

Area unit converter

Registers and directories

Who holds it, and which office keeps the record.

Find your registering office

Temple property check

Waqf property check

RERA register



Every free tool
/tools



Services we run
for you
/services



The LandLens
suite
/landlens/one



Every claim in this document traces back to a government record.

Legal opinions, due diligence and title verification

Building plan, layout and sub-division approvals

Completion and occupancy certificates, regularisation

Escrow, negotiation and NRI property management

Land survey, soil testing, architecture and construction

Verified RealEstate
3/350/2 Mettukuppam,
OMR Thoraipakkam,
Chennai 600 097, India
hello@verified.realestate
+91 9996 12 9996

Prepared from the registers named on the page each finding sits on. Where a register could not be read, this document says so in its place rather than leaving the gap to be read as a clean result.

