

PP

APPROVAL RECORD

Planning Permission

Tiruvallur district, Tamil Nadu

APPROVAL TYPE

Building Plan


ISSUING AUTHORITY

Rural Panchayat


The approval as the planning authority issued it, reproduced in full behind this page.

An approval speaks to what was sanctioned, not to what was built. Completion is a separate record.


PLAN SHOWING THE PROPOSED CONSTRUCTION OF COMMERCIAL BUILDING IN OLD S.NO:190 /1A3 & 2A3,
AS PER PATTa (NO:1358) NEW S.NO:190 /1A3A2 &2A3A2, AT NALLUR VILLAGE, PONNERI TALUK ,THIRUVALLUR DISTRICT.
(SHOLAVARAM PANCHAYAT UNION).
FOR :- CHICAGO HOME HYGIENE PRODUCTS

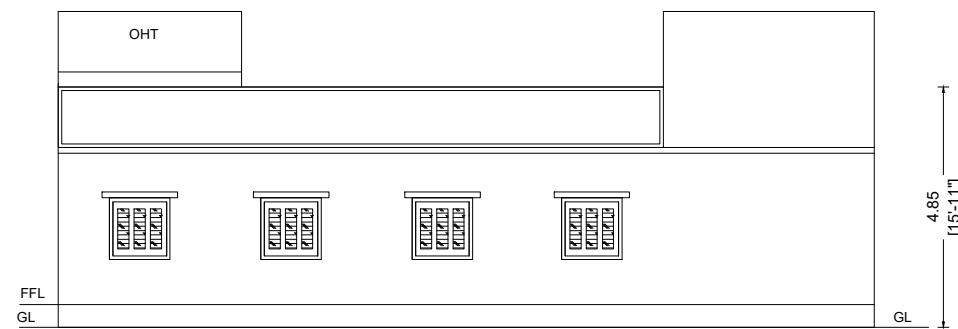


SOUTH SIDE ELEVATION (PROPOSED)

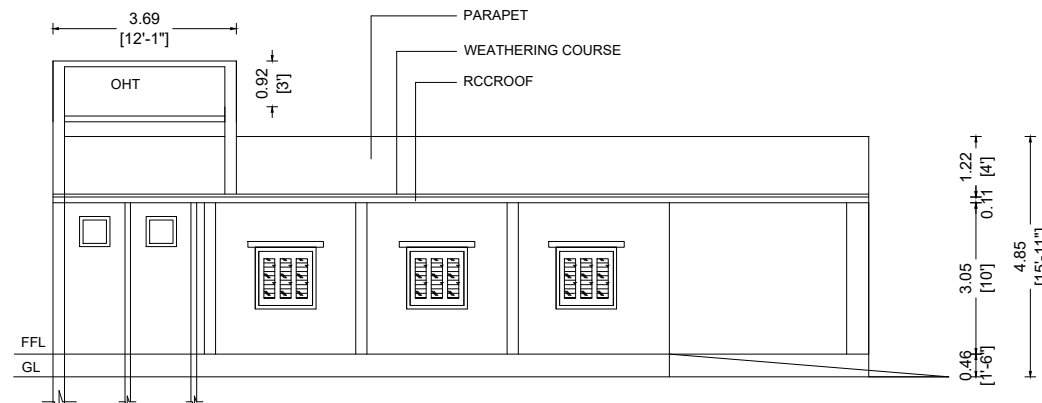


SECTION-AA' (PROPOSED)

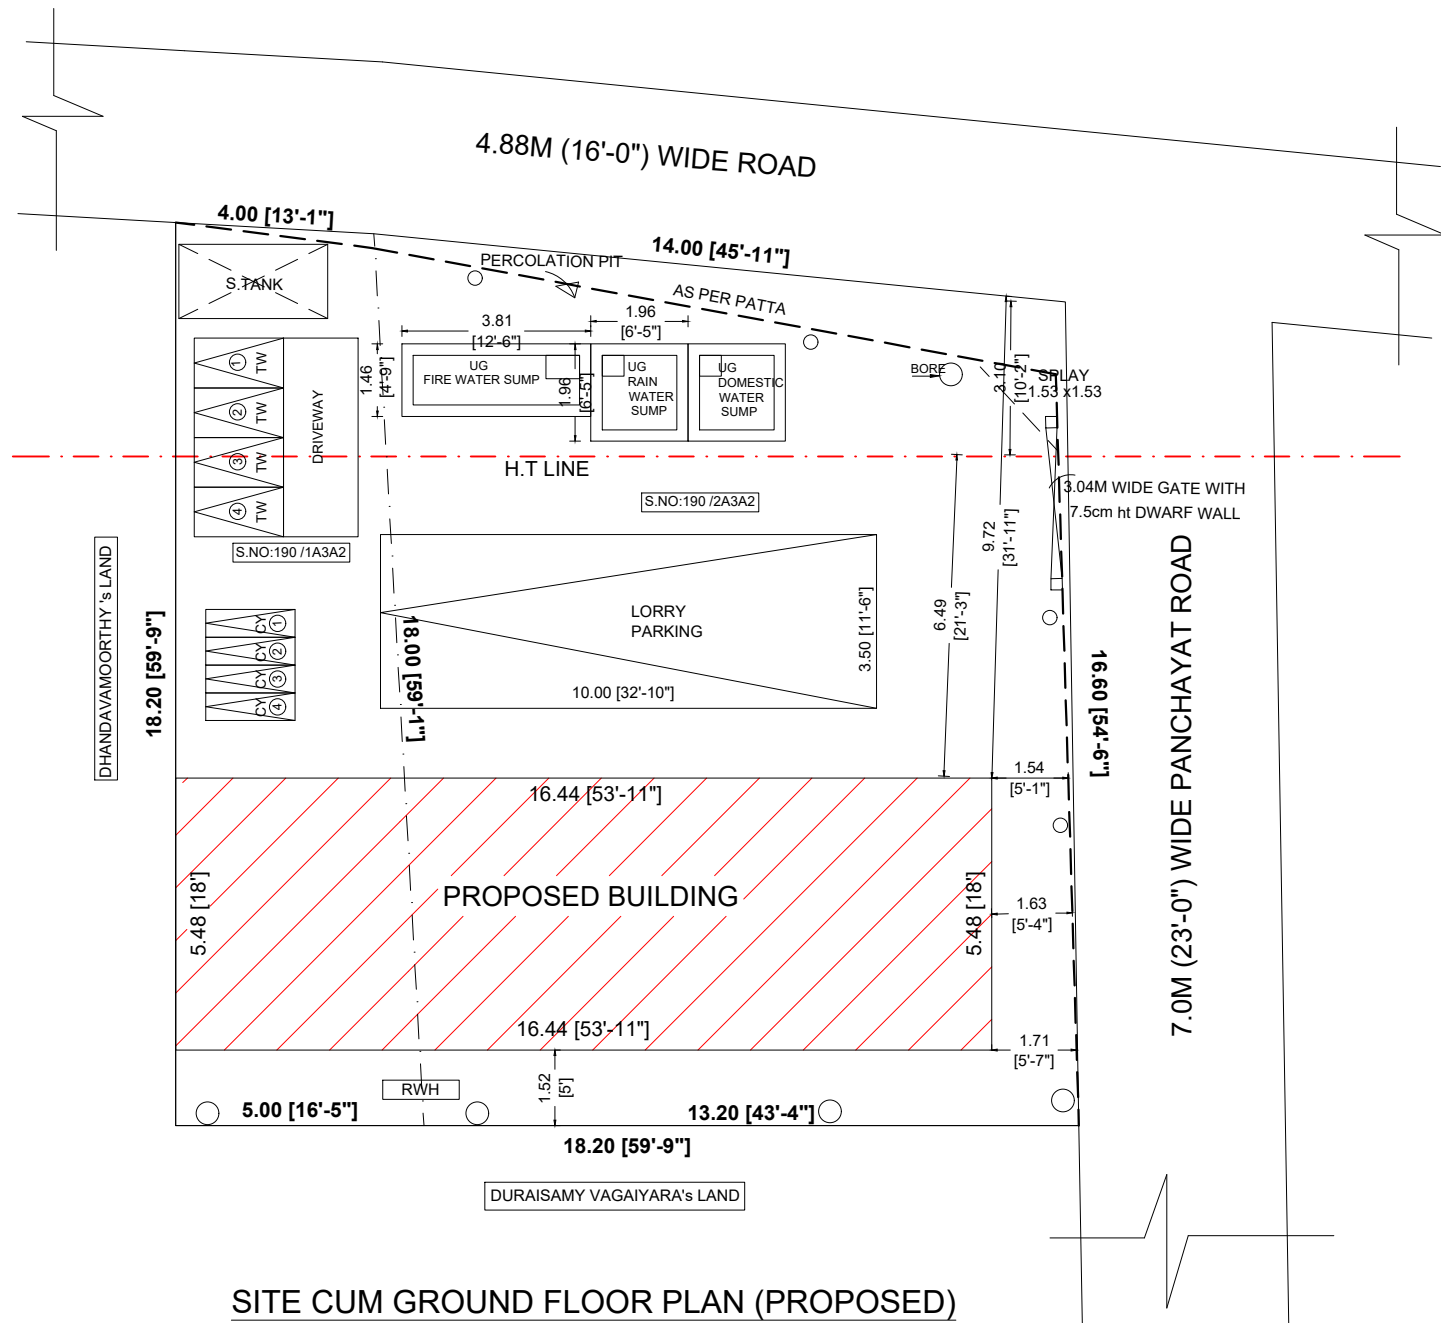


SITE CUM GROUND FLOOR PLAN (PROPOSED)

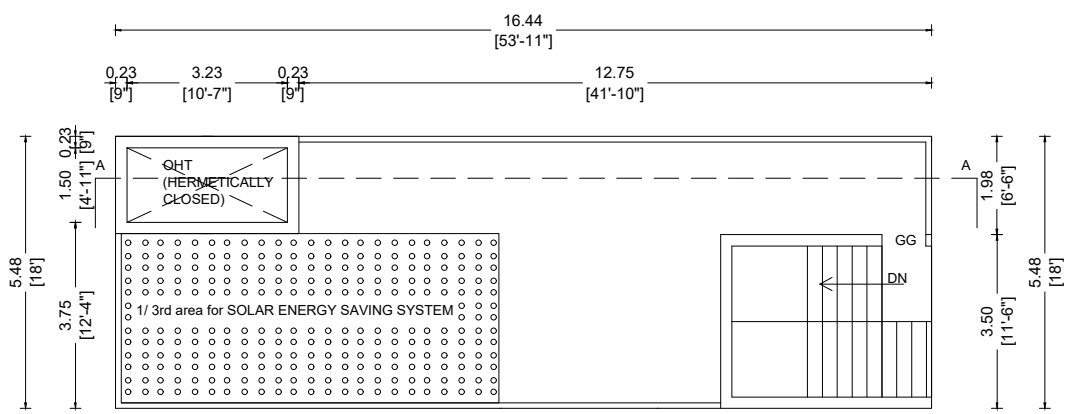


TERRACE FLOOR PLAN (PROPOSED)

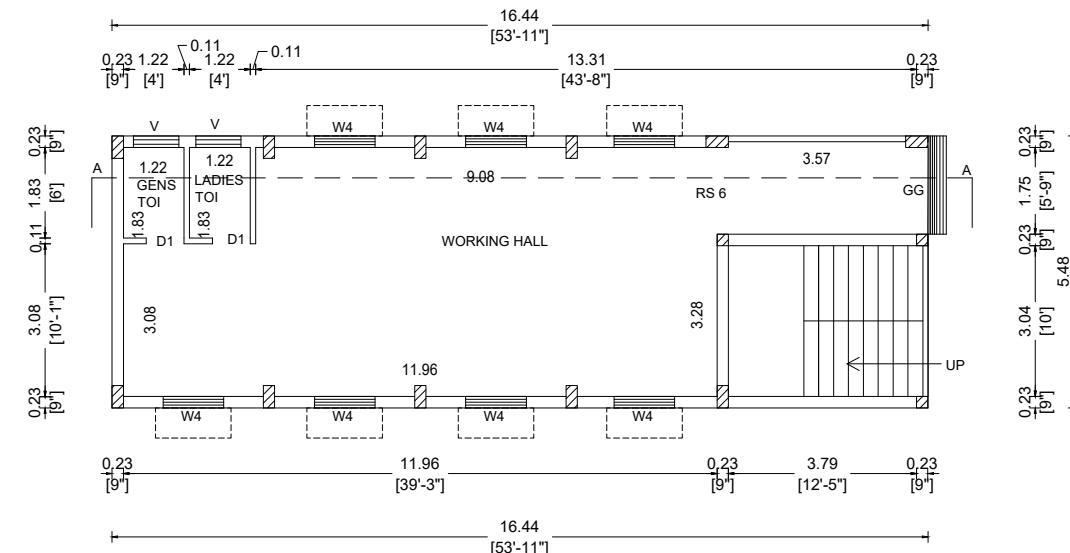


GROUND FLOOR PLAN (PROPOSED)

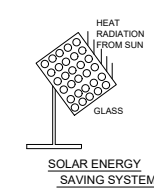


SOLAR ENERGY SAVING SYSTEM

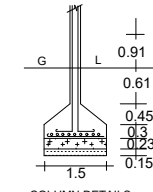


COLUMN DETAILS

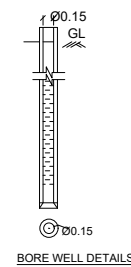


BORE WELL DETAILS

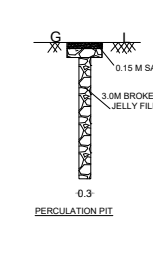


PERMEATION PIT

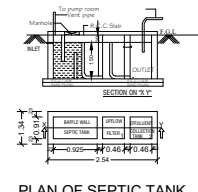


PLAN OF SEPTIC TANK WITH UP-FLOW FILTER

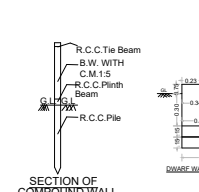


SECTION OF COMPOUND WALL

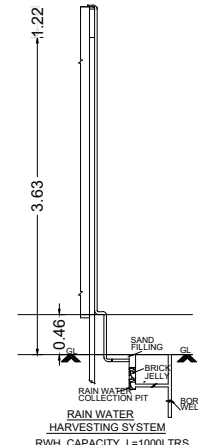


RAIN WATER HARVESTING SYSTEM RWHL CAPACITY 10000LTS

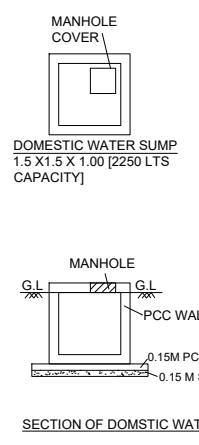


SECTION OF DOMESTIC WATER SUMP

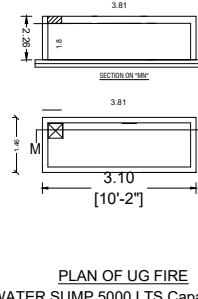


PLAN OF UG FIRE WATER SUMP 5000 LTS Capacity

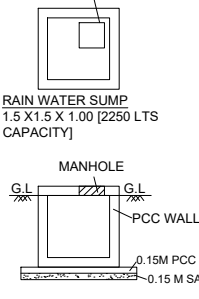


SECTION OF RAIN WATER SUMP

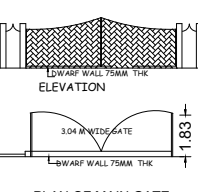

PLAN OF MAIN GATE

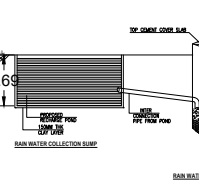

SECTION OF RAIN WATER SUMP

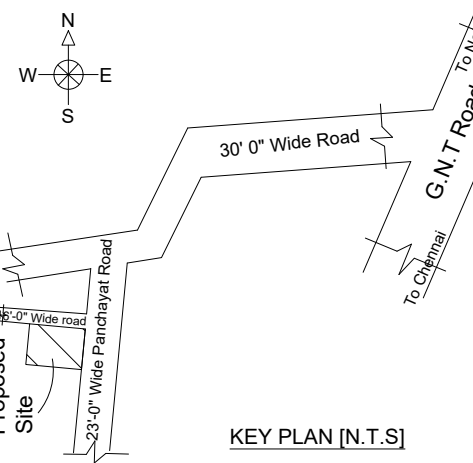

KEY PLAN [N.T.S]

SHEET NO :1/1		SCALE : 1:140	
AREA DETAILS:-			
DESCRIPTION	EXTENT IN sq.ft	EXTENT IN sq.m	
AS PER DOCUMENT	3488.00	324.38	
AS PER PATTA	3229.28	300.00	
AS ON SITE / FMB	3394.19	315.32	
LEAST	3229.28	300.00	

BUILT UP AREA DETAILS :-				
DESCRIPTION	FSI (sq.m)	NON-FSI (sq.m)	TOTAL	
			sq.ft	sq.m
GROUND FLOOR	90.11	--	969.96	90.11
HEADROOM	--	14.87	160.06	14.87
TOTAL	90.11	14.87	1130.02	104.98

FSI CALCULATION:
FSI ALLOWED = 2.0
FSI ACIEVED : 0.30 TIMES = 90.11 SQM

PARKING DETAILS :-		
Descriptions	Required	Provided
Lorry parking	1	1
Car parking	--	--
Two wheeler Parking	2	4
Cycle parking	2	4

SPECIFICATIONS :-
MASONRY STOCK BRICK IN C.M 1:5
FOUNDING STONE JELLY CON IN CC 1:4:8
FLOORING 3/4" THICK IN CM 1:4 MIX
RCC ROOF IN CC 1:2:4
PLASTERING 1/2" THICK IN CM 1:4 MIX.
RCC COLUMNS IN CC 1:1.5:3.

JOINERIES :-		
DESCRIPTION	SYMBOL	DIMENSION IN M
ROLLING SHUTTER	RS	1.75 X 2.13
WINDOW	W6	1.83 X 1.83
DOOR	D1	0.76 X 2.13
GRILL GATE	GG	1.75 X 2.13
VENTILATOR	V	0.91 X 0.76

1. ALL DIMENSIONS ARE IN METER.
2. ALL THE DOORS & WINDOWS ARE OPENING OUTWARDS.

DIRECTION SYMBOL		COLOUR INDEX:-	
		PROPOSED :	
		ROAD :	
		BOUNDRY :	


S. BHUVANESWARI
OWNER


V. SARASWATHI
REGISTERED ENGINEER (Grade - II) (R.E.)
Registration No. BE/GRN/180408
Chennai Metropolitan Development Authority
Registration No. RES0034 2025
Greater Chennai Corporation Works Department
1/1471, 3rd Street, Balamangalam Nagar,
Ambalavayal, Pudukkottai District - 605 007.
Cell: 98404 1222, 77087 35029

ENGINEER
AISHWARIYAA PLANNERS
9840471222, 7708735029



Eight ways to know a piece of land before you pay for it.

This report covers one part of the picture. These cover the rest, drawn from the same government records, for any property in Tamil Nadu.

LandLens One

Ask anything about a property and get an answer grounded in live government records, with the sources shown.

[/landlens/one](#)



Verify My Land

Every record check run on one property and returned as a single report.

[/landlens/verify-my-land](#)



Legal Opinion

An advocate's written opinion on the title, built on the records we pull for it.

[/landlens](#)



One Map

Every layer on one map: the parcel, its boundary, zoning, water bodies and what sits around it.

[/landlens/one/map](#)



PriceMap

What land actually changed hands for around this plot, taken from the registered deeds.

[/landlens/pricemap](#)



Build Scope

What you are allowed to build here: floor space, height, coverage and setbacks.

[/landlens/build-scope](#)



Property Tracker

Watch a property and hear about it when something new is registered against it.

[/landlens/property-tracker](#)



Deal Room

Run the transaction in one place: documents, stamping, signatures and the parties.

[/landlens/deal-room](#)



Twenty-four checks you can run yourself, at no cost.

Records and verification

The registers themselves, read for you.

Encumbrance Certificate

Patta and Chitta

Field Measurement Sketch

EC Analyzer

Bank charge check

Court case search

Seller background check

Approval check by survey

Zoning and land use

What the plan says can happen on this land.

Land use zone finder

CMDA land use check

Coastal regulation zone

Master plan check

Water bodies finder

Airport height clearance

Value and duty

What it is worth and what it costs to register.

Guideline value by street

Guideline value by survey

Stamp duty and registration fees

Capital gains

Floor space index

Area unit converter

Registers and directories

Who holds it, and which office keeps the record.

Find your registering office

Temple property check

Waqf property check

RERA register



Every free tool
/tools



Services we run
for you
/services



The LandLens
suite
/landlens/one



Every claim in this document traces back to a government record.

Legal opinions, due diligence and title verification

Building plan, layout and sub-division approvals

Completion and occupancy certificates, regularisation

Escrow, negotiation and NRI property management

Land survey, soil testing, architecture and construction

Verified RealEstate
3/350/2 Mettukuppam,
OMR Thoraipakkam,
Chennai 600 097, India
hello@verified.realestate
+91 9996 12 9996

Prepared from the registers named on the page each finding sits on. Where a register could not be read, this document says so in its place rather than leaving the gap to be read as a clean result.

