

PP

APPROVAL RECORD

Planning Permission

Tiruvallur district, Tamil Nadu

APPROVAL TYPE


Building Plan

ISSUING AUTHORITY



Rural Panchayat

The approval as the planning authority issued it, reproduced in full behind this page.


An approval speaks to what was sanctioned, not to what was built. Completion is a separate record.

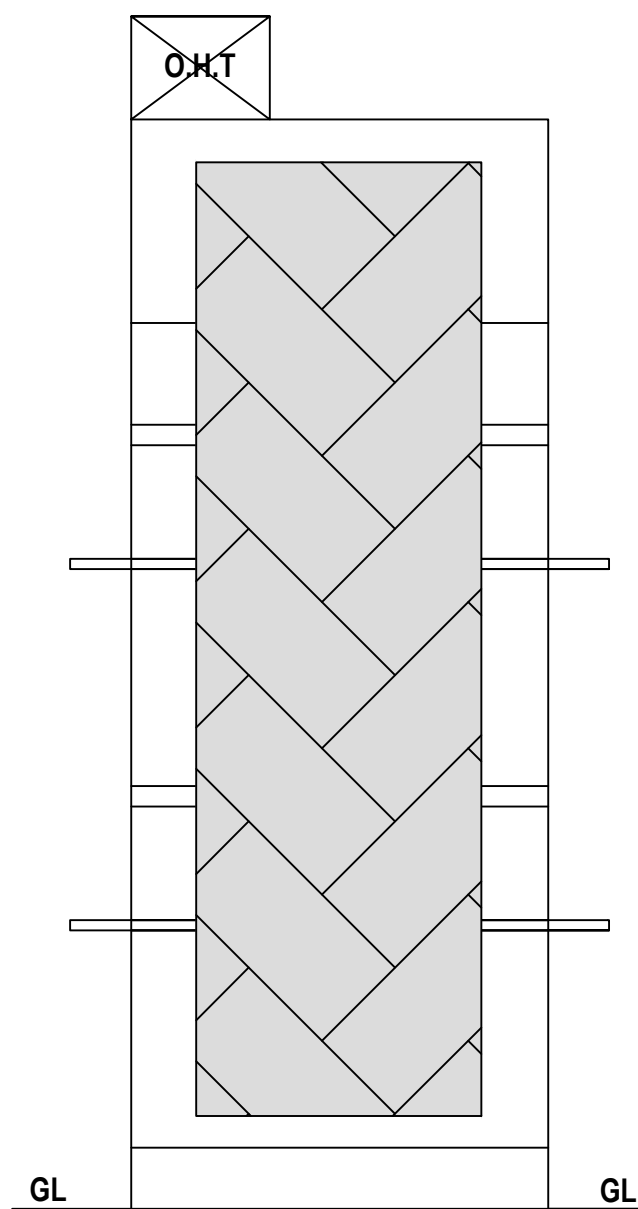


ELEVATION

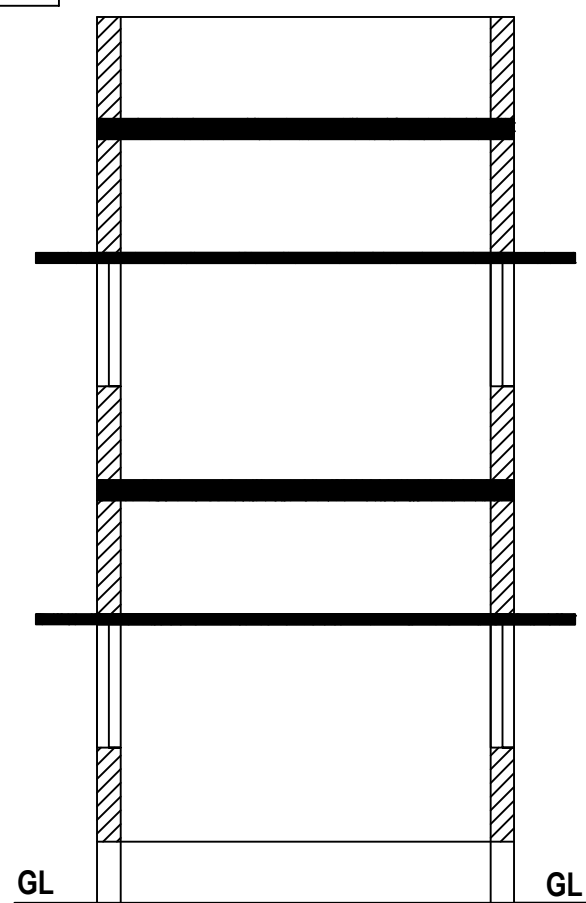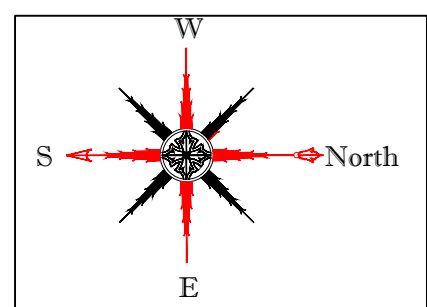


SECTION A-A

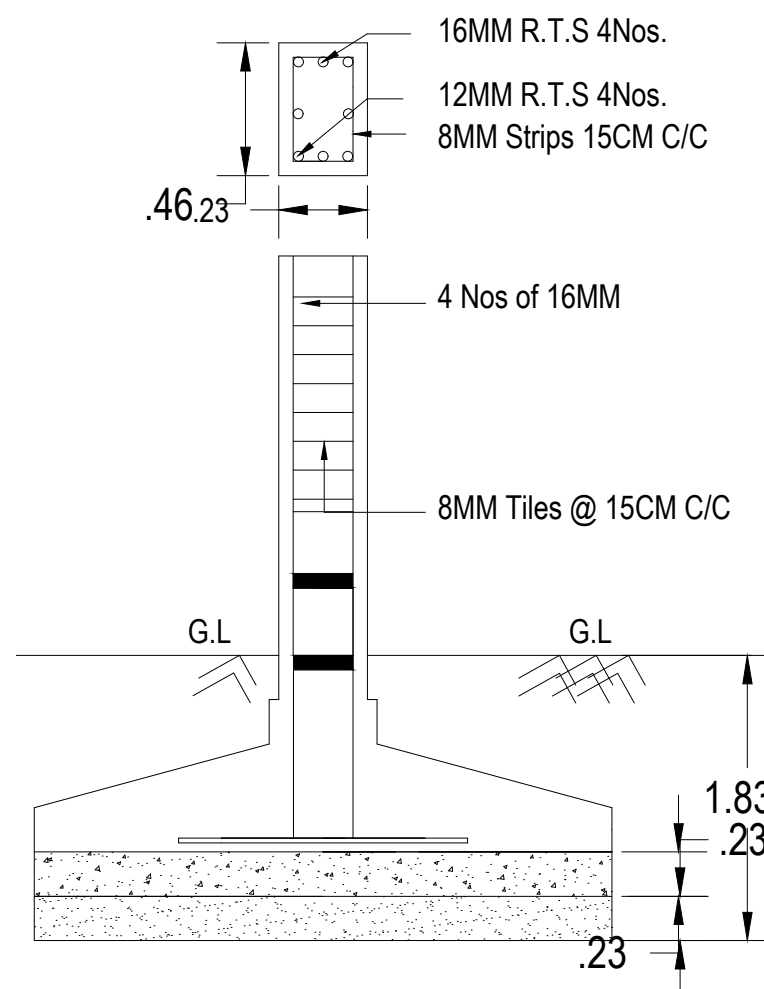


RCC COLUMN DETAILS

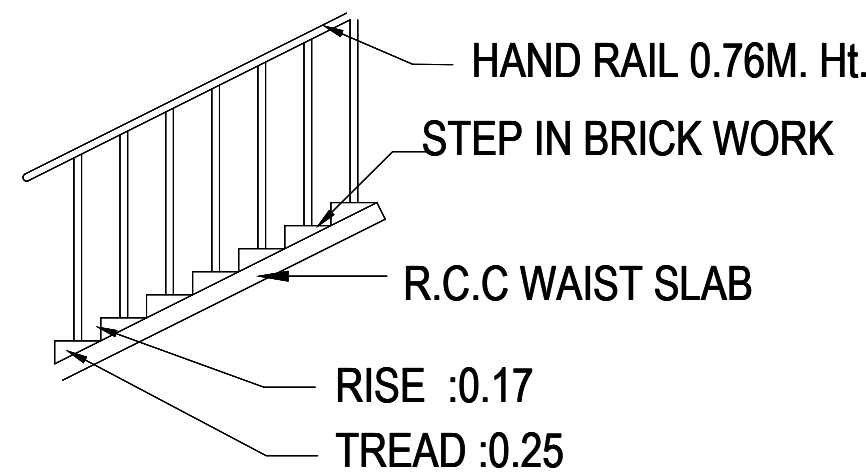

STAIR CASE DETAIL

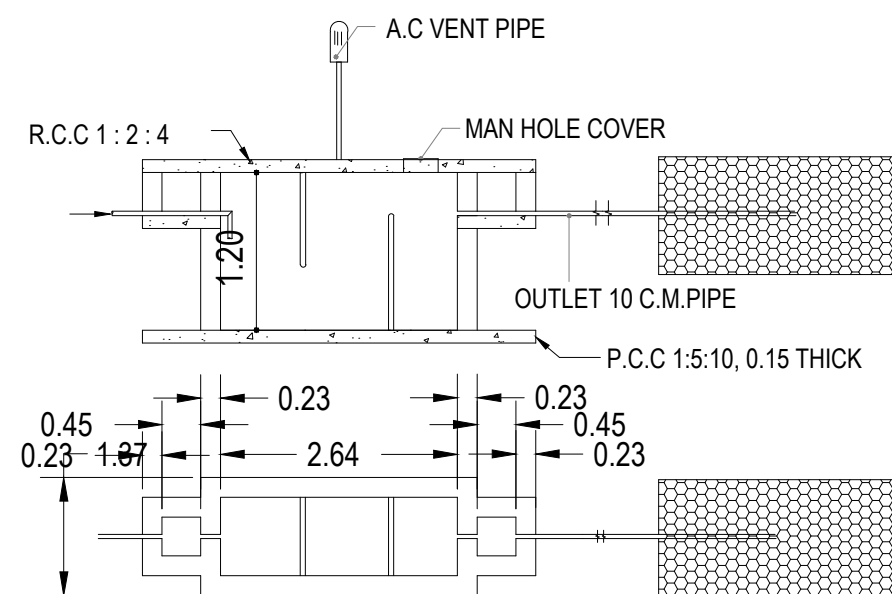


SEPTIC TANK DETAILS

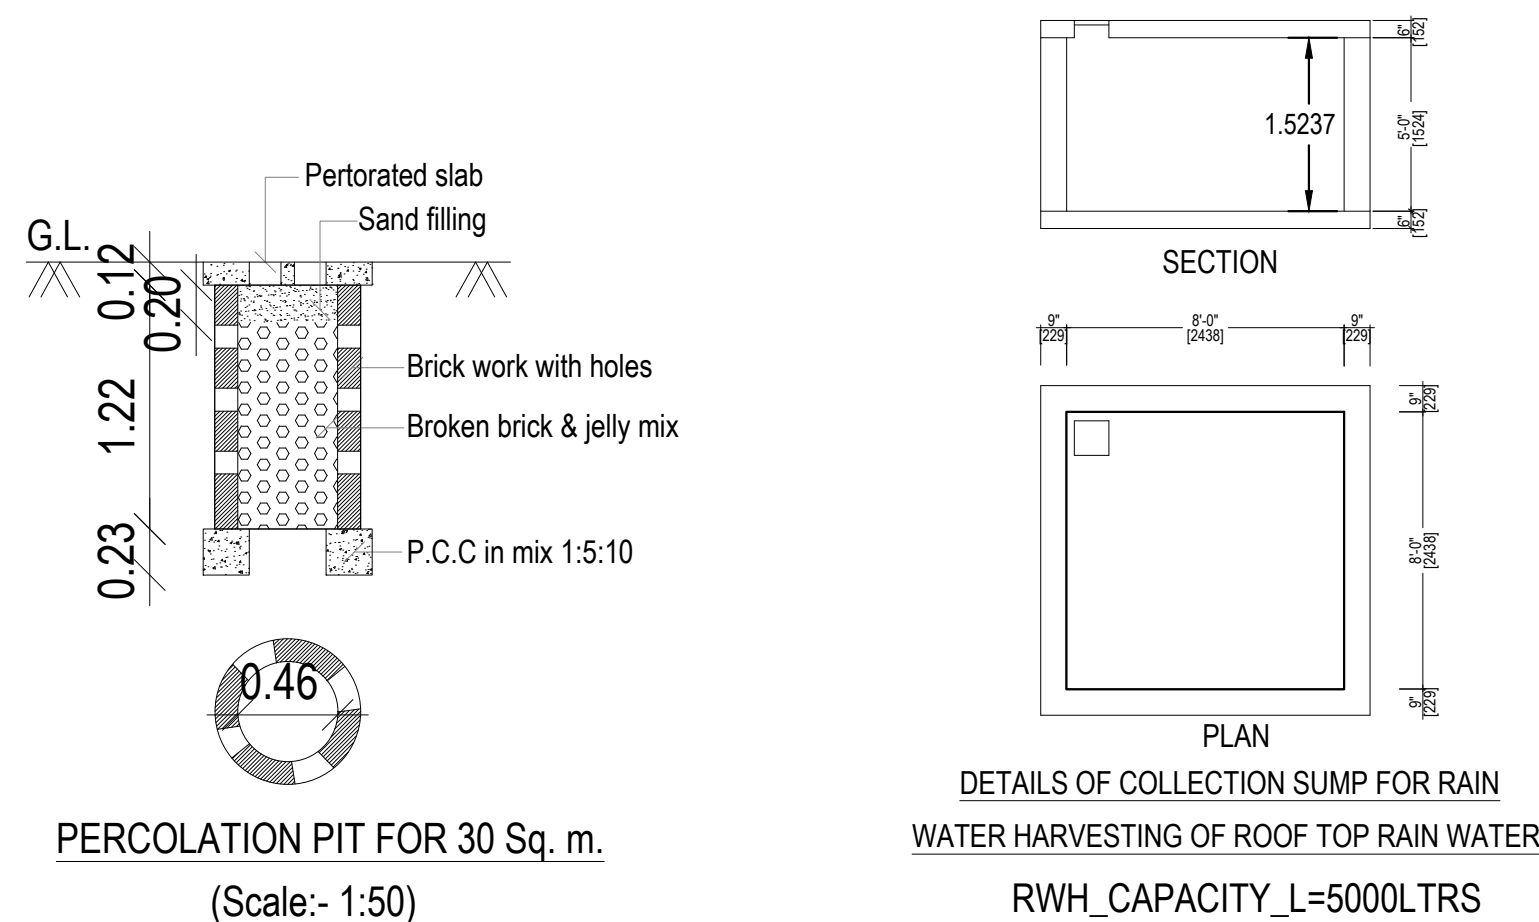


PERCOLATION PIT FOR 30 Sq. m.
(Scale:- 1:50)

DETAILS OF COLLECTION SUMP FOR RAIN
WATER HARVESTING OF ROOF TOP RAIN WATER
RWH_CAPACITY_L=5000LTRS

PLOT NO:2 SOUTH PORTION

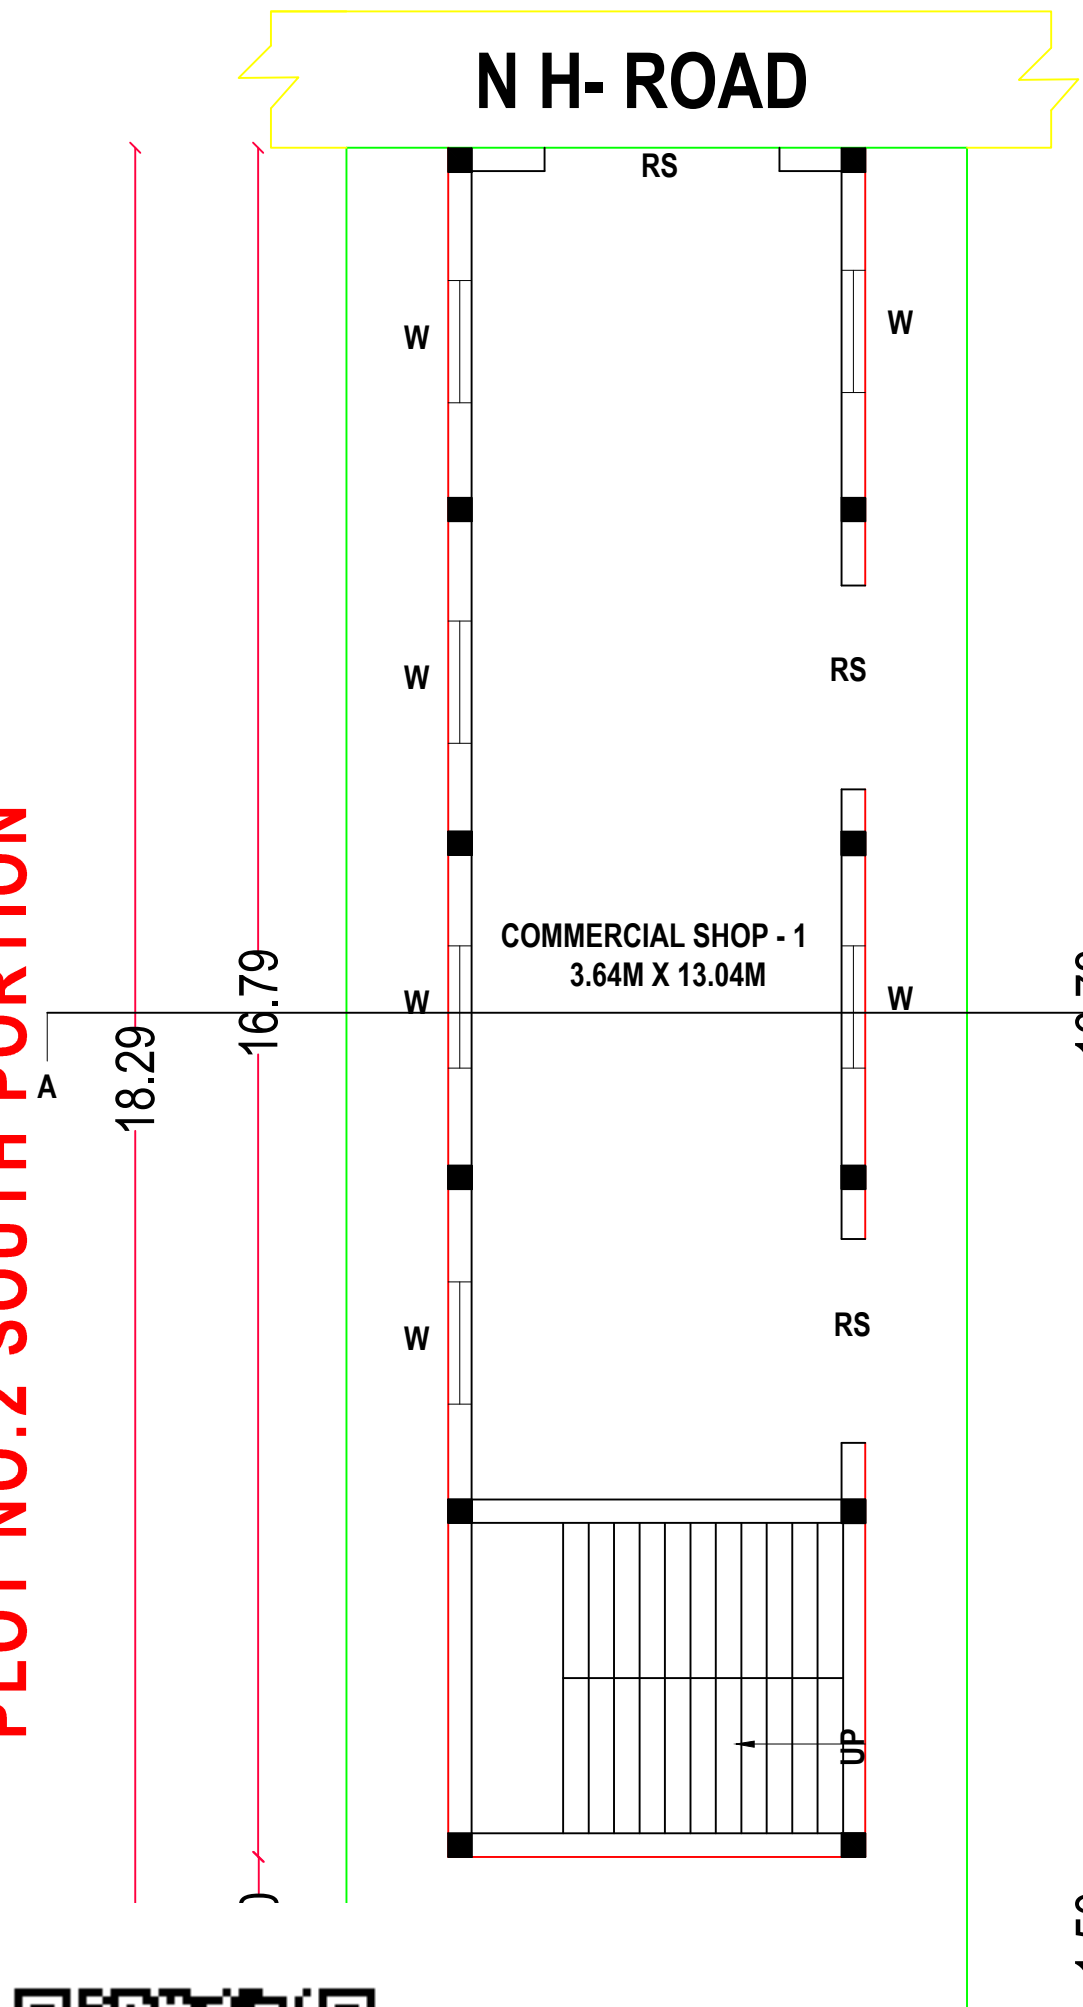


DT NO :15&16

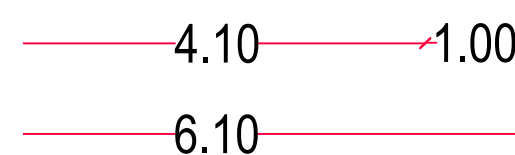


SITE CUM STILT FLOOR


PLOT NO: 3

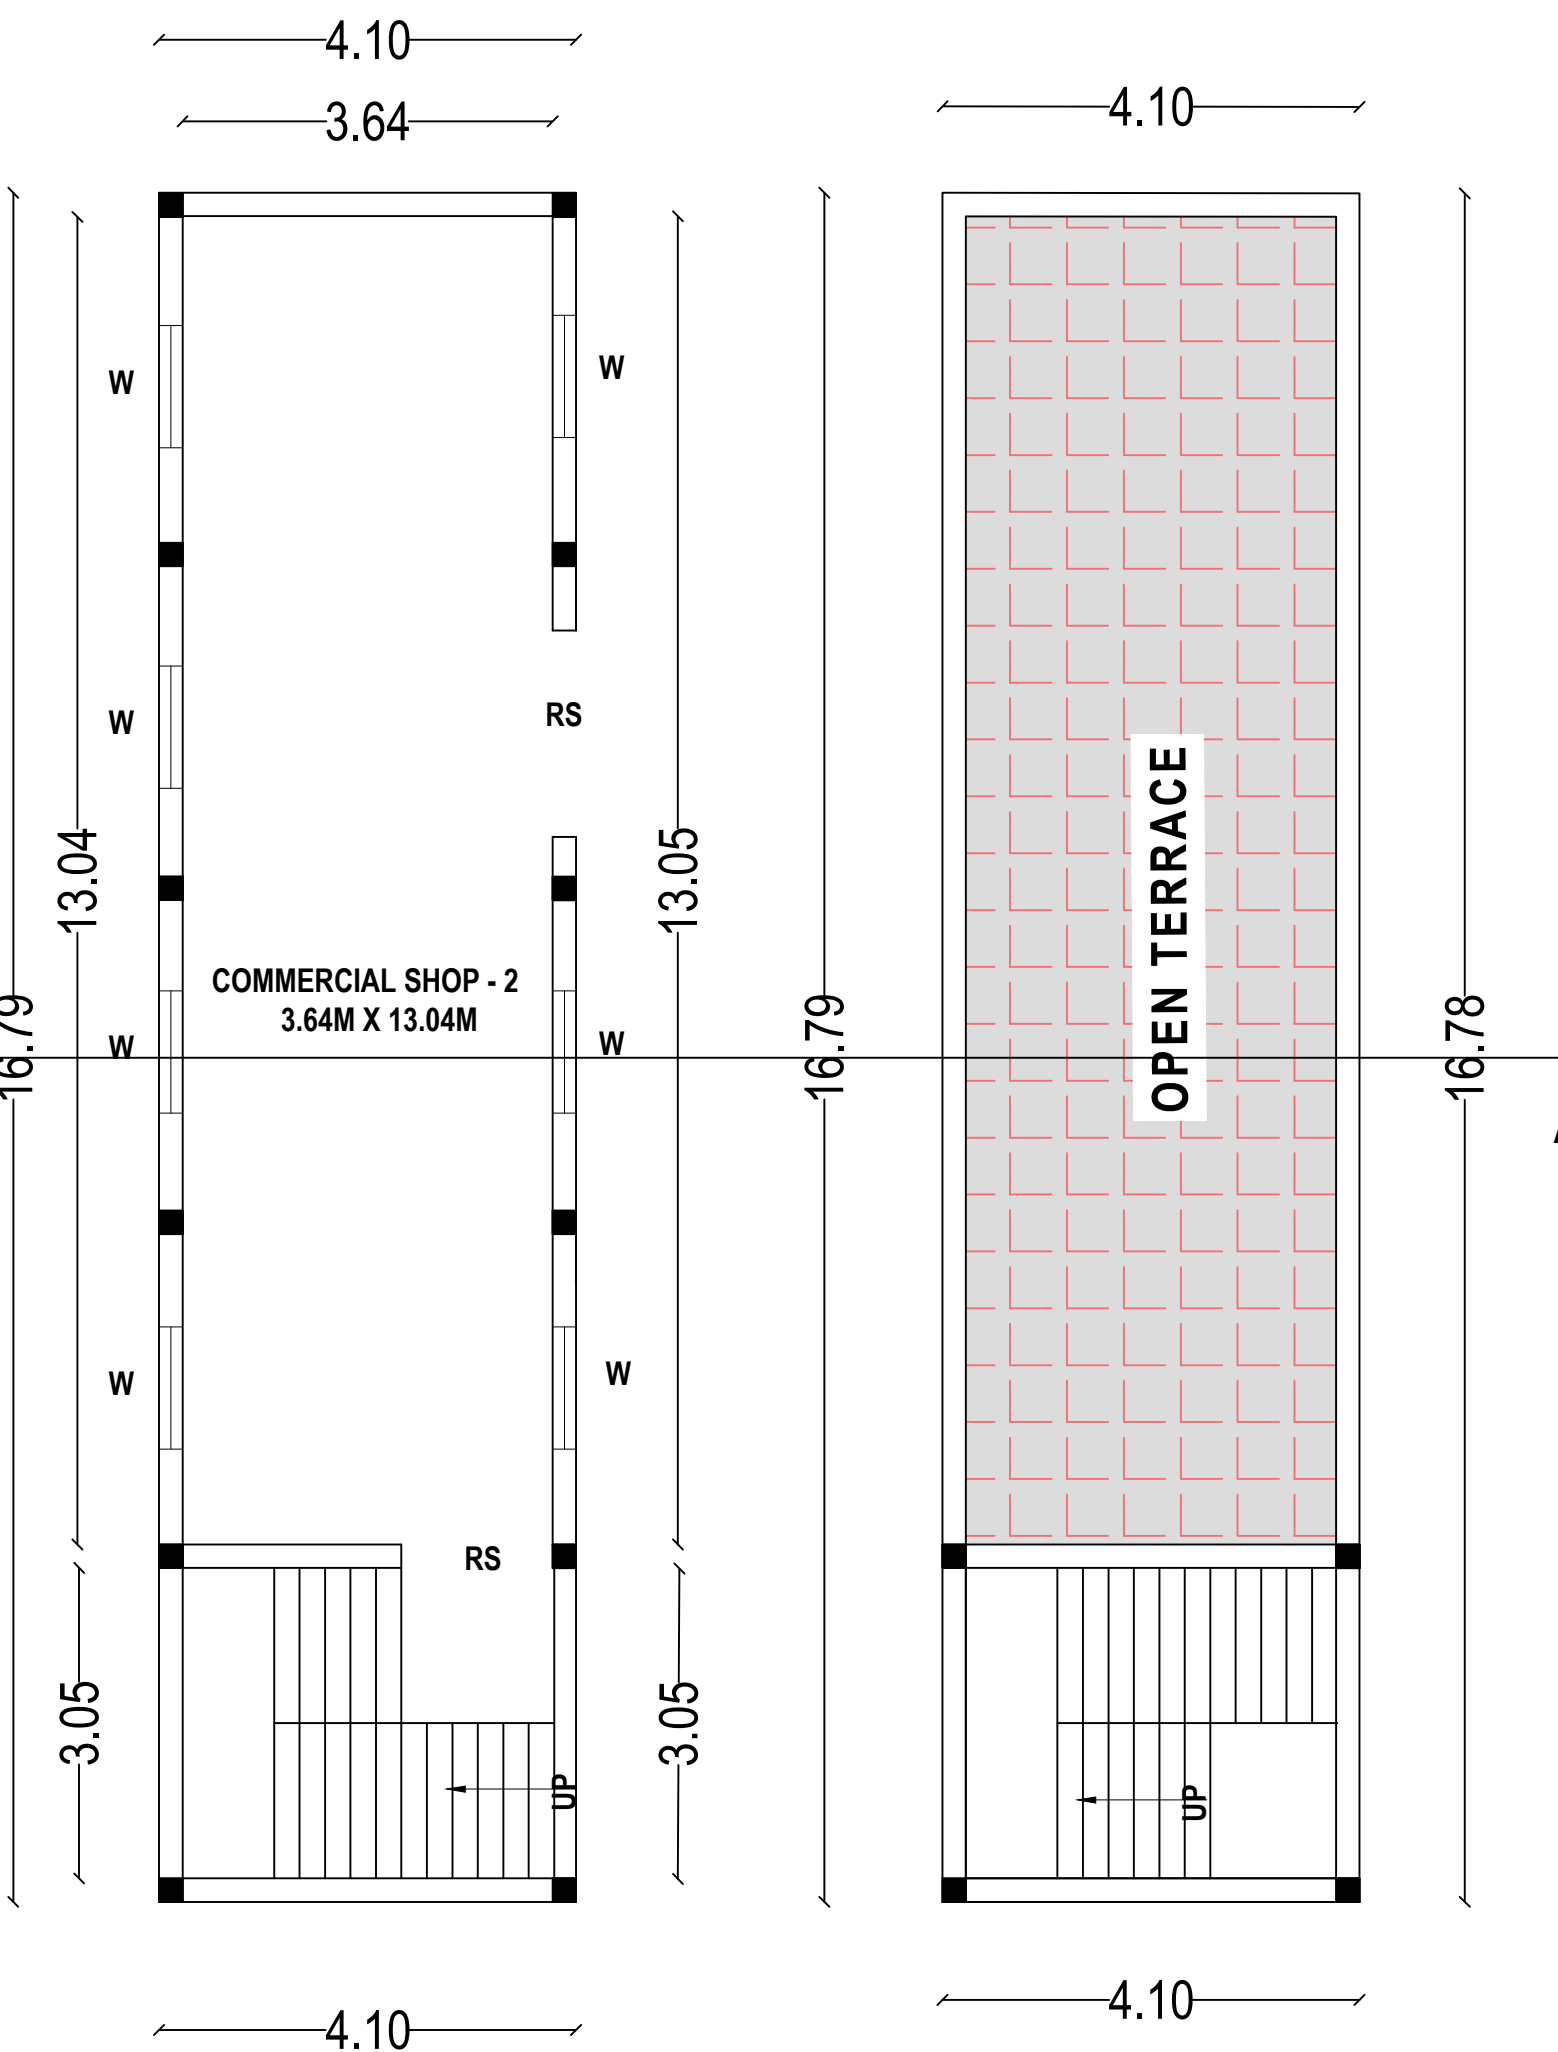

GROUND FLOOR

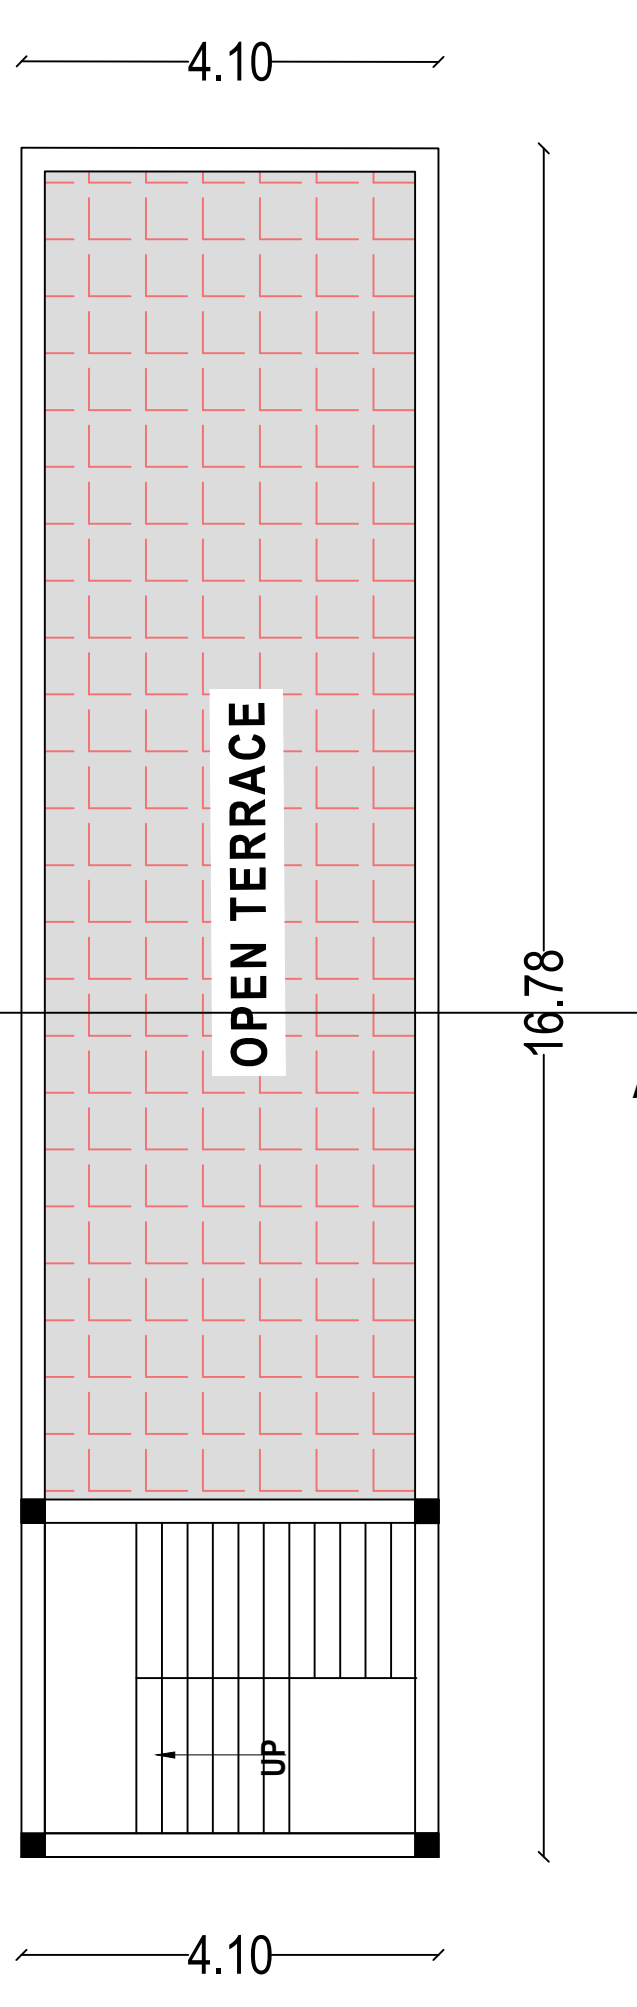

TERRACE FLOOR

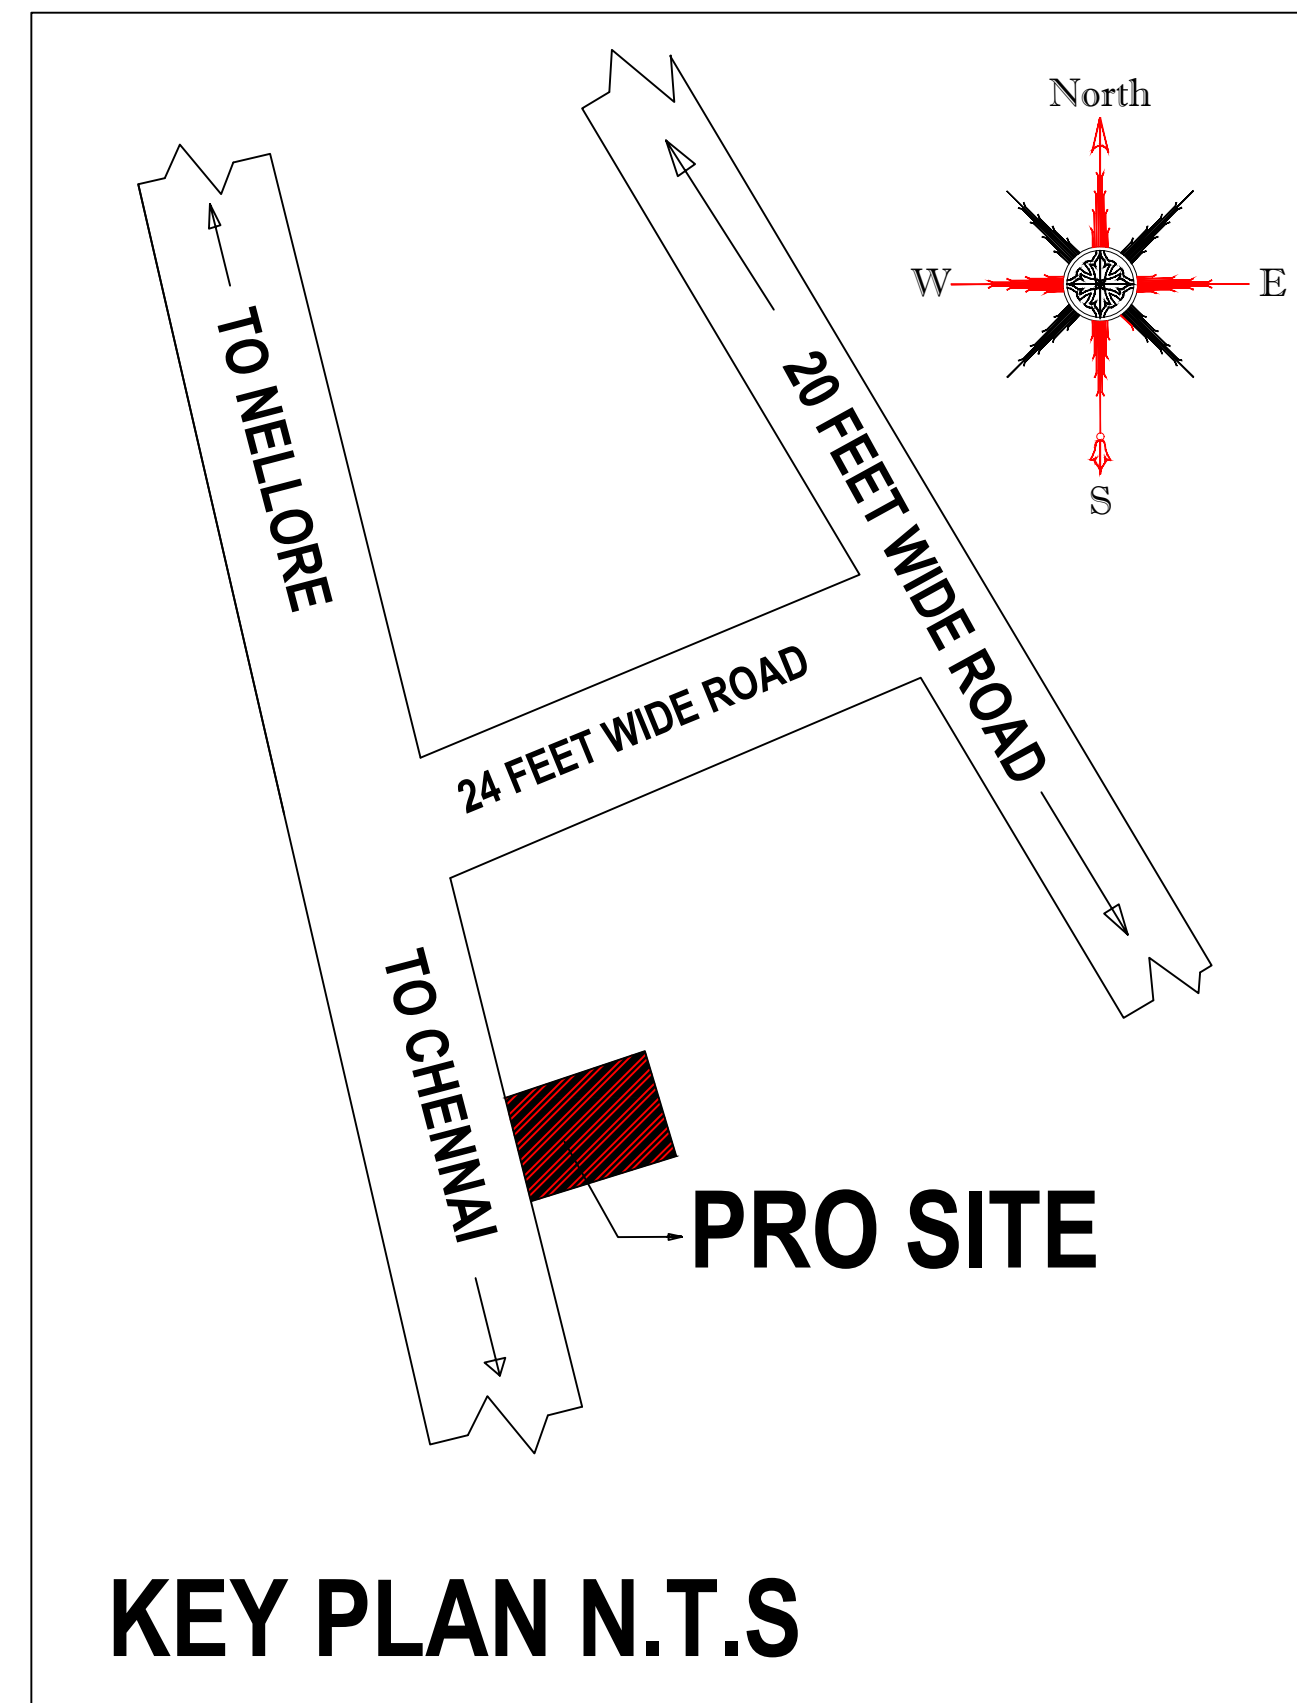

KEY PLAN N.T.S

PLAN SHOWING THE PROPOSED CONSTRUCTION OF STILT AND
GROUND FLOOR COMMERCIAL SHOP BUILDING AT S.NO:87A/2A3,
PATTA NO:6668 .PETHIKUPPAM VILLAGE AND PANCHAYT,
P.A-GARDEN, PLOT NO:2,NORTH PORTION,DOC NO:2042/2015,
DT:25/05/2015, GUMMIDIPOONDI TALUK, THIRUVALLURDISTRICT.

ALL DIMENSIONS ARE IN METER SCALE 1:100

AREA DETAILS			
(SITE AREA AS PER DOCUMENT)	=	111.48	Sqm
(SITE AREA AS PER SITE)	=	111.48	Sqm
(SITE AREA AS PER PATTA)	=	110.00	Sqm

AREA DETAILS	TOTAL FSI AREA (SQ.M)	NON FSI AREA (SQ.M)	TOTAL BUILT UP AREA (SQ.M)
PRO. STILT FLOOR	----	68.97	68.97
PRO. GROUND FLOOR	68.97	----	68.97
TOTAL FSI AREA	68.97	68.97	137.94

MAXIMUM ONE FLOOR AREA=580.67 SQ.M			
TOTAL COVERDE AREA ON ALL FLOORS	=	137.94	= 1.23< 2
SITE AREA	=	111.48	


PARKING DETAILS				
VEHICLE	PARKING AREA DESCRIPTION	AREA IN (SQ.M)	REQUIRED NOS	PROVIDED NOS
CAR PARKING	1 Car Parking Space		2 NOS	2 NOS
T.W. PARKING	1 Two Wheeler Parking Space		1 NOS	1 NOS

HEIGHT OF BUILDING - 10.11 m		NOTE	
JOINERIES DETAILS IN METER		1) DRAINAGE TO BE CONNECTED WITH PUBLIC SEWER WITH NECESSARY PERMISSION	
TYPE DESCRIPTION SIZE IN M		2) SOLAR WATER HEATING SYSTEM TO BE PROVIDED IN TERRACE FLOOR	
R.S	R.SHUTTER	1.80 X 2.40	3) R.W.H SYSTEM TO BE PROVIDED
D	DOOR	0.91 X 2.13	4) STRUCTURE IS SAFE FOE EARTHQUAKE
D1	DOOR	0.76 X 2.13	5) FE-FIRE EXTINGUISHING SYSTEM PROVIDED IN ALL FLOORS
W	WINDOW	1.22 X 1.53	6) STP AND RECYCLING UNIT OF WATER TO BE PROVIDED IN THE SITE
V	VENTILATOR	1.20 X 0.60	7) E.A EXISTING ALARAM PROVIDED ALL FLOORS
A	AIR OUTLET/ INLET	0.60 X 0.60	
A1	AIR OUTLET/ INLET	1.20 X 0.60	
S.D	SLIDING DOOR	0.91 X 2.13	

REFERENCE

SITE BOUNDARY AS	=====
PROPOSED BUILDING	=====
EXISTING BUILDING	=====
EXISTING ROAD	=====

OFFICE USE

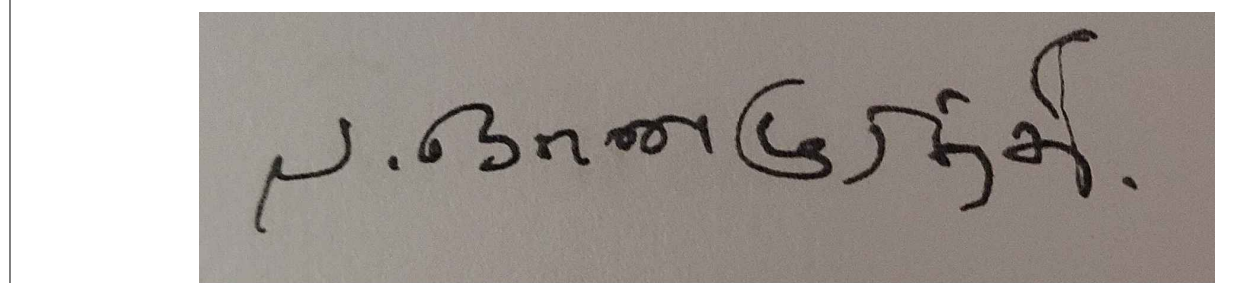

APPLICANT : GNANAMOORTHY . N ,S/O.NATARAJAN.

Er.S. KUMARESAN , B.E.(CIVIL)
DTCP Regd . Engineers Grade - II (RE)
Regn No . TVLR/RE/GR-II/2021/12/2004
INDO Tech Civil Contractors
No.05, Reddiyar Street, Pethikuppam,
Gummidipoondi - 601 201.
Mob : 7010511767 / 7402025361
sskumaresan014@gmail.com

ENGINEER

Eight ways to know a piece of land before you pay for it.

This report covers one part of the picture. These cover the rest, drawn from the same government records, for any property in Tamil Nadu.

LandLens One

Ask anything about a property and get an answer grounded in live government records, with the sources shown.

[/landlens/one](#)



Verify My Land

Every record check run on one property and returned as a single report.

[/landlens/verify-my-land](#)



Legal Opinion

An advocate's written opinion on the title, built on the records we pull for it.

[/landlens](#)



One Map

Every layer on one map: the parcel, its boundary, zoning, water bodies and what sits around it.

[/landlens/one/map](#)



PriceMap

What land actually changed hands for around this plot, taken from the registered deeds.

[/landlens/pricemap](#)



Build Scope

What you are allowed to build here: floor space, height, coverage and setbacks.

[/landlens/build-scope](#)



Property Tracker

Watch a property and hear about it when something new is registered against it.

[/landlens/property-tracker](#)



Deal Room

Run the transaction in one place: documents, stamping, signatures and the parties.

[/landlens/deal-room](#)



Twenty-four checks you can run yourself, at no cost.

Records and verification

The registers themselves, read for you.

Encumbrance Certificate

Patta and Chitta

Field Measurement Sketch

EC Analyzer

Bank charge check

Court case search

Seller background check

Approval check by survey

Zoning and land use

What the plan says can happen on this land.

Land use zone finder

CMDA land use check

Coastal regulation zone

Master plan check

Water bodies finder

Airport height clearance

Value and duty

What it is worth and what it costs to register.

Guideline value by street

Guideline value by survey

Stamp duty and registration fees

Capital gains

Floor space index

Area unit converter

Registers and directories

Who holds it, and which office keeps the record.

Find your registering office

Temple property check

Waqf property check

RERA register



Every free tool
/tools



Services we run
for you
/services



The LandLens
suite
/landlens/one



Every claim in this document traces back to a government record.

Legal opinions, due diligence and title verification

Building plan, layout and sub-division approvals

Completion and occupancy certificates, regularisation

Escrow, negotiation and NRI property management

Land survey, soil testing, architecture and construction

Verified RealEstate
3/350/2 Mettukuppam,
OMR Thoraipakkam,
Chennai 600 097, India
hello@verified.realestate
+91 9996 12 9996

Prepared from the registers named on the page each finding sits on. Where a register could not be read, this document says so in its place rather than leaving the gap to be read as a clean result.

