
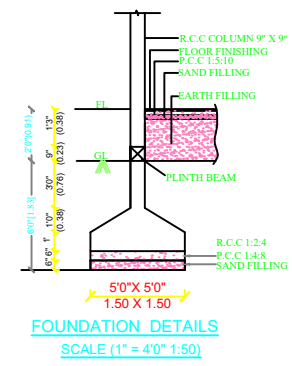
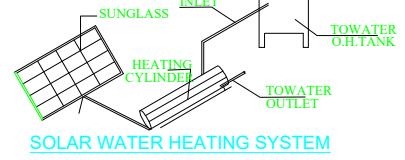
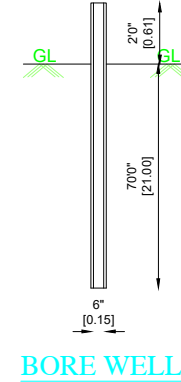
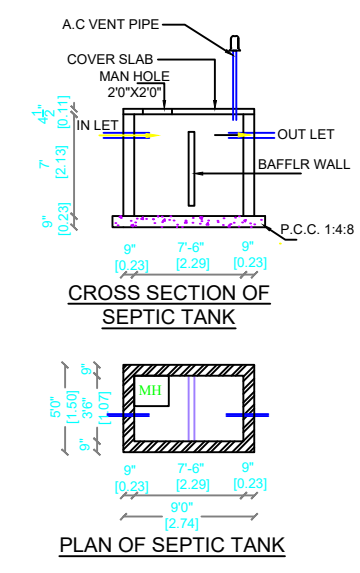
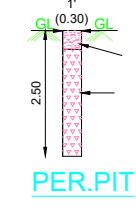
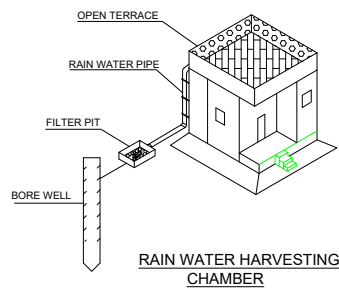
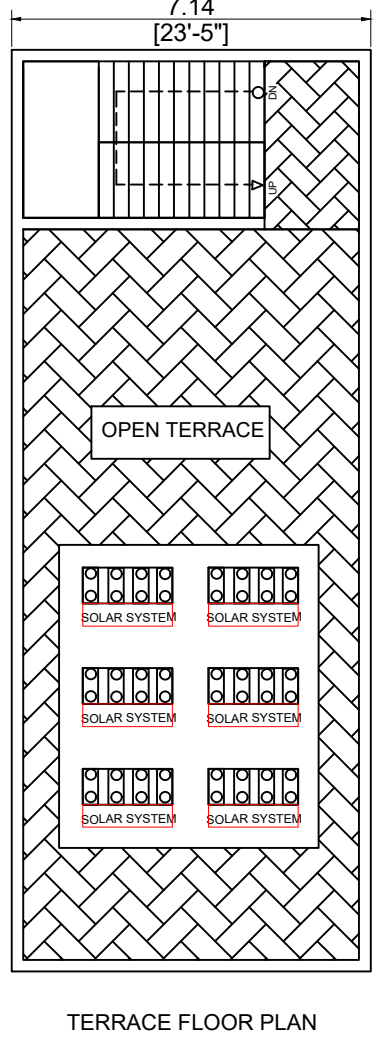
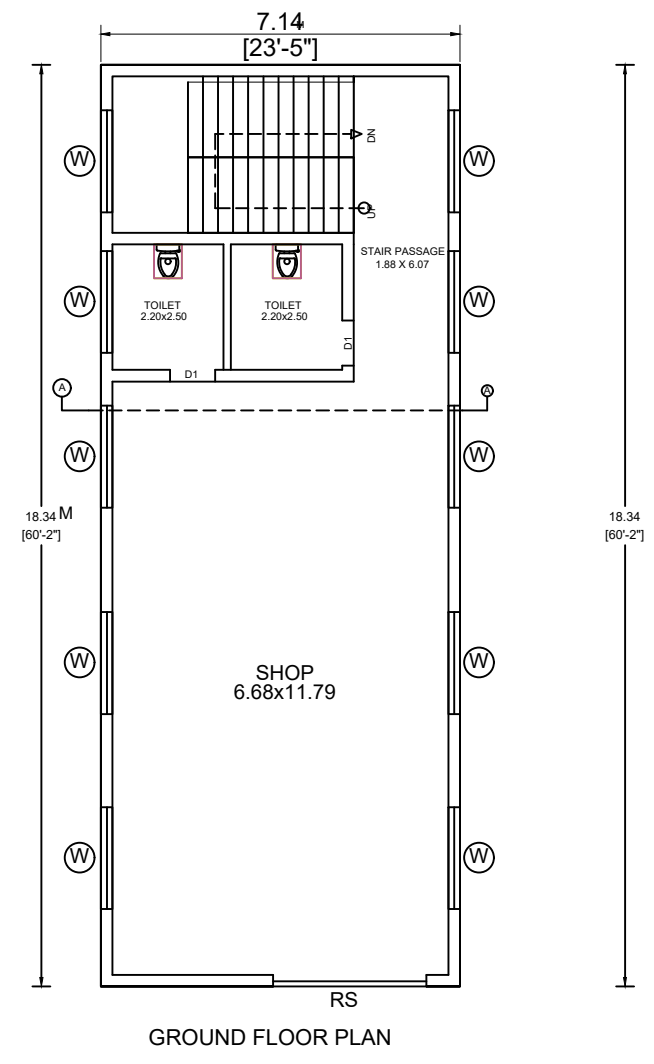
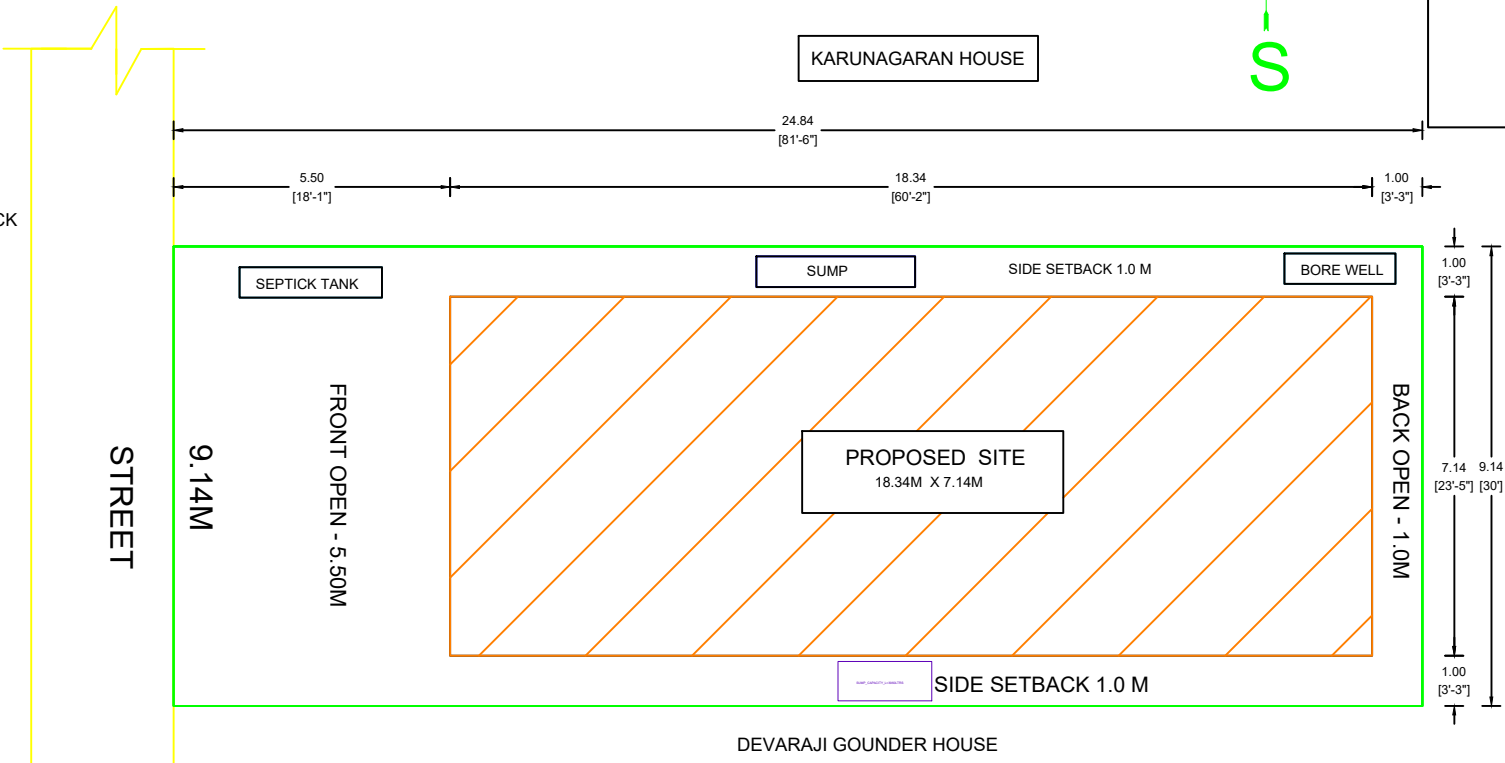
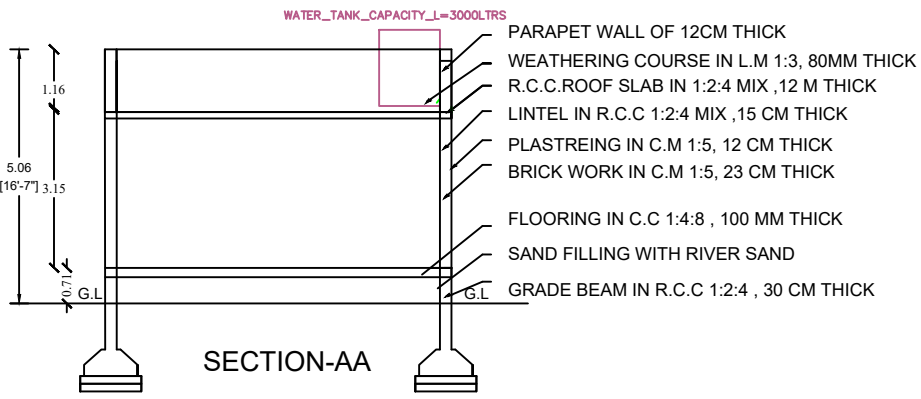
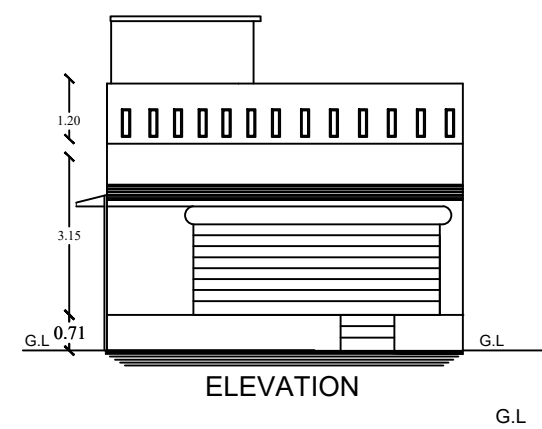


PLAN SHOWING THE PROPOSED COMMERCIAL BUILDING IN GROUND FLOOR R.C.C. ROOF

BUILDING IN S.F.NO: 335/1 , NATHAM PATTI NO:1553,AT BHARATHIDAS STREET,

KANNANUR MADURA PAZHAMPET, CHETPET TOWN PANCHAYAT,CHETPET TALUK,

THIRVANNAMALI DISRICT.

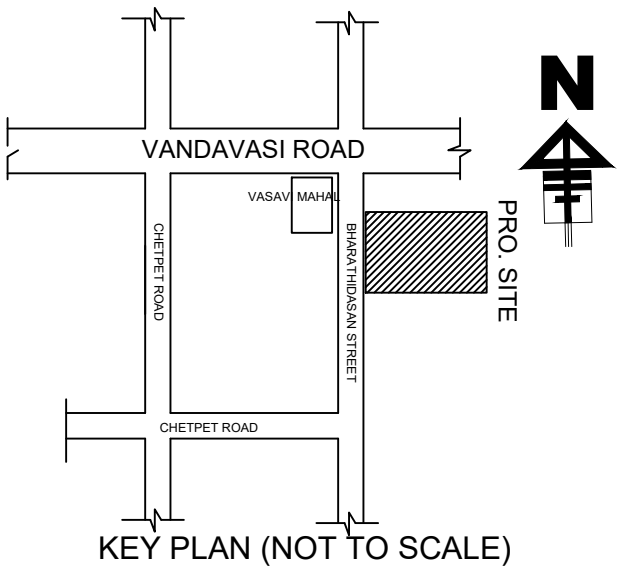

AREA DETAILS :

	SQFT	(or)	SQMT
TOTAL AREA OF THE TSLR ..	2445.00		277.23
TOTAL AREA AS PER DOCUMENT ..	2445.00		277.00
PROPOSED CONSTN.IN G.F ..	1409.00		130.94
OPEN SPACE....	1036.00		96.28

PLOT COVERAGE = $\frac{1400}{2445} = 0.57\%$

F.S.I. = $\frac{1400}{2445} = 0.57$

JOINERIES :

RS ... R.SHUTTER	2.13 X 2.13
D1 ... DOOR	0.91 X 2.13
W ... WINDOW	1.21 X 1.21
W1 ... WINDOW	1.06 X 1.21
GW ... WINDOW	2.13 X 1.52
V ... VENTILATOR	0.76 X 0.76

LEGEND :

OWNER'S BOUNDARY IN.....	
PRO. CONSTN AREA IN.....	
EXI- ROAD / STREET IN.....	

Applicant's Name : Mr.PANNEER SELVAN .R

ENGINEER

Er.S.JAYASEELAN., DCE
JS CONSTRUCTION & PLANNERS
LICENSED BUILDING SURVEYOR
DHARMARAJA KOVIL STREET,PAZHAMPET
CHETPET,TIRUVANNAMALAI DIST.
CELL: 9629202725

Signature Not Verified

Signed by: Executive Officer
Location: Tiruvannamalai
Date: 2024.01.23 15:37:35