

PP

APPROVAL RECORD

Planning Permission

Tiruvannamalai district, Tamil Nadu

APPROVAL TYPE

Building Plan

ISSUING AUTHORITY


Rural Panchayat

The approval as the planning authority issued it, reproduced in full behind this page.


An approval speaks to what was sanctioned, not to what was built. Completion is a separate record.

PLAN SHOWING THE PROPOSED CONSTRUCTION OF KALYANAMANDAPAM (COMMERCIAL BUILDING) IN


R.S:NO:1214A/4A,1214A/4B,1214A/4C,1214A/4D, ANAKKAVOOR VILLAGE AND PANCHAYAT ,
ANAKKAVOOR PANCHAYAT UNION, CHEYYAR TALUK, TIRUVANNAMALAI DISTRICT.

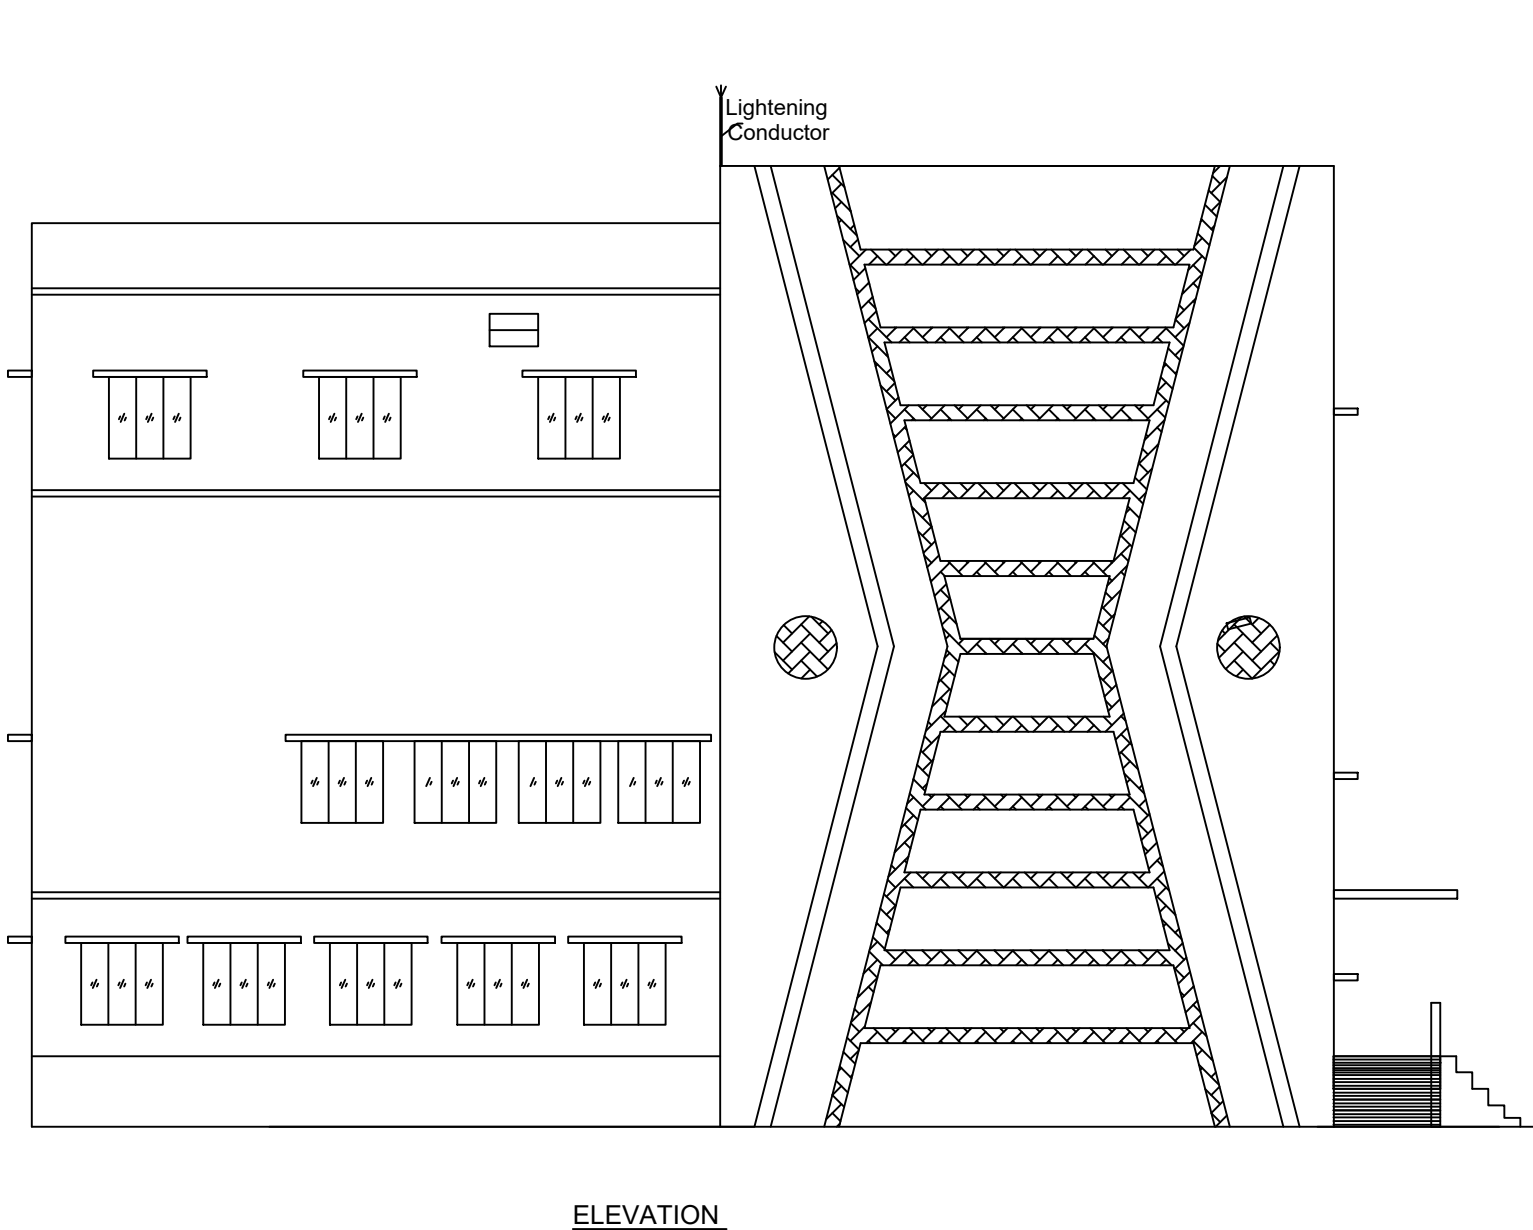


ELEVATION

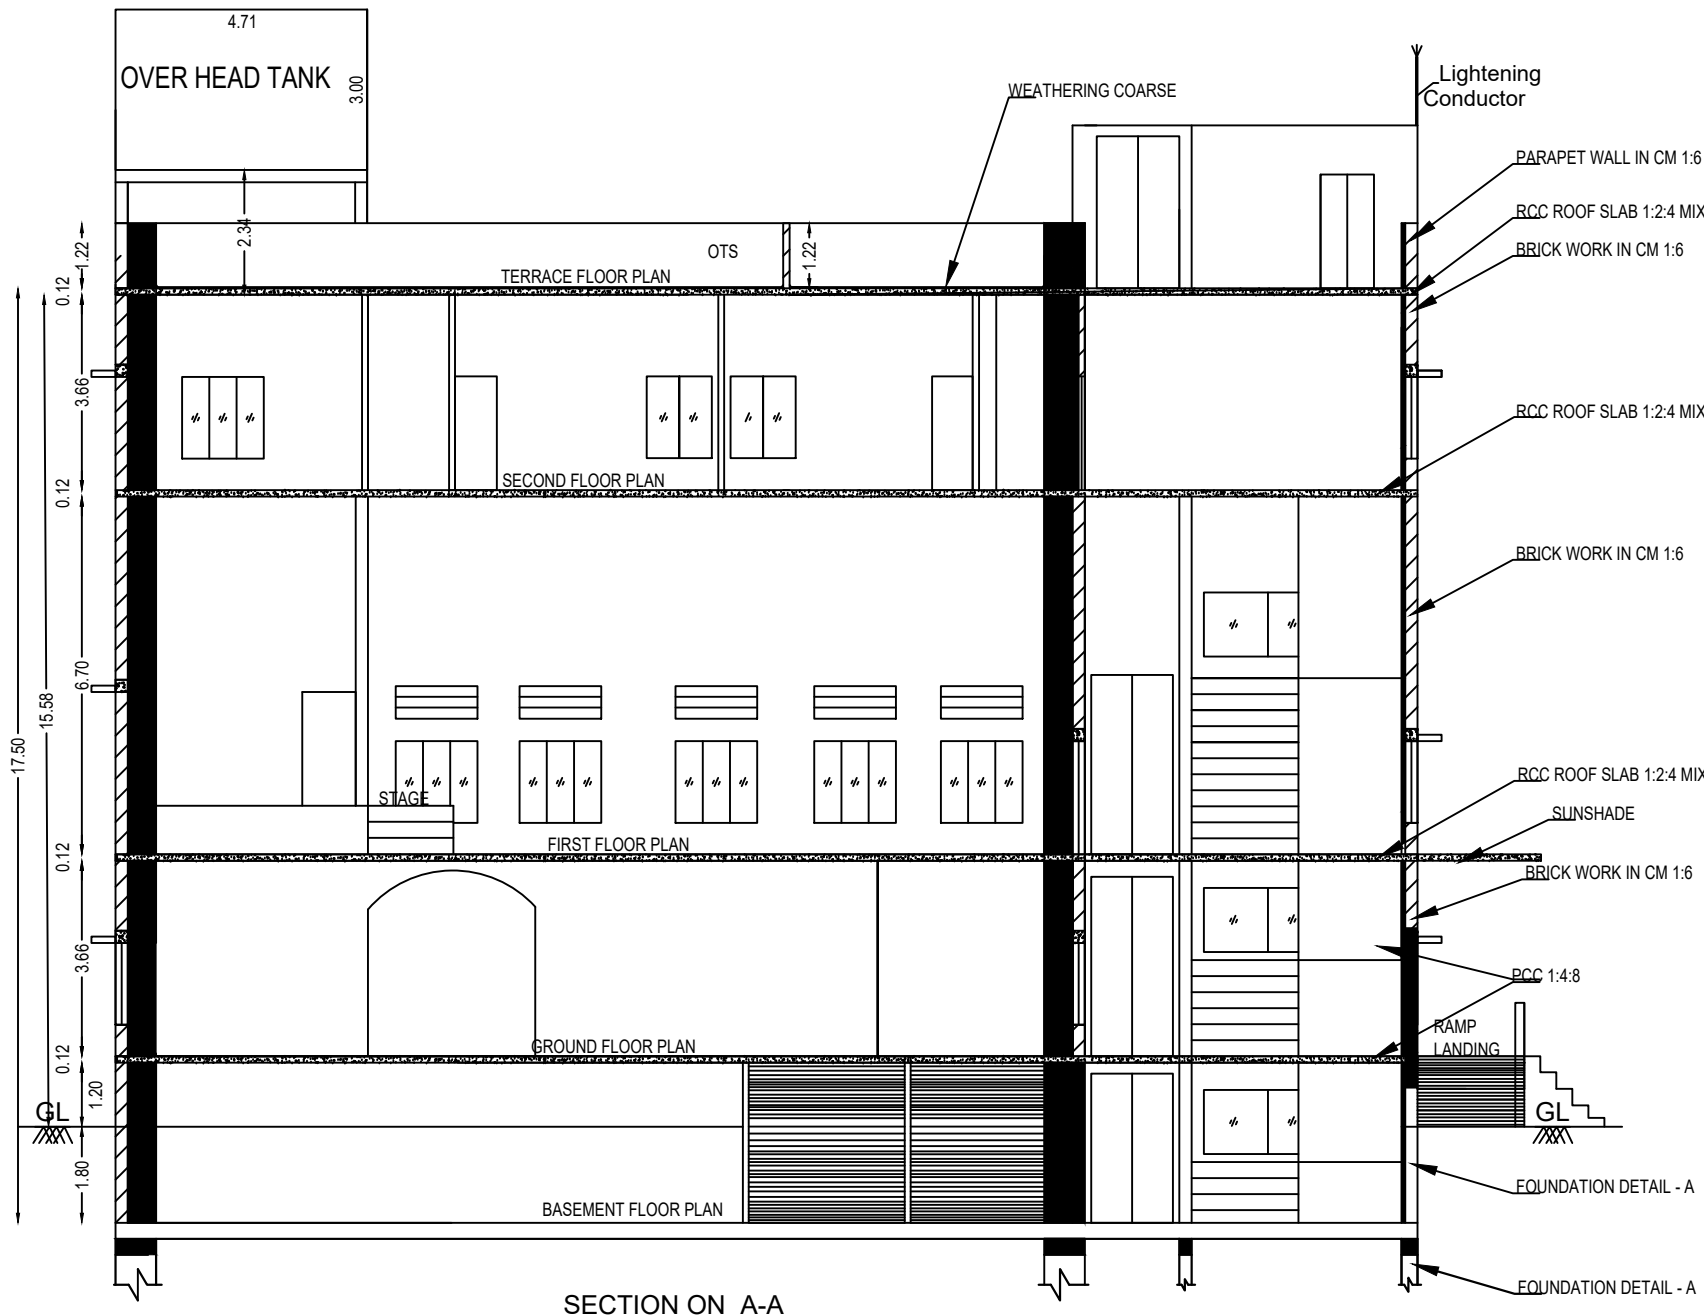

SECTION ON A-A

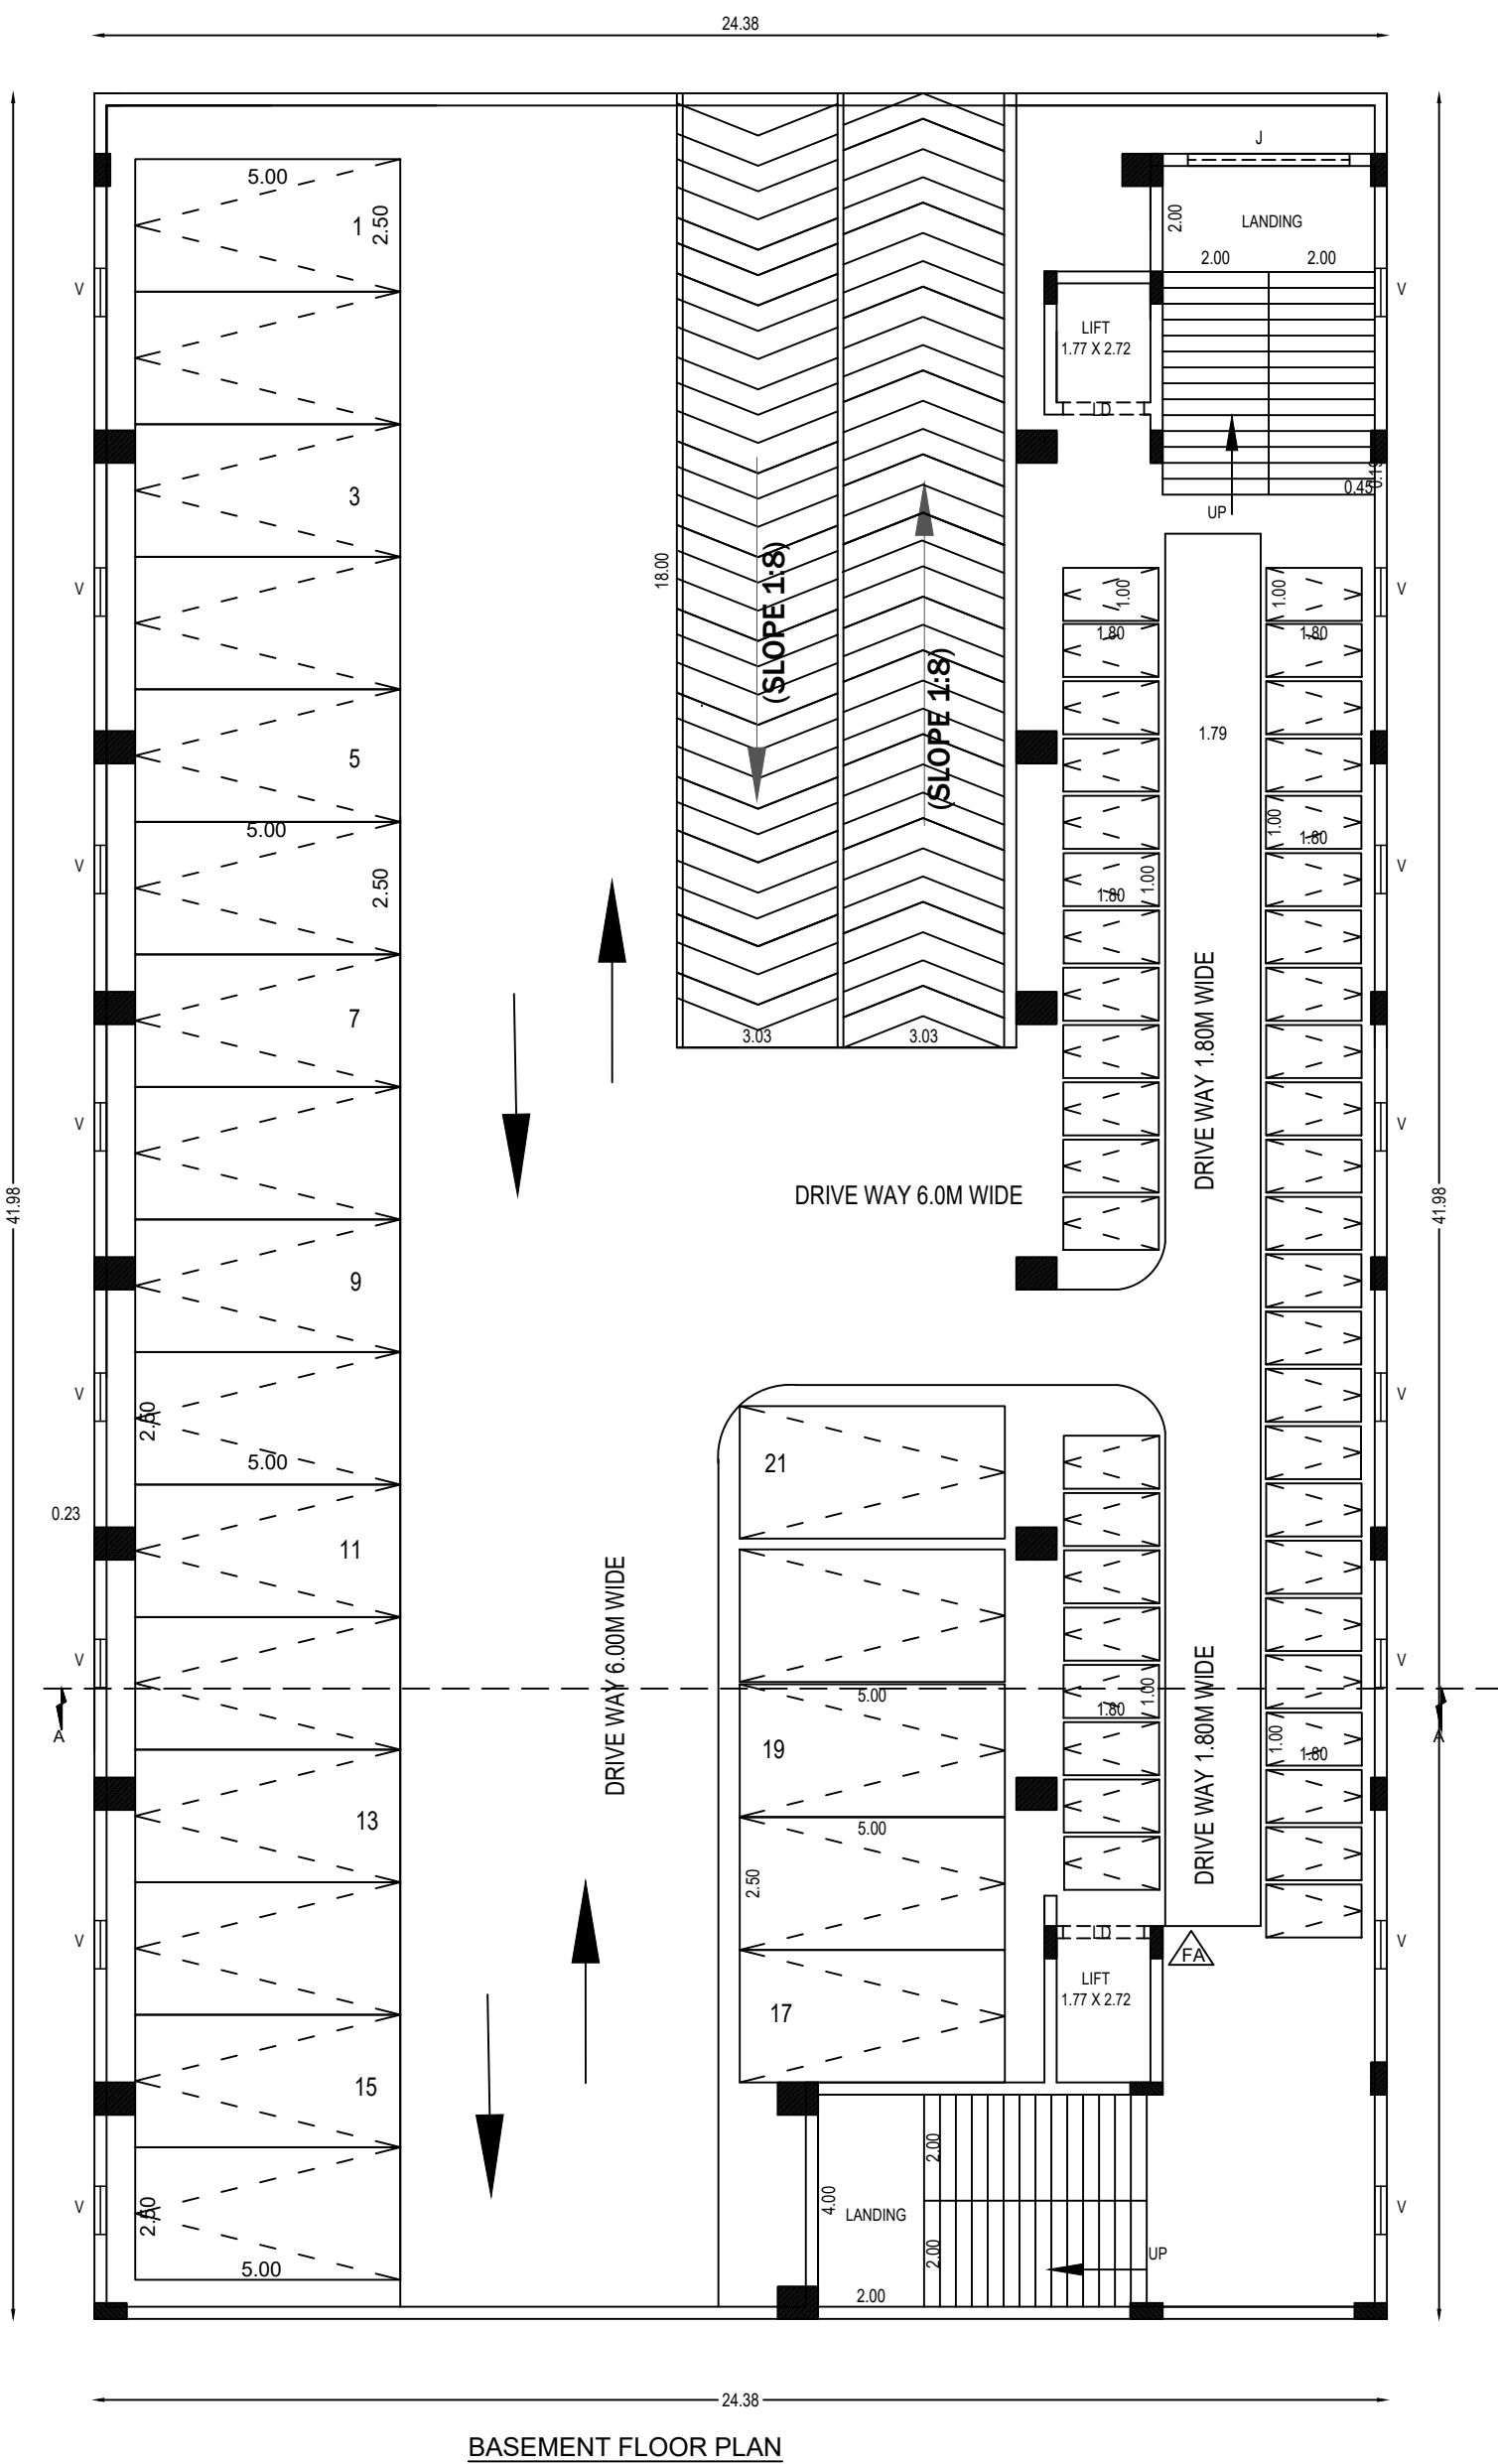

BASEMENT FLOOR PLAN

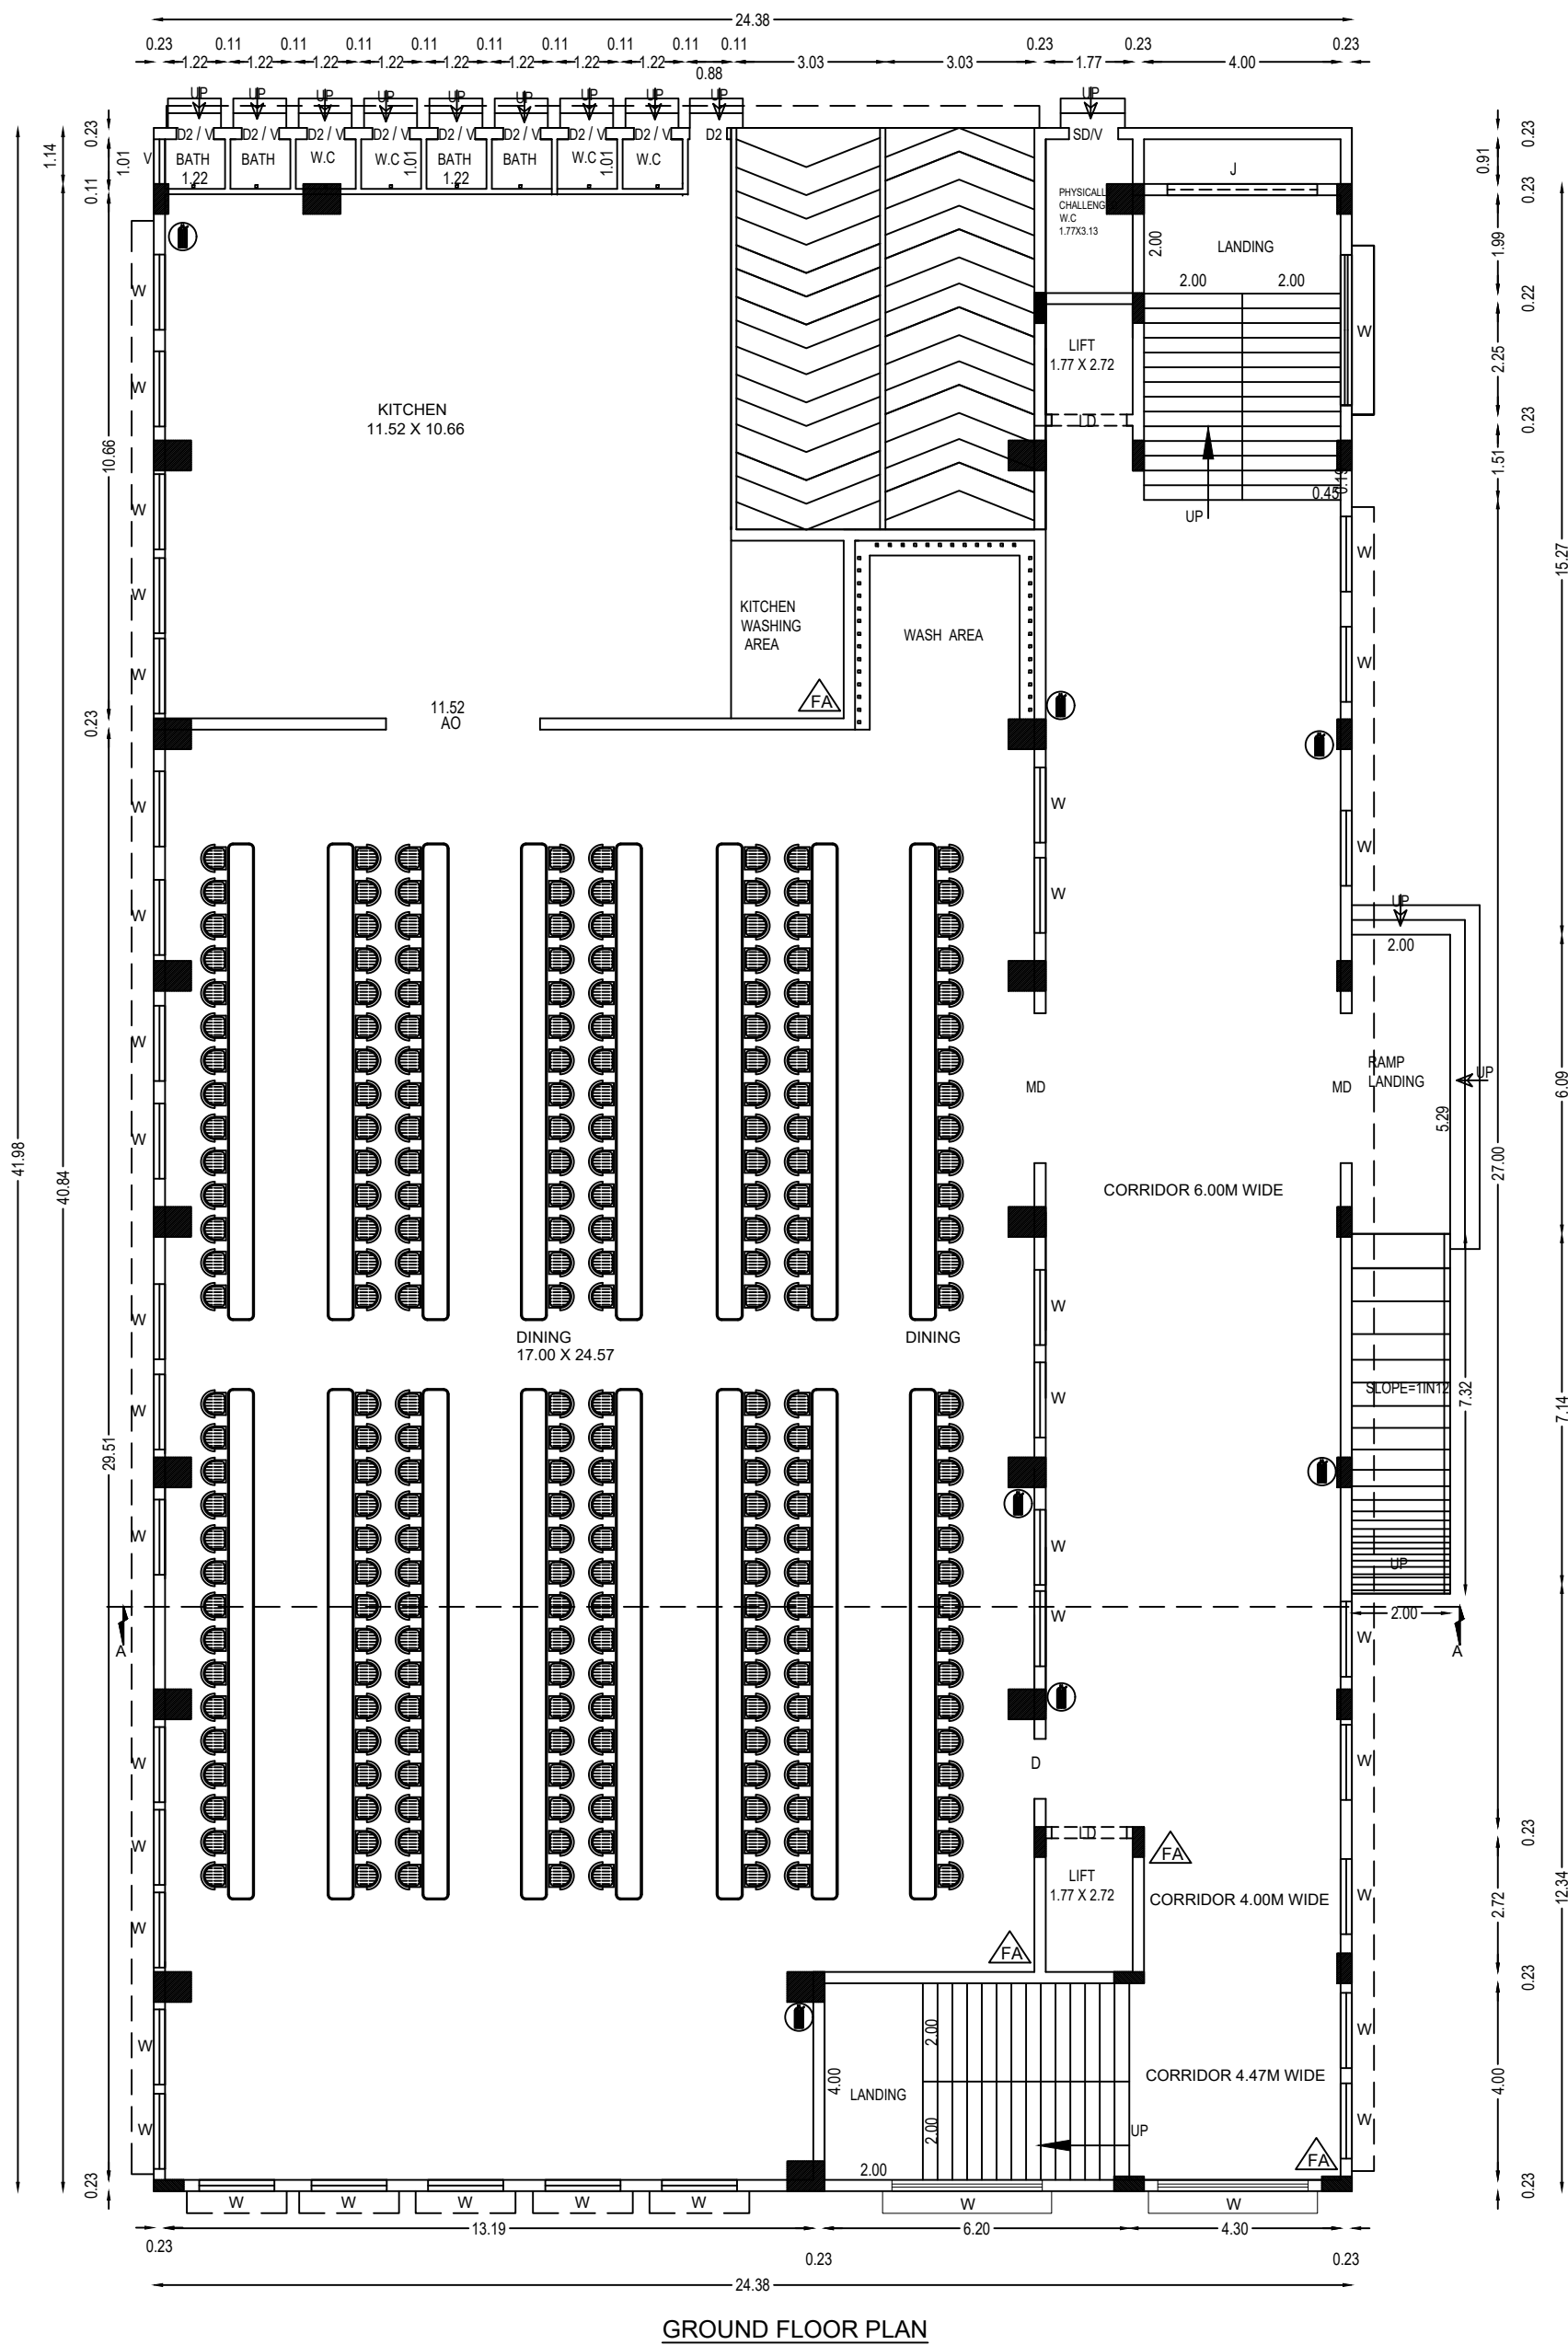

GROUND FLOOR PLAN

ALL DIMENSIONS ARE IN METRE.
SCALE - 1:100.

SHEET : 1/3

AREA DETAILS :

TOTAL AREA OF SITE -----3450.00 SQ.MT
(As per Patta)

FLOOR	FSI AREA	NON - FSI AREA	BUILTUP AREA
BASEMENT FLOOR	--	1023.47	1023.47
GROUND FLOOR	1023.47	--	1023.47
FIRST FLOOR	995.68	--	995.68
SECOND FLOOR	960.60	35.08	995.68
TERRACE FLOOR	--	103.39	103.39
TOTAL AREA	2979.75	1161.94	4141.69

JOINERY DETAILS:

MD	-	MAIN DOOR	-	3.05 x 3.05 M
SD	-	SLIDING DOOR	-	0.90 x 2.13 M
D	-	DOOR	-	1.22 x 2.13 M
D1	-	DOOR	-	1.00 x 2.13 M
D2	-	DOOR	-	0.76 x 2.13 M
AO	-	ARCH OPEN	-	3.13 x 2.75 M
W	-	WINDOW	-	1.53 x 1.53 M
W1	-	WINDOW	-	1.22 x 1.53 M
W2	-	WINDOW	-	0.95 x 1.53 M
LD	-	LIFT DOOR	-	1.53 x 2.10 M
V	-	VENTILATOR	-	0.91 x 0.61 M
J	-	JOLLY	-	3.05 x 1.22 M

Online Application No: SWP/BPA/0332955/2024
Approved No.B.P/A.D - DTCP (TVM) No. 41/2024

NOTE :

- FIRE EXTINGUISHER
- FIRE ALARM

FIRE CERTIFICATE :

Necessary Fire Extinguishers will be provided with the permission from the fire Service
For Bath and wash separate pipeline is to be provided and directly connected to the Recharge pit for recycling purpose.

APPLICANT

Er. N. SOWNDHARYA, B.E., M.E.,
Structural Engineer Grade-II, (SE)
Reg. No. CGL DIST/SE/Gr-II/2021/08/004
JCADD SERVICE
12/A, Municipal Complex, GST Road,
Near DTCP Office, Chengalpattu-603001.
Mobile: 99437 81739

STRUCTURAL ENGINEER

Er. D. KATHIRAVAN, B.E.,
Licenced Engineer
RE/GR-II/VDI/Aug-2022/061
No.56C, Hospital Road,Opp. to GH
Villupuram - 605 602.
Cell: 9585628589

REGISTERED ENGINEER


Er. G. KUMARESAN, B.E., M.Tech
RGTEN/DECEMBER - 2019/003
Plot No.16, Salsaba Street,
Ramanar Nagar, Mudallarpet,
Fuducherry - 605 004
Email: kumares_g@yahoo.co.in

GEO TECH ENGINEER

PLAN SHOWING THE PROPOSED CONSTRUCTION OF KALYANAMANDAPAM (COMMERCIAL BUILDING) IN

R.S:NO:1214A/4A,1214A/4B,1214A/4C,1214A/4D, ANAKKAVOOR VILLAGE AND PANCHAYAT ,


ANAKKAVOOR PANCHAYAT UNION, CHEYYAR TALUK, TIRUVANNAMALAI DISTRICT.

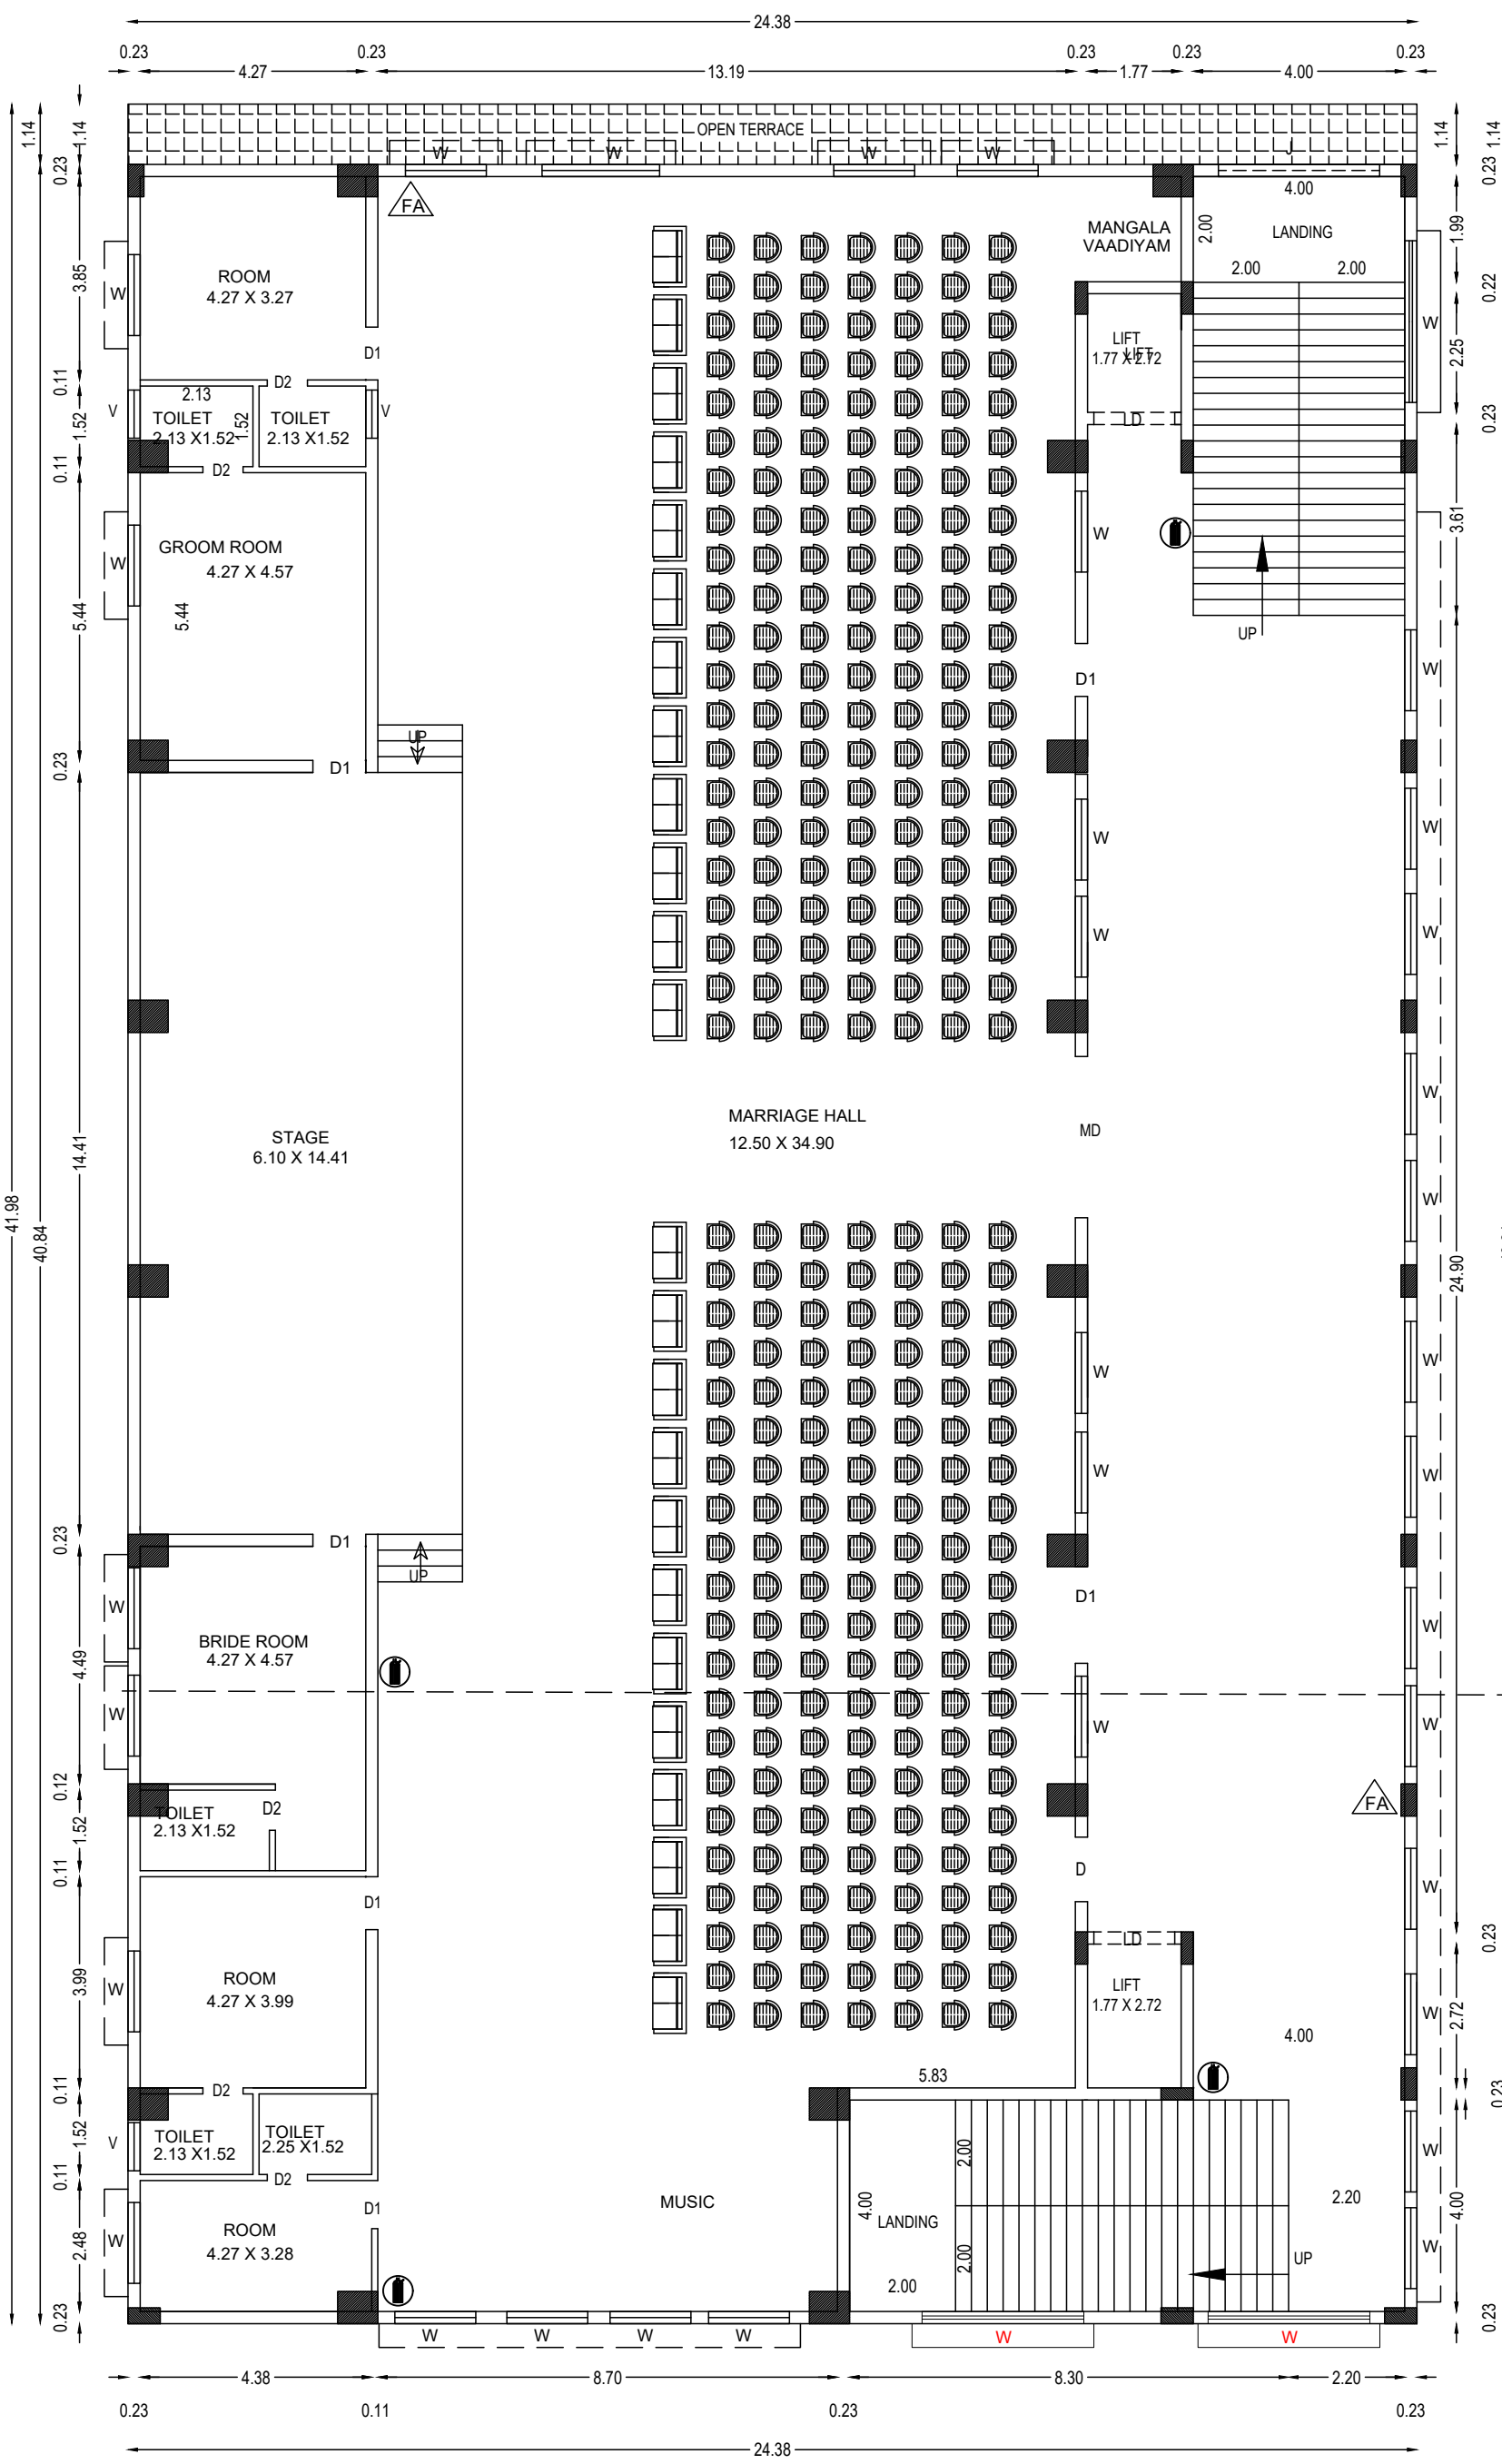

FIRST FLOOR PLAN



SECOND FLOOR PLAN

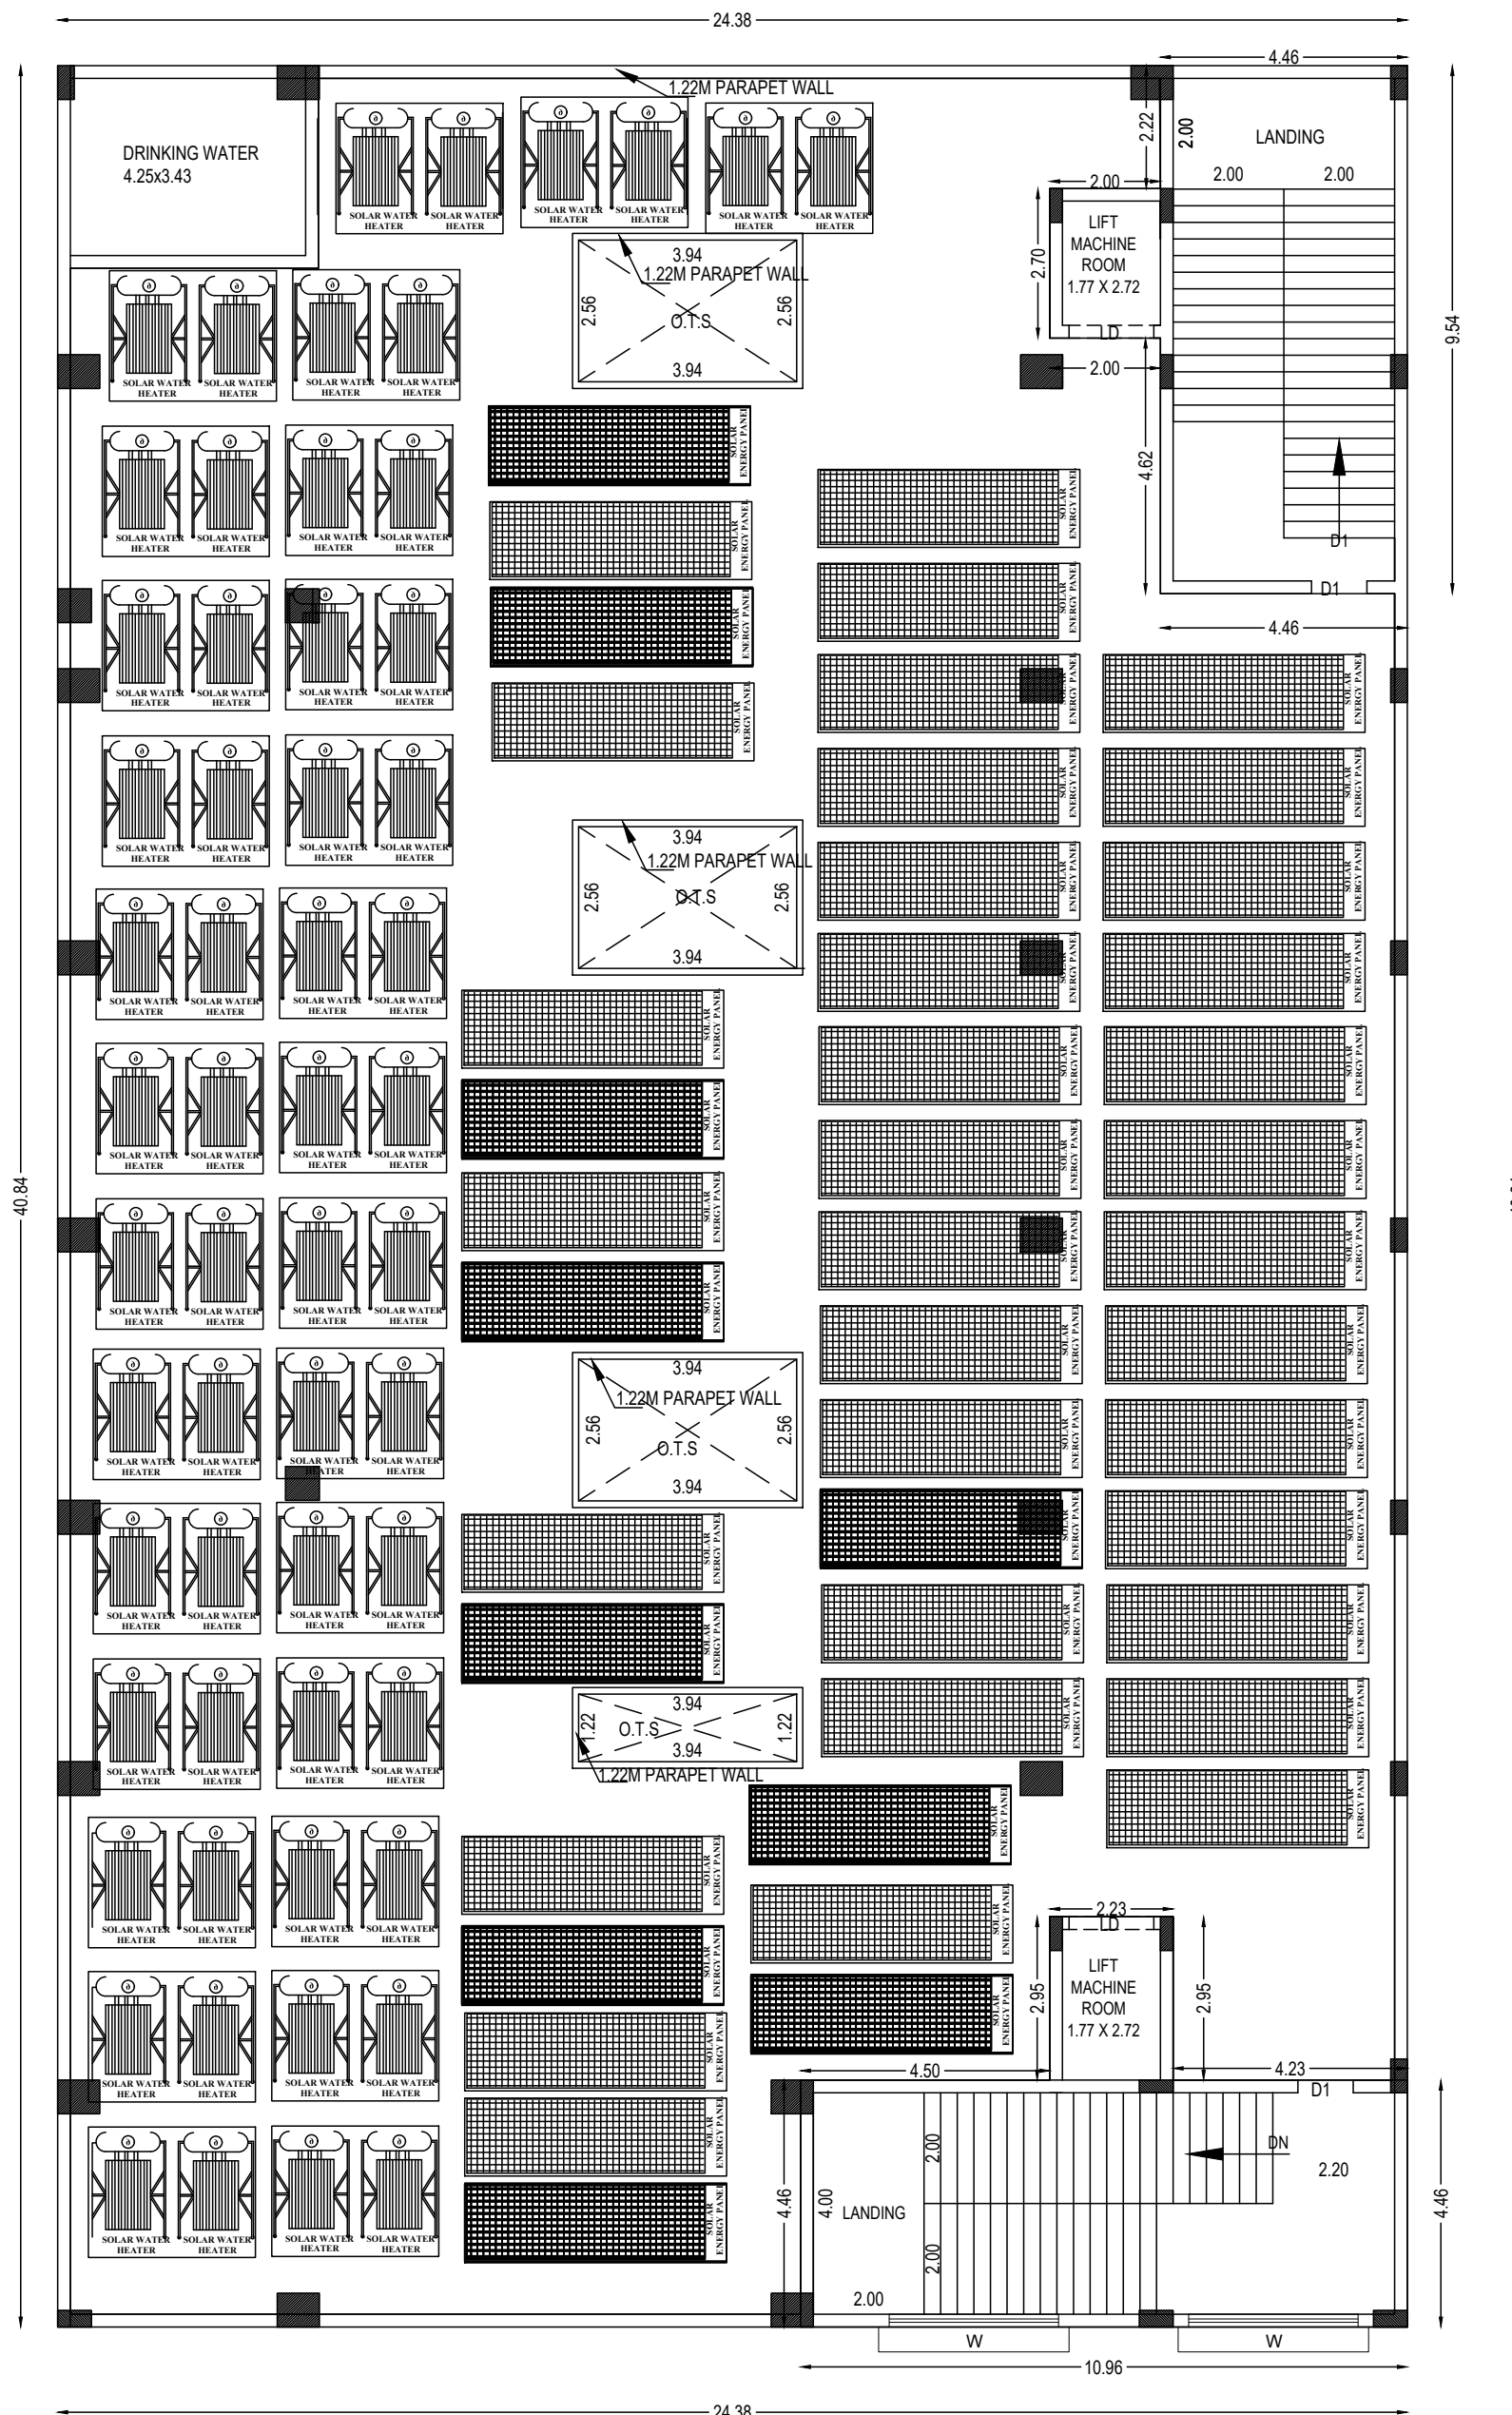

TERRACE FLOOR PLAN

ALL DIMENSIONS ARE IN METRE.
SCALE - 1:100.

SHEET : 2/3

AREA DETAILS :

TOTAL AREA OF SITE ----- 3450.00 SQ.MT
(As per Patta)

FLOOR	FSI AREA	NON - FSI AREA	BUILTUP AREA
BASEMENT FLOOR	--	1023.47	1023.47
GROUND FLOOR	1023.47	--	1023.47
FIRST FLOOR	995.68	--	995.68
SECOND FLOOR	960.60	35.08	995.68
TERRACE FLOOR	--	103.39	103.39
TOTAL AREA	2979.75	1161.94	4141.69

JOINERY DETAILS:

MD	-	MAIN DOOR	-	3.05 x 3.05 M
SD	-	SLIDING DOOR	-	0.90 x 2.13 M
D	-	DOOR	-	1.22 x 2.13 M
D1	-	DOOR	-	1.00 x 2.13 M
D2	-	DOOR	-	0.76 x 2.13 M
AO	-	ARCH OPEN	-	3.13 x 2.75 M
W	-	WINDOW	-	1.53 x 1.53 M
W1	-	WINDOW	-	1.22 x 1.53 M
W2	-	WINDOW	-	0.95 x 1.53 M
LD	-	LIFT DOOR	-	1.53 x 2.10 M
V	-	VENTILATOR	-	0.91 x 0.61 M
J	-	JOLLY	-	3.05 x 1.22 M

Online Application No: SWP/BPA/0332955/2024
Approved No.B.P/A.D - DTCP (TVM) No. 41/2024

NOTE :

- FIRE EXTINGUISHER
- FIRE ALARM

FIRE CERTIFICATE :

Necessary Fire Extinguishers will be provided with the permission from the fire Service
For Bath and wash separate pipeline is to be provided and directly connected to the Recharge pit for recycling purpose.

APPLICANT

Er. N. SOWNDHARYA, B.E., M.E.,
Structural Engineer Grade-II, (SE)
Reg. No. CGL DIST/REG-11/2021/08/004
JCADD SERVICE
12/A, Municipal Complex, GST Road,
near DTCP Office, Chengalpatu-603001,
Mobile: 95437 81739

STRUCTURAL ENGINEER

Er. D. KATHIRAVAN, B.E.,
Licenced Engineer
RE/GR-II/VD/Aug-2022/061
No.56C, Hospital Road, Opp. to GH
Villupuram - 605 602.
Cell: 9585628589



REGISTERED ENGINEER

Er. G. KUMARESAN, B.E., M.Tech
REGISTERED ENGINEER - 2019/003
Plot No.16, Saibaba Street,
Ramanar Nagar, Mudallarpet,
Puducherry - 605 004
Email: kumaresan_g@yahoo.co.in

GEO TECH ENGINEER

PLAN SHOWING THE PROPOSED CONSTRUCTION OF KALYANAMANDAPAM (COMMERCIAL BUILDING) IN
R.S.NO: 1214A/4A,1214A/4B,1214A/4C,1214A/4D, ANAKKAVOOR VILLAGE AND PANCHAYAT,
ANAKKAVOOR PANCHAYAT UNION, CHEYYAR TALUK, TIRUVANNAMALAI DISTRICT.

ALL DIMENSIONS ARE IN METRE.
OWNER : VIJAYA KUMAR

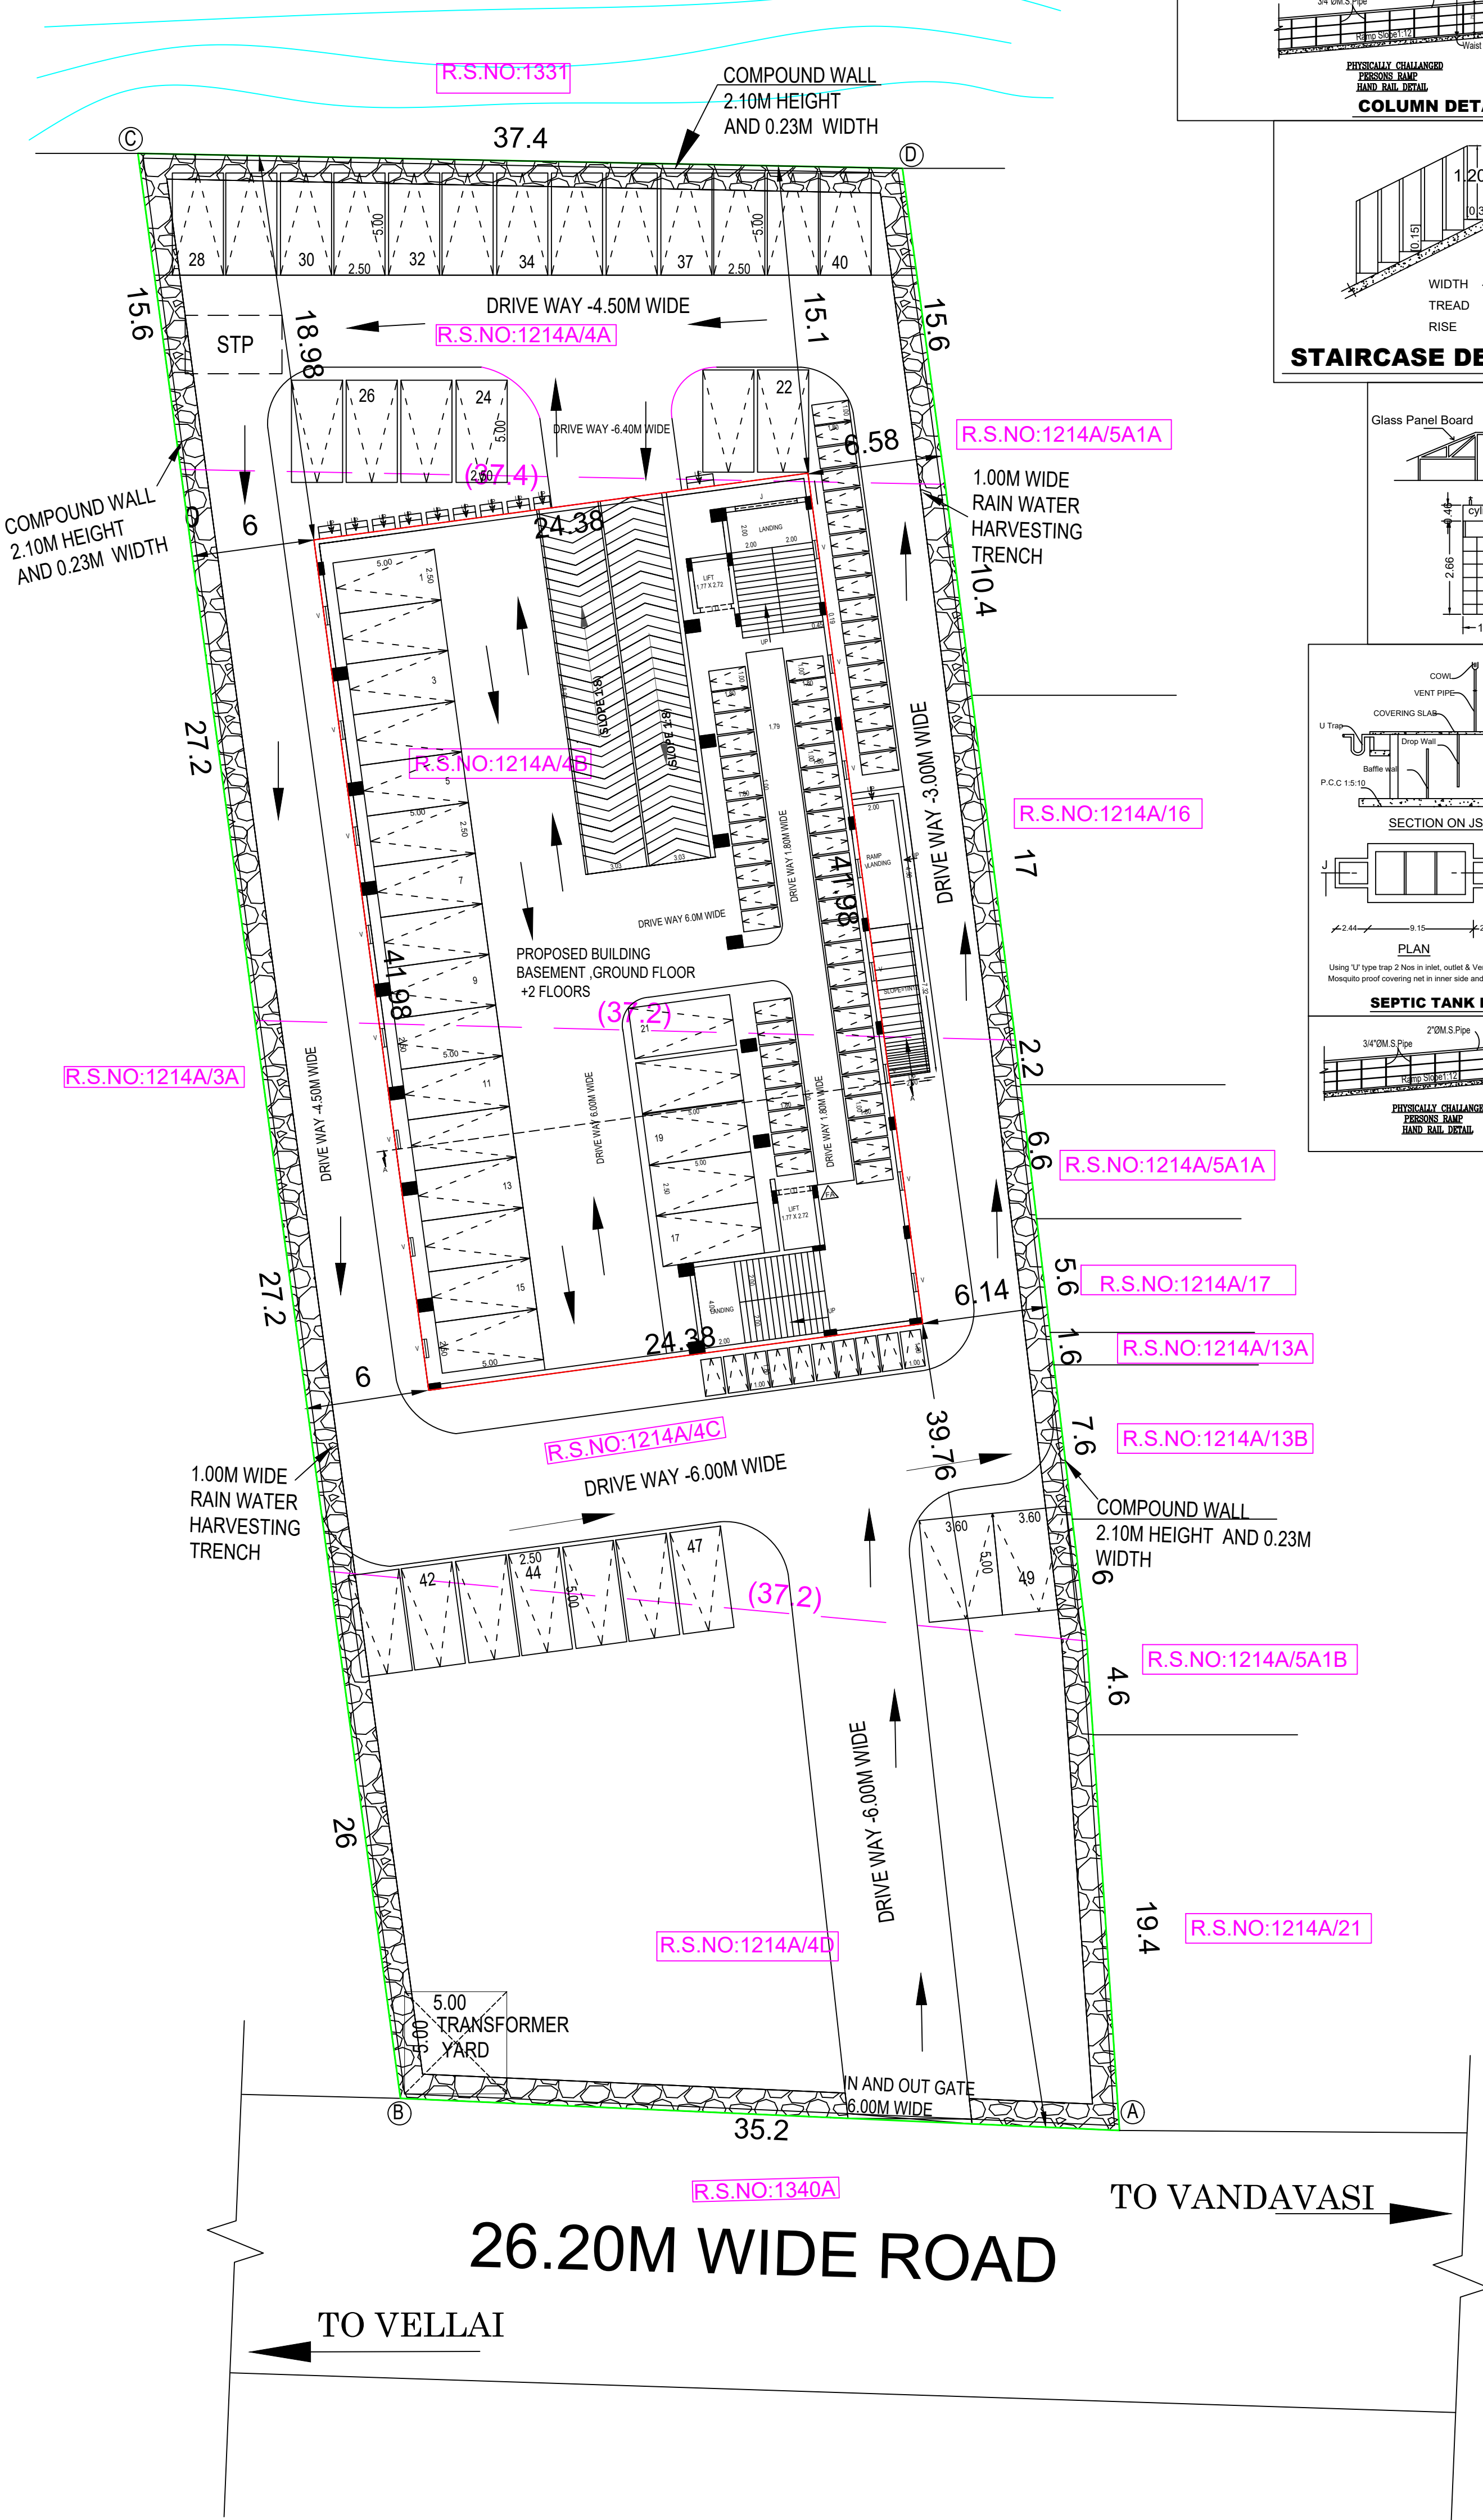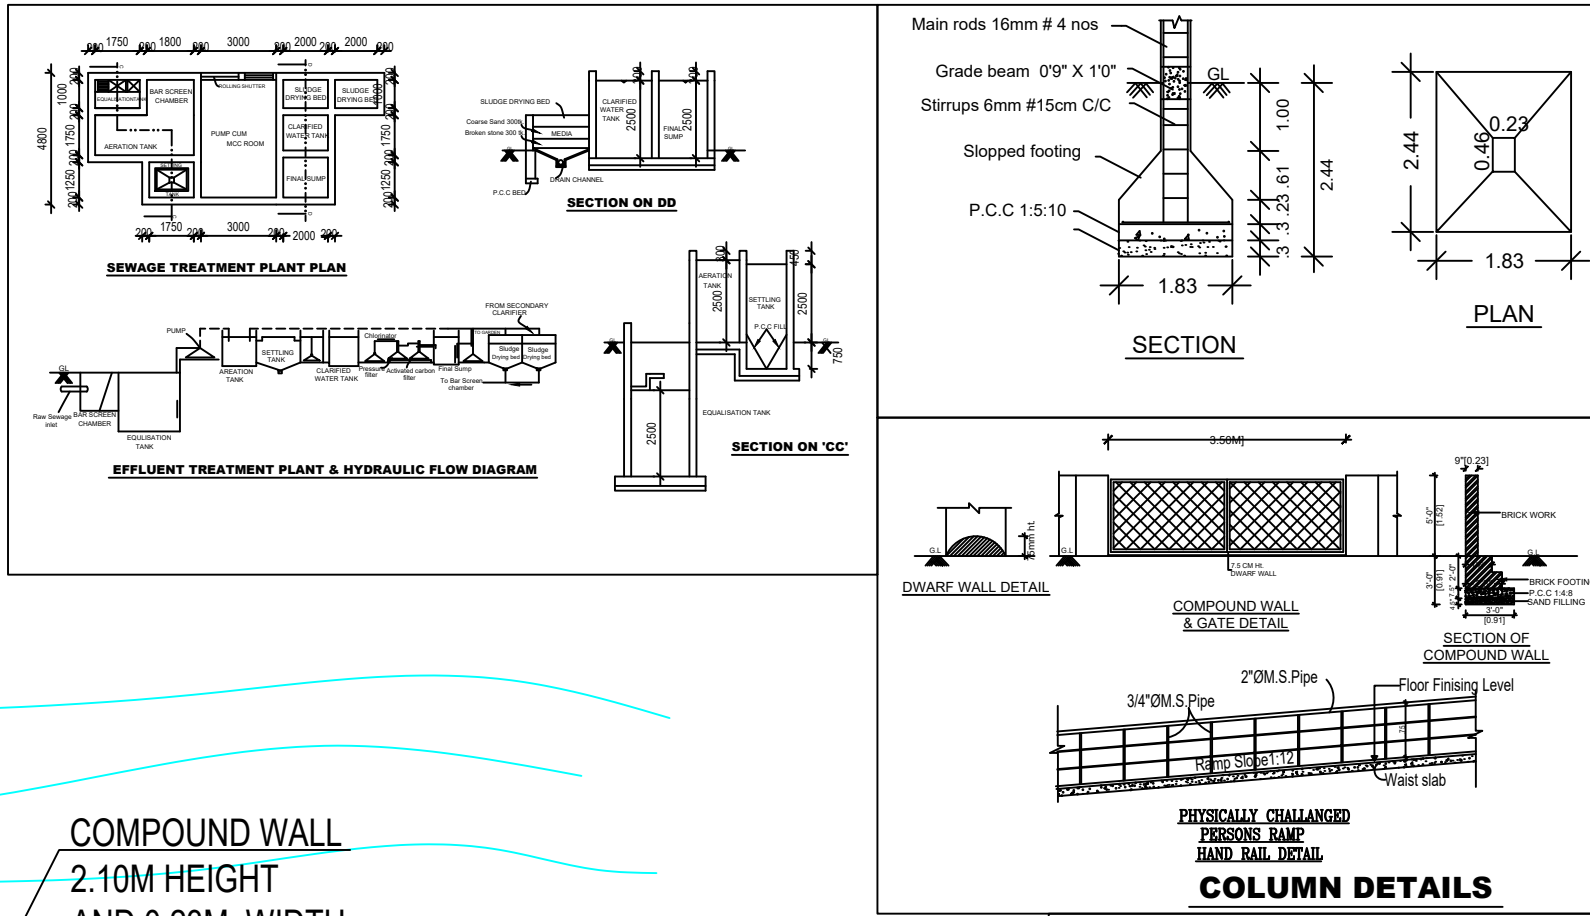

ALL DIMENSIONS ARE IN METRE.
SCALE - 1:400

SHEET : 3/3

AREA DETAILS :
TOTAL AREA OF SITE -----3450.00 SQ.MT
(As per Patta)

FLOOR	FSI AREA	NON - FSI AREA	BUILTUP AREA
BASEMENT FLOOR	--	1023.47	1023.47
GROUND FLOOR	1023.47	--	1023.47
FIRST FLOOR	995.68	--	995.68
SECOND FLOOR	960.60	35.08	995.68
TERRACE FLOOR	--	103.39	103.39
TOTAL AREA	2979.75	1161.94	4141.69

PLOT COVERAGE :
Plot Coverage:1023.47 / 3450 x 100 = 29.67 %


FLOOR SPACE INDEX (FSI) :
$$\frac{\text{FSI AREA}}{\text{SITE AREA}} = \frac{2979.75}{3450.00} = 0.863 < 2.0$$

PARKING DETAILS:
MARRIAGE HALL
REQUIRED NUMBER OF CARS = 40 Nos
REQUIRED NUMBER OF TWO WHEELER = 40 Nos
ROOMS
REQUIRED NUMBER OF CARS = 8 Nos
REQUIRED NUMBER OF TWO WHEELER = 20 Nos

REQUIRED NUMBER OF CARS = 48 (40+8) Nos
PROVIDED NUMBER OF CARS = 49 Nos
(INCLUDED FOR DISABLED PERSON PARKING = 2 Nos)

REQUIRED TWO WHEELER = 60(40+20) NOS.
PROVIDED TWO WHEELER = 67 NOS.
(INCLUDED FOR DISABLED PERSON PARKING = 2 Nos)

COLOR INDEX :	
SITE BOUNDARY	
PROPOSED BUILDING	
DRIVE WAY SHOWN	
EXISTING ROAD	

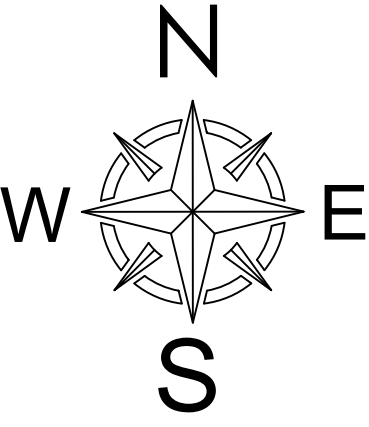

Online Application No: SWP/BPA/0332955/2024
Approved No.B.P/A.D - DTCP (TVM) No. 41/2024

APPLICANT

Er. N. SOWNDHARYA, B.E., M.E.,
Structural Engineer Grade-II, (SE)
Reg. No. CGL DIST/SE/Gr.II/2021/08/004
JCADD SERVICE
12/A, Municipal Complex, GST Road,
near DTCP Office), Chengalpattu-603001.
Mobile: 99437 81739

STRUCTURAL ENGINEER

Er.D.KATHIRAVAN,B.E.,
Licenced Engineer
RE/GR-II/VD/Aug-2022/061
No.56C, Hospital Road,Opp. to GH
Villupuram - 605 602.
Cell: 9585628580

REGISTERED ENGINEER

GEO TECH ENGINEER

Eight ways to know a piece of land before you pay for it.

This report covers one part of the picture. These cover the rest, drawn from the same government records, for any property in Tamil Nadu.

LandLens One

Ask anything about a property and get an answer grounded in live government records, with the sources shown.

[/landlens/one](#)



Verify My Land

Every record check run on one property and returned as a single report.

[/landlens/verify-my-land](#)



Legal Opinion

An advocate's written opinion on the title, built on the records we pull for it.

[/landlens](#)



One Map

Every layer on one map: the parcel, its boundary, zoning, water bodies and what sits around it.

[/landlens/one/map](#)



PriceMap

What land actually changed hands for around this plot, taken from the registered deeds.

[/landlens/pricemap](#)



Build Scope

What you are allowed to build here: floor space, height, coverage and setbacks.

[/landlens/build-scope](#)



Property Tracker

Watch a property and hear about it when something new is registered against it.

[/landlens/property-tracker](#)



Deal Room

Run the transaction in one place: documents, stamping, signatures and the parties.

[/landlens/deal-room](#)



Twenty-four checks you can run yourself, at no cost.

Records and verification

The registers themselves, read for you.

Encumbrance Certificate

Patta and Chitta

Field Measurement Sketch

EC Analyzer

Bank charge check

Court case search

Seller background check

Approval check by survey

Zoning and land use

What the plan says can happen on this land.

Land use zone finder

CMDA land use check

Coastal regulation zone

Master plan check

Water bodies finder

Airport height clearance

Value and duty

What it is worth and what it costs to register.

Guideline value by street

Guideline value by survey

Stamp duty and registration fees

Capital gains

Floor space index

Area unit converter

Registers and directories

Who holds it, and which office keeps the record.

Find your registering office

Temple property check

Waqf property check

RERA register



Every free tool
/tools



Services we run
for you
/services



The LandLens
suite
/landlens/one



Every claim in this document traces back to a government record.

Legal opinions, due diligence and title verification

Building plan, layout and sub-division approvals

Completion and occupancy certificates, regularisation

Escrow, negotiation and NRI property management

Land survey, soil testing, architecture and construction

Verified RealEstate
3/350/2 Mettukuppam,
OMR Thoraipakkam,
Chennai 600 097, India
hello@verified.realestate
+91 9996 12 9996

Prepared from the registers named on the page each finding sits on. Where a register could not be read, this document says so in its place rather than leaving the gap to be read as a clean result.

