

PP

APPROVAL RECORD

Planning Permission

Tiruvannamalai district, Tamil Nadu

APPROVAL TYPE

Building Plan


ISSUING AUTHORITY

Rural Panchayat


The approval as the planning authority issued it, reproduced in full behind this page.

An approval speaks to what was sanctioned, not to what was built. Completion is a separate record.


PLAN SHOWING THE PROPOSED ADDITIONAL CONSTRUCTION OF A RCC ROOF RESIDENTIAL BUILDING IN FIRST FLOOR IN NATTAM S.F.No.251/2 pt (AS PER NATTAM PATTA No.126 & 250, NEW S.F.No.251/11 & 251/12) AT D.No.2/17A, ARNI - CHEYYAR MAIN ROAD (a) LANGARI CHATRAM STREET (a) SATHIYA MOORTHY ROAD, SATHIYA VIJAYA NAGARAM VILLAGE, ARNI TALUK. TIRUVANNAMALAI DISTRICT. Scale 1 cm = 1 m.

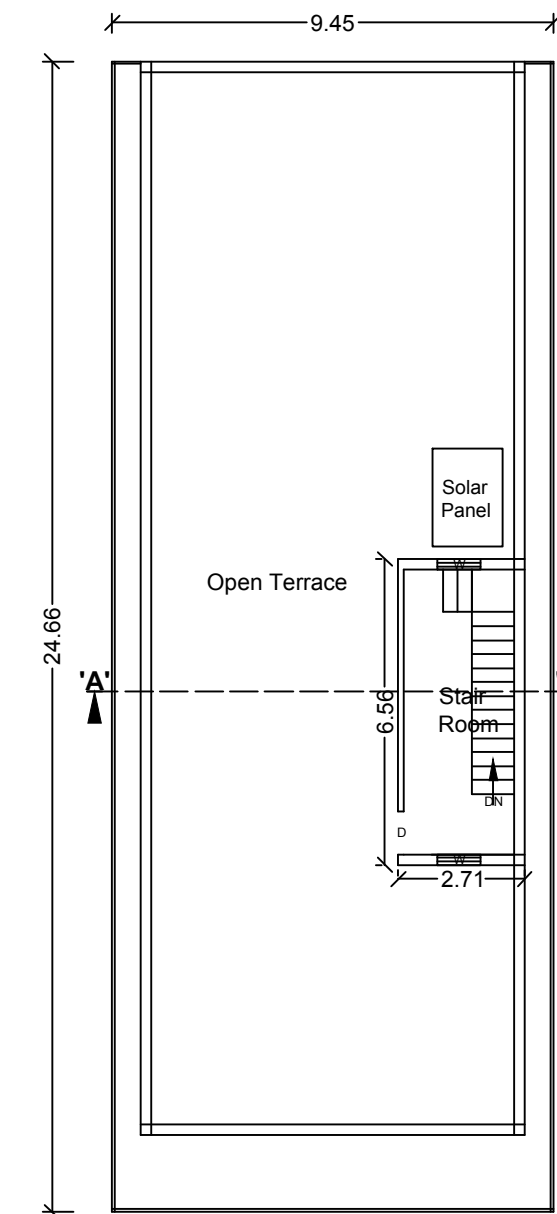


TERRACE FLOOR PLAN

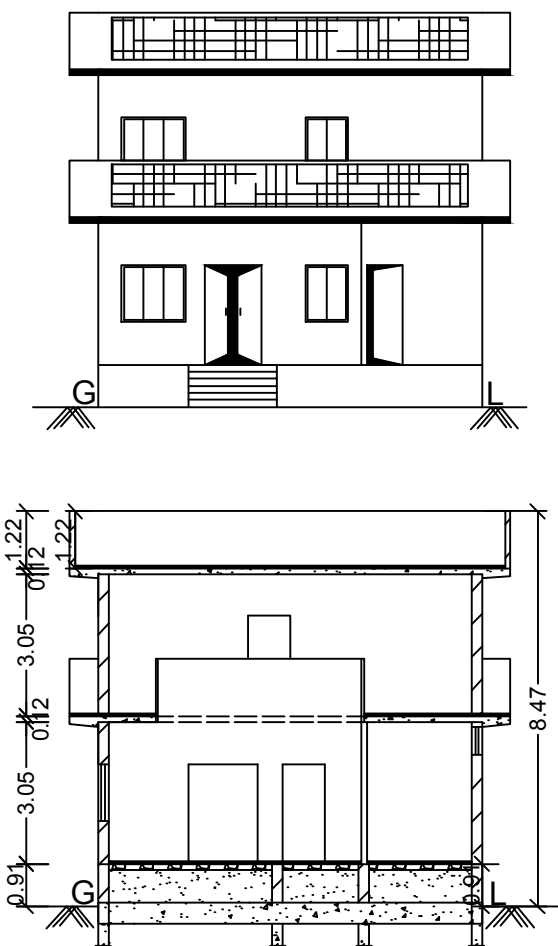

SECTION ON "AA"



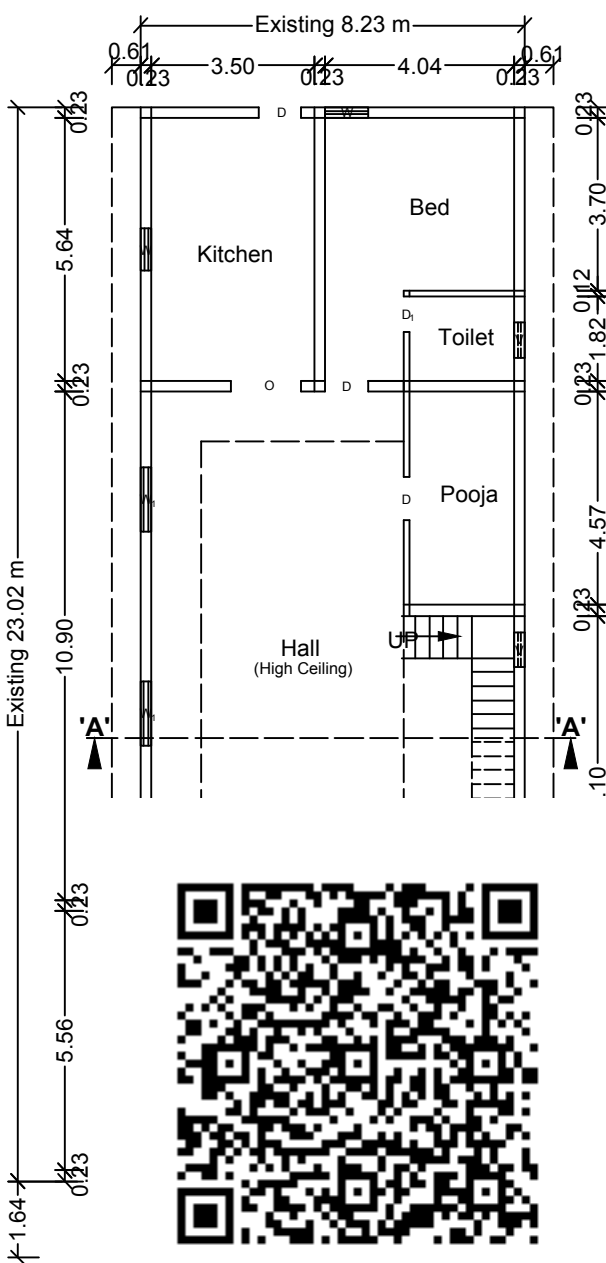


EXISTING GROUND FLOOR PLAN
(to be altered)

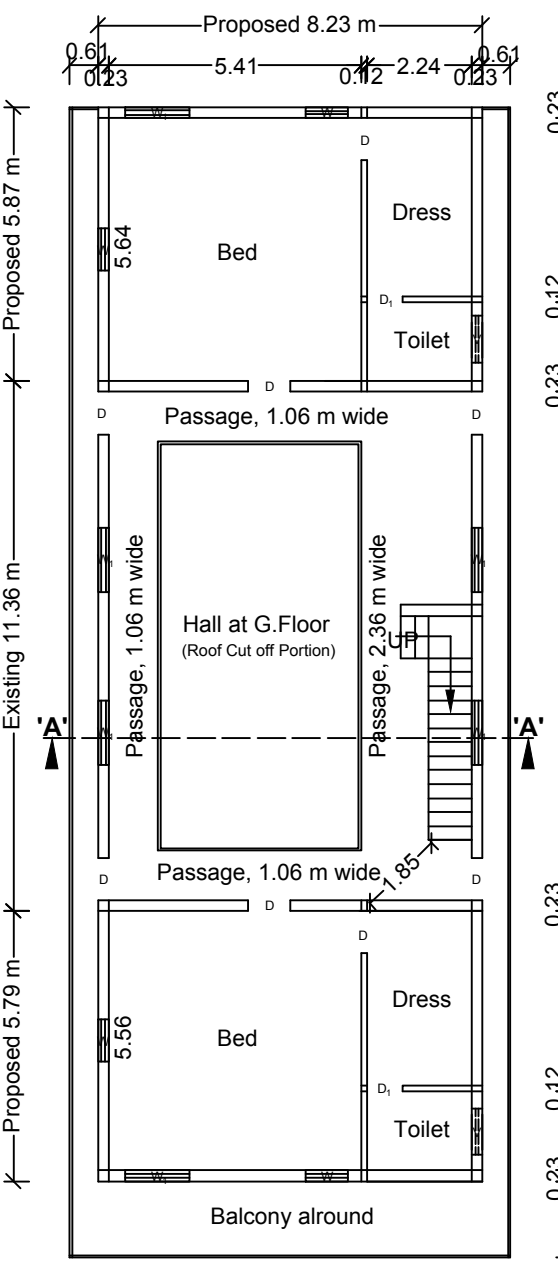


EXISTING & PROPOSED
FIRST FLOOR PLAN

FOUNDATION DETAILS

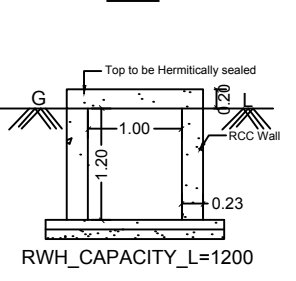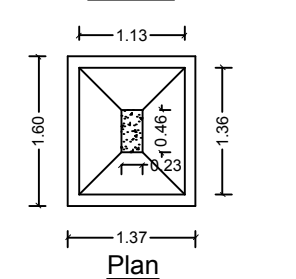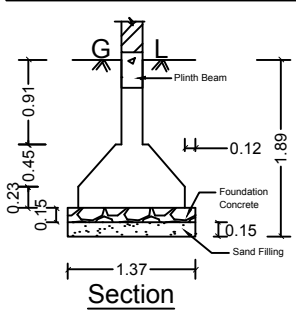


RAIN WATER
STORAGE TANK

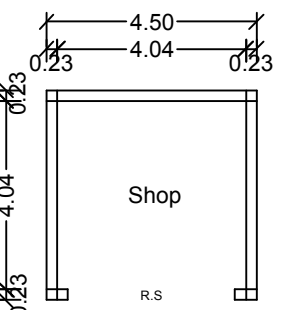


EXISTING GROUND FLOOR
SHOP PLAN

Arni - Cheyyar Main Road
Langari Chatram Street (@)
Sathiya Moorthy Road, 22.2 m wide
in S.F.No.241.

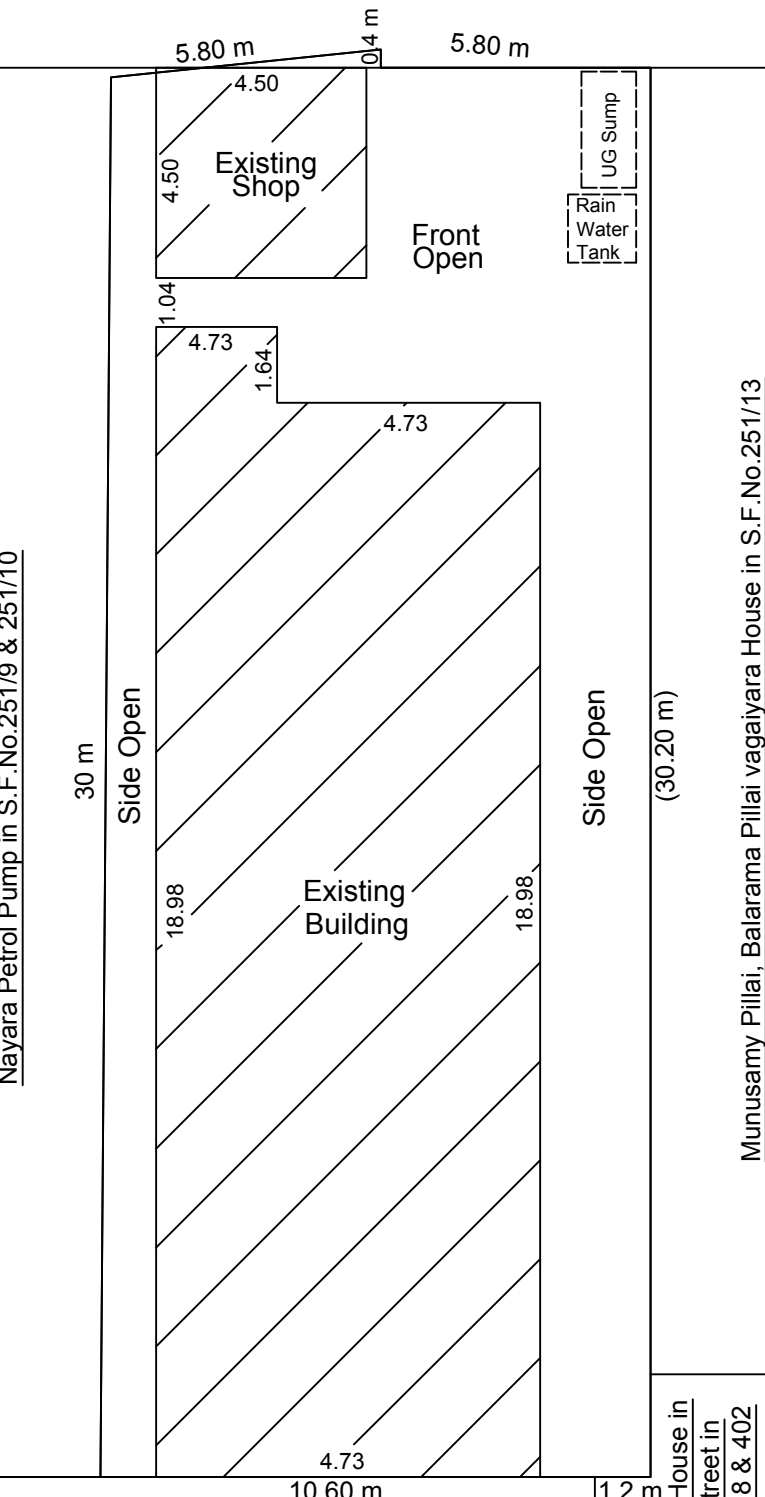

SITE PLAN. Scale 1cm = 1m

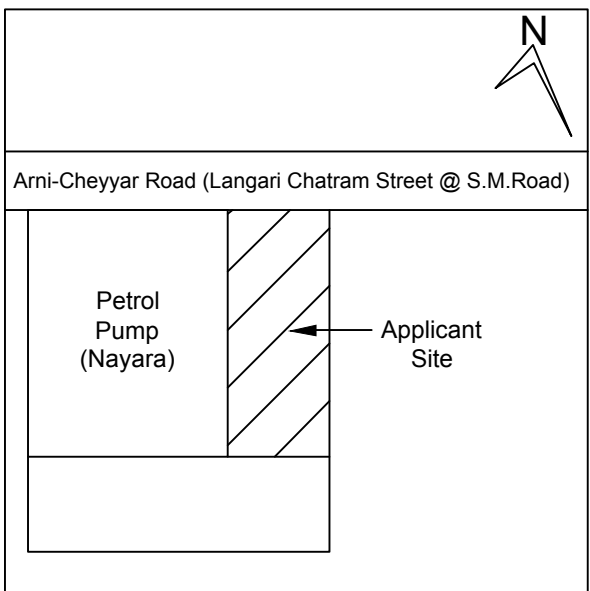

KEY PLAN (Not to Scale)

SPECIFICATIONS:

- Foundation & Basement Footings: RCC 1:2:4 over PCC 1:4:8
- Superstructure: Brickwork in CM 1:6 & Finish with CM 1:4
- Floor: PCC 1:5:10 & Finish with Vitrified tiles.
- Sand filling in Foundation & Basement: River sand & Hard Morum
- Roof: RCC 1:2:4, 13 cm thick.
- Joinery: Best quality Steel & Country wood material.
- Pillar, Plinth beam, Lintel, Loft, Sunshade, Stair etc: RCC 1:2:4

JOINERY DETAILS:

M.D: Main Door 1.22 m x 2.12 m	W : Window 0.91 m x 1.22 m
D : Door 0.91 m x 2.12 m	W ₁ : Window 1.38 m x 1.22 m
D ₁ : Door 0.76 m x 2.12 m	V : Ventilator 0.91 m x 0.61 m

AREA DETAILS:

Extent of Site (as per deed).....	4250.40 Sqft (or) 394.86 m ²
Extent of Site (as per FMB/Nattam Patta)....	3814.70 Sqft (or) 354.39 m ²
Extent of Site (as per site).....	3804.30 Sqft (or) 353.42 m ²
Super Imposed Extent of Site.....	3804.30 Sqft (or) 353.42 m ²
Existing house area in Ground Floor.....	2085.00 Sqft (or) 193.70 m ²
Existing shop area in Ground Floor.....	218.00 Sqft (or) 20.25 m ²
Existing builtup area in First Floor.....	1006.33 Sqft (or) 93.49 m ²
Proposed area of constr., in First Floor.....	1032.90 Sqft (or) 95.96 m ²
Proposed stair headroom area in 2 nd Floor....	191.40 Sqft (or) 17.78 m ²
Open space left.....	1501.30 Sqft (or) 139.47 m ²
Floor Space Index (FSI) : 1.1414	
Plot Coverage (PC) : 60.54 %	

REFERENCE:

Site Boundary shown in	
Proposed Construction shown in	
Existing building shown in	
Existing Road shown in	

APPLICANT:

Mrs.M.VIJAYALAKSHMI
w/o Mr.N.R.Sarathy.


M. Vijayalakshmi

REGISTERED ENGINEER:


R.KANNAN, B.E, MIE, FIV, C.Engg.,
Registered Engineer Grade I,
Architect Register No.038/LS/2019/00010,
Plot No.15, Kannappa Nagar,
Door No.20/1, Sabaskhan Street,
ARNI - 632 301. Tiruvannamalai District.
Mob.No: 9443728091 Email:erkannan.raman@gmail.com
Website: https://r-kannan-valuer-chartered-engineer

R. Kannan
038/LS/2019/00010


PLAN INFO
SURVEY_NO=251/2, 251/11, 251/12
DOOR_NO=2/17A
DISTRICT=TIRUVANNAMALAI
SINGLE_FAMILY_BUILDING=YES
CRZ=NO
SECURITY_ZONE=NO
ACCESS_WIDTH_M=11.60
PLOT_AREA_M2=353.42
AREA_TYPE=CBA
AVG_PLOT_DEPTH=30.10
AVG_PLOT_WIDTH=11.60
ROAD_LENGTH=55.00
LAND_USE_ZONE=RESIDENTIAL
RWH_DECLARED=YES
BUILDING_NEAR_TO_RIVER=NO
JURISDICTION_TYPE=PANCHAYAT
ROAD_WIDTH=22.20
PATTA_NO=126, 250
AS_AT_SITE=353.42
FMB_OR_PLR=354.39
AS_PER_DOCUMENT=394.86
OSR_APPLICABLE=NO
PREMIUM_FSI_REQUIRED=NO
IS_APPROVED_LAYOUT=NO
IS_SWIMMING_POOL_EXISTS=NO
IF_HERITAGE_TOWN_LESSTHAN_1KM_RADIUS=YES

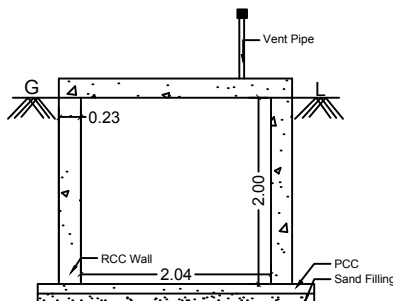

SECTION ON "AA"

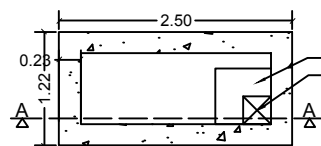


PLAN OF
SEPTIC TANK

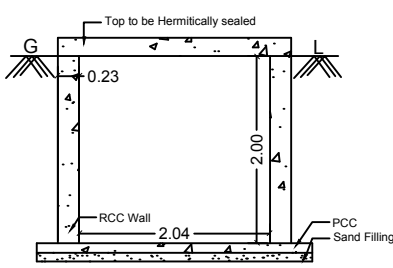

SECTION ON "AA"

SUMP_CAPACITY_L=3100LTRS

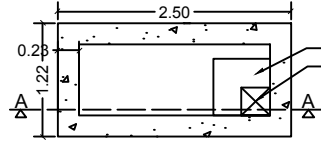

PLAN OF
UG SUMP

Eight ways to know a piece of land before you pay for it.

This report covers one part of the picture. These cover the rest, drawn from the same government records, for any property in Tamil Nadu.

LandLens One

Ask anything about a property and get an answer grounded in live government records, with the sources shown.

[/landlens/one](#)



Verify My Land

Every record check run on one property and returned as a single report.

[/landlens/verify-my-land](#)



Legal Opinion

An advocate's written opinion on the title, built on the records we pull for it.

[/landlens](#)



One Map

Every layer on one map: the parcel, its boundary, zoning, water bodies and what sits around it.

[/landlens/one/map](#)



PriceMap

What land actually changed hands for around this plot, taken from the registered deeds.

[/landlens/pricemap](#)



Build Scope

What you are allowed to build here: floor space, height, coverage and setbacks.

[/landlens/build-scope](#)



Property Tracker

Watch a property and hear about it when something new is registered against it.

[/landlens/property-tracker](#)



Deal Room

Run the transaction in one place: documents, stamping, signatures and the parties.

[/landlens/deal-room](#)



Twenty-four checks you can run yourself, at no cost.

Records and verification

The registers themselves, read for you.

Encumbrance Certificate

Patta and Chitta

Field Measurement Sketch

EC Analyzer

Bank charge check

Court case search

Seller background check

Approval check by survey

Value and duty

What it is worth and what it costs to register.

Guideline value by street

Guideline value by survey

Stamp duty and registration fees

Capital gains

Floor space index

Area unit converter

Zoning and land use

What the plan says can happen on this land.

Land use zone finder

CMDA land use check

Coastal regulation zone

Master plan check

Water bodies finder

Airport height clearance

Registers and directories

Who holds it, and which office keeps the record.

Find your registering office

Temple property check

Waqf property check

RERA register



Every free tool
/tools



Services we run
for you
/services



The LandLens
suite
/landlens/one



Every claim in this document traces back to a government record.

Legal opinions, due diligence and title verification

Building plan, layout and sub-division approvals

Completion and occupancy certificates, regularisation

Escrow, negotiation and NRI property management

Land survey, soil testing, architecture and construction

Verified RealEstate
3/350/2 Mettukuppam,
OMR Thoraipakkam,
Chennai 600 097, India
hello@verified.realestate
+91 9996 12 9996

Prepared from the registers named on the page each finding sits on. Where a register could not be read, this document says so in its place rather than leaving the gap to be read as a clean result.

