Verified RealEstate™

REFERENCE
11/2024

ISSUED
17 December 2024

PP APPROVAL RECORD

Planning Permission

Tiruvannamalai district, Tamil Nadu

APPROVAL TYPE
Building Plan

ISSUING AUTHORITY
Rural Panchayat

The approval as the planning authority issued it, reproduced in full behind this page.

An approval speaks to what was sanctioned, not to what was built. Completion is a separate record.

Verified RealEstate™
3/350/2 Mettukuppam,
OMR Thoraipakkam,
Chennai 600 097, India

hello@verified.realestate
+91 9996 12 9996
verified.realestate

DIGITALLY VERIFIED RECORD

PLAN SHOWING THE PROPOSED CONSTRUCTION OF R.C.C ROOF GROUND FLOOR, FIRST FLOOR, RESIDENTIAL BUILDING AT S. F. NO: 53/4 (AS PER DOC. 12496/2011), S.F NO:53/13 (AS PER PATTA), PATTA NO: 906, PLOT NO:15, SRI KRISHNAR NAGAR, KIZHANAIKARAI VILLAGE, TIRUVANNAMALAI TALUK & DISTRICT.

OWNER: Mr. K. VISWANATHAN S/O Mr. R. KRISHNARAJ.,

SCALE:-1:100.

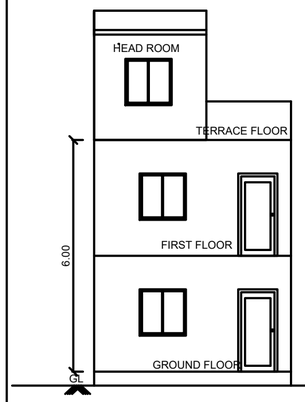

ELEVATION

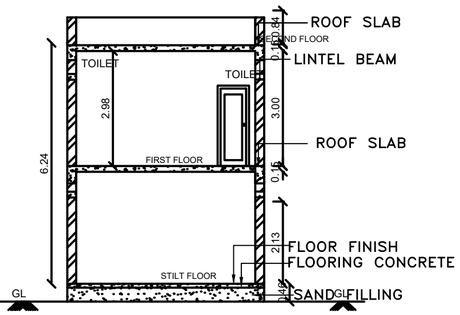

SECTION ON -'AA'

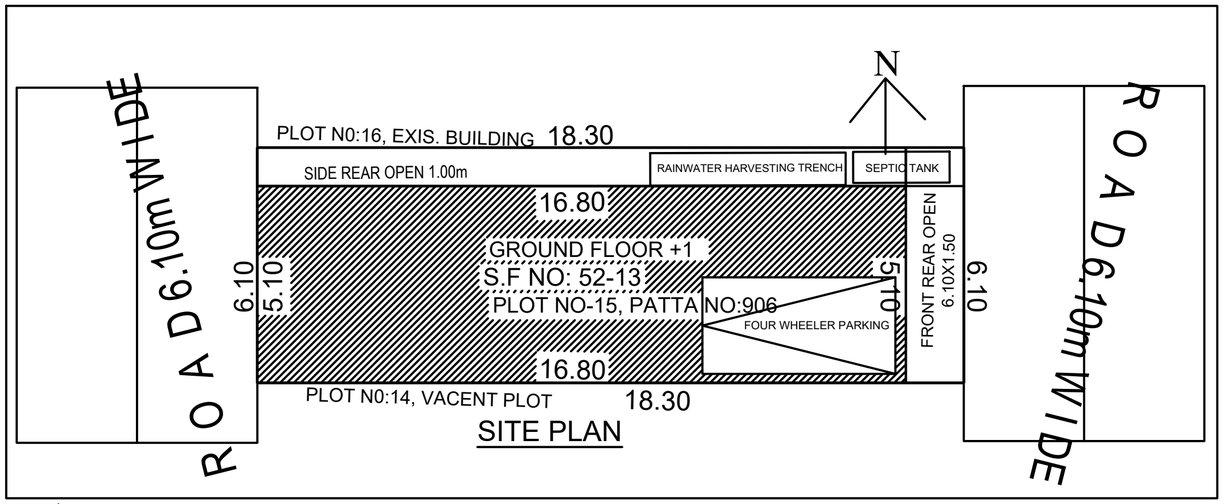

SITE PLAN

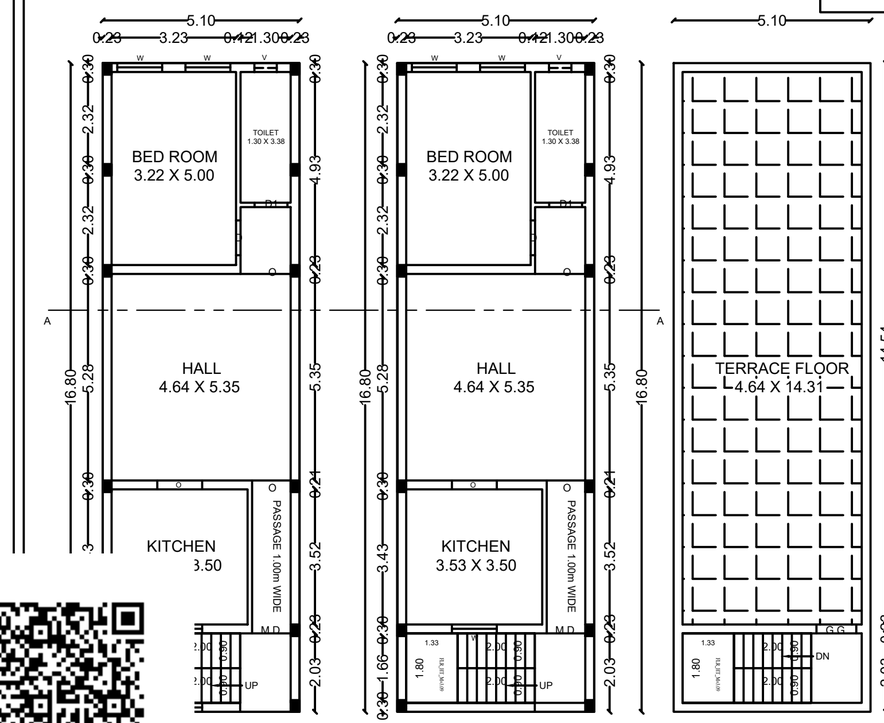

FIRST FLOOR PLAN

FIRST FLOOR PLAN

TERRACE FLOOR PLAN

COLOR INDEX:

- PRO. CONSTRUCTION
- OWNER BOUNDARY
- ROAD

SCHEDULE OF JOINERY

M.D	MAIN DOOR	1.10X2.13
D	DOOR	0.91X2.13
D1	DOOR	0.76X2.13
W	WINDOW	1.53X1.21
V	VENTILATOR	0.60X0.60

AREA STATEMENT		
	SQ.MT	SQ.FT
PLOT EXTENT (As Per PATTA)	111.63	1200.00
SUPER IMPOSED PLOT AREA	111.63	1200.00
GROUND FLOOR	85.68	922.25
FIRST FLOOR	85.68	922.25
HEAD ROOM	11.31	121.73
TOTAL FSI AREA	171.36	1844.50
TOTAL BUILD AREA	182.67	1966.23
FSI 0.86	PLOT COVERAGE	86.53%

OWNER SIGNATURE:-

Er. M.MANIMOZHIARASU,B.E.,
Reg.No: 040/LS/2019/00057
Registered Engineer,
Vasthu Consultant & Contractor
No: 100/99F, Ramalinganar Main Road,
TIRUVANNAMALAI-606 601.
Cell No: 8248444174

REGISTERED ENGINEER

JEEVAN CONSULTANCY
Er. M. MANIMOZHI ARASU B.E.,
REG. NO: 040/LS/2019/00057,
100/99-F, RAMALINGANAR MAIN ROAD,
SAMPATH LODGE COMPLEX,
TIRUVANNAMALAI.
CELL NO : 8608618772, 8248444174

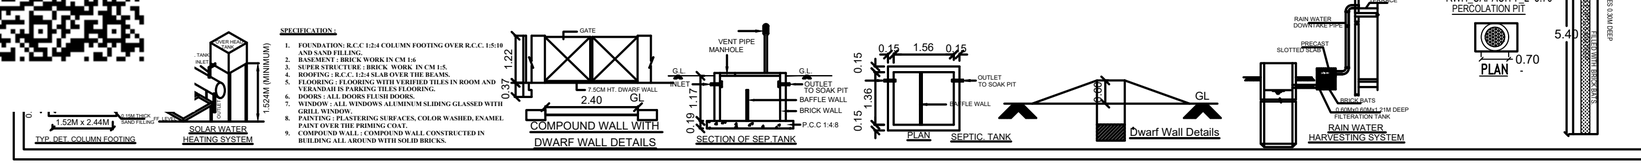

SPECIFICATION :

1. FOUNDATION: R.C.C 1:2:4 COLUMN FOOTING OVER R.C.C. 1:5:10 AND SAND FILLING.
2. BASEMENT : BRICK WORK IN CM 1:6
3. SUPER STRUCTURE : BRICK WORK IN CM 1:5.
4. ROOFING : R.C.C. 1:2:4 SLAB OVER THE BEAMS.
5. FLOORING : FLOORING WITH VERIFIED TILES IN ROOM AND VERANDAH IN PARKING TILES FLOORING.
6. DOORS : ALL DOORS FLUSH DOORS.
7. WINDOW : ALL WINDOWS ALUMINUM SLIDING GLASSED WITH GRILL WINDOW.
8. PAINTING : PLASTERING SURFACES, COLOR WASHED, ENAMEL PAINT OVER THE PRIMING COAT.
9. COMPOUND WALL : COMPOUND WALL CONSTRUCTED IN BUILDING ALL AROUND WITH SOLID BRICKS.

THE LANDLENS SUITE

Eight ways to know a piece of land before you pay for it.

This report covers one part of the picture. These cover the rest, drawn from the same government records, for any property in Tamil Nadu.

LandLens One
Ask anything about a property and get an answer grounded in live government records, with the sources shown.
/landlens/one

Verify My Land
Every record check run on one property and returned as a single report.
/landlens/verify-my-land

Legal Opinion
An advocate's written opinion on the title, built on the records we pull for it.
/landlens

One Map
Every layer on one map: the parcel, its boundary, zoning, water bodies and what sits around it.
/landlens/one/map

PriceMap
What land actually changed hands for around this plot, taken from the registered deeds.
/landlens/pricemap

Build Scope
What you are allowed to build here: floor space, height, coverage and setbacks.
/landlens/build-scope

Property Tracker
Watch a property and hear about it when something new is registered against it.
/landlens/property-tracker

Deal Room
Run the transaction in one place: documents, stamping, signatures and the parties.
/landlens/deal-room

hello@verified.realestate · +91 9996 12 9996

FREE TOOLS · NO ACCOUNT NEEDED

Twenty-four checks you can run yourself, at no cost.

Records and verification

The registers themselves, read for you.

- Encumbrance Certificate
- Patta and Chitta
- Field Measurement Sketch
- EC Analyzer
- Bank charge check
- Court case search
- Seller background check
- Approval check by survey

Value and duty

What it is worth and what it costs to register.

- Guideline value by street
- Guideline value by survey
- Stamp duty and registration fees
- Capital gains
- Floor space index
- Area unit converter

Zoning and land use

What the plan says can happen on this land.

- Land use zone finder
- CMDA land use check
- Coastal regulation zone
- Master plan check
- Water bodies finder
- Airport height clearance

Registers and directories

Who holds it, and which office keeps the record.

- Find your registering office
- Temple property check
- Waqf property check
- RERA register

Every free tool
/tools

Services we run for you
/services

The LandLens suite
/landlens/one

Verified RealEstate™

Every claim in this document traces back to a government record.

- Legal opinions, due diligence and title verification
- Building plan, layout and sub-division approvals
- Completion and occupancy certificates, regularisation
- Escrow, negotiation and NRI property management
- Land survey, soil testing, architecture and construction

Verified RealEstate
3/350/2 Mettukuppam,
OMR Thoraipakkam,
Chennai 600 097, India
hello@verified.realestate
+91 9996 12 9996

Prepared from the registers named on the page each finding sits on. Where a register could not be read, this document says so in its place rather than leaving the gap to be read as a clean result.