

PP

APPROVAL RECORD

Planning Permission

Survey 13/10 13/12 13/13

Eraiyr

Tiruvannamalai district, Tamil Nadu

APPROVAL TYPE

Building Plan

ISSUING AUTHORITY

Rural Panchayat

PURPOSE

Industrial







The approval as the planning authority issued it, reproduced in full behind this page.

An approval speaks to what was sanctioned, not to what was built. Completion is a separate record.





PLAN SHOWING THE PROPOSED CONSTRUCTION OF A B.G.SHEET ROOF INDUSTRIAL BUILDING "DESIGNING OF FABRICS" WITH MACHINERY DETAILS ORANGE CATEGORY AT S.F.NO:13/10, 13/12, 13/13B, 13/16, 13/17, 13/18, 16/1B1A AT ERAIYUR VILLAGE& PANCHAYAT, CHEYYAR TALUK,THIRUVANNAMALAI DISTRICT.

ALL DIMENSIONS ARE IN METRE.

SCALE - 1:100.

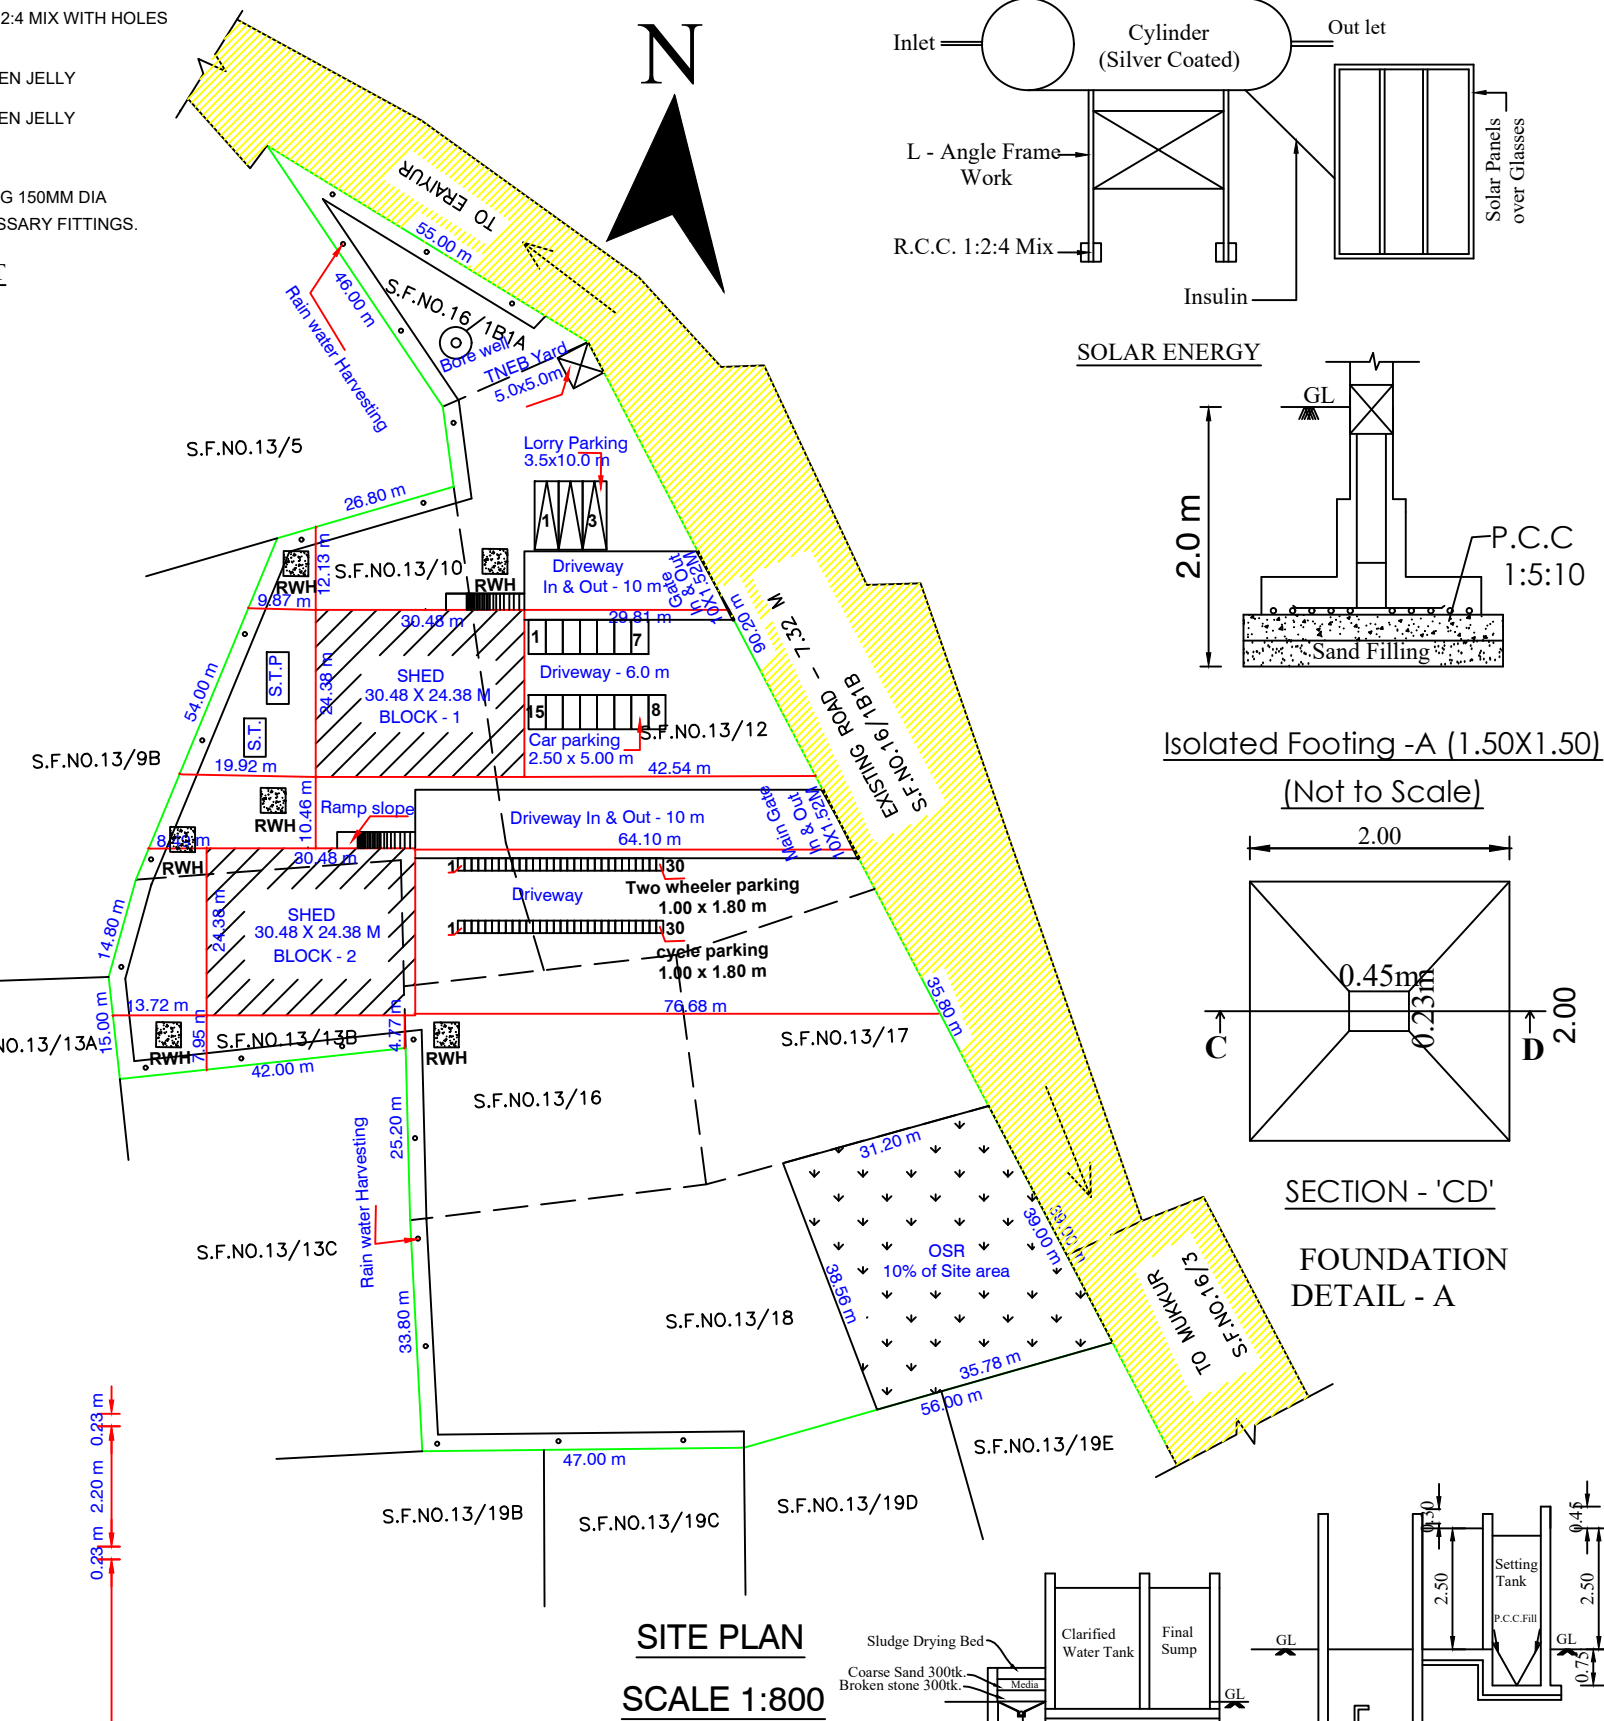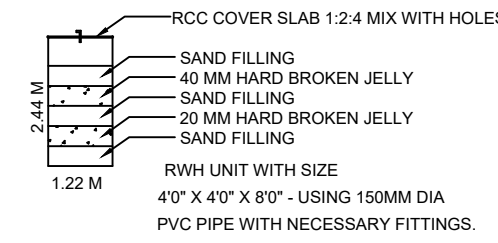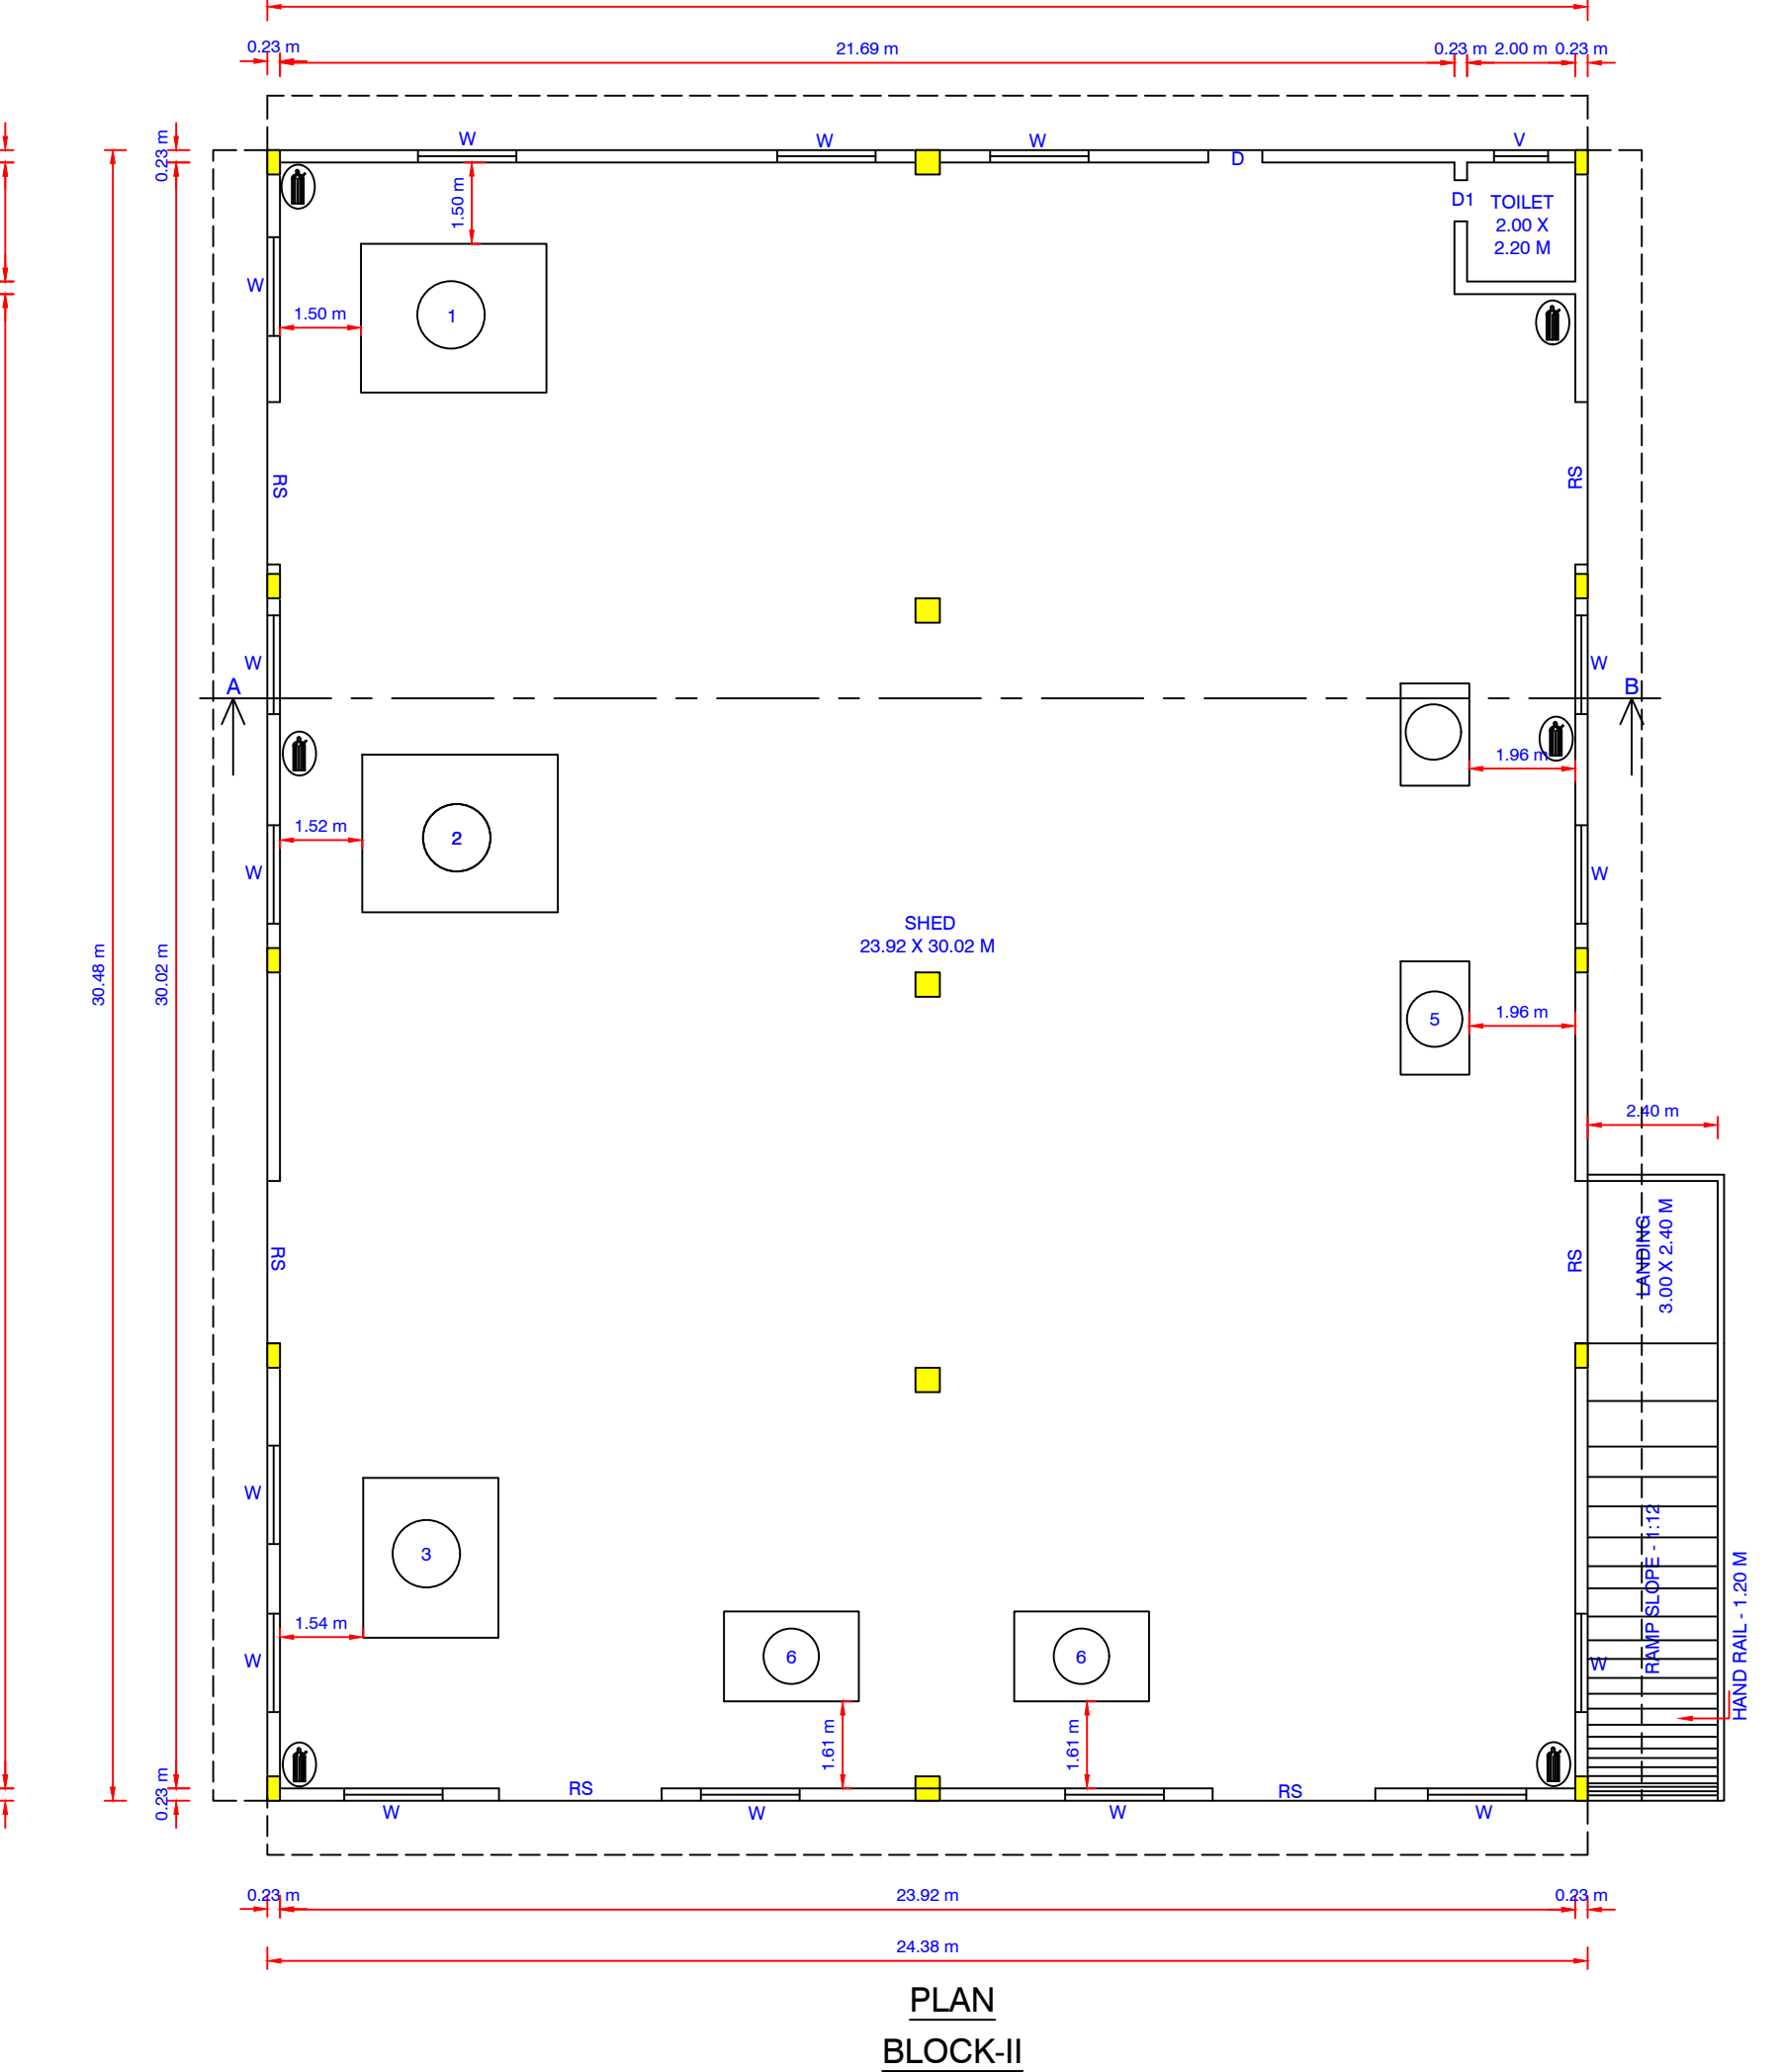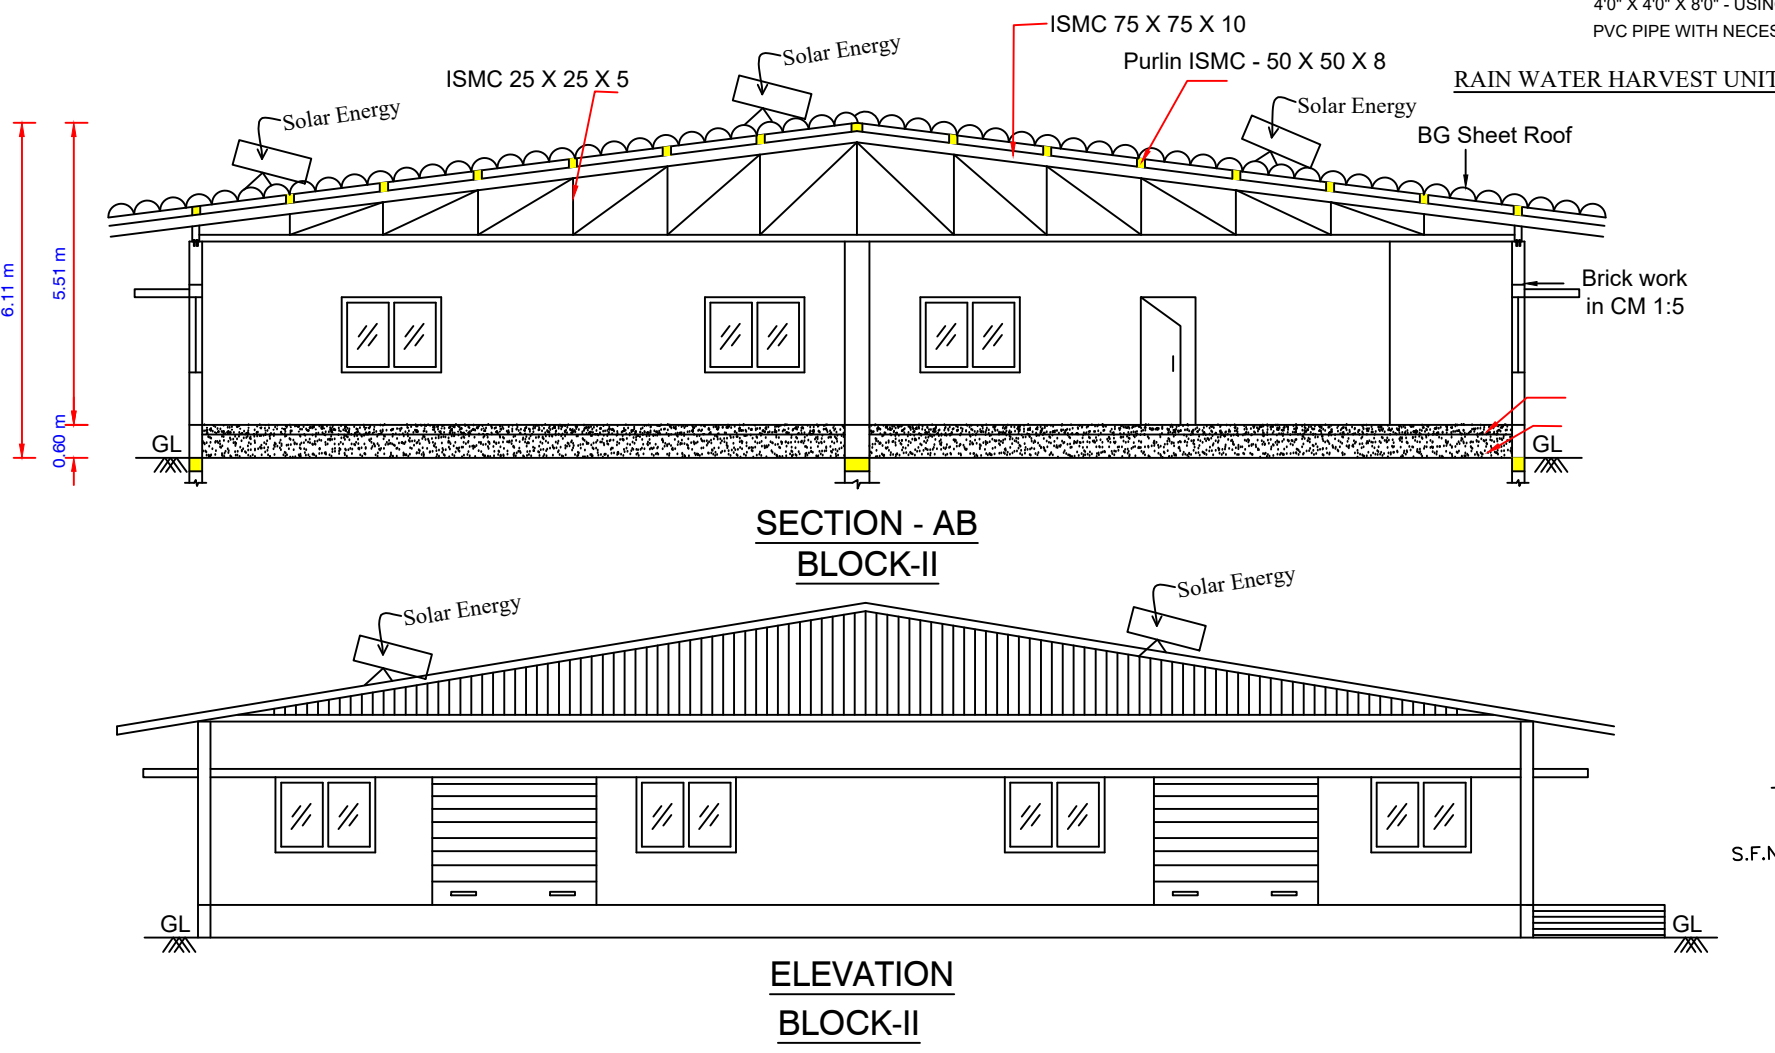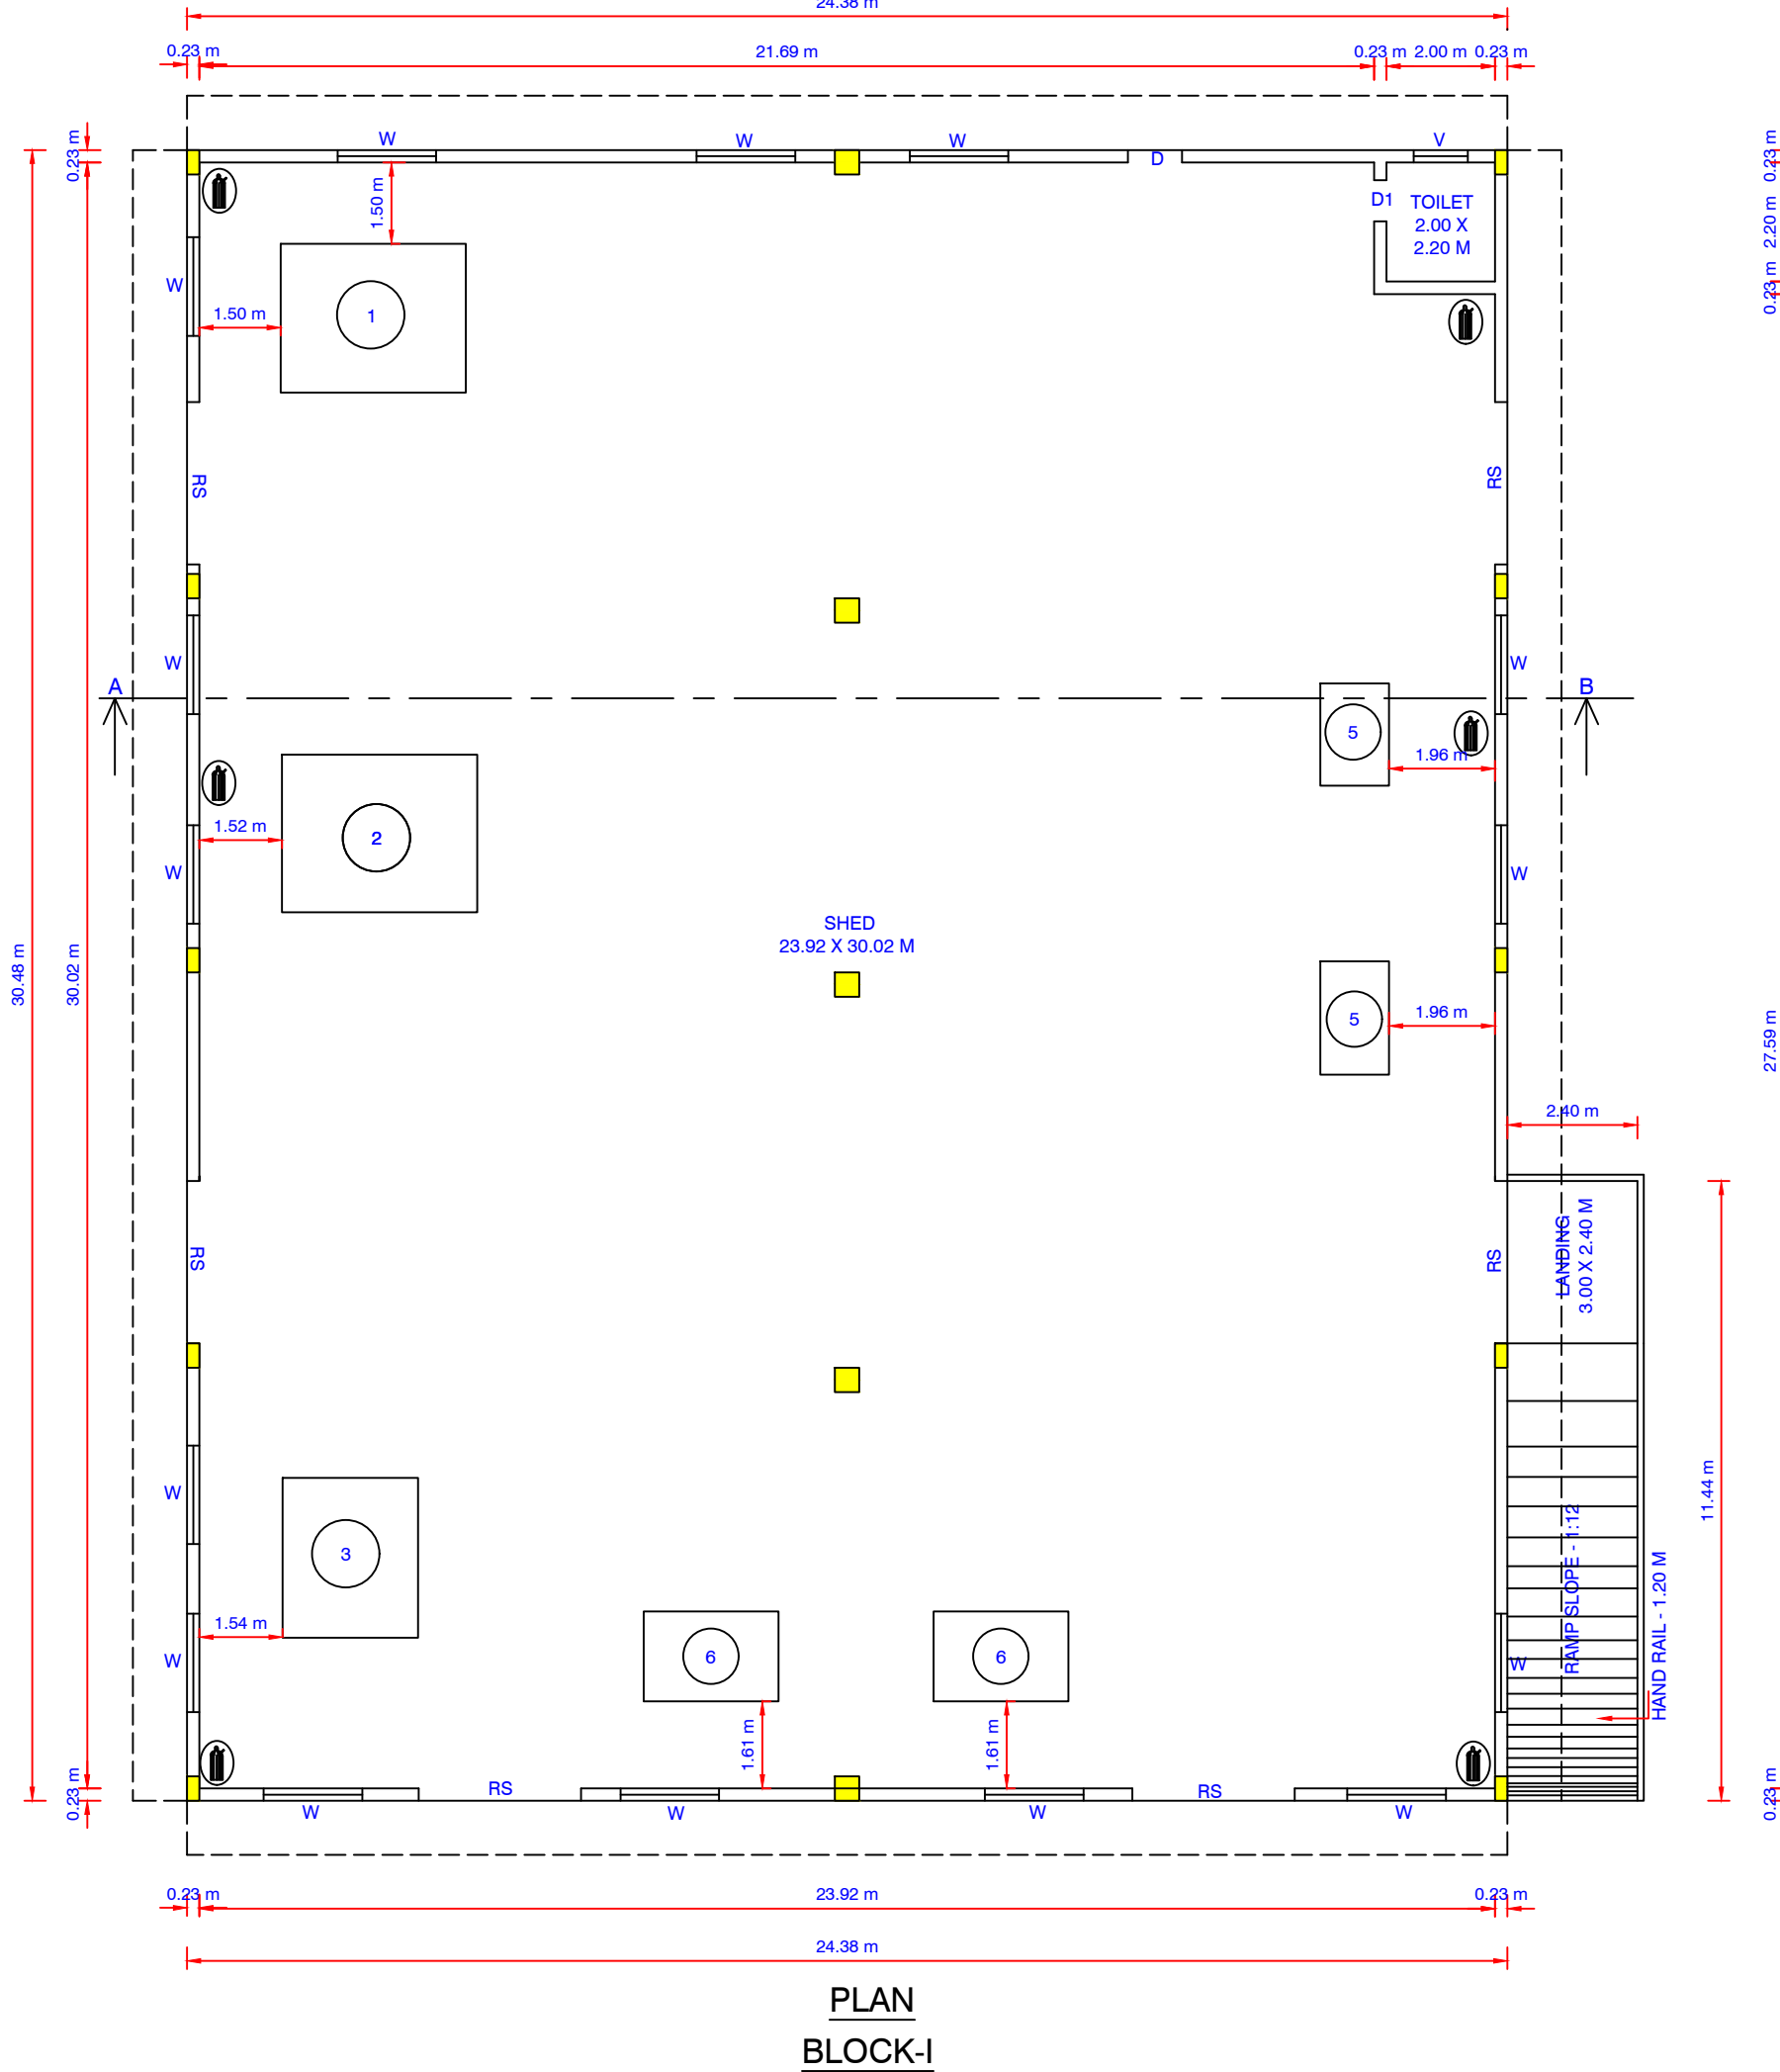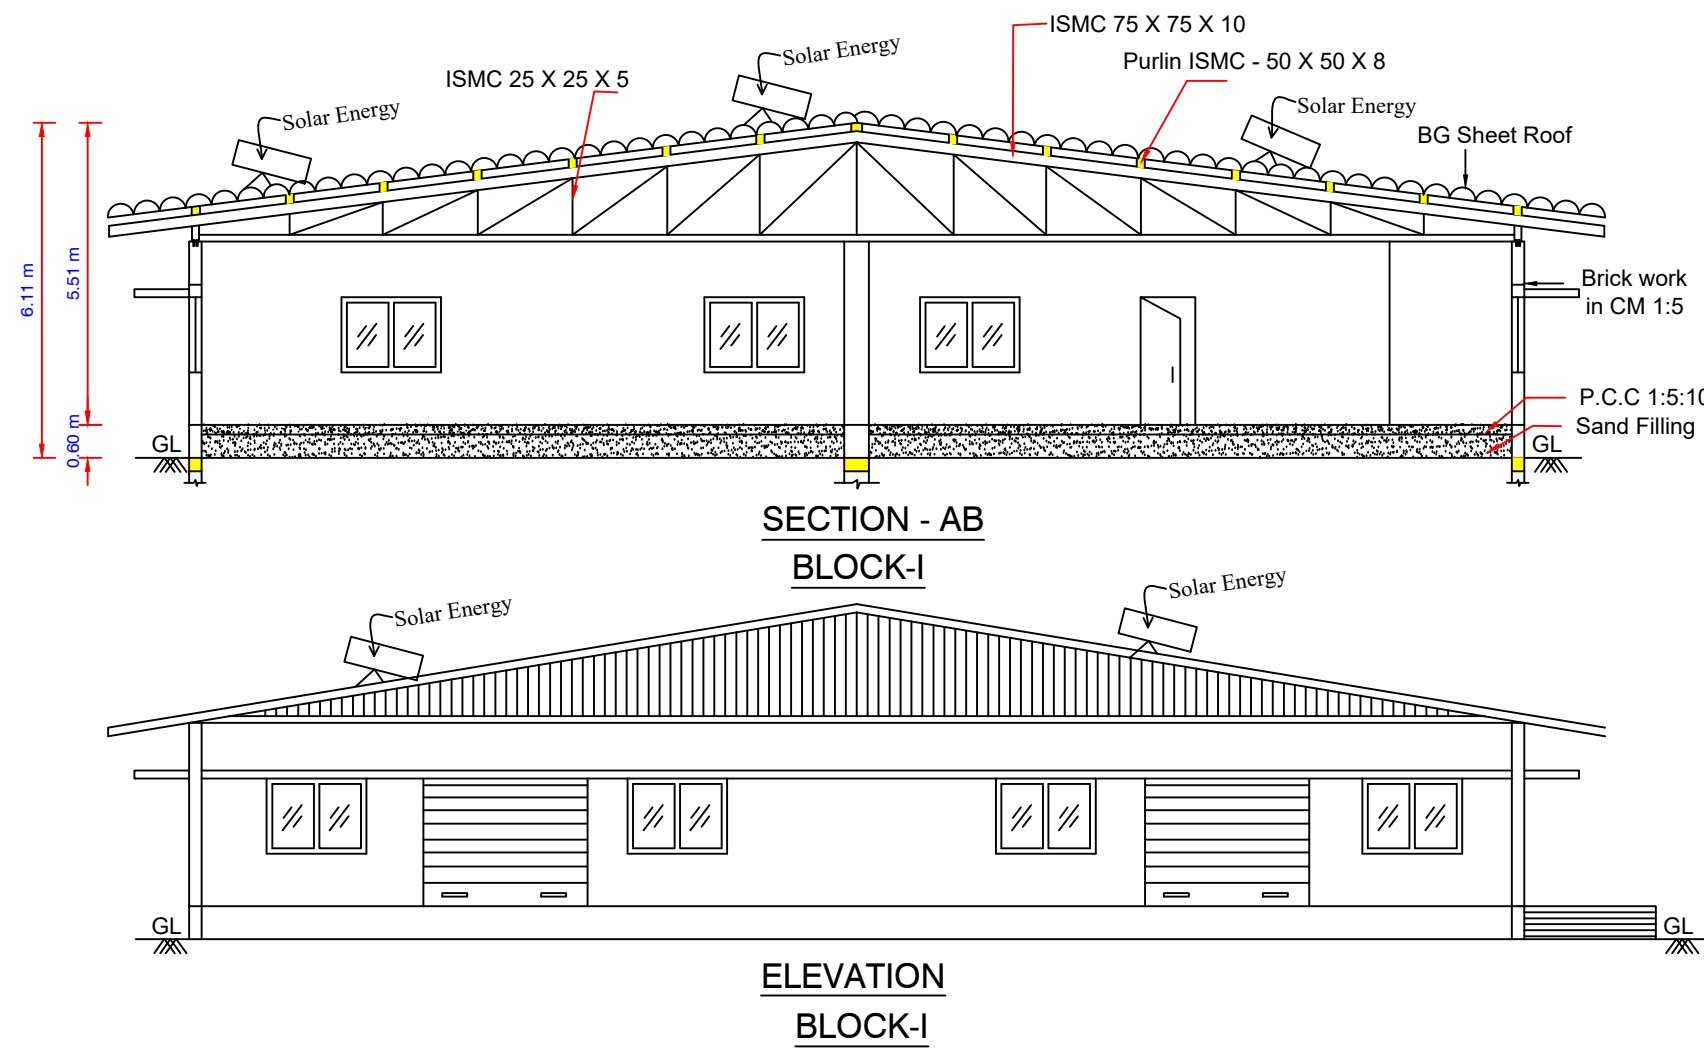

MACHINERY DETAILS:		
S.NO	DESCRIPTION	HP
1	Warping Motor	2 HP
2	Creel Motor	1 HP
3	Power Consumption	5 HP
4	Bore well	1 HP
5	Air Compressor	5 HP
6	Lighting Room	2 HP
Total		16 HP

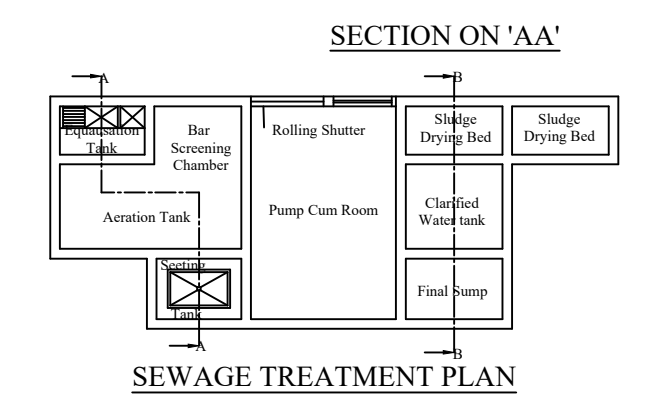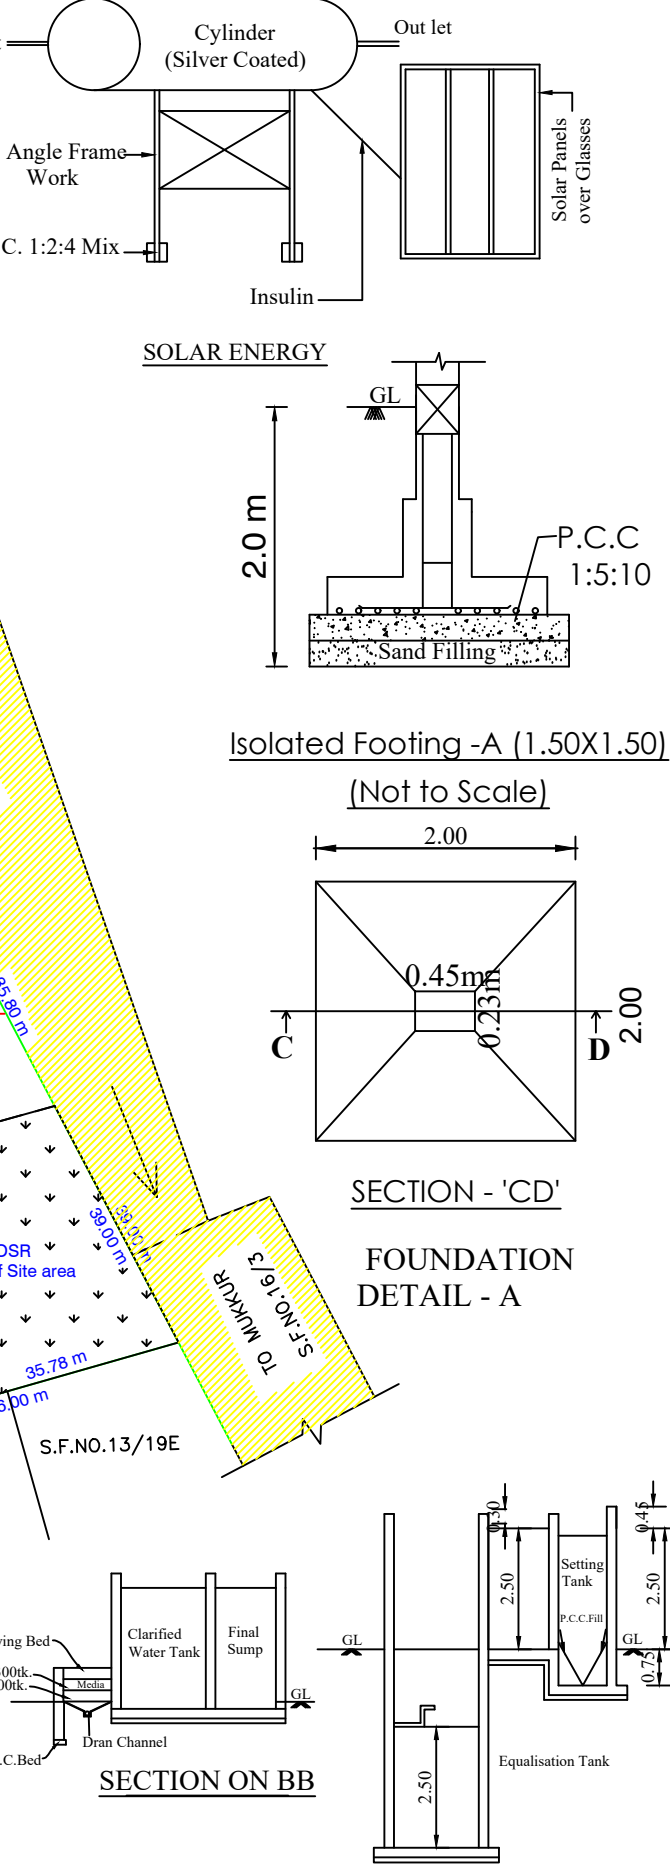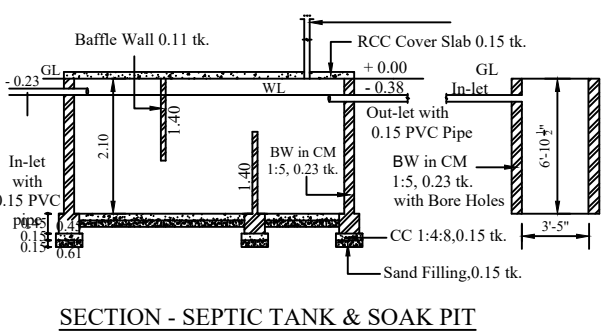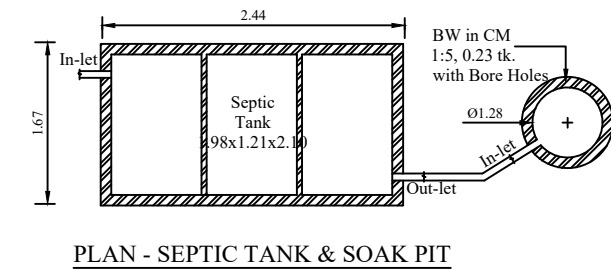

CONSTRUCTION ENGINEER

SOIL ENGINEER

STRUCTURAL ENGINEER

REGISTERED ENGINEER

Note:

Owner's Boundary shown in Green -----

Proposed Construction area shown in Red -----

Existing road shown in Yellow -----

AREA DETAILS:

TOTAL AREA OF THE SITE ----- 12800.00 SQ.M

BLOCK -I

GROUND FLOOR AREA ----- 743.10 SQ.M

BLOCK -II

GROUND FLOOR AREA ----- 743.10 SQ.M

Plot Coverage: 1486.20 / 12800 x 100 = 11.6 %

Floor Space Index: 1486.20 / 12800 = 0.116 < 2.0

Fire Certificate:

Necessary Fire Extinguishers will be provided with the Permission from the fire service for bath and wash

Separate pipeline is to be provided and directly connected to the recharge pit for recycling purpose.

PARKING DETAILS:

1 Lorry Space For Every 500 Sq.m &

1 Car Space For Every 100 Sq.m

1 Two Wheeler & Cycle Space For Every 50 Sq.m

Required, No. of Lorry Parking - 3 Nos

Required, No. of Car Parking - 15 Nos

Required, No. of Two Wheeler Parking -30 Nos

Required, No. of Cycle Parking -30 Nos

Provided, No. of Lorry Parking - 3 Nos

Provided, No. of Car Parking - 15 Nos

Provided, No. of Two Wheeler Parking -30 Nos

Provided, No. of Cycle Parking -30 Nos

NOTE :-

— FIRE EXTINGUISHER.

SPECIFICATION:

AS SHOWN IN SECTION ON - 'AB'

JOINERY DETAILS:

RS ---- ROLLING SHUTTER ----- 6.00 X 3.00 M

W ---- WINDOW ----- 1.82 X 1.37 M

D ---- DOOR ----- 1.00 X 2.13 M

D1 ---- DOOR ----- 0.76 X 2.13 M

V ---- VENTILATOR ----- 1.00 X 0.60 M

APPLICANT

REGISTERED ENGINEER

Eight ways to know a piece of land before you pay for it.

This report covers one part of the picture. These cover the rest, drawn from the same government records, for any property in Tamil Nadu.

LandLens One

Ask anything about a property and get an answer grounded in live government records, with the sources shown.

[/landlens/one](#)



Verify My Land

Every record check run on one property and returned as a single report.

[/landlens/verify-my-land](#)



Legal Opinion

An advocate's written opinion on the title, built on the records we pull for it.

[/landlens](#)



One Map

Every layer on one map: the parcel, its boundary, zoning, water bodies and what sits around it.

[/landlens/one/map](#)



PriceMap

What land actually changed hands for around this plot, taken from the registered deeds.

[/landlens/pricemap](#)



Build Scope

What you are allowed to build here: floor space, height, coverage and setbacks.

[/landlens/build-scope](#)



Property Tracker

Watch a property and hear about it when something new is registered against it.

[/landlens/property-tracker](#)



Deal Room

Run the transaction in one place: documents, stamping, signatures and the parties.

[/landlens/deal-room](#)



Twenty-four checks you can run yourself, at no cost.

Records and verification

The registers themselves, read for you.

Encumbrance Certificate

Patta and Chitta

Field Measurement Sketch

EC Analyzer

Bank charge check

Court case search

Seller background check

Approval check by survey

Value and duty

What it is worth and what it costs to register.

Guideline value by street

Guideline value by survey

Stamp duty and registration fees

Capital gains

Floor space index

Area unit converter

Zoning and land use

What the plan says can happen on this land.

Land use zone finder

CMDA land use check

Coastal regulation zone

Master plan check

Water bodies finder

Airport height clearance

Registers and directories

Who holds it, and which office keeps the record.

Find your registering office

Temple property check

Waqf property check

RERA register



Every free tool
/tools



Services we run
for you
/services



The LandLens
suite
/landlens/one



Every claim in this document traces back to a government record.

Legal opinions, due diligence and title verification

Building plan, layout and sub-division approvals

Completion and occupancy certificates, regularisation

Escrow, negotiation and NRI property management

Land survey, soil testing, architecture and construction

Verified RealEstate
3/350/2 Mettukuppam,
OMR Thoraipakkam,
Chennai 600 097, India
hello@verified.realestate
+91 9996 12 9996

Prepared from the registers named on the page each finding sits on. Where a register could not be read, this document says so in its place rather than leaving the gap to be read as a clean result.

