

PP

APPROVAL RECORD

Planning Permission

Survey 420/2

Tiruvannamalai

Tiruvannamalai district, Tamil Nadu

APPROVAL TYPE

Building Plan

ISSUING AUTHORITY

Town Panchayat

PURPOSE

Commercial

The approval as the planning authority issued it, reproduced in full behind this page.

An approval speaks to what was sanctioned, not to what was built. Completion is a separate record.

DETAILED AND SITE PLAN SHOWING PROPOSED CONSTRUCTION RCC ROOF AND GALVALUME SHEET ROOF GROUND FLOOR AND FIRST FLOOR MANUFACTURING (GREEN CATEGORY - 130HP) INDUSTRIAL BUILDING (BLOCK-1), R.C.C ROOF GROUND AND FIRST FLOOR DINING HALL BUILDING (BLOCK 2) IN S.F.No: 420/2A AT KIZHPENNATHUR VILLAGE & TOWN PANCHAYAT, KILPENNATHUR TALUK, THIRUVANNAMALAI DISTRICT.

APPLICANT :- Mrs.R. ASWINI W/o Mr. KISHORE.

ONLINE APPLICATION NO:SWP/BPA/564652/2025

BUILDING HEIGHT - 8.84 M

SITE AREA DETAILS

AS PER DOCUMENT = 4050.00 Sq.m (1.00 Acre)
AS PER PATTA = 4050.00 Sq.m.
AS PER SUPER IMPOSED AREA = 3977.34 Sq.m.

BUILDING AREA DETAILS	FSI (SQ.M)	NON FSI (SQ.M)	TOTAL BUILTUP AREA
(BLOCK-1) AREA OF R.C.C ROOF GROUND FLOOR OFFICE BUILDING	135.31	-----	135.31
(BLOCK-1) AREA OF R.C.C ROOF FIRST FLOOR OFFICE BUILDING	135.31	-----	135.31
(BLOCK-1) AREA OF GALVALUME SHEET ROOF GROUND FLOOR INDUSTRY BUILDING	1327.91	-----	1327.91
(BLOCK-2) AREA OF R.C.C ROOF GROUND FLOOR OFFICE BUILDING	140.63	-----	140.63
(BLOCK-2) AREA OF R.C.C ROOF GROUND FLOOR DINNING HALL BUILDING	140.63	-----	140.63
GRAND TOTAL	1879.79	-----	1879.79

FLOOR SPACE INDEX (FSI) = $\frac{\text{F.S.I Area}}{\text{Area of the Site}} = \frac{1879.79}{3977.34} = 0.47 < 2.0$

OPEN SPACE RESERVATION		405.00 Sq.m	414.13 Sq.m (10.23%)	
COLOUR INDEX:		PARKING DETAILS	REQUIRED	PROVIDED
EXISTING ROAD		1 Car Space for every 150 sqm. of Office Floor area	2	2
APPLICANT SITE BOUNDARY		1 Car Space for every 750 sqm. of Work shop area	3	3
PROPOSED BUILDING		1 Two Wheeler space for every 75 sqm. of Work shop area	23	23
RAIN WATER HARVESTING		1 Cycle space for every 75 sqm. of Work shop area of	23	23
OPEN SPACE RESERVATION				
DRIVE WAY				

MACHINERY DETAILS
Fully Automatic Square Bottom Paper Bag Machine - 25 KW 380 V - 3 phase
FLEXO Printing Machine - 38 KW - 3 phase
V Bottom paper bag machine - 5 Kw
Double head twisted Rope Making Machine - 2.2 kw
Rope winding machine - 2.2 kw
Automatic High Speed Handle Making And pasting machine - 10 Kw 3 phase









R. GOVINDARAJ M(Struct), A.M.I.E., A.I.V.,
CHARTERED Eng-AM 187710-3
CMAA Structural Eng-S.EGR.II/19109/173
LPA Structural Eng-S.EGR.II/19109/173
IBBI Regd Valuer IBBI-RV/02/2022/14569
No. 14, SS Nagar Ext, KPN Garden,
Kongu Main Road, Tirupur - 7 Ph: 8056855623

REGISTERED STRUCTURAL ENGINEER



K.V. SURENDRAN K.V.B.E.
Registered Engineer Grade-II
Reg. No. TD/1E/14/2021/05/001
No.13/18, Lakshmi Nagar, Kovai Road,
Kangayam-635701.Tirupur(01)TN.

REGISTERED ENGINEER

R. An
APPLICANT / OWNER

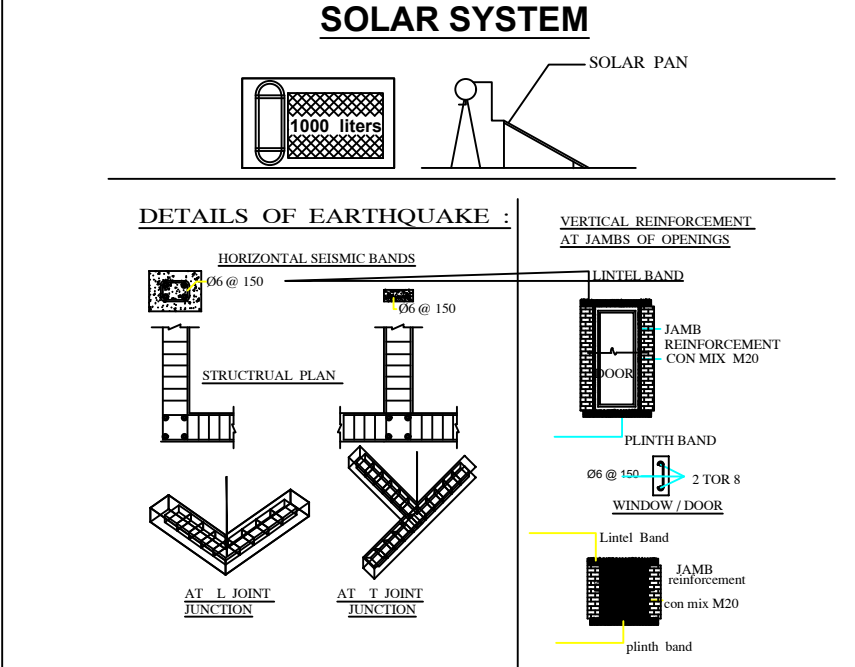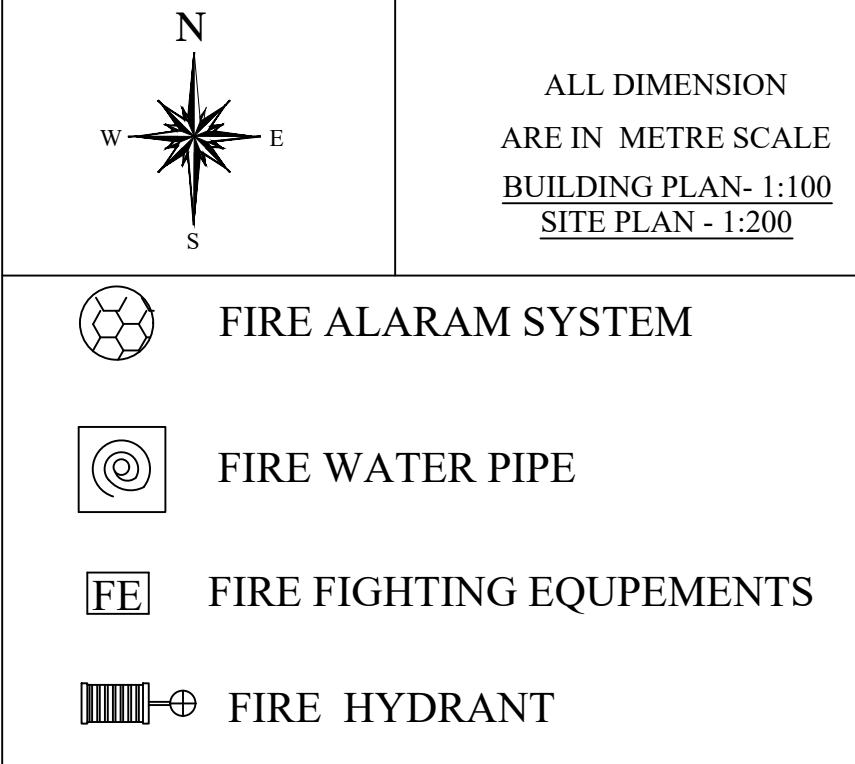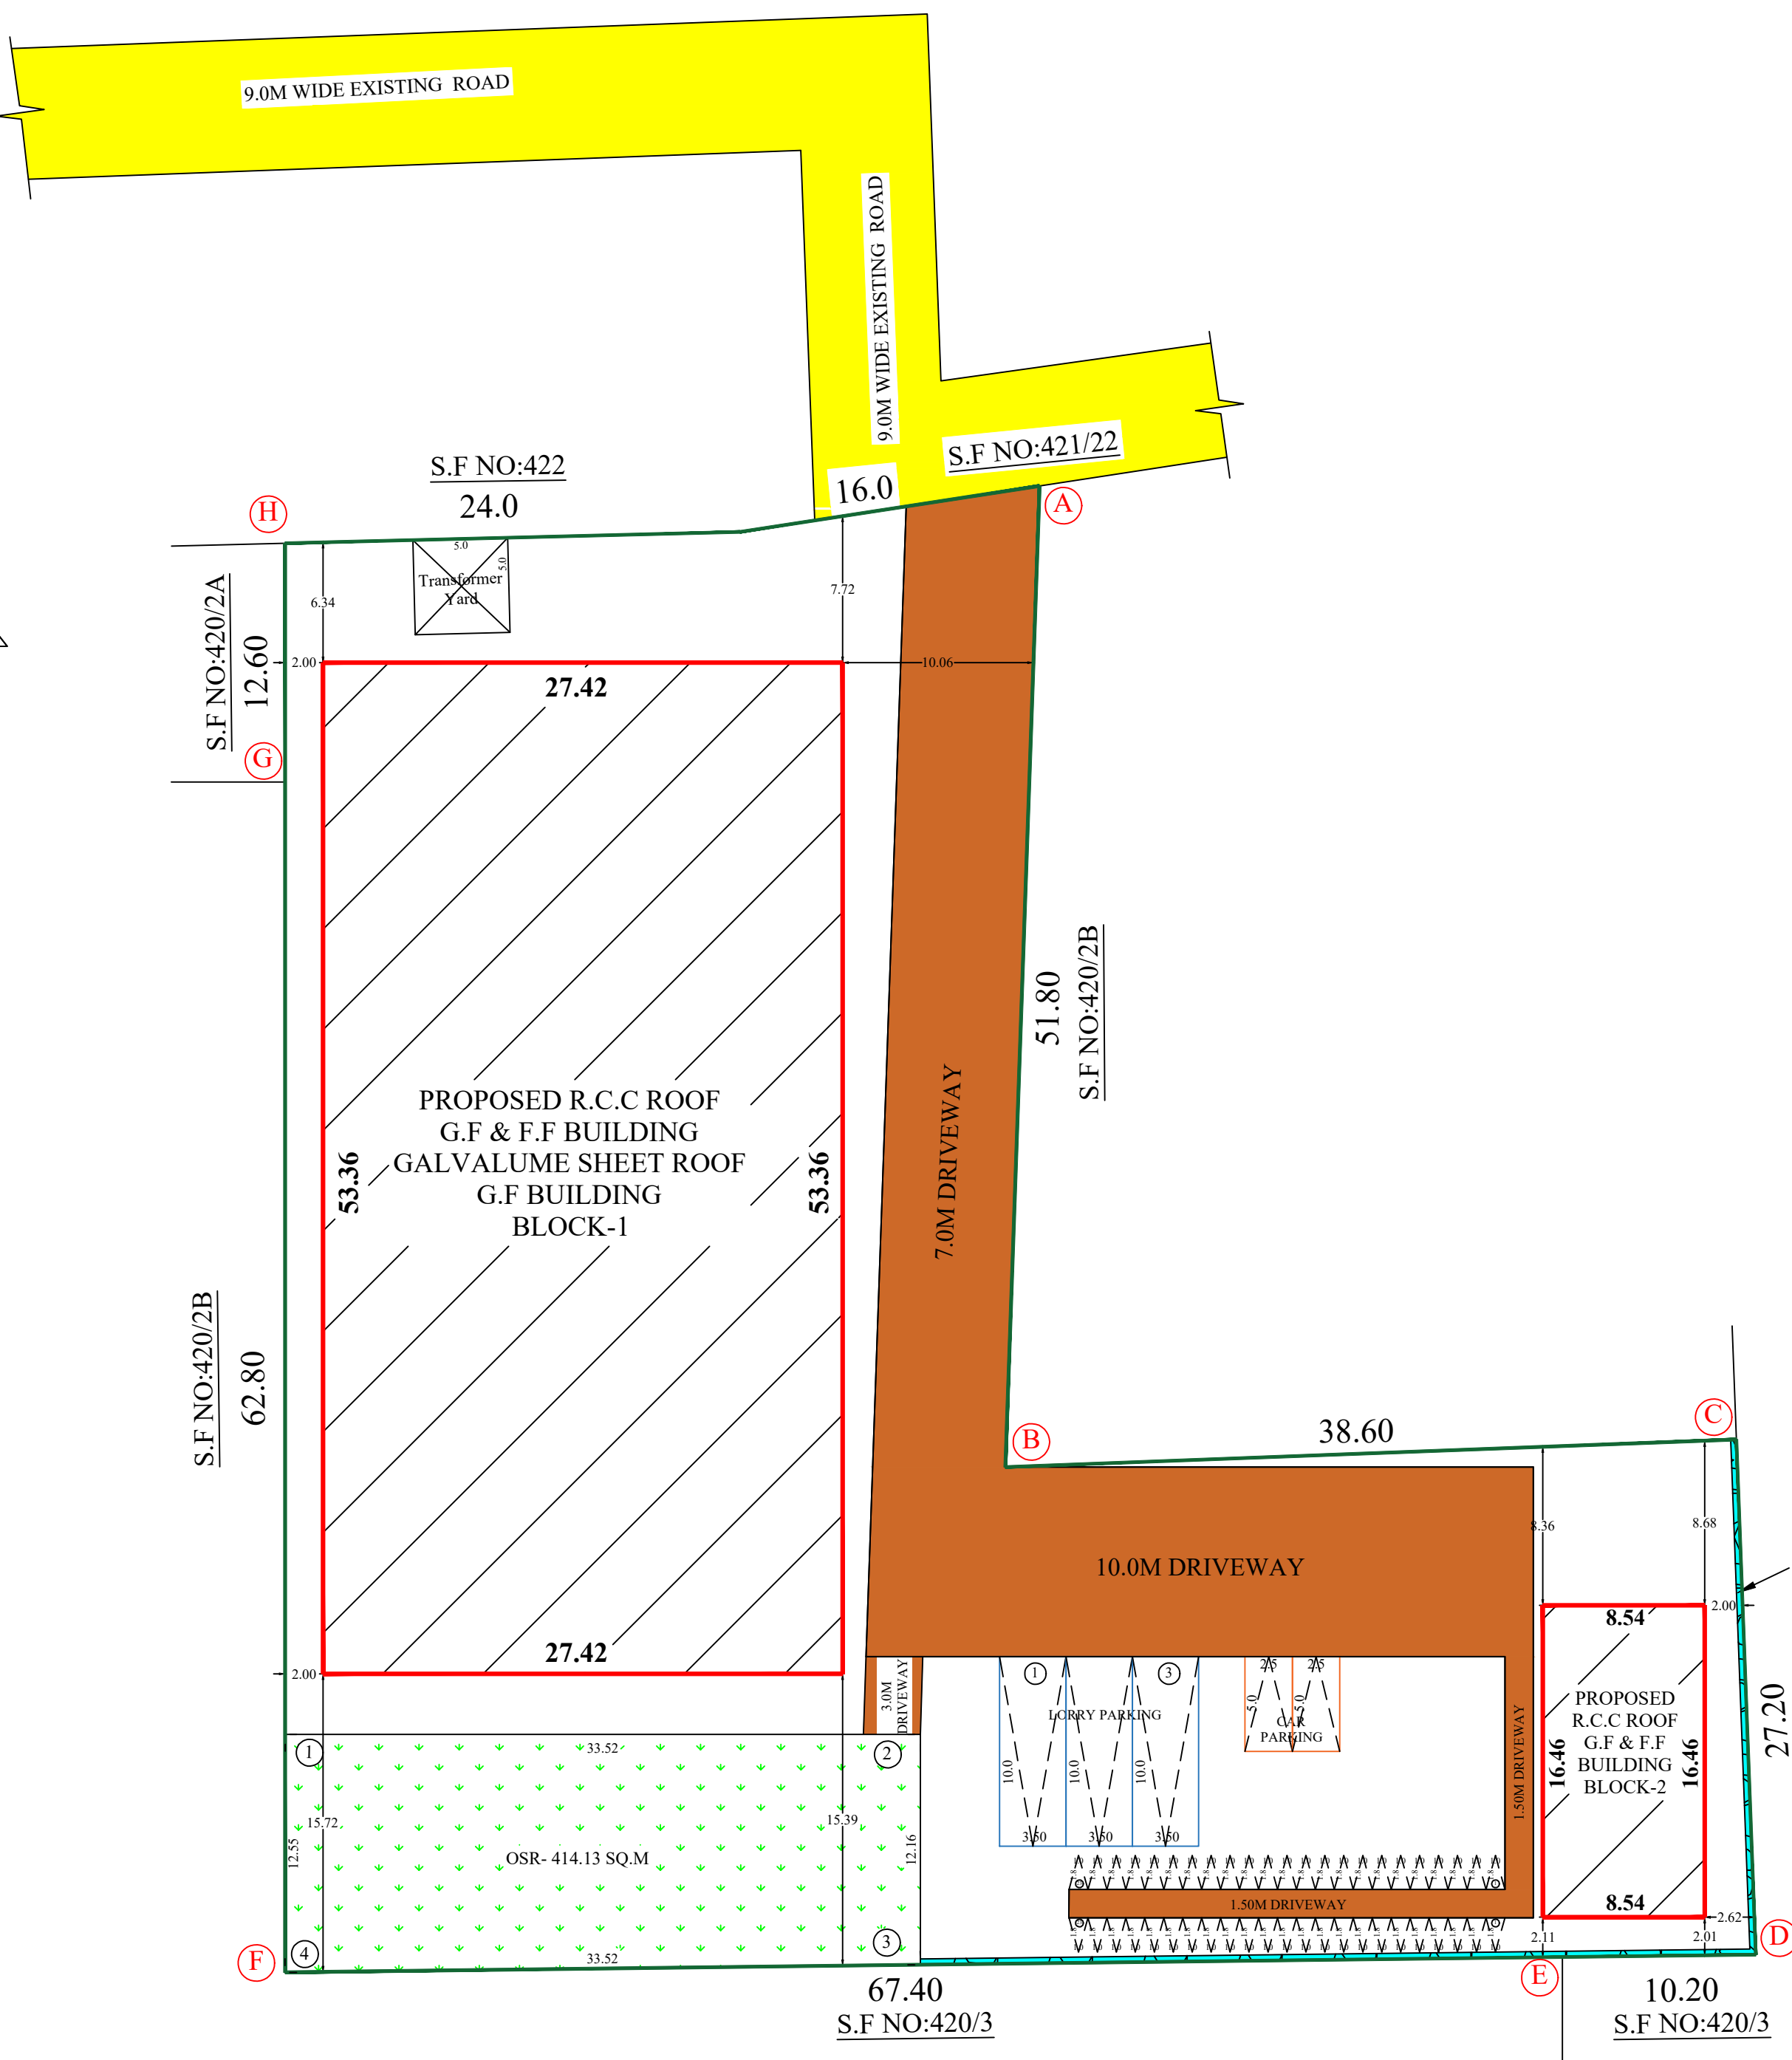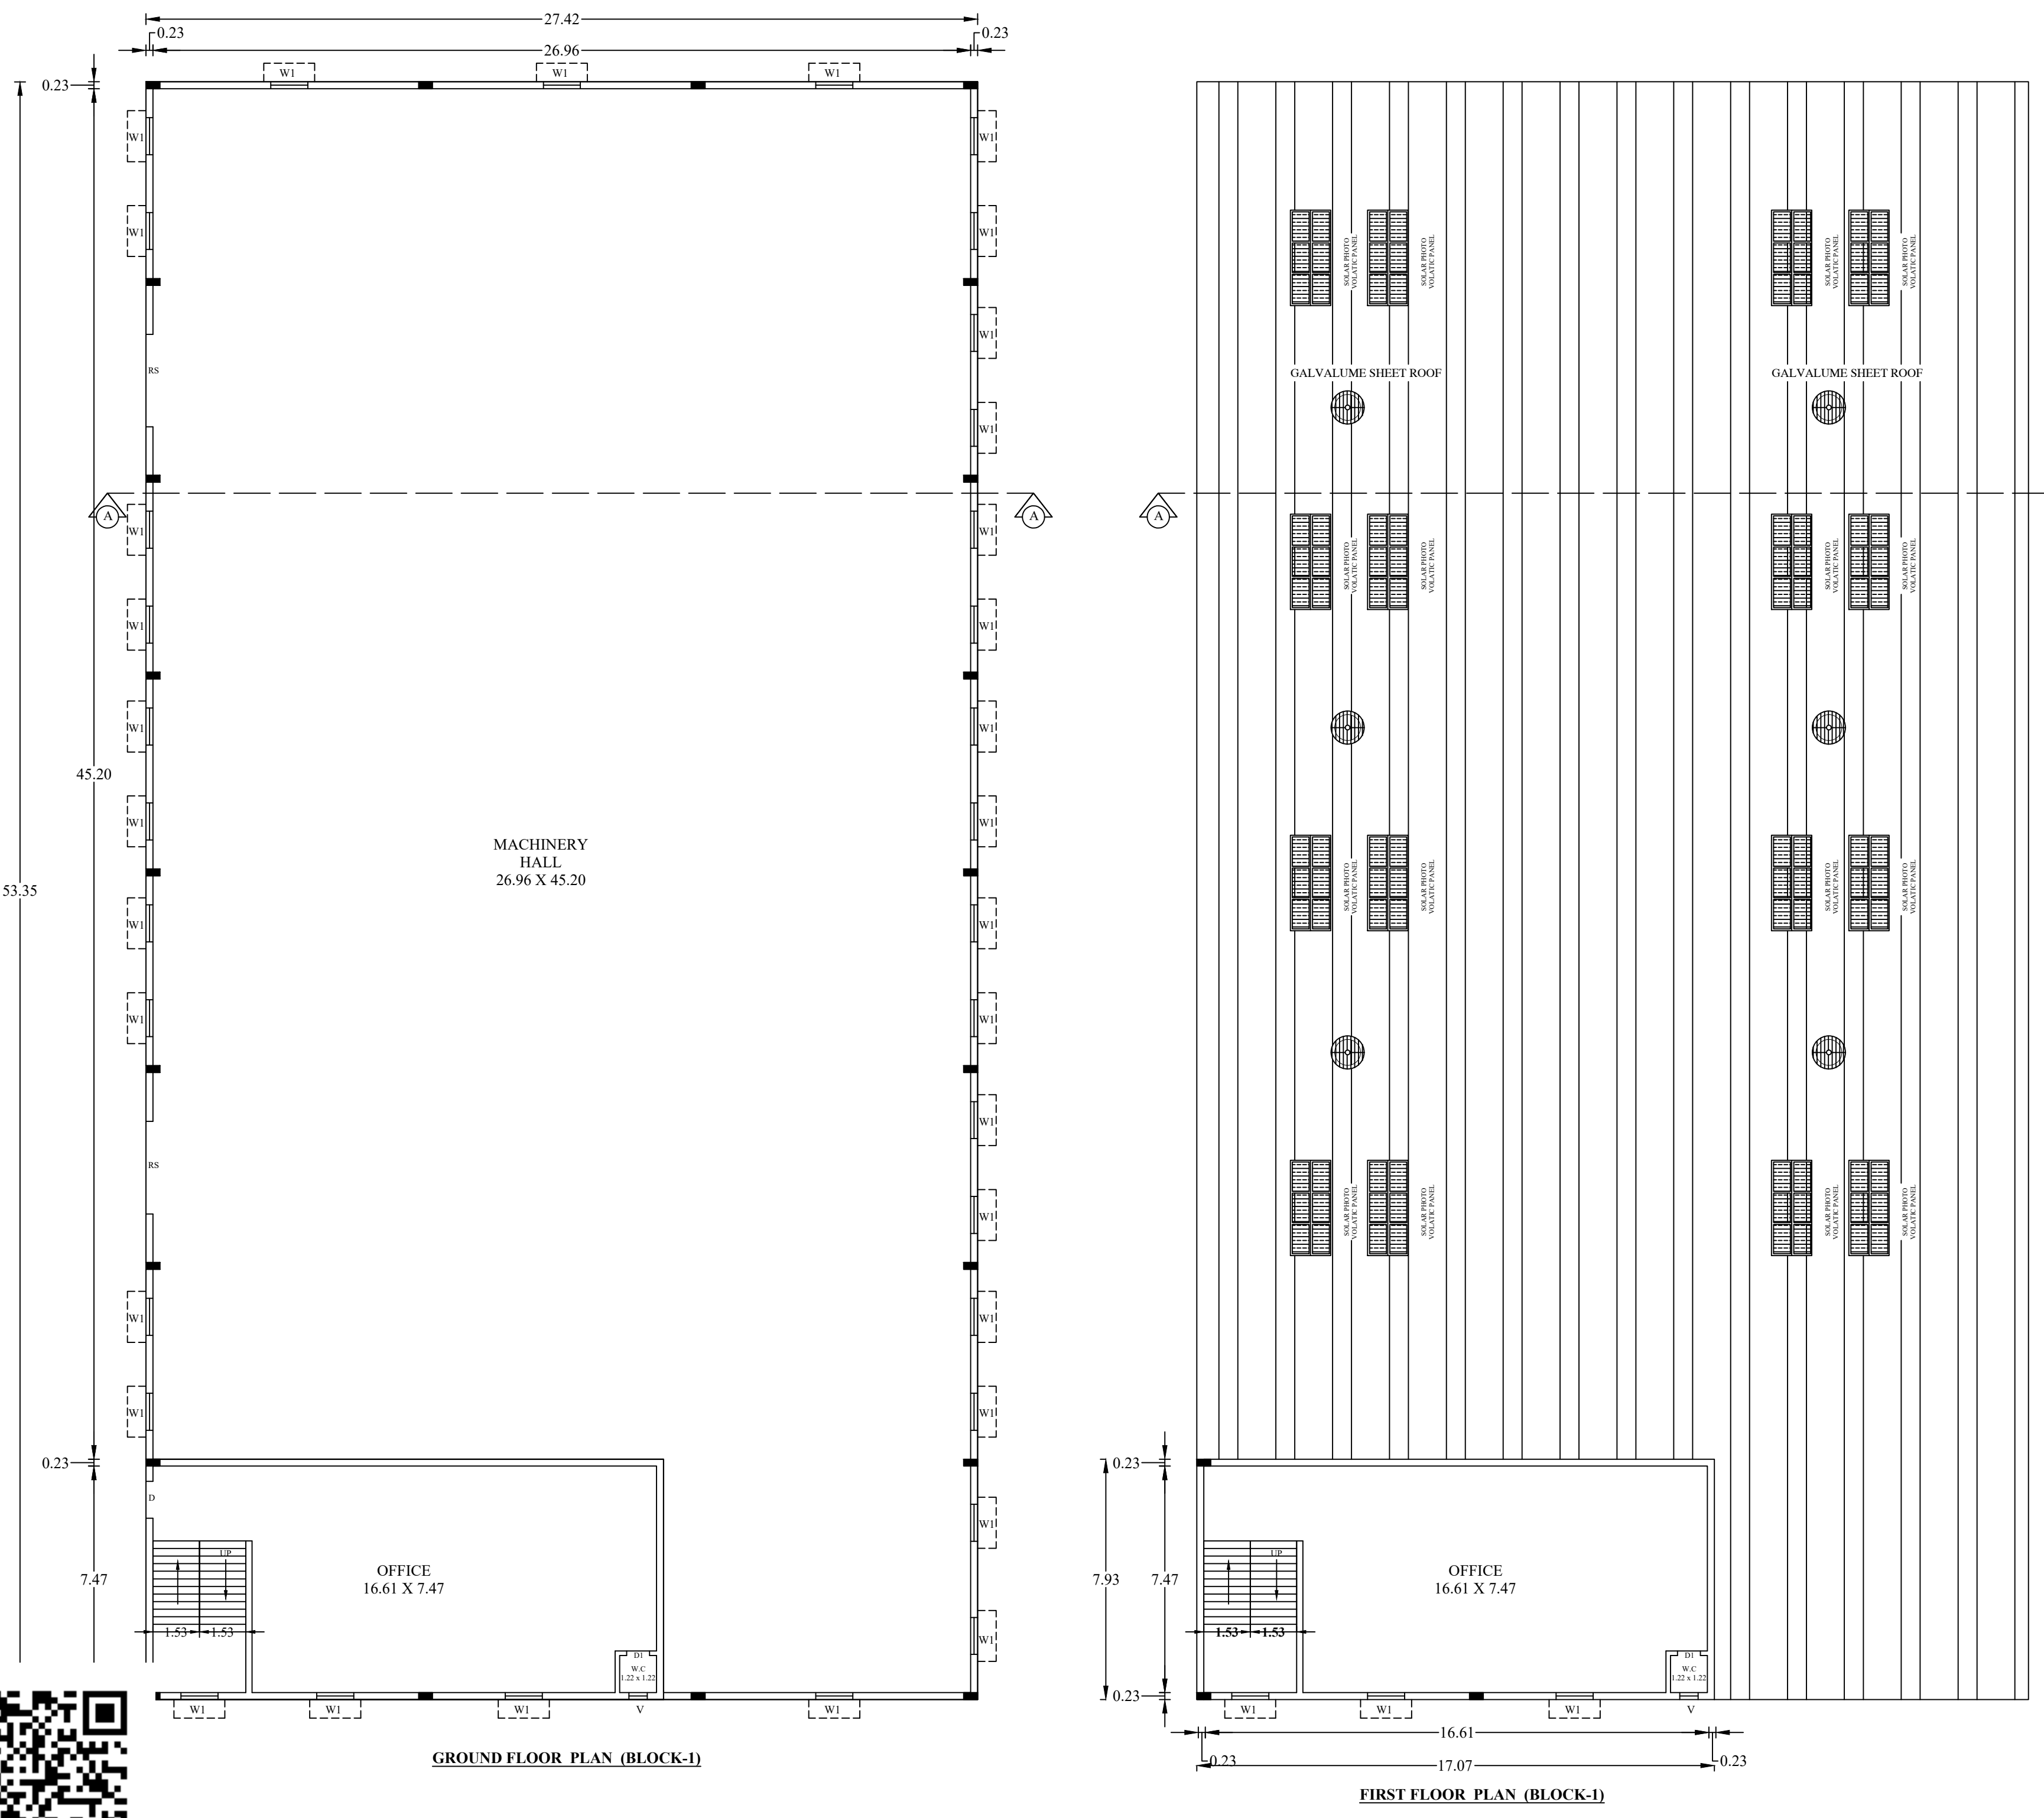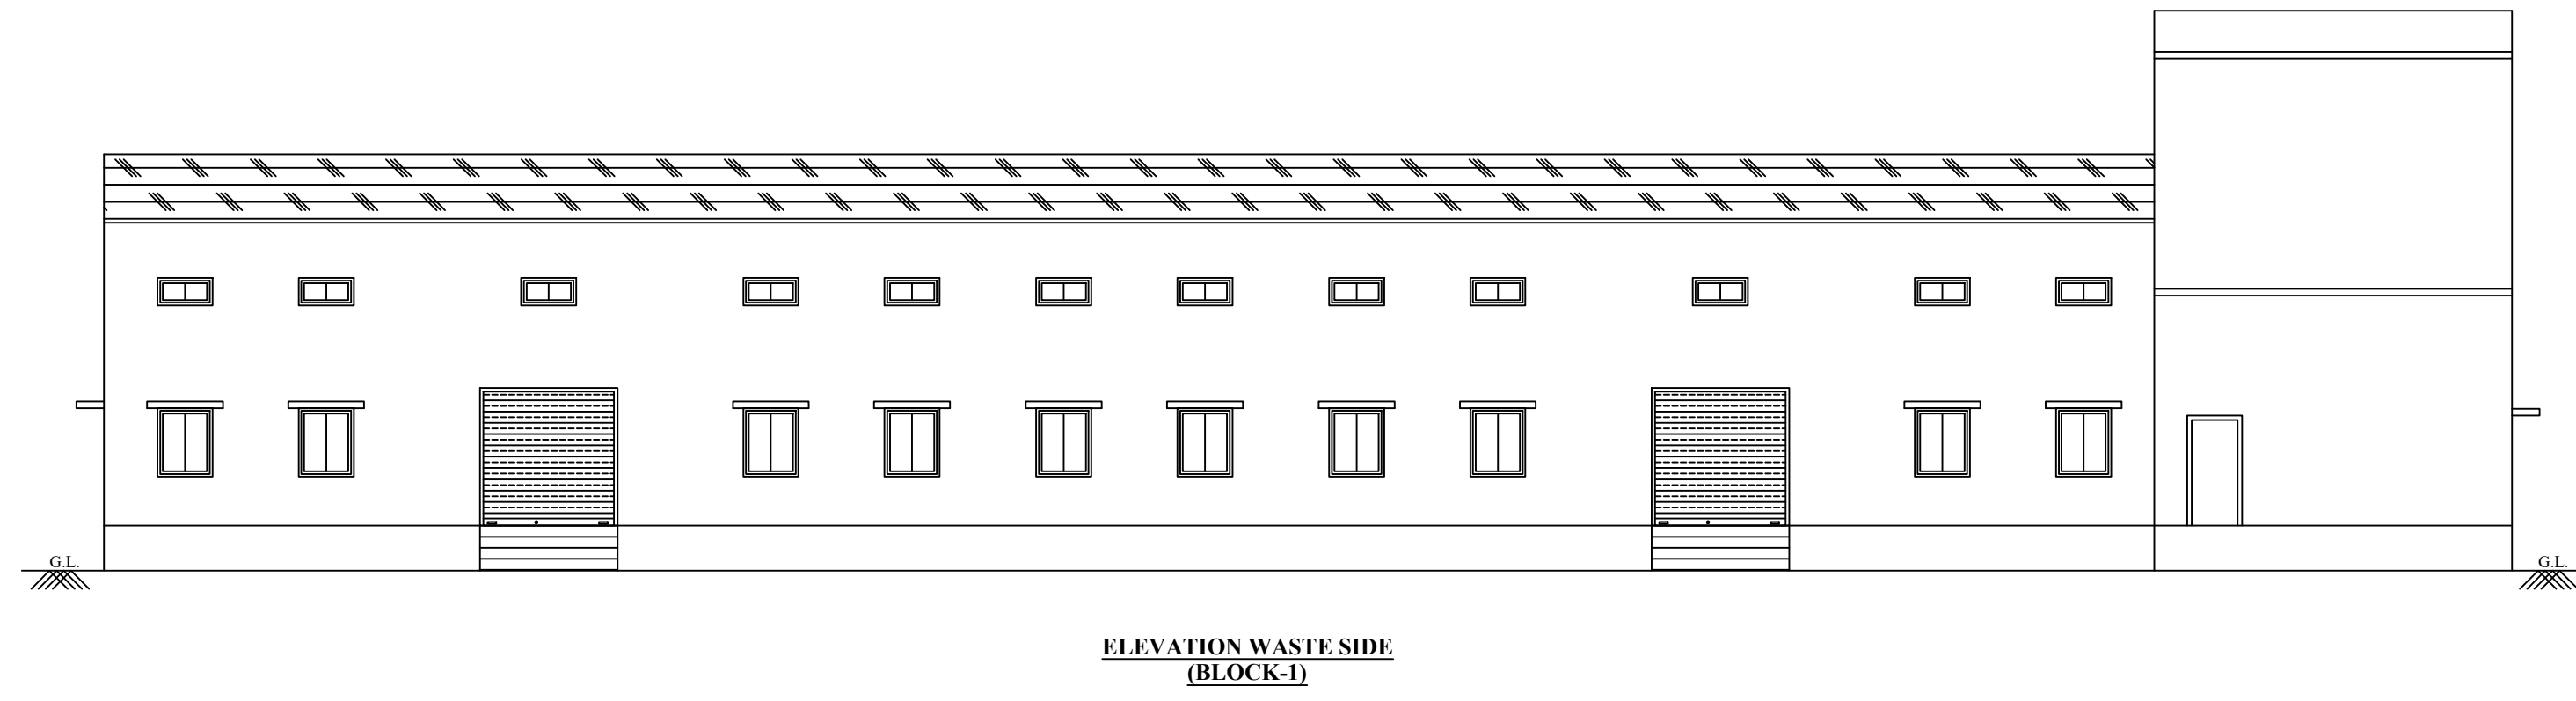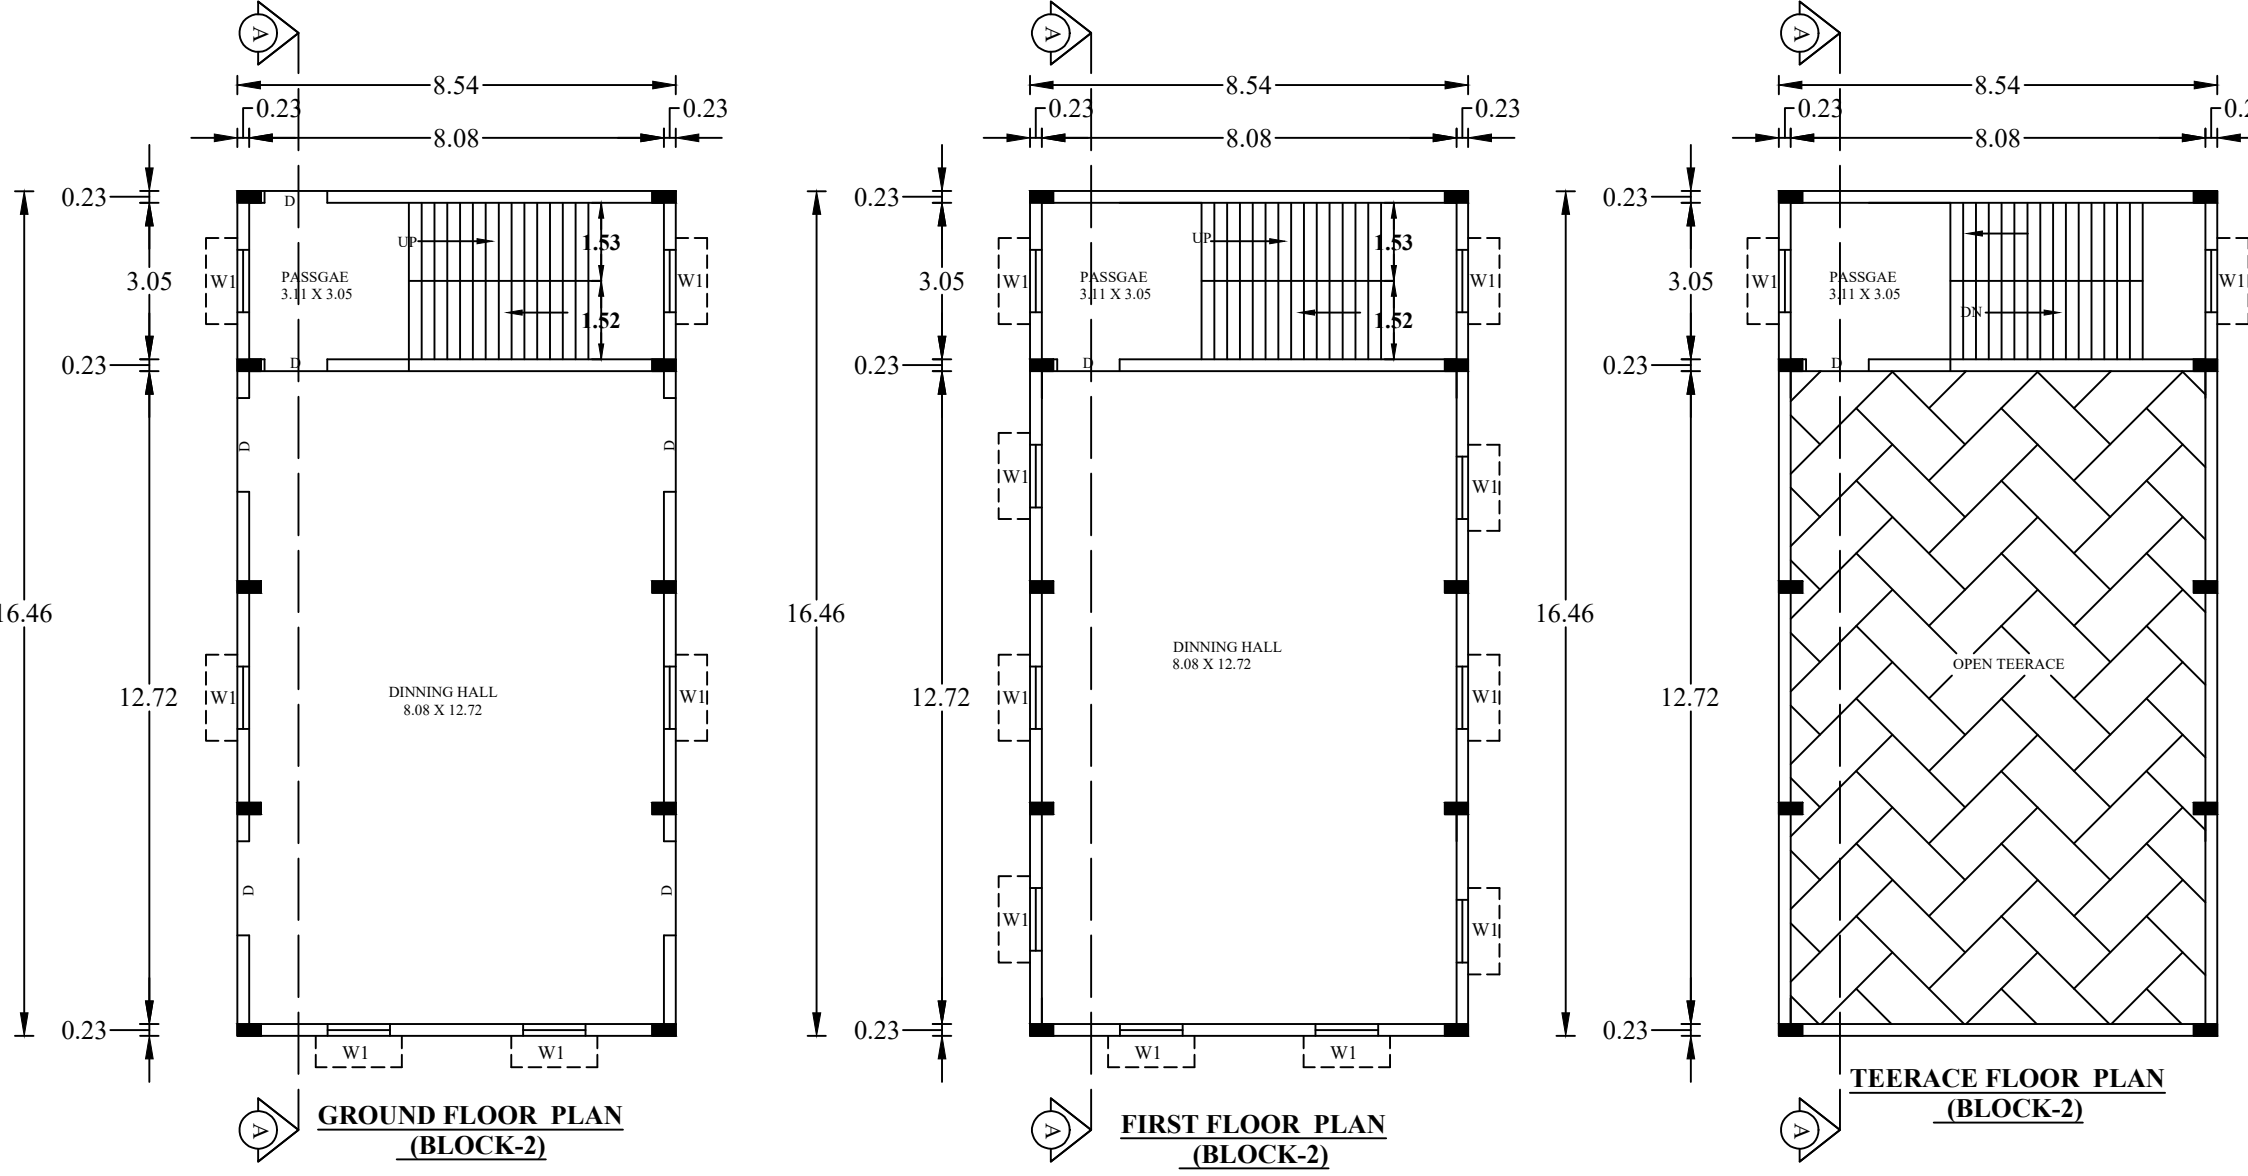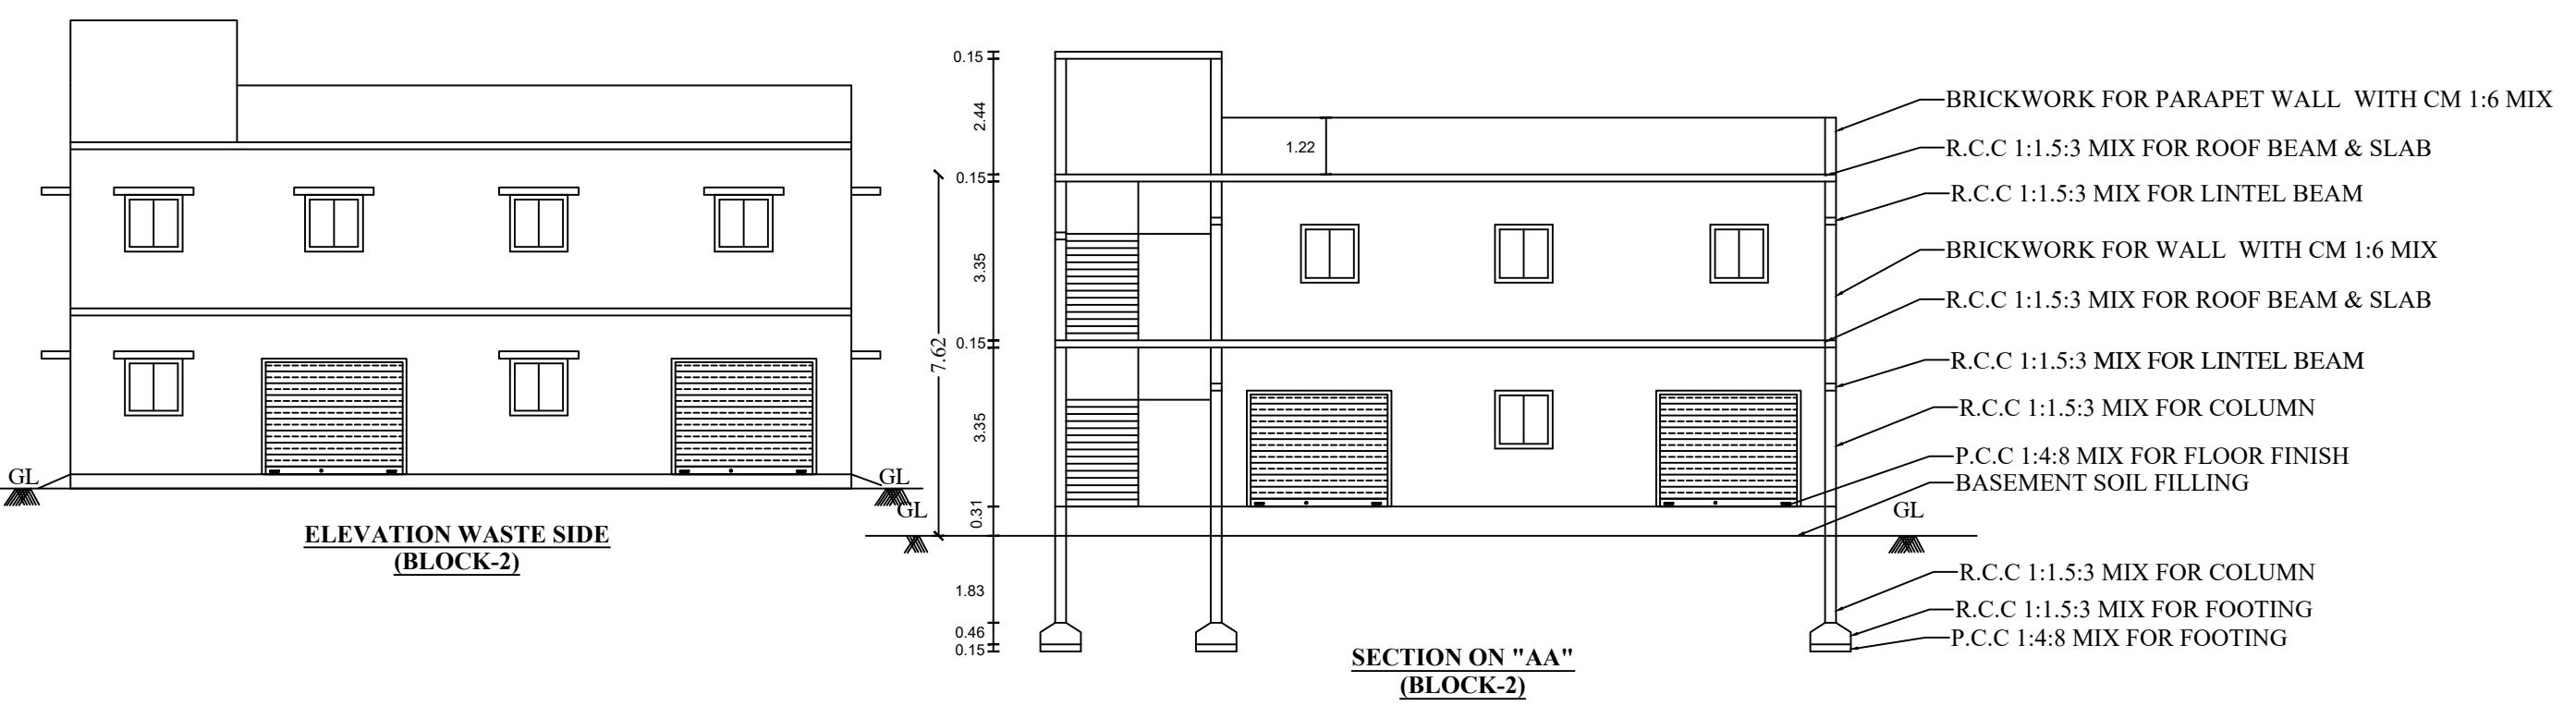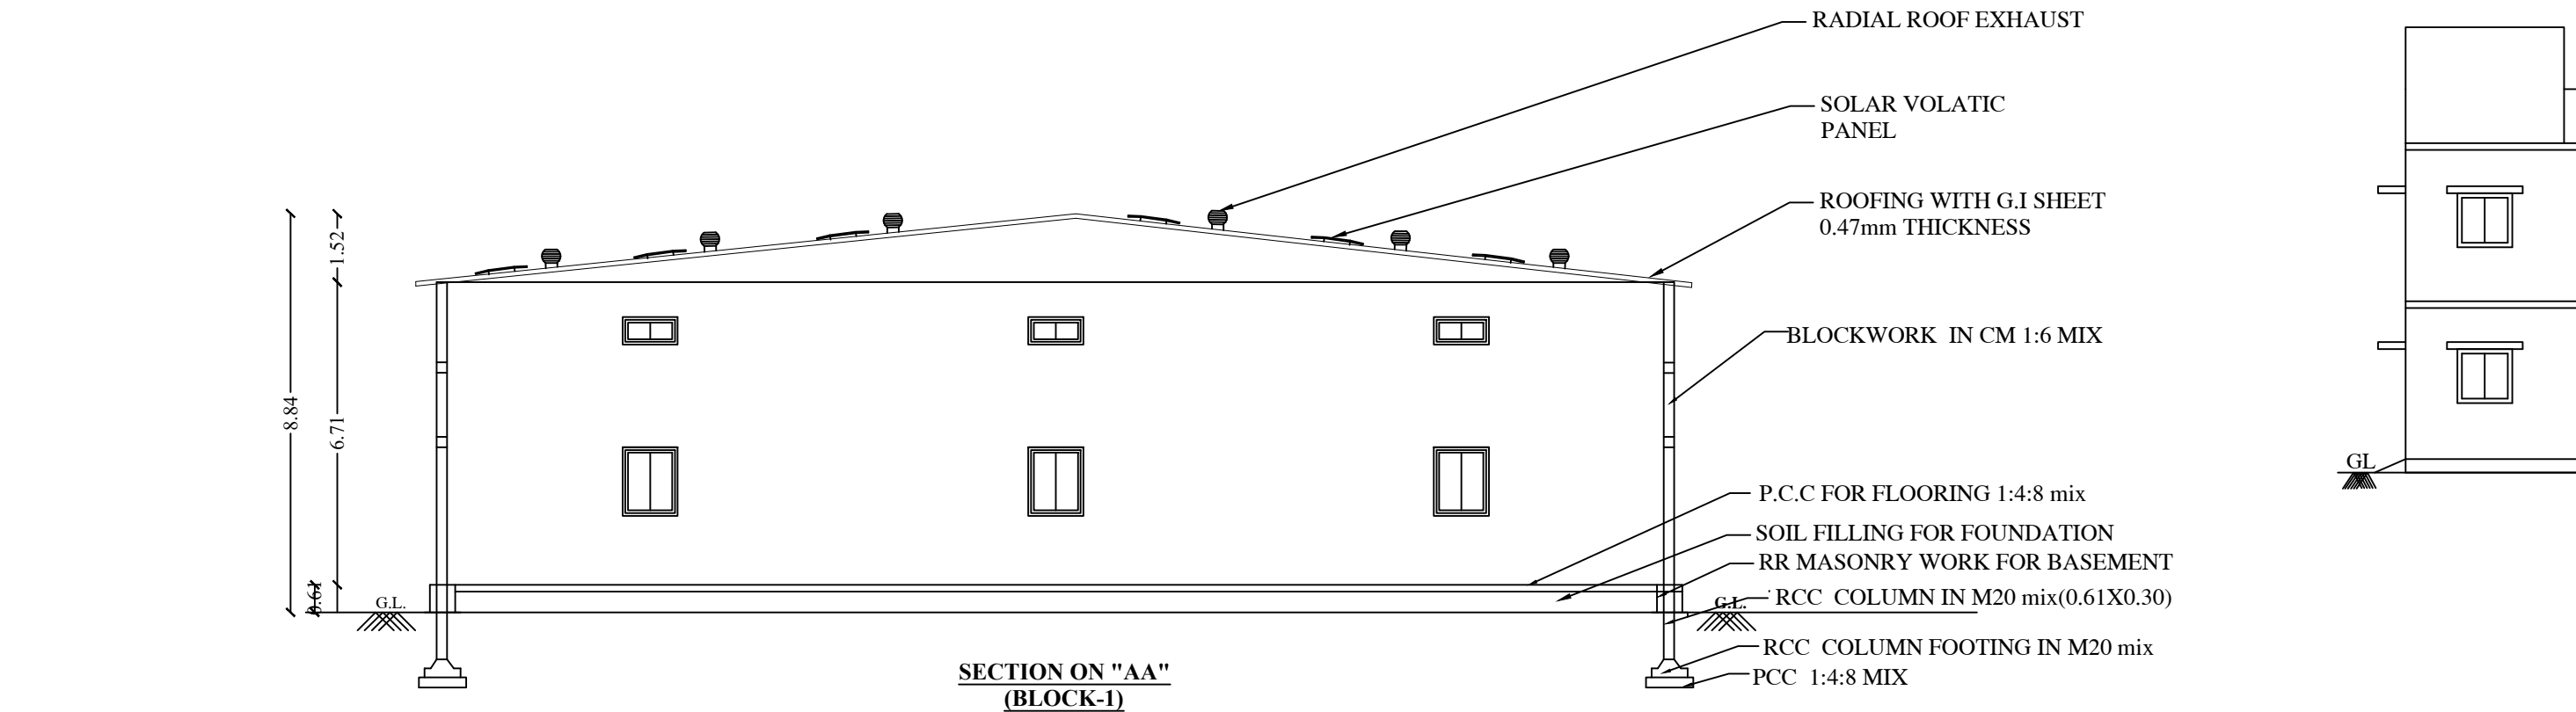

DETAILS OF JOINARIES.	METERS
D - DOOR	1.22 X 2.44
D1 - DOOR	1.00 X 2.13
W - WINDOW	1.83 X 1.83
V - VENTILATOR	1.83 X 0.61

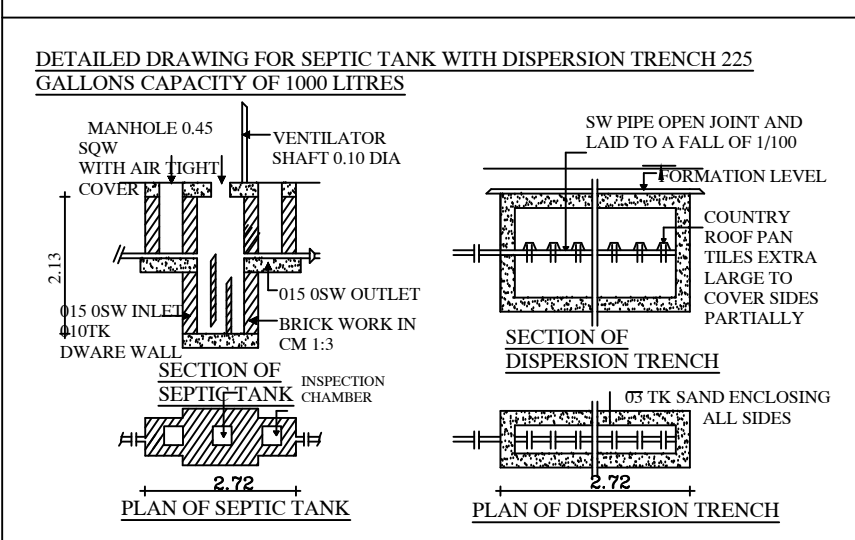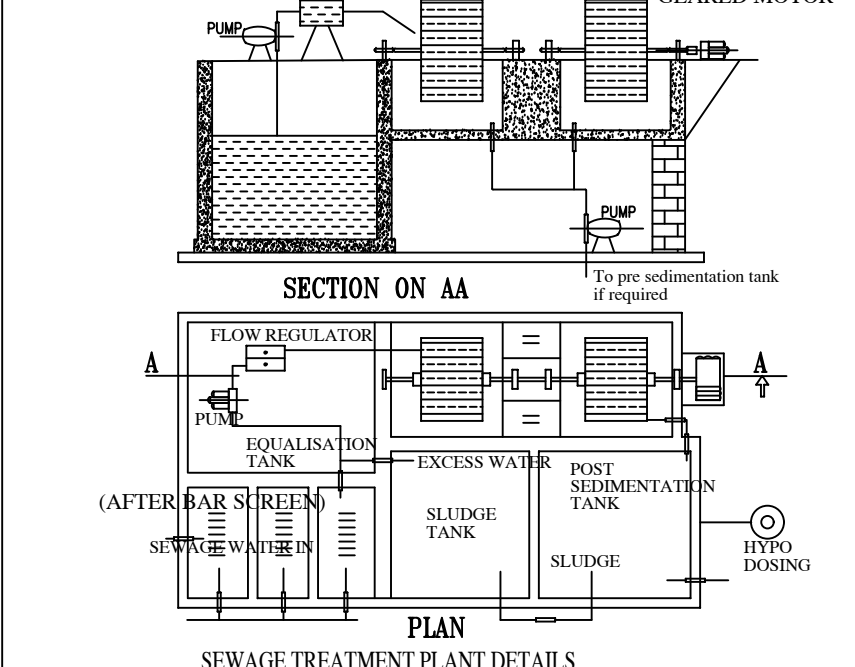

Eight ways to know a piece of land before you pay for it.

This report covers one part of the picture. These cover the rest, drawn from the same government records, for any property in Tamil Nadu.

LandLens One

Ask anything about a property and get an answer grounded in live government records, with the sources shown.

[/landlens/one](#)



Verify My Land

Every record check run on one property and returned as a single report.

[/landlens/verify-my-land](#)



Legal Opinion

An advocate's written opinion on the title, built on the records we pull for it.

[/landlens](#)



One Map

Every layer on one map: the parcel, its boundary, zoning, water bodies and what sits around it.

[/landlens/one/map](#)



PriceMap

What land actually changed hands for around this plot, taken from the registered deeds.

[/landlens/pricemap](#)



Build Scope

What you are allowed to build here: floor space, height, coverage and setbacks.

[/landlens/build-scope](#)



Property Tracker

Watch a property and hear about it when something new is registered against it.

[/landlens/property-tracker](#)



Deal Room

Run the transaction in one place: documents, stamping, signatures and the parties.

[/landlens/deal-room](#)



Twenty-four checks you can run yourself, at no cost.

Records and verification

The registers themselves, read for you.

Encumbrance Certificate

Patta and Chitta

Field Measurement Sketch

EC Analyzer

Bank charge check

Court case search

Seller background check

Approval check by survey

Value and duty

What it is worth and what it costs to register.

Guideline value by street

Guideline value by survey

Stamp duty and registration fees

Capital gains

Floor space index

Area unit converter

Zoning and land use

What the plan says can happen on this land.

Land use zone finder

CMDA land use check

Coastal regulation zone

Master plan check

Water bodies finder

Airport height clearance

Registers and directories

Who holds it, and which office keeps the record.

Find your registering office

Temple property check

Waqf property check

RERA register



Every free tool
/tools



Services we run
for you
/services



The LandLens
suite
/landlens/one



Every claim in this document traces back to a government record.

Legal opinions, due diligence and title verification

Building plan, layout and sub-division approvals

Completion and occupancy certificates, regularisation

Escrow, negotiation and NRI property management

Land survey, soil testing, architecture and construction

Verified RealEstate
3/350/2 Mettukuppam,
OMR Thoraipakkam,
Chennai 600 097, India
hello@verified.realestate
+91 9996 12 9996

Prepared from the registers named on the page each finding sits on. Where a register could not be read, this document says so in its place rather than leaving the gap to be read as a clean result.

