

PP

APPROVAL RECORD

Planning Permission

Survey 49/2

Tiruvannamalai, Chetpet taluk
Tiruvannamalai district, Tamil Nadu

APPROVAL TYPE
Layout Approval



ISSUING AUTHORITY
DTCP

EXTENT APPROVED
2.96 acre

PURPOSE
Residential

The approval as the planning authority issued it, reproduced in full behind this page.

An approval speaks to what was sanctioned, not to what was built. Completion is a separate record.

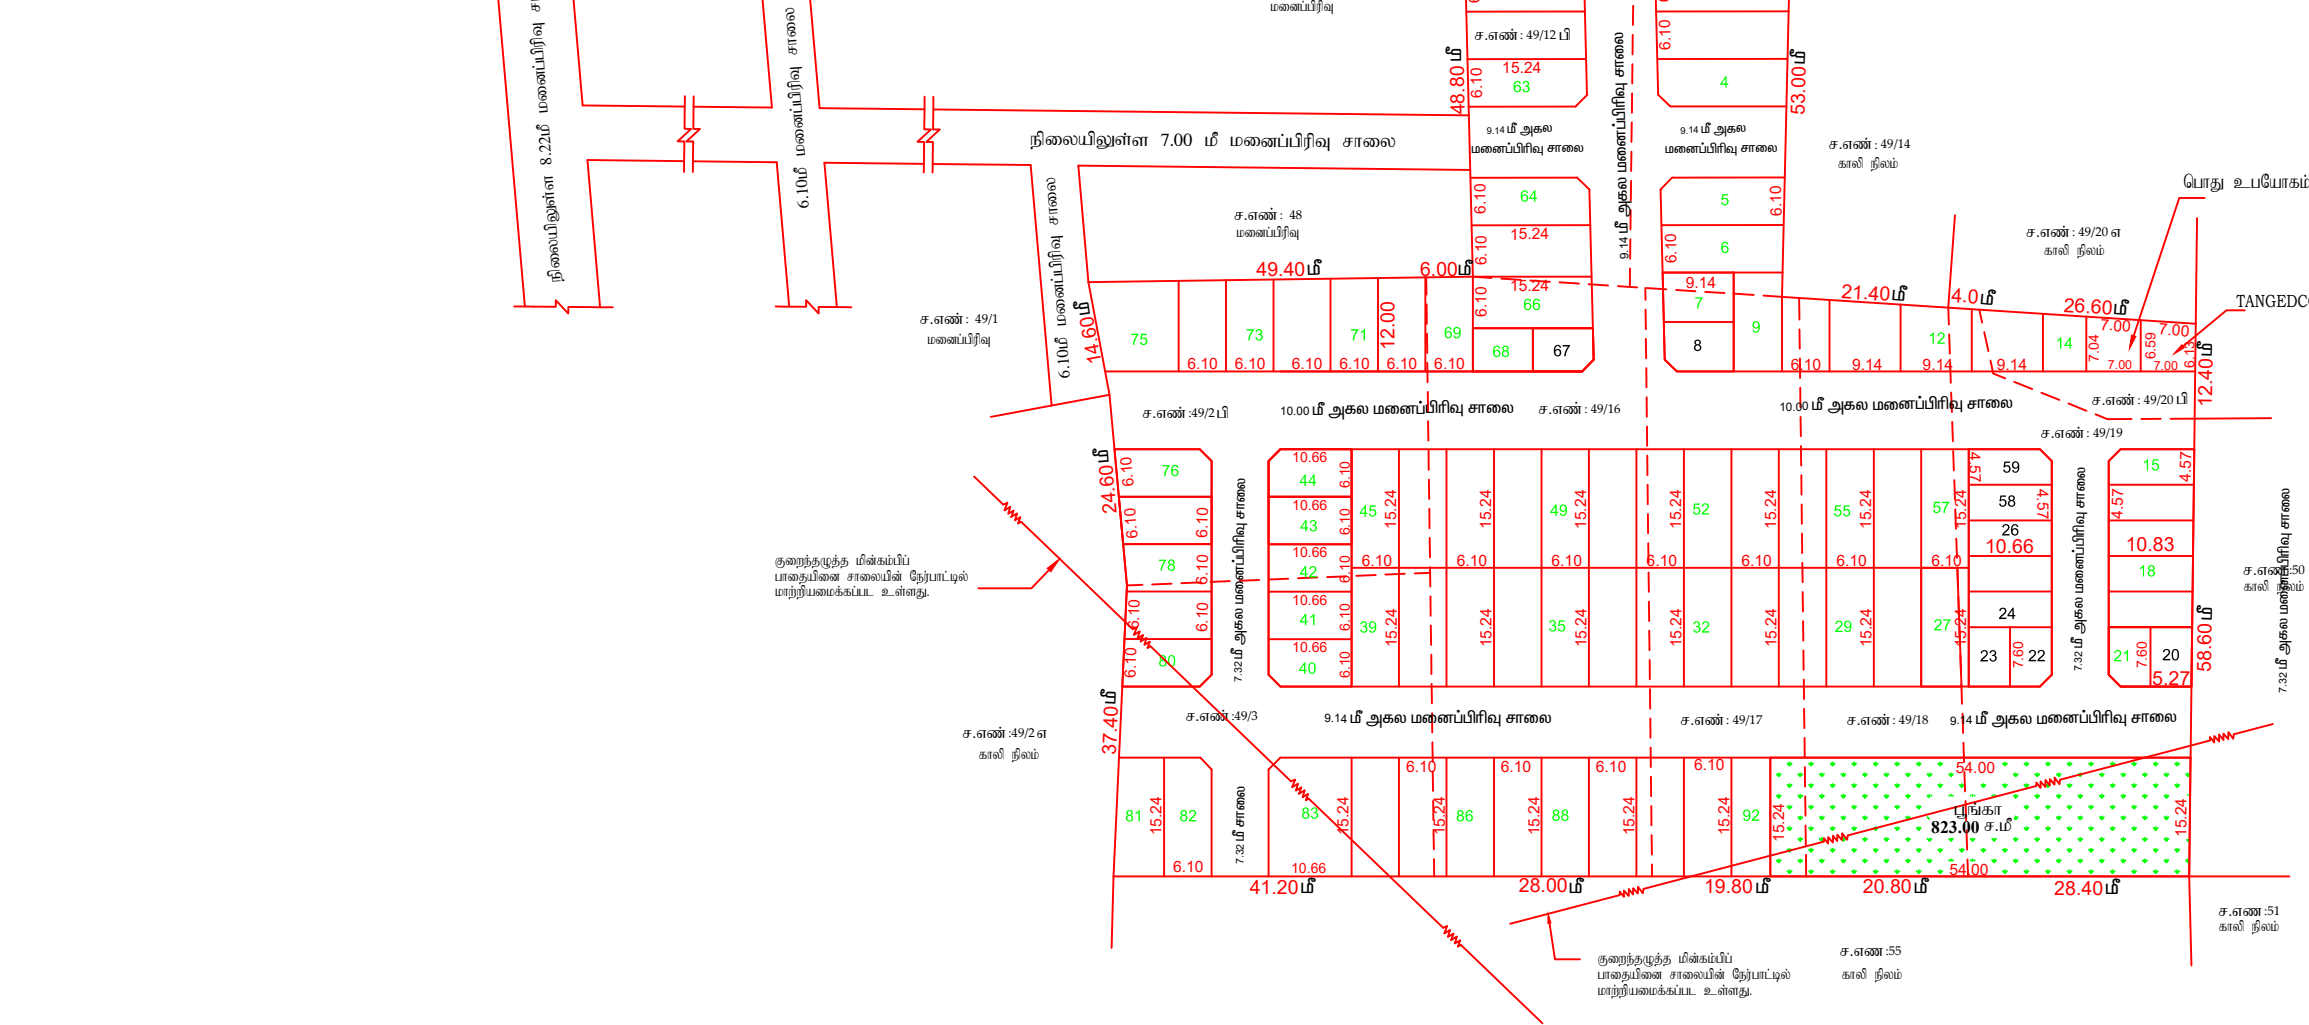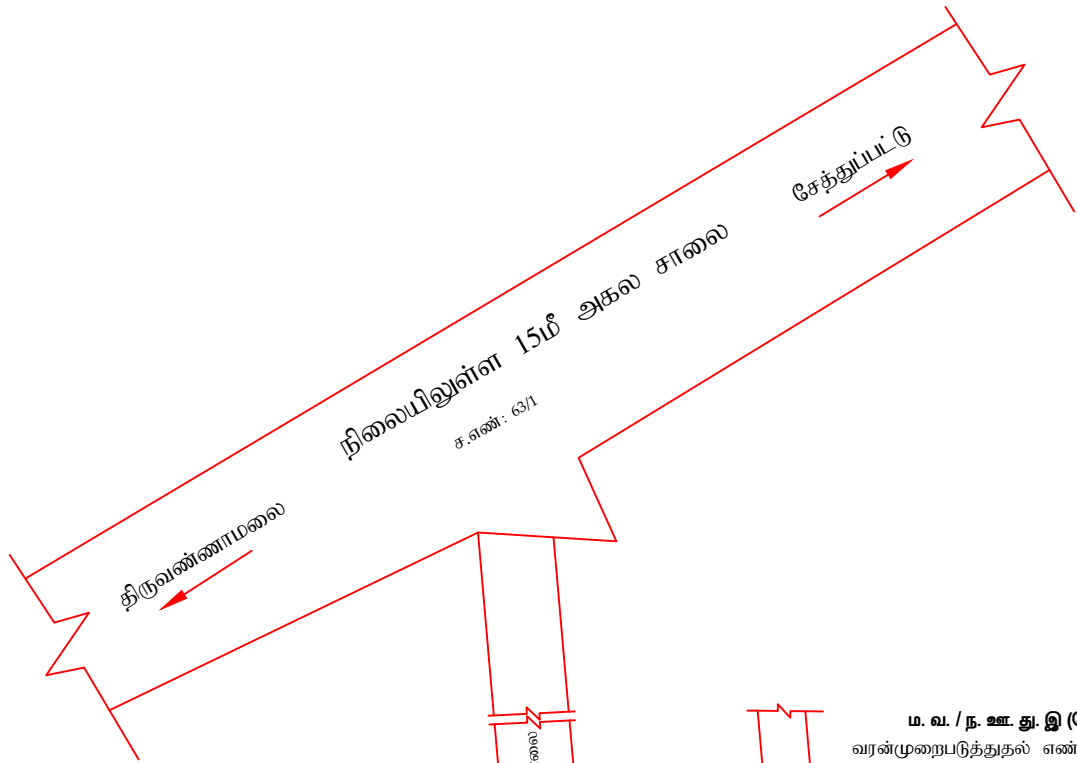

மாவட்ட நகர் ஊரமைப்பு அலுவலகம்

திருவண்ணாமலை மாவட்டம்

திருவண்ணாமலை மாவட்டம், சேத்துப்பட்டு வட்டம், சேத்துப்பட்டு பேரூராட்சி
நி.அ.எண்: 49/21,3,12,13,16,17,18,19 மற்றும் 49/20,1 மூலம் - ல் அமையும்
உத்தேச குடியிருப்பு மனைப்பிரிவுகளின் தொழில்நுட்ப ஒப்புதல் வரையிடம்.

அளவு : 1:400
கோப்பு எண்: WAG2MEUW / 2022 தி.மலை



குறிப்புகள்:	
மனைப்பிரிவு இடத்தின் பரப்பு	: 1.23.00 ஹெக்டேர் (296 ஏக்கர்) 11978.60 ச.மீ
மனைப்பிரிவின் எல்லை	-
நிலையில் உள்ள சாலை	-
உத்தேச மனைப்பிரிவு சாலை	-
கோரிய மனைகள்	: 90
ஒதுக்கிய மனைகள்	: 92
குறைந்த வருவாய் பிறிவிற்கான (EWS) மனைகள் : 18	: 847.29 ச.மீ - 10.72 %
மனை எண்கள்: (7,8,15 to 26,58,59,67,68)	
உத்தேச மனைப்பிரிவு சாலையின் பரப்பு	: 4078.34 ச.மீ
உத்தேச மனைப்பரப்பு	: 7900.26 ச.மீ

உள்ளடக்கத் தாளமாக ஒப்படைப்பு செய்யப்பட்டவை:	
1)தடைப்பத்திரம் எண்-49/2023 நாள் - 06-01-2023.	
2)உத்தேச மனைப்பிரிவு சாலையின் பரப்பு (முறை முடக்குடன்)	: 4078.34 ச.மீ
3)பூங்கா (PARK) ஒதுக்கிய பரப்பு	: 821.56 ச.மீ - (10.40%)
4)பொது உபயோகம்(PUBLIC PURPOSE)ஒதுக்கிய பரப்பு	: 47.69 ச.மீ - (0.60%)
5)தமிழ்நாடு மின்சாரவாரியத்திற்கு(TANGEDCO)ஒதுக்கிய பரப்பு	: 44.73 ச.மீ - (0.56%)

- முலை முடக்கு:
- 12.0மீ அகலச்சாலைகளுக்கு 1.50மீ ஓ 1.50மீ விடப்பட வேண்டும்.
12.0மீ முதல் 30.5மீ வரை உள்ள அகலச்சாலைகளுக்கு 4.5மீ ஓ 4.5மீ விடப்பட வேண்டும்.
- நிபந்தனைகள்
- 1) அரசாணை எண்: 18, ந.தி.(ம)கு.வ(ந.ப.1) துறை நாள்: 04.02.2019-ன் படிமும் மற்றும் நகர் ஊரமைப்பு இயக்குநர் சென்னை அலுவலகத் துறைநிலை நக.எண்.4367/2019 பிடி, நாள் 05.02.2020-ன் படி உத்தேச மனைப்பிரிவில் அமையும் மனைப்பிரிவு சாலை, பூங்கா, திறவிடம், உள்ளடக்கி பொது உபயோகம் மற்றும் TANGEDCO பொது உபயோகம் - ஒதுக்கீட்டினை சம்மந்தப்பட்ட துறையினரால் தாமதமாகப் பெற நடவடிக்கை மேற்கொள்ளப்பட வேண்டும்.
- 2) இம்மனைப்பிரிவிற்கு உள்ளடக்கி இறுதி ஒப்புதல் அளிக்கும் முன் இடத்தினை எந்த துறையாலும் நில ஆர்ஜித நடவடிக்கை மேற்கொள்ளப்படவில்லை என்றும், ஊராட்சி தலைவர் உறுதி செய்துக்கொள்ள வேண்டும்
- 3) நில உரிமை குறித்து வழங்கப்பட்ட சான்றுகள் மற்றும் பரிசீலனைக்கு சமர்ப்பிக்கப்பட்ட ஆவணங்கள் சரியானவை அல்ல என அறியப்பட்டால் அல்லது மனைப்பிரிவிற்கு தொழில்நுட்ப ஒப்புதல் வழங்கியதால் பாதிப்பு ஏற்படுத்தக்கூடிய சூழ்நிலை ஏற்படும் மனைப்பிரிவிற்கு வழங்கப்பட்ட தொழில்நுட்ப ஒப்புதல் எவ்வித முன் அறிவிடும் இன்றி நகர் ஊரமைப்பு ஆணையர் அங்களால் இரத்து செய்யப்படும்.
- 4) விற்பனைக்குட்பட்ட மனைகள் விற்பனை செய்யும் பொது இவ்வாணையின் நகலோடு, நகர் ஊரமைப்பு துறையில் ஒப்புதல் அளிக்கப்பட்ட வரையிட நகல் மனை வாங்குபவர்களுக்கு கட்டாயம் வழங்கப்பட வேண்டும்.
- 5) ஒப்புதல் அளிக்கப்பட்ட மனைப்பிரிவு வரையிடத்தை எந்தவித மாற்றமும் விடுதலின்றி மனைப்பிரிவு துறையுடைய வாயில் 6"X 4" அளவிடப்பட்ட திறந்த தகவல் பலகை மூலம் பொதுமக்கள் பார்வைக்கு திறந்தருமாடு பிரசுரிக்கப்பட வேண்டும்.
- 6) உத்தேச மனைப்பிரிவு சாலைகள் தர சாலையாக அமைக்கப்பட்ட பின்னர் உத்தேச மனைப்பிரிவு சாலைகளின் தரம் குறித்து (BDO/UE) விட்டார வளர்ச்சி அலுவலர் / யூனியன் பொறியாளர் அலுவலரிடம் தகுதிச்சான்று பெற்று உள்ளடக்கியால் இறுதி ஒப்புதல் வழங்கப்பட வேண்டும்.
- 7) The Tamil Nadu Government in G.O.Ms.No: 112, housing and Urban Development Department dated: 22.6.2017 have approved the Tamil Nadu Real Estate (Regulation & Development) Act 2016. The promoter has to advertise, market, book, sell or offer for sale, or invite persons to purchase in any manner any plot, apartment or building, as the case may be, in any Real Estate Project or part of it only after registering the Real Estate Project with the Real Estate Regulatory Authority.
- 8) அரசாணை எண்: 181, வீட்டு வசதி மற்றும் நகர்ப்புற வளர்ச்சி(படி4(1)) துறை, நாள்: 09.12.2020-ன் நகர் ஊரமைப்பு இயக்குநர் சென்னை அலுவலகத் துறைநிலை நக.எண்.19799/2020/பொ/நாள்.24.12.2020 படி - சாலைகள், பொது ஒதுக்கீடு, TANGEDCO/பூங்கா பரப்பு ஆகியவை வரையிடத்தின்படி அமைக்கப்பட்டுள்ளதை உள்ளடக்கி அமையு உறுதி செய்துக்கொள்ள வேண்டும்.
- 9) இடத்தின் உள்ளே செல்லும் LT மின்கம்பிப் பாதையை மனுதாரர் சொந்த செலவினமேயே மாற்றி அமைக்க வேண்டும்

ம. வ. / மா.ந. ஊ. உ. இ (தி.மலை) எண் : 14 / 2023

உதவி இயக்குநர்
மாவட்ட நகர் ஊரமைப்பு அலுவலகம்
திருவண்ணாமலை மாவட்டம்

Eight ways to know a piece of land before you pay for it.

This report covers one part of the picture. These cover the rest, drawn from the same government records, for any property in Tamil Nadu.

LandLens One

Ask anything about a property and get an answer grounded in live government records, with the sources shown.

[/landlens/one](#)



Verify My Land

Every record check run on one property and returned as a single report.

[/landlens/verify-my-land](#)



Legal Opinion

An advocate's written opinion on the title, built on the records we pull for it.

[/landlens](#)



One Map

Every layer on one map: the parcel, its boundary, zoning, water bodies and what sits around it.

[/landlens/one/map](#)



PriceMap

What land actually changed hands for around this plot, taken from the registered deeds.

[/landlens/pricemap](#)



Build Scope

What you are allowed to build here: floor space, height, coverage and setbacks.

[/landlens/build-scope](#)



Property Tracker

Watch a property and hear about it when something new is registered against it.

[/landlens/property-tracker](#)



Deal Room

Run the transaction in one place: documents, stamping, signatures and the parties.

[/landlens/deal-room](#)



Twenty-four checks you can run yourself, at no cost.

Records and verification

The registers themselves, read for you.

Encumbrance Certificate

Patta and Chitta

Field Measurement Sketch

EC Analyzer

Bank charge check

Court case search

Seller background check

Approval check by survey

Zoning and land use

What the plan says can happen on this land.

Land use zone finder

CMDA land use check

Coastal regulation zone

Master plan check

Water bodies finder

Airport height clearance

Value and duty

What it is worth and what it costs to register.

Guideline value by street

Guideline value by survey

Stamp duty and registration fees

Capital gains

Floor space index

Area unit converter

Registers and directories

Who holds it, and which office keeps the record.

Find your registering office

Temple property check

Waqf property check

RERA register



Every free tool
/tools



Services we run
for you
/services



The LandLens
suite
/landlens/one



Every claim in this document traces back to a government record.

Legal opinions, due diligence and title verification

Building plan, layout and sub-division approvals

Completion and occupancy certificates, regularisation

Escrow, negotiation and NRI property management

Land survey, soil testing, architecture and construction

Verified RealEstate
3/350/2 Mettukuppam,
OMR Thoraipakkam,
Chennai 600 097, India
hello@verified.realestate
+91 9996 12 9996

Prepared from the registers named on the page each finding sits on. Where a register could not be read, this document says so in its place rather than leaving the gap to be read as a clean result.

