



PLAN SHOWING THE PROPOSED CONSTRUCTION OF BARRACKS IN R.S. NO. 38/2 , 39/8, 39/9 & 39/10, THERKUKADU VILLAGE, THIRUTHURAIPOONDI TALUK, MUTHUPETTAI, THIRUVARUR DISTRICT.


SCALE- 1:100

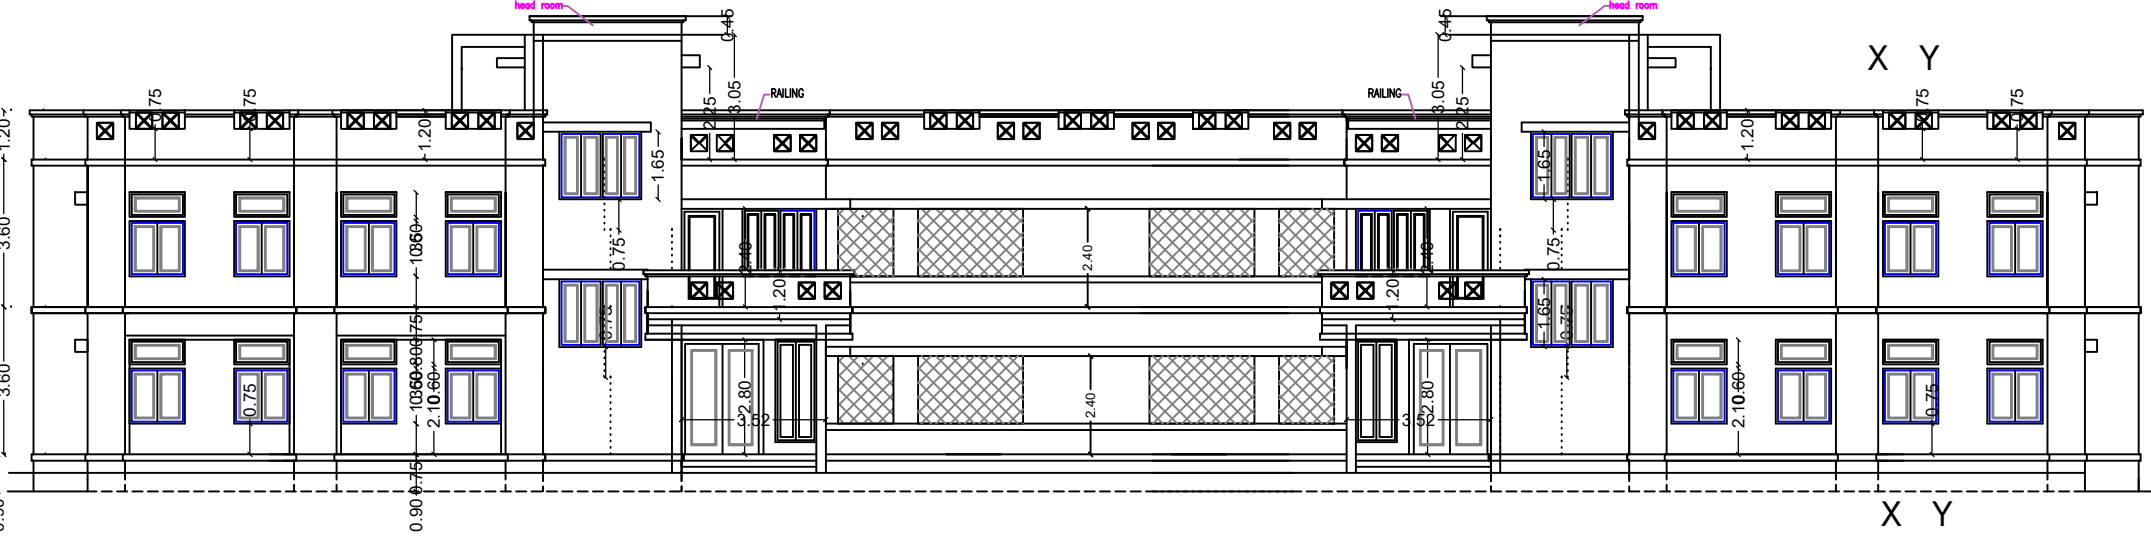

FRONT ELEVATION

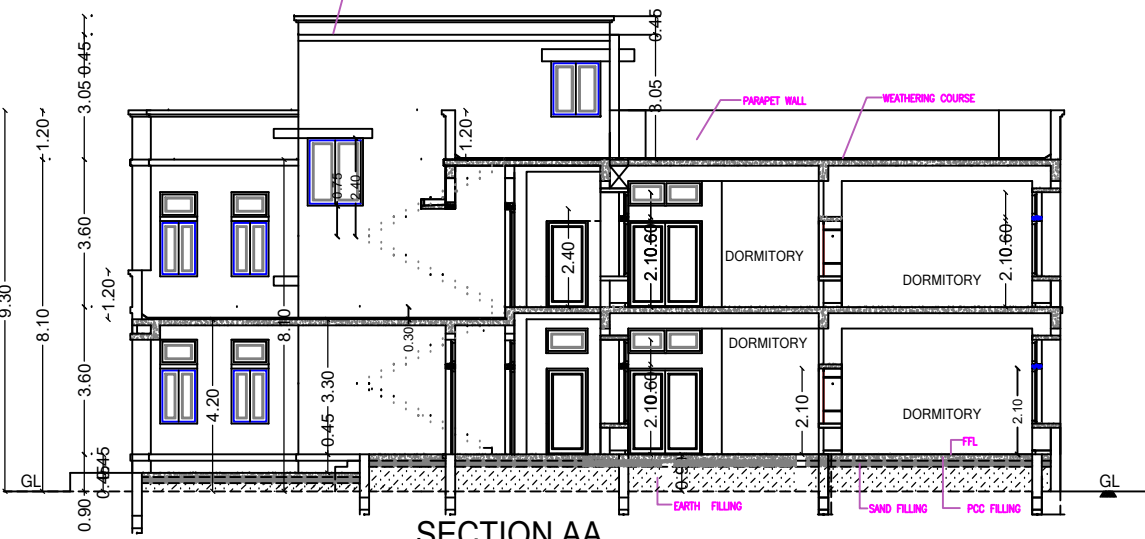


SECTION AA

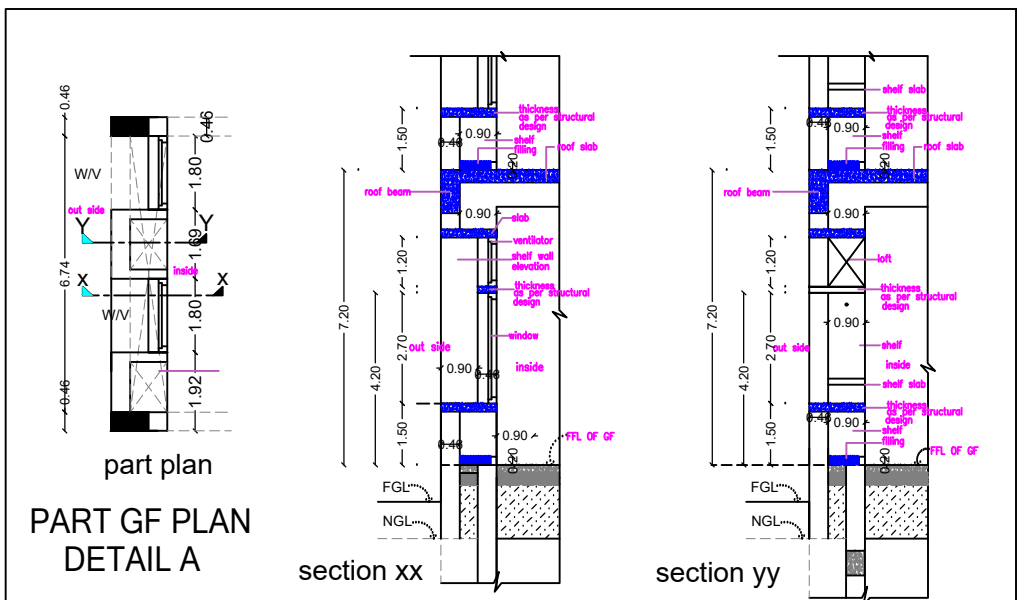


part plan
PART GF PLAN
DETAIL A

section xx


section yy

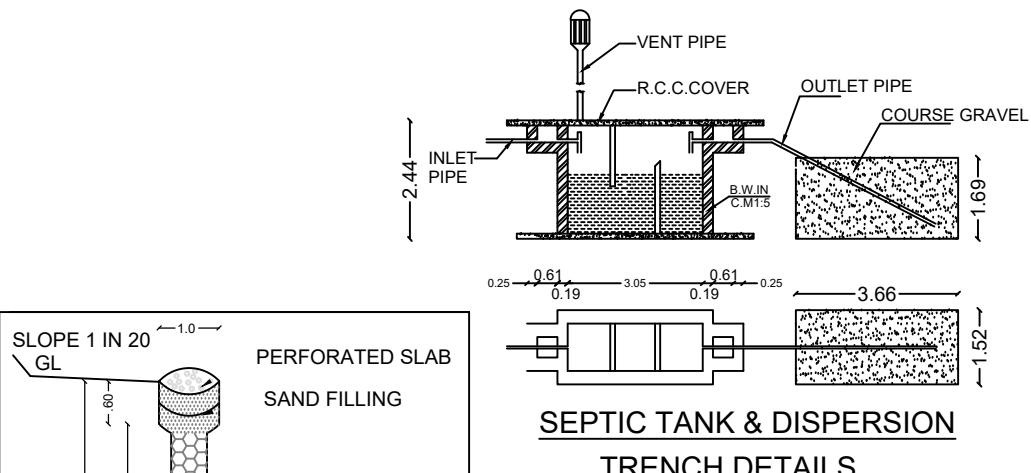


SEPTIC TANK & DISPERSION
TRENCH DETAILS

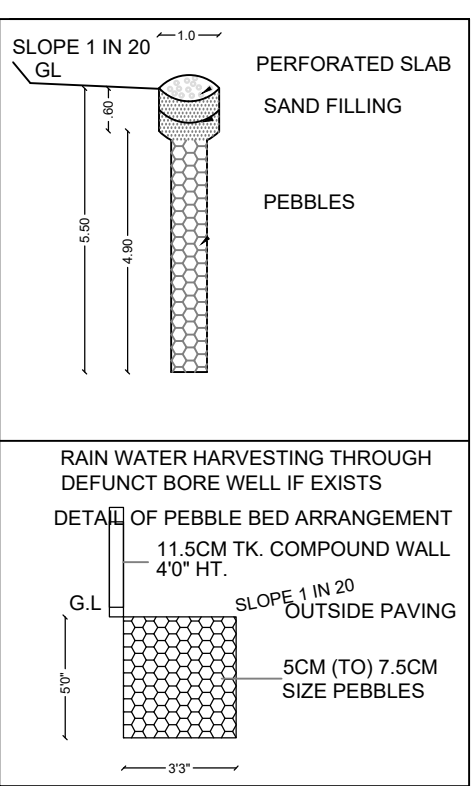


RAIN WATER HARVESTING THROUGH
DETAIL OF PEBBLE BED ARRANGEMENT
11.5CM TK. COMPOUND WALL
40' HT.
SLOPE 1 IN 20
OUTSIDE PAVING
5CM (TO) 7.5CM
SIZE PEBBLES

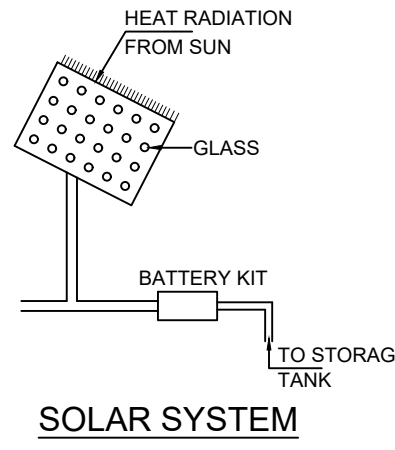


SOLAR SYSTEM

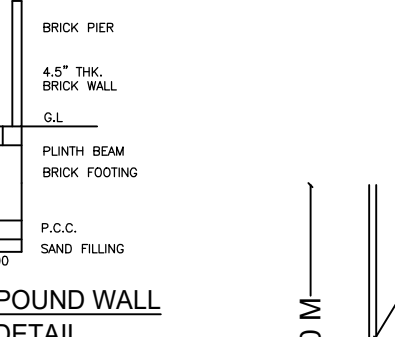


COMPOUND WALL
DETAIL

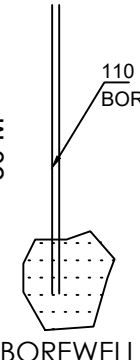


BOREWELL

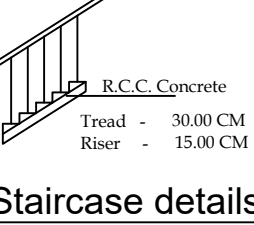


Staircase details

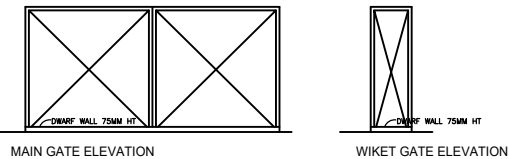


MAIN GATE ELEVATION
WICKET GATE ELEVATION

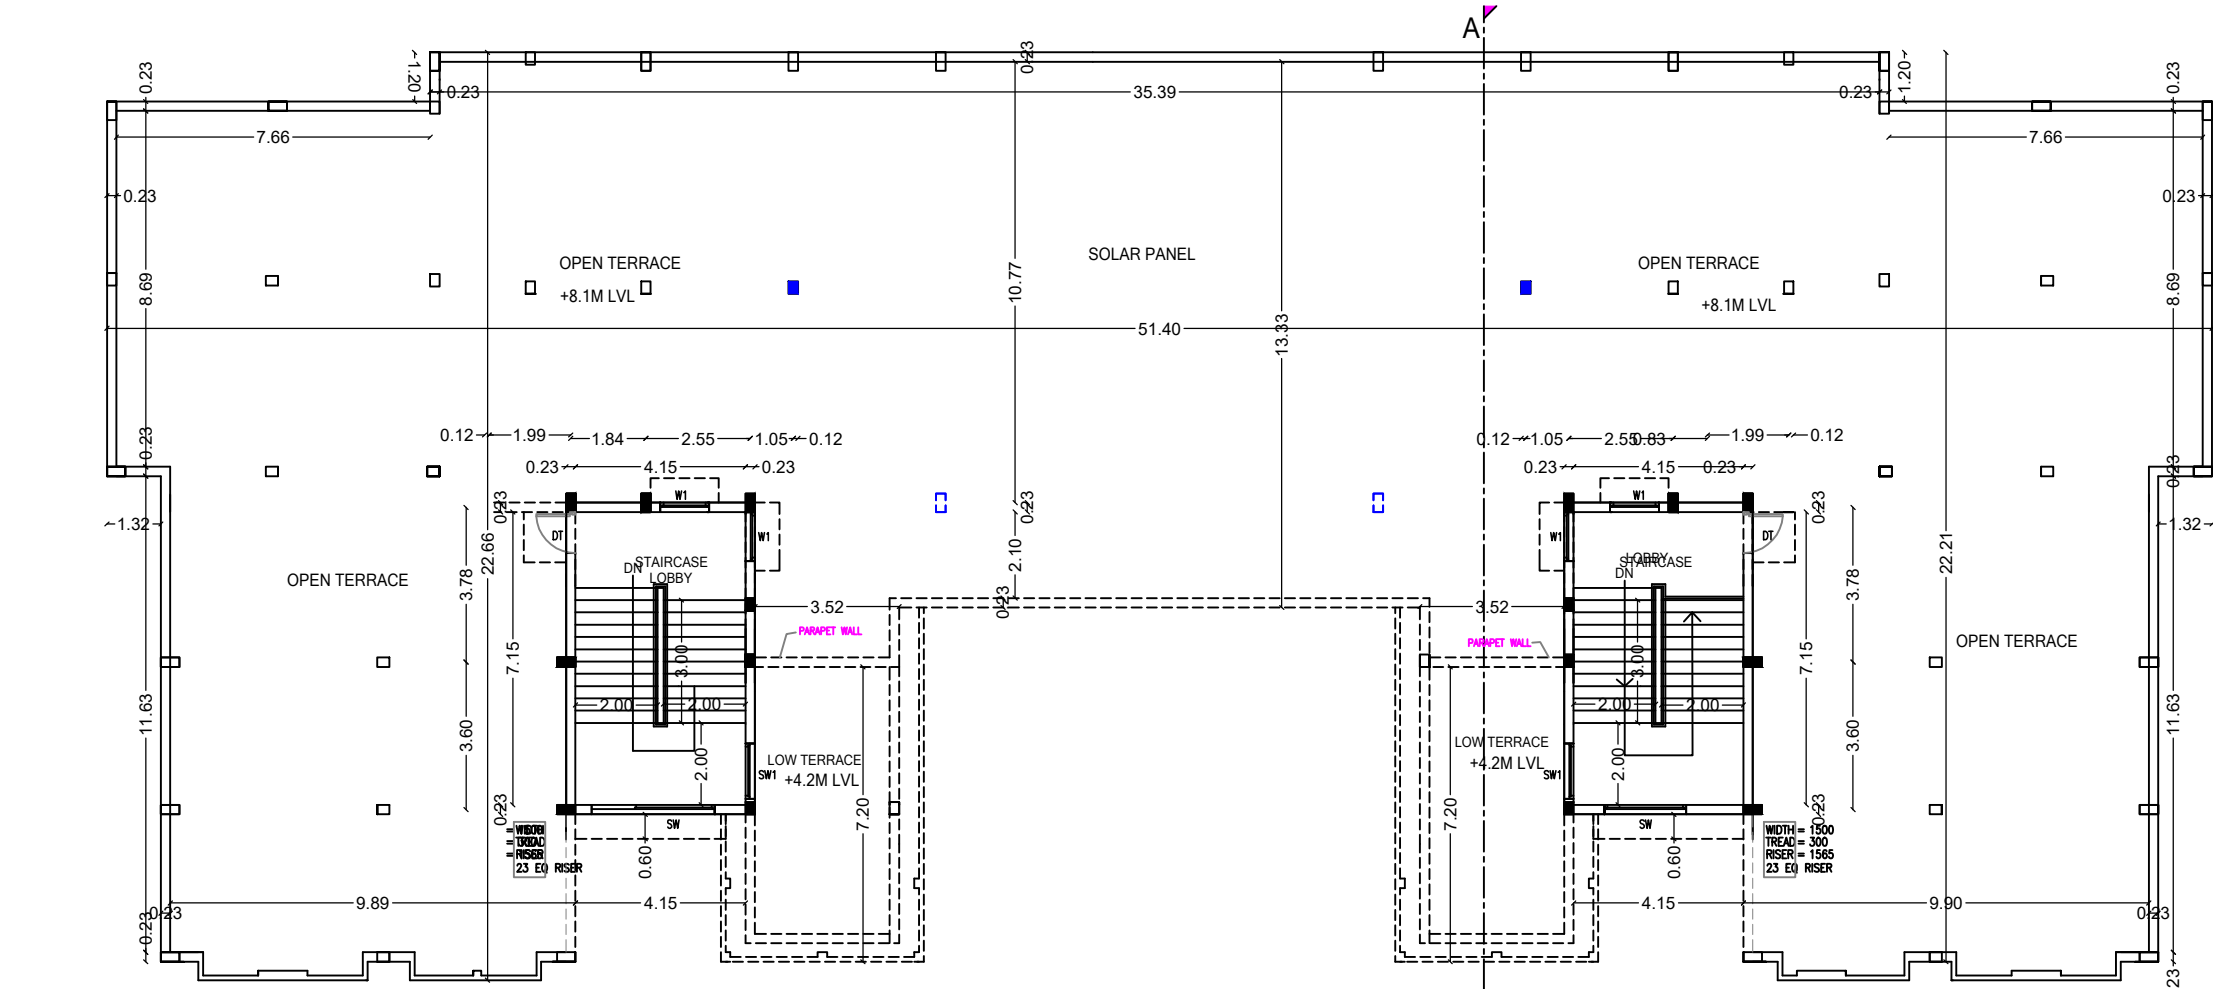


TERRACE FLOOR PLAN

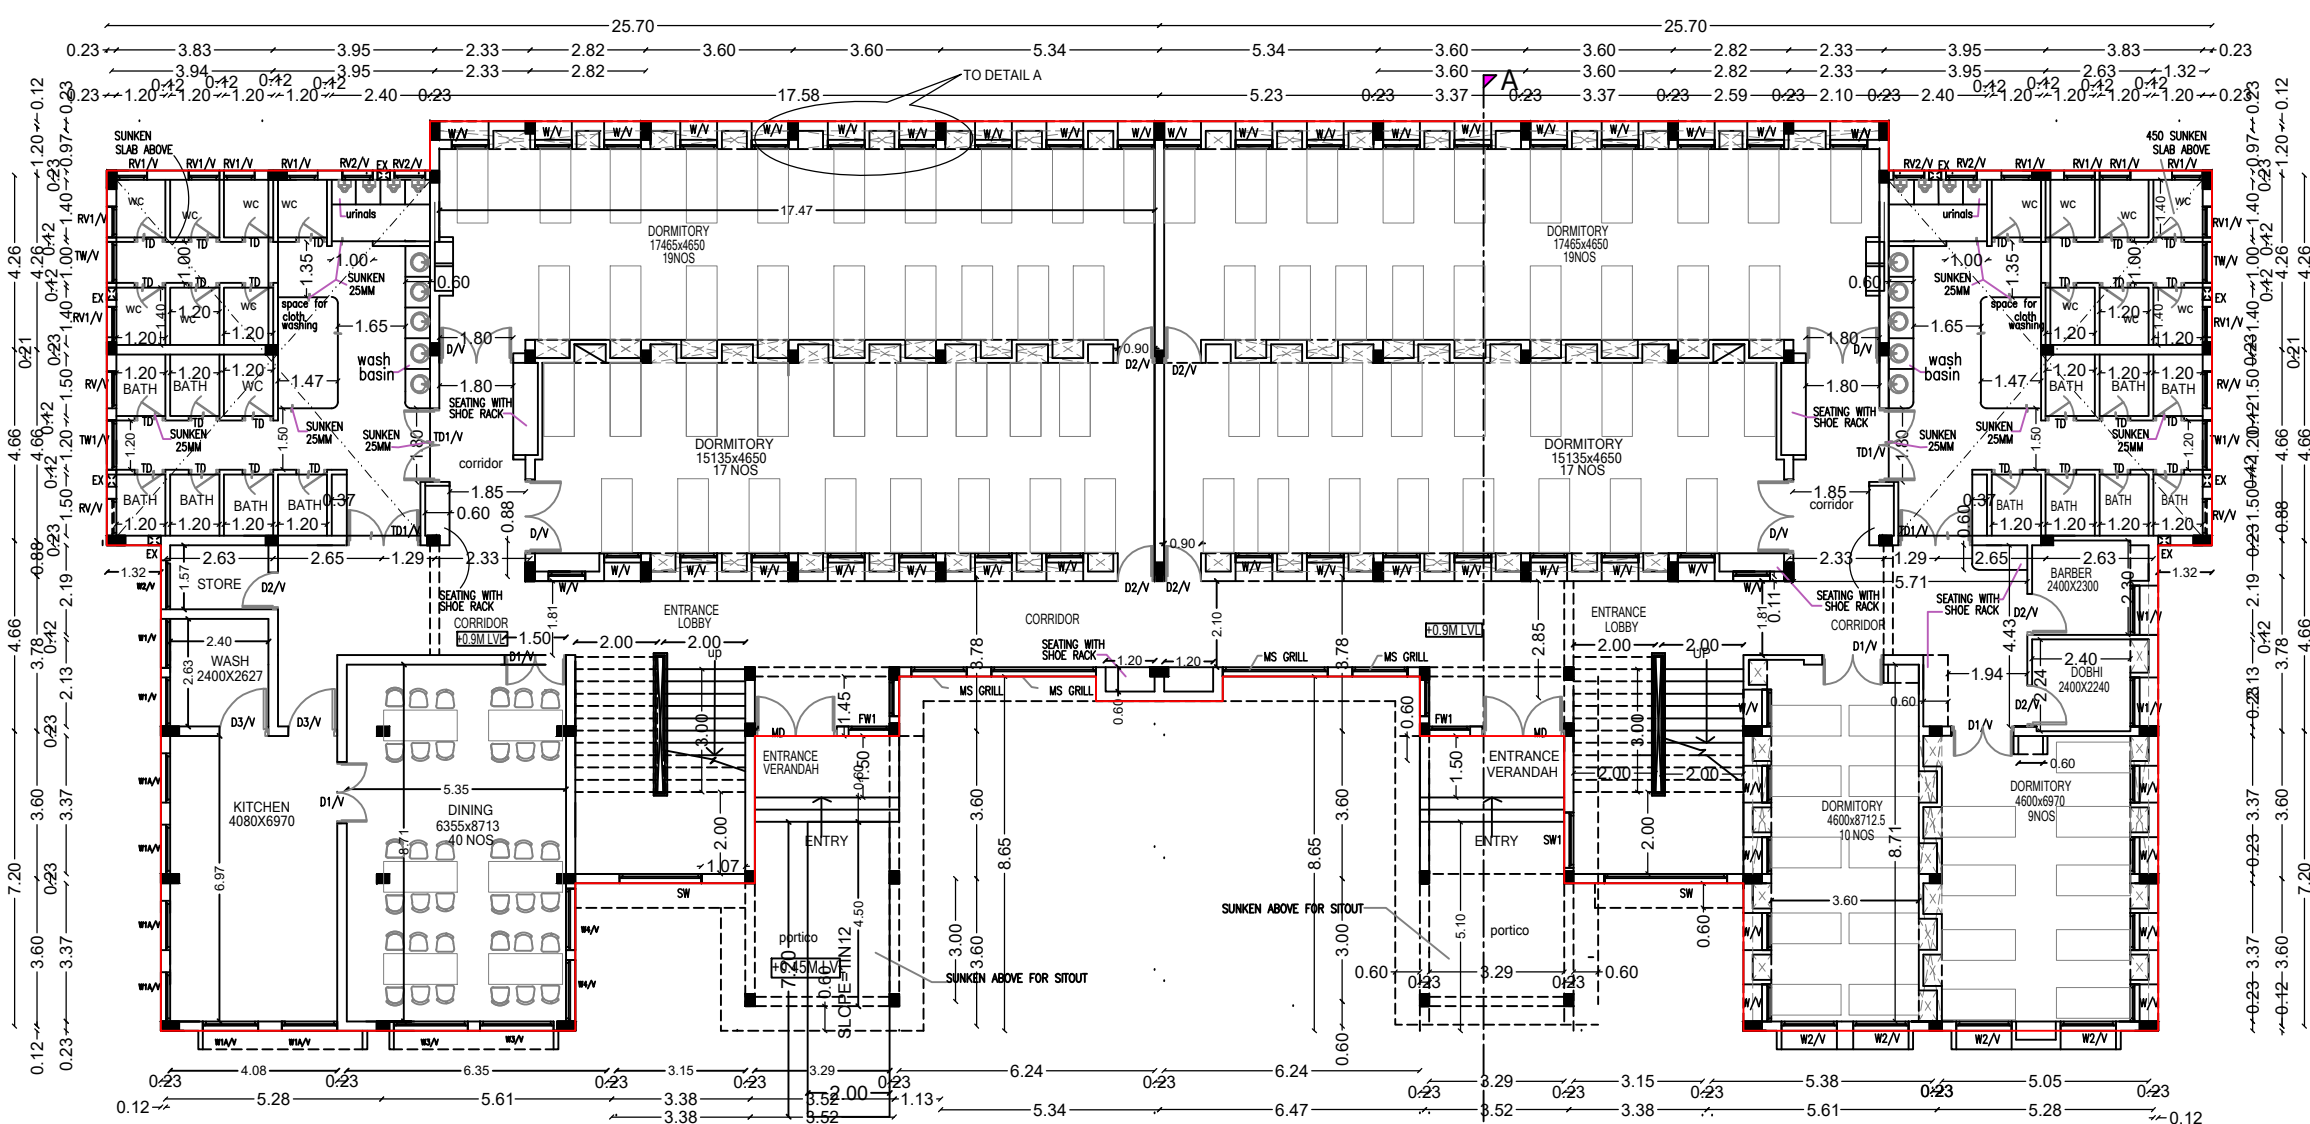

GROUND FLOOR PLAN
91 PERSONS

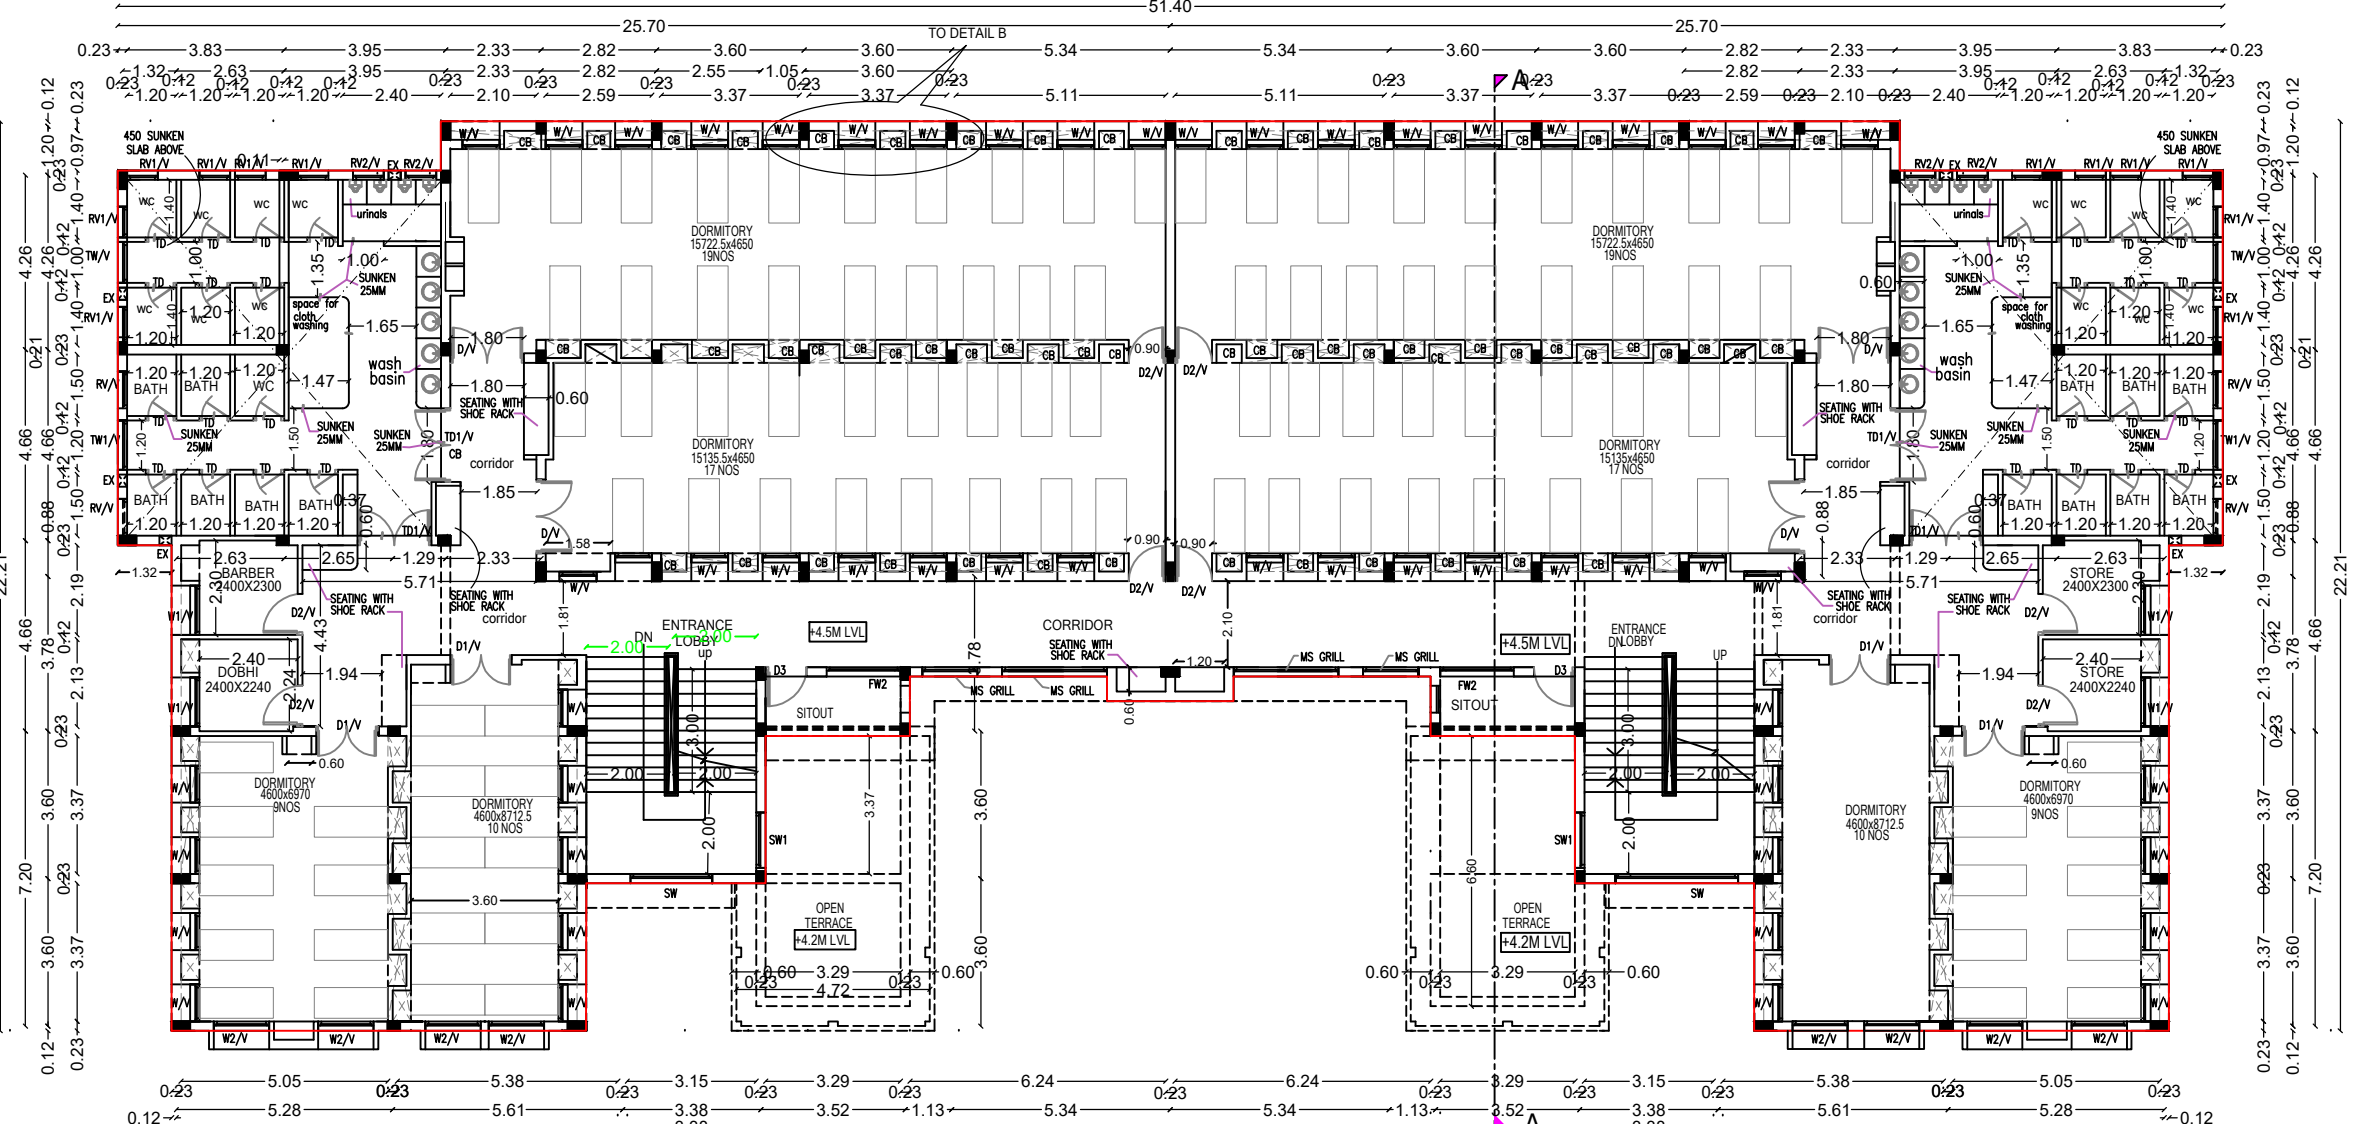

FIRST FLOOR PLAN
110 PERSONS

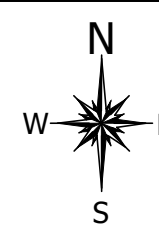

SCHEDULE OF JOINERY					SCHEDULE OF JOINERY				
TYPE	DESCRIPTION	BOTTOM	TOP	SIZE	TYPE	DESCRIPTION	BOTTOM	TOP	SIZE
MD	MAIN DOOR	BEAM BOTTOM	2400X2800		RV/V	VENTILATOR WITH GLASS /GRILL (TOILET)	BB/HT VARY		750X750
FW0	FRENCH WINDOW	BEAM BOTTOM	2400X2500		RV/V	VENTILATOR WITH GLASS /GRILL (TOILET)	BB/HT VARY		750X900
FW1	FRENCH WINDOW	BEAM BOTTOM	1000X2500		RV/V	VENTILATOR WITH GLASS /GRILL (TOILET)	BB/HT VARY		750X1050
FW2	FRENCH WINDOW	2400	1180X1000		RV/V	TOILET WINDOW/ VENTILATOR	WINDOW		
FW3	FRENCH WINDOW	2400	2400X1000		RV/V	TOILET WINDOW/ VENTILATOR	WINDOW		
D3	T.W. DOOR /STOUT		1000X2400		RV/V	TOILET WINDOW/ VENTILATOR	WINDOW		
D/V	T.W. DOOR / VENTILATOR		1800X1600		RV/V	TOILET WINDOW/ VENTILATOR	WINDOW		
D1/V	T.W. DOOR / VENTILATOR		1500X1200		RV/V	TOILET WINDOW/ VENTILATOR	WINDOW		
D2/V	T.W. DOOR / VENTILATOR		900X1200		RV/V	TOILET WINDOW/ VENTILATOR	WINDOW		
D3/V	T.W. DOOR / VENTILATOR		1200X1200		RV/V	TOILET WINDOW/ VENTILATOR	WINDOW		
D4/V	T.W. DOOR / VENTILATOR		1200X1200		RV/V	TOILET WINDOW/ VENTILATOR	WINDOW		
GROUND FLOOR AREA	900.84	-	900.84
FIRST FLOOR AREA	900.84	-	900.84
HEAD ROOM AREA	-	70.18	70.18
TOTAL PROPOSED BUILDING AREA	1801.68	70.18	1871.86

NOTES

1. ALL DIMENSION ARE IN METER.

SITE BOUNDARY DETAILS

1. PROPOSED BUILDING AREA SHOWN IN


OWNER / APPLICANT




REGISTERED GEOTECHNICAL ENGINEER



REGISTERED CONSTRUCTION ENGINEER

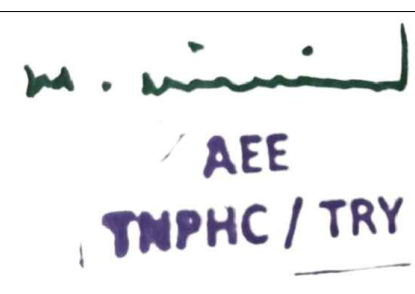

REGISTERED STRUCTURAL ENGINEER

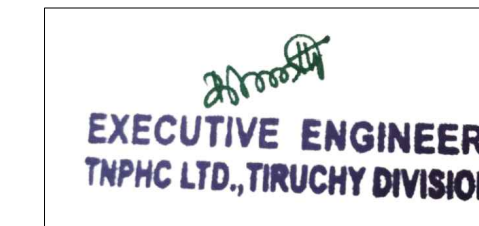

REGISTERED ENGINEER / ARCHITECT

