


PLAN SHOWING THE PROPOSED CONSTRUCTION OF A R.C.C. ROOF RESIDENTIAL BUILDING IN GROUND FLOOR AND FIRST FLOOR IN S.F.NO. 169/20A, KUDAVASAL VILLAGE, KUDAVASAL TALUK & THIRUVARUR DISTRICT.

NAME OF THE APPLICANT : Mr. S.MUTHUSELVAN, S/o Mr.SUNDARESAN MURUGAIYAN.

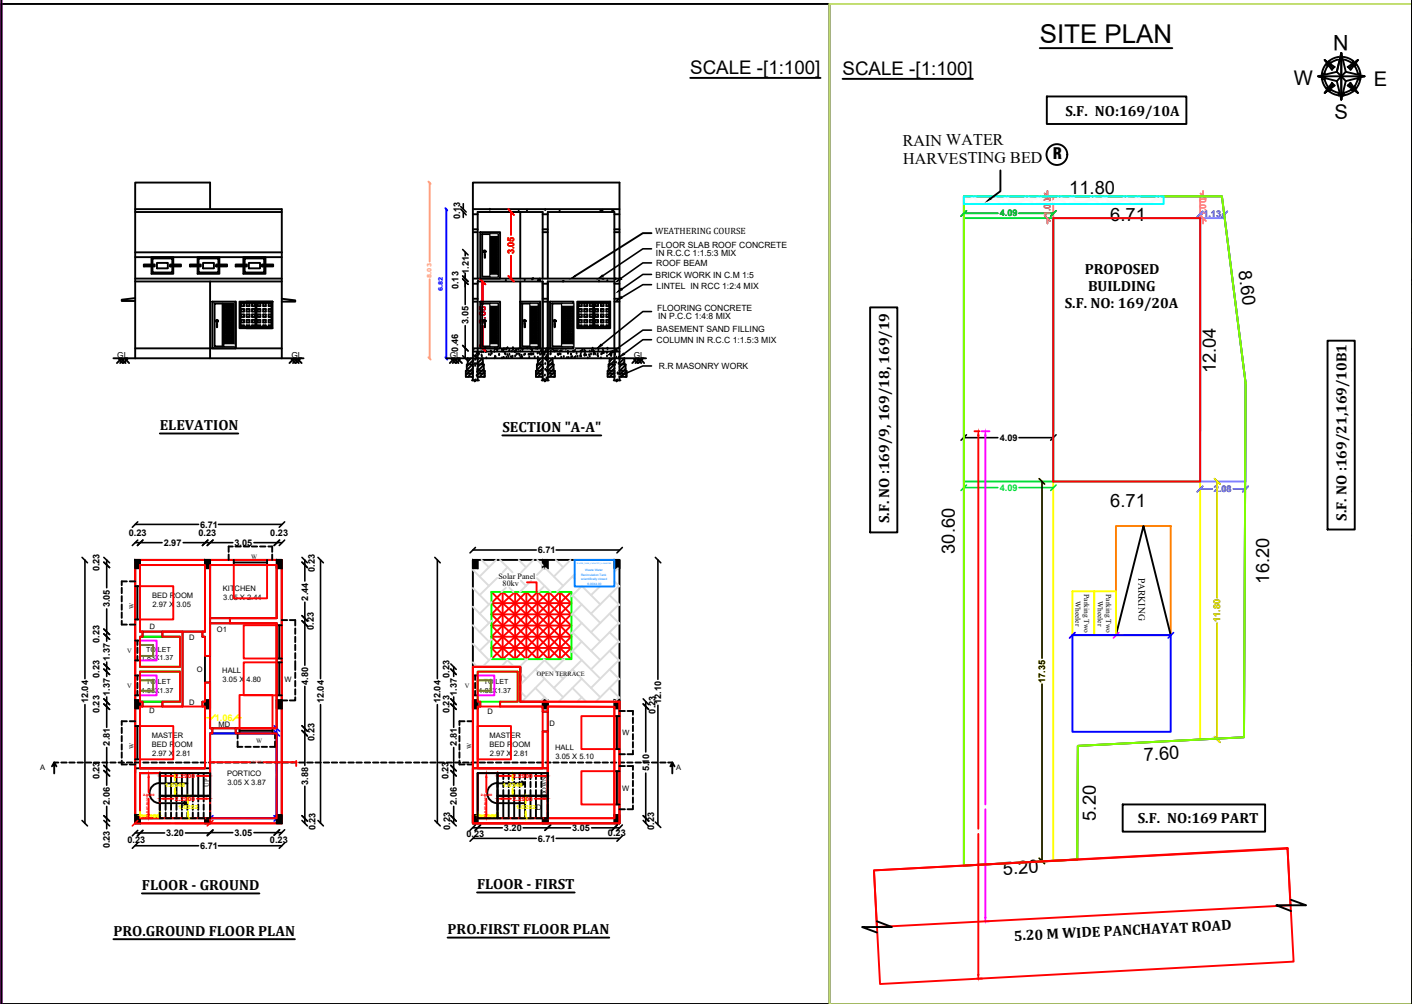

APPROVAL AUTHORITY

SCHEDULE OF JOINERIES

REFERENCE	IN FEET	IN METER
MD MAIN DOOR	3'6"X7'0"	1.06X2.13
D DOOR	4'0"X7'0"	0.91X2.13
O OPEN	5'0"X7'0"	0.91X2.13
O1 OPEN	3'6"X7'0"	0.91X2.13
W WINDOW	5'0"X4'0"	1.52X1.21
V VENTILATOR	3'0"X3'0"	0.91X0.91

AREA OF CALCULATION	SQ.FT	SQ.M
TOTAL AREA OF THE SITE AS PER DOCUMENT	3379.89	314.00
SUPER IMPOSED PLOT AREA	3711.53	344.81
AREA OF R.C.C ROOF BUILDING IN GF	869.62	80.79
AREA OF R.C.C ROOF BUILDING IN FF	439.06	40.79
AREA OF HEAD ROOM - NON FSI	93.00	8.64
CARPET AREA OF GF	656.28	60.97
CARPET AREA OF FF	288.91	26.84
AREA OF OPEN SPACE	2510.27	233.21
PERCENTAGE OF SITE COVERAGE	-	25.73 %
FLOOR SPACE INDEX	-	0.25

PARKING :

NO.OF CAR PARKING (2.50X5.00) - 1 NOS

NO.OF TWO WHEELER PARKING (1.00X1.80) - 2 NOS

COLOUR INDEX:

ROAD SHOWN IN	-	☐
BOUNDARY SHOWN IN	-	☐
PRO.BUILDING SHOWN IN	-	☐
RAIN WATER COLLECTION TANK	-	☒

APPLICANT

S. Muthuselvan

**Mr. S.MUTHUSELVAN,
S/o Mr. SUNDARESAN MURUGAIYAN.**

ENGINEER

Er.I.IMTHIYAS NOOR MOHAMED, B.E.DOA.,

**Licensed Civil Engineer
S.N.A. BUILDERS, Thiruvudikacheri
Cell: 90471 55740, 94431 71445**

