

PP

APPROVAL RECORD

Planning Permission

Keelakavathukudi
Tiruvarur district, Tamil Nadu

APPROVAL TYPE
Building Plan

ISSUING AUTHORITY
Rural Panchayat


PURPOSE
Residential

The approval as the planning authority issued it, reproduced in full behind this page.


An approval speaks to what was sanctioned, not to what was built. Completion is a separate record.

PLAN SHOWING THE PROPOSED CONSTRUCTION OF GROUND & FIRST FLOOR R.C.C ROOF RESIDENTIAL BUILDING IN R.S.NO. 134- 24, (OLD NO. 134-2A1A1), (134-2A), (134-2),
PATTA NO. 4212, PLOT NO. 50, DTCP APPROVAL NO. 309/1999, AT KATHIJA NAGAR, KEELAKAVATHUGUDI VILLAGE & PANCHAYATH, THIRUVARUR TALUK & DISTRICT,


Mrs. K. VALARMATHI

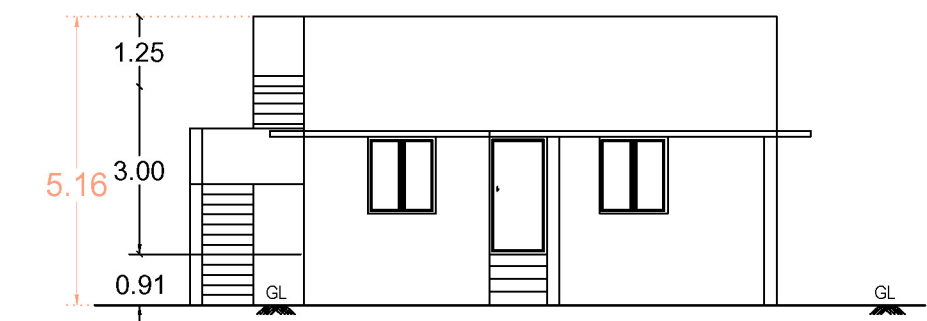


FRONT ELEVATION

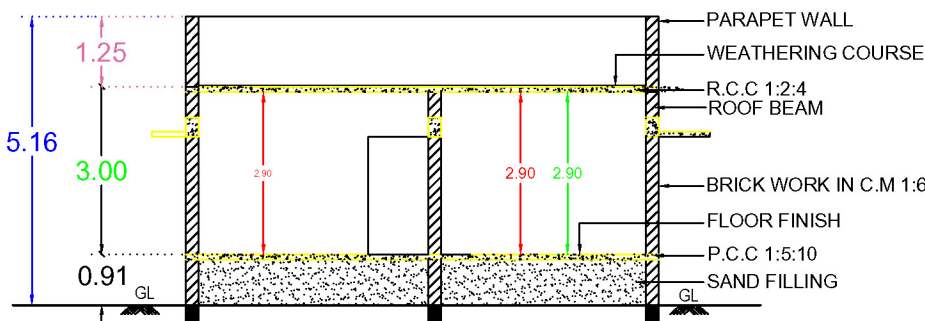

SECTION ON 'AA'

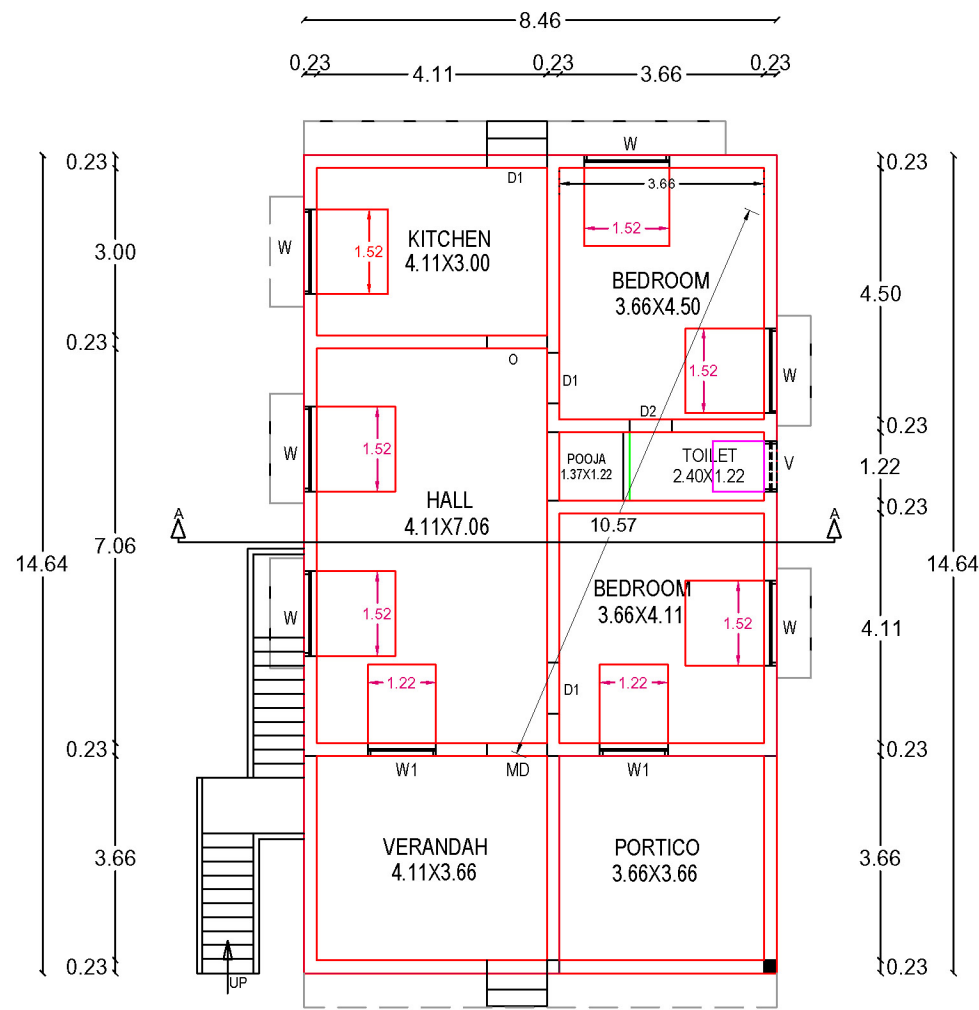


GROUND FLOOR PLAN

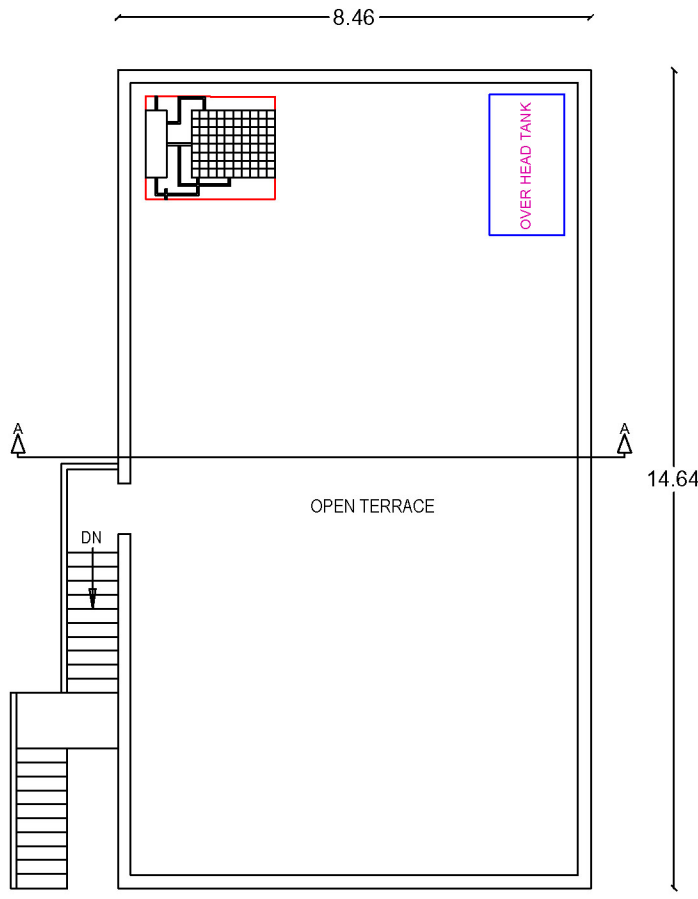

OPEN TERRACE PLAN

PLAN INFO
SURVEY_NO=134-24
PLOT_NO=50
PATTA_NO=4212
TALUK=THIRUVARUR
DISTRICT=THIRUVARUR
CRZ=NO
SECURITY_ZONE=NO
ACCESS_WIDTH_M=15.50
AVG_PLOT_DEPTH=0.91
AVG_PLOT_WIDTH=12.20
AREA_TYPE=OTHERS
ROAD_WIDTH=7.01
ROAD_LENGTH=100
AS_PER_DOCUMENT=250.84
FMB_OR_PLR=251.00
AS_AT_SITE=250.84
LAND_USE_ZONE=INDIVIDUAL RESIDENTIAL
RWH_DECLARED=YES
PREMIUM_FSL_REQUIRED=NO
IS_APPROVED_LAYOUT=YES
IS_SWIMMING_POOL_EXISTS=NO
PLOT_AREA_M2=250.84
JURISDICTION_TYPE=PANCHAYAT
AREA_TYPE_PLAN=OTHER
IF_HERITAGE_TOWN_LESS THAN 1KM_RADIUS=NO
OSR_APPLICABLE=NO

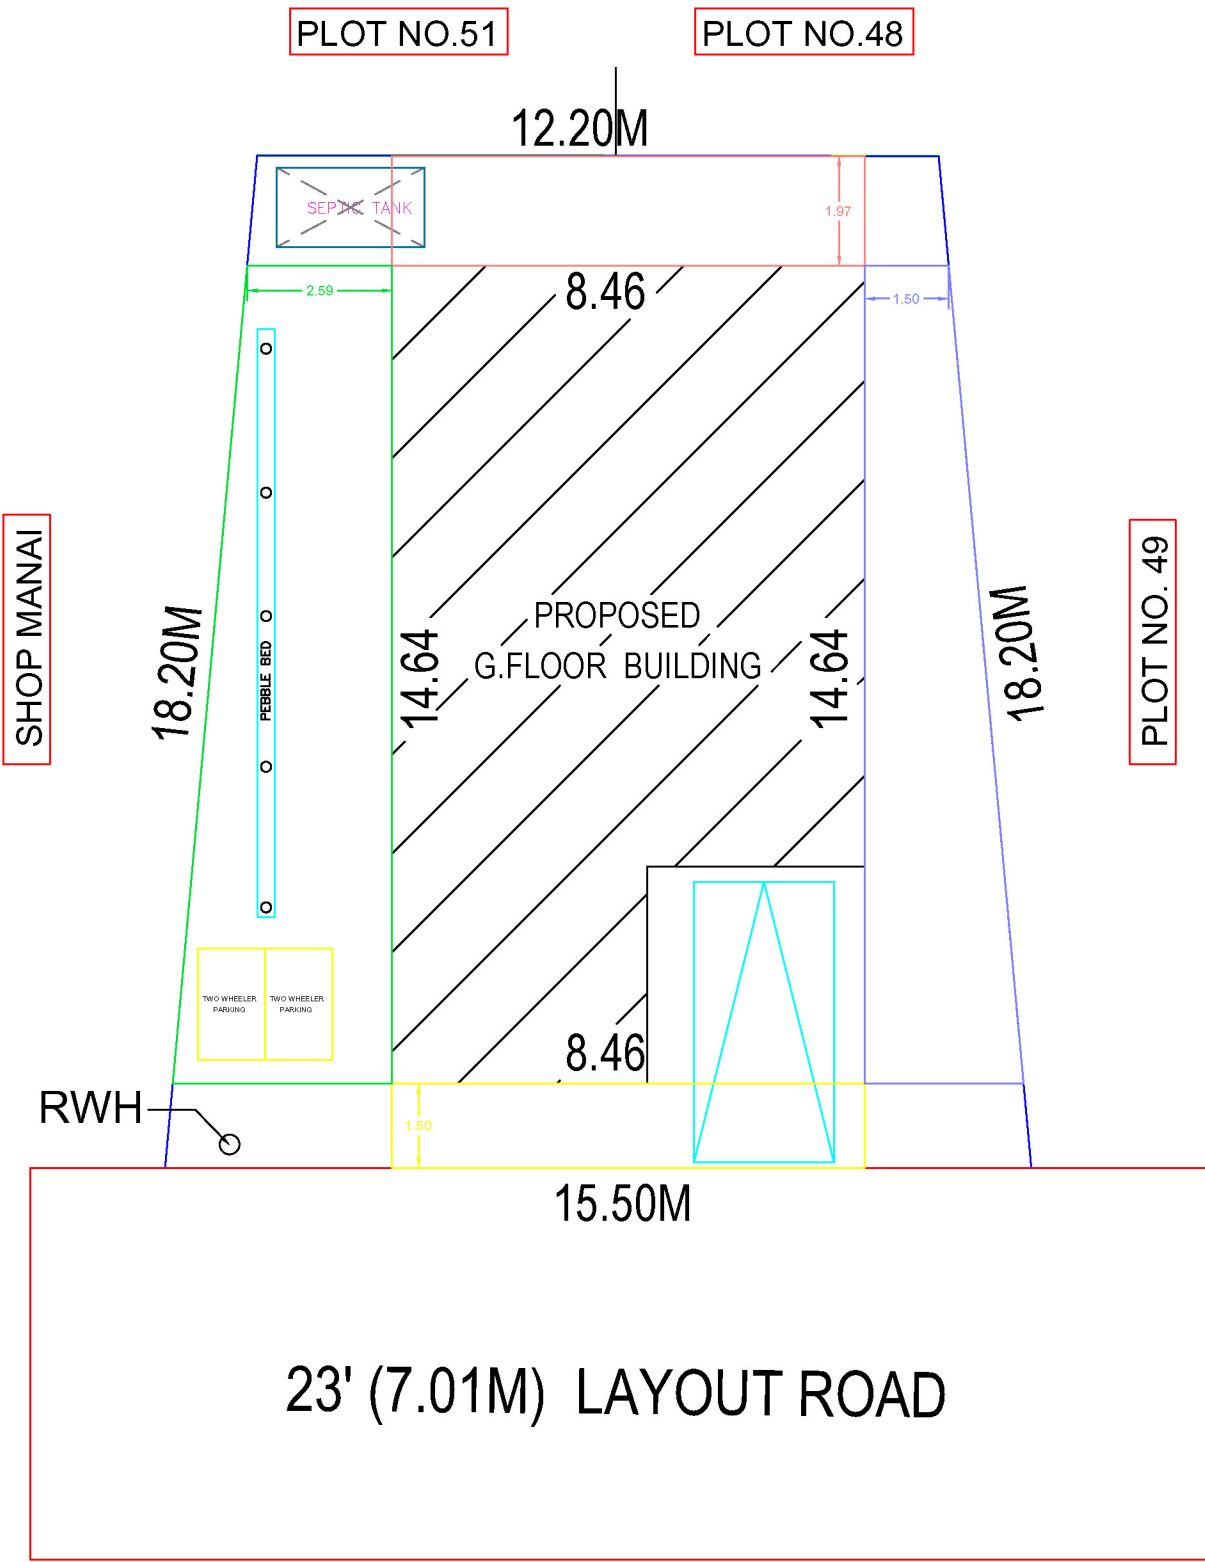


SITE PLAN

SCALE : 1:100


- NOTE:
- The Rain Water Harvesting Provided.
 - Solar water Heater System provided at the Topmost Level of the building
 - All Dimensions Are In Metre
 - Septic tank will be Provide with U Trap

Floor Units:			
Block	Floor	Unit Number	Unit Area
Block 1	Floor 0	1	110.45 Sqm.


CAR PARKING NO - 01
TWO WHEELAR PARKING NO - 02

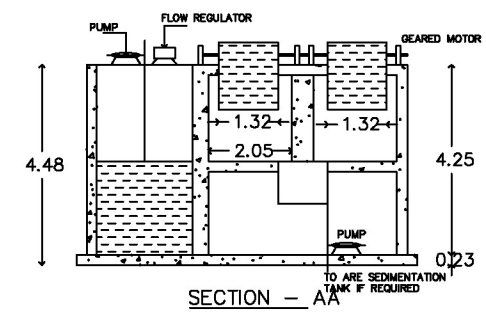


SECTION - AA

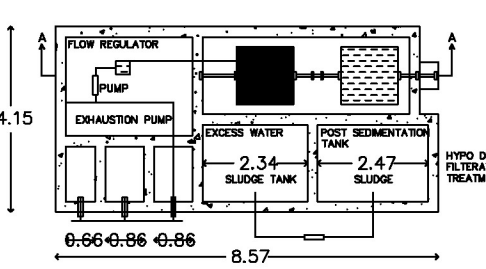

SEWAGE TREATMENT PLANT [S.T.P]
WASTER WATER FILTRATION BY
RECIRCULATION SYSTEM
G.O(MS) NO.138 D.1.11-10-02
SCALE 1:100

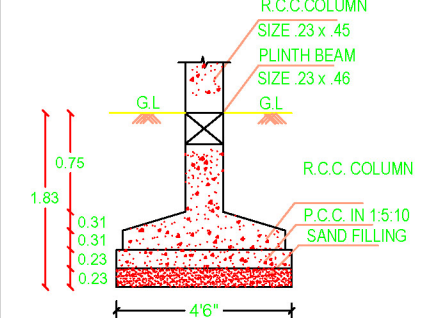


FOUNDATION DETAIL

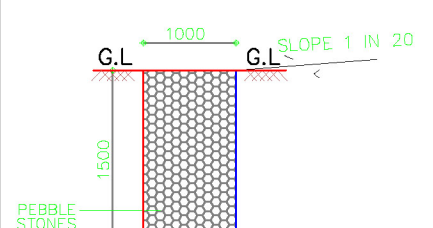


SECTION OF
PEBBLE TRENCH

SCALE: 1: 100

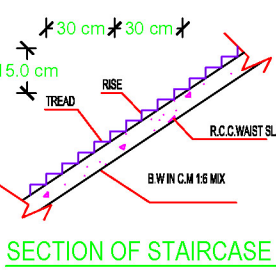


SECTION OF STAIRCASE

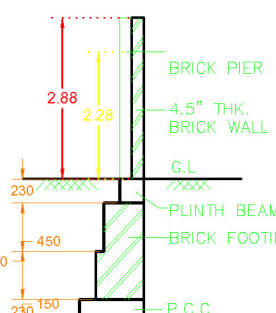


COMPOUND WALL
DETAIL

SCALE: 1: 100

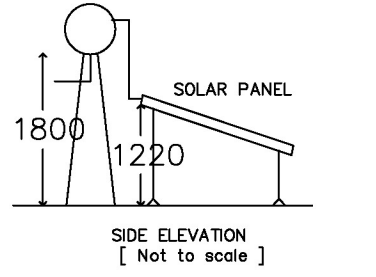


SIDE ELEVATION
[Not to scale]

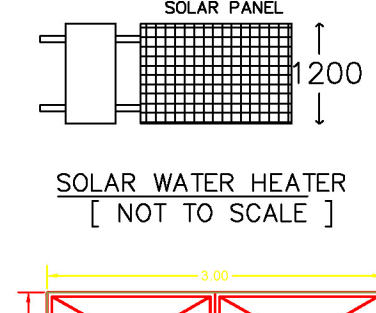


SOLAR WATER HEATER
[NOT TO SCALE]

SCALE: 1: 100

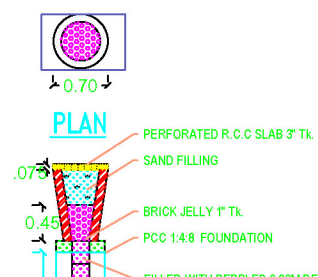


PLAN

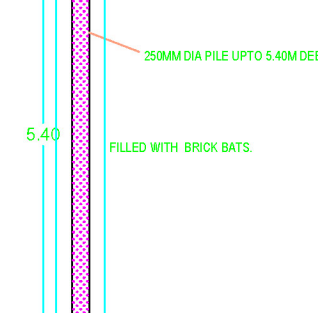


SECTION OF RAIN WATER

RWH_CAPACITY_L=3.76

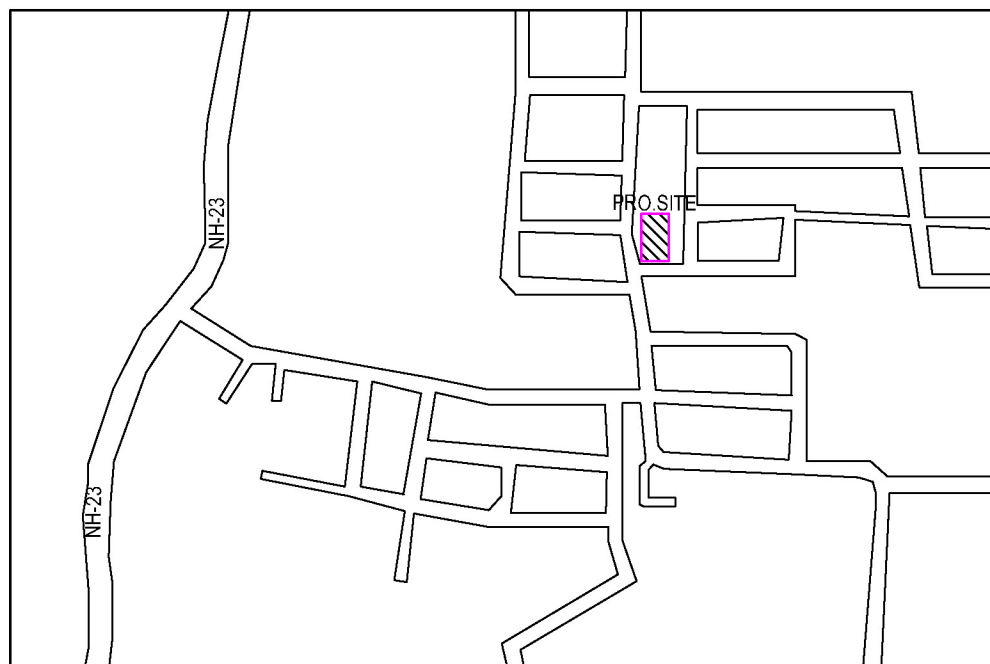

KEY PLAN

SCALE - NTS

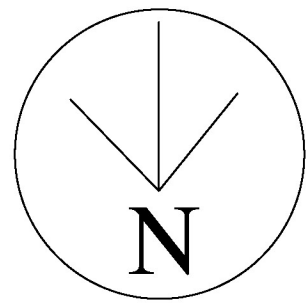

APPLICANT : Mrs. K. VALARMATHI
W/O, Mr. KARUNANITHI

SCHEDULE OF JOINERY

TYPE	DESCRIPTION	SIZE
MD	MAIN DOOR	1.07 X 2.10
D1	DOOR	0.91 X 2.10
D2	DOOR	0.76 X 2.10
W	WINDOW	1.52 X 1.37
W1	WINDOW	1.22 X 1.37
V1	VENTILATOR	0.76 X 0.61

AREA STATEMENT	SQ.FT	SQ.M
PLOT EXTENT AS PER SITE AREA	2700.00	250.84
PLOT EXTENT AS PER DOCUMENT	2700.00	250.84
PLOT EXTENT AS PER PATTA	2700.00	251.00
GROUND FLOOR AREA	1333.12	123.85
OPEN AERA	1366.88	126.99

FLOOR SPACE INDEX :
FSI AREA (GF) = 110.45
PLOT AREA = 250.84 = 0.440 < 2
SCALE 1 : 100
ALL DIMENSION ARE IN "M"

PLOT COVERAGE :
ALL FLOOR AREA (GF) = 123.85
PLOT AREA = 250.84 X 100 = 49.37%
X 100 = 49.37%

INDEX	ROAD	
	SITE BOUNDARY	
	PROPOSED BUILDING	

APPLICANT:

K. Valarmathi

Mrs. K. VALARMATHI

REGISTERED ENGINEER

V. Balamurugan

Er. V. BALAMURUGAN, D.C.E.B.E.,
Registered Engineer,
Reg. No: 104/LS/2023/00003
NKV STAR CONSTRUCTION
80, Durgalaya Road (EB Opp.), Thiruvavur.
Contact: 95 24 65 79 79



Eight ways to know a piece of land before you pay for it.

This report covers one part of the picture. These cover the rest, drawn from the same government records, for any property in Tamil Nadu.

LandLens One

Ask anything about a property and get an answer grounded in live government records, with the sources shown.

[/landlens/one](#)



Verify My Land

Every record check run on one property and returned as a single report.

[/landlens/verify-my-land](#)



Legal Opinion

An advocate's written opinion on the title, built on the records we pull for it.

[/landlens](#)



One Map

Every layer on one map: the parcel, its boundary, zoning, water bodies and what sits around it.

[/landlens/one/map](#)



PriceMap

What land actually changed hands for around this plot, taken from the registered deeds.

[/landlens/pricemap](#)



Build Scope

What you are allowed to build here: floor space, height, coverage and setbacks.

[/landlens/build-scope](#)



Property Tracker

Watch a property and hear about it when something new is registered against it.

[/landlens/property-tracker](#)



Deal Room

Run the transaction in one place: documents, stamping, signatures and the parties.

[/landlens/deal-room](#)



Twenty-four checks you can run yourself, at no cost.

Records and verification

The registers themselves, read for you.

Encumbrance Certificate

Patta and Chitta

Field Measurement Sketch

EC Analyzer

Bank charge check

Court case search

Seller background check

Approval check by survey

Zoning and land use

What the plan says can happen on this land.

Land use zone finder

CMDA land use check

Coastal regulation zone

Master plan check

Water bodies finder

Airport height clearance

Value and duty

What it is worth and what it costs to register.

Guideline value by street

Guideline value by survey

Stamp duty and registration fees

Capital gains

Floor space index

Area unit converter

Registers and directories

Who holds it, and which office keeps the record.

Find your registering office

Temple property check

Waqf property check

RERA register



Every free tool
/tools



Services we run
for you
/services



The LandLens
suite
/landlens/one



Every claim in this document traces back to a government record.

Legal opinions, due diligence and title verification

Building plan, layout and sub-division approvals

Completion and occupancy certificates, regularisation

Escrow, negotiation and NRI property management

Land survey, soil testing, architecture and construction

Verified RealEstate
3/350/2 Mettukuppam,
OMR Thoraipakkam,
Chennai 600 097, India
hello@verified.realestate
+91 9996 12 9996

Prepared from the registers named on the page each finding sits on. Where a register could not be read, this document says so in its place rather than leaving the gap to be read as a clean result.

