

PP

APPROVAL RECORD

Planning Permission

Elavangarkudi
Tiruvarur district, Tamil Nadu

APPROVAL TYPE
Building Plan

ISSUING AUTHORITY
Rural Panchayat











PURPOSE
Residential

The approval as the planning authority issued it, reproduced in full behind this page.

An approval speaks to what was sanctioned, not to what was built. Completion is a separate record.

PLAN SHOWING THE ADDITIONAL CONSTRUCTION OF FIRST FLOOR RCC ROOF RESIDENTIAL BUILDING
OVER EXISTING GROUND FLOOR RCC ROOF RESIDENTIAL BUILDING AT RS.NO 177-74, PLOT NO 81,82 & 83,
GRT NAGAR, ELAVANGARKUDI VILLAGE AND PANCHAYAT, THIRUVARUR TALUK AND DISTRICT.

OWNER: Mr. S.STEPHEN

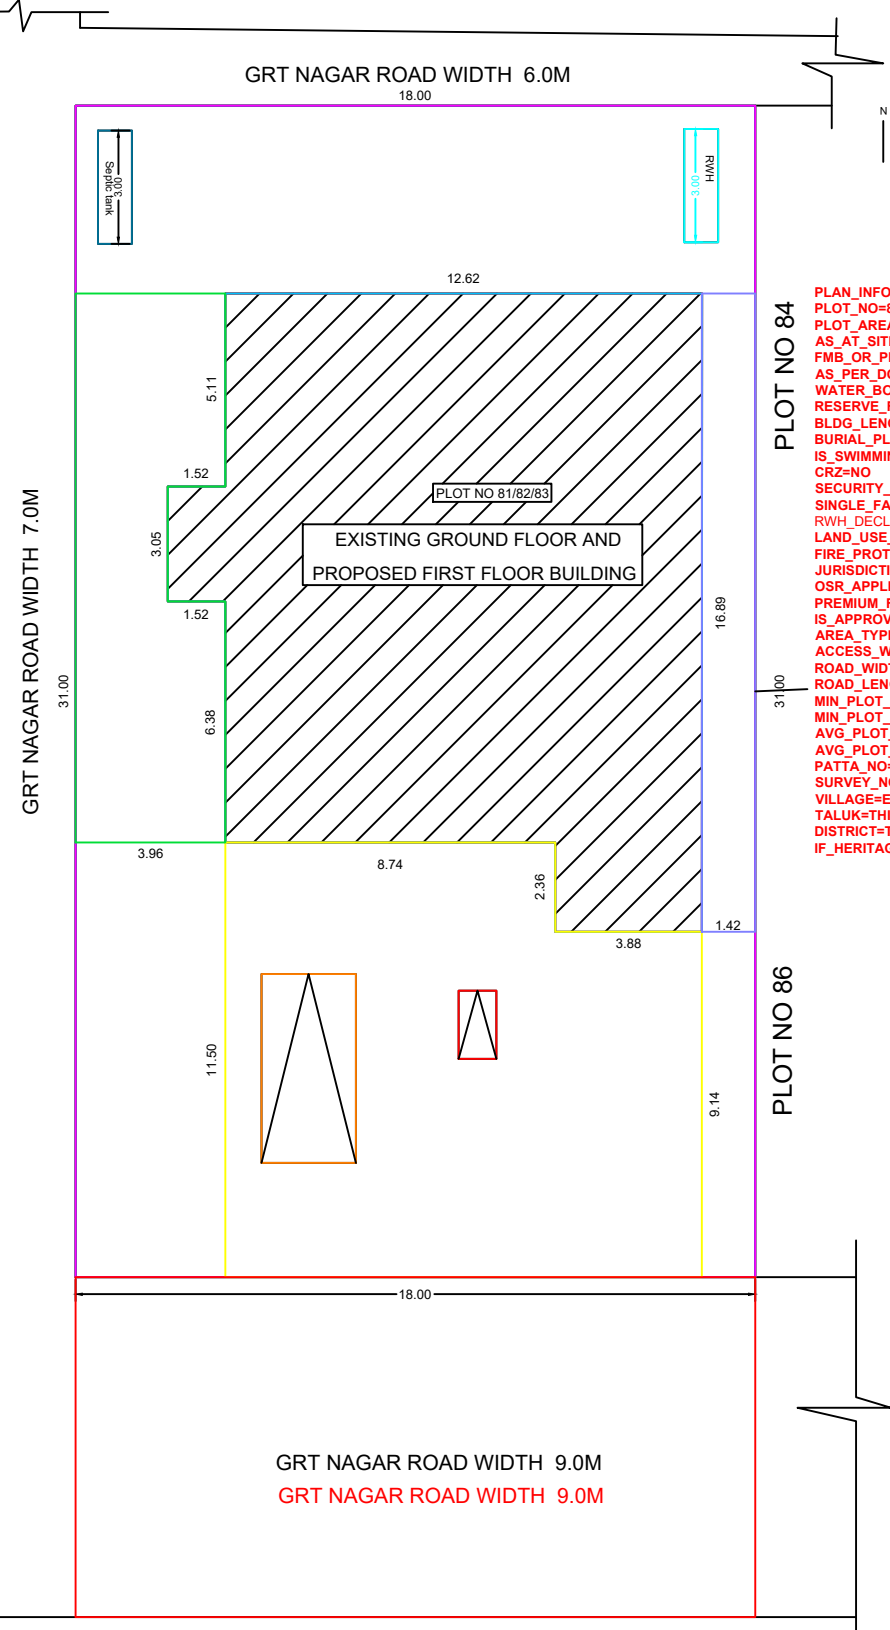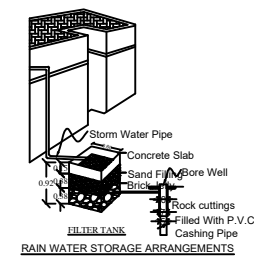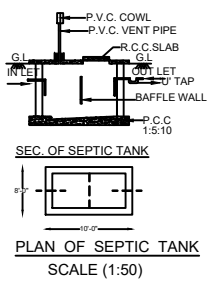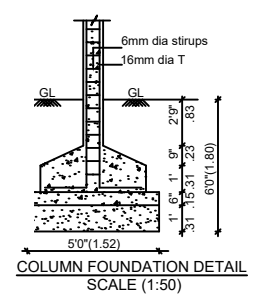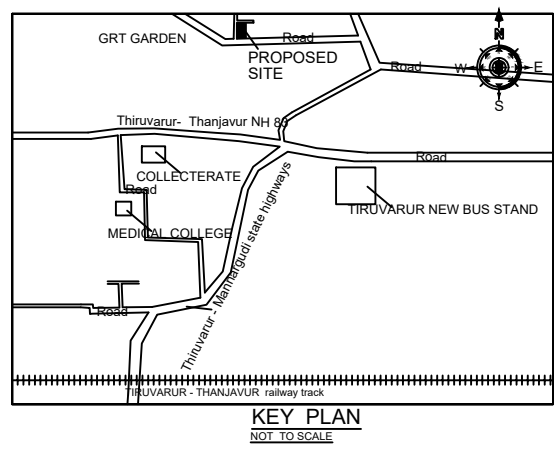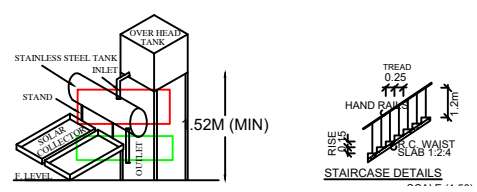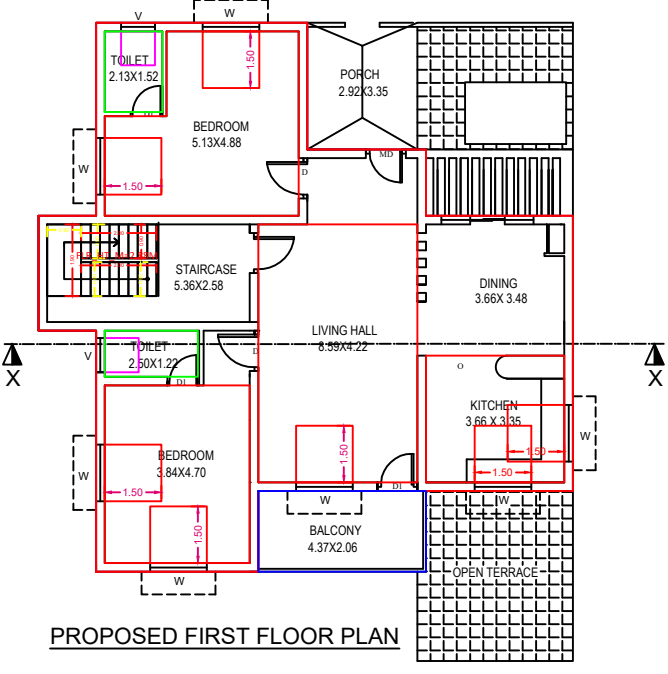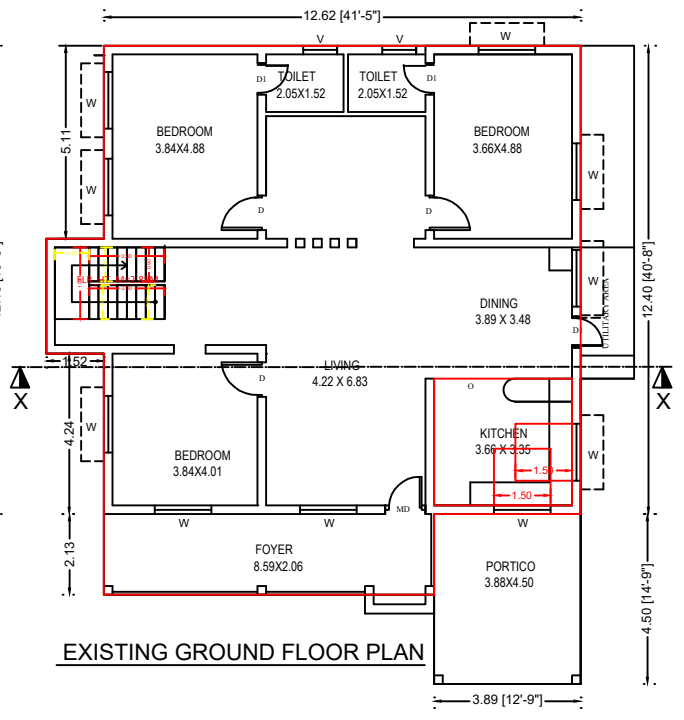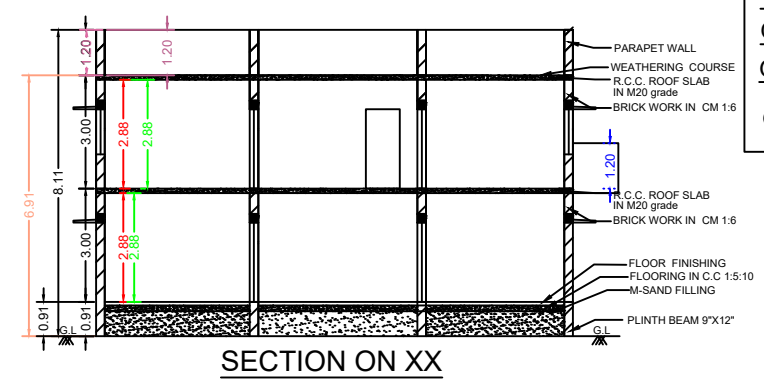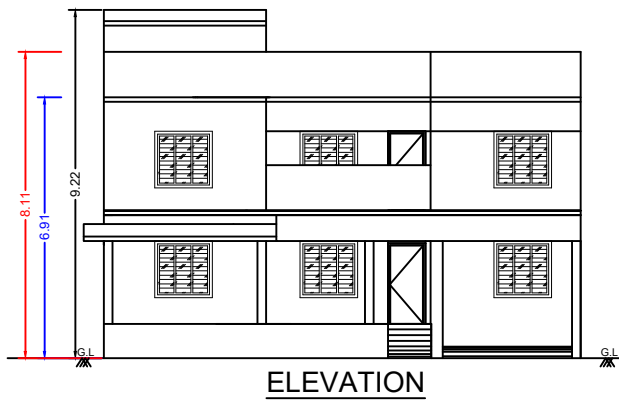

PLAN INFO
PLOT_NO=81/82/83
PLOT_AREA_M2=557.94
AS_AT_SITE=557.94
FMB_OR_PLR=550
AS_PER_DOCUMENT=547.24
WATER_BODIES_BEYOND_15M=NO
RESERVE_FOREST_WOODED_LAND_BEYOND_150M=NO
BLDG_LENGTH_MORETHAN_10M=YES
BURIAL_PLACE_BEYOND_90M=NO
IS_SWIMMING_POOL_EXISTS=NO
CRZ=NO
SECURITY_ZONE=NO
SINGLE_FAMILY_BLDG=YES
RWHL_DECLARED=YES
LAND_USE_ZONE=RESIDENTIAL
FIRE_PROTECTION_AND_FIRE_SAFETY_REQUIREMENTS=NO
JURISDICTION_TYPE=PANCHAYAT
OSR_APPLICABLE=NO
PREMIUM_FSI_REQUIRED=NO
IS_APPROVED_LAYOUT=YES
AREA_TYPE=OTHERS
ACCESS_WIDTH_M=18.0
ROAD_WIDTH=9.0
ROAD_LENGTH=250.00
MIN_PLOT_DEPTH=30.80
MIN_PLOT_WIDTH=18.00
AVG_PLOT_DEPTH=30.90
AVG_PLOT_WIDTH=18.00
PATTA_NO=679
SURVEY_NO=177-74
VILLAGE=ELAVANGARKUDI
TALUK=THIRUVARUR
DISTRICT=THIRUVARUR
IF_HERITAGE_TOWN_LESSTHAN_1KM_RADIUS=NO

SCALE - 1:100 ALL DIMENSIONS AREA IN METER		
AREA STATEMENT		
	Area in Sq.ft	Area in Sq.m
EXTENT AS PER DOCUMENT	5,891	547.24
EXTENT AS PER PATTA	6,006	550.00
EXTENT AS PER FMB	6,006	550.00
EXTENT AS PER SITE	6,006	557.94
EXISTING GROUND FLOOR	1,935	179.76
PROPOSED FIRST FLOOR	1,506	139.88
OPEN SPACE	3,956	367.48
TOTAL BUILT-UP AREA	3,441	319.64

FSI 319.64 / 550.00 = 0.581		
SCHEDULE OF JOINERY		
TYPE	DESCRIPTION	SIZE IN M
MD	MAIN DOOR	1.00 x 2.10
D1	DOOR	0.91 x 2.10
D2	DOOR	0.75 x 2.10
W	WINDOW	1.50 x 1.50
W1	WINDOW 1	1.20 x 0.90
V	VENTILATOR	0.6x 0.75
GG	GRILL GATE	1.20x 1.50

COLOUR CODE :	
ROAD	
SITE BOUNDARY	
PRO. BUILDING	

STAIR DETAILS	
WIDTH	30"(91)
TREAD	- 10"(25)
RISE	- 7"(15)

OWNER / APPLICANT :
Mr. S.STEPHEN (s/o Sundarraj)

REGISTERED ENGINEER
Er. V.S.ARUNAHARI, D.C.E.,
Registered Engineer,
Reg.No: 104/L S/2019/00009
ARUN CONSTRUCTION
#126, Thai Street, Ramanathan Nagar,
THIRUVARUR. Cell: 99651 34720

APPROVAL AUTHORITY

Eight ways to know a piece of land before you pay for it.

This report covers one part of the picture. These cover the rest, drawn from the same government records, for any property in Tamil Nadu.

LandLens One

Ask anything about a property and get an answer grounded in live government records, with the sources shown.

[/landlens/one](#)



Verify My Land

Every record check run on one property and returned as a single report.

[/landlens/verify-my-land](#)



Legal Opinion

An advocate's written opinion on the title, built on the records we pull for it.

[/landlens](#)



One Map

Every layer on one map: the parcel, its boundary, zoning, water bodies and what sits around it.

[/landlens/one/map](#)



PriceMap

What land actually changed hands for around this plot, taken from the registered deeds.

[/landlens/pricemap](#)



Build Scope

What you are allowed to build here: floor space, height, coverage and setbacks.

[/landlens/build-scope](#)



Property Tracker

Watch a property and hear about it when something new is registered against it.

[/landlens/property-tracker](#)



Deal Room

Run the transaction in one place: documents, stamping, signatures and the parties.

[/landlens/deal-room](#)



Twenty-four checks you can run yourself, at no cost.

Records and verification

The registers themselves, read for you.

Encumbrance Certificate

Patta and Chitta

Field Measurement Sketch

EC Analyzer

Bank charge check

Court case search

Seller background check

Approval check by survey

Value and duty

What it is worth and what it costs to register.

Guideline value by street

Guideline value by survey

Stamp duty and registration fees

Capital gains

Floor space index

Area unit converter

Zoning and land use

What the plan says can happen on this land.

Land use zone finder

CMDA land use check

Coastal regulation zone

Master plan check

Water bodies finder

Airport height clearance

Registers and directories

Who holds it, and which office keeps the record.

Find your registering office

Temple property check

Waqf property check

RERA register



Every free tool
/tools



Services we run
for you
/services



The LandLens
suite
/landlens/one



Every claim in this document traces back to a government record.

Legal opinions, due diligence and title verification

Building plan, layout and sub-division approvals

Completion and occupancy certificates, regularisation

Escrow, negotiation and NRI property management

Land survey, soil testing, architecture and construction

Verified RealEstate
3/350/2 Mettukuppam,
OMR Thoraipakkam,
Chennai 600 097, India
hello@verified.realestate
+91 9996 12 9996

Prepared from the registers named on the page each finding sits on. Where a register could not be read, this document says so in its place rather than leaving the gap to be read as a clean result.

