

PP

APPROVAL RECORD

Planning Permission

Tiruvarur district, Tamil Nadu

APPROVAL TYPE
Building Plan

ISSUING AUTHORITY
Rural Panchayat

The approval as the planning authority issued it, reproduced in full behind this page.

An approval speaks to what was sanctioned, not to what was built. Completion is a separate record.



Plan Showing the Proposal Construction of RCC Roof Ground Floor Residential Building Combine Over with Proposal First Floor Residential Building in ' RAJENDRA NAGAR - III ' at Plot No - 99 & 100 , Patta No - 1869, New Rev.Sy No - 36 / 154 , 155 & 156 at Athanur Rev. Village, Athanur Village Panchayat in Needamangalam Panchayat Union , Needamangalam Taluka , Thiruvannur District - 614 403.

Name of Applicant :- Mr S Raguraman, S/O Mr. Sundarajan

Mobile No : 9894932252

Adhar No : 4261 0642 6424

PAN No : BDCPR1868R

Reg.Sale Deed Doc. No : 741/2022 , Date :- 28.03.2022

Patta No: 1869, New Rev.Sy.No : 36 / 154 , 155 & 156 - 223.00 Sq.m




Plot No - 99 & 100 - 223.00 Sq.m - 2400.00 Sq.ft

Site Location :-

Latitude :- 10.774255 - 10.46273"N
Longitude :- 79.391736 - 79.23302"E

(Scale 1:100)


All Dimension are in Metres

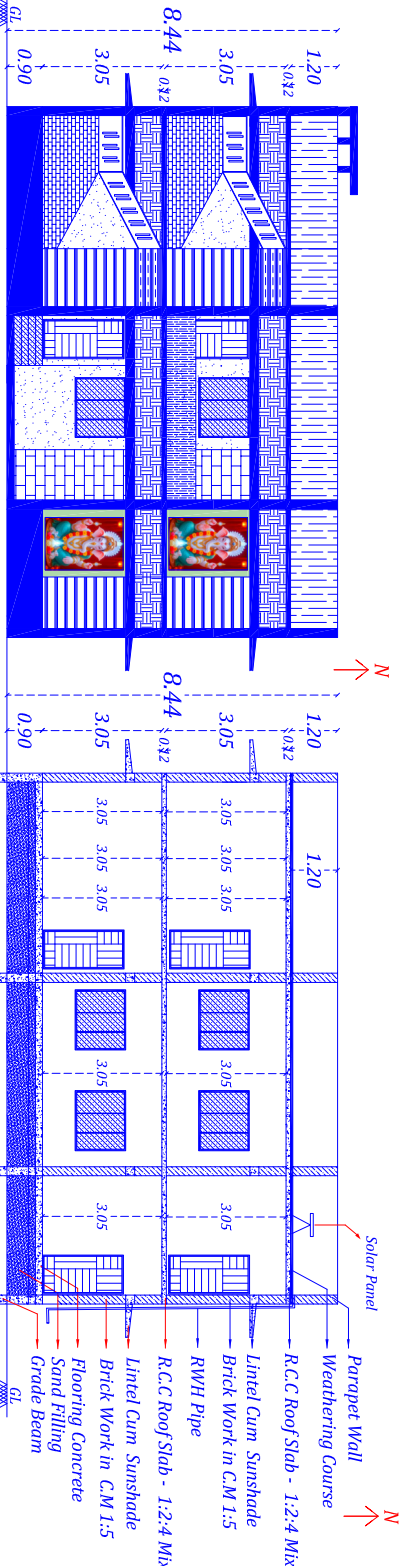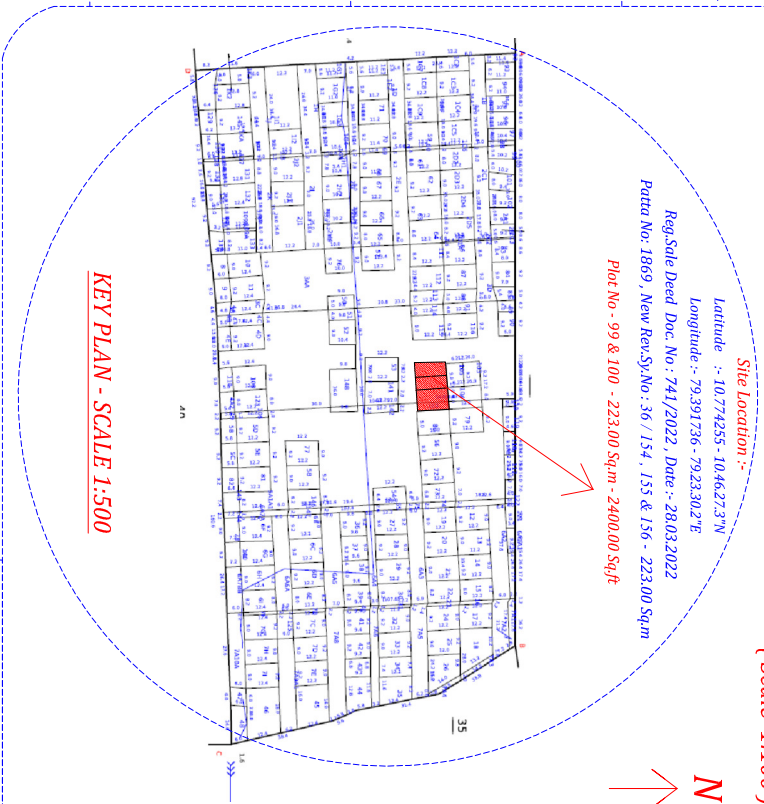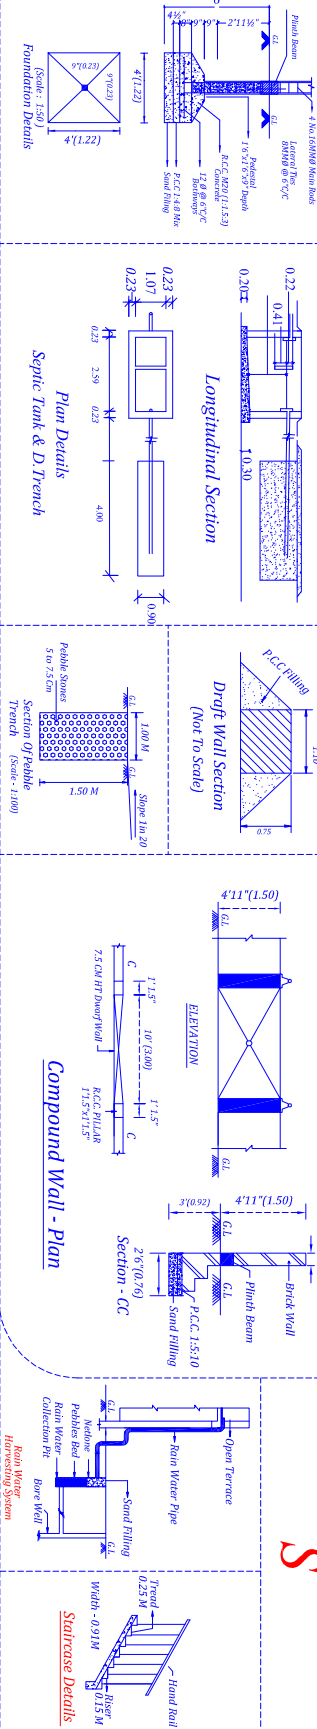


(View is in Mirror of G Floor Plan)

(View is in Mirror of G Floor Plan)

Ragavendra Nagar - III Road

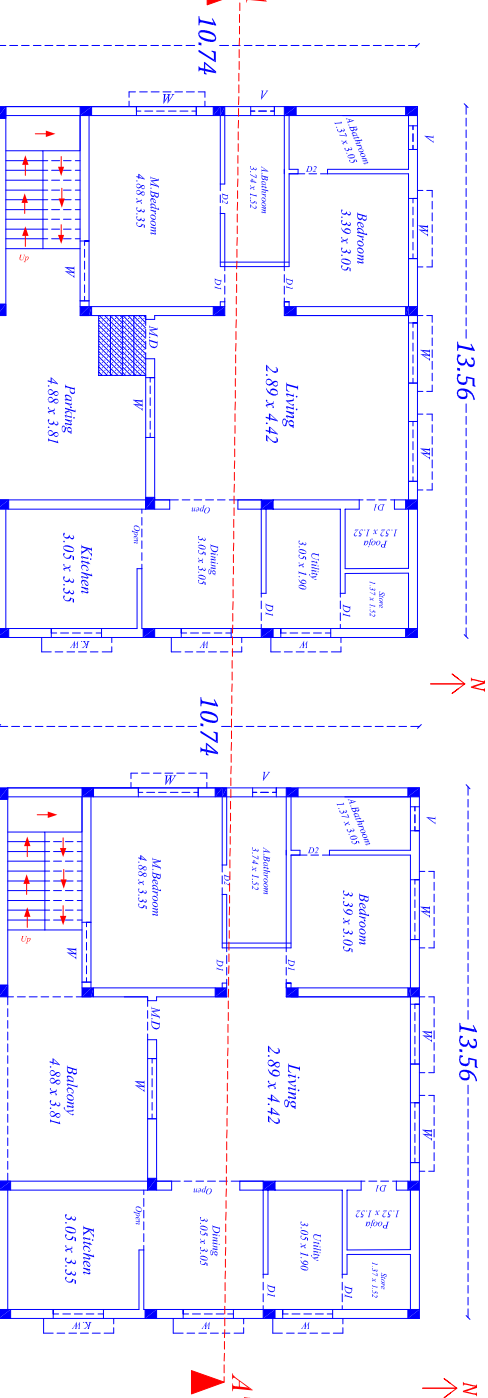

Ragavendra Nagar - III Road

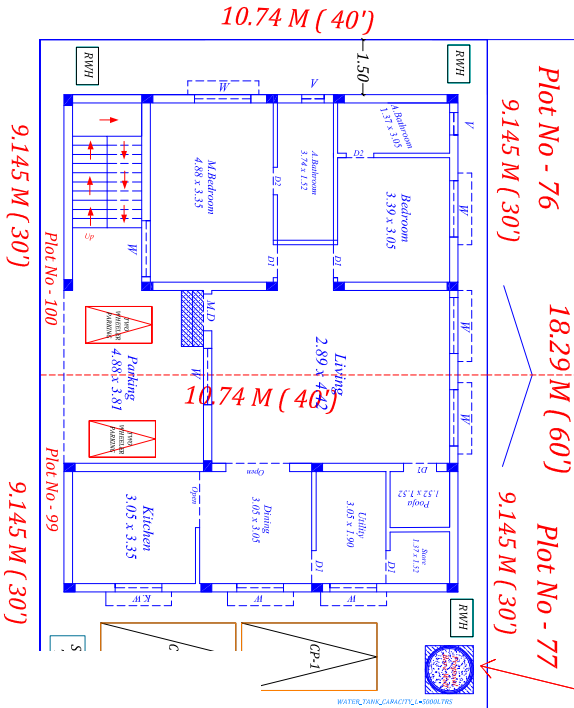

' RAJENDRA NAGAR - III ' at Plot No - 99 & 100

1.DTCP Regularisation Resolution No - 37/2018 ; Date :- 12.2018
2.Athanur Village Panchayat Resolution No - 367/2018/B2 ; Date :- 5.3.2018
3.TNREGA Resolution No - TN/15/Regularization/1506/2022 , Date :- 23.3.2022

Site Plan - (Not To Scale)

AREA DETAILS		SQ.MT	SQ.FT
Site Area As Per Document		223.00	2400.00
Site Area As Per FMP/PLR		223.00	2400.00
Site Area As Super Imposed		223.00	2400.00
Buildup Area Details		SQ.MT	SQ.FT
Pro. Ground Floor Residential Building		145.63	1568.29
Pro. First Floor Residential Building		145.63	1568.29
Total Build up Area Ground Floor & First Floor Residential Building		291.26	3136.58
Vacant land in Proposal Site		77.37	531.71
SCHEDULE OF JOINERY		COLOUR INDEX	
MD MAIN DOOR	1.00 X 2.13	PROPOSED	☐
A/O ARCH OPEN	0.91 X 2.13	ROAD	☐
D1 DOOR	0.91 X 2.13	SITE BOUNDARY	☐
D2 DOOR	0.76 X 2.13		☐
W WINDOW	1.52 X 1.22	FSI = 145.63 = 0.65 Sq.m	
J JOLLY	1.52 X 1.22	FSI = 223.00	
V VENTILATOR	0.76 X 0.76	FSI = 65.30 %	

Applicant Signature :-

Mr S Raguraman, S/O Mr. Sundarajan

Registered Engineer Signature :-

Er. S Gowthaman,, B.E Civil,,

Licensed Register Engineer Grade II - RE
Licensed Reg No : 107/LS/2023/00035

Office :- Near BSNL Exchange,
Railway Station Road, Ammapettai -614401,
Venue : 185 South Street,
Karuppa Mudhaliyar Kottai - 614403,
E-mail :- gowthamellai1996@gmail.com
Mobile : 9894804408.

Office Use:-

PLAN INFO
PLOT AREA M2=223.00
AS AT SITE=223.00
FMB OR PLR=223.00
AS PER DOCUMENT=223.00
DISTRICT=THIRUVANUR



Eight ways to know a piece of land before you pay for it.

This report covers one part of the picture. These cover the rest, drawn from the same government records, for any property in Tamil Nadu.

LandLens One

Ask anything about a property and get an answer grounded in live government records, with the sources shown.

[/landlens/one](#)



Verify My Land

Every record check run on one property and returned as a single report.

[/landlens/verify-my-land](#)



Legal Opinion

An advocate's written opinion on the title, built on the records we pull for it.

[/landlens](#)



One Map

Every layer on one map: the parcel, its boundary, zoning, water bodies and what sits around it.

[/landlens/one/map](#)



PriceMap

What land actually changed hands for around this plot, taken from the registered deeds.

[/landlens/pricemap](#)



Build Scope

What you are allowed to build here: floor space, height, coverage and setbacks.

[/landlens/build-scope](#)



Property Tracker

Watch a property and hear about it when something new is registered against it.

[/landlens/property-tracker](#)



Deal Room

Run the transaction in one place: documents, stamping, signatures and the parties.

[/landlens/deal-room](#)



Twenty-four checks you can run yourself, at no cost.

Records and verification

The registers themselves, read for you.

Encumbrance Certificate

Patta and Chitta

Field Measurement Sketch

EC Analyzer

Bank charge check

Court case search

Seller background check

Approval check by survey

Value and duty

What it is worth and what it costs to register.

Guideline value by street

Guideline value by survey

Stamp duty and registration fees

Capital gains

Floor space index

Area unit converter

Zoning and land use

What the plan says can happen on this land.

Land use zone finder

CMDA land use check

Coastal regulation zone

Master plan check

Water bodies finder

Airport height clearance

Registers and directories

Who holds it, and which office keeps the record.

Find your registering office

Temple property check

Waqf property check

RERA register



Every free tool
/tools



Services we run
for you
/services



The LandLens
suite
/landlens/one



Every claim in this document traces back to a government record.

Legal opinions, due diligence and title verification

Building plan, layout and sub-division approvals

Completion and occupancy certificates, regularisation

Escrow, negotiation and NRI property management

Land survey, soil testing, architecture and construction

Verified RealEstate
3/350/2 Mettukuppam,
OMR Thoraipakkam,
Chennai 600 097, India
hello@verified.realestate
+91 9996 12 9996

Prepared from the registers named on the page each finding sits on. Where a register could not be read, this document says so in its place rather than leaving the gap to be read as a clean result.

