

PP

APPROVAL RECORD

Planning Permission

Tiruvarur district, Tamil Nadu

APPROVAL TYPE

Building Plan


ISSUING AUTHORITY

Rural Panchayat

The approval as the planning authority issued it, reproduced in full behind this page.

An approval speaks to what was sanctioned, not to what was built. Completion is a separate record.

SCALE 1:100

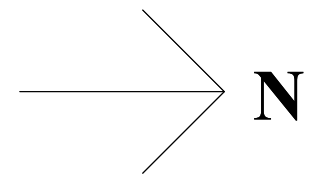

<u>EXISTING BUILDING AREA DETAILS</u>		
EXISTING BUILDING AREA DETAILS	SQ.M	SQ.FT
AREA OF SITE	4010.03	43164.00
EXT. BUILDING - 1		
AREA OF GROUND FLOOR	366.80	3948.23
AREA OF FIRST FLOOR	354.62	3817.12
AREA OF SECOND FLOOR	354.62	3817.12
EXT. BUILDING - 2		
AREA OF GROUND FLOOR	310.26	3339.63
AREA OF FIRST FLOOR	301.56	3245.99
AREA OF SECOND FLOOR	301.56	3245.99
EXT. BUILDING - 3		
AREA OF GROUND FLOOR	134.79	1450.87
AREA OF FIRST FLOOR	134.79	1450.87
EXT. BUILDING - 4		
TOILET BLOCK	23.69	254.99
EXT. BUILDING - 5		
TOILET BLOCK	34.26	368.77

PROPOSED BUILDING - 6		
AREA OF GROUND FLOOR	460.66	4958.50
AREA OF FIRST FLOOR	460.66	4958.50
AREA OF SECOND FLOOR	460.66	4958.50

HEAD ROOM(NON FSI)	48.90	
SUB-TOTAL	1381.98	

TOTAL BUILT-UP AREA - 3698.93 SQ.M (or) 39815.28 SQ.FT
--

OSR AREA - 401.00 SQ.M - 10.00 %

$$\text{FLOOR SPACE INDEX (FSI)} = \frac{3698.93}{4010.03} = 0.92$$

<u>COLOUR INDEX</u>	
PROPOSED SITE	
EXISTING BUILDING	
EXISTING ROAD	
RAIN WATER HARVEST BED	

<u>CLASS ROOM AREA</u>		
EXISTING AREA :	1402.46	SQ.M
PROPOSAL AREA :	757.59	SQ.M
TOTAL AREA :	2160.05	SQ.M
<u>REQUIRMENT PARKING AREA</u>		
NO.OF.CARS	2160.05 / 100 =	21.60
NO.OF.TWO-WHEELERS	2160.05 / 50 =	43.20
<u>PROVIDED PARKING AREA</u>		
NO.OF.CARS		= 22 NOS
NO.OF.TWO-WHEELERS		= 46 NOS

TOTAL STUDENT COUNT : 350 Nos
SITE BOUNDARY SHOW AS "A" TO "O"
OSR BOUNDARY SHOW AS "1" TO "4"
ONLINE APPLICATION No: SWP/BPA/778375/2026
APPROVAL No : SWP/DTCP/TVR/B.P.No: 12/2026


APPLICANT

STRUCTURAL ENGINEER

ENGINEER

PLAN SHOWING THE EDUCATIONAL BUILDING FOR " YOUTH WELFARE MATRICULATION HIGHER SECONDARY SCHOOL " IN R.S.NO. 200/3B AT DOOR NO.2/39, MUSLIM STREET, GOVINDAKUDI VILLAGE, VALANGAIMAN TALUK, THIRUVARUR DISTRICT.

SCALE 1:100

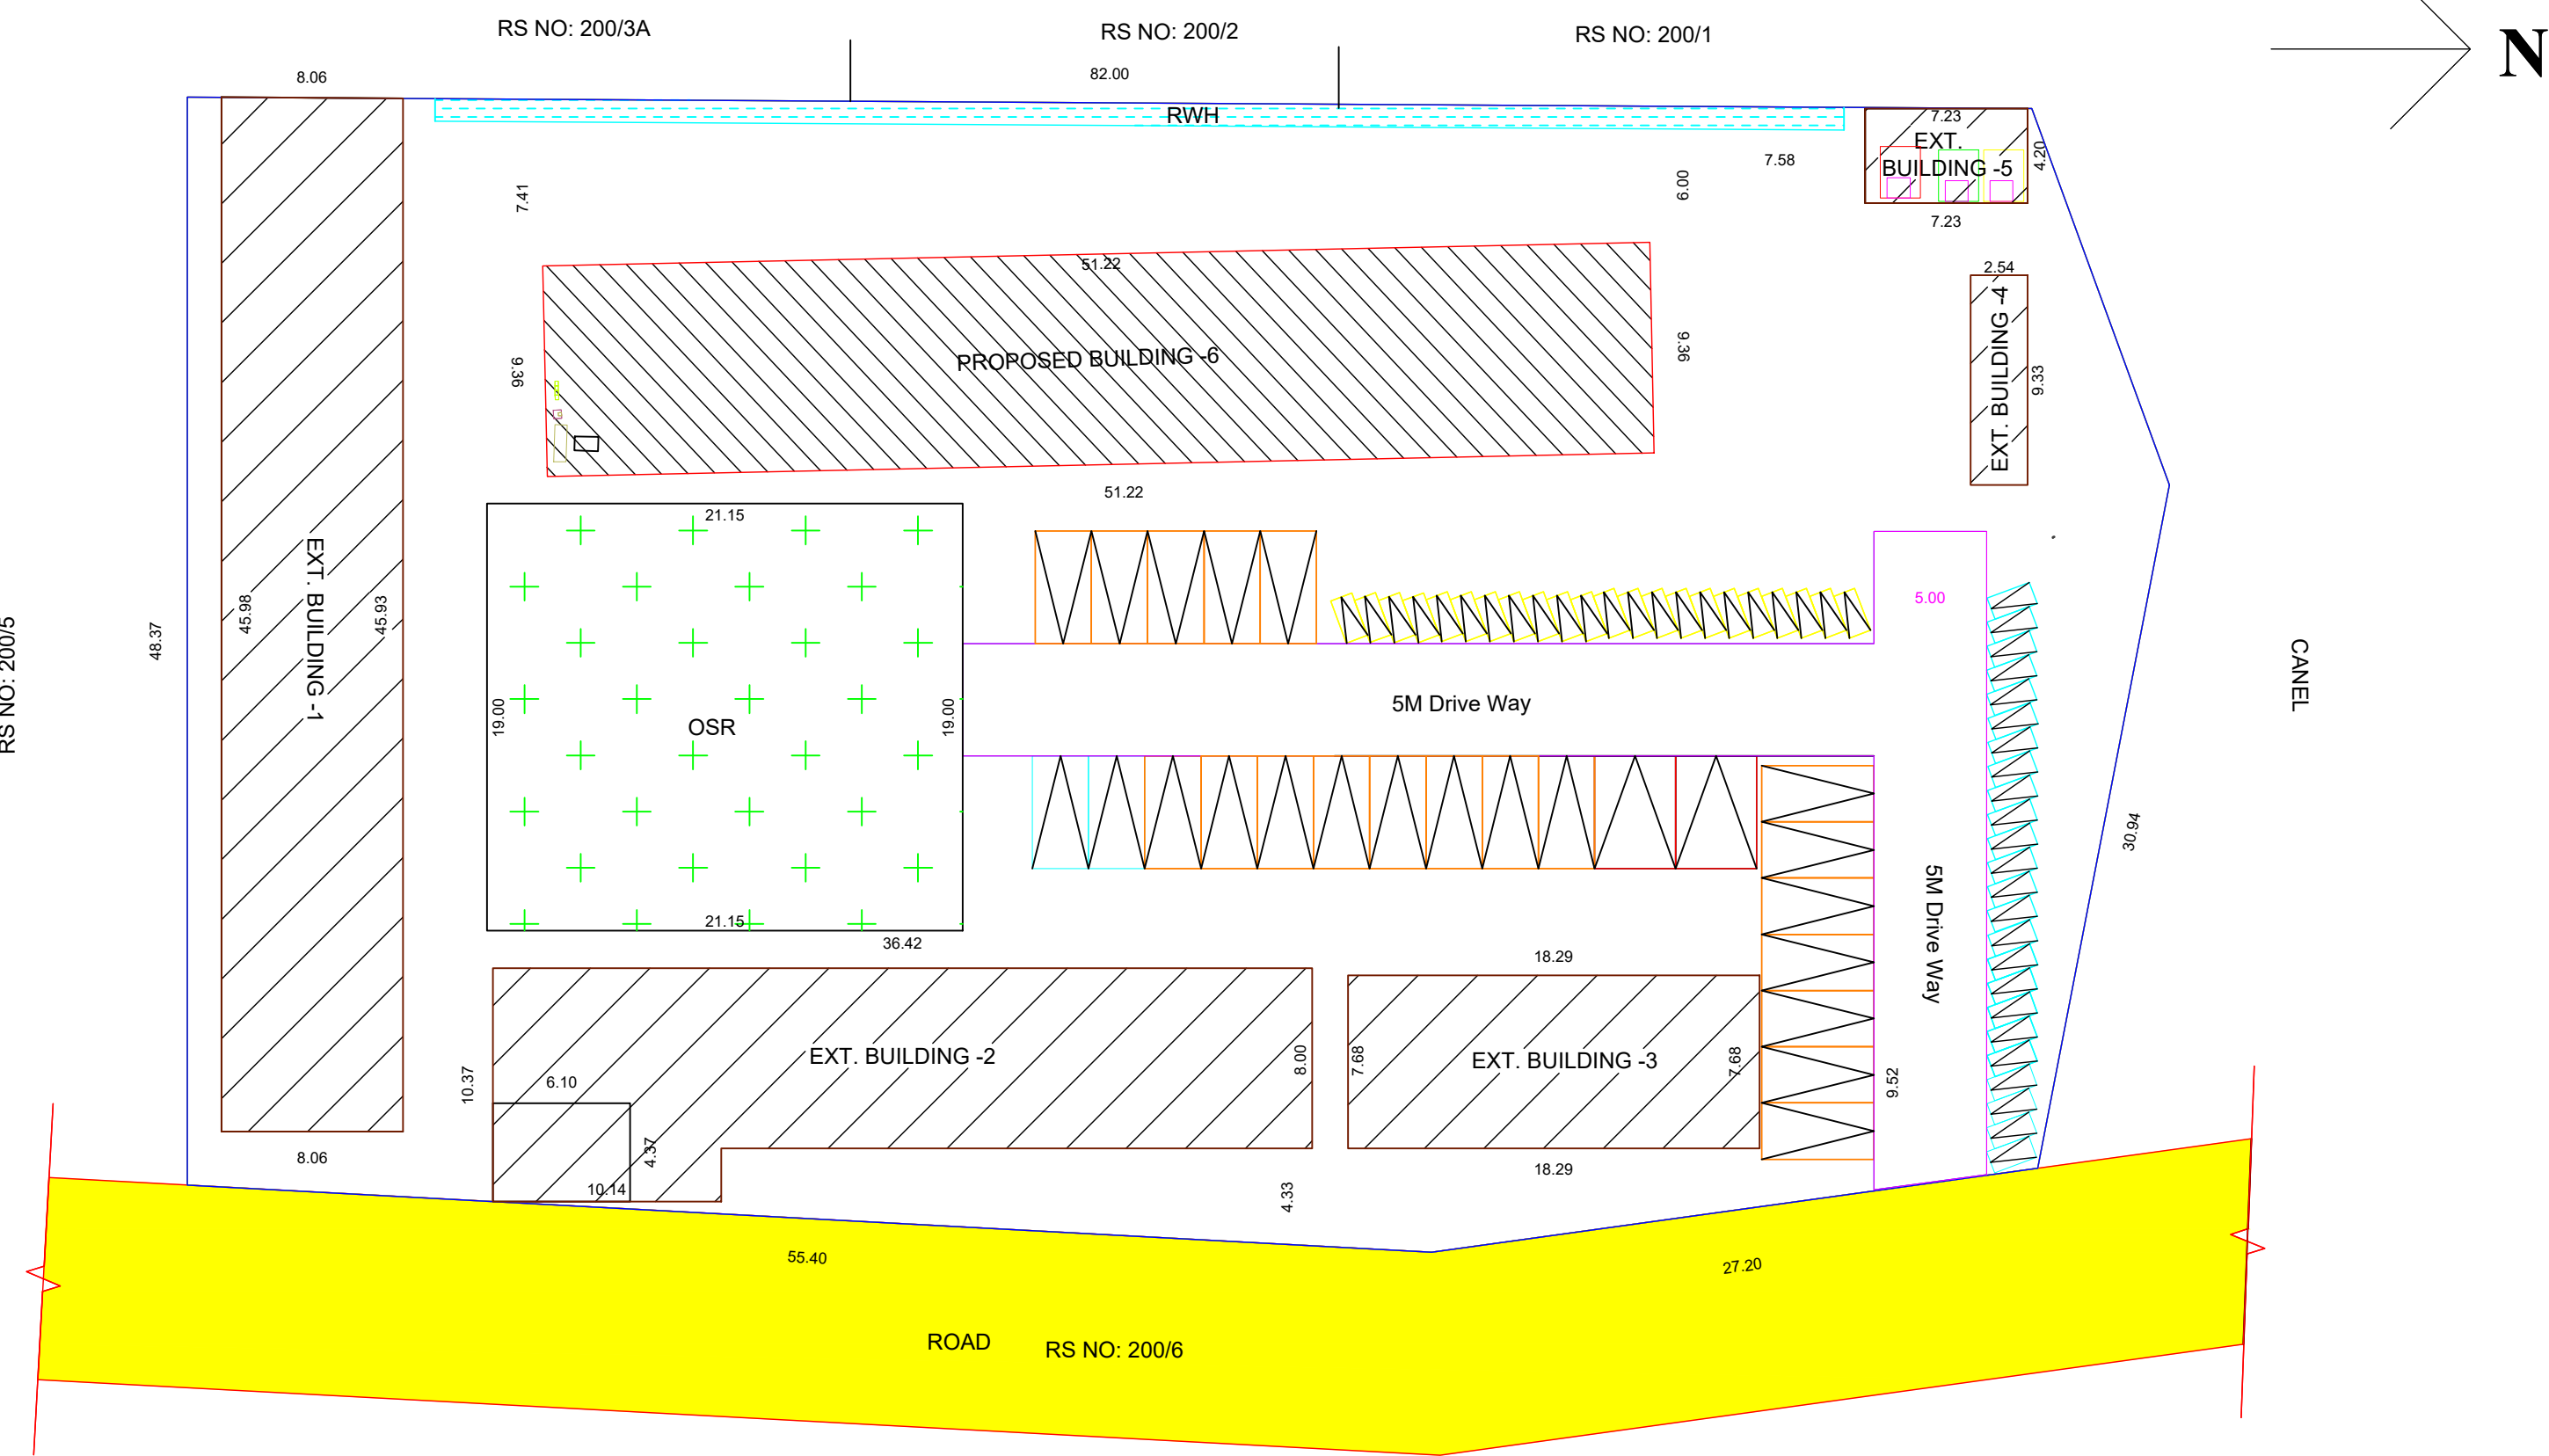

EXISTING BUILDING AREA DETAILS

EXISTING BUILDING AREA DETAILS	SQ.M	SQ.FT
AREA OF SITE	4010.03	43164.00
EXT. BUILDING - 1		
AREA OF GROUND FLOOR	366.80	3948.23
AREA OF FIRST FLOOR	354.62	3817.12
AREA OF SECOND FLOOR	354.62	3817.12
EXT. BUILDING - 2		
AREA OF GROUND FLOOR	310.26	3339.63
AREA OF FIRST FLOOR	301.56	3245.99
AREA OF SECOND FLOOR	301.56	3245.99
EXT. BUILDING - 3		
AREA OF GROUND FLOOR	134.79	1450.87
AREA OF FIRST FLOOR	134.79	1450.87
EXT. BUILDING - 4		
TOILET BLOCK	23.69	254.99
EXT. BUILDING - 5		
TOILET BLOCK	34.26	368.77

PROPOSED BUILDING - 6		
AREA OF GROUND FLOOR	460.66	4958.50
AREA OF FIRST FLOOR	460.66	4958.50
AREA OF SECOND FLOOR	460.66	4958.50

HEAD ROOM(NON FSI)	48.90	
SUB-TOTAL	1381.98	

PROPOSAL BUILT-UP AREA - 1381.98 SQ.M (or) 14875.63 SQ.FT

TOTAL BUILT-UP AREA - 3698.93 SQ.M (or) 39815.28 SQ.FT

OSR AREA - 401.00 SQ.M - 10.00 %

FLOOR SPACE INDEX (FSI) = $\frac{3698.93}{4010.03} = 0.92$










COLOUR INDEX	
PROPOSED SITE	
EXISTING BUILDING	
EXISTING ROAD	
RAIN WATER HARVEST BED	

CLASS ROOM AREA
EXISTING AREA : 1402.46 SQ.M
PROPOSAL AREA : 757.59 SQ.M
TOTAL AREA : 2160.05 SQ.M

REQUIRMENT PARKING AREA
NO.OF.CARS $2160.05 / 100 = 21.60$
NO.OF.TWO-WHEELERS $2160.05 / 50 = 43.20$

PROVIDED PARKING AREA
NO.OF.CARS = 22 NOS
NO.OF.TWO-WHEELERS = 46 NOS

TOTAL STUDENT COUNT : 350 Nos
SITE BOUNDARY SHOW AS "A" TO "O"
OSR BOUNDARY SHOW AS "1" TO "4"
ONLINE APPLICATION No: SWP/BPA/778375/2026
APPROVAL No : SWP/DTCP/TVR/B.P.No: 12/2026

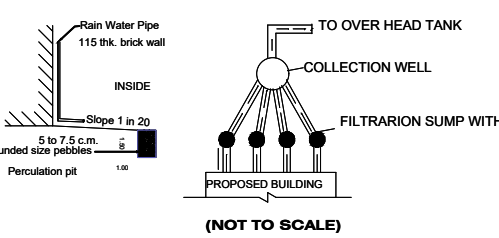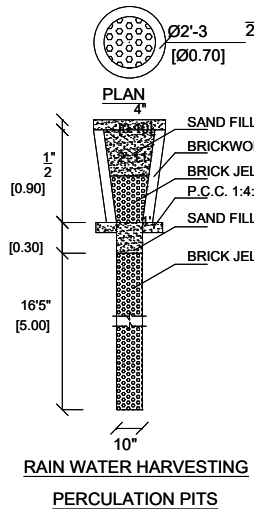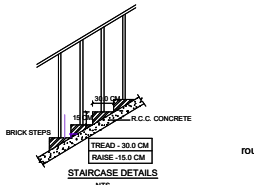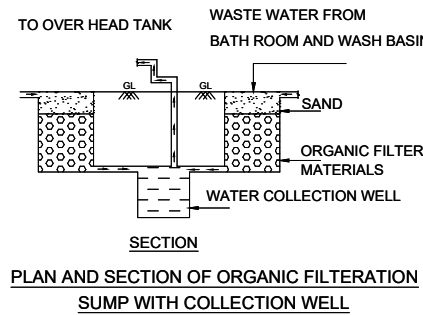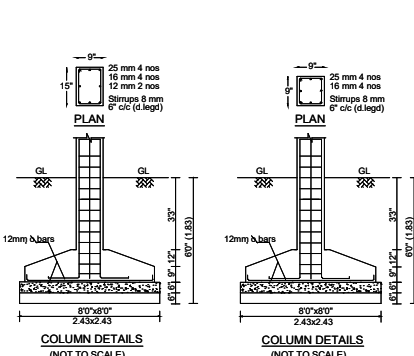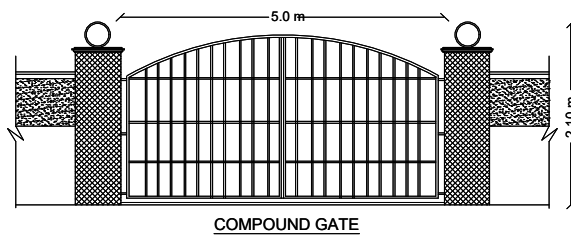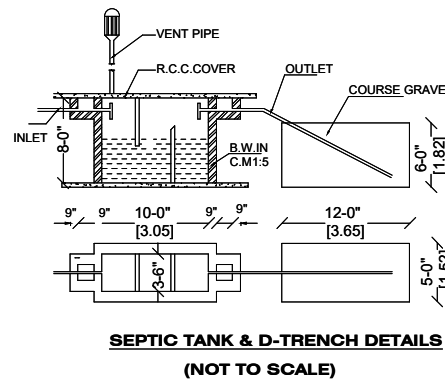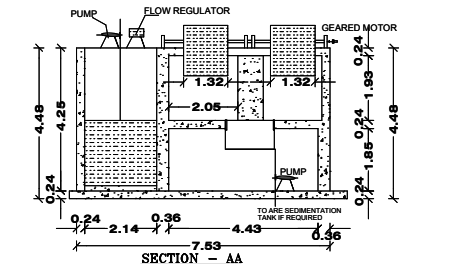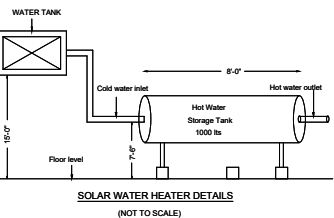

RAIN WATER HARVESTING PIT [RWHP]

APPLICANT

STRUCTURAL ENGINEER

ENGINEER

Eight ways to know a piece of land before you pay for it.

This report covers one part of the picture. These cover the rest, drawn from the same government records, for any property in Tamil Nadu.

LandLens One

Ask anything about a property and get an answer grounded in live government records, with the sources shown.

[/landlens/one](#)



Verify My Land

Every record check run on one property and returned as a single report.

[/landlens/verify-my-land](#)



Legal Opinion

An advocate's written opinion on the title, built on the records we pull for it.

[/landlens](#)



One Map

Every layer on one map: the parcel, its boundary, zoning, water bodies and what sits around it.

[/landlens/one/map](#)



PriceMap

What land actually changed hands for around this plot, taken from the registered deeds.

[/landlens/pricemap](#)



Build Scope

What you are allowed to build here: floor space, height, coverage and setbacks.

[/landlens/build-scope](#)



Property Tracker

Watch a property and hear about it when something new is registered against it.

[/landlens/property-tracker](#)



Deal Room

Run the transaction in one place: documents, stamping, signatures and the parties.

[/landlens/deal-room](#)



Twenty-four checks you can run yourself, at no cost.

Records and verification

The registers themselves, read for you.

Encumbrance Certificate

Patta and Chitta

Field Measurement Sketch

EC Analyzer

Bank charge check

Court case search

Seller background check

Approval check by survey

Zoning and land use

What the plan says can happen on this land.

Land use zone finder

CMDA land use check

Coastal regulation zone

Master plan check

Water bodies finder

Airport height clearance

Value and duty

What it is worth and what it costs to register.

Guideline value by street

Guideline value by survey

Stamp duty and registration fees

Capital gains

Floor space index

Area unit converter

Registers and directories

Who holds it, and which office keeps the record.

Find your registering office

Temple property check

Waqf property check

RERA register



Every free tool
/tools



Services we run
for you
/services



The LandLens
suite
/landlens/one



Every claim in this document traces back to a government record.

Legal opinions, due diligence and title verification

Building plan, layout and sub-division approvals

Completion and occupancy certificates, regularisation

Escrow, negotiation and NRI property management

Land survey, soil testing, architecture and construction

Verified RealEstate
3/350/2 Mettukuppam,
OMR Thoraipakkam,
Chennai 600 097, India
hello@verified.realestate
+91 9996 12 9996

Prepared from the registers named on the page each finding sits on. Where a register could not be read, this document says so in its place rather than leaving the gap to be read as a clean result.

