

PP

APPROVAL RECORD

Planning Permission

Tiruvarur district, Tamil Nadu

APPROVAL TYPE

Building Plan


ISSUING AUTHORITY

Rural Panchayat

The approval as the planning authority issued it, reproduced in full behind this page.

An approval speaks to what was sanctioned, not to what was built. Completion is a separate record.

PLAN SHOWING THE PROPOSED CONSTRUCTION OF GROUND & FIRST FLOOR R.C.C ROOF RESIDENTIAL BUILDING IN
AFTER DEMOLISHING THE EXISTING BUILDING IN DOOR NO. 3/102, R.S.NO. 659-7A, 659-7B, (OLD NO. 659-7), PATTa NO. 189, 188,
AT SUNDARAVILAGAM VILLAGE, ALIVALAM PANCHAYATH, THIRUVARUR TALUK & DISTRICT,

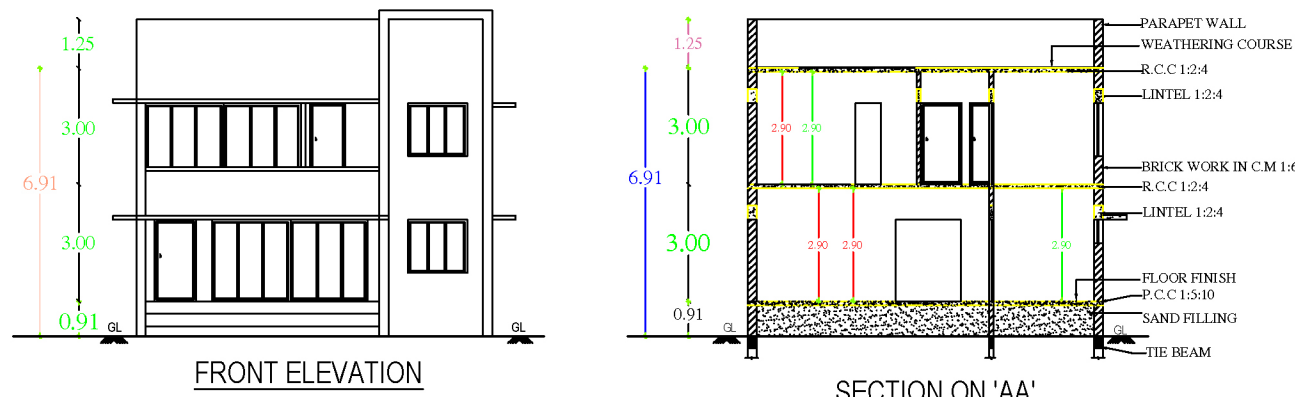











PLAN INFO
SURVEY_NO=659-7A, 659-7B
PLOT_NO=0
PATTa_NO=188, 189
TALUK=THIRUVARUR
DISTRICT=THIRUVARUR
CRZ=NO
SECURITY_ZONE=NO
ACCESS_WIDTH_M=10.0
AVG_PLOT_DEPTH=38.0
AVG_PLOT_WIDTH=10.0
AREA_TYPE=OTHERS
ROAD_WIDTH=3.96
ROAD_LENGTH=100
AS_PER_DOCUMENT=463.00
FMB_OR_PLR=463.00
AS_AT_SITE=463.00
PLOT_AREA_M2=463.00
LAND_USE_ZONE=INDIVIDUAL RESIDENTIAL
RWH_DECLARED=YES
PREMIUM_FSI_REQUIRED=NO
IS_APPROVED_LAYOUT=NO
IS_SWIMMING_POOL_EXISTS=NO
JURISDICTION_TYPE=PANCHAYAT
AREA_TYPE_PLAN=OTHER
IF_HERITAGE_TOWN_LESS_THAN_1KM_RADIUS=NO
OSR_APPLICABLE=NO

- NOTE:
1. The Rain Water Harvesting Provided.
 2. Solar water Heater System provided at the Topmost Level of the building
 3. All Dimensions Are In Metre
 4. Septic tank will be Provide with U Trap

Floor Units			
Block	Floor	Unit Number	Unit Area
Block 1	Floor 0	1	104.70 Sqm.
	Floor 1	1	80.00 Sqm.

CAR PARKING NO - 02
TWO WHEELAR PARKING NO - 02
ALL DIMENSIONS ARE IN "M"
SCALE : 1 : 100

VEENA VACANT LAND

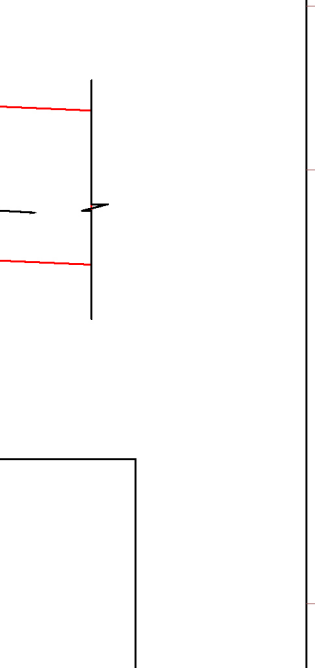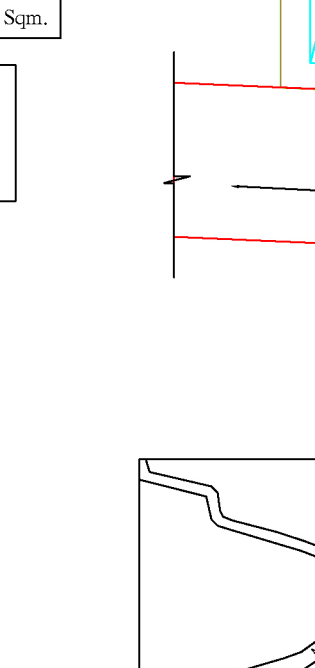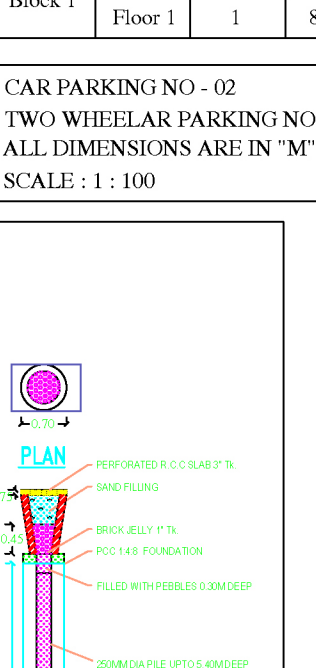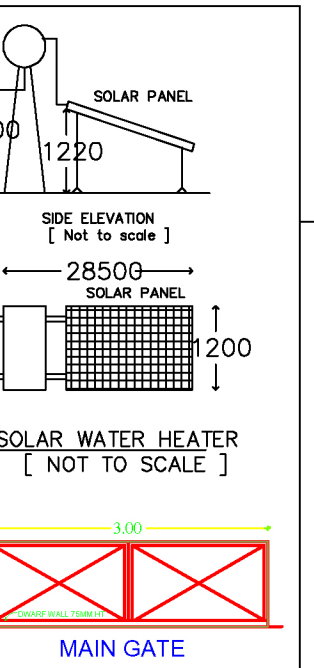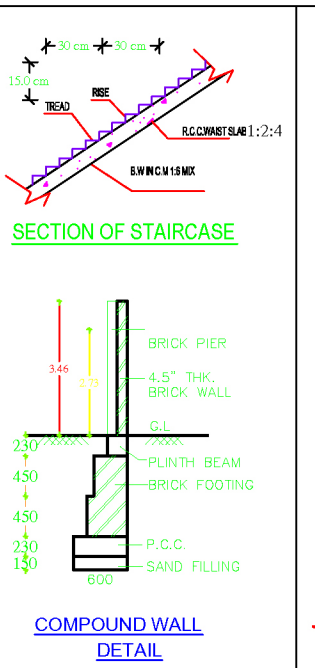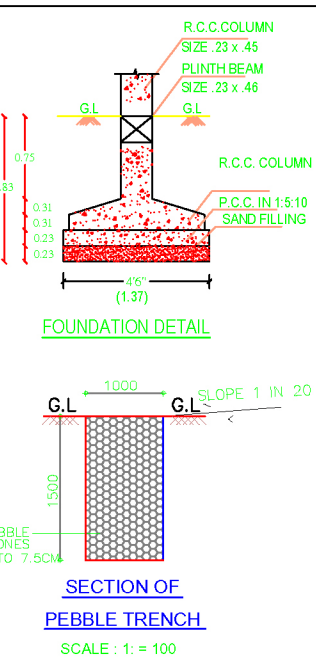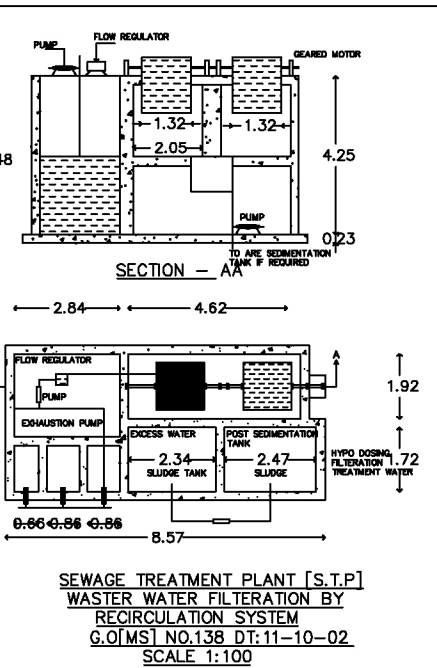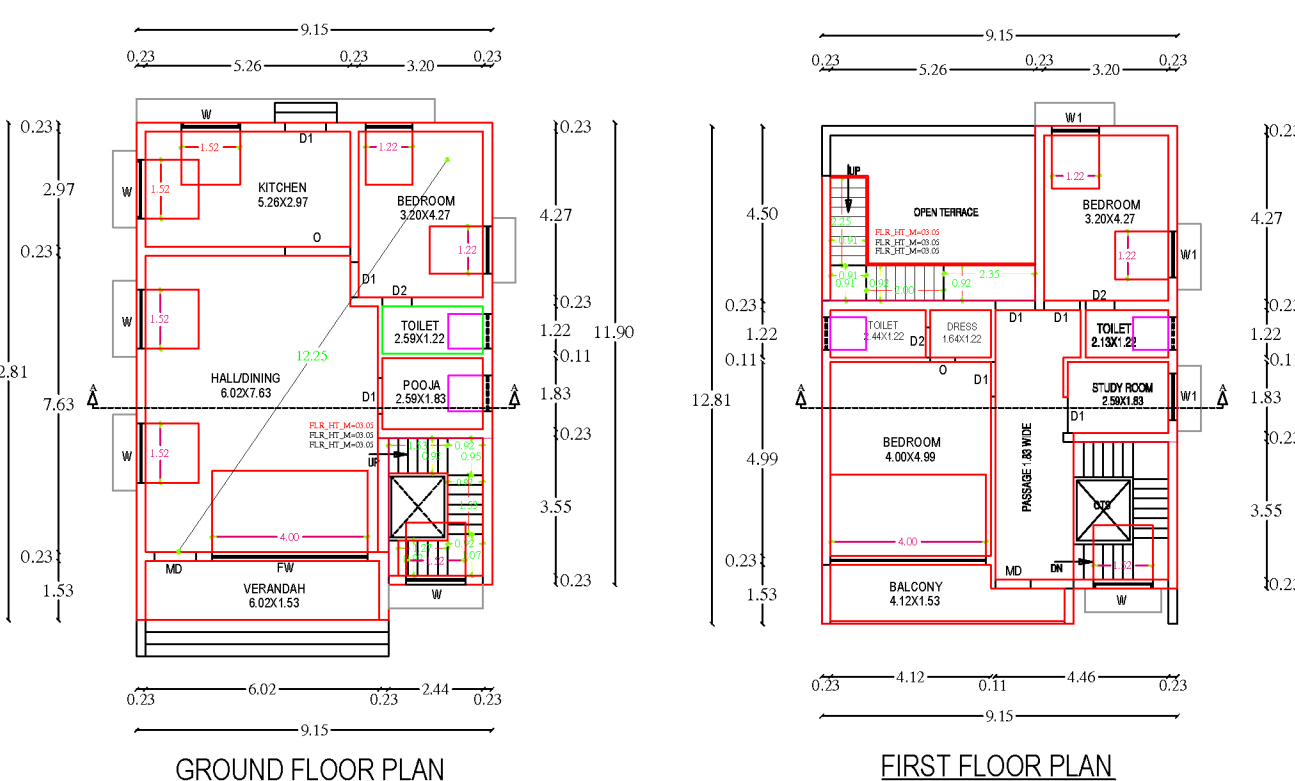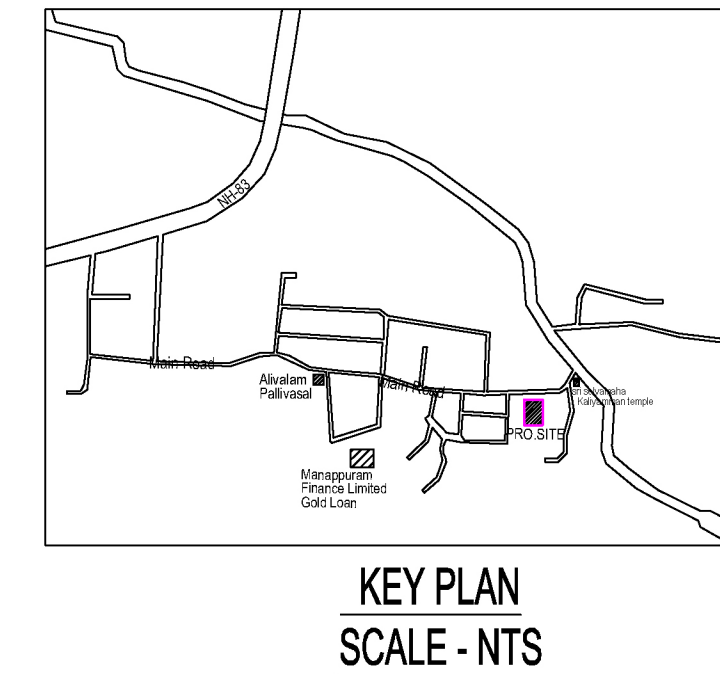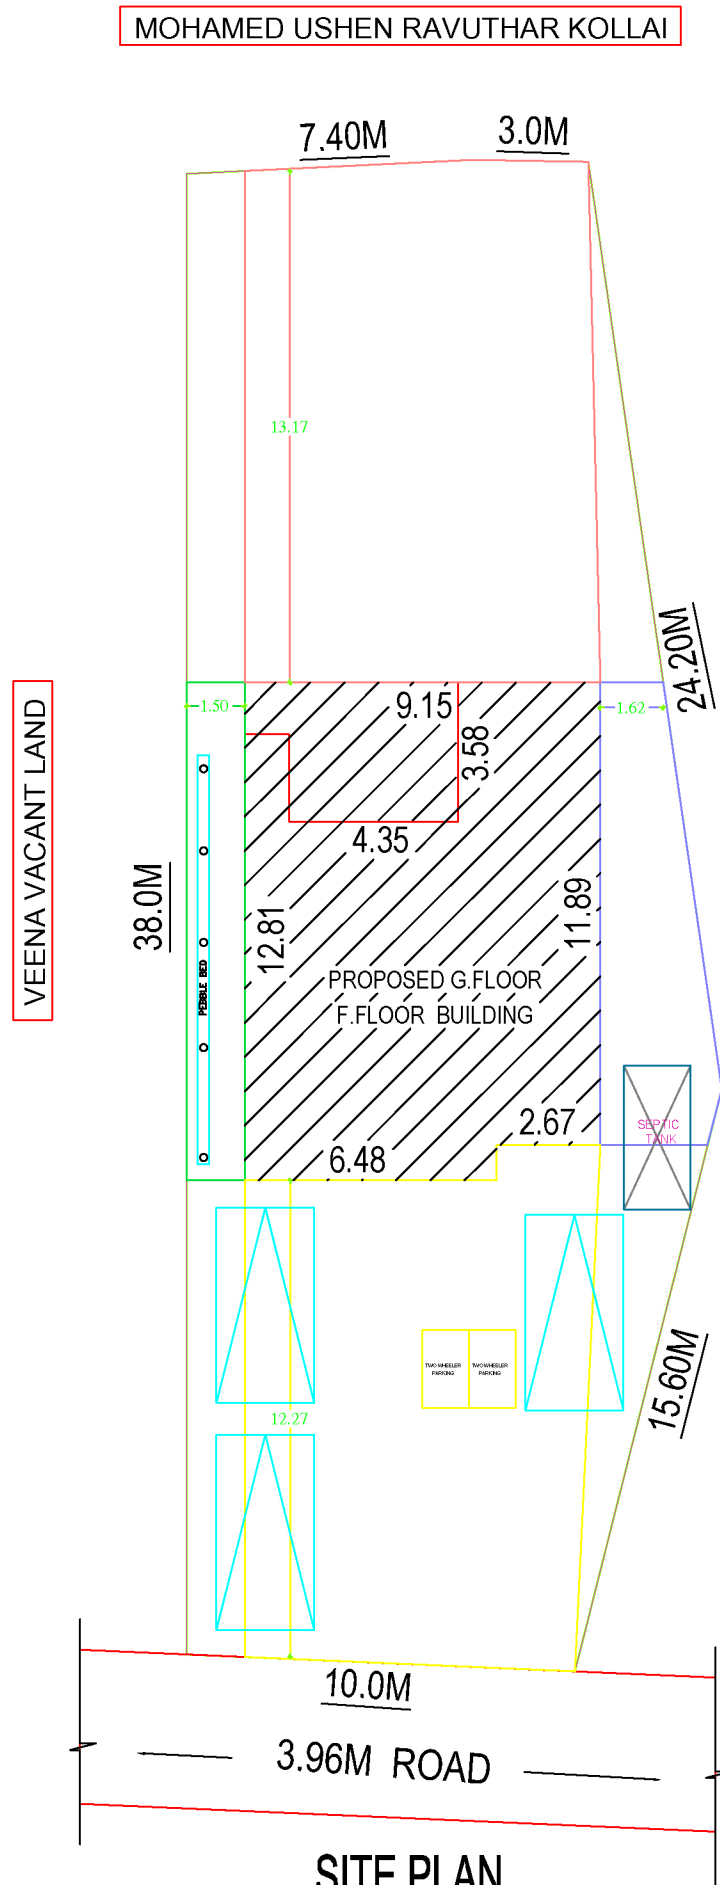

APPLICANT : Mr. M. PRAVEEN
S/O, Mr. MANIMARAN

SCHEDULE OF JOINERY

TYPE	DESCRIPTION	SIZE
MD	MAIN DOOR	1.07 X 2.10
D1	DOOR	0.91 X 2.10
D2	DOOR	0.76 X 2.10
W	WINDOW	1.52 X 1.37
W1	WINDOW	1.07 X 1.37
V1	VENTILATOR	0.76 X 0.61

AREA STATEMENT	SQ.FT	SQ.M
PLOT EXTENT AS PER SITE AREA	4984.00	463.00
PLOT EXTENT AS PER DOCUMENT	4984.00	463.00
PLOT EXTENT AS PER TSLR	4984.00	463.00
GROUND FLOOR AREA	1235.38	114.77
FIRST FLOOR AREA	1055.52	98.06
OPEN AERA	3748.62	348.23

FLOOR SPACE INDEX :
$$\frac{\text{FSI AREA (GF+FF)}}{\text{PLOT AREA}} = \frac{188.66 (106.12+82.54)}{463.00} = 0.407 < 2$$

PLOT COVERAGE :
$$\frac{\text{ALL FLOOR AREA (GF)}}{\text{PLOT AREA}} \times 100 = \frac{114.77}{463.00} \times 100 = 24.78\%$$

COLOUR INDEX : ROAD SITE BOUNDARY PROPOSED BUILDING

APPLICANT:

REGISTERED ENGINEER

Er. G. SHANMUGANATHAN
Registered Civil Engineer & Consultant
FOUR SQUARE BUILDERS
Anna Salai, Thiruvapur - 610 001.
Cell: 90805 40628

Eight ways to know a piece of land before you pay for it.

This report covers one part of the picture. These cover the rest, drawn from the same government records, for any property in Tamil Nadu.

LandLens One

Ask anything about a property and get an answer grounded in live government records, with the sources shown.

[/landlens/one](#)



Verify My Land

Every record check run on one property and returned as a single report.

[/landlens/verify-my-land](#)



Legal Opinion

An advocate's written opinion on the title, built on the records we pull for it.

[/landlens](#)



One Map

Every layer on one map: the parcel, its boundary, zoning, water bodies and what sits around it.

[/landlens/one/map](#)



PriceMap

What land actually changed hands for around this plot, taken from the registered deeds.

[/landlens/pricemap](#)



Build Scope

What you are allowed to build here: floor space, height, coverage and setbacks.

[/landlens/build-scope](#)



Property Tracker

Watch a property and hear about it when something new is registered against it.

[/landlens/property-tracker](#)



Deal Room

Run the transaction in one place: documents, stamping, signatures and the parties.

[/landlens/deal-room](#)



Twenty-four checks you can run yourself, at no cost.

Records and verification

The registers themselves, read for you.

Encumbrance Certificate

Patta and Chitta

Field Measurement Sketch

EC Analyzer

Bank charge check

Court case search

Seller background check

Approval check by survey

Zoning and land use

What the plan says can happen on this land.

Land use zone finder

CMDA land use check

Coastal regulation zone

Master plan check

Water bodies finder

Airport height clearance

Value and duty

What it is worth and what it costs to register.

Guideline value by street

Guideline value by survey

Stamp duty and registration fees

Capital gains

Floor space index

Area unit converter

Registers and directories

Who holds it, and which office keeps the record.

Find your registering office

Temple property check

Waqf property check

RERA register



Every free tool
/tools



Services we run
for you
/services



The LandLens
suite
/landlens/one



Every claim in this document traces back to a government record.

Legal opinions, due diligence and title verification

Building plan, layout and sub-division approvals

Completion and occupancy certificates, regularisation

Escrow, negotiation and NRI property management

Land survey, soil testing, architecture and construction

Verified RealEstate
3/350/2 Mettukuppam,
OMR Thoraipakkam,
Chennai 600 097, India
hello@verified.realestate
+91 9996 12 9996

Prepared from the registers named on the page each finding sits on. Where a register could not be read, this document says so in its place rather than leaving the gap to be read as a clean result.

