

PP

APPROVAL RECORD

Planning Permission

Tiruvarur district, Tamil Nadu

APPROVAL TYPE

Building Plan

ISSUING AUTHORITY

Rural Panchayat

The approval as the planning authority issued it, reproduced in full behind this page.

An approval speaks to what was sanctioned, not to what was built. Completion is a separate record.

Plan Showing the Proposal Construction of RCC Roof Ground Floor & First Floor Residential Building in Patta No - 651 , Rev.Sy No - 143/7B , Pullavarayankudikadu Rev. Village , Pullavarayankudikadu Village Panchayat , Needamangalam Panchayat Union , Needamangalam Taluka , Thiruvarur District - 614 013 .

Name of Applicant :- Mr G Rajnarayanan , S/O Mr. N Gandhi

Mobile NO : 99444 88446

Adhar NO : 3629 9523 7460

PAN NO : AMEPR1898K

Reg.Settlement Doc. No : 625/2024 , Date :- 27.03.2024

Patta No: 651 , Rev.Sy.No : 143/7B - 6.50 Ares

Site Location :-

Latitude :- 10.726602 - 10.43.35.8"N

Longitude :- 79.350893 - 79.21.30.2"E

All Dimension are in Metres

(Scale 1:100)

AREA DETAILS		SQ.MT	SQ.FT
Site Area As Per Document	650.00	6997.00	
Site Area As Per FMP/PLR	650.00	6997.00	
Site Area As Super Imposed	650.00	6997.00	

N
↑

Buildup Area Details		SQ.MT	SQ.FT
Pro.Ground Floor Residential Building		94.09	1012.78
Pro.First Floor Residential Building		46.44	499.88
Total Proposal Ground Floor & First Floor Residential Area		140.53	1512.66
Vacant Land in Proposal Site		555.91	5984.22

SCHEDULE OF JOINERY		COLOUR INDEX
MD MAIN DOOR	1.00 X 2.13	PROPOSED
A/O ARCH OPEN	0.91 X 2.13	ROAD
D1 DOOR	0.91 X 2.13	SITE BOUNDARY
D2 DOOR	0.76 X 2.13	
W WINDOW	1.52 X 1.22	FSI = 94.09 = 0.14 Sq.M
J JOLLY	1.52 X 1.22	FSI = 650.00
V VENTILATOR	0.76 X 0.76	FSI = 14.48 %

Applicant Signature :-

Mr G Rajnarayanan , S/O Mr. N Gandhi


Registered Engineer Signature :-

Er. S.Gowthaman,, B.E Civil,,
Licensed Register Engineer Grade II - RE
Licensed Reg No : 107/LS/2023/00035
Office :- Near BSNL Exchange,
Railway Station Road, Ammapettai -614401,
Venne : 185, South Street,
Karuppa Mudaliyar Kottai - 614403,
E-mail :- gowthamaeli1996@gmail.com
Mobile : 9894804408.

Office Use:-


PLAN INFO
PLOT AREA:M2=650.00
AS AT SITE=650.00
FMB OR PLR=650.00

AL

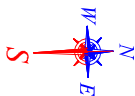

Rev.Sy No - 143/7A

Rev.Sy No - 143/14

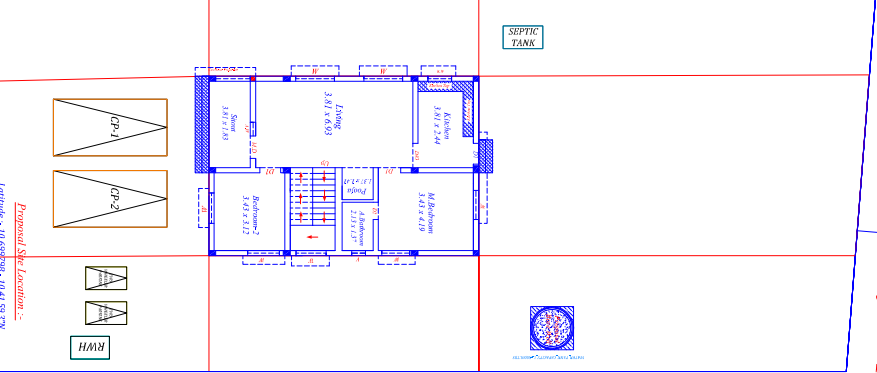


Proposal Site Location:-
Latitude :- 10.69996 - 10.43.58.7"N
Longitude :- 79.37449 - 79.22.23
Patta No: 651 , Rev.Sy.No: 143/7B

Mallur Street


Rev.Sy No - 302

Site Plan - (Not To Scale)

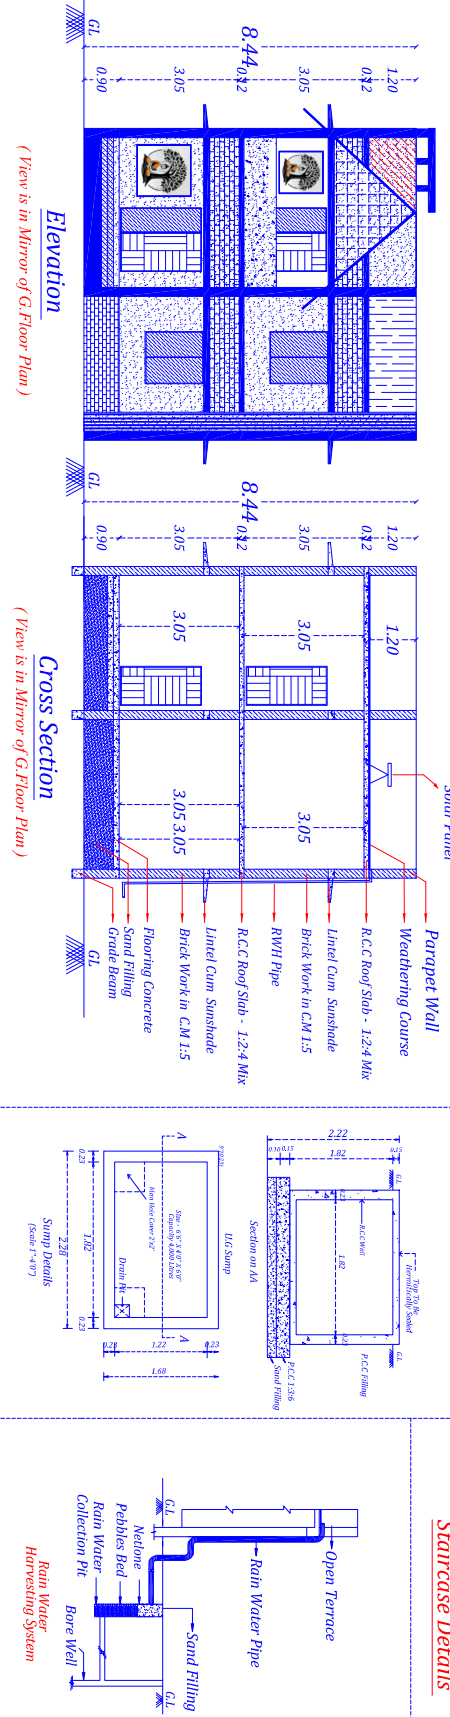

Elevation
(View is in Mirror of G.Floor Plan)

Cross Section
(View is in Mirror of G.Floor Plan)

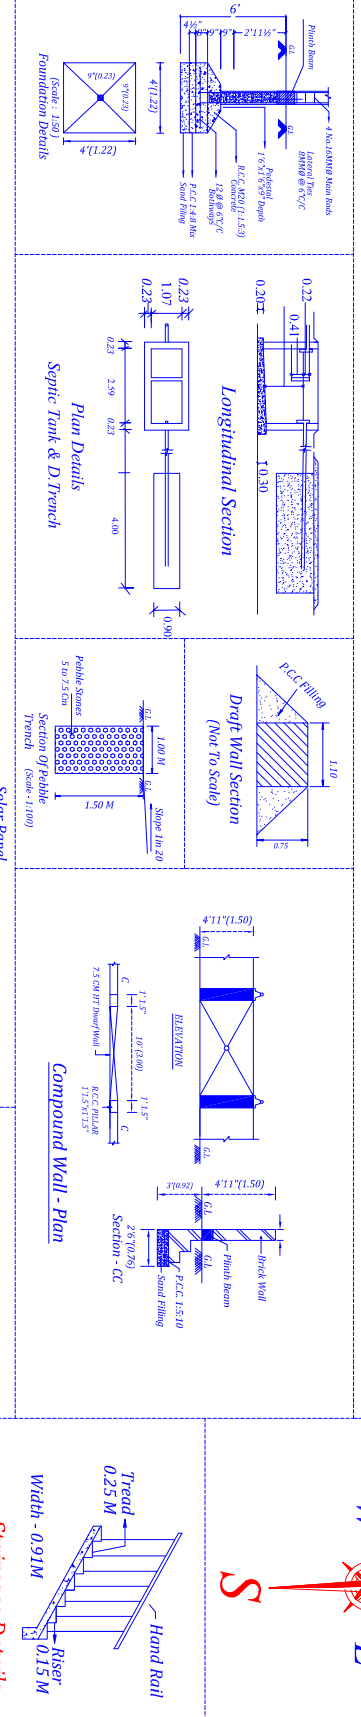



Longitudinal Section

Plan Details
Septic Tank & D.Trench

Section of Pebble
Trench (Scale - 1:100)

Compound Wall - Plan


Staircase Details

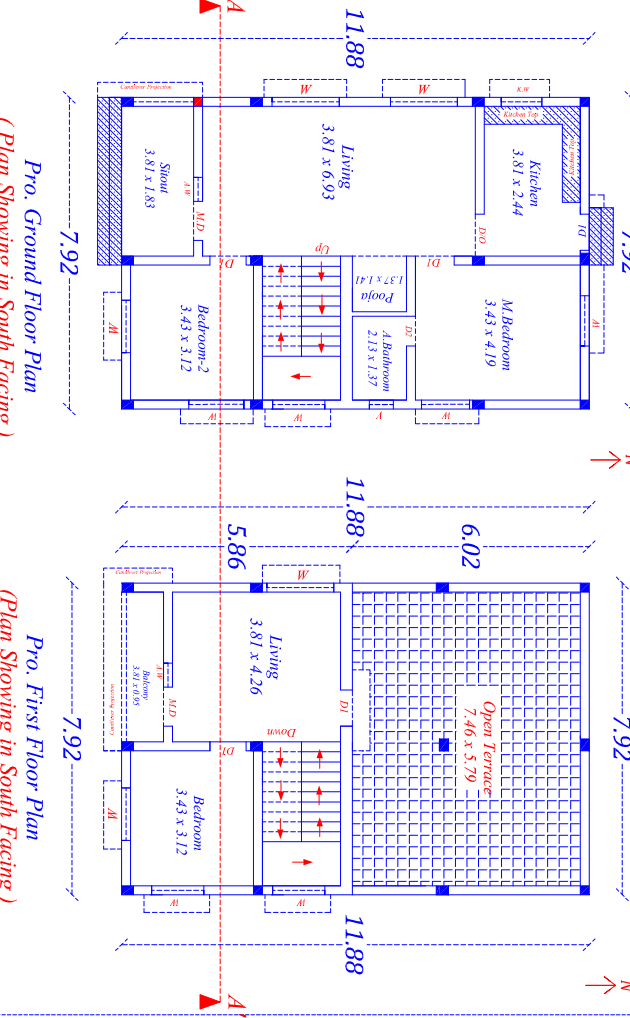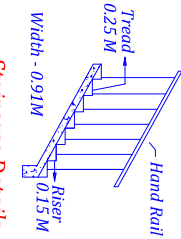

Pro. Ground Floor Plan
(Plan Showing in South Facing)

Pro. First Floor Plan
(Plan Showing in South Facing)

KEY PLAN - SCALE 1:500

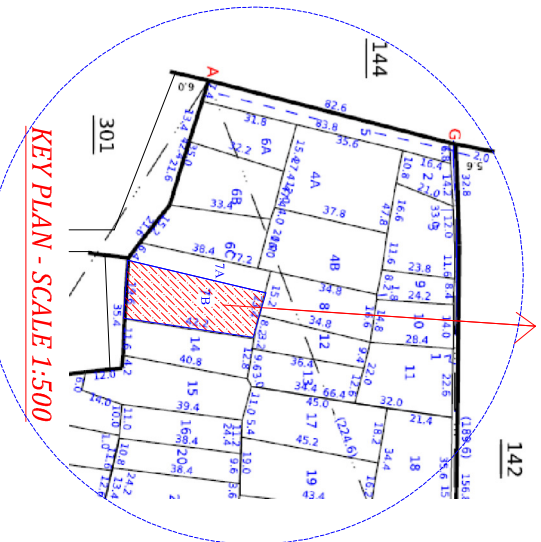

Eight ways to know a piece of land before you pay for it.

This report covers one part of the picture. These cover the rest, drawn from the same government records, for any property in Tamil Nadu.

LandLens One

Ask anything about a property and get an answer grounded in live government records, with the sources shown.

[/landlens/one](#)



Verify My Land

Every record check run on one property and returned as a single report.

[/landlens/verify-my-land](#)



Legal Opinion

An advocate's written opinion on the title, built on the records we pull for it.

[/landlens](#)



One Map

Every layer on one map: the parcel, its boundary, zoning, water bodies and what sits around it.

[/landlens/one/map](#)



PriceMap

What land actually changed hands for around this plot, taken from the registered deeds.

[/landlens/pricemap](#)



Build Scope

What you are allowed to build here: floor space, height, coverage and setbacks.

[/landlens/build-scope](#)



Property Tracker

Watch a property and hear about it when something new is registered against it.

[/landlens/property-tracker](#)



Deal Room

Run the transaction in one place: documents, stamping, signatures and the parties.

[/landlens/deal-room](#)



Twenty-four checks you can run yourself, at no cost.

Records and verification

The registers themselves, read for you.

Encumbrance Certificate

Patta and Chitta

Field Measurement Sketch

EC Analyzer

Bank charge check

Court case search

Seller background check

Approval check by survey

Value and duty

What it is worth and what it costs to register.

Guideline value by street

Guideline value by survey

Stamp duty and registration fees

Capital gains

Floor space index

Area unit converter

Zoning and land use

What the plan says can happen on this land.

Land use zone finder

CMDA land use check

Coastal regulation zone

Master plan check

Water bodies finder

Airport height clearance

Registers and directories

Who holds it, and which office keeps the record.

Find your registering office

Temple property check

Waqf property check

RERA register



Every free tool
/tools



Services we run
for you
/services



The LandLens
suite
/landlens/one



Every claim in this document traces back to a government record.

Legal opinions, due diligence and title verification

Building plan, layout and sub-division approvals

Completion and occupancy certificates, regularisation

Escrow, negotiation and NRI property management

Land survey, soil testing, architecture and construction

Verified RealEstate
3/350/2 Mettukuppam,
OMR Thoraipakkam,
Chennai 600 097, India
hello@verified.realestate
+91 9996 12 9996

Prepared from the registers named on the page each finding sits on. Where a register could not be read, this document says so in its place rather than leaving the gap to be read as a clean result.

