PP APPROVAL RECORD

# Planning Permission

Vellore district, Tamil Nadu

APPROVAL TYPE
**Layout Approval**

ISSUING AUTHORITY
**DTCP**

> The approval as the planning authority issued it, reproduced in full behind this page.
>
> An approval speaks to what was sanctioned, not to what was built. Completion is a separate record.



3/350/2 Mettukuppam,
OMR Thoraipakkam,
Chennai 600 097, India

hello@verified.realestate
+91 9996 12 9996
verified.realestate

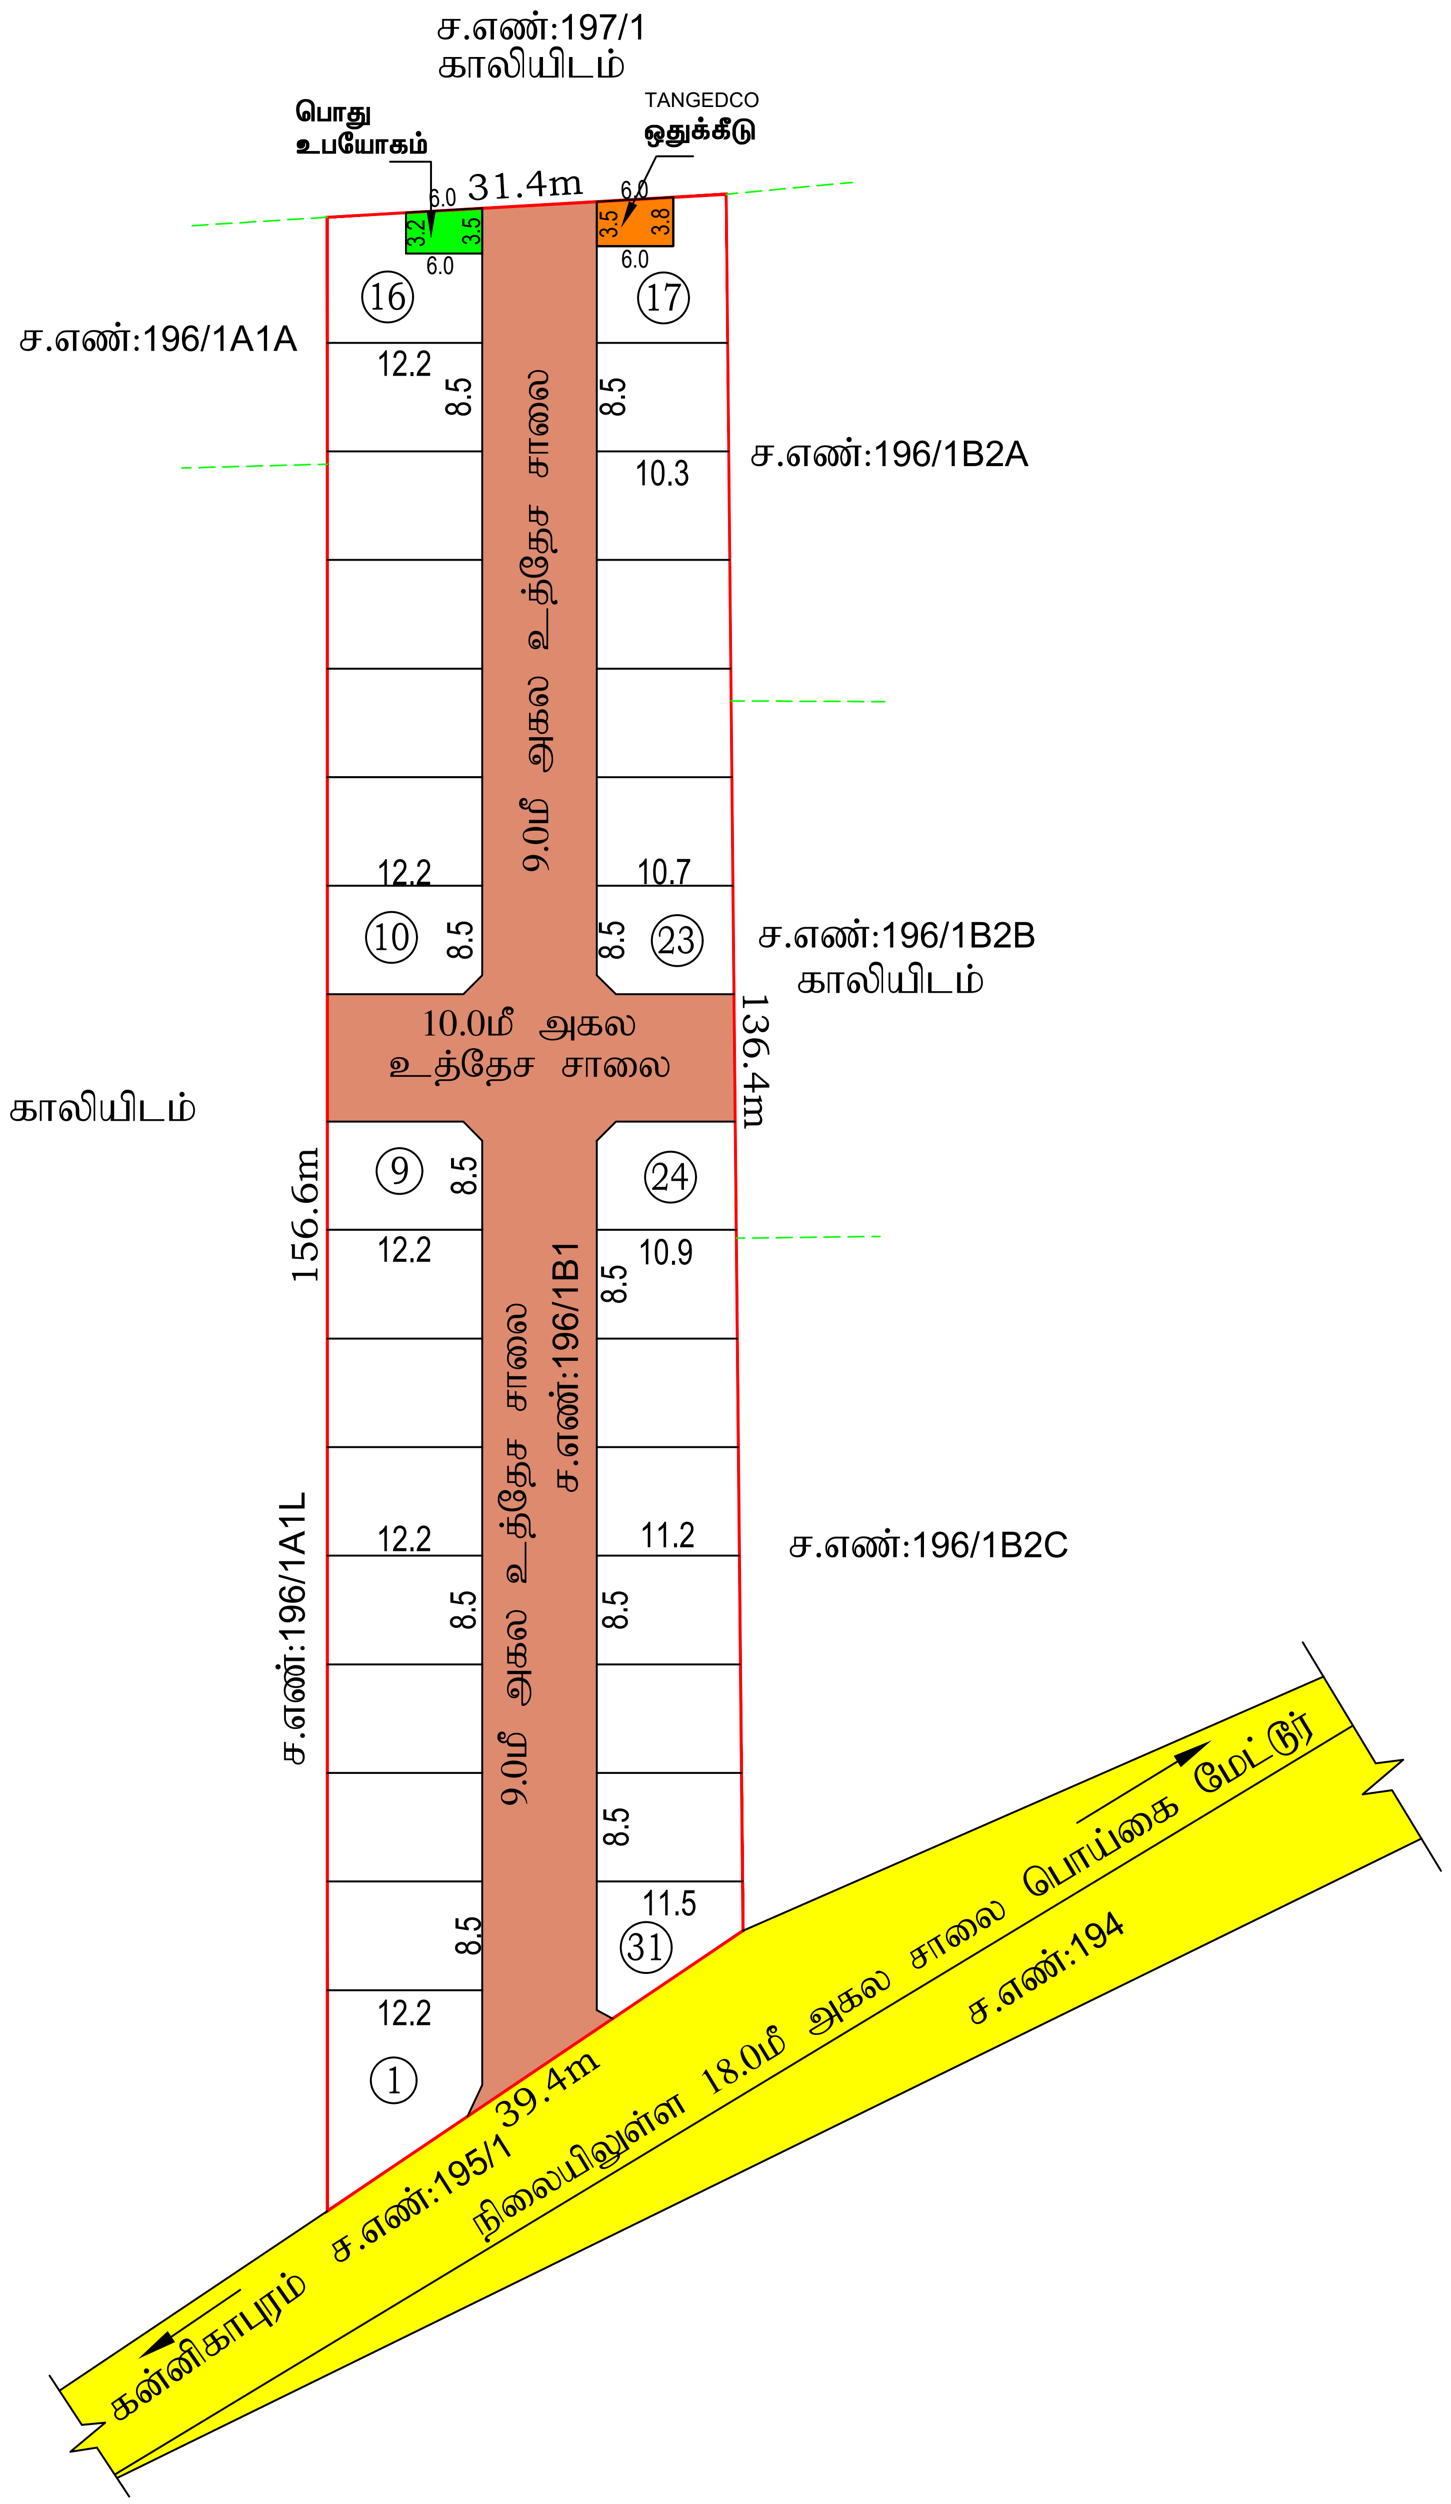


# நகர் ஊரமைப்பு துறை

## அணைக்கட்டு ஊராட்சி ஒன்றியம்

## சத்தியமங்கலம் ஊராட்சி / கிராமம்

**வேலூர் மாவட்டம், அணைக்கட்டு வட்டம் / ஊராட்சி ஒன்றியம், சத்தியமங்கலம் ஊராட்சி/கிராமம், சர்வே எண்: 196/1B1 –ல் அமையும் குடியிருப்பு மனைப்பிரிவிற்கான தொழில்நுட்ப ஒப்புதல் வரைபடம்.**

இணையதள விண்ணப்பம் எண் : RCXE6IJP

அளவு : 1 அங்குலம் = 33 அடி (1:400)

கோப்பு எண் : VLR/RCXE6IJP/43-2026

வ

**குறிப்பு :**

மனைப்பிரிவின் பரப்பு : 5450.00 ச.மீ. (அ) 1.36 ஏக்கர்

கோரிய மனைகள் : 31

ஒதுக்கிய மனைகள் : 31

மனைப்பிரிவின் எல்லை :

நிலையிலுள்ள சாலை :

**பொது ஒதுக்கீடு :**

உத்தேச சாலை :

மனைப்பிரிவின் பரப்பு : 5450.00 ச.மீ. (அ) 1.36 ஏக்கர்

மனைப்பிரிவில் அமையும் உத்தேச சாலைகளின் பரப்பு : 1553.00 ச.மீ

: மனைப்பிரிவின் மொத்த பரப்பு – உத்தேச சாலைகளின் பரப்பு

( 5450.00 ச.மீ – 1553.00 ச.மீ ) = 3897.00 ச.மீ

10 % பூங்கா பொது ஒதுக்கீட்டுக்கு ஈடாக அரசின் வழிகாட்டி மதிப்பீட்டு கட்டணம் ரூ.48,713/– நாள்.12.03.2026–ல் செலுத்தப்பட்டுள்ளது.

**ஊராட்சிக்கு தானமாக ஒப்படைக்கப்பட்டபகுதி :**

பொது உபயோகம் : 20.30 ச.மீ. - 0.52 %

TANGEDCO ஒதுக்கீடு : 22.00 ச.மீ. - 0.56 %

உத்தேச சாலை மற்றும் மூலை முடக்கு : 1553.00 ச.மீ - 0.71 %

| உத்தேச சாலை | மூலை முடக்கு |
|---|---|
| 9.00 மீ சாலைகளுக்கு | 1.5m x 1.5m |
| 10.00 மீ சாலைகளுக்கு | 1.5m x 1.5m |

**நிபந்தனைகள் :**

1. இம்மனைப்பிரிவிற்கு ஊராட்சி இறுதி ஒப்புதல் அளிக்கும் முன் இடத்தினை எந்த துறையாலும் நில ஆர்ஜித நடவடிக்கை எடுக்கப்படவில்லை என்றும், எந்த துறைக்காகவும் நில ஆர்ஜிதப் பட்டியல் மாவட்ட வருவாய் அலுவலகத்திற்கு அனுப்பப்படவில்லை என்றும் தனி அலுவலர் / வட்டார வளர்ச்சி அலுவலர் உறுதி செய்து கொள்ள வேண்டும்.
2. அரசாணை எண் : 34 ந.ஊ.வ.துறை நாள்:20.09.2002–ன் படி சாலைகள் ஒதுக்கீட்டினை ஊராட்சிக்கு மனுதாரரால் தானமாக ஒப்படைப்பு செய்யப்படவேண்டும்.மேற்படி அரசாணையில் தெரிவிக்கப்பட்டவாறு நில உரிமைக்கு ஊராட்சியே பொறுப்பு என்பதுடன் ஊராட்சியினால் வழங்கப்பட்ட நில உரிமை சான்றின் அடிப்படையிலேயே இம்மனைப்பிரிவிற்கு தொழில்நுட்ப ஒப்புதல் வழங்கப்படுகிறது.
3. நில உரிமம் குறித்து வழங்கப்பட்ட சான்றுகள் மற்றும் பரிசீலனைக்கு சமர்ப்பிக்கப்பட்ட ஆவணங்கள் சரியானவையல்ல என்று அறியப்பட்டாலோ அல்லது மனைப்பிரிவிற்கு தொழில்நுட்ப ஒப்புதல் வழங்கியதால் பாதிப்பு ஏற்படக்கூடிய சூழ்நிலை ஏற்படின் மனைப்பிரிவிற்கு வழங்கப்பட்ட தொழில்நுட்ப ஒப்புதல் எவ்வித முன்னறிவிப்புமின்றி நகர் ஊரமைப்பு ஆணையர், சென்னை – 2 அவர்களால் ரத்து செய்யப்படும்.
4. விற்பனைக்குண்டான மனைகள் விற்பனை செய்யும் போது இவ்வாணையின் நகலோடு நகர் ஊரமைப்பு துறையில் ஒப்புதல் அளிக்கப்பட்ட வரைபட நகல் மனை வாங்குபவர்களுக்கு கட்டாயம் வழங்கப்பட வேண்டும்.
5. ஒப்புதல் அளிக்கப்பட்ட மனைப்பிரிவு வரைபடத்தை எந்த வித மாற்றமின்றி மனைப்பிரிவு நுழைவாயிலில் 6'0" x4'0" அளவிலான நிரந்தர தகவல் பலகை மூலம் பொதுமக்கள் பார்வைக்கு நிரந்தரமாக பிரசுரிக்கப்பட வேண்டும்.
6. The Necessary Charges to be collected as per G.O. M.s. No. 79, Housing & Urban Development Department (UD4(3)), dt. 04.05.2017.

**ம. வ. / மா. ந. ஊ. அ. (வே.மா.) எண் : 47 / 2026**

துணை இயக்குநர்/இணை இயக்குநர்(பொ),
மாவட்ட நகர் ஊரமைப்பு அலுவலகம்,
வேலூர் மாவட்டம்.

THE LANDLENS SUITE

# Eight ways to know a piece of land before you pay for it.

This report covers one part of the picture. These cover the rest, drawn from the same government records, for any property in Tamil Nadu.

### LandLens One
Ask anything about a property and get an answer grounded in live government records, with the sources shown.
/landlens/one

### Verify My Land
Every record check run on one property and returned as a single report.
/landlens/verify-my-land

### Legal Opinion
An advocate's written opinion on the title, built on the records we pull for it.
/landlens

### One Map
Every layer on one map: the parcel, its boundary, zoning, water bodies and what sits around it.
/landlens/one/map

### PriceMap
What land actually changed hands for around this plot, taken from the registered deeds.
/landlens/pricemap

### Build Scope
What you are allowed to build here: floor space, height, coverage and setbacks.
/landlens/build-scope

### Property Tracker
Watch a property and hear about it when something new is registered against it.
/landlens/property-tracker

### Deal Room
Run the transaction in one place: documents, stamping, signatures and the parties.
/landlens/deal-room


hello@verified.realestate · +91 9996 12 9996

FREE TOOLS · NO ACCOUNT NEEDED

# Twenty-four checks you can run yourself, at no cost.

## Records and verification

The registers themselves, read for you.

- Encumbrance Certificate
- Patta and Chitta
- Field Measurement Sketch
- EC Analyzer
- Bank charge check
- Court case search
- Seller background check
- Approval check by survey

## Value and duty

What it is worth and what it costs to register.

- Guideline value by street
- Guideline value by survey
- Stamp duty and registration fees
- Capital gains
- Floor space index
- Area unit converter

## Zoning and land use

What the plan says can happen on this land.

- Land use zone finder
- CMDA land use check
- Coastal regulation zone
- Master plan check
- Water bodies finder
- Airport height clearance

## Registers and directories

Who holds it, and which office keeps the record.

- Find your registering office
- Temple property check
- Waqf property check
- RERA register

**Every free tool**
/tools

**Services we run for you**
/services

**The LandLens suite**
/landlens/one



hello@verified.realestate · +91 9996 12 9996

Verified RealEstate™

# Every claim in this document traces back to a government record.

- Legal opinions, due diligence and title verification
- Building plan, layout and sub-division approvals
- Completion and occupancy certificates, regularisation
- Escrow, negotiation and NRI property management
- Land survey, soil testing, architecture and construction

**Verified RealEstate**
3/350/2 Mettukuppam,
OMR Thoraipakkam,
Chennai 600 097, India
**hello@verified.realestate**
+91 9996 12 9996

Prepared from the registers named on the page each finding sits on. Where a register could not be read, this document says so in its place rather than leaving the gap to be read as a clean result.