

PP

APPROVAL RECORD

Planning Permission

Vellore

Vellore district, Tamil Nadu

APPROVAL TYPE

Building Plan


ISSUING AUTHORITY

DTCP

The approval as the planning authority issued it, reproduced in full behind this page.

An approval speaks to what was sanctioned, not to what was built. Completion is a separate record.

PLAN SHOWING THE PROPOSED CONSTRUCTION OF RCC TERRACED "PROFESSIONAL CONSULTING OFFICE BUILDING" IN GROUND FLOOR, FIRST FLOOR & SECOND FLOOR AT S.NO. 662/3B & 662/3C OF BRAMMAPURAM VILLAGE / PANCHAYAT, KATPADI PANCHAYAT UNION, KATPADI TALUK, VELLORE DISTRICT.

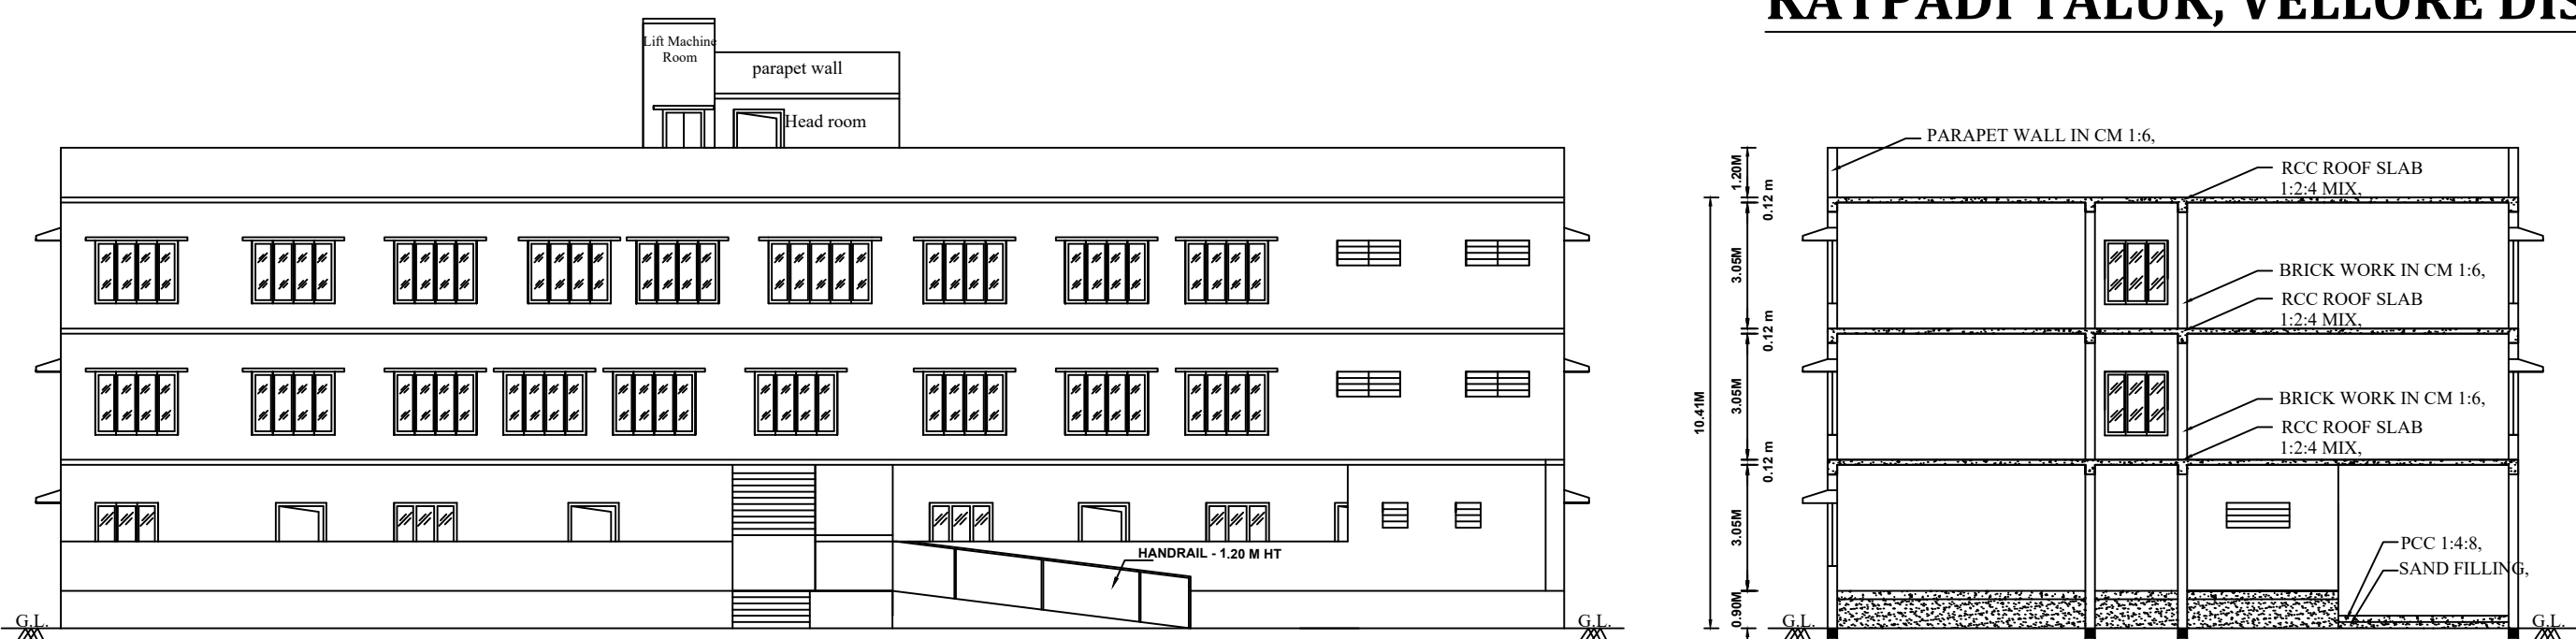

FRONT ELEVATION

SECTION AT AA

PLAN - SEPTIC TANK & SOAK PIT

SECTION - SEPTIC TANK & SOAK PIT

SEWAGE TREATMENT PLAN

SOLAR ENERGY

SECTION ON BB


SECTION ON 'AA'

WASTE WATER RECYCLE UNIT


RAINWATER HARVESTING UNIT

STAIRCASE DETAILS


Isolated Footing - A (1.50X1.50) (Not to Scale)

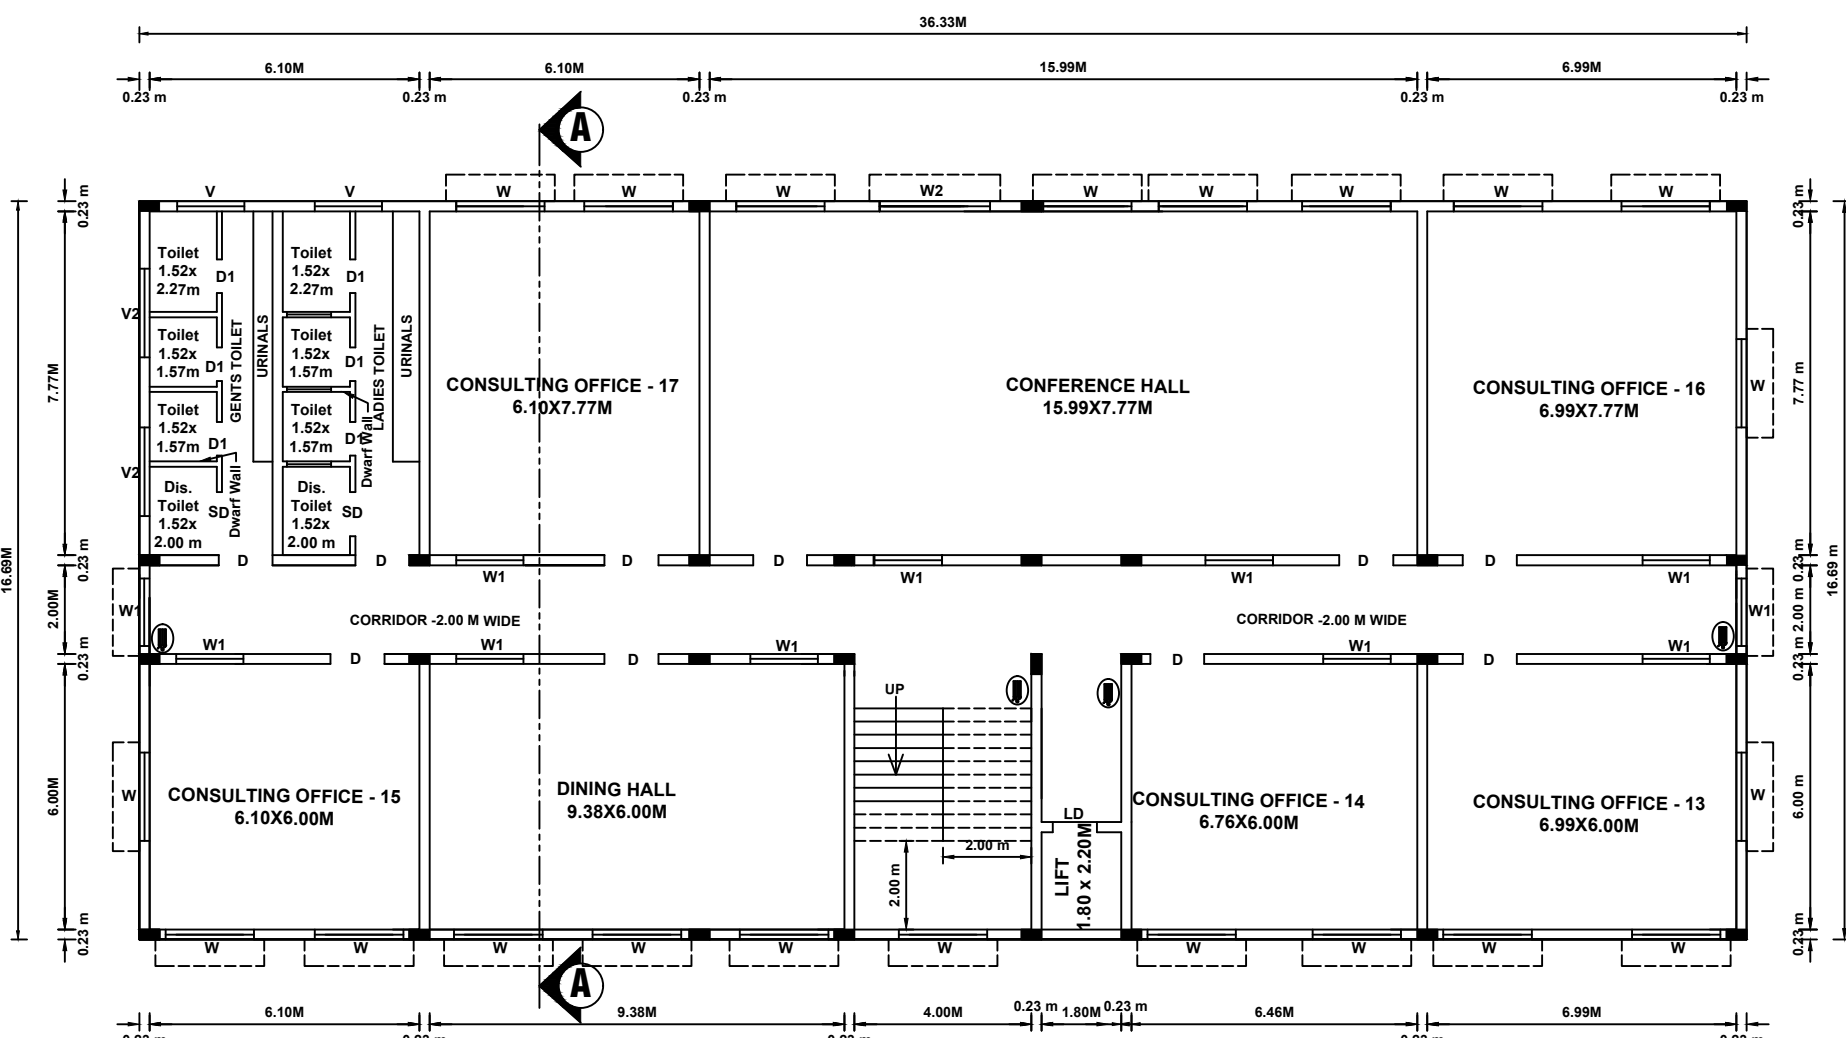

SECOND FLOOR PLAN

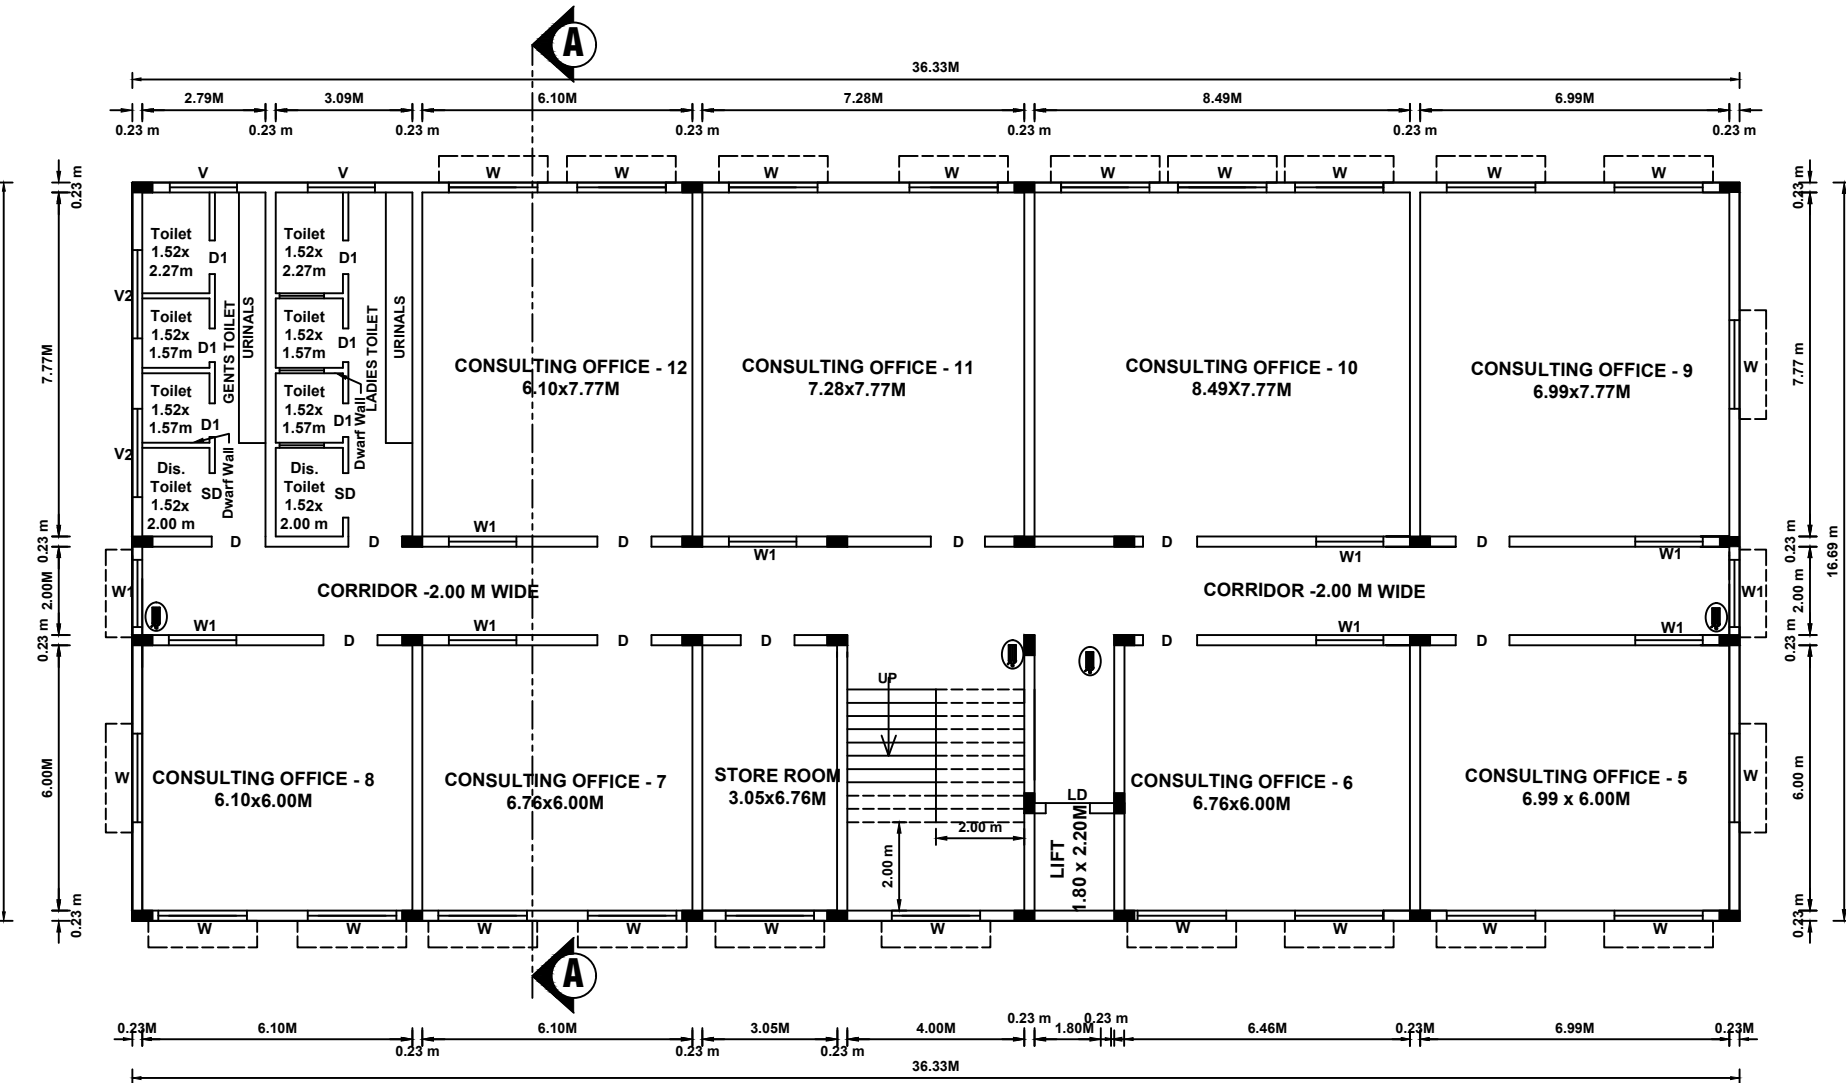

FIRST FLOOR PLAN

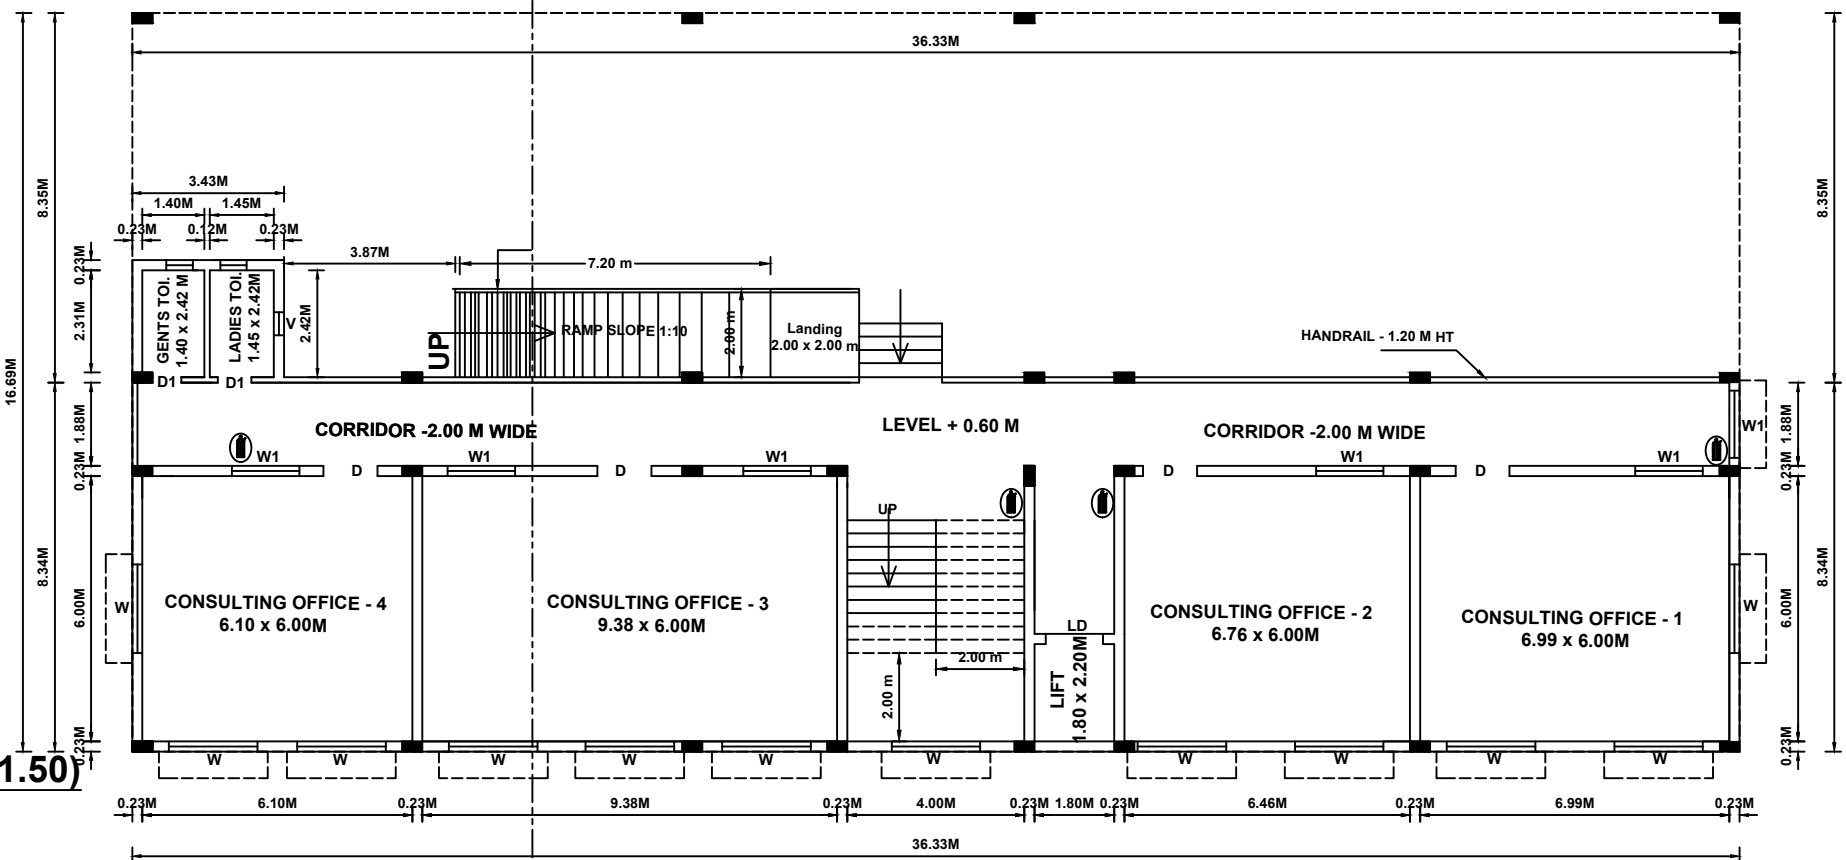

GROUND FLOOR PLAN


VELLORE LOCAL PLANNING AUTHORITY / DISTRICT TOWN AND COUNTRY PLANNING OFFICE, VELLORE DISTRICT.

ROC NO. SWP/BPA/010148/2023.

SITE APPROVAL

SITE BOUNDARY SHOWN AS "A - D" & NUMBERED AS B.P./VELLORE-LPA/SITE APPROVAL NO. 23/2023

BUILDING PLANNING PERMISSION NO. B.P./VELLORE-LPA/P. P. NO. 23/2023

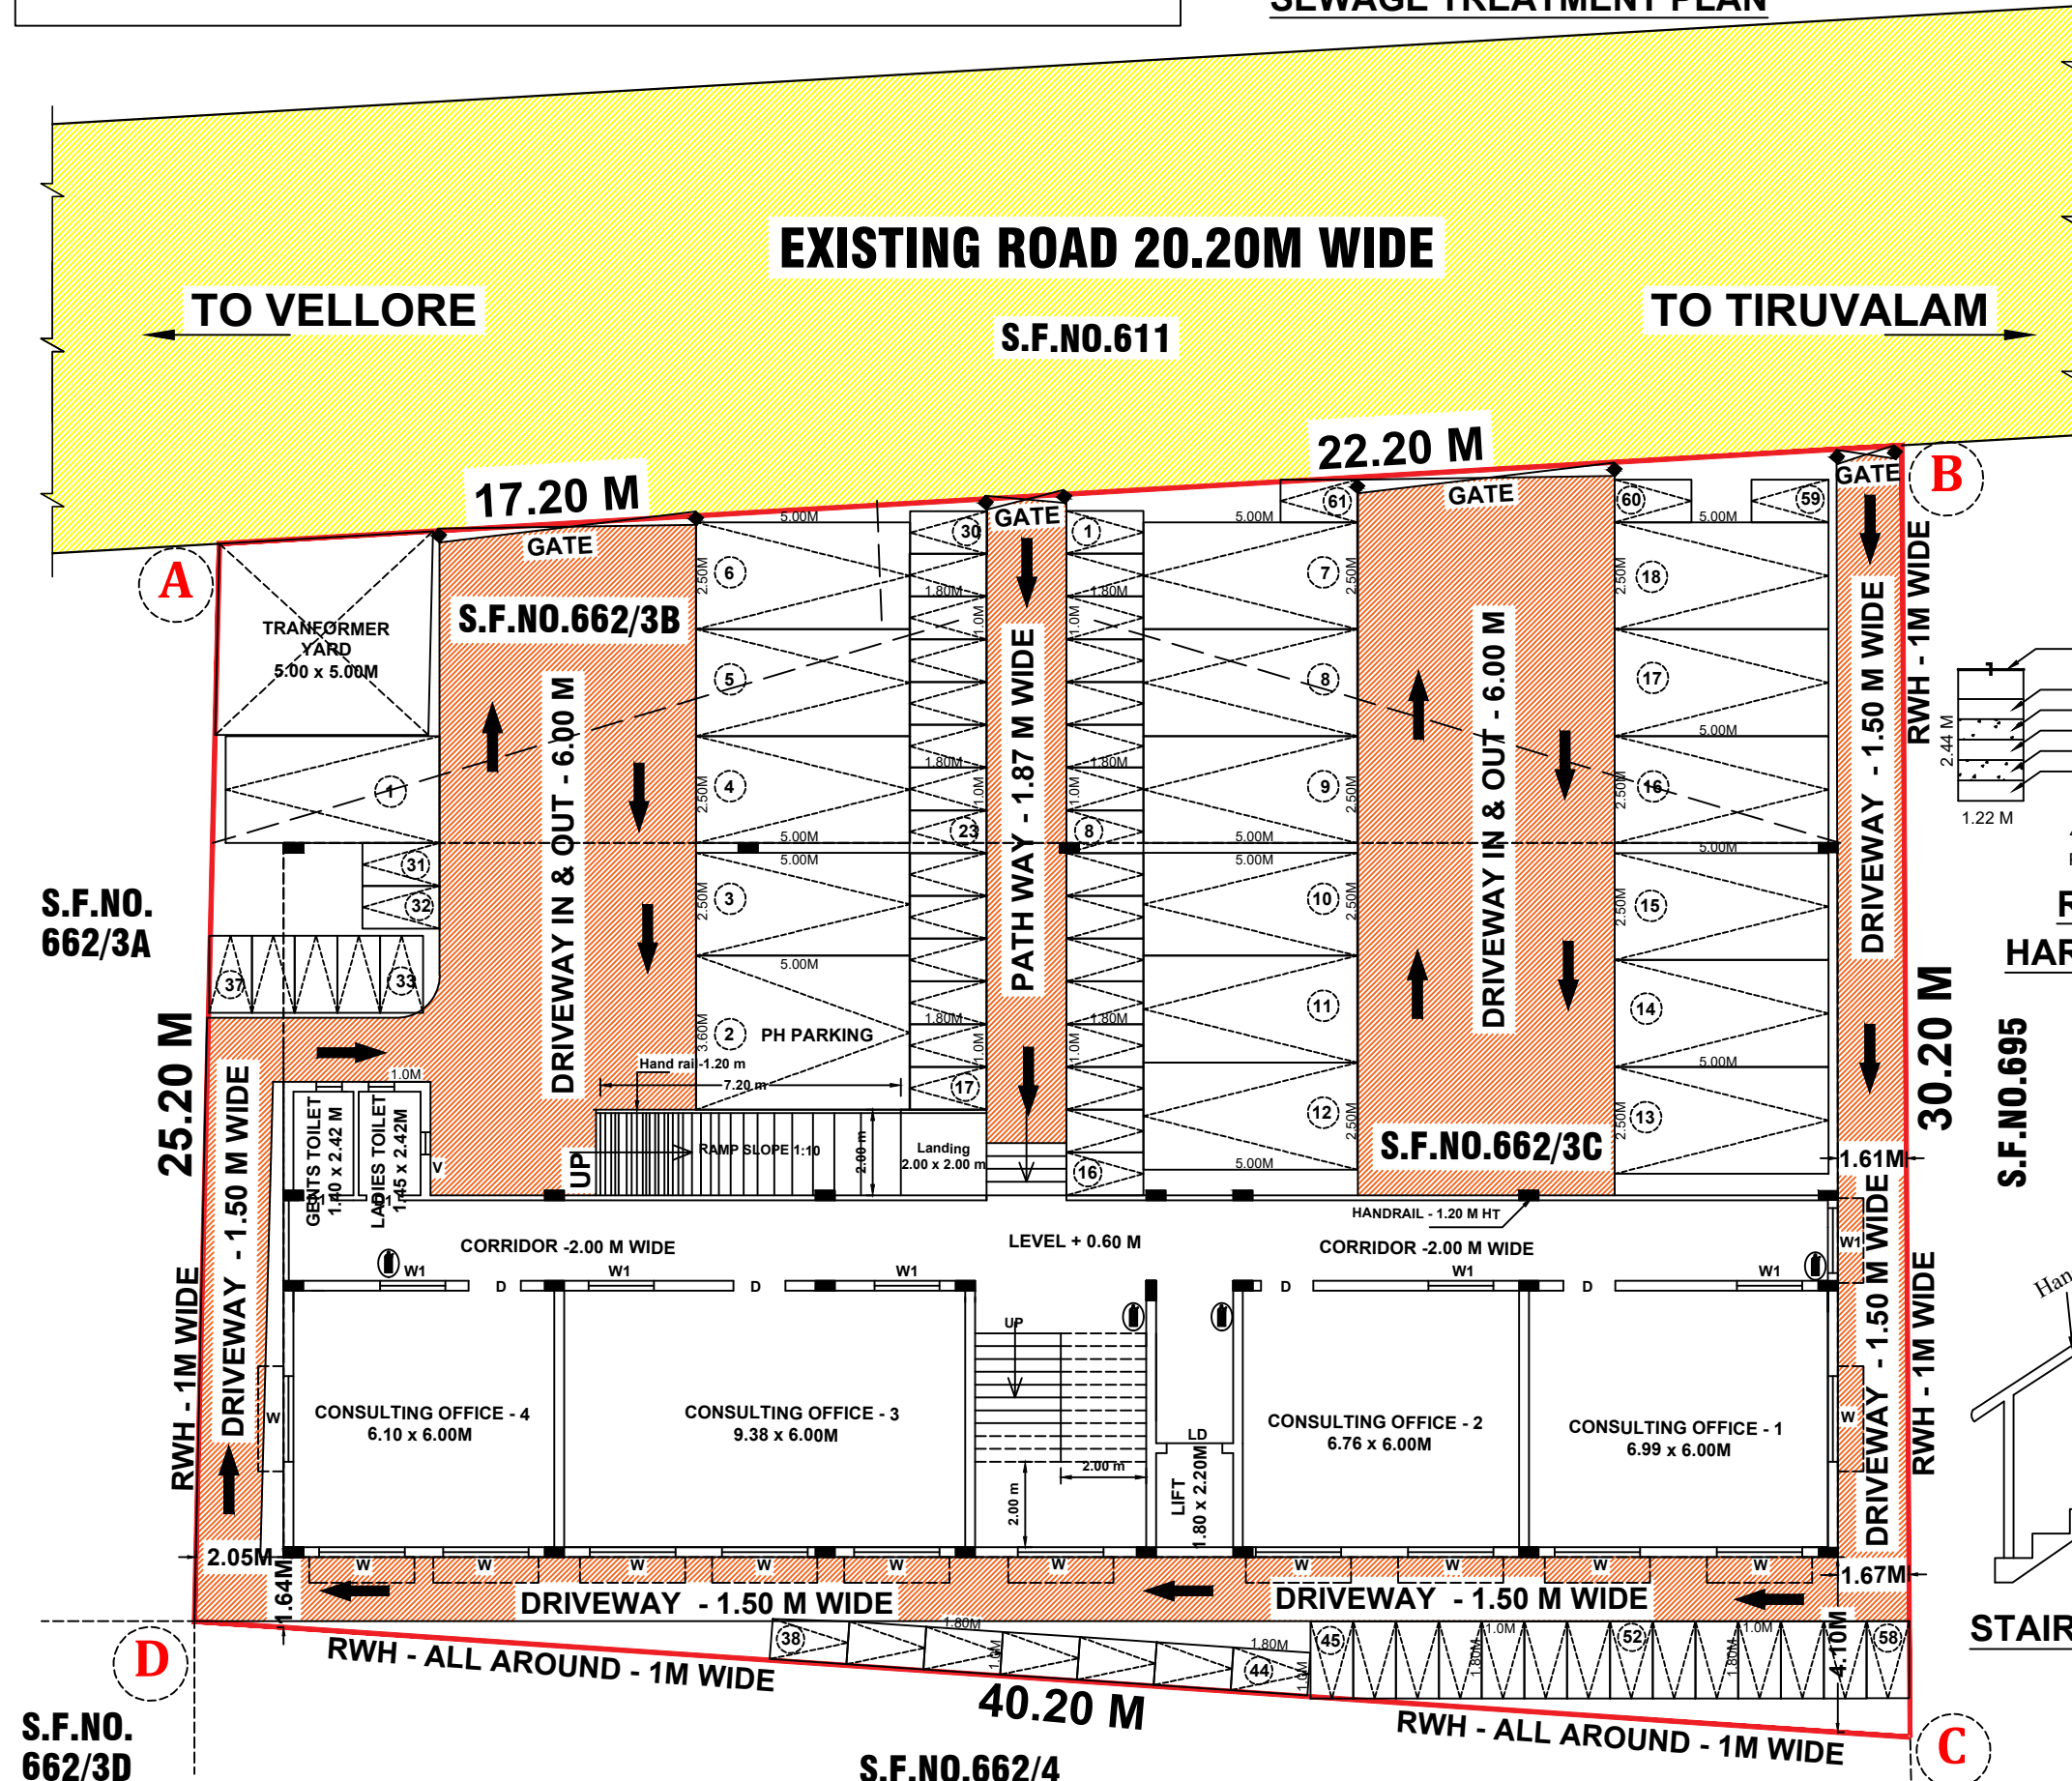

SITE CUM GROUND FLOOR PLAN (WITH PARKING DETAILS)

AREA DETAILS :

TOTAL AREA OF SITE		1100.00 SQ.MT		
FLOOR	FSI AREA	NON - FSI AREA	BUILTUP AREA	USAGE
GROUND FLOOR	316.48	289.87	606.35	OFFICE & PARKING
FIRST FLOOR	606.35	--	606.35	OFFICE
SECOND FLOOR	606.35	--	606.35	OFFICE
HEAD ROOM	--	33.41	33.41	--
TOTAL AREA	1529.18	323.28	1852.46	

PLOT COVERAGE :

Plot Coverage: $606.35 / 1100.00 \times 100 = 55.12 \%$

FLOOR SPACE INDEX (FSI) :

Floor space index:

$$\frac{\text{FSI AREA}}{\text{SITE AREA}} = \frac{1529.18}{1100.00} = 1.390 < 2.0$$

PARKING DETAILS:

FOR OFFICE DEVELOPMENT

1 CAR SPACE FOR EVERY 100 SQM. OF FLOOR AREA OR PART THEREOF AND 1 TWO WHEELER SPACE FOR EVERY 25 SQM. OF FLOOR AREA OR PART THEREOF

CAR PARKING :

$$\frac{\text{FSI AREA}}{100.00} = \frac{1529.18}{100.00} = 15.29 \text{ SAY } 16 \text{ NOS.}$$

Required Car Parking - 16 Nos.

Provided Car Parking - 18 Nos. (INCLUDING PH PARKING)

TWO WHEELER PARKING :

$$\frac{\text{FSI AREA}}{25.00} = \frac{1529.18}{25.00} = 61.16 \text{ SAY } 61 \text{ NOS.}$$

Required Two Wheeler Parking - 61 Nos.

Provided Two Wheeler Parking - 61 Nos.

COLOR INDEX :

PLOT BOUNDARY

PROPOSED BUILDING

EXISTING ROAD

PROPOSED DRIVEWAY

JOINERY DETAILS:

D1	- DOOR	- 1.22 x 2.13 M
LD	- LIFT DOOR	- 1.00 x 2.28 M
W	- WINDOW	- 2.00 x 1.52 M
W1	- WINDOW	- 1.52 x 1.52 M
W2	- WINDOW	- 2.50 x 1.52 M
V	- VENTILATOR	- 1.52 x 0.61 M
V1	- VENTILATOR	- 0.61 x 0.61 M
V2	- VENTILATOR	- 2.00 x 0.61 M

NOTE :

FIRE EXTINGUISHER

FIRE CERTIFICATE :

Necessary Fire Extinguishers will be provided with the permission from the fire Service

REFERENCE :

For Bath and wash separate pipeline is to be provided and directly connected to the Recharge pit for recycling purpose.

ALL DIMENSIONS ARE IN METER

Eight ways to know a piece of land before you pay for it.

This report covers one part of the picture. These cover the rest, drawn from the same government records, for any property in Tamil Nadu.

LandLens One

Ask anything about a property and get an answer grounded in live government records, with the sources shown.

[/landlens/one](#)



Verify My Land

Every record check run on one property and returned as a single report.

[/landlens/verify-my-land](#)



Legal Opinion

An advocate's written opinion on the title, built on the records we pull for it.

[/landlens](#)



One Map

Every layer on one map: the parcel, its boundary, zoning, water bodies and what sits around it.

[/landlens/one/map](#)



PriceMap

What land actually changed hands for around this plot, taken from the registered deeds.

[/landlens/pricemap](#)



Build Scope

What you are allowed to build here: floor space, height, coverage and setbacks.

[/landlens/build-scope](#)



Property Tracker

Watch a property and hear about it when something new is registered against it.

[/landlens/property-tracker](#)



Deal Room

Run the transaction in one place: documents, stamping, signatures and the parties.

[/landlens/deal-room](#)



Twenty-four checks you can run yourself, at no cost.

Records and verification

The registers themselves, read for you.

Encumbrance Certificate

Patta and Chitta

Field Measurement Sketch

EC Analyzer

Bank charge check

Court case search

Seller background check

Approval check by survey

Zoning and land use

What the plan says can happen on this land.

Land use zone finder

CMDA land use check

Coastal regulation zone

Master plan check

Water bodies finder

Airport height clearance

Value and duty

What it is worth and what it costs to register.

Guideline value by street

Guideline value by survey

Stamp duty and registration fees

Capital gains

Floor space index

Area unit converter

Registers and directories

Who holds it, and which office keeps the record.

Find your registering office

Temple property check

Waqf property check

RERA register



Every free tool
/tools



Services we run
for you
/services



The LandLens
suite
/landlens/one



Every claim in this document traces back to a government record.

Legal opinions, due diligence and title verification

Building plan, layout and sub-division approvals

Completion and occupancy certificates, regularisation

Escrow, negotiation and NRI property management

Land survey, soil testing, architecture and construction

Verified RealEstate
3/350/2 Mettukuppam,
OMR Thoraipakkam,
Chennai 600 097, India
hello@verified.realestate
+91 9996 12 9996

Prepared from the registers named on the page each finding sits on. Where a register could not be read, this document says so in its place rather than leaving the gap to be read as a clean result.

