

PP

APPROVAL RECORD

Planning Permission

Vellore

Vellore district, Tamil Nadu

APPROVAL TYPE

Building Plan














ISSUING AUTHORITY

DTCP

The approval as the planning authority issued it, reproduced in full behind this page.

An approval speaks to what was sanctioned, not to what was built. Completion is a separate record.

PLAN SHOWING THE REVISED APPROVAL FOR PROPOSED CONSTRUCTION OF RCC TERRACED "SCHOOL BUILDING" IN BASEMENT FLOOR (PARKING), GROUND FLOOR, FIRST FLOOR, SECOND FLOOR, THIRD FLOOR, FOURTH FLOOR, FIFTH FLOOR & SIXTH FLOOR AT T.S.NO. 11/1 & 11/2 OF PLOT NO. 17, APPROVED LAYOUT NO. 74/60
BLOCK 5, ZONE - I, KALINJUR VILLAGE, GANDHI NAGAR (EAST), VELLORE MUNICIPAL CORPORATION, KATPADI TALUK & VELLORE DISTRICT.

 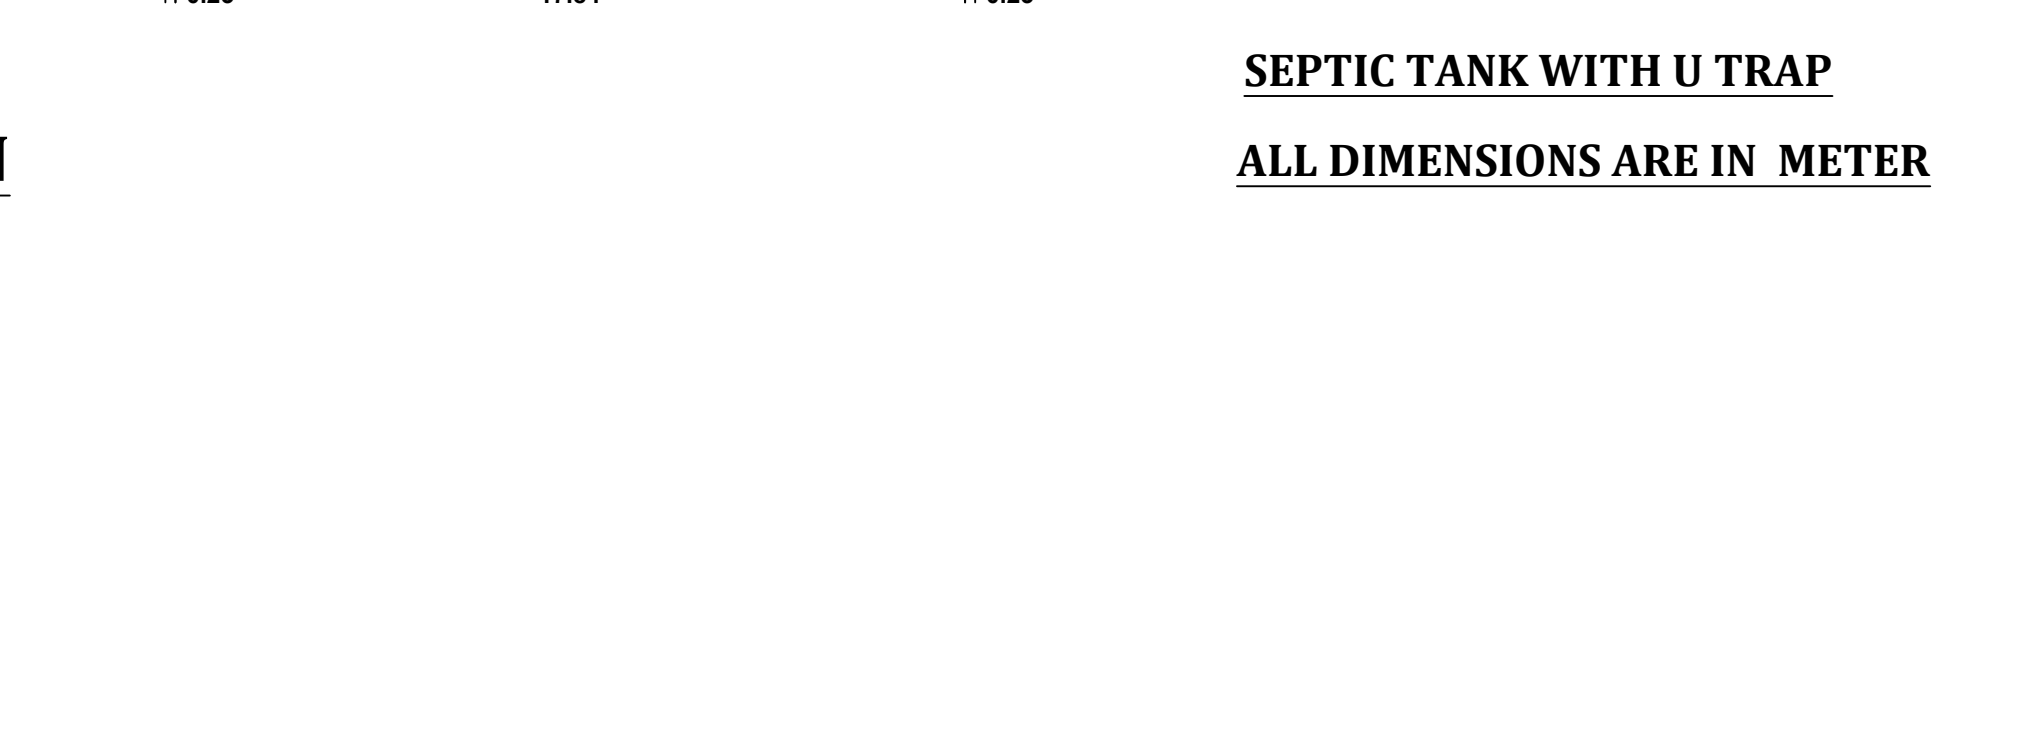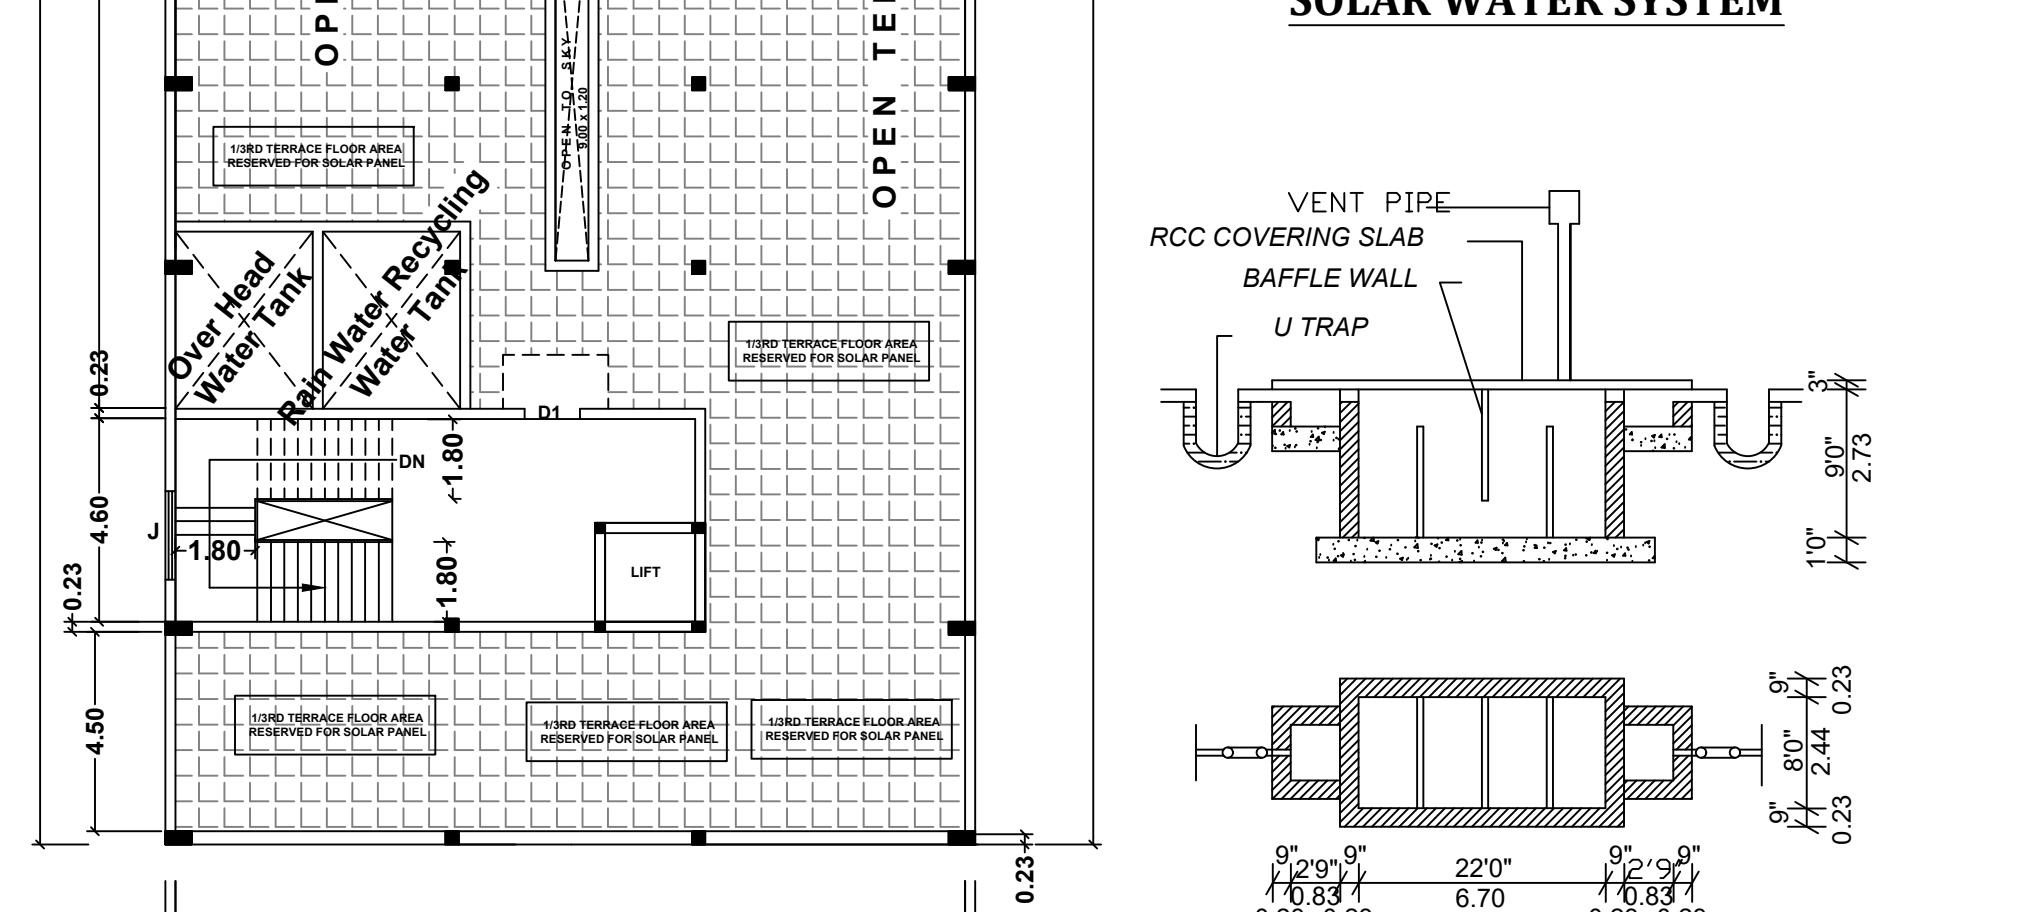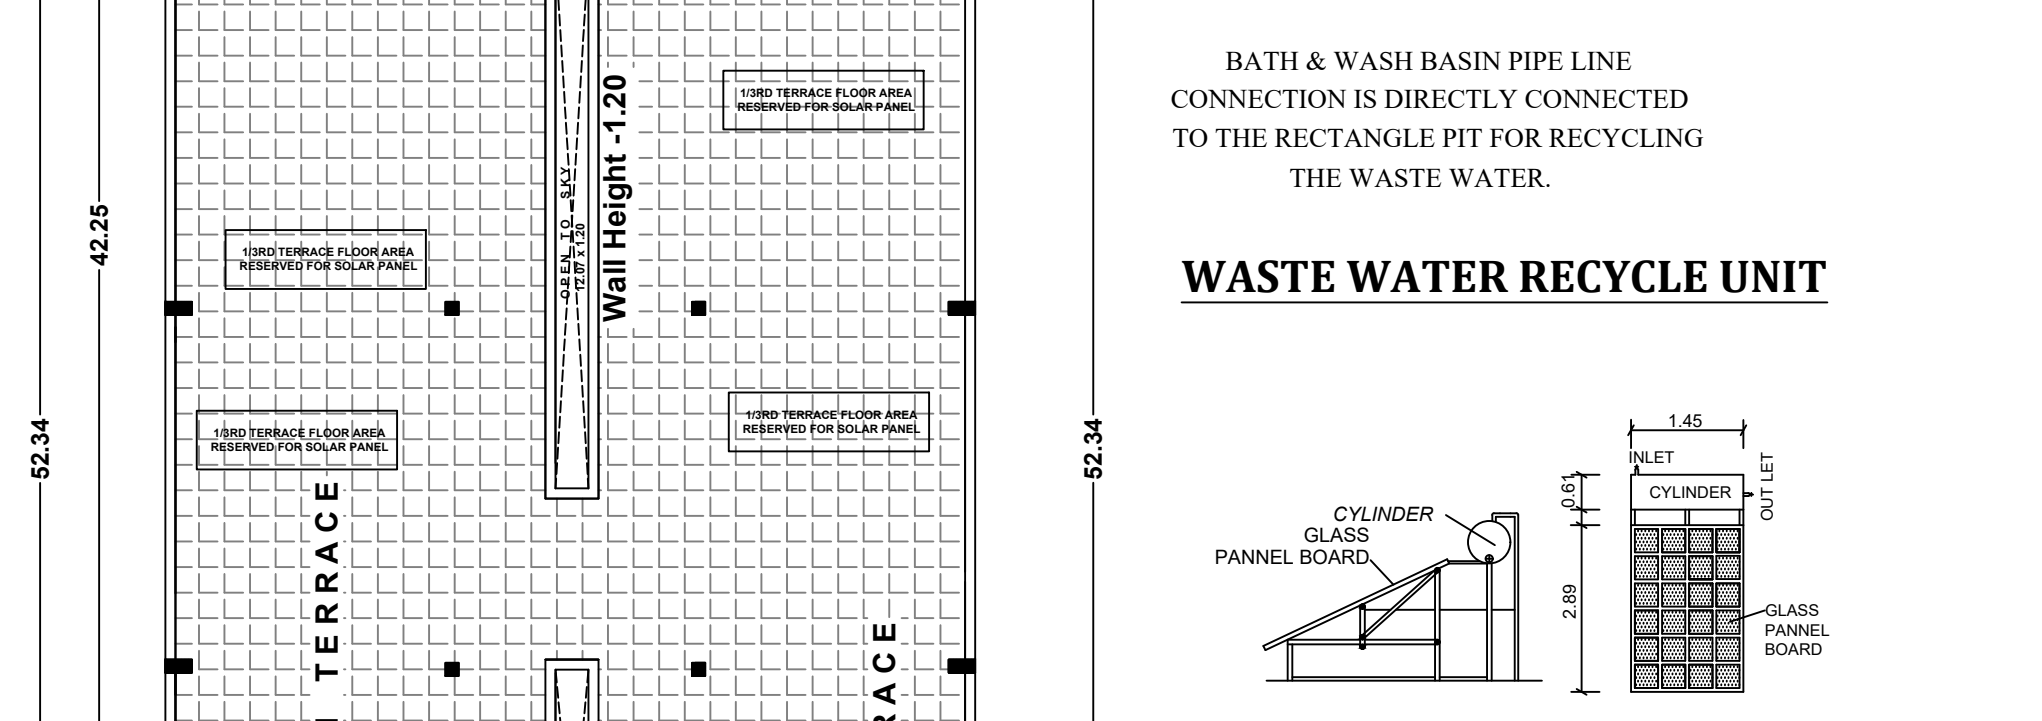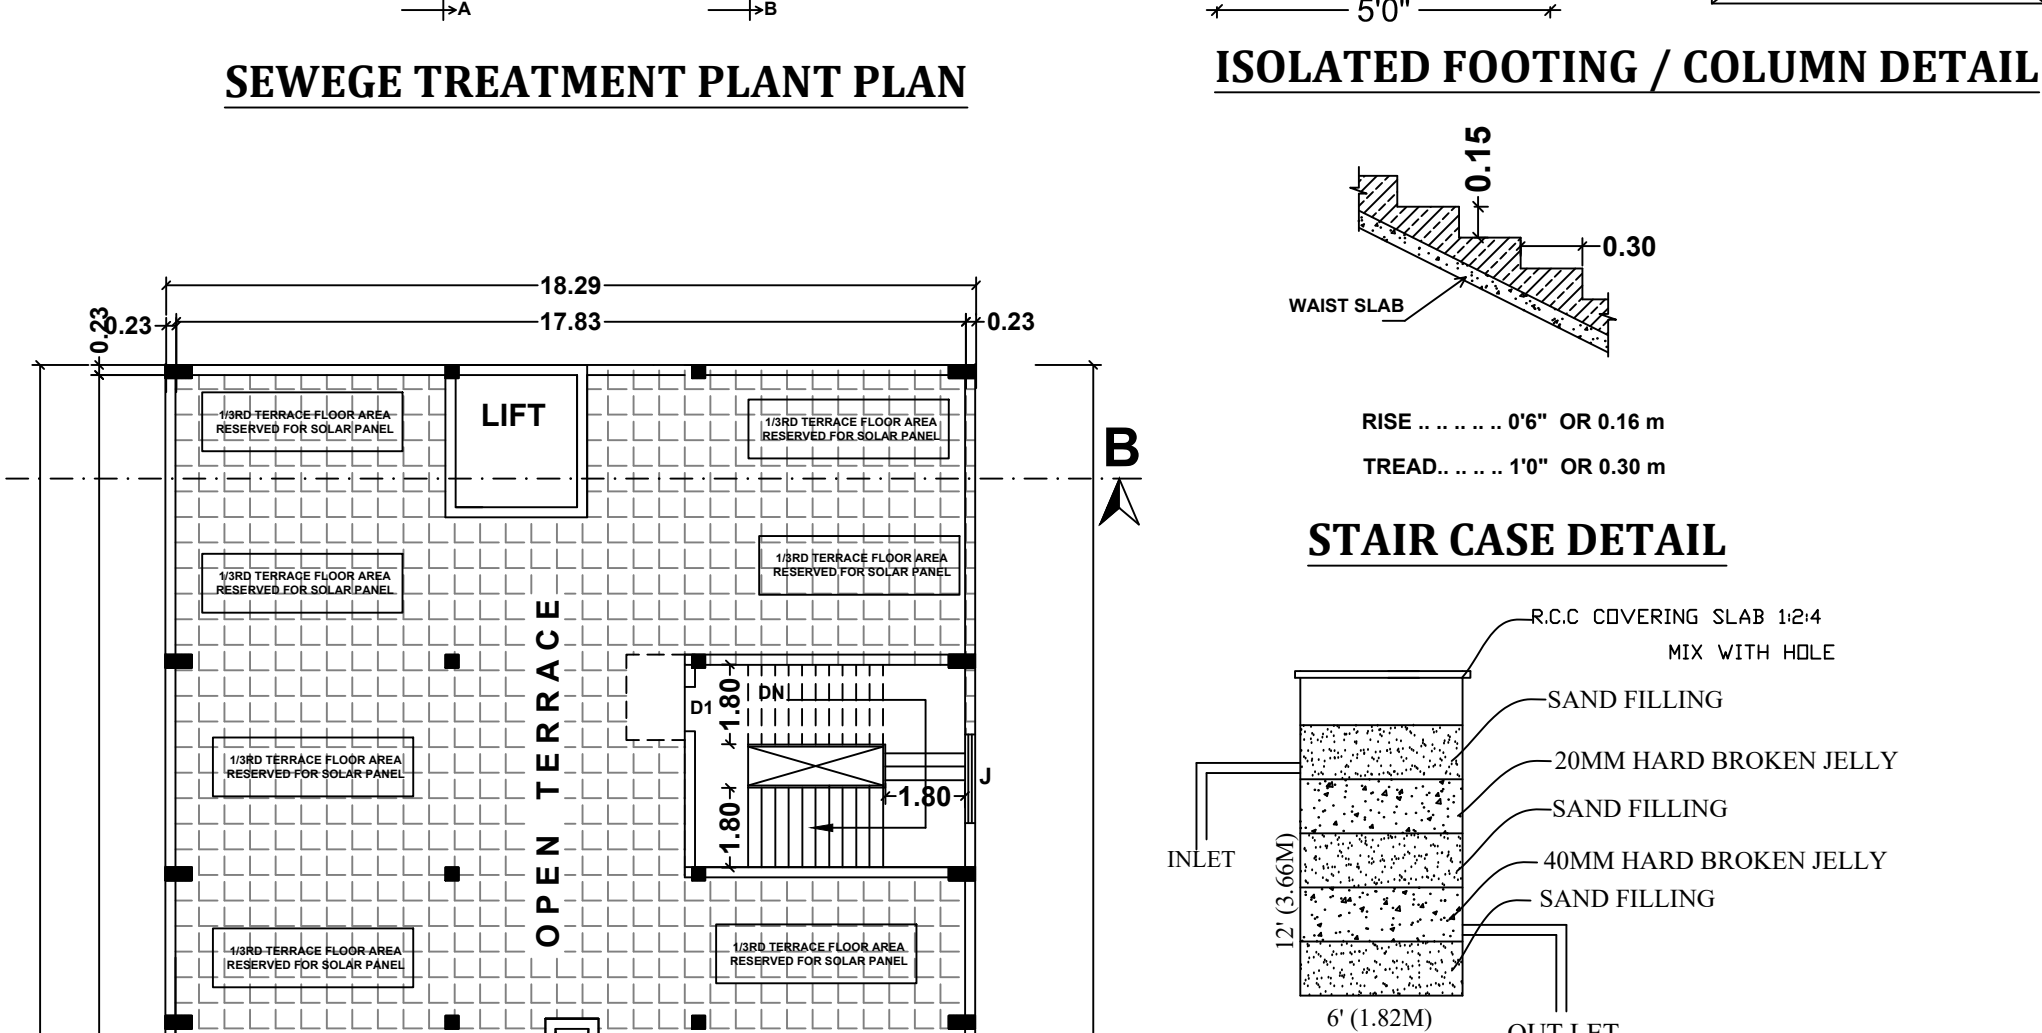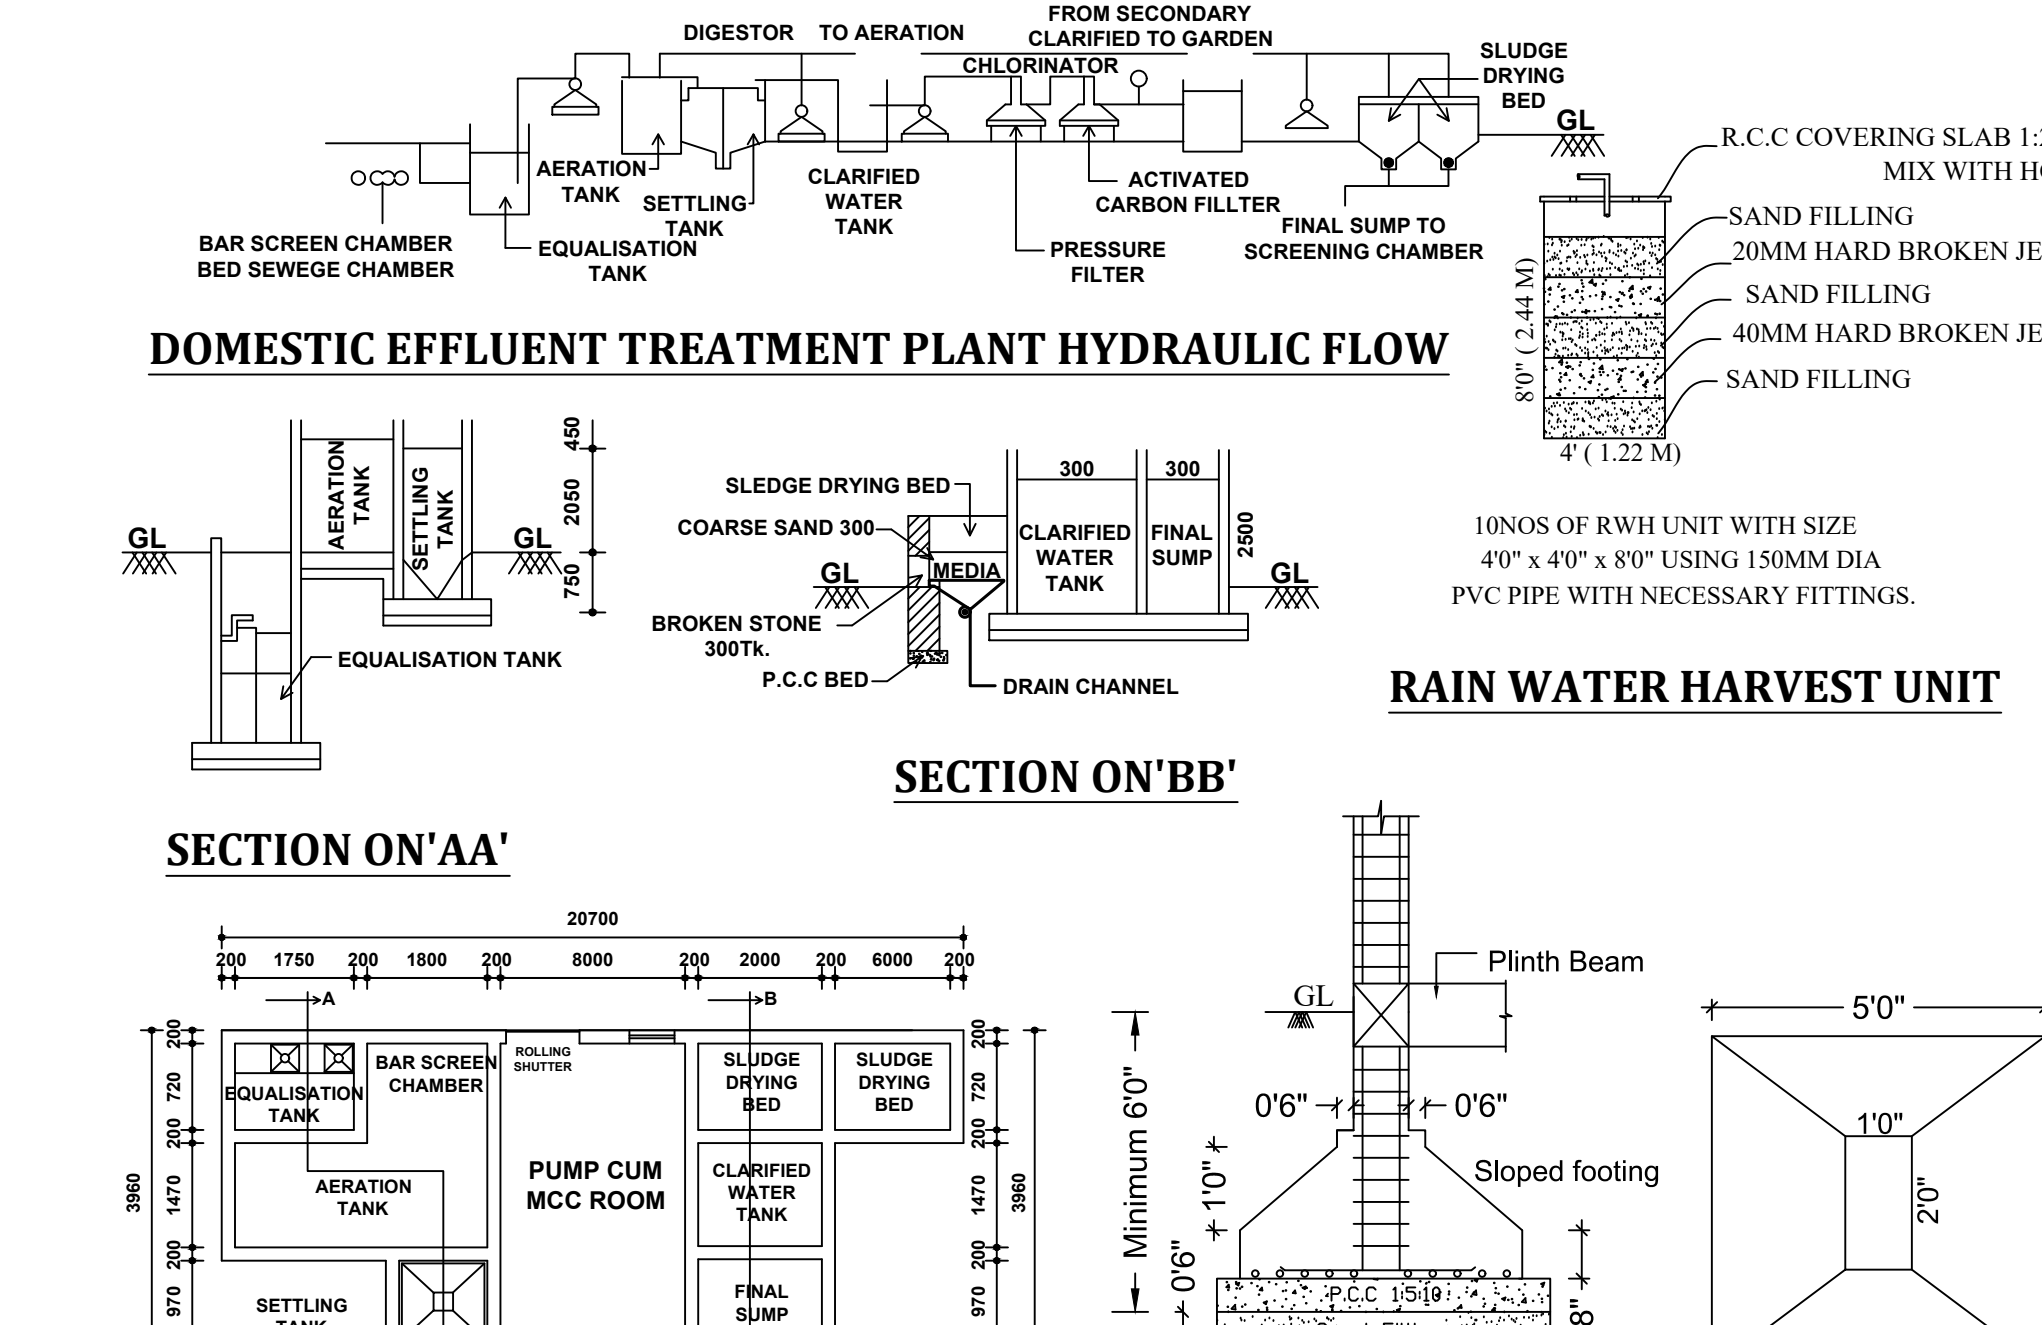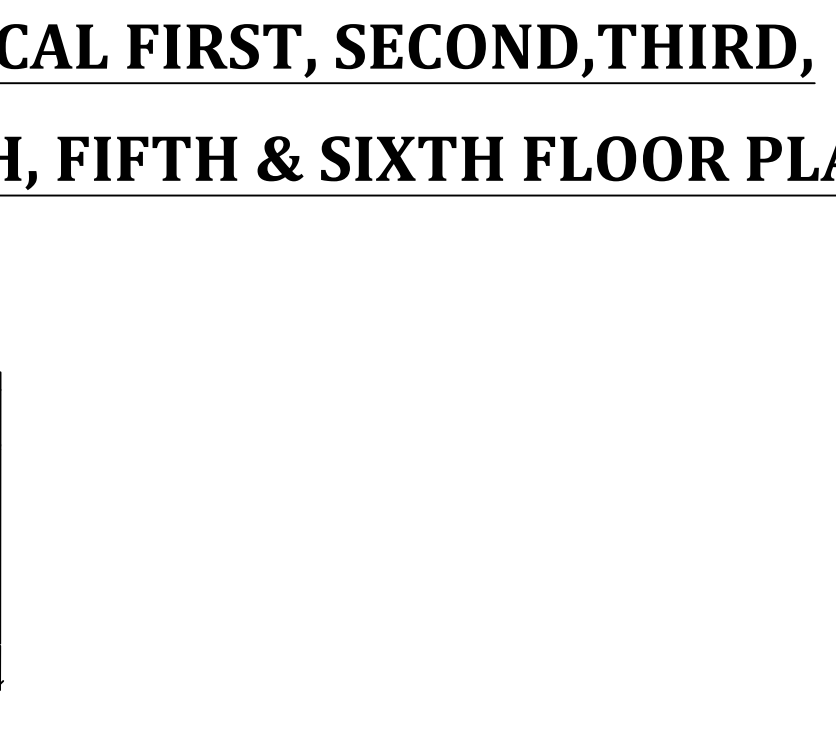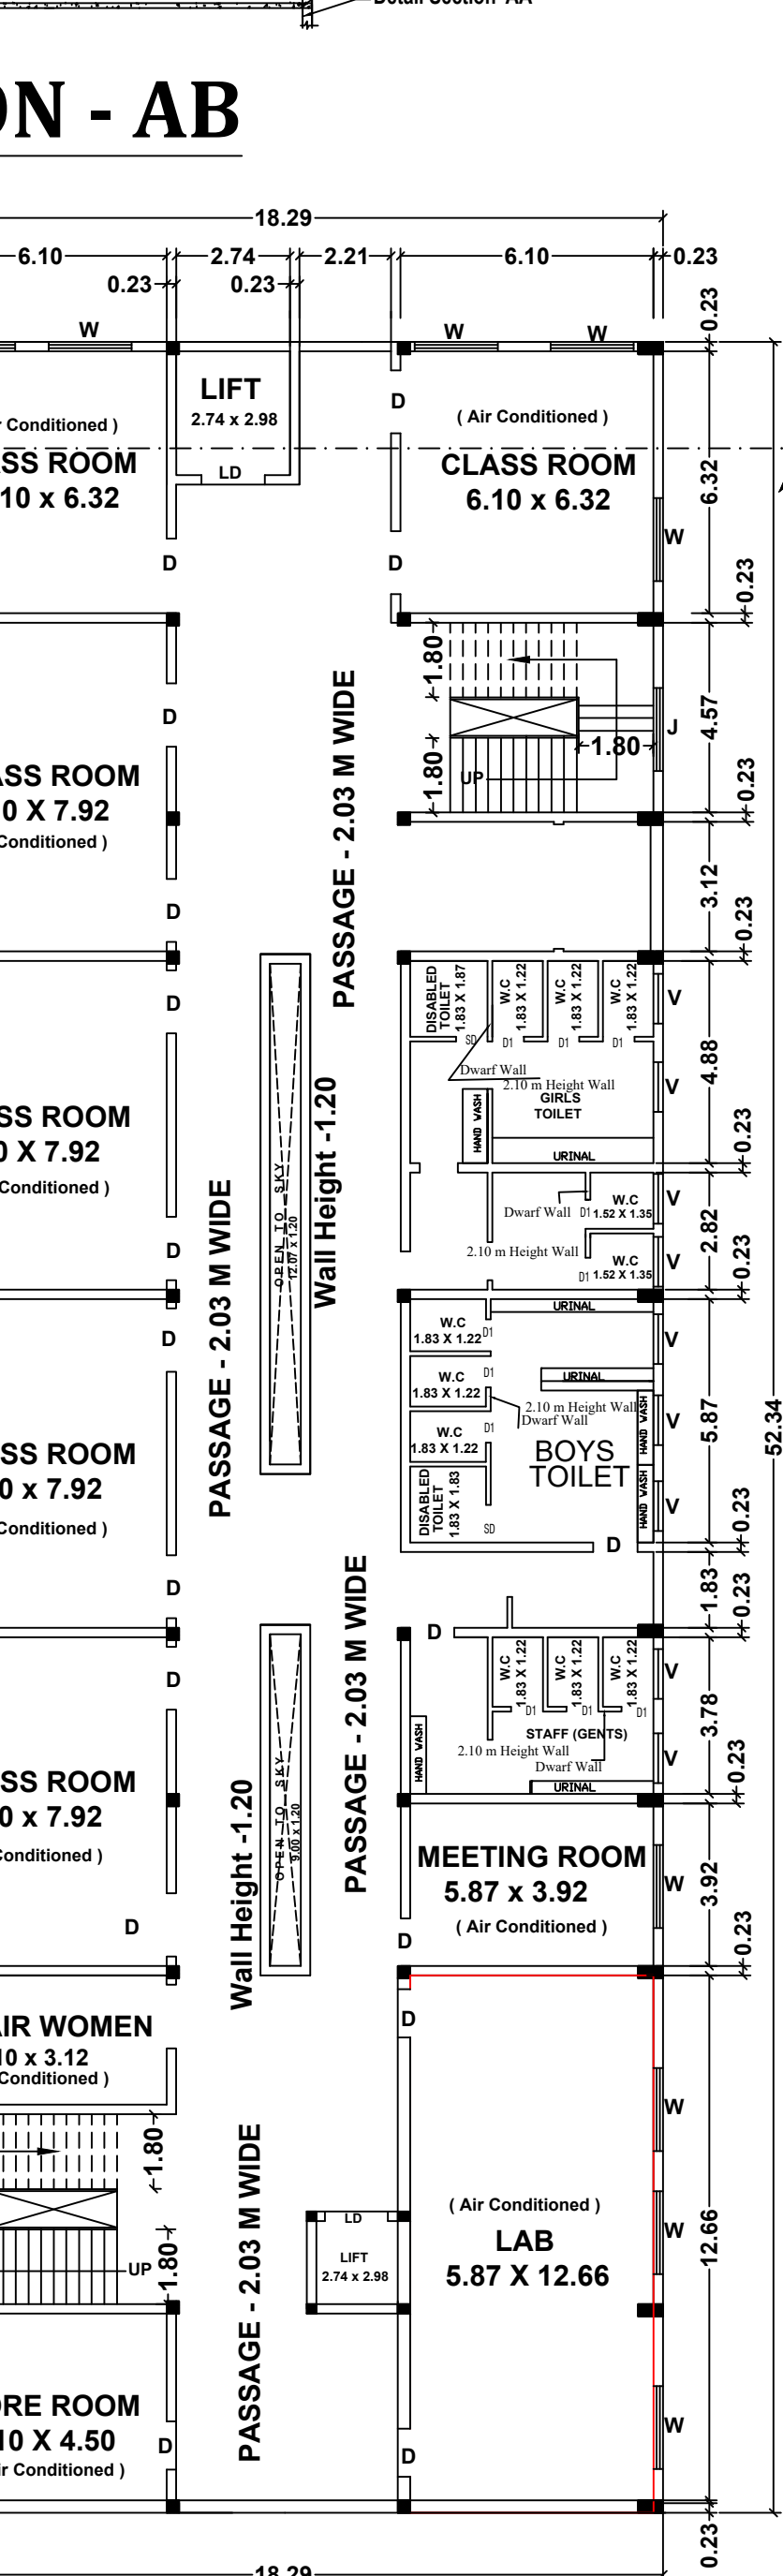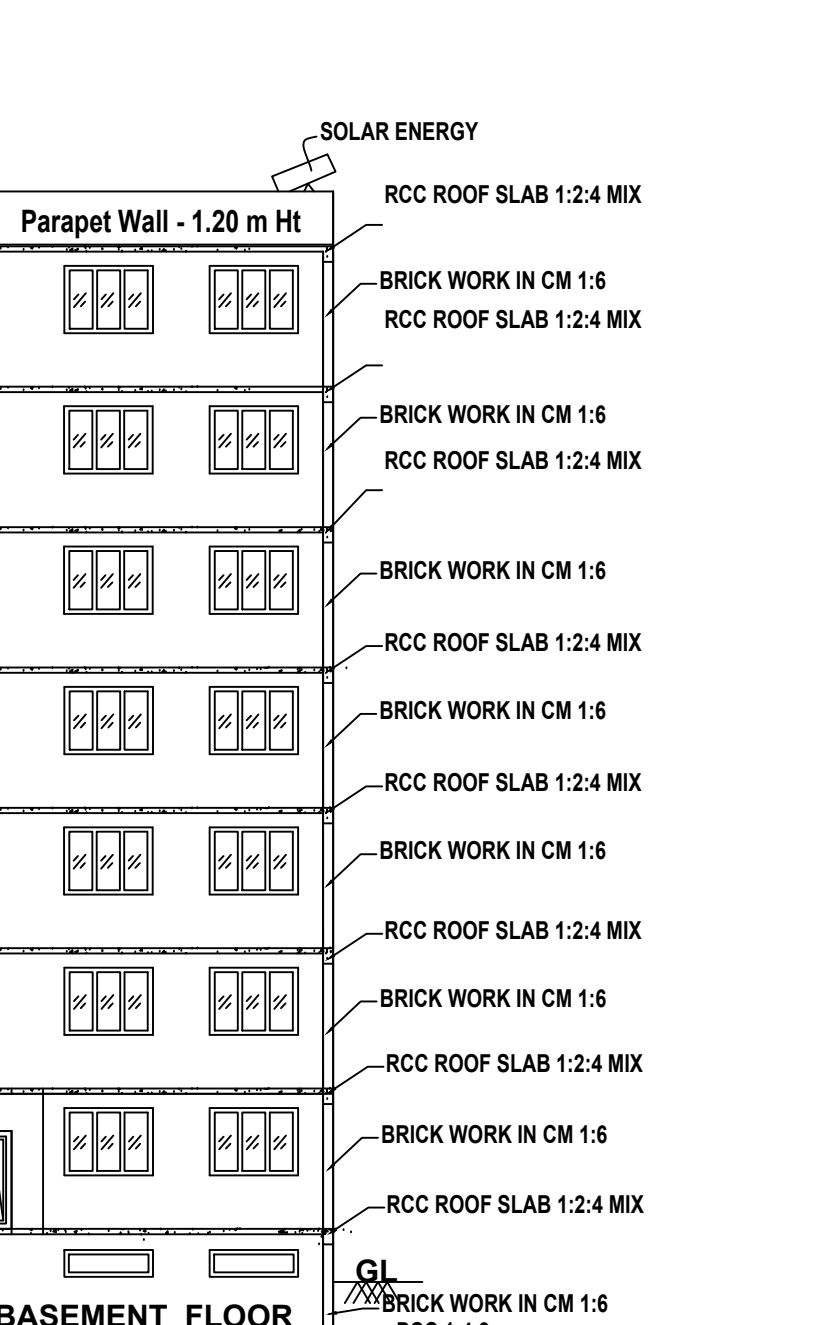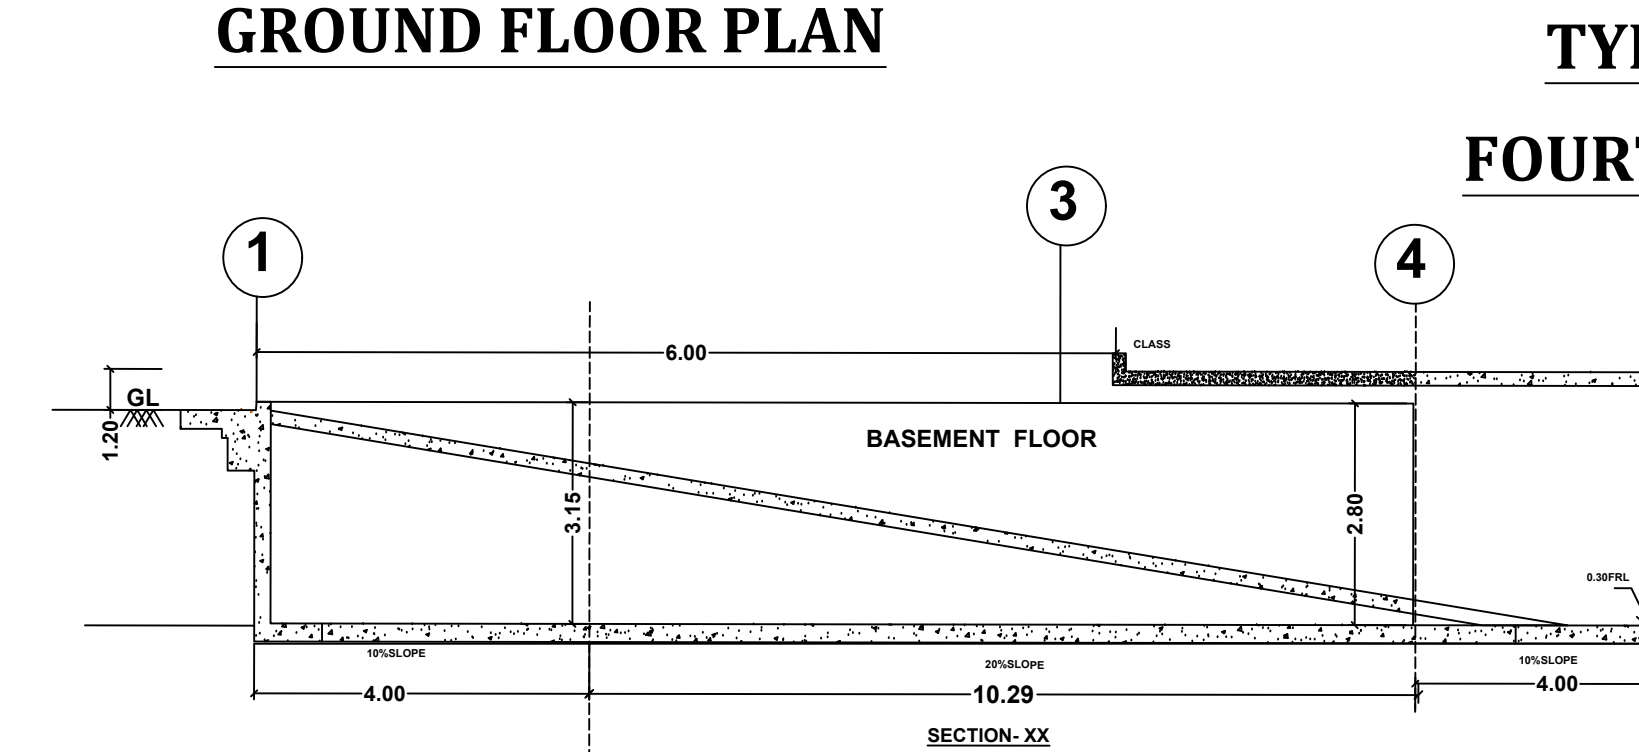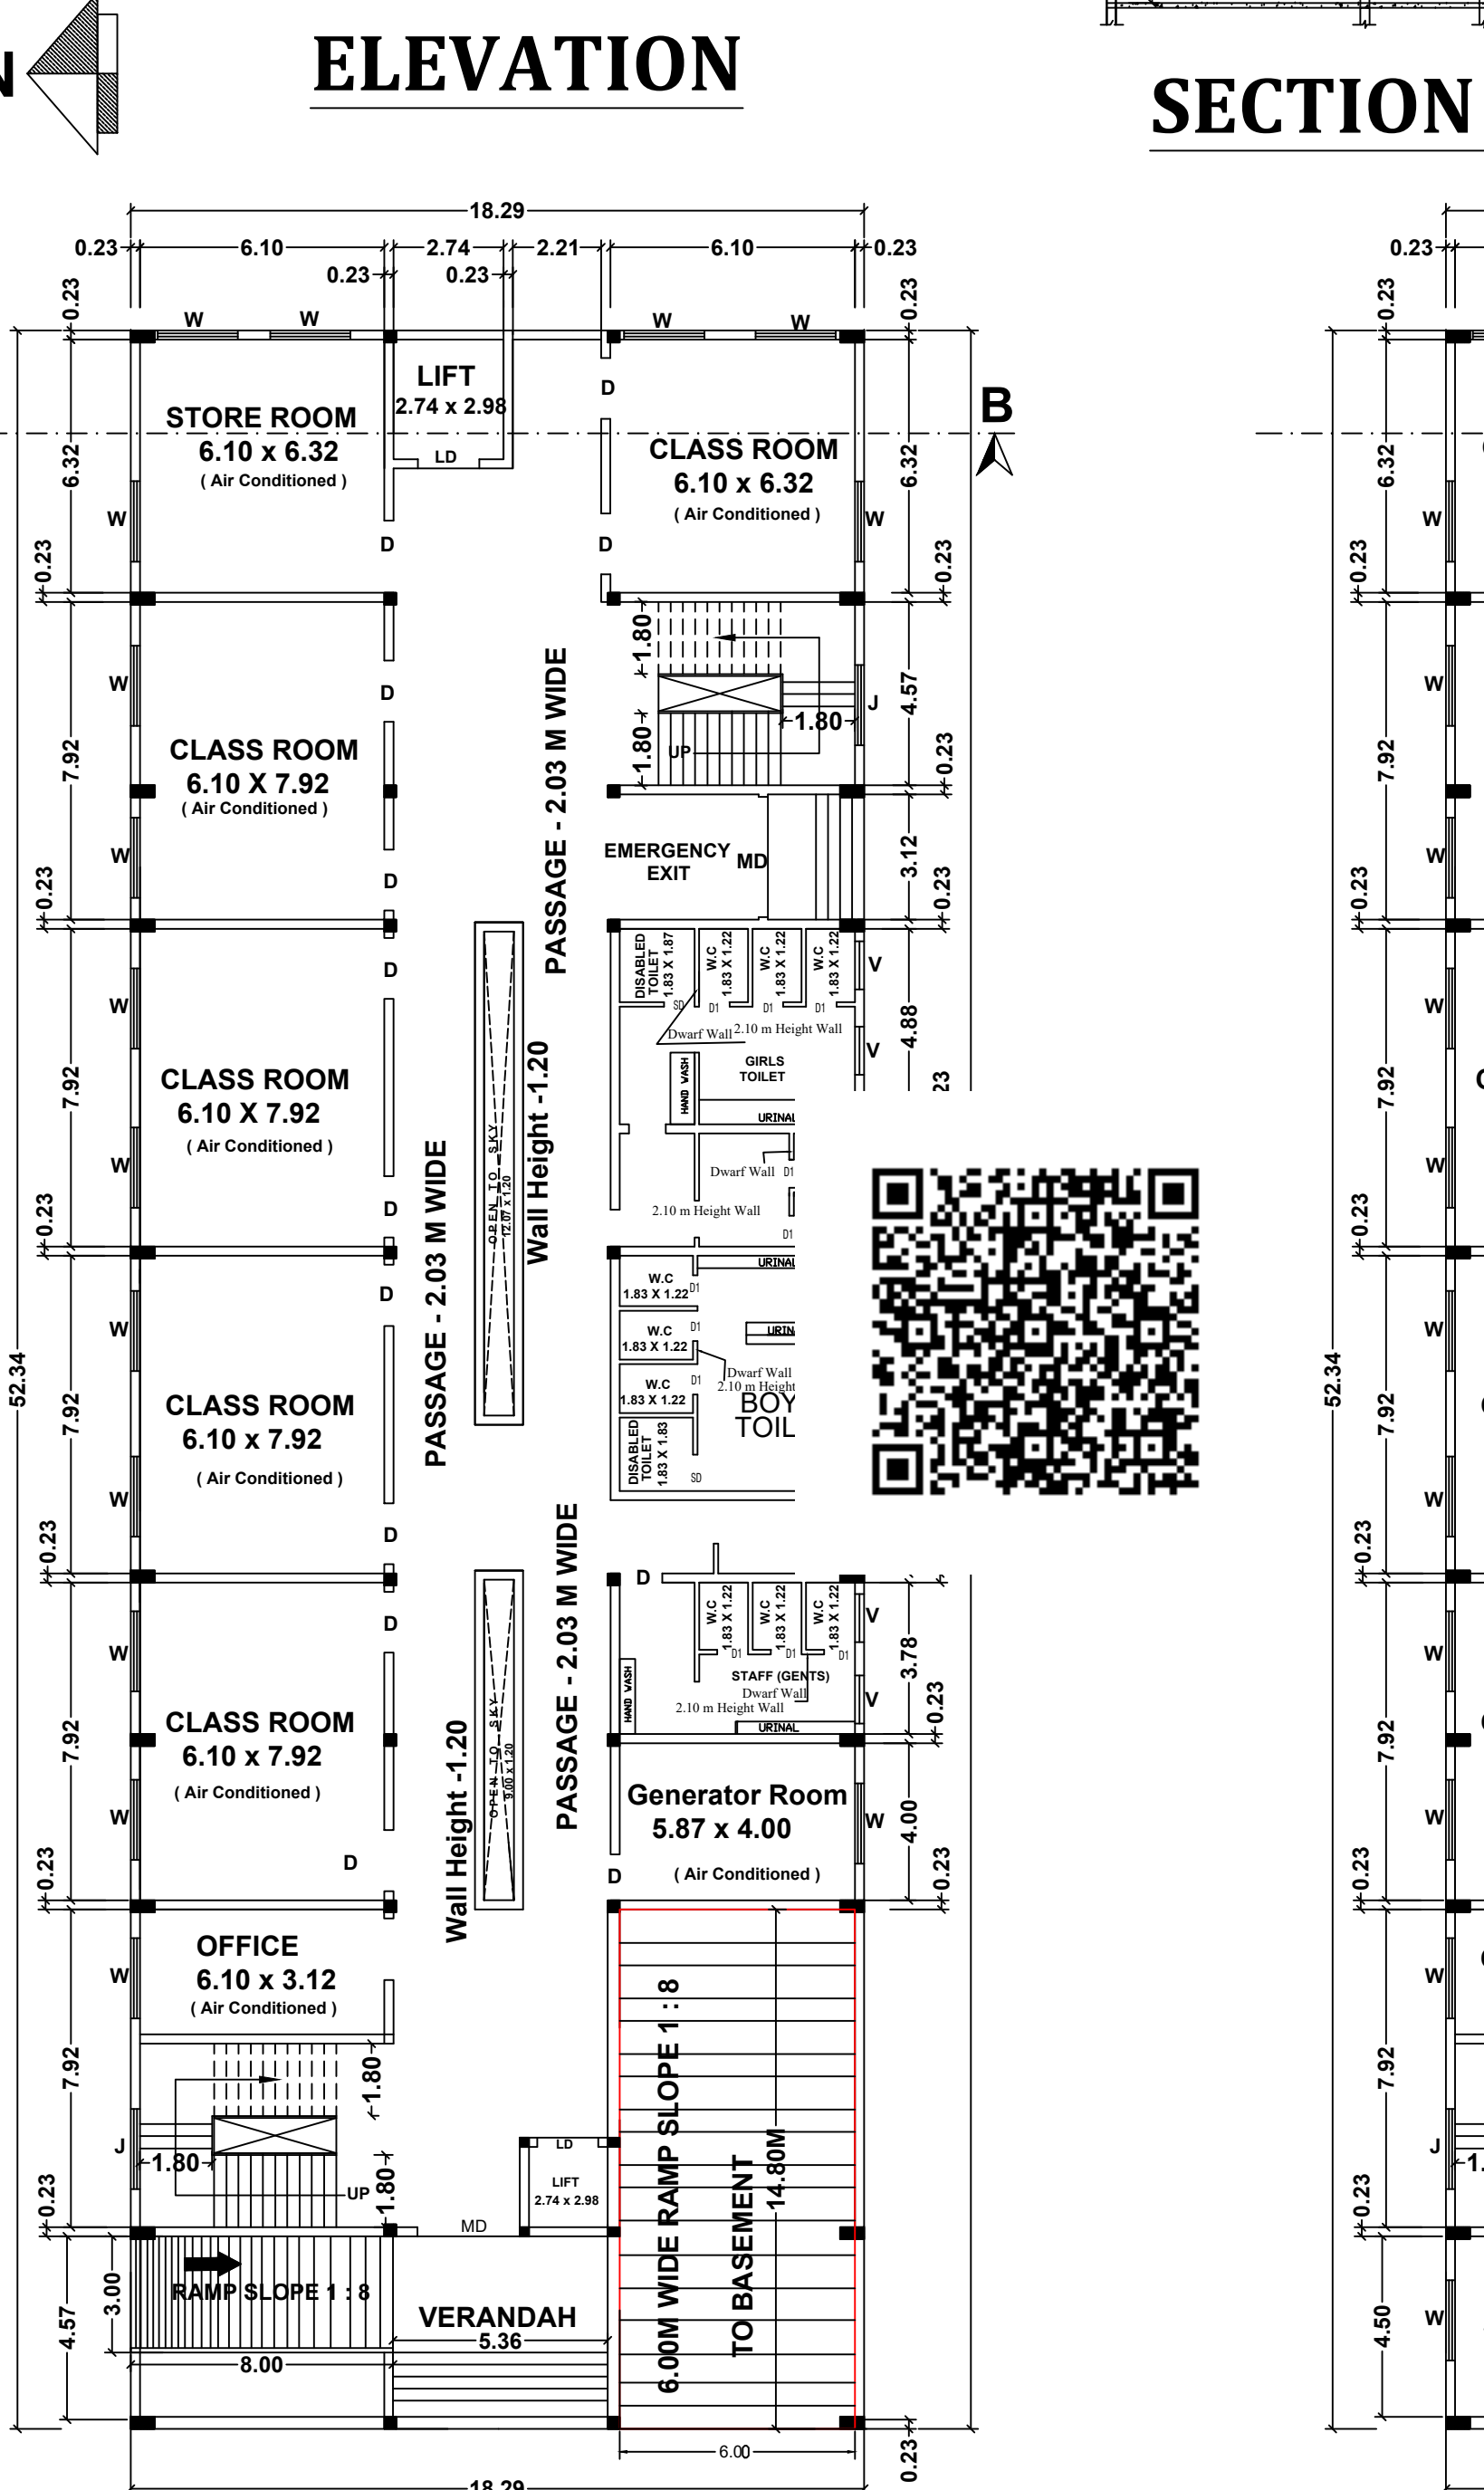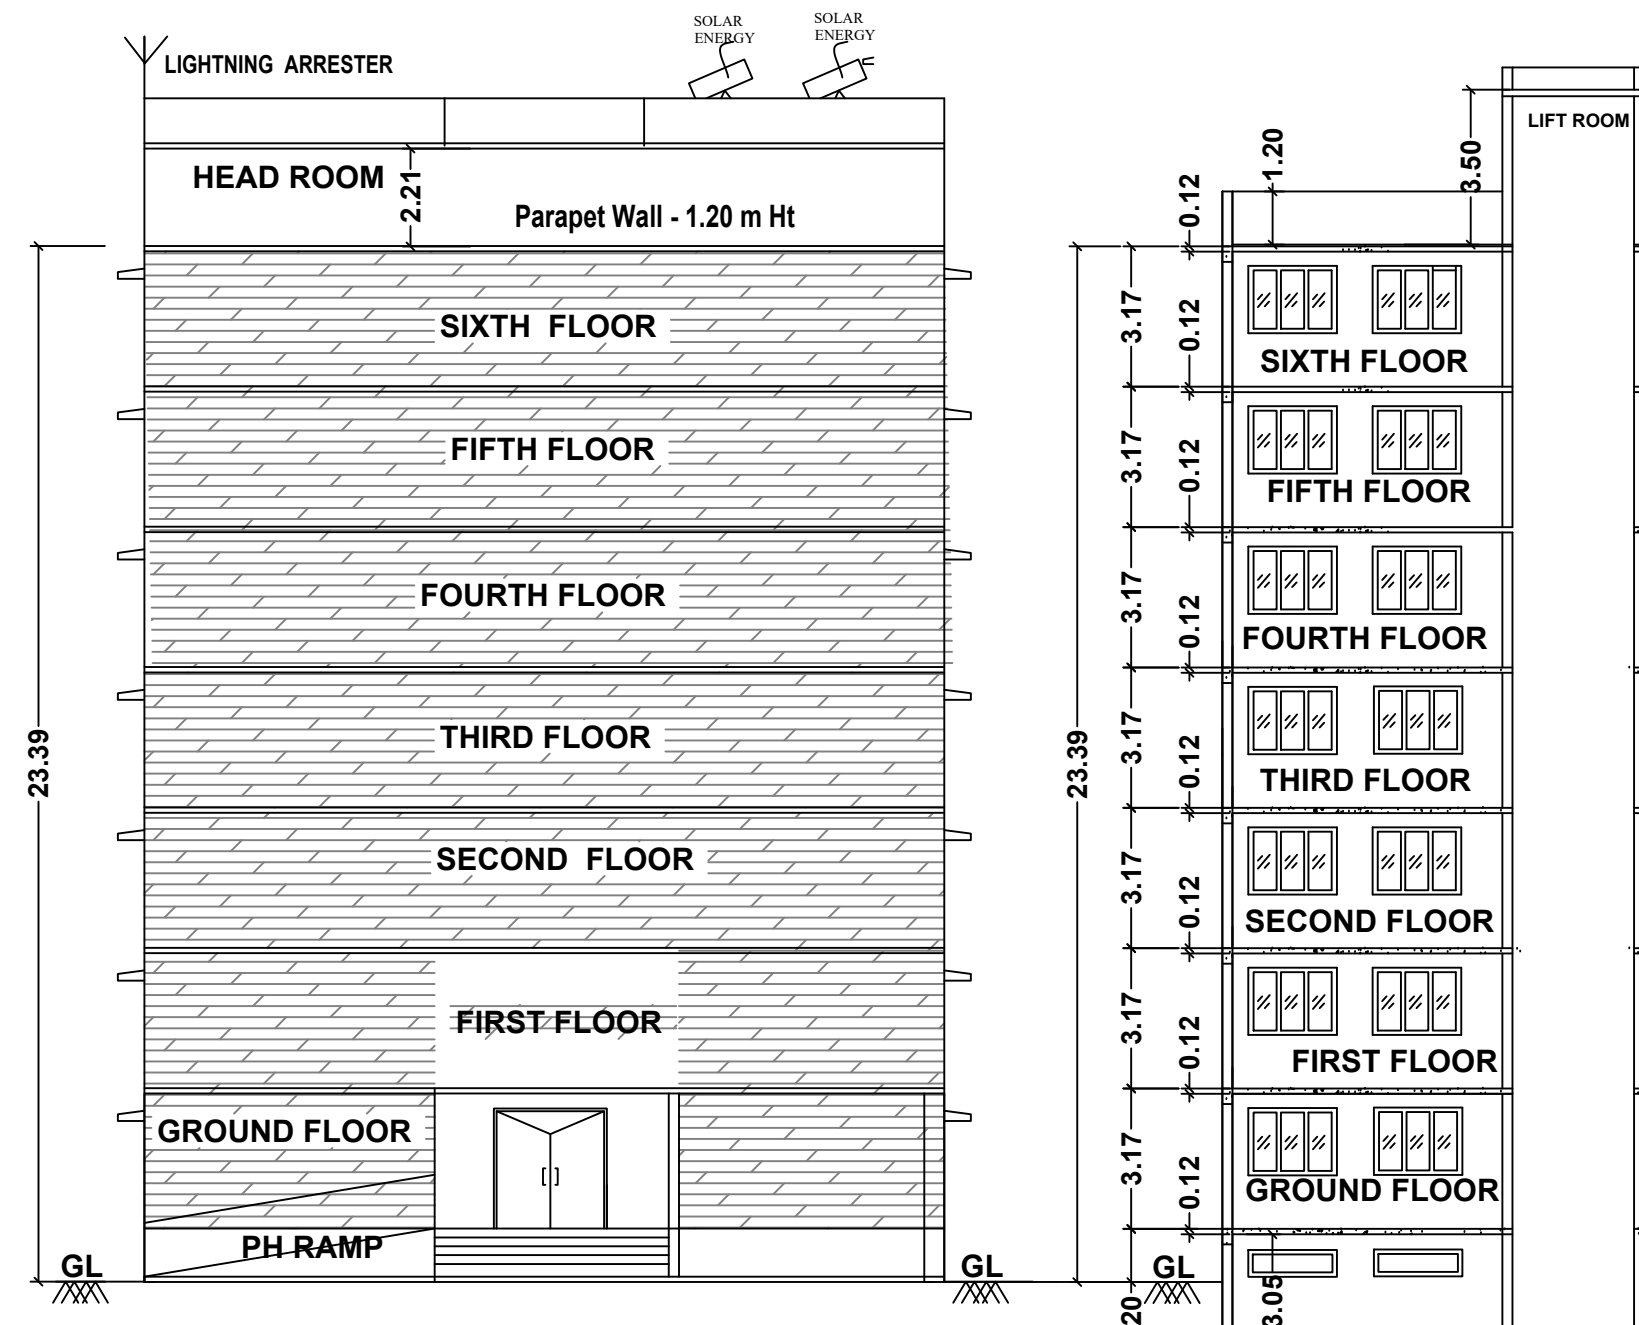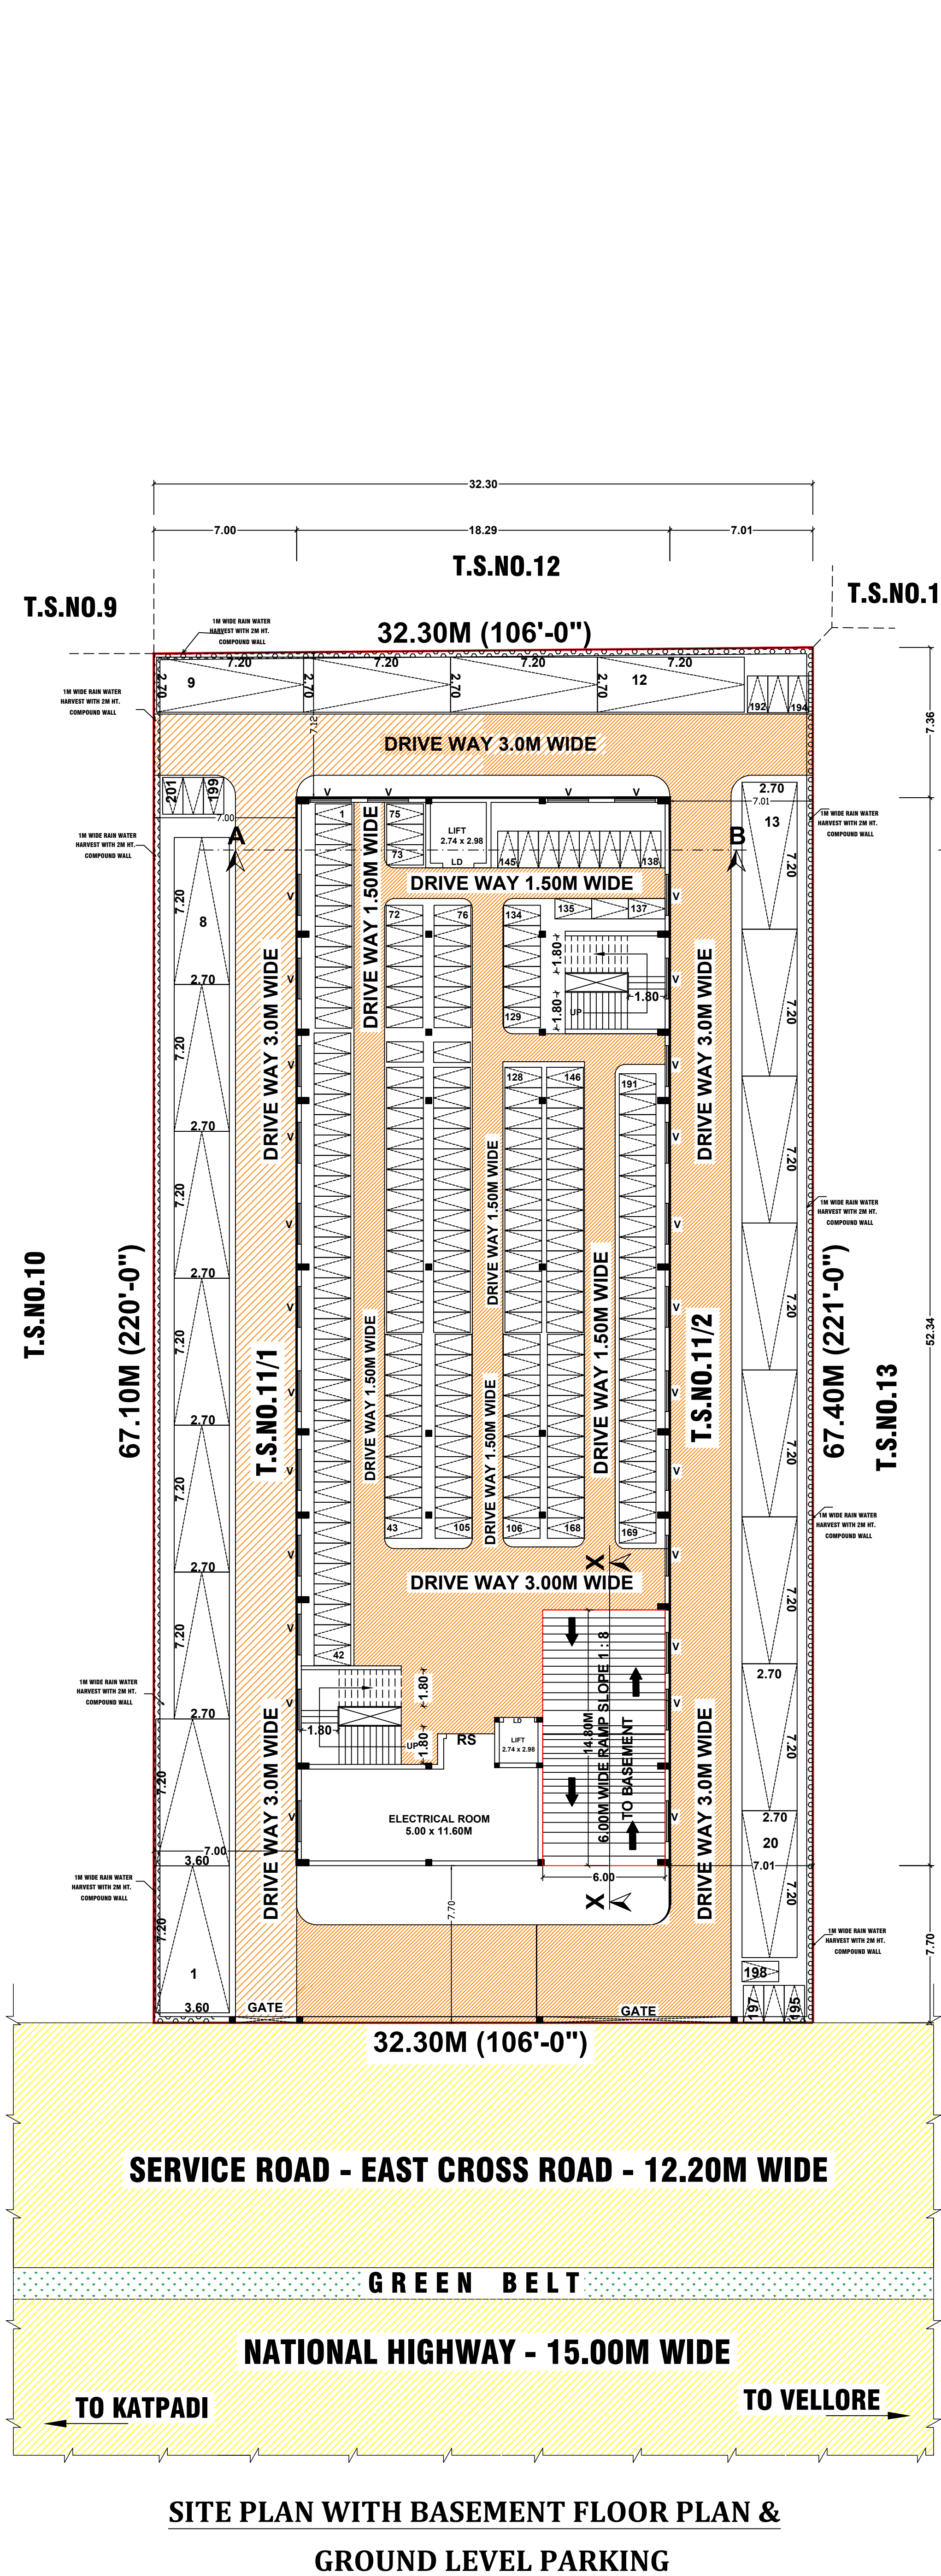

AREA DETAILS :				
TOTAL AREA OF SITE		2166.43 SQ.MT		
FLOOR	FSI AREA	NON - FSI AREA	BUILTUP AREA	USAGE
REV. BASEMENT FLOOR	--	957.30	957.30	PARKING
REV. GROUND FLOOR	957.30	--	957.30	SCHOOL
REV. FIRST FLOOR	957.30	--	957.30	SCHOOL
REV. SECOND FLOOR	957.30	--	957.30	SCHOOL
REV. THIRD FLOOR	957.30	--	957.30	SCHOOL
REV. FOURTH FLOOR	957.30	--	957.30	SCHOOL
PRO. FIFTH FLOOR	957.30	--	957.30	SCHOOL
PRO. SIXTH FLOOR	957.30	--	957.30	SCHOOL
HEAD ROOM	--	72.00	72.00	--
TOTAL AREA	6701.10	1029.30	7730.40	

PLOT COVERAGE :				
Plot Coverage: 957.30 / 2166.43 x 100 = 44.19 %				
FLOOR SPACE INDEX (FSI) :				
Floor space index:				
FSI AREA	6701.10	= 3.093 < 3.25		
SITE AREA	2166.43			

PARKING DETAILS:

FOR PRIVATE SCHOOL IN CORPORATION AREAS

1 CAR SPACE FOR EVERY 100 SQM. OF CLASS ROOM AREA OR
PART THEREOF AND 1 TWO WHEELER SPACE FOR EVERY 50 SQM.
OF CLASS ROOM AREA OR PART THEREOF AND 1 CYCLE SPACE
FOR EVERY 10 SQM. OF CLASS ROOM AREA OR PART THEREOF

CLASS ROOM AREA - 1911.50 SQM.

CAR PARKING :

FSI AREA	=	1911.50	
100.00		100.00	= 19.115 SAY 20 Nos.

Required Car Parking - 20 Nos.

Provided Car Parking - 20 Nos. (INCLUDING PH PARKING)

TWO WHEELER PARKING :

FSI AREA	=	1911.50	
50.00		50.00	= 38.23 SAY 39 Nos.

Required Two Wheeler Parking - 39 Nos.

Provided Two Wheeler Parking - 42 Nos.

CYCLE PARKING :

FSI AREA	=	1911.50	
10.00		10.00	= 191.15 SAY 192 Nos.

Required Cycle Parking - 192 Nos.

Provided Cycle Parking - 192 Nos.

COLOR INDEX :				
PLOT BOUNDARY				
PROPOSED BUILDING				
EXISTING ROAD				
PROPOSED DRIVEWAY				
JOINERY DETAILS:				
MD	-	MAIN DOOR	-	3.04 x 3.05 M
D	-	DOOR	-	1.22 x 2.13 M
D1	-	DOOR	-	0.76 x 2.13 M
LD	-	LIFT DOOR	-	1.22 x 2.28 M
W	-	WINDOW	-	2.00 x 1.83 M
V	-	VENTILATOR	-	2.00 x 0.61 M
J	-	JOLLY	-	2.00 x 1.83 M
RS	-	ROLLING SHUTTER	-	3.00 x 2.20 M
EX	-	EXHAUST FAN	-	0.91 x 0.61 M

NOTE :				
FIRE CERTIFICATE :				
Necessary Fire Extinguishers will be provided with the permission from the fire Service				
REFERENCE :				
For Bath and wash separate pipeline is to be provided and directly connected to the Recharge pit for recycling purpose.				
(All Room Air Conditioned)				

OWNER'S SIGNATURE				
REGISTERED ENGINEER SIGNATURE				
REGISTERED ENGINEER SIGNATURE				

ARCHITECT'S SIGNATURE GEO-TECH ENGINEER SIGNATURE STRUCTURAL ENGINEER SIGNATURE CONSTRUCTION ENGINEER SIGNATURE

Eight ways to know a piece of land before you pay for it.

This report covers one part of the picture. These cover the rest, drawn from the same government records, for any property in Tamil Nadu.

LandLens One

Ask anything about a property and get an answer grounded in live government records, with the sources shown.

[/landlens/one](#)



Verify My Land

Every record check run on one property and returned as a single report.

[/landlens/verify-my-land](#)



Legal Opinion

An advocate's written opinion on the title, built on the records we pull for it.

[/landlens](#)



One Map

Every layer on one map: the parcel, its boundary, zoning, water bodies and what sits around it.

[/landlens/one/map](#)



PriceMap

What land actually changed hands for around this plot, taken from the registered deeds.

[/landlens/pricemap](#)



Build Scope

What you are allowed to build here: floor space, height, coverage and setbacks.

[/landlens/build-scope](#)



Property Tracker

Watch a property and hear about it when something new is registered against it.

[/landlens/property-tracker](#)



Deal Room

Run the transaction in one place: documents, stamping, signatures and the parties.

[/landlens/deal-room](#)



Twenty-four checks you can run yourself, at no cost.

Records and verification

The registers themselves, read for you.

Encumbrance Certificate

Patta and Chitta

Field Measurement Sketch

EC Analyzer

Bank charge check

Court case search

Seller background check

Approval check by survey

Value and duty

What it is worth and what it costs to register.

Guideline value by street

Guideline value by survey

Stamp duty and registration fees

Capital gains

Floor space index

Area unit converter

Zoning and land use

What the plan says can happen on this land.

Land use zone finder

CMDA land use check

Coastal regulation zone

Master plan check

Water bodies finder

Airport height clearance

Registers and directories

Who holds it, and which office keeps the record.

Find your registering office

Temple property check

Waqf property check

RERA register



Every free tool
/tools



Services we run
for you
/services



The LandLens
suite
/landlens/one



Every claim in this document traces back to a government record.

Legal opinions, due diligence and title verification

Building plan, layout and sub-division approvals

Completion and occupancy certificates, regularisation

Escrow, negotiation and NRI property management

Land survey, soil testing, architecture and construction

Verified RealEstate
3/350/2 Mettukuppam,
OMR Thoraipakkam,
Chennai 600 097, India
hello@verified.realestate
+91 9996 12 9996

Prepared from the registers named on the page each finding sits on. Where a register could not be read, this document says so in its place rather than leaving the gap to be read as a clean result.

