

PP

APPROVAL RECORD

Planning Permission

Vellore

Vellore district, Tamil Nadu

APPROVAL TYPE

Building Plan




ISSUING AUTHORITY

DTCP

The approval as the planning authority issued it, reproduced in full behind this page.

An approval speaks to what was sanctioned, not to what was built. Completion is a separate record.

PLAN SHOWING THE PROPOSED CONSTRUCTION OF A " COMMERCIAL WAREHOUSE " BUILDING
IN GROUND FLOOR AT S.F.NO : 237 / 1 ,238 AND 239 /2A OF CHENNANKUPPAM VILLAGE , K.V.KUPPAM TALUK ,
VELLORE DISTRICT. SCALE - 1 : 100 OR 1 INCH : 8 FT

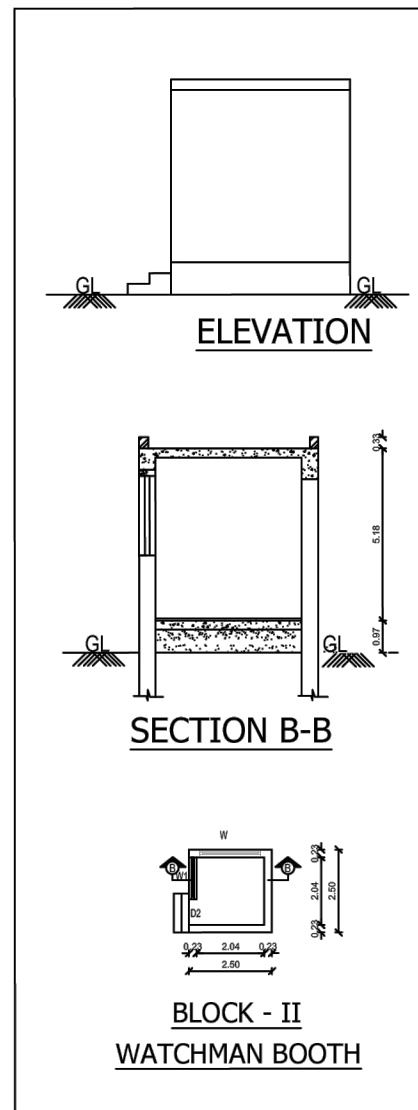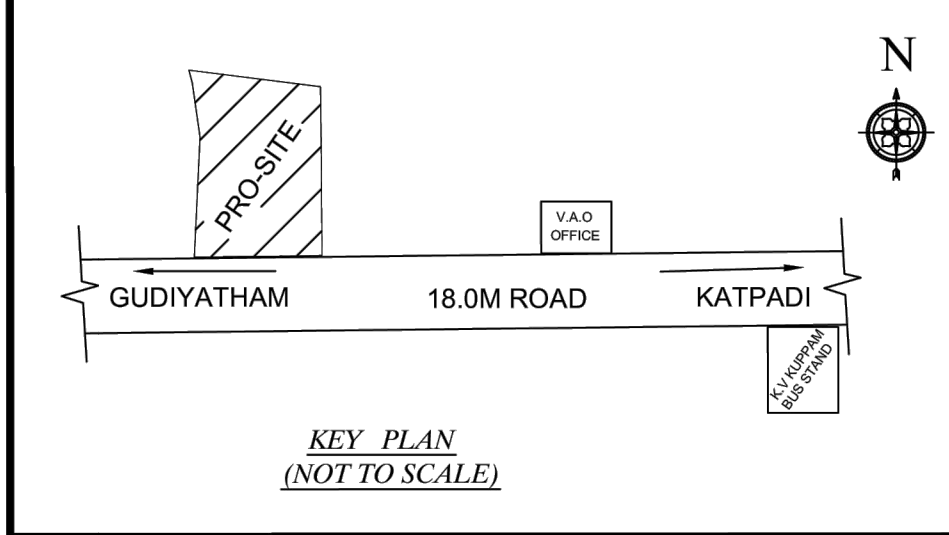
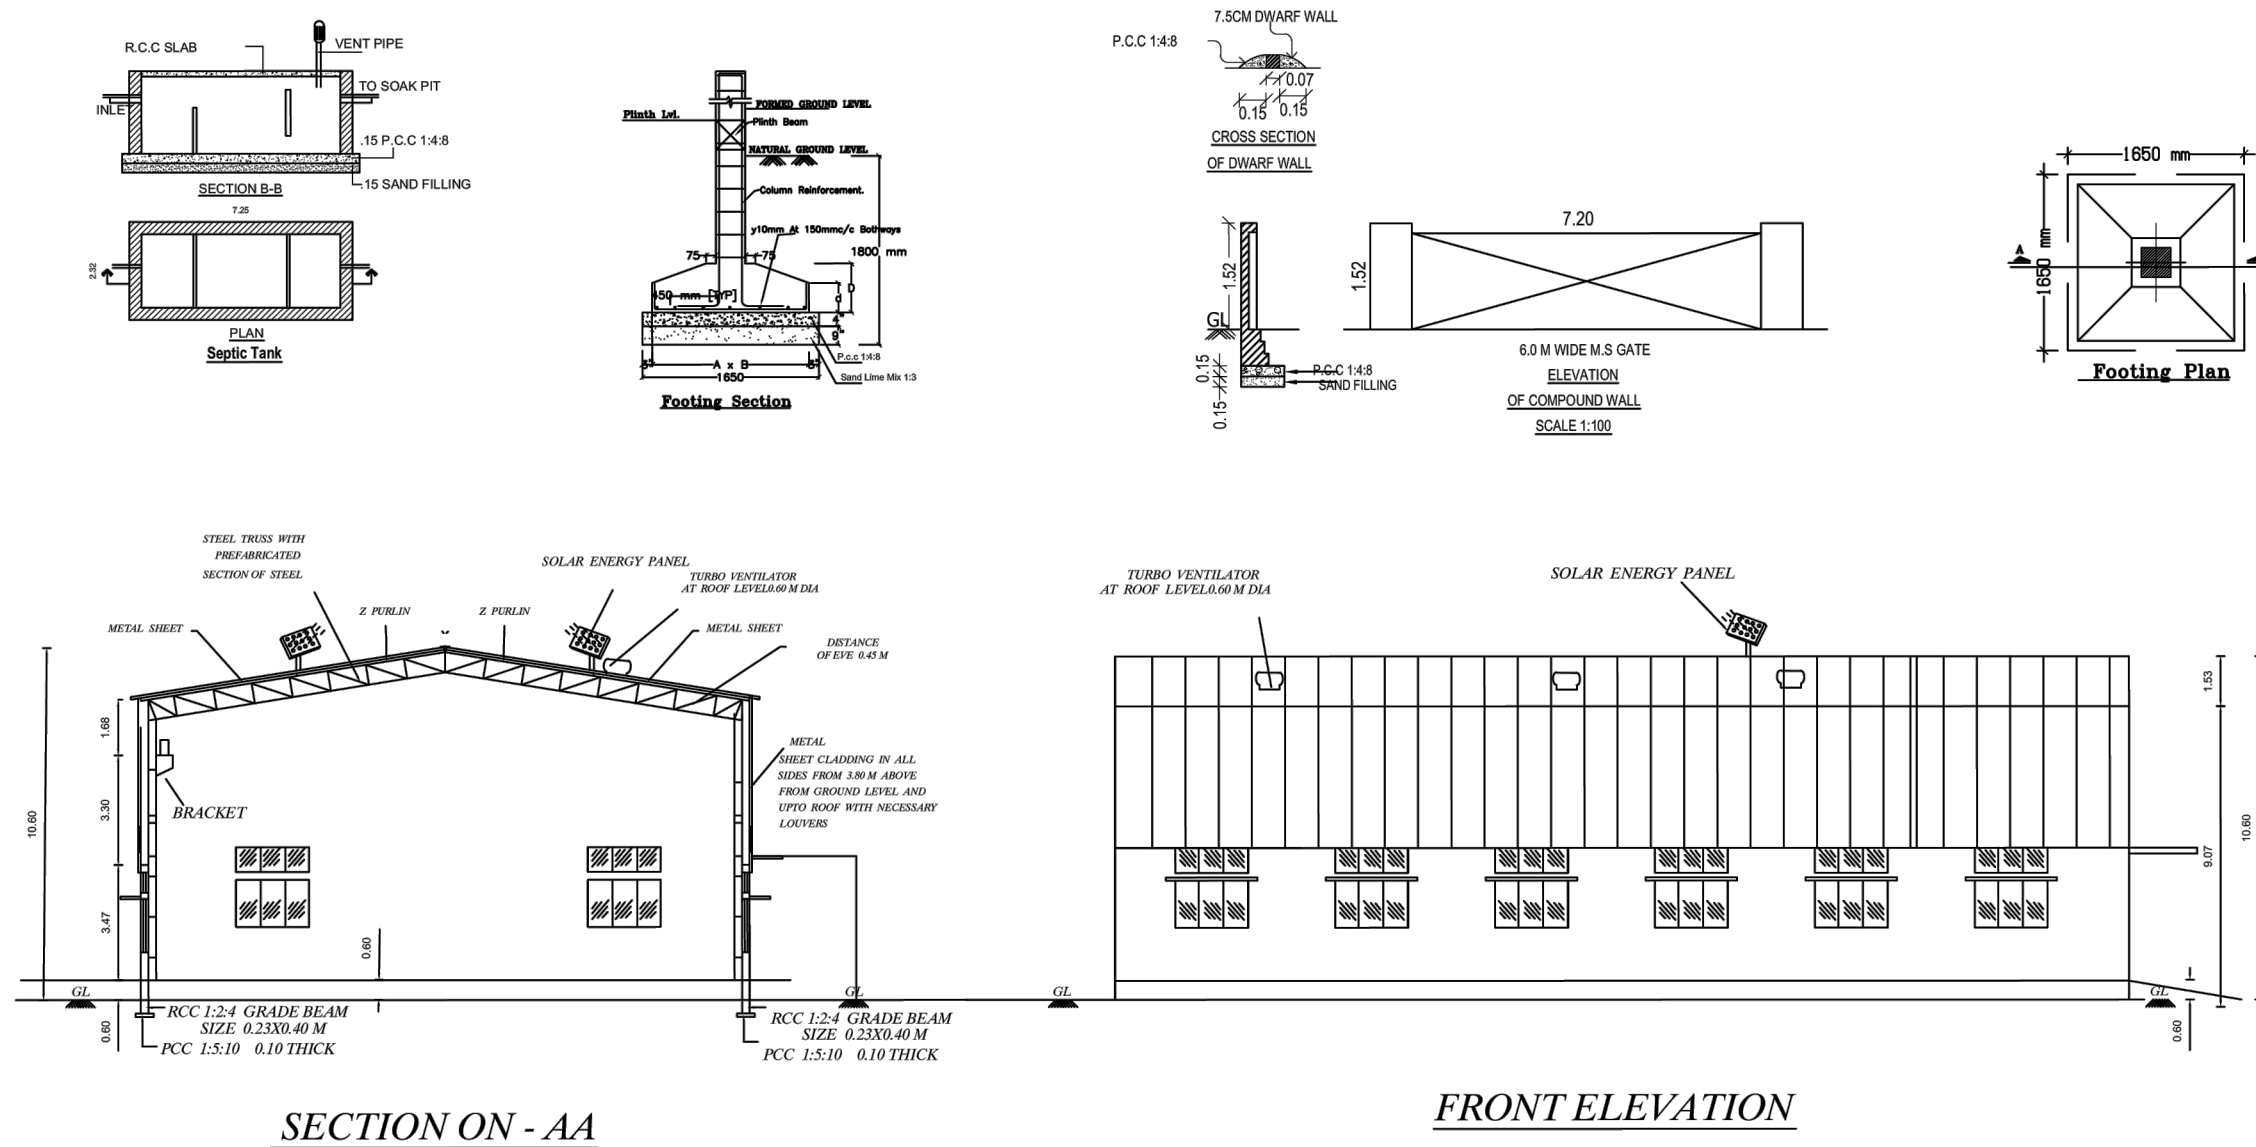





DISTRICT TOWN AND
COUNTRY PLANNING OFFICE,
VELLORE DISTRICT

ROC.No. SWP/BPA/012997/2023

BUILDING PLANNING
PERMISSION NUMBER

B.P/VELLORE/P.P.No.24/2023

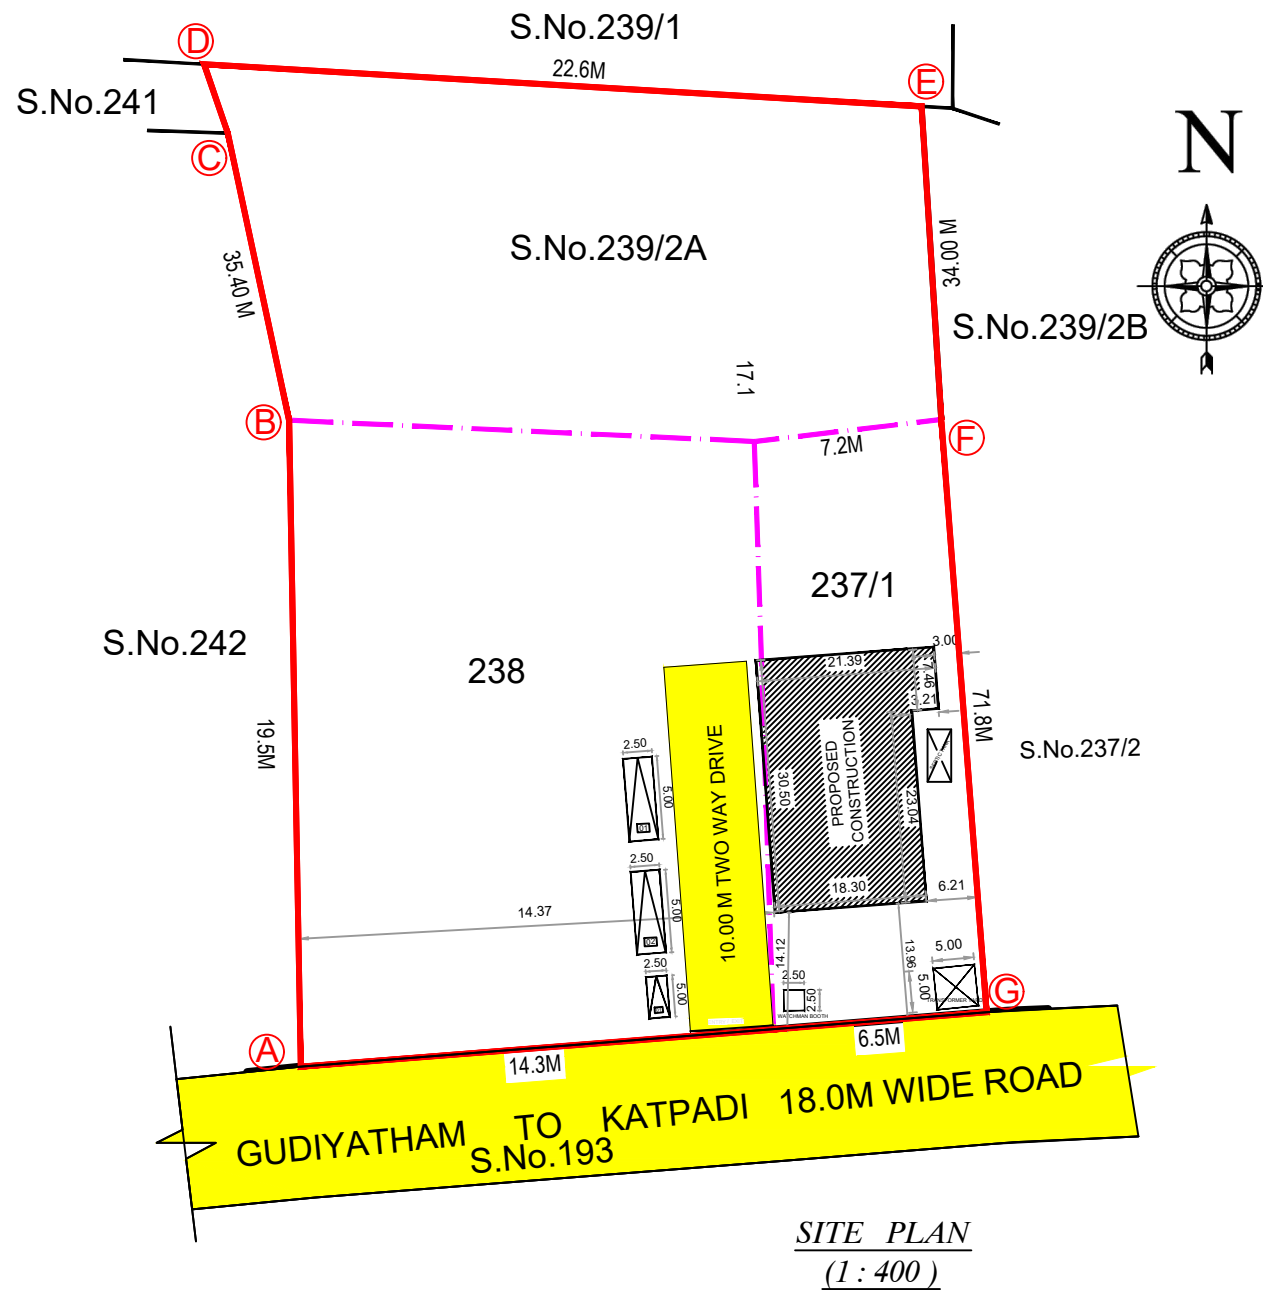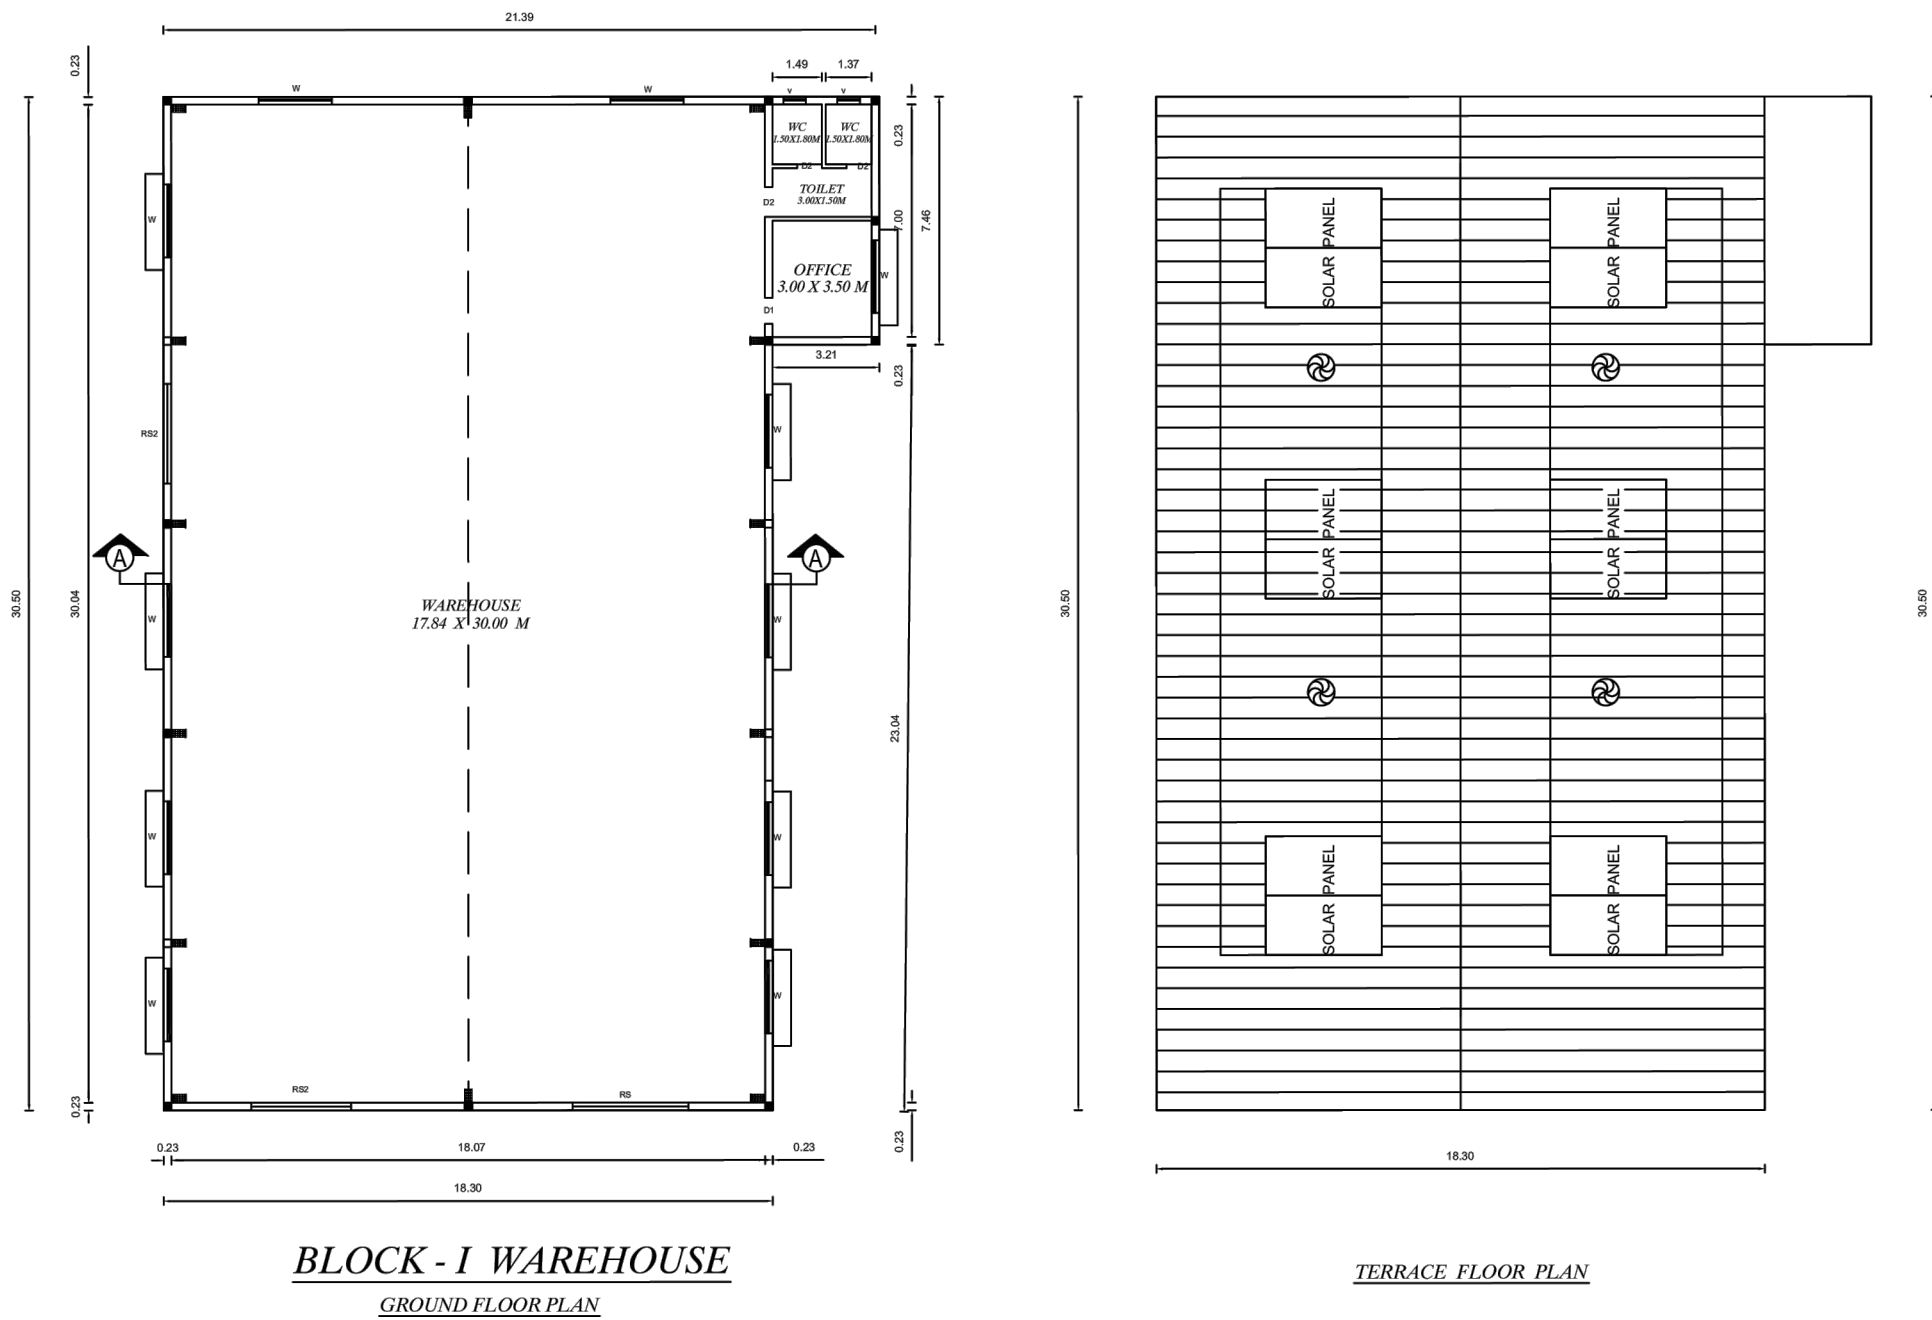

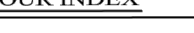 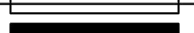SHEET NO I OF 1			
TOTAL SITE AREA = 9302.00 SQ.M (OR) 2.29 ACRES			
AREA DETAILS (AS PER PATTI)			
Sl.NO.	S.F.NO.	EXTENT (IN SQ.M)	
1.	237 / 1	1676.00	
2.	238	4150.00	
3.	239 / 2A	3476.00	
TOTAL EXTENT		9302.00 SQ.M	
AREA STATEMENT IN SQ.M			
COMMERCIAL WAREHOUSE - BUILDING			
BLOCK - I - WAREHOUSE BUILDING			
FLOORS	BUILT-UP AREA	NON - F.S.I AREA	F.S.I AREA
GROUND FLOOR	582.10	---	582.10
BLOCK - II - WATCHMEN BOOTH			
GROUND FLOOR	6.25	6.25	---
TOTAL	588.35	6.25	582.10
F.S.I	NET F.S.I AREA SITE AREA	$\frac{582.10}{9302} = 0.06 < 2.00$	
LORRY PARKING	LORRY PARKING :		
	WAREHOUSE AREA - 582.10 SQ.M		
	1 LORRY SPACE FOR EVERY 300 SQ.M OF WAREHOUSE AREA		
	$\frac{582.10}{300}$	= 1.94 Nos	Say = 02 Nos
	REQUIRED NUMBER OF LORRIES = 02 Nos.		
PROVIDED NUMBER OF LORRIES = 02 Nos.			
HEIGHT OF THE BUILDING	PERMISSIBLE HEIGHT OF THE BUILDING - 18.20 M ACHIEVED HEIGHT OF THE BUILDING - 10.60 M		
COLOUR INDEX			
PLOT BOUNDARY	:		
PROPOSED BUILDING	:		
EXISTING ROAD	:		
PROPOSED DRIVEWAY	:		
JOINERY DETAILS			
TYPE	PARTICULARS	SIZE (IN .FT)	SIZE (IN .M)
R.S	ROLLING SHUTTER	11'0" X 13'0"	3.40 X 4.00
R.S2	ROLLING SHUTTER	6'6" X 10'0"	2.00 X 3.00
W	WINDOW	6'6" X 4'0"	2.00 X 1.20
W1	WINDOW	3'0" X 3'0"	0.90 X 0.90
D1	DOOR	3'0" X 7'0"	0.90 X 2.13
D2	DOOR	2'6" X 7'0"	0.75 X 2.13
V	VENTILATOR	6'0" X 2'0"	1.80 X 0.60
V1	VENTILATOR	1'6" X 2'0"	0.45 X 0.60
APPLICANT SIGNATURE:			
REG . ARCHITECT SIGNATURE -D. KAMESHWARAN			
STRUCTURAL ENGINEER SIGNATURE - B.MALLIKA			
CONSTRUCTION ENGINEER SIGNATURE - P RADHA			
GEO -TECH EXPERT SIGNATURE - M.AMMAIAPPAN			

Eight ways to know a piece of land before you pay for it.

This report covers one part of the picture. These cover the rest, drawn from the same government records, for any property in Tamil Nadu.

LandLens One

Ask anything about a property and get an answer grounded in live government records, with the sources shown.

[/landlens/one](#)



Verify My Land

Every record check run on one property and returned as a single report.

[/landlens/verify-my-land](#)



Legal Opinion

An advocate's written opinion on the title, built on the records we pull for it.

[/landlens](#)



One Map

Every layer on one map: the parcel, its boundary, zoning, water bodies and what sits around it.

[/landlens/one/map](#)



PriceMap

What land actually changed hands for around this plot, taken from the registered deeds.

[/landlens/pricemap](#)



Build Scope

What you are allowed to build here: floor space, height, coverage and setbacks.

[/landlens/build-scope](#)



Property Tracker

Watch a property and hear about it when something new is registered against it.

[/landlens/property-tracker](#)



Deal Room

Run the transaction in one place: documents, stamping, signatures and the parties.

[/landlens/deal-room](#)



Twenty-four checks you can run yourself, at no cost.

Records and verification

The registers themselves, read for you.

Encumbrance Certificate

Patta and Chitta

Field Measurement Sketch

EC Analyzer

Bank charge check

Court case search

Seller background check

Approval check by survey

Zoning and land use

What the plan says can happen on this land.

Land use zone finder

CMDA land use check

Coastal regulation zone

Master plan check

Water bodies finder

Airport height clearance

Value and duty

What it is worth and what it costs to register.

Guideline value by street

Guideline value by survey

Stamp duty and registration fees

Capital gains

Floor space index

Area unit converter

Registers and directories

Who holds it, and which office keeps the record.

Find your registering office

Temple property check

Waqf property check

RERA register



Every free tool
/tools



Services we run
for you
/services



The LandLens
suite
/landlens/one



Every claim in this document traces back to a government record.

Legal opinions, due diligence and title verification

Building plan, layout and sub-division approvals

Completion and occupancy certificates, regularisation

Escrow, negotiation and NRI property management

Land survey, soil testing, architecture and construction

Verified RealEstate
3/350/2 Mettukuppam,
OMR Thoraipakkam,
Chennai 600 097, India
hello@verified.realestate
+91 9996 12 9996

Prepared from the registers named on the page each finding sits on. Where a register could not be read, this document says so in its place rather than leaving the gap to be read as a clean result.

