

PP

APPROVAL RECORD

# Planning Permission

Vellore district, Tamil Nadu

APPROVAL TYPE  
**Building Plan**

ISSUING AUTHORITY  
**Rural Panchayat**

The approval as the planning authority issued it, reproduced in full behind this page.

An approval speaks to what was sanctioned, not to what was built. Completion is a separate record.

PLAN SHOWING THE PROPOSED ADDITIONAL CONSTRUCTION OF "SRI VIDHYALAKSHMI MATRIC HIGHER SECONDARY SCHOOL AND CBSE SCHOOL" IN GROUND FLOOR AND FIRST FLOOR IN S.F.NO:355/1B2.4A,5B,6B1,6B2, 359/1A,1B,2A,2B1,2B2, 3A,3B1,3B2,4B, 6,7,8,360/1,2,3&4 AT KEELPIDUR VILLAGE CHENNAKKUPPAM POST& PANCHAYAT, K.V KUPPAM TALUK AND VELLORE DISTRICT.


SCALE: 1 inch = 8 Feet (or) 1 cm. = 1 m.

| AREA DETAILS:              |       |        |         |        | TOTAL   | REMARKS |
|----------------------------|-------|--------|---------|--------|---|---------|
| BLOCK NO                   | FLOOR | FSI    | NON-FSI |        |   |         |
| BLOCK 01<br>ENGLISH SCHOOL | G.F   | 166.51 | -       | 166.51 | 166.51 x 1.1 = 183.161<br>183.161 x 1.1 = 201.477<br>201.477 x 1.1 = 221.625<br>221.625 x 1.1 = 243.788<br>243.788 x 1.1 = 268.167<br>268.167 x 1.1 = 295.083<br>295.083 x 1.1 = 324.591<br>324.591 x 1.1 = 357.050<br>357.050 x 1.1 = 392.755<br>392.755 x 1.1 = 432.030<br>432.030 x 1.1 = 475.233<br>475.233 x 1.1 = 522.756<br>522.756 x 1.1 = 575.032<br>575.032 x 1.1 = 632.585<br>632.585 x 1.1 = 695.844<br>695.844 x 1.1 = 765.428<br>765.428 x 1.1 = 841.971<br>841.971 x 1.1 = 926.168<br>926.168 x 1.1 = 1018.785<br>1018.785 x 1.1 = 1120.663<br>1120.663 x 1.1 = 1232.730<br>1232.730 x 1.1 = 1356.003<br>1356.003 x 1.1 = 1491.603<br>1491.603 x 1.1 = 1640.763<br>1640.763 x 1.1 = 1804.840<br>1804.840 x 1.1 = 1985.324<br>1985.324 x 1.1 = 2183.856<br>2183.856 x 1.1 = 2402.242<br>2402.242 x 1.1 = 2642.466<br>2642.466 x 1.1 = 2906.713<br>2906.713 x 1.1 = 3197.384<br>3197.384 x 1.1 = 3517.123<br>3517.123 x 1.1 = 3868.835<br>3868.835 x 1.1 = 4255.719<br>4255.719 x 1.1 = 4681.241<br>4681.241 x 1.1 = 5149.365<br>5149.365 x 1.1 = 5663.302<br>5663.302 x 1.1 = 6229.632<br>6229.632 x 1.1 = 6852.595<br>6852.595 x 1.1 = 7537.855<br>7537.855 x 1.1 = 8291.640<br>8291.640 x 1.1 = 9120.804<br>9120.804 x 1.1 = 10032.885<br>10032.885 x 1.1 = 11036.173<br>11036.173 x 1.1 = 12139.791<br>12139.791 x 1.1 = 13353.770<br>13353.770 x 1.1 = 14689.147<br>14689.147 x 1.1 = 16158.062<br>16158.062 x 1.1 = 17773.868<br>17773.868 x 1.1 = 19551.255<br>19551.255 x 1.1 = 21506.381<br>21506.381 x 1.1 = 23652.020<br>23652.020 x 1.1 = 25997.222<br>25997.222 x 1.1 = 28556.944<br>28556.944 x 1.1 = 31347.639<br>31347.639 x 1.1 = 34381.903<br>34381.903 x 1.1 = 37674.093<br>37674.093 x 1.1 = 41241.503<br>41241.503 x 1.1 = 45105.658<br>45105.658 x 1.1 = 49276.164<br>49276.164 x 1.1 = 53763.780<br>53763.780 x 1.1 = 58579.158<br>58579.158 x 1.1 = 63757.074<br>63757.074 x 1.1 = 69172.781<br>69172.781 x 1.1 = 74910.059<br>74910.059 x 1.1 = 80981.065<br>80981.065 x 1.1 = 87399.171<br>87399.171 x 1.1 = 94173.089<br>94173.089 x 1.1 = 101310.448<br>101310.448 x 1.1 = 108821.493<br>108821.493 x 1.1 = 116703.637<br>116703.637 x 1.1 = 124973.001<br>124973.001 x 1.1 = 133630.351<br>133630.351 x 1.1 = 142673.390<br>142673.390 x 1.1 = 152100.774<br>152100.774 x 1.1 = 161911.852<br>161911.852 x 1.1 = 172103.037<br>172103.037 x 1.1 = 182683.381<br>182683.381 x 1.1 = 193661.764<br>193661.764 x 1.1 = 205045.939<br>205045.939 x 1.1 = 216830.583<br>216830.583 x 1.1 = 229023.246<br>229023.246 x 1.1 = 241625.611<br>241625.611 x 1.1 = 254648.173<br>254648.173 x 1.1 = 268093.590<br>268093.590 x 1.1 = 281962.994<br>281962.994 x 1.1 = 296259.293<br>296259.293 x 1.1 = 310985.222<br>310985.222 x 1.1 = 326133.795<br>326133.795 x 1.1 = 341708.174<br>341708.174 x 1.1 = 357712.992<br>357712.992 x 1.1 = 374151.291<br>374151.291 x 1.1 = 391025.921<br>391025.921 x 1.1 = 408340.563<br>408340.563 x 1.1 = 426098.620<br>426098.620 x 1.1 = 444303.882<br>444303.882 x 1.1 = 462959.270<br>462959.270 x 1.1 = 482068.797<br>482068.797 x 1.1 = 501635.677<br>501635.677 x 1.1 = 521663.285<br>521663.285 x 1.1 = 542155.663<br>542155.663 x 1.1 = 563116.280<br>563116.280 x 1.1 = 584548.908<br>584548.908 x 1.1 = 606455.799<br>606455.799 x 1.1 = 628839.829<br>628839.829 x 1.1 = 651693.812<br>651693.812 x 1.1 = 675021.743<br>675021.743 x 1.1 = 698825.917<br>698825.917 x 1.1 = 723100.754<br>723100.754 x 1.1 = 747841.829<br>747841.829 x 1.1 = 773044.014<br>773044.014 x 1.1 = 798711.616<br>798711.616 x 1.1 = 824848.778<br>824848.778 x 1.1 = 851459.856<br>851459.856 x 1.1 = 878547.842<br>878547.842 x 1.1 = 906116.607<br>906116.607 x 1.1 = 934160.268<br>934160.268 x 1.1 = 962682.895<br>962682.895 x 1.1 = 991687.224<br>991687.224 x 1.1 = 1021167.991<br>1021167.991 x 1.1 = 1051128.790<br>1051128.790 x 1.1 = 1081573.669<br>1081573.669 x 1.1 = 1112506.686<br>1112506.686 x 1.1 = 1143931.155<br>1143931.155 x 1.1 = 1175841.271<br>1175841.271 x 1.1 = 1208240.199<br>1208240.199 x 1.1 = 1241130.219<br>1241130.219 x 1.1 = 1274513.541<br>1274513.541 x 1.1 = 1308393.340<br>1308393.340 x 1.1 = 1342772.918<br>1342772.918 x 1.1 = 1377655.630<br>1377655.630 x 1.1 = 1413052.633<br>1413052.633 x 1.1 = 1448968.297<br>1448968.297 x 1.1 = 1485405.927<br>1485405.927 x 1.1 = 1522368.275<br>1522368.275 x 1.1 = 1559848.103<br>1559848.103 x 1.1 = 1597947.919<br>1597947.919 x 1.1 = 1636669.911<br>1636669.911 x 1.1 = 1675916.902<br>1675916.902 x 1.1 = 1715691.792<br>1715691.792 x 1.1 = 1755998.569<br>1755998.569 x 1.1 = 1796840.430<br>1796840.430 x 1.1 = 1838220.473<br>1838220.473 x 1.1 = 1879141.721<br>1879141.721 x 1.1 = 1920606.298<br>1920606.298 x 1.1 = 1962617.327<br>1962617.327 x 1.1 = 2005177.660<br>2005177.660 x 1.1 = 2048289.986<br>2048289.986 x 1.1 = 2091956.385<br>2091956.385 x 1.1 = 2136179.627<br>2136179.627 x 1.1 = 2180952.544<br>2180952.544 x 1.1 = 2226278.203<br>2226278.203 x 1.1 = 2272158.821<br>2272158.821 x 1.1 = 2318596.500<br>2318596.500 x 1.1 = 2365593.355<br>2365593.355 x 1.1 = 2413151.731<br>2413151.731 x 1.1 = 2461274.509<br>2461274.509 x 1.1 = 2509964.960<br>2509964.960 x 1.1 = 2559225.506<br>2559225.506 x 1.1 = 2609058.402<br>2609058.402 x 1.1 = 2659465.842<br>2659465.842 x 1.1 = 2710449.979<br>2710449.979 x 1.1 = 2762012.977<br>2762012.977 x 1.1 = 2814157.911<br>2814157.911 x 1.1 = 2866887.747<br>2866887.747 x 1.1 = 2920196.498<br>2920196.498 x 1.1 = 2974087.348<br>2974087.348 x 1.1 = 3028563.256<br>3028563.256 x 1.1 = 3083627.322<br>3083627.322 x 1.1 = 3139283.601<br>3139283.601 x 1.1 = 3195535.201<br>3195535.201 x 1.1 = 3252385.271<br>3252385.271 x 1.1 = 3309836.949<br>3309836.949 x 1.1 = 3367892.642<br>3367892.642 x 1.1 = 3426555.707<br>3426555.707 x 1.1 = 3485828.529<br>3485828.529 x 1.1 = 3545713.587<br>3545713.587 x 1.1 = 3606214.391<br>3606214.391 x 1.1 = 3667334.430<br>3667334.430 x 1.1 = 3729076.913<br>3729076.913 x 1.1 = 3791444.409<br>3791444.409 x 1.1 = 3854439.450<br>3854439.450 x 1.1 = 3918064.595<br>3918064.595 x 1.1 = 3982322.500<br>3982322.500 x 1.1 = 4047206.755<br>4047206.755 x 1.1 = 4112719.426<br>4112719.426 x 1.1 = 4178863.769<br>4178863.769 x 1.1 = 4245640.991<br>4245640.991 x 1.1 = 4313054.290<br>4313054.290 x 1.1 = 4381107.921<br>4381107.921 x 1.1 = 4449804.310<br>4449804.310 x 1.1 = 4519147.747<br>4519147.747 x 1.1 = 4589141.499<br>4589141.499 x 1.1 = 4659789.649<br>4659789.649 x 1.1 = 4731085.410<br>4731085.410 x 1.1 = 4803032.891<br>4803032.891 x 1.1 = 4875635.381<br>4875635.381 x 1.1 = 4948896.169<br>4948896.169 x 1.1 = 5022818.586<br>5022818.586 x 1.1 = 5097406.049<br>5097406.049 x 1.1 = 5172661.607<br>5172661.607 x 1.1 = 5248588.365<br>5248588.365 x 1.1 = 5325189.401<br>5325189.401 x 1.1 = 5402467.944<br>5402467.944 x 1.1 = 5480427.133<br>5480427.133 x 1.1 = 5559069.999<br>5559069.999 x 1.1 = 5638399.799<br>5638399.799 x 1.1 = 5718420.771<br>5718420.771 x 1.1 = 5799136.253<br>5799136.253 x 1.1 = 5880549.629<br>5880549.629 x 1.1 = 5962664.395<br>5962664.395 x 1.1 = 6045484.078<br>6045484.078 x 1.1 = 6128911.284<br>6128911.284 x 1.1 = 6213049.611<br>6213049.611 x 1.1 = 6297891.777<br>6297891.777 x 1.1 = 6383440.594<br>6383440.594 x 1.1 = 6469699.658<br>6469699.658 x 1.1 = 6556671.625<br>6556671.625 x 1.1 = 6644359.392<br>6644359.392 x 1.1 = 6732765.727<br>6732765.727 x 1.1 = 6821893.448<br>6821893.448 x 1.1 = 6911735.532<br>6911735.532 x 1.1 = 7002295.037<br>7002295.037 x 1.1 = 7093575.091<br>7093575.091 x 1.1 = 7185578.744<br>7185578.744 x 1.1 = 7278309.224<br>7278309.224 x 1.1 = 7371769.599<br>7371769.599 x 1.1 = 7465962.910<br>7465962.910 x 1.1 = 7560892.419<br>7560892.419 x 1.1 = 7656561.288<br>7656561.288 x 1.1 = 7752972.767<br>7752972.767 x 1.1 = 7850129.896<br>7850129.896 x 1.1 = 7948036.035<br>7948036.035 x 1.1 = 8046694.444<br>8046694.444 x 1.1 = 8146108.283<br>8146108.283 x 1.1 = 8246280.712<br>8246280.712 x 1.1 = 8347214.781<br>8347214.781 x 1.1 = 8448913.500<br>8448913.500 x 1.1 = 8551379.850<br>8551379.850 x 1.1 = 8654606.831<br>8654606.831 x 1.1 = 8758597.512<br>8758597.512 x 1.1 = 8863345.843<br>8863345.843 x 1.1 = 8968854.674<br>8968854.674 x 1.1 = 9075126.955<br>9075126.955 x 1.1 = 9182165.846<br>9182165.846 x 1.1 = 9289974.387<br>9289974.387 x 1.1 = 9398545.628<br>9398545.628 x 1.1 = 9507882.640<br>9507882.640 x 1.1 = 9617988.303<br>9617988.303 x 1.1 = 9728865.528<br>9728865.528 x 1.1 = 9840516.327<br>9840516.327 x 1.1 = 9952943.702<br>9952943.702 x 1.1 = 10067149.623<br>10067149.623 x 1.1 = 10183137.184<br>10183137.184 x 1.1 = 10299918.451<br>10299918.451 x 1.1 = 10418495.299<br>10418495.299 x 1.1 = 10537870.575<br>10537870.575 x 1.1 = 10658048.228<br>10658048.228 x 1.1 = 10779031.054<br>10779031.054 x 1.1 = 10900821.861<br>10900821.861 x 1.1 = 11023423.437<br>11023423.437 x 1.1 = 11146838.581<br>11146838.581 x 1.1 = 11271070.241<br>11271070.241 x 1.1 = 11396121.306<br>11396121.306 x 1.1 = 11521994.686<br>11521994.686 x 1.1 = 11648693.359<br>11648693.359 x 1.1 = 11776219.324<br>11776219.324 x 1.1 = 11904575.461<br>11904575.461 x 1.1 = 12033764.759<br>12033764.759 x 1.1 = 12163789.208<br>12163789.208 x 1.1 = 12294651.888<br>12294651.888 x 1.1 = 12426365.879<br>12426365.879 x 1.1 = 12558934.211<br>12558934.211 x 1.1 = 12692359.835<br>12692359.835 x 1.1 = 12826645.811<br>12826645.811 x 1.1 = 12961795.139<br>12961795.139 x 1.1 = 13097810.809<br>13097810.809 x 1.1 = 13234695.891<br>13234695.891 x 1.1 = 13372453.435<br>13372453.435 x 1.1 = 13511086.611<br>13511086.611 x 1.1 = 13650598.480<br>13650598.480 x 1.1 = 13790991.921<br>13790991.921 x 1.1 = 13932269.914<br>13932269.914 x 1.1 = 14074435.459<br>14074435.459 x 1.1 = 14217491.556<br>14217491.556 x 1.1 = 14361441.265<br>14361441.265 x 1.1 = 14506287.596<br>14506287.596 x 1.1 = 14652033.501<br>14652033.501 x 1.1 = 14798681.891<br>14798681.891 x 1.1 = 14946235.677<br>14946235.677 x 1.1 = 15094697.790<br>15094697.790 x 1.1 = 15244069.341<br>15244069.341 x 1.1 = 15394352.331<br>15394352.331 x 1.1 = 15545548.761<br>15545548.761 x 1.1 = 15697659.632<br>15697659.632 x 1.1 = 15850687.944<br>15850687.944 x 1.1 = 16004635.698<br>16004635.698 x 1.1 = 16159505.915<br>16159505.915 x 1.1 = 16315291.606<br>16315291.606 x 1.1 = 16472095.772<br>16472095.772 x 1.1 = 16629820.504<br>16629820.504 x 1.1 = 16788468.953<br>16788468.953 x 1.1 = 16948043.250<br>16948043.250 x 1.1 = 17108546.526<br>17108546.526 x 1.1 = 17269980.931<br>17269980.931 x 1.1 = 17432348.626<br>17432348.626 x 1.1 = 17595651.891<br>17595651.891 x 1.1 = 17759893.087<br>17759893.087 x 1.1 = 17925075.435<br>17925075.435 x 1.1 = 18091201.206<br>18091201.206 x 1.1 = 18258273.671<br>18258273.671 x 1.1 = 18426295.082<br>18426295.082 x 1.1 = 18595267.639<br>18595267.639 x 1.1 = 18765194.503<br>18765194.503 x 1.1 = 18936078.755<br>18936078.755 x 1.1 = 19107922.446<br>19107922.446 x 1.1 = 19280728.637<br>19280728.637 x 1.1 = 19454499.300<br>19454499.300 x 1.1 = 19629237.585<br>19629237.585 x 1.1 = 19804945.594<br>19804945.594 x 1.1 = 19981625.399<br>19981625.399 x 1.1 = 20159279.071<br>20159279.071 x 1.1 = 20337908.782<br>20337908.782 x 1.1 = 20517516.604<br>20517516.604 x 1.1 = 20698104.618<br>20698104.618 x 1.1 = 20879674.885<br>20879674.885 x 1.1 = 21062229.476<br>21062229.476 x 1.1 = 21245771.362<br>21245771.362 x 1.1 = 21430302.614<br>21430302.614 x 1.1 = 21615825.293<br>21615825.293 x 1.1 = 21802341.271<br>21802341.271 x 1.1 = 21989852.600<br>21989852.600 x 1.1 = 22178361.251<br>22178361.251 x 1.1 = 22367869.175<br>22367869.175 x 1.1 = 22558378.344<br>22558378.344 x 1.1 = 22749889.729<br>22749889.729 x 1.1 = 22942405.201<br>22942405.201 x 1.1 = 23135926.832<br>23135926.832 x 1.1 = 23330446.614<br>23330446.614 x 1.1 = 23525966.529<br>23525966.529 x 1.1 = 23722488.539<br>23722488.539 x 1.1 = 23919914.706<br>23919914.706 x 1.1 = 24118347.092<br>24118347.092 x 1.1 = 24317778.769<br>24317778.769 x 1.1 = 24518209.699<br>24518209.699 x 1.1 = 24719641.934<br>24719641.934 x 1.1 = 24922076.526<br>24922076.526 x 1.1 = 25125505.417<br>25125505.417 x 1.1 = 25329929.509<br>25329929.509 x 1.1 = 25535350.804<br>25535350.804 x 1.1 = 25741770.285<br>25741770.285 x 1.1 = 25949179.914<br>25949179.914 x 1.1 = 26157589.674<br>26157589.674 x 1.1 = 26366999.547<br>26366999.547 x 1.1 = 26578410.506<br>26578410.506 x 1.1 = 26790822.554<br>26790822.554 x 1.1 = 27004236.674<br>27004236.674 x 1.1 = 27218653.949<br>27218653.949 x 1.1 = 27434075.352<br>27434075.352 x 1.1 = 27650502.846<br>27650502.846 x 1.1 = 27867936.494<br>27867936.494 x 1.1 = 28086376.360<br>28086376.360 x 1.1 = 28305823.400<br>28305823.400 x 1.1 = 28526278.578<br>28526278.578 x 1.1 = 28747742.840<br>28747742.840 x 1.1 = 28969216.241<br>28969216.241 x 1.1 = 29191698.726<br>29191698.726 x 1.1 = 29415190.350<br>29415190.350 x 1.1 = 29639692.069<br>29639692.069 x 1.1 = 29865204.939<br>29865204.939 x 1.1 = 30091729.926<br>30091729.926 x 1.1 = 30319268.117<br>30319268.117 x 1.1 = 30547819.500<br>30547819.500 x 1.1 = 30777385.051<br>30777385.051 x 1.1 = 31007965.756<br>31007965.756 x 1.1 = 31239562.591<br>31239562.591 x 1.1 = 31472176.542<br>31472176.542 x 1.1 = 31705808.596<br>31705808.596 x 1.1 = 31940459.740<br>31940459.740 x 1.1 = 32176130.961<br>32176130.961 x 1.1 = 32412823.256<br>32412823.256 x 1.1 = 32650537.623<br>32650537.623 x 1.1 = 32889274.041<br>32889274.041 x 1.1 = 33129043.499<br>33129043.499 x 1.1 = 33369846.086<br>33369846.086 x 1.1 = 33611682.891<br>33611682.891 x 1.1 = 33854554.904<br>33854554.904 x 1.1 = 34098463.145<br>34098463.145 x 1.1 = 34343407.604<br>34343407.604 x 1.1 = 34589389.261<br>34589389.261 x 1.1 = 34836409.106<br>34836409.106 x 1.1 = 35084468.129<br>35084468.129 x 1.1 = 35333567.321<br>35333567.321 x 1.1 = 35583707.682<br>35583707.682 x 1.1 = 35834889.312<br>35834889.312 x 1.1 = 36087113.211<br>36087113.211 x 1.1 = 36340470.379<br>36340470.379 x 1.1 = 36594861.816<br>36594861.816 x 1.1 = 36850288.521<br>36850288.521 x 1.1 = 37106751.394<br>37106751.394 x 1.1 = 37364251.335<br>37364251.335 x 1.1 = 3762278 |         |

### JOINERY DETAILS:

|                        | <u>Ft.</u>         | <u>m.</u>       |
|------------------------|--------------------|-----------------|
| Door.....D.....        | 4' 0" X 7' 0" .... | (1.22m X 2.13m) |
| Window.....W.....      | 6' 0" X 4' 6" .... | (1.83m X 1.37m) |
| Jolly.....J.....       | 8' 0" X 5' 0" .... | (2.44m X 1.52m) |
| Ventilator.....V.....  | 8' 0" X 2' 0" .... | (2.44m X 0.61m) |
| Ventila tor.....V..... | 8' 0" X 2' 0" .... | (2.44m X 0.61m) |
| Ventila tor.....V..... | 3' 0" X 2' 0" .... | (0.90m X 0.61m) |

## OFFICE USE:

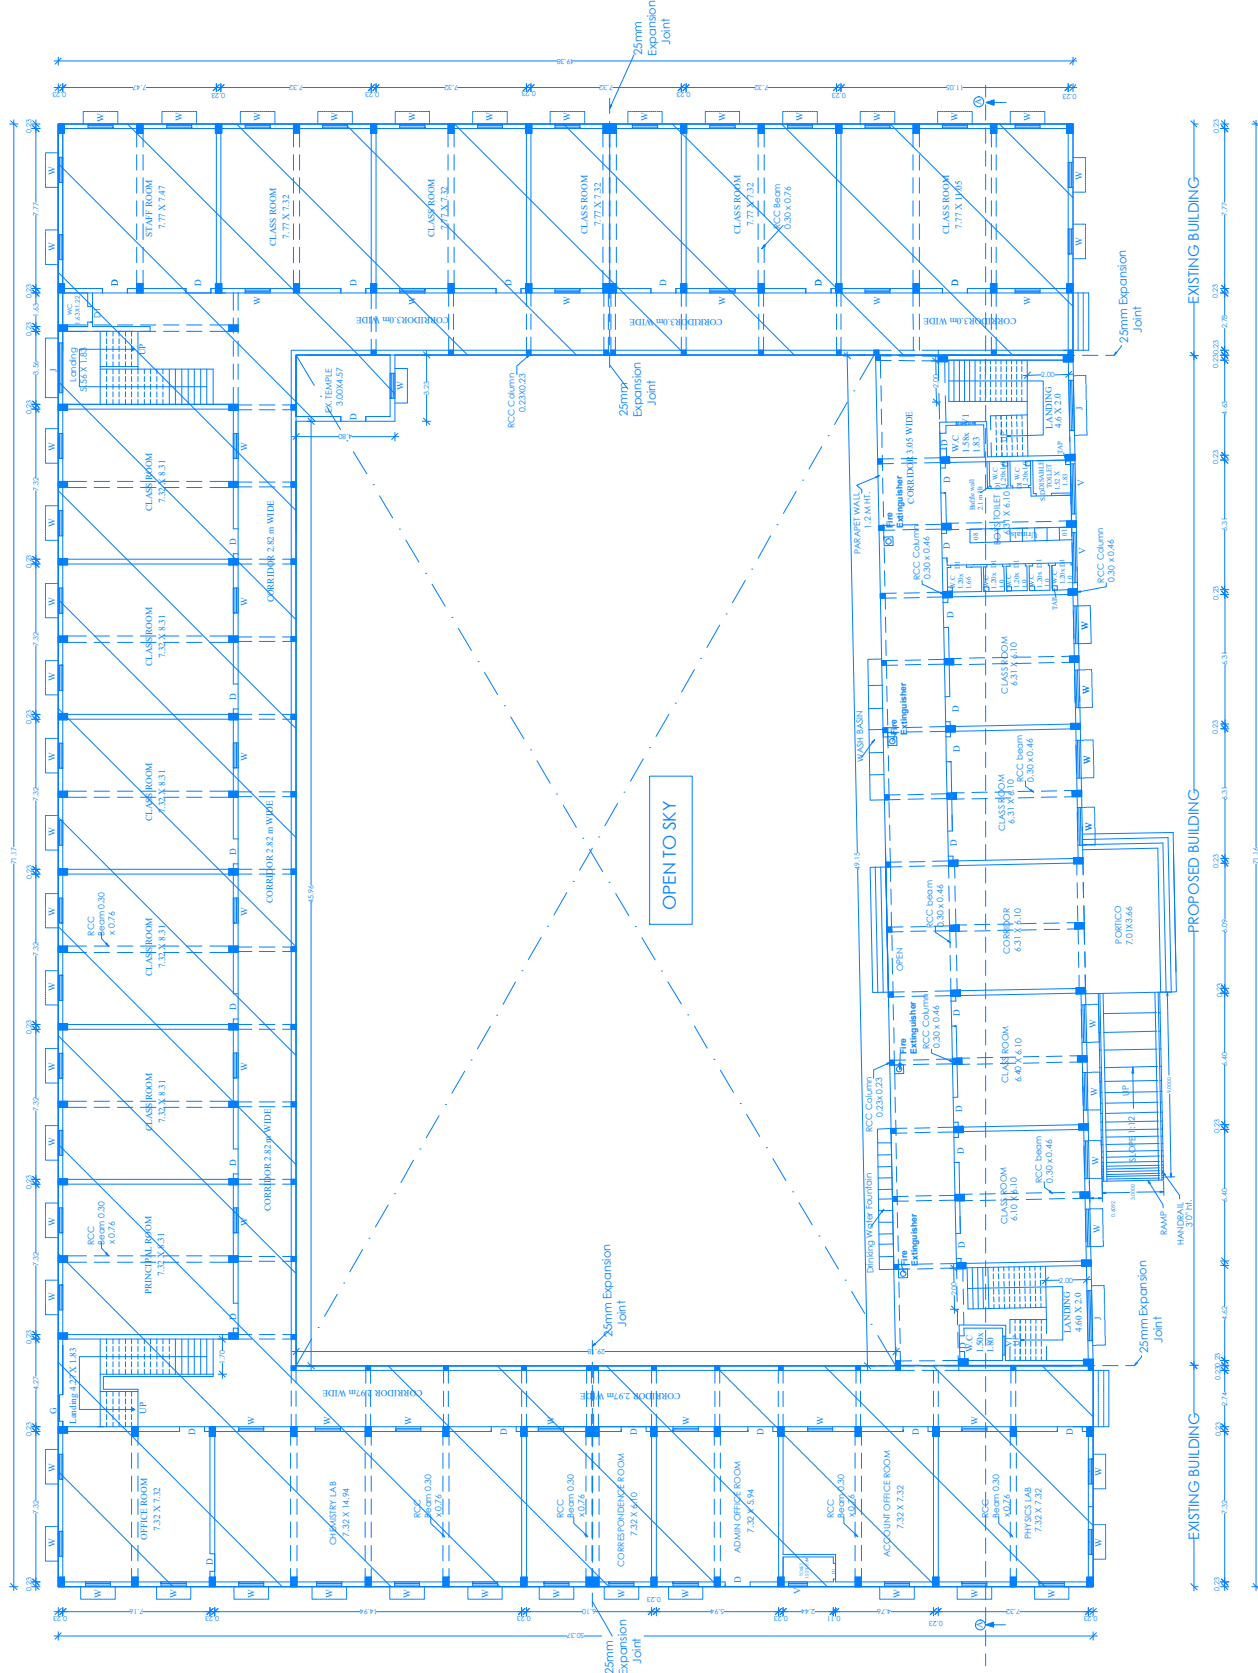

• **Autism** is a developmental disorder that affects communication and social interaction.

APPLICANT'S SIGNATURE

Quesada

**ER. K. VENKATESAN**  
B.Tech., M.E.(Struct), MBA, M.Sc.(REV), D.Arch., M.E., A.  
Regd. Construction Engineer - (CE)  
Regd. No. CE / 19 / 04 / 013  
Area Director of Town & Country Planning (CO-115)

CONSTRUCTION ENGINEER

**Dr. A. VENKATESAN**  
 MPhil, MBA, M.Sc./EVA, DABT, M.E., AN  
 Structural Engineer Grade - II (SE)  
 Regd. No. SE / 06-11 / 19 / 06 / 804  
 Deputy Director of Town & Country Planning - (D3 T&CP)  
 GDS Complex, First Floor, New By-pass Road,

STRUCTURAL ENGINEER

V. Sayar in

**Dr. V. SANJAY KUMAR, M. Arch.,**  
Registered Architect (RA)  
Road, No. RA / JULY2023 / 007  
Joint Director, District Town & Country Planning - (D, DT & CP)  
No. 1, GDS Complex, First Floor, New Bye-Pass Road,  
Green Circle, Vellore - 632 004, Tamil Nadu.  
PH : 83008 69321 / 807726 23048  
E-mail : [sanjay.lathap95@gmail.com](mailto:sanjay.lathap95@gmail.com)

## GROUND FLOOR PLAN

REGISTERED ARCHITECT



| BLOCK NO              | FLOOR | FS      | NON-FS | TOTAL   | REMARKS   |
|-----------------------|-------|---------|--------|---------|---|
| BLOCK 01<br>EX-SC1001 | GF    | 1665.51 | -      | 1665.51 | CLNOT PLUMBED DOWN FOR<br>REPAIRS. REPAIRS TO BE<br>COMPLETED BY 19 MAR 2023<br>241310ZCZ 19 MAR 2023<br>REPAIRS VALUE: \$0.00<br>REPAIRS COST: \$0.00 |
| BLOCK 01<br>PROA.001  | FF    | 1665.51 | -      | 1665.51 | Existing   |
| BLOCK 01<br>PROA.001  | GF    | 497.43  | -      | 497.43  |   |
| BLOCK 01<br>PROA.001  | FF    | 471.77  | -      | 471.77  |   |
|                       |       |         | 666.43 | 1139.20 | PROPOSED BUILDING   |

OFFICE USE:



© All rights reserved. No part of this publication may be reproduced, stored in a retrieval system, or transmitted, in any form or by any means, electronic, mechanical, photocopying, recording, or by any information storage and retrieval system, without permission in writing from the copyright owner.

APPLICANT'S SIGNATURE

**E. Y. YENKATESAN**

CONSTRUCTION ENGINEER

STRUCTURAL ENGINEER


**Ar. V. SANJAY KUMAR, E. Arch.,**  
Registered Architect (RA)  
Regd. No. RA / JULY2003 / 007  
With Joint Studio, District Town & Country Planning, (D & CP)  
Rm. 3, GND Complex, First Floor, New Bye-pass Road,  
Green Circle, Vellore - 632 004, Tamil Nadu.  
Ph: 83008 69321 / 80726 23084  
E-mail: sanjay.lathar95@gmail.com

REGISTERED ARCHITECT




**PLAN SHOWING THE PROPOSED ADDITIONAL CONSTRUCTION OF "SRI VIDHYALAKSHMI MATRIC HIGHER SECONDARY SCHOOL AND CBSE SCHOOL" IN GROUND FLOOR AND FIRST FLOOR IN S.F.NO:355/1B2,4A,5B,6B1,6B2, 359/1A,1B,2A,2B1,2B2, 3A,3B1,3B2,4B,6,7,8,360/1,2,3&4 AT KEELPUDUR VILLAGE ,CHENNANGUPPAM POST& PANCHAYAT, K.V KUPPAM TALUK AND VELLORE DISTRICT.**


FRONT ELEVATION(BLOCK 10)

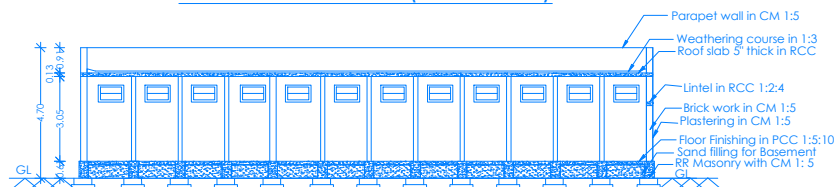


SECTION ON 'JJ'

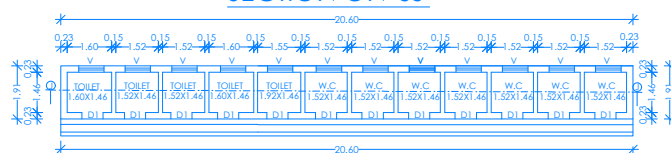


GROUND FLOOR PLAN((BLOCK 10)

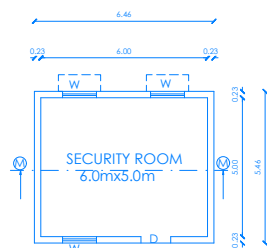


GROUND FLOOR PLAN (BLOCK 15)

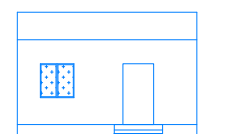


FRONT ELEVATION (BLOCK 15)

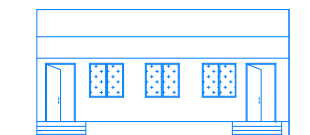


FRONT ELEVATION (BLOCK 11)

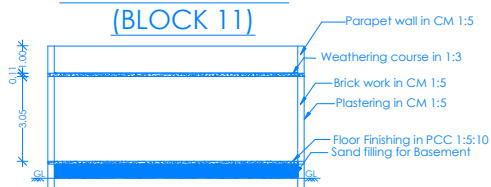

SECTION ON 'LL'

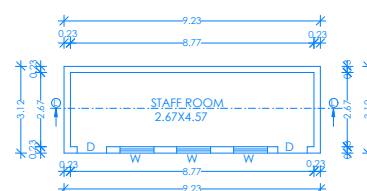

GROUND FLOOR PLAN (BLOCK 11)

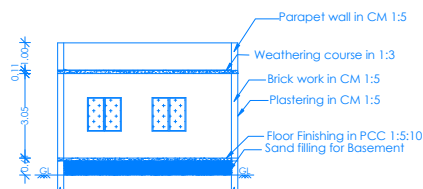

SECTION ON 'MM'

## OFFICE USE:

## JOINERY DETAILS:

|                        | Ft.           | m.              |
|------------------------|---------------|-----------------|
| Door.....D.....        | 3' 6" X 7' 0" | (1.07m X 2.13m) |
| Door..... D1.....      | 2'6" X 7' 0"  | (0.76m X 2.13m) |
| Window.....W.....      | 4' 0" X 4' 6" | (1.22m X 1.37m) |
| Ventilator..... V..... | 3' 0" X 2' 0" | (0.91m X 0.61m) |

## EX.BUILDING DETAILS

| BLOCK NO               | FLOOR | FSI   | NON-FSI | TOTAL  | REMARKS           |
|------------------------|-------|-------|---------|--------|-------------------|
| BLOCK 10 TOILET        | G.F   | 39.35 | -       | 39.35  | PROPOSED BUILDING |
| BLOCK 11 STAFF ROOM    | G.F   | 28.79 | -       | 28.79  | PROPOSED BUILDING |
| BLOCK 15 SECURITY ROOM | G.F   | -     | 35.27   | 35.27  | PROPOSED BUILDING |
| TOTAL AREA             |       | 68.14 | 35.27   | 103.41 |                   |

S. Ashok Kumar

APPLICANT'S SIGNATURE

*Er. K. Venkatesan*  
**Er. K. VENKATESAN**  
 B.Tech., ME (Struct), MBA, M.Sc (REV), D.Astro., ME., AN.,  
 Regd. Construction Engineer - (CE)  
 Regd. No. CE / 19 / 04 / 1013  
 With Deputy Director of Town & Country Planning (DD.T&CP)  
 No. 1, GGS Complex, First Floor, New Bye-Pass Road,  
 Green Circle, Vellore - 522 004, Tamil Nadu.  
 Ph : 83008 69321 / 93453 05948

CONSTRUCTION ENGINEER

*Dr. K. Venkatesan*  
**Dr. K. VENKATESAN**  
 B.Tech., ME (Struct), MBA, M.Sc (REV), D.Astro., ME., AN.,  
 Regd. Architect (RA)  
 Regd. No. RA / 19 / 04 / 1013  
 With Deputy Director of Town & Country Planning (DD.T&CP)  
 No. 1, GGS Complex, First Floor, New Bye-Pass Road,  
 Green Circle, Vellore - 522 004, Tamil Nadu.  
 Ph : 83008 69321 / 93453 05948  
 E-mail : kvenkatesan@gmail.com

STRUCTURAL ENGINEER

*Ar. V. Sanjay Kumar*  
**Ar. V. SANJAY KUMAR, M. Arch.,**  
 Registered Architect (RA)  
 Regd. No. RA / 19 / 04 / 1013  
 With Deputy Director of Town & Country Planning (DD.T&CP)  
 No. 1, GGS Complex, First Floor, New Bye-Pass Road,  
 Green Circle, Vellore - 522 004, Tamil Nadu.  
 Ph : 83008 69321 / 93453 05948  
 E-mail : sanjaykumar95@gmail.com

REGISTERED ARCHITECT

**SHEET NO.6**



Signature valid

Isolated Footing (4'0"x4'0")  
(Not to Scale)

Technical drawing showing a cross-section and plan view of a roof structure. The cross-section (top) shows a gabled roof with a 1:5 pitch, supported by a 1.83m wide base. The roof is covered with 150mm thick concrete (C15) and has a 100mm thick concrete slab (C15) on top. The total height of the roof structure is 1.00m. The plan view (bottom) shows a square footprint with a side length of 2.44m. The center of the square has a 0.30m x 0.30m square cutout.

SHIRLEY BOB, SHIRLEY W. NELSON

BALANCE : 45060.31 SQ.M

EXISTING BLOCK NO'S : 8,9,12,13,14 TO BE REDEVELOPED

TOTAL P.C AREA =  $\frac{6691.49}{45060.31} \times 100 = 14.85 < 65$

| S.No | Sanitary Requirements   | BOYS<br>(240 NO'S)        | GIRLS<br>(150NO'S)         |
|------|-------------------------|---------------------------|----------------------------|
| 1.   | Water Closet            | 240/40 = 6NO              | 150/25 = 6NO               |
| 2.   | Abullion Taps           | 7NO                       | 7NO                        |
| 3.   | Urinals                 | 240/20 = 12NO             | —                          |
| 4.   | Bath                    | 1NO                       | 1NO                        |
| 5.   | Drinking Water Fountain | 240/50 = 4.8NO<br>Say 5NO | 150/50 = 3NO               |
| 6.   | Wash Basin              | 240/40 = 6NO              | 150/40 = 3.75NO<br>Say 4NO |
| 7.   | Cleaner's Sink          | 2 NO                      | 2 NO                       |

**Er. K. VENKATESAN**  
B.Tech., ME(Struct), MBA, M.Sc.(REV), D.Astro., MIE., AVE.  
Regd. Construction Engineer - (CE)  
Regd. No. CE / 19 / 04 / 013  
With Deputy Director of Town & Country Planning (DO.TACP)  
No. 1, GGS Complex, Fires Fire, New Sree Pass Road,  
Green Circle, Vellore - 632 004, Tamil Nadu.  
Ph : 83008 69321 / 93453 05948

  
**Dr. K. VENKATESAN**  
B.Tech, ME(Struct), MBA, M.Sc(REV), D.Astro, MIE., AIV.  
Structural Engineer Grade - II (SE)  
Regd. No. SE / Gr-II / 19 / 04 / 004  
With Deputy Director of Town & Country Planning (DD,T&CP)  
No. 1, GOS Complex, First Floor, New Bye-Pass Road,  
Green Circle, Vellore - 632 004, Tamil Nadu.  
Ph : 83008 69321 / 93453 05948

*V. Sanjay Kumar*  
**V. SANJAY KUMAR, M. Arch.,**  
 Registered Architect (RA)  
 Regd. No. RA / JULY2023 / 007  
 Joint Director, District Town & Country Planning - (D, DT & CP)  
 1, GDS Complex, First Floor, New Bye-Pass Road,  
 Green Circle, Vellore - 632 004, Tamil Nadu.  
 Ph : 83008 69321 / 80726 23084  
 E-mail : sanjay.latha95@gmail.com

REGISTERED ARCHITECT

# Eight ways to know a piece of land before you pay for it.

This report covers one part of the picture. These cover the rest, drawn from the same government records, for any property in Tamil Nadu.

## LandLens One

Ask anything about a property and get an answer grounded in live government records, with the sources shown.

[/landlens/one](#)



## Verify My Land

Every record check run on one property and returned as a single report.

[/landlens/verify-my-land](#)



## Legal Opinion

An advocate's written opinion on the title, built on the records we pull for it.

[/landlens](#)



## One Map

Every layer on one map: the parcel, its boundary, zoning, water bodies and what sits around it.

[/landlens/one/map](#)



## PriceMap

What land actually changed hands for around this plot, taken from the registered deeds.

[/landlens/pricemap](#)



## Build Scope

What you are allowed to build here: floor space, height, coverage and setbacks.

[/landlens/build-scope](#)



## Property Tracker

Watch a property and hear about it when something new is registered against it.

[/landlens/property-tracker](#)



## Deal Room

Run the transaction in one place: documents, stamping, signatures and the parties.

[/landlens/deal-room](#)



# Twenty-four checks you can run yourself, at no cost.

## Records and verification

The registers themselves, read for you.

Encumbrance Certificate

Patta and Chitta

Field Measurement Sketch

EC Analyzer

Bank charge check

Court case search

Seller background check

Approval check by survey

## Value and duty

What it is worth and what it costs to register.

Guideline value by street

Guideline value by survey

Stamp duty and registration fees

Capital gains

Floor space index

Area unit converter

## Zoning and land use

What the plan says can happen on this land.

Land use zone finder

CMDA land use check

Coastal regulation zone

Master plan check

Water bodies finder

Airport height clearance

## Registers and directories

Who holds it, and which office keeps the record.

Find your registering office

Temple property check

Waqf property check

RERA register



Every free tool  
/tools



Services we run  
for you  
/services



The LandLens  
suite  
/landlens/one



# Every claim in this document traces back to a government record.

---

Legal opinions, due diligence and title verification

---

Building plan, layout and sub-division approvals

---

Completion and occupancy certificates, regularisation

---

Escrow, negotiation and NRI property management

---

Land survey, soil testing, architecture and construction

---

**Verified RealEstate**  
3/350/2 Mettukuppam,  
OMR Thoraipakkam,  
Chennai 600 097, India  
[hello@verified.realestate](mailto:hello@verified.realestate)  
+91 9996 12 9996

Prepared from the registers named on the page each finding sits on. Where a register could not be read, this document says so in its place rather than leaving the gap to be read as a clean result.

