

PP

APPROVAL RECORD

Planning Permission

Vellore


Vellore district, Tamil Nadu

APPROVAL TYPE
Building PlanISSUING AUTHORITY
DTCP


The approval as the planning authority issued it, reproduced in full behind this page.

An approval speaks to what was sanctioned, not to what was built. Completion is a separate record.

REVISED PLAN SHOWING THE ACTUAL CONSTRUCTION OF "DREAMS ARTS AND SCIENCE COLLEGE FOR WOMEN" IN GROUND, FIRST & SECOND FLOOR
AT S.F.NO: 126/2B1, 3B, 8B AND 126/9B (OLD S.F.NO: 207 & 211) OF KANIYAMBADI PANCHAYAT / VILLAGE,KANIYAMBADI PANCHAYAT UNION, VELLORE TALUK & DISTRICT.

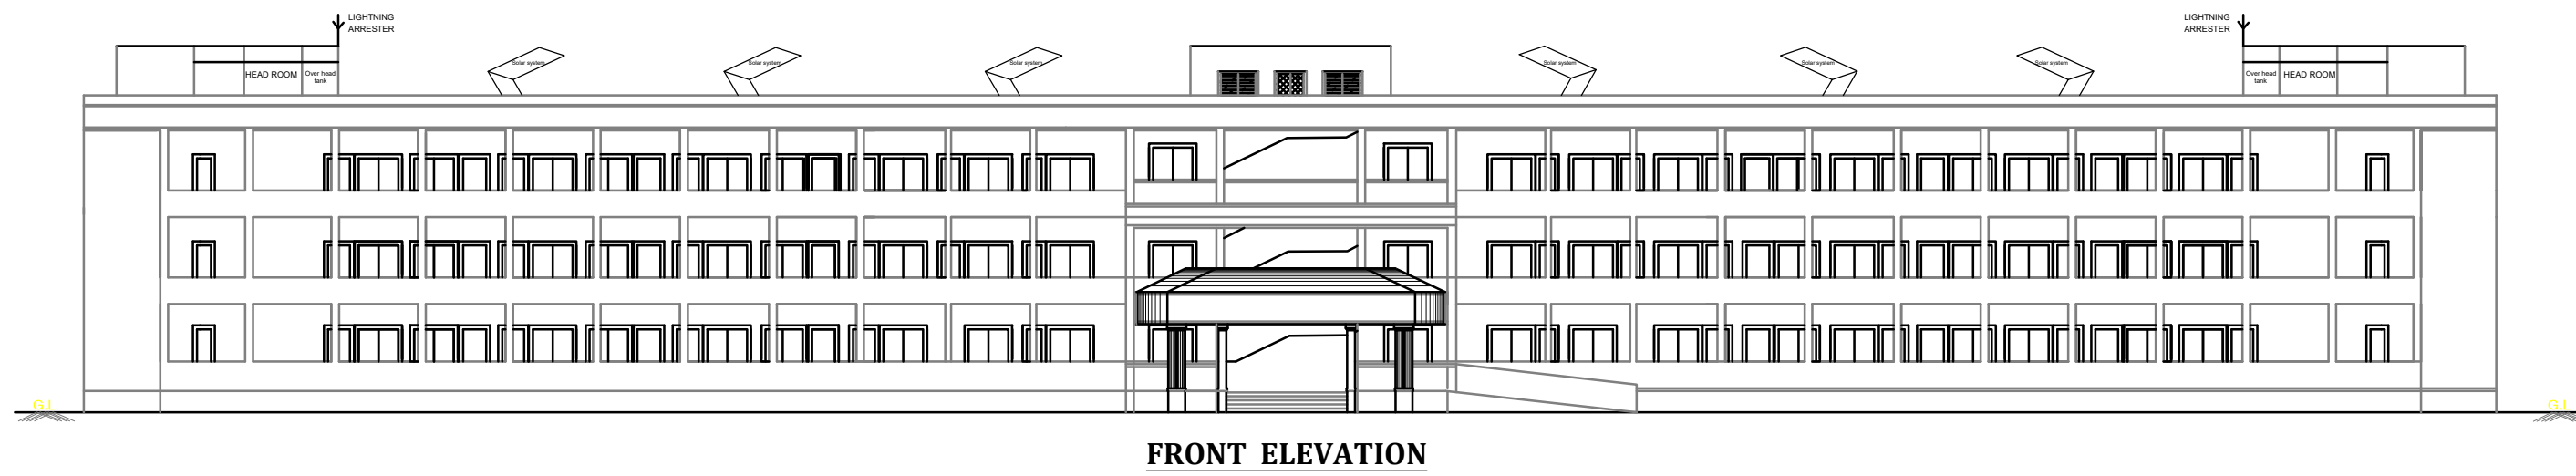


FRONT ELEVATION

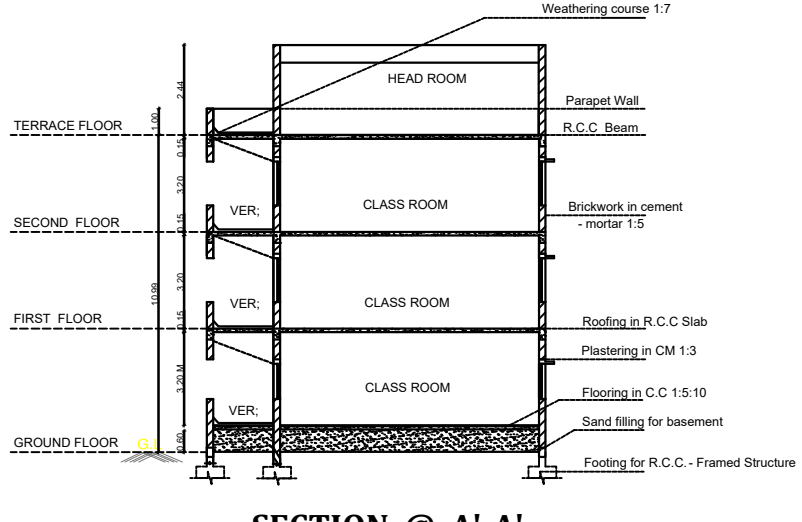


SECTION @ A'-A'

DISTRICT TOWN AND COUNTRY PLANNING
OFFICE,
VELLORE DISTRICT.
ROC NO. SWP/BPA/020234/2023.
BUILDING APPROVAL NO.
SITE BOUNDARY SHOWN AS "A - M" &
BUILDING APPROVAL NUMBERED AS
B.P./D.T.C.P. (VLR) NO. 27 /2023


** This Planning permission is revising the B.P./D.D.T.C.P. (VR) No. 29/2018,
dated.04.06.2018 which was issued earlier.

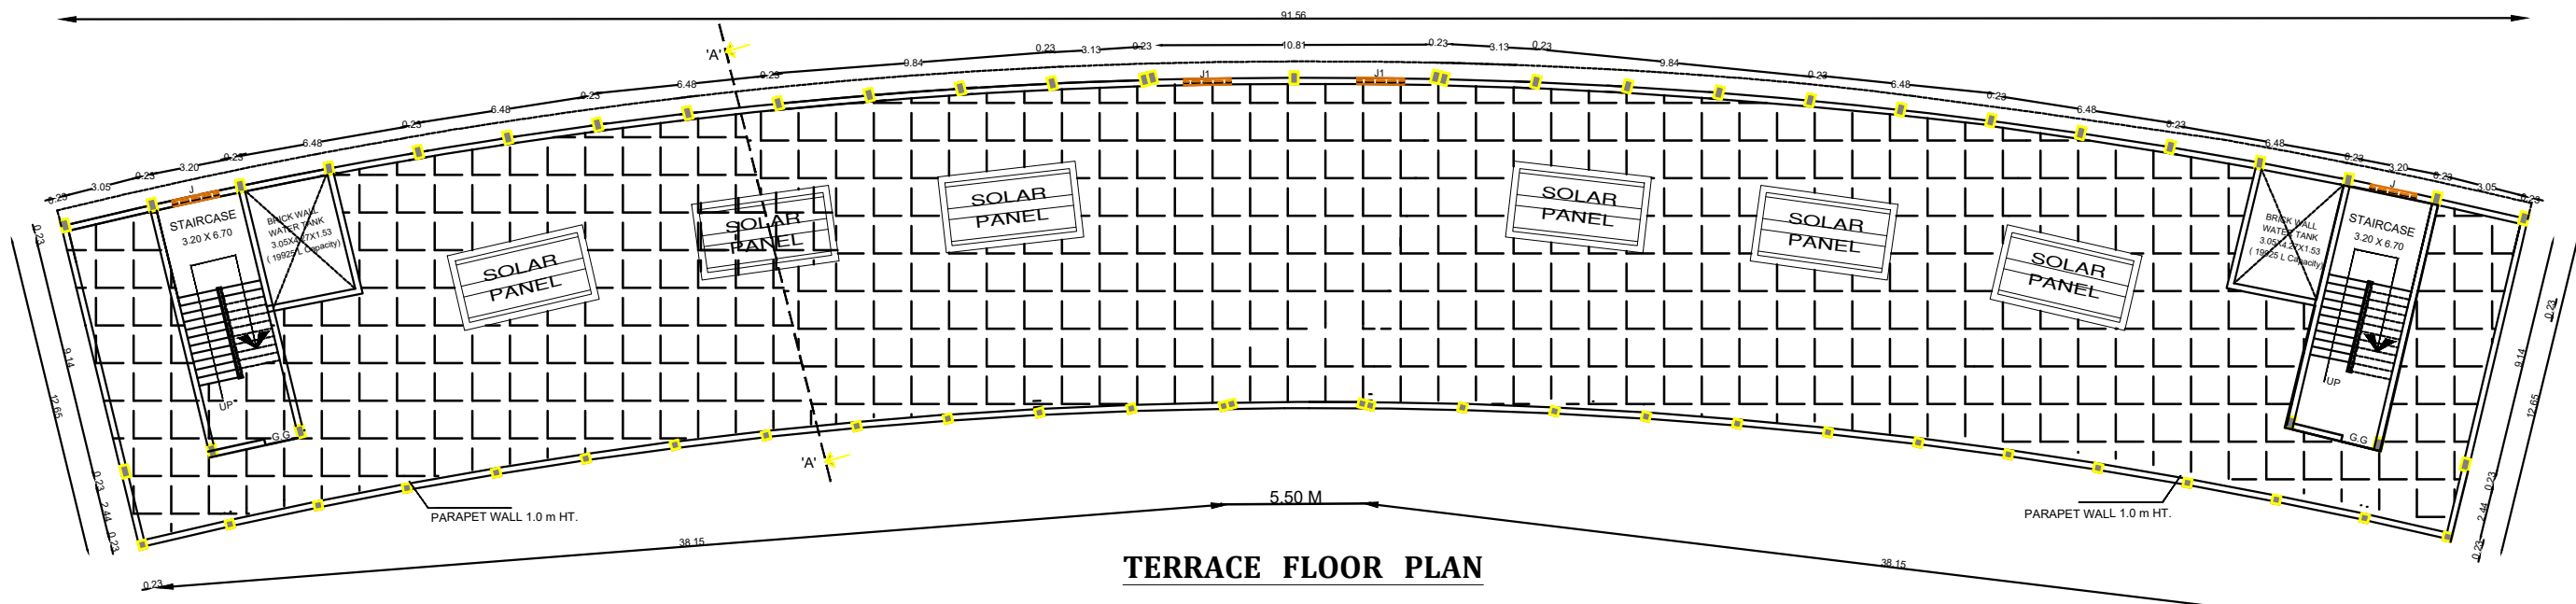


TERRACE FLOOR PLAN

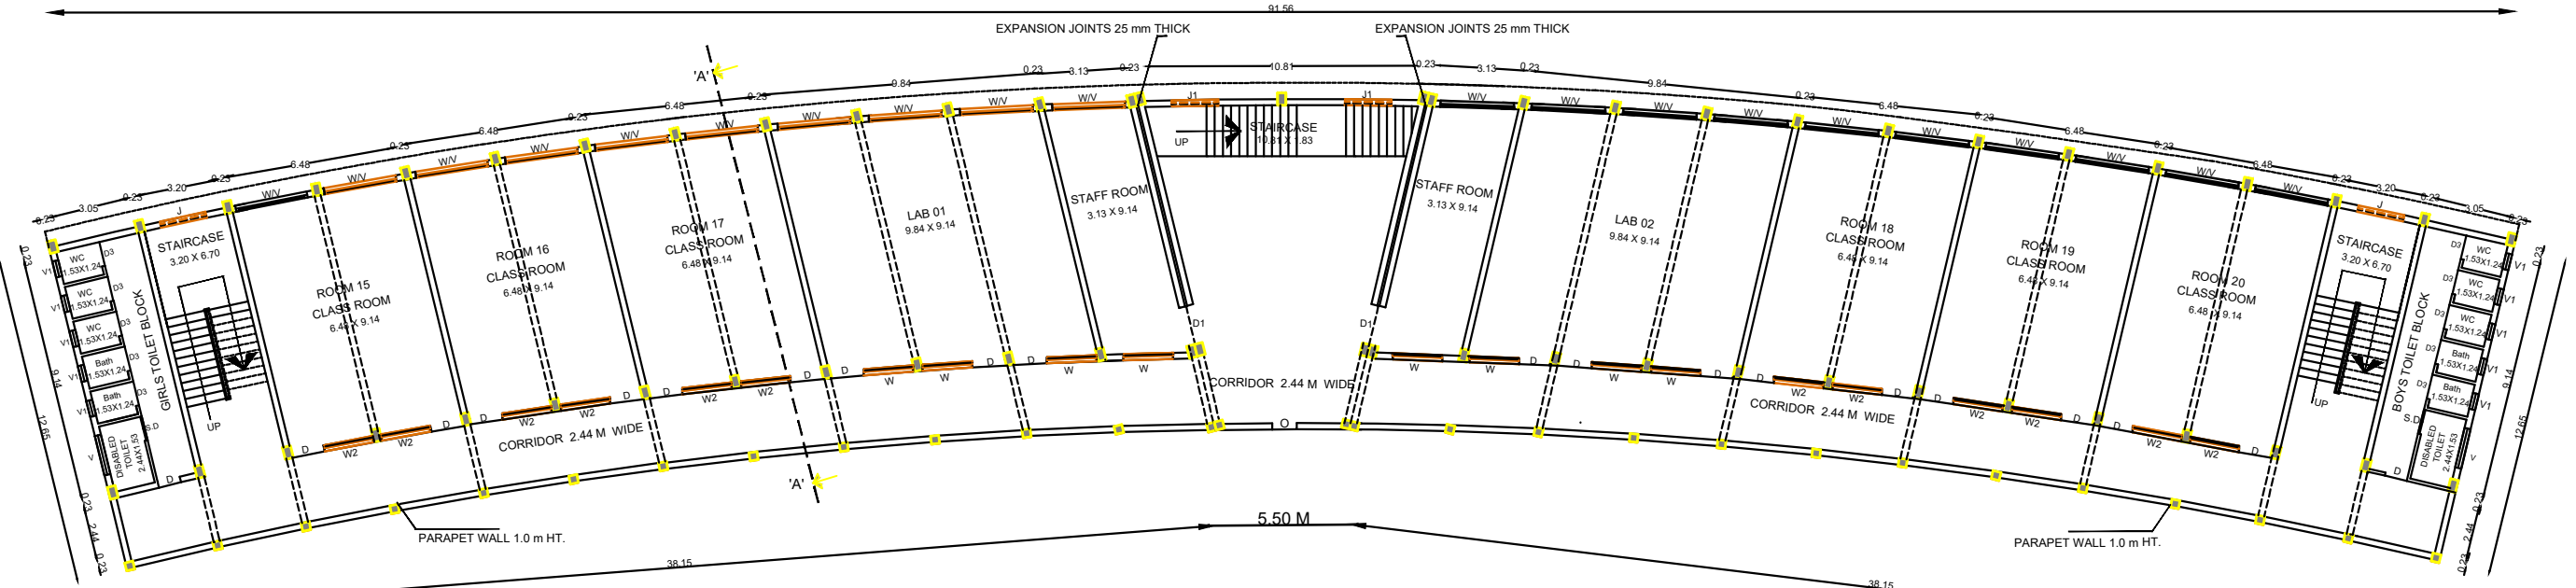


SECOND FLOOR PLAN

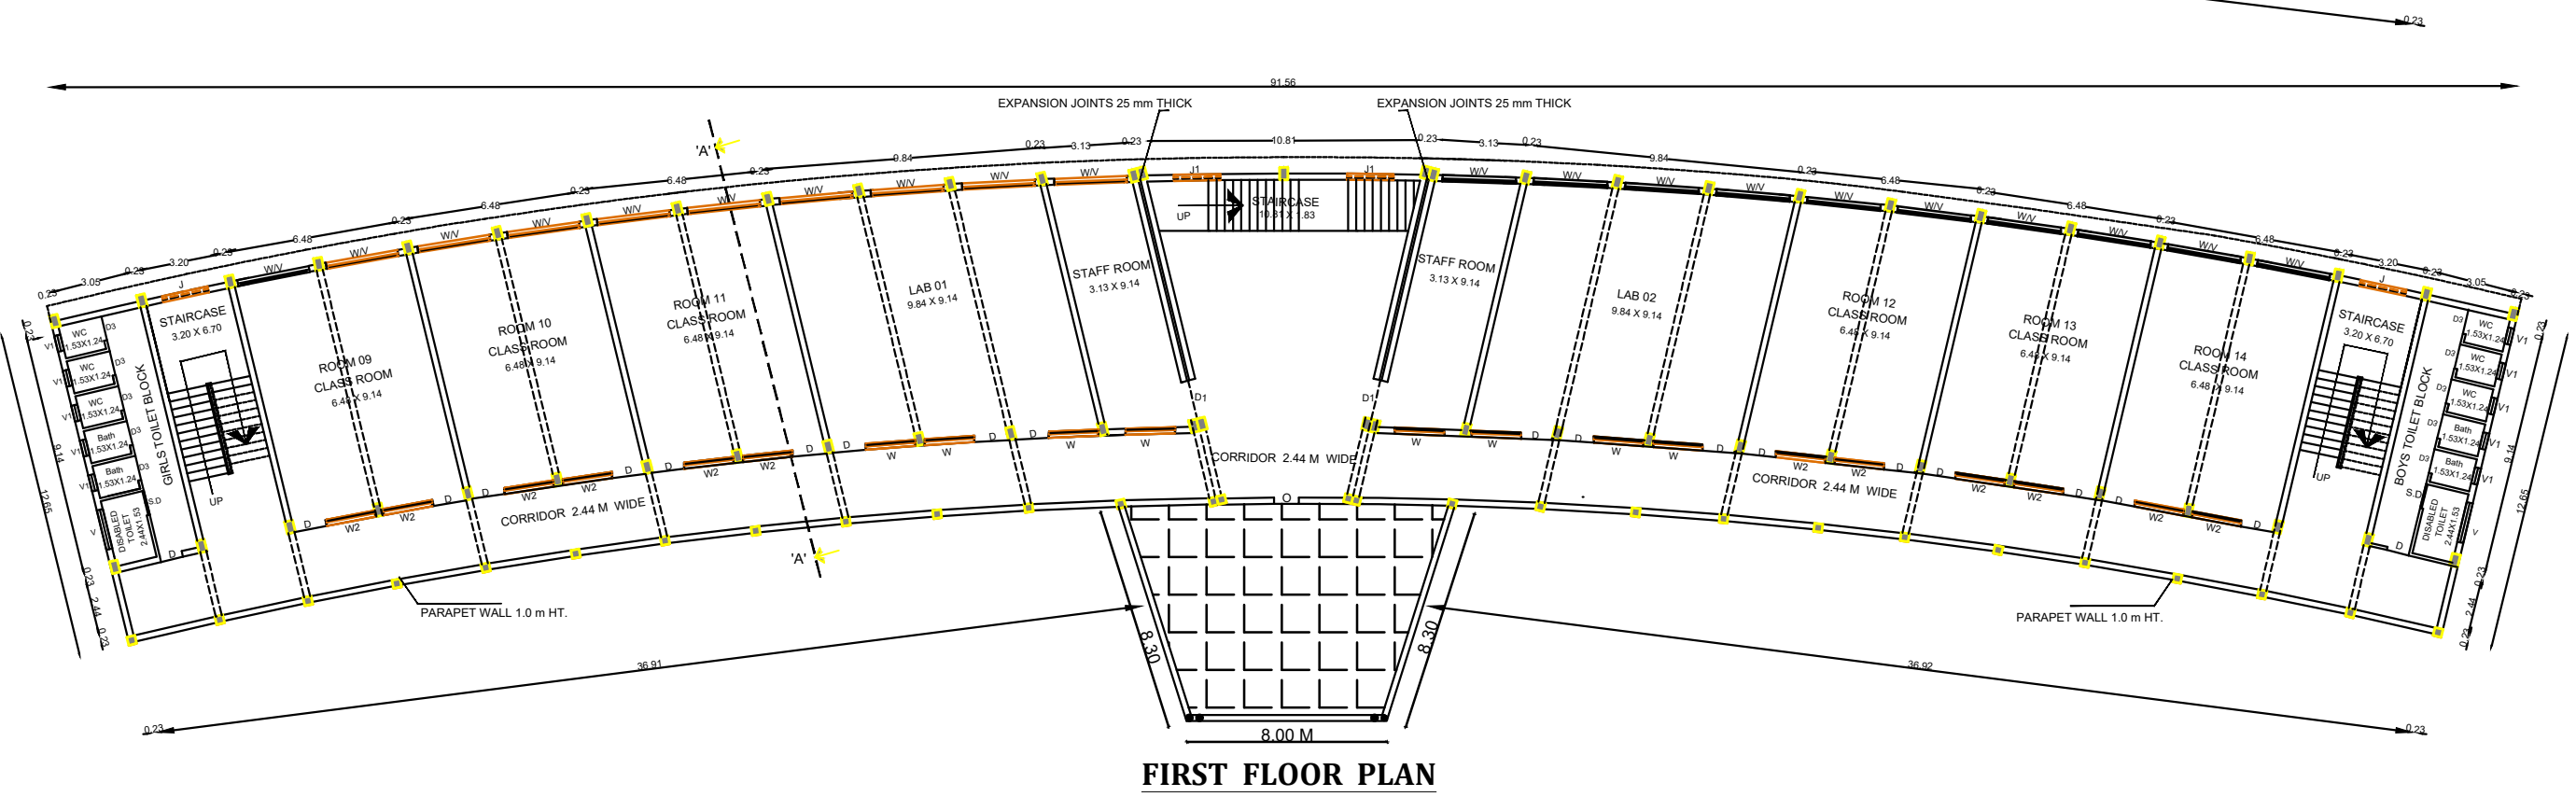


FIRST FLOOR PLAN

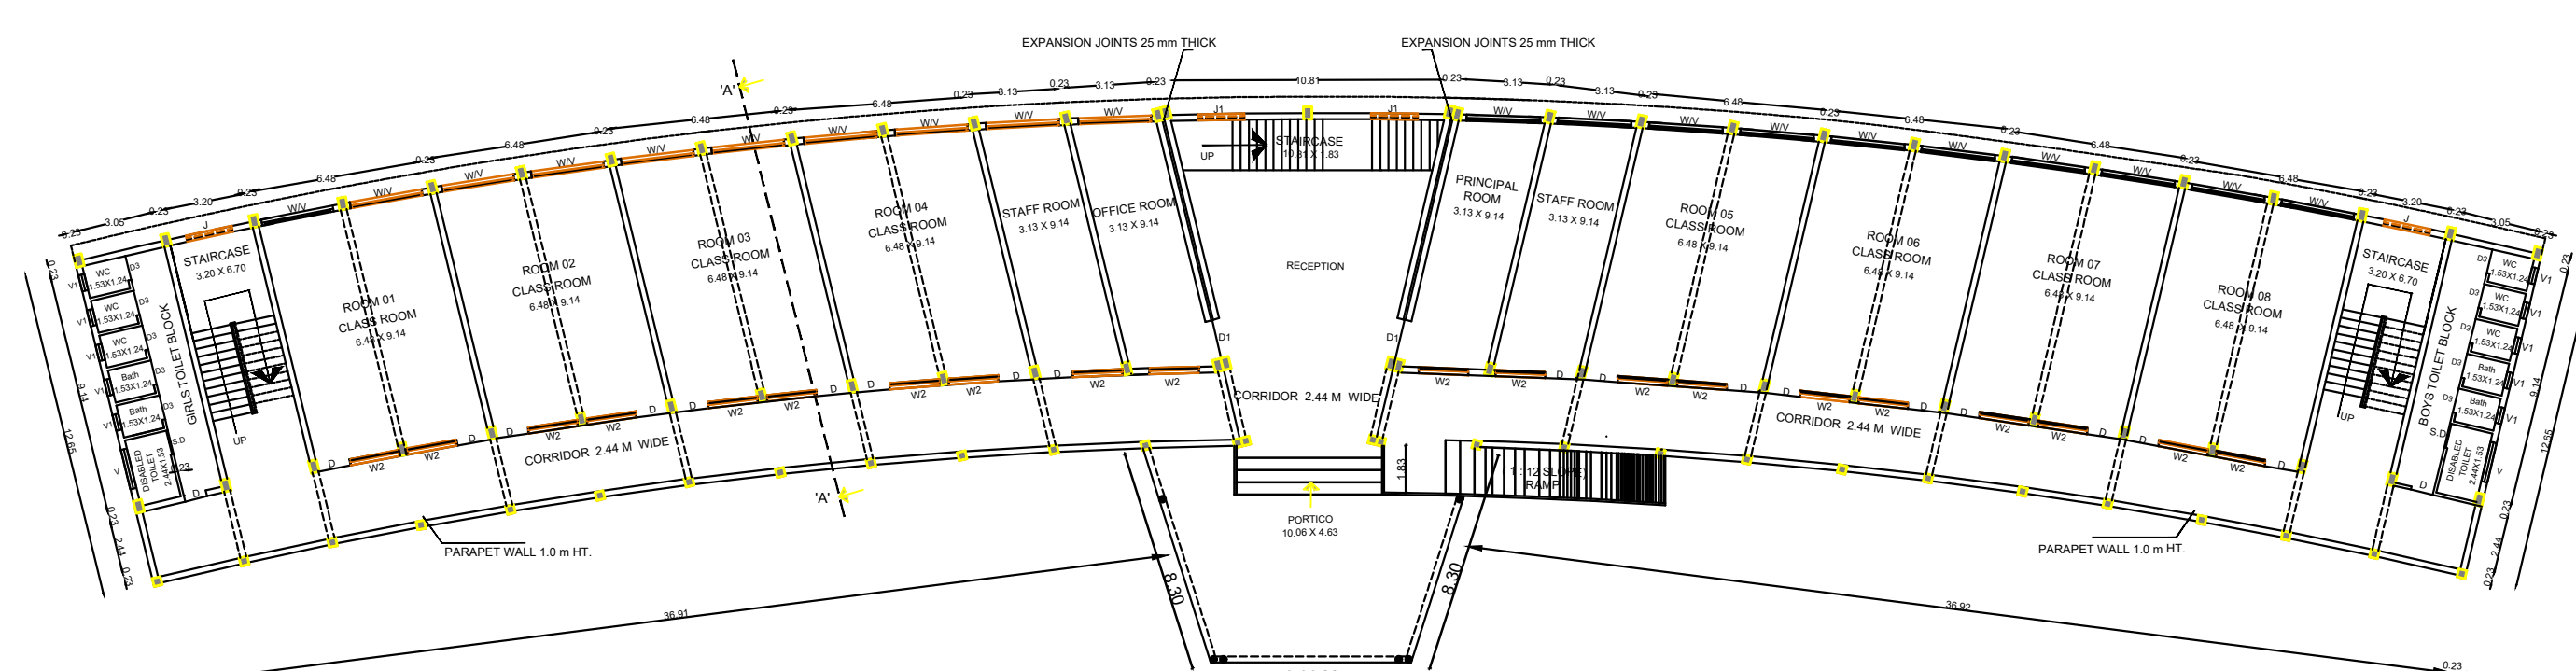


GROUND FLOOR PLAN

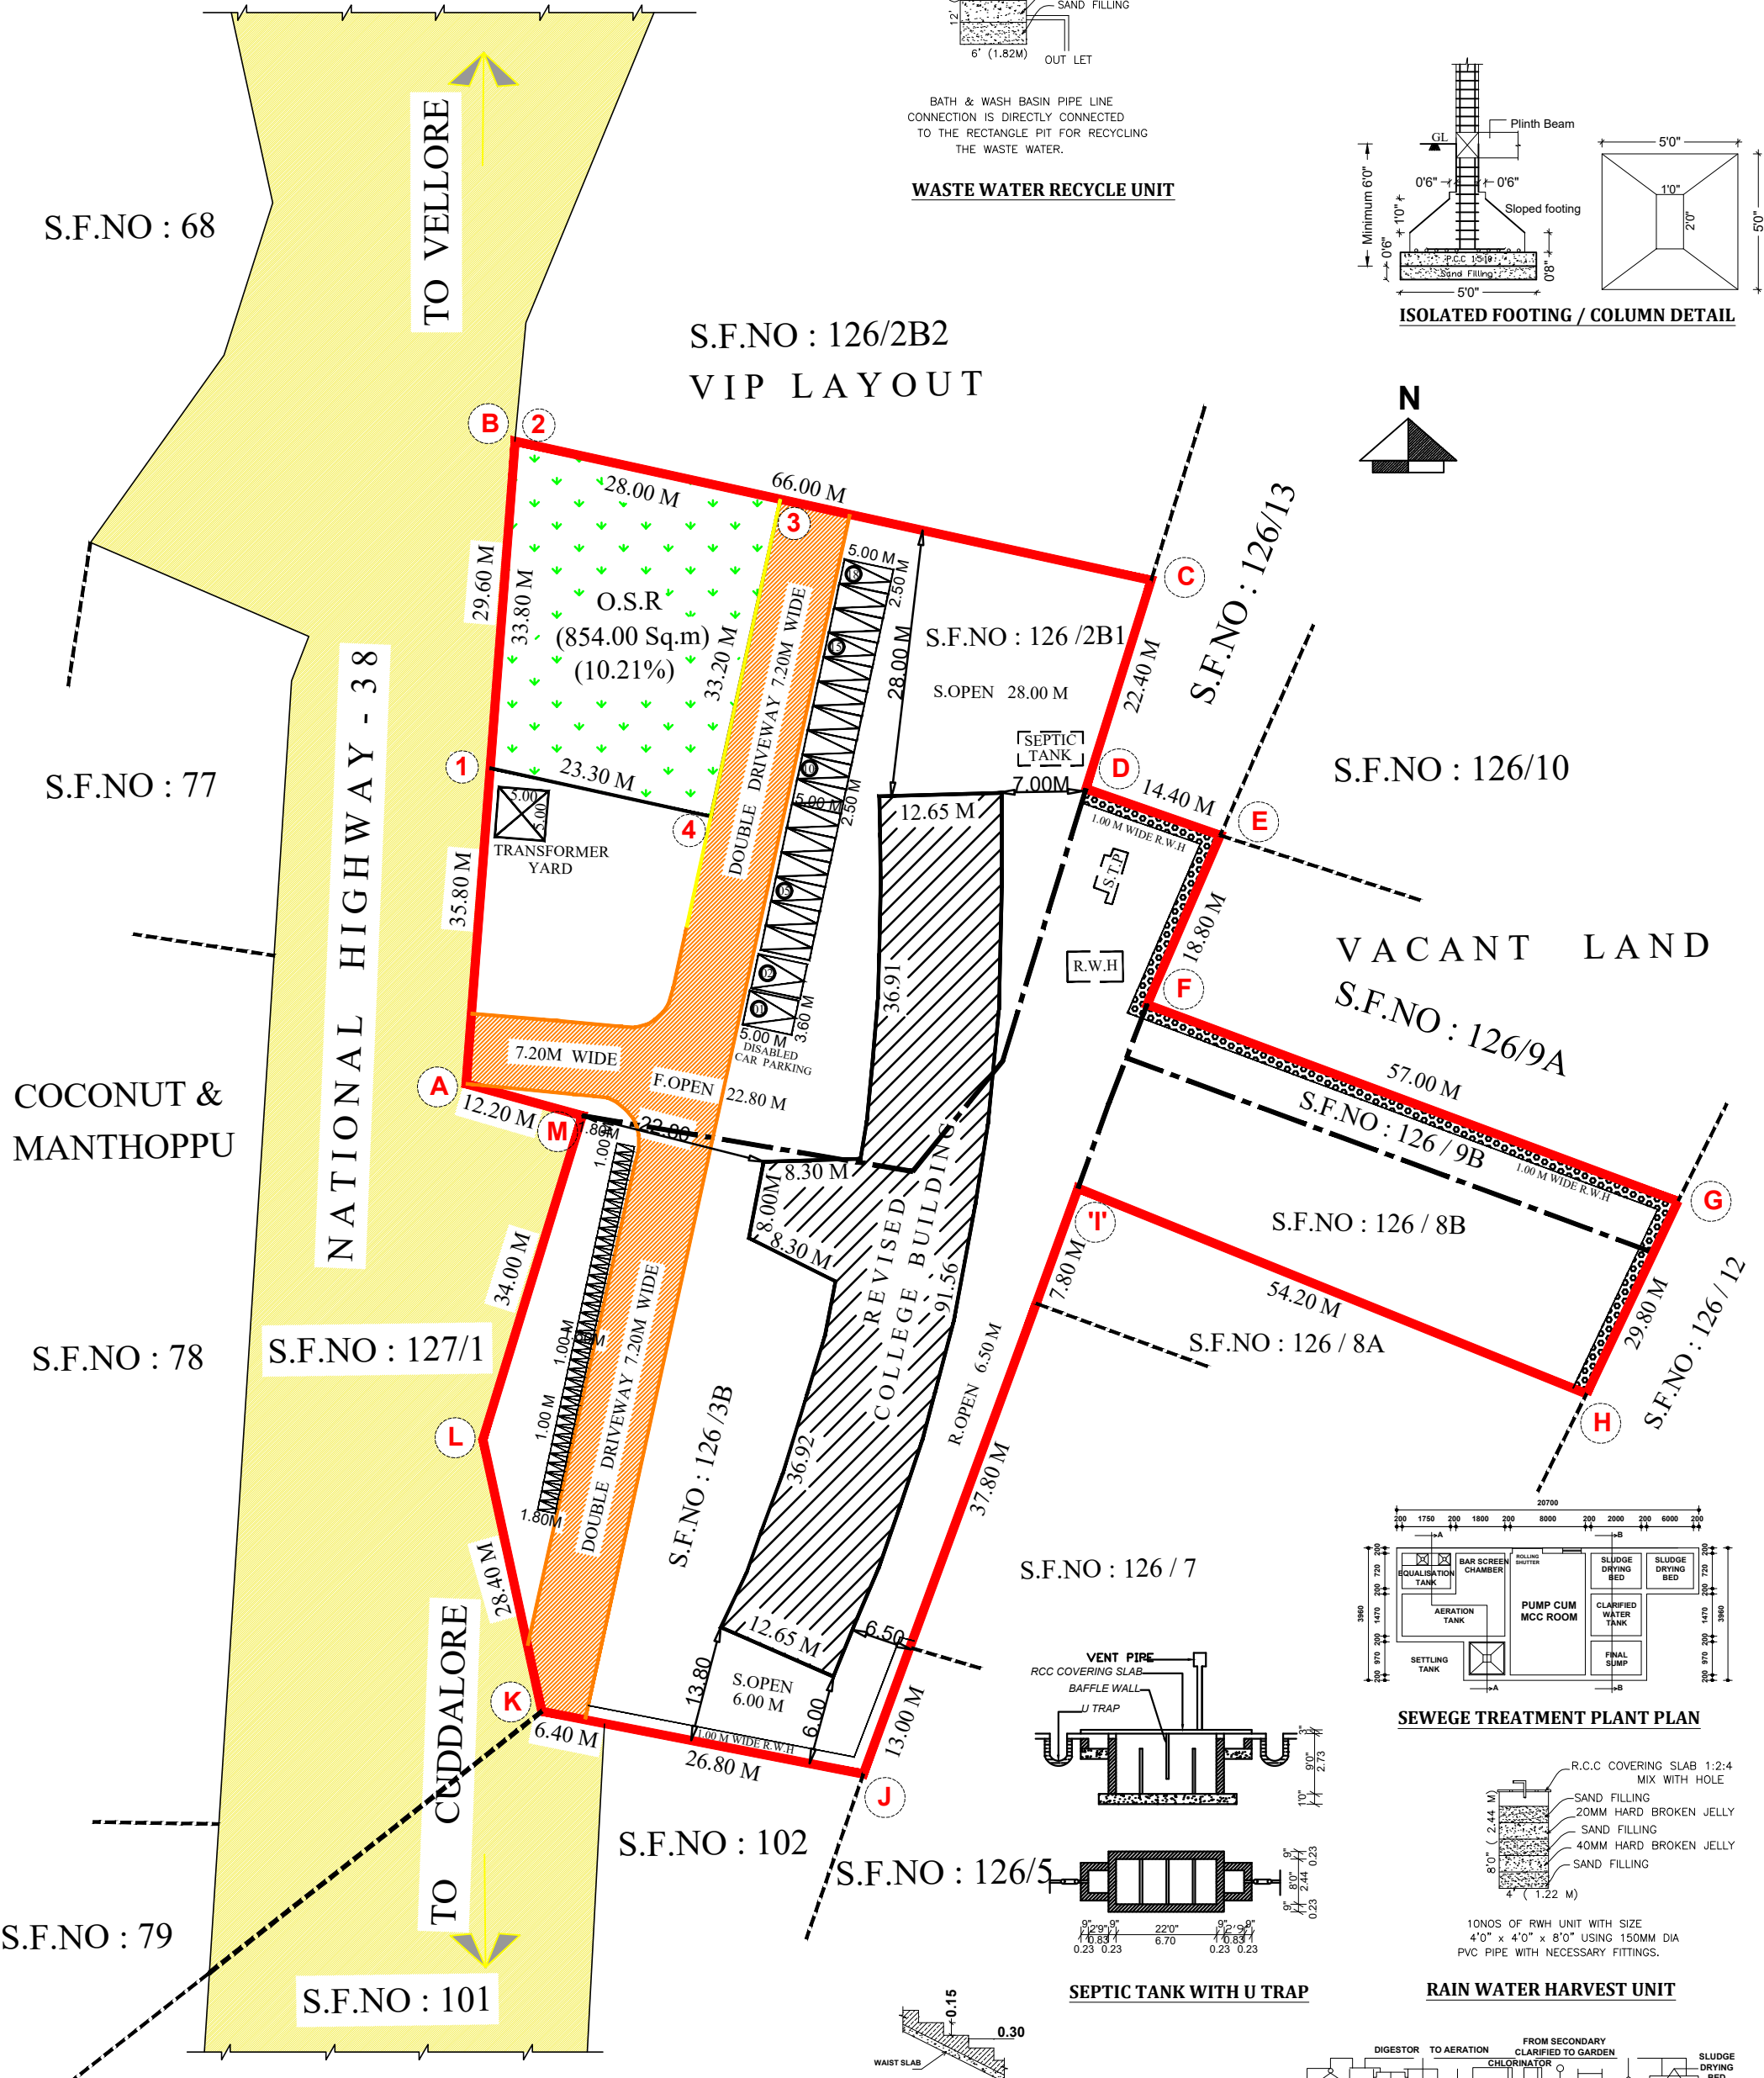


SITE PLAN
SCALE - 1 : 200

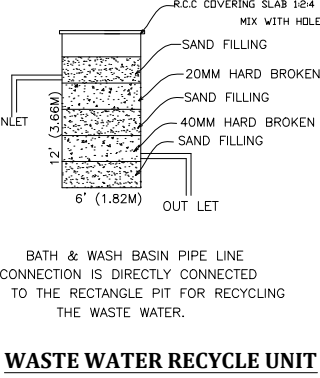


WASTE WATER RECYCLE UNIT

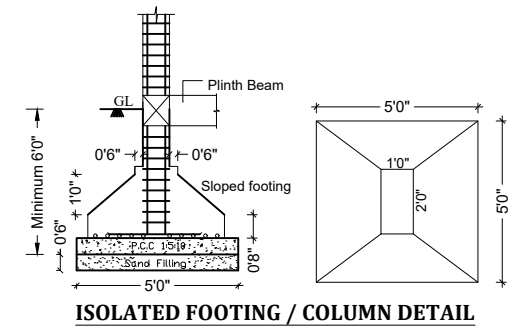


ISOLATED FOOTING / COLUMN DETAIL

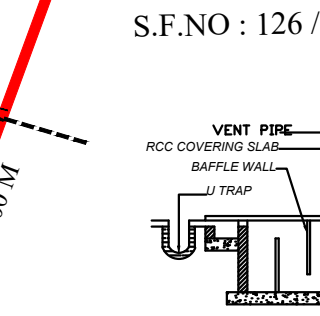

SEPTIC TANK WITH U TRAP

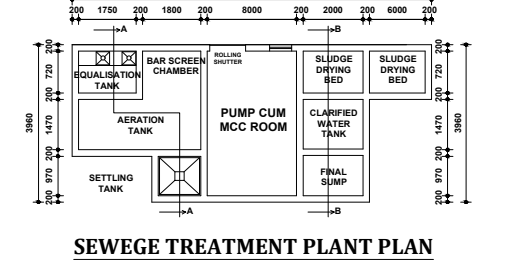


SEWAGE TREATMENT PLANT PLAN

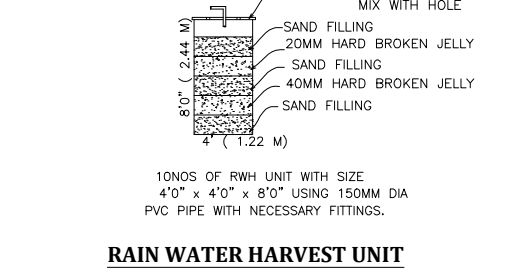


RAIN WATER HARVEST UNIT




STAIR CASE DETAIL

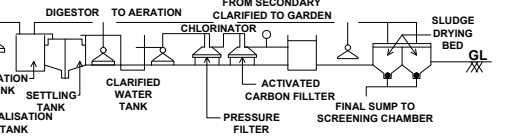

DOMESTIC EFFLUENT TREATMENT PLANT HYDRAULIC FLOW

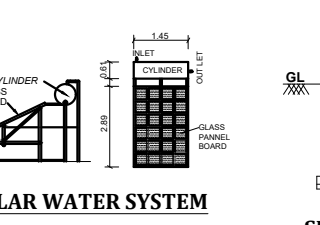

SOLAR WATER SYSTEM

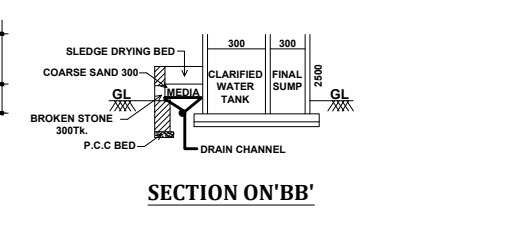

SECTION ON 'AA'

AREA DETAILS :

TOTAL AREA OF SITE 8363.00 SQ.MT				
FLOOR	FSI AREA	NON - FSI AREA	BUILTUP AREA	USAGE
GROUND FLOOR	1183.66	--	1183.66	COLLEGE
FIRST FLOOR	1103.57	--	1103.57	COLLEGE
SECOND FLOOR	1098.22	--	1098.22	COLLEGE
HEAD ROOM	--	68.52	68.52	--
TOTAL AREA	3385.45	68.52	3453.97	

PLOT COVERAGE :
Plot Coverage: $1183.66 / 8363.00 \times 100 = 14.15 \%$
FLOOR SPACE INDEX (FSI) :
Floor space index:
$$\frac{\text{FSI AREA}}{\text{SITE AREA}} = \frac{3385.45}{8363.00} = 0.405 < 2.00$$

HEIGHT OF THE BUILDING - 10.99 M
OSR REQUIRED - 836.30 SQ.M. - 10.00 %
OSR PROVIDED - 854.00 SQ.M. - 10.21%
CONDITION :
** AS PER RULE NO.41(1)(i) OF TAMILNADU COMBINED
DEVELOPMENT AND BUILDING RULES-2019, THE OSR EARMARKED
AS "1 TO 4" - 854.00 SQ.M. SHOWN IN THE SITE PLAN SHOULD BE
RETAINED AS OPEN SPACE RESERVATION ONLY.

PARKING DETAILS:
FOR COLLEGES
1 CAR SPACE FOR EVERY 100 SQ.M. OF CLASS ROOM AREA OR
PART THEREOF AND 1 TWO WHEELER SPACE FOR EVERY 50 SQ.M.
OF CLASS ROOM AREA OR PART THEREOF

CLASS ROOM AREA - 1200.00 SQ.M.
CAR PARKING:
$$\frac{\text{CLASS ROOM AREA}}{100.00} = \frac{1200.00}{100.00} = 12.00 \text{ SAY } 12 \text{ Nos.}$$

Provided Car Parking - 18 Nos. (INCLUDING PH PARKING)
TWO WHEELER PARKING :
$$\frac{\text{CLASS ROOM AREA}}{50.00} = \frac{1200.00}{50.00} = 24.00 \text{ SAY } 24 \text{ Nos.}$$

Provided Two Wheeler Parking - 40 Nos.

COLOR INDEX :
PLOT BOUNDARY
EXISTING BUILDING
EXISTING ROAD
PROPOSED DRIVEWAY

JOINERY DETAILS:

TYPE	PARTICULARS	SIZE (IN .FT)	SIZE (IN .M)
D	DOOR	4'0" X 8'0"	1.20 X 2.44
D1	DOOR	3'3" X 7'0"	1.00 X 2.10
D3	DOOR	2'6" X 7'0"	0.76 X 2.10
S.D	SLIDING DOOR	3'0" X 7'0"	0.91 X 2.10
W/V	WINDOW	9'0" X 5'0"	2.74 X 1.53
	VENTILATOR	9'0" X 2'0"	2.74 X 0.61
W1	WINDOW	4'6" X 5'0"	1.37 X 1.53
W2	WINDOW	4'0" X 5'0"	1.22 X 1.53
V	VENTILATOR	5'0" X 2'0"	1.52 X 0.61
V1	VENTILATOR	2'0" X 2'0"	0.61 X 0.61
J	JOLLY	7'0" X 5'0"	2.13 X 1.53
J1	JOLLY	6'0" X 5'0"	1.83 X 1.53
GG	GRILL GATE	4'0" X 7'0"	1.22 X 2.13
GW	GRILL WINDOW	5'0" X 4'0"	1.53 X 1.22

NOTE :
FIRE EXTINGUISHER
FIRE CERTIFICATE :
Necessary Fire Extinguishers will be provided with the permission from
the fire Service

REFERENCE :
For Bath and wash separate pipeline is to be provided and directly
connected to the Recharge pit for recycling purpose.

ALL DIMENSIONS ARE IN METER

Eight ways to know a piece of land before you pay for it.

This report covers one part of the picture. These cover the rest, drawn from the same government records, for any property in Tamil Nadu.

LandLens One

Ask anything about a property and get an answer grounded in live government records, with the sources shown.

[/landlens/one](#)



Verify My Land

Every record check run on one property and returned as a single report.

[/landlens/verify-my-land](#)



Legal Opinion

An advocate's written opinion on the title, built on the records we pull for it.

[/landlens](#)



One Map

Every layer on one map: the parcel, its boundary, zoning, water bodies and what sits around it.

[/landlens/one/map](#)



PriceMap

What land actually changed hands for around this plot, taken from the registered deeds.

[/landlens/pricemap](#)



Build Scope

What you are allowed to build here: floor space, height, coverage and setbacks.

[/landlens/build-scope](#)



Property Tracker

Watch a property and hear about it when something new is registered against it.

[/landlens/property-tracker](#)



Deal Room

Run the transaction in one place: documents, stamping, signatures and the parties.

[/landlens/deal-room](#)



Twenty-four checks you can run yourself, at no cost.

Records and verification

The registers themselves, read for you.

Encumbrance Certificate

Patta and Chitta

Field Measurement Sketch

EC Analyzer

Bank charge check

Court case search

Seller background check

Approval check by survey

Value and duty

What it is worth and what it costs to register.

Guideline value by street

Guideline value by survey

Stamp duty and registration fees

Capital gains

Floor space index

Area unit converter

Zoning and land use

What the plan says can happen on this land.

Land use zone finder

CMDA land use check

Coastal regulation zone

Master plan check

Water bodies finder

Airport height clearance

Registers and directories

Who holds it, and which office keeps the record.

Find your registering office

Temple property check

Waqf property check

RERA register



Every free tool
/tools



Services we run
for you
/services



The LandLens
suite
/landlens/one



Every claim in this document traces back to a government record.

Legal opinions, due diligence and title verification

Building plan, layout and sub-division approvals

Completion and occupancy certificates, regularisation

Escrow, negotiation and NRI property management

Land survey, soil testing, architecture and construction

Verified RealEstate
3/350/2 Mettukuppam,
OMR Thoraipakkam,
Chennai 600 097, India
hello@verified.realestate
+91 9996 12 9996

Prepared from the registers named on the page each finding sits on. Where a register could not be read, this document says so in its place rather than leaving the gap to be read as a clean result.

