

PP

APPROVAL RECORD

# Planning Permission

Vellore district, Tamil Nadu

APPROVAL TYPE

**Building Plan**

ISSUING AUTHORITY

**Rural Panchayat**

The approval as the planning authority issued it, reproduced in full behind this page.

An approval speaks to what was sanctioned, not to what was built. Completion is a separate record.

PLAN SHOWING THE PROPOSED CONSTRUCTION OF R.C.C TERRACED RESIDENTIAL BUILDING IN GROUND FLOOR

FILE-8-621




AT OLD S.F NO: 226/1B1, NEW S.F NO: 226/1B1B, KATPADI TO GUDIYATHAM MAIN ROAD, PALAYAKRISHNAPURAM


VILLAGE PANCHAYAT, K.V.KUPPAM TALUK, VELLORE DISTRICT. SCALE : 1INCH = 8FEET (OR) 1CM=1M

OWNER NAME: 1.Tmt.T.RANI THAMBIRAN 2.Mr.T.SIVANARENDIRAN


ANDAL AMMAL & KANNAIYAN LAND

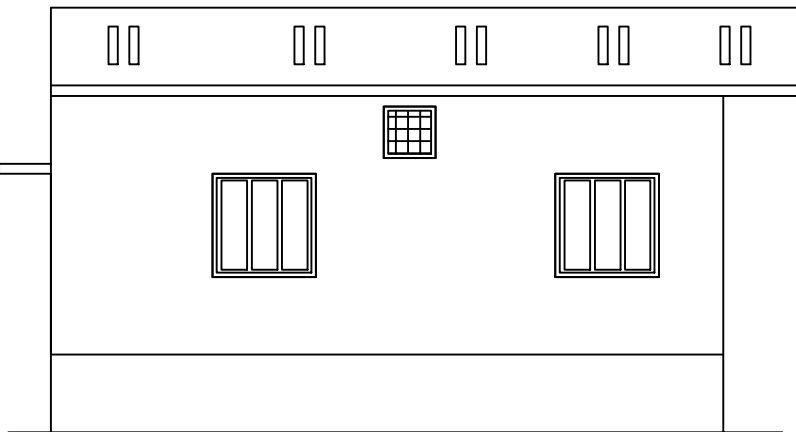

ELEVATION

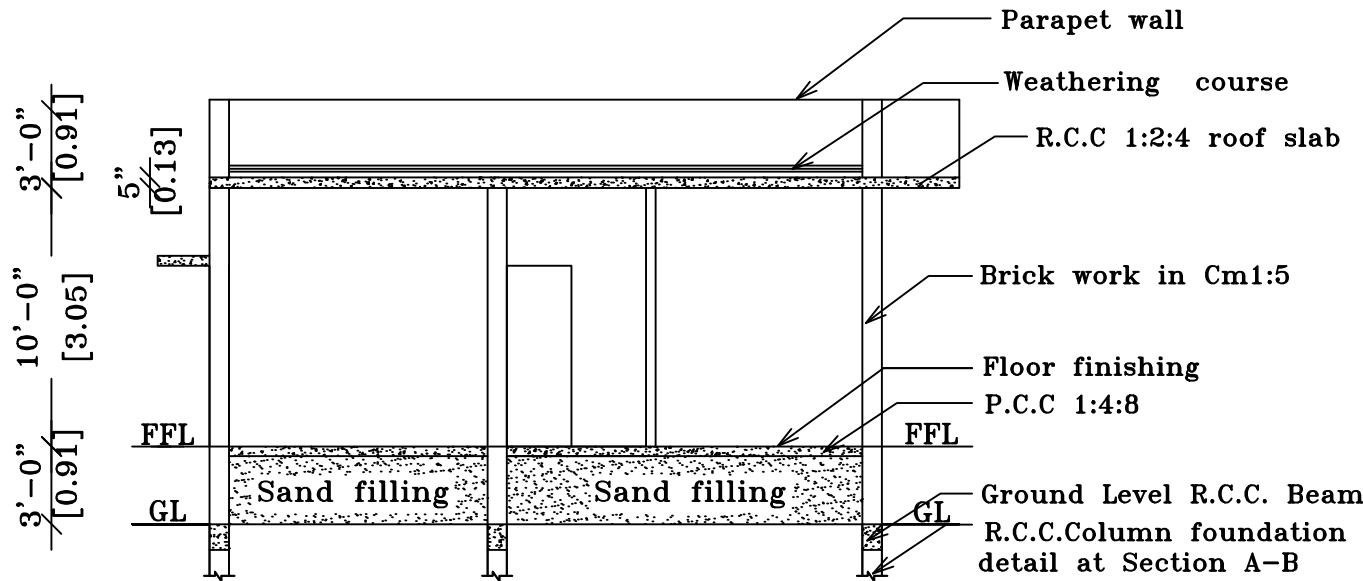


SECTION ON 'SS'

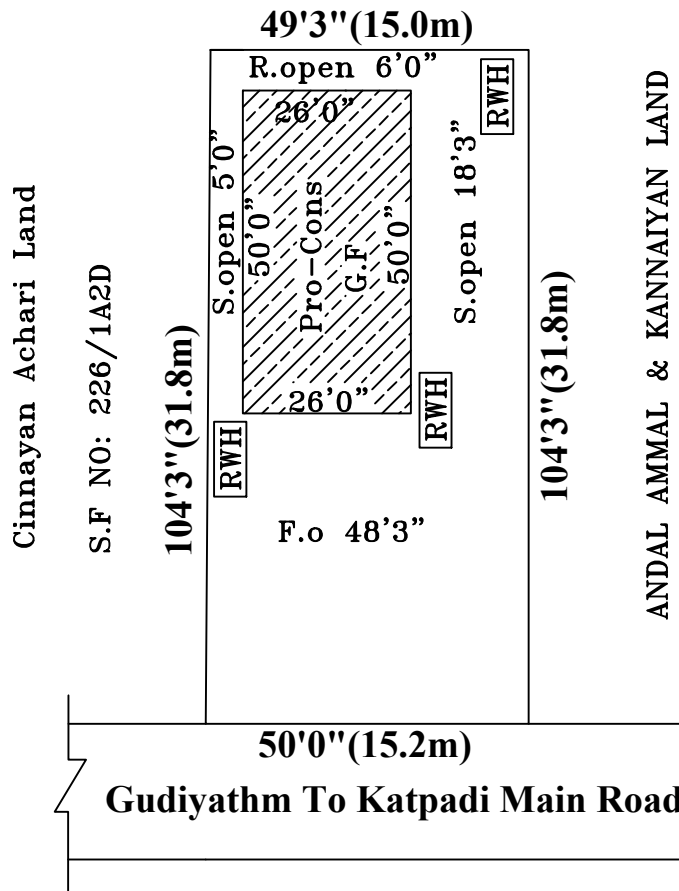

SITE PLAN


SCALE: 1INCH=33FEET

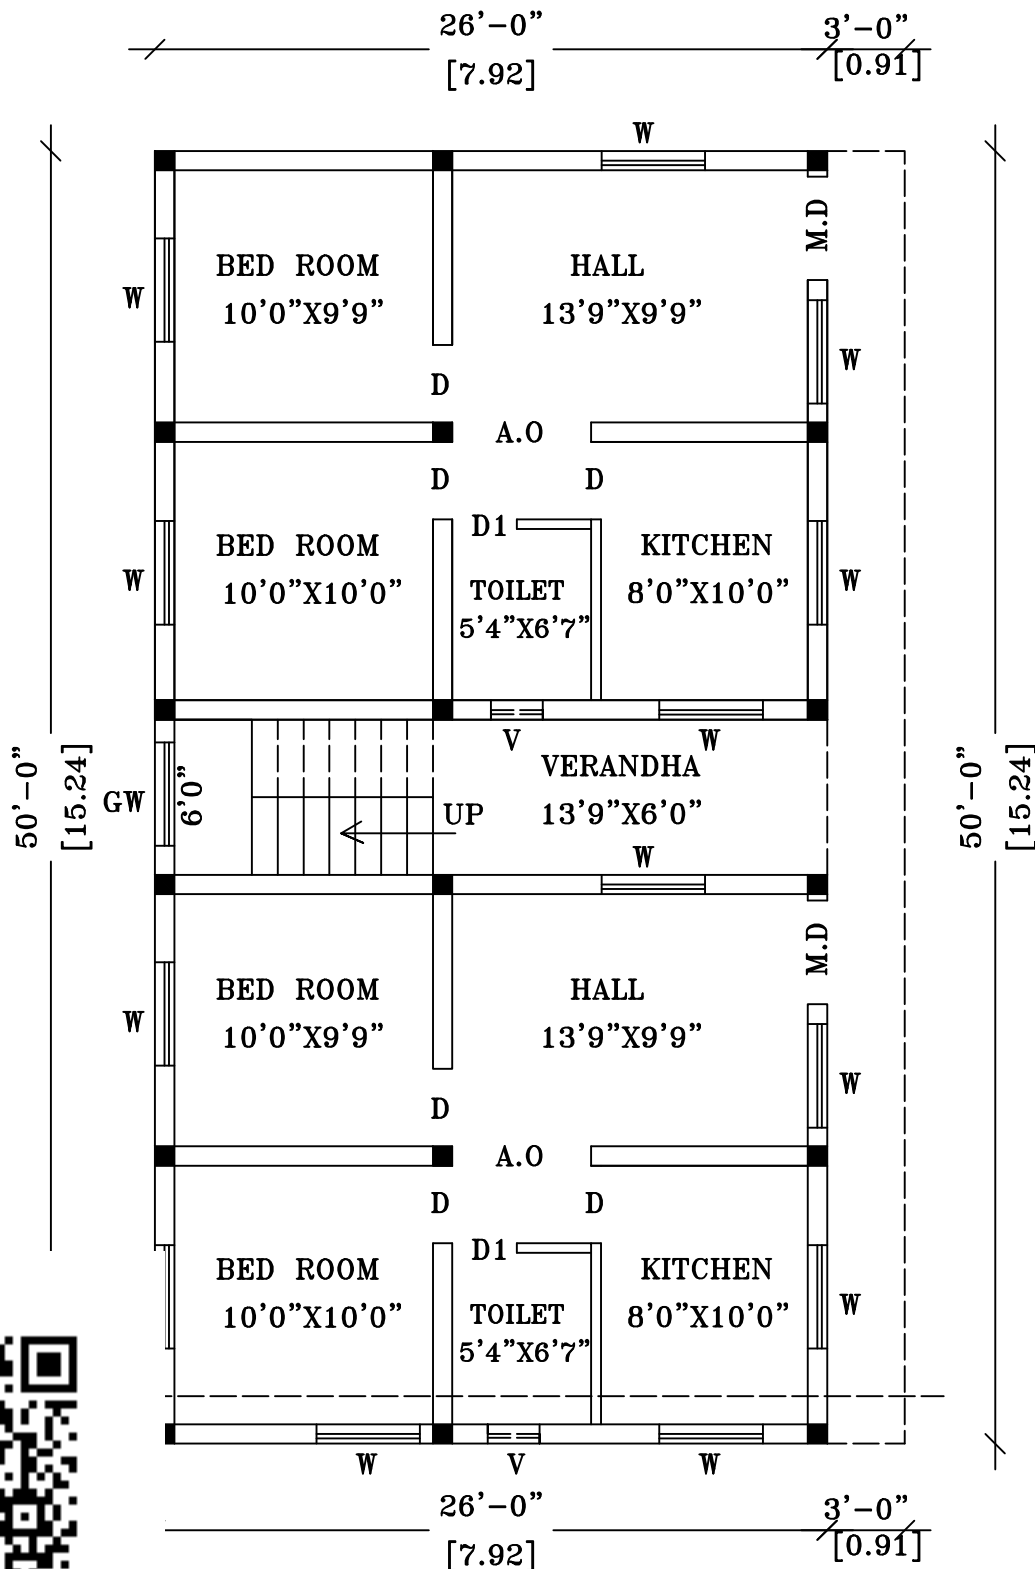


GROUND FLOOR PLAN

| STAIRCASE  | FT    | M     |
|------------|-------|-------|
| STAIRWIDTH | 3'0"  | 0.91m |
| TREAD      | 0'10" | 0.25m |
| RISE       | 0'7"  | 0.17m |

COLUMN DETAILS


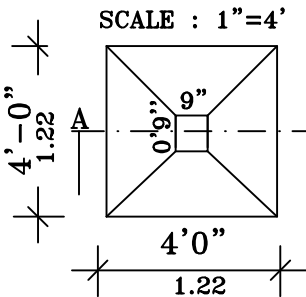


PLAN

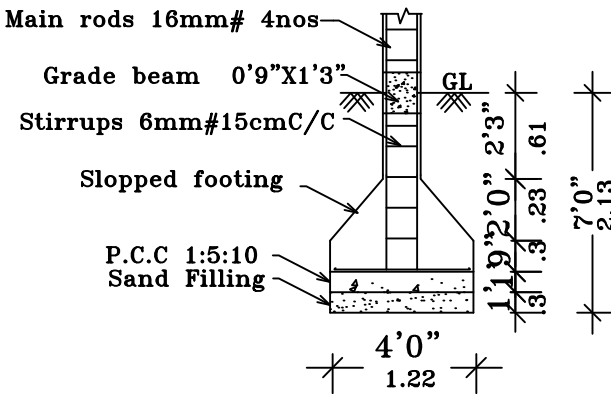



SECTION ON A-B

SEPTIC TANK DETAILS

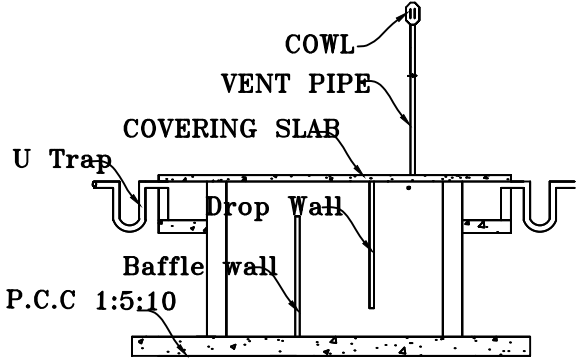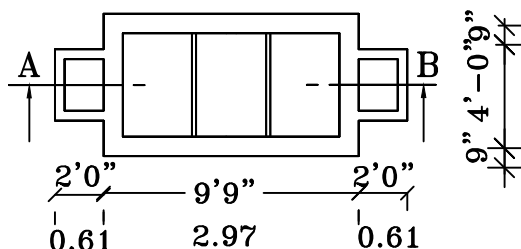

Using 'U' type trap 2 Nos in inlet, outlet  
Vent pipe will be covered with  
Mosquito proof covering net in  
inner side and top of vent pipe.

RAIN WATER HARVEST UNIT

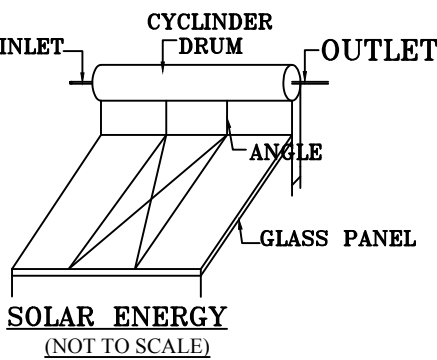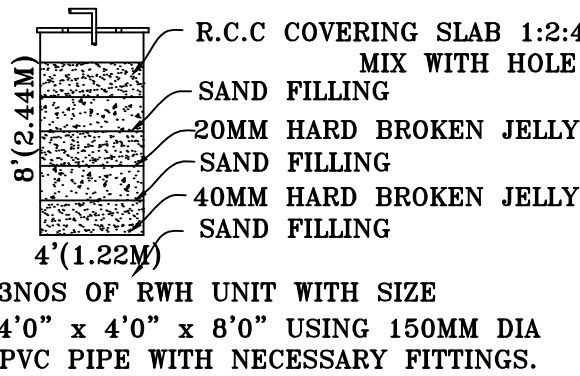

AREA DETAILS

|                                    | SQ.FT.  | SQ.MT. |
|------------------------------------|---------|--------|
| TOTAL AREA OF THE SITE (0.12 CENT) | 5232.00 | 486.00 |
| PROPOSED BUILDING IN G.F           | 1300.00 | 120.77 |
| OPEN SPACE                         | 3932.00 | 365.23 |

JOINERIES

|                | FT          | M           |
|----------------|-------------|-------------|
| MD MAIN DOOR   | 3'6" X 7'0" | 1.07 X 2.13 |
| D DOOR         | 3'3" X 7'0" | 1.00 X 2.13 |
| D1 DOOR        | 2'6" X 6'6" | 0.76 X 1.98 |
| W WINDOW       | 4'0" X 4'6" | 1.22 X 1.38 |
| V VENTILATOR   | 3'0" X 2'0" | 0.91 X 0.61 |
| GW GRILLWINDOW | 4'0" X 4'6" | 1.52 X 1.38 |

LEGEND

|                                    |                          |
|------------------------------------|--------------------------|
| OWNER'S BOUNDARY SHOWN IN GREEN    | <input type="checkbox"/> |
| PROPOSED CONSTRUCTION SHOWN IN RED | <input type="checkbox"/> |
| EXISTING ROAD SHOWN IN YELLOW      | <input type="checkbox"/> |

T. Rani Thambiran

APPLICANT'S SIGNATURE

ENGINEER

S. SENAR, D.C.E.,  
REGISTERED ENGINEER G-III  
Regd. No. RE/032/2019/VCMC  
"ANNAI ARUL COMPLEX"  
# 27/10, 5th West Cross Road,  
Gandhi Nagar, VELLORE - 632 009.  
Cell : 93806 21174

# Eight ways to know a piece of land before you pay for it.

This report covers one part of the picture. These cover the rest, drawn from the same government records, for any property in Tamil Nadu.

## LandLens One

Ask anything about a property and get an answer grounded in live government records, with the sources shown.

</landlens/one>



## Verify My Land

Every record check run on one property and returned as a single report.

</landlens/verify-my-land>



## Legal Opinion

An advocate's written opinion on the title, built on the records we pull for it.

</landlens>



## One Map

Every layer on one map: the parcel, its boundary, zoning, water bodies and what sits around it.

</landlens/one/map>



## PriceMap

What land actually changed hands for around this plot, taken from the registered deeds.

</landlens/pricemap>



## Build Scope

What you are allowed to build here: floor space, height, coverage and setbacks.

</landlens/build-scope>



## Property Tracker

Watch a property and hear about it when something new is registered against it.

</landlens/property-tracker>



## Deal Room

Run the transaction in one place: documents, stamping, signatures and the parties.

</landlens/deal-room>



# Twenty-four checks you can run yourself, at no cost.

## Records and verification

The registers themselves, read for you.

Encumbrance Certificate

Patta and Chitta

Field Measurement Sketch

EC Analyzer

Bank charge check

Court case search

Seller background check

Approval check by survey

## Value and duty

What it is worth and what it costs to register.

Guideline value by street

Guideline value by survey

Stamp duty and registration fees

Capital gains

Floor space index

Area unit converter

## Zoning and land use

What the plan says can happen on this land.

Land use zone finder

CMDA land use check

Coastal regulation zone

Master plan check

Water bodies finder

Airport height clearance

## Registers and directories

Who holds it, and which office keeps the record.

Find your registering office

Temple property check

Waqf property check

RERA register



Every free tool  
/tools



Services we run  
for you  
/services



The LandLens  
suite  
/landlens/one



# Every claim in this document traces back to a government record.

---

Legal opinions, due diligence and title verification

---

Building plan, layout and sub-division approvals

---

Completion and occupancy certificates, regularisation

---

Escrow, negotiation and NRI property management

---

Land survey, soil testing, architecture and construction

---

**Verified RealEstate**  
3/350/2 Mettukuppam,  
OMR Thoraipakkam,  
Chennai 600 097, India  
[hello@verified.realestate](mailto:hello@verified.realestate)  
+91 9996 12 9996

Prepared from the registers named on the page each finding sits on. Where a register could not be read, this document says so in its place rather than leaving the gap to be read as a clean result.

