

PP

APPROVAL RECORD

Planning Permission

Vellore district, Tamil Nadu

APPROVAL TYPE

Building Plan

ISSUING AUTHORITY

Rural Panchayat

The approval as the planning authority issued it, reproduced in full behind this page.


An approval speaks to what was sanctioned, not to what was built. Completion is a separate record.

PLAN SHOWING THE PROPOSED RE-CONSTRUCTION OF RCC TERRACE ROOF RESIDENTIAL BUILDING IN STILT FLOOR, FIRST FLOOR, SECOND FLOOR & THIRD FLOOR PLAN


S.F.NO: 339/12 & 359/10, PLOT NO: 186, SHRISHTI SCHOOL ROAD, BRAMMAPURAM VILLAGE PANCHAYAT, KATPADI PANCHAYAT UNION, KATPADI TALUK AND VELLORE

DISTRICT.


ALL DIMENSIONS ARE IN FEET (OR) METER. OWNER'S NAME :Mrs G. MANJULA W/O K. SATHISH KUMAR

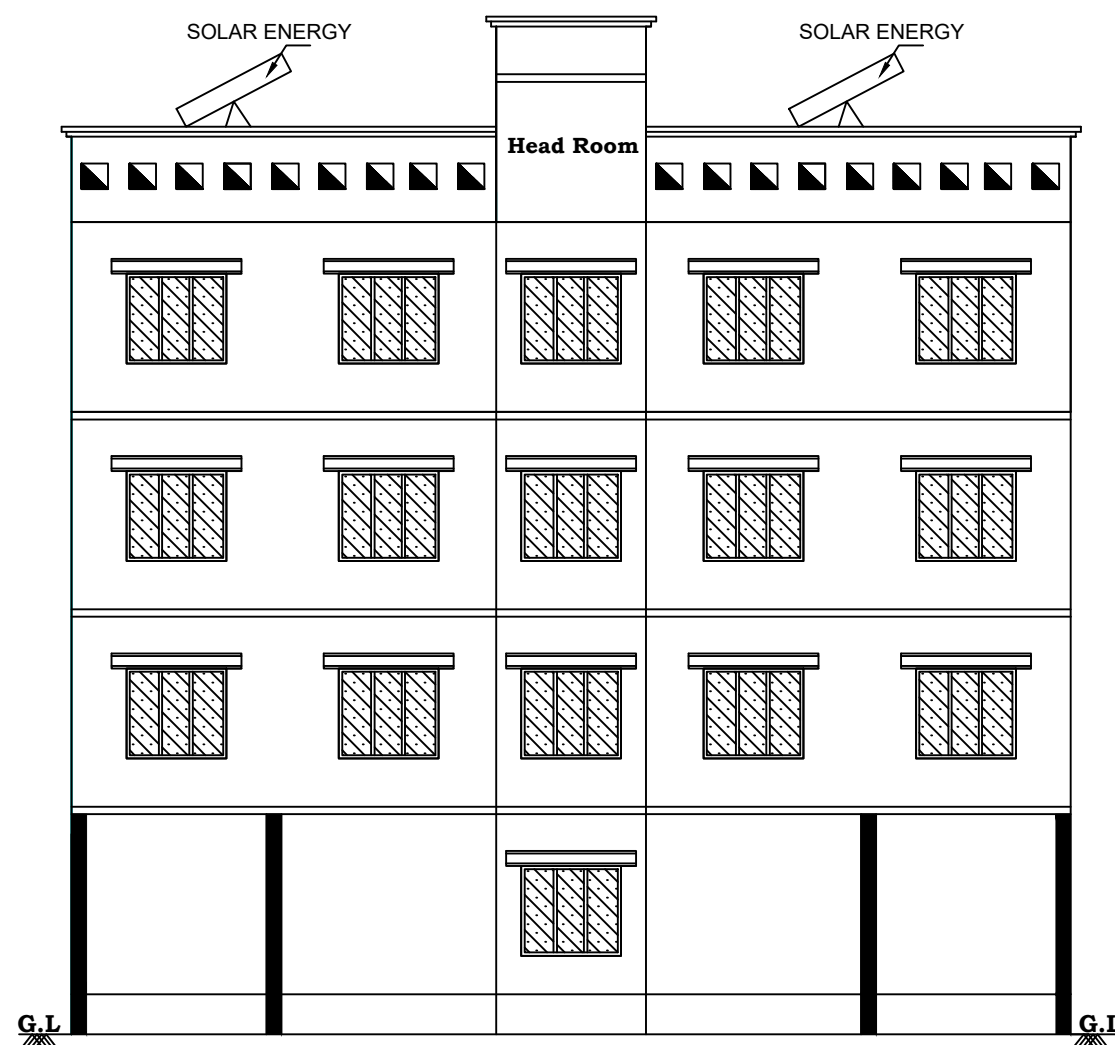

ELEVATION

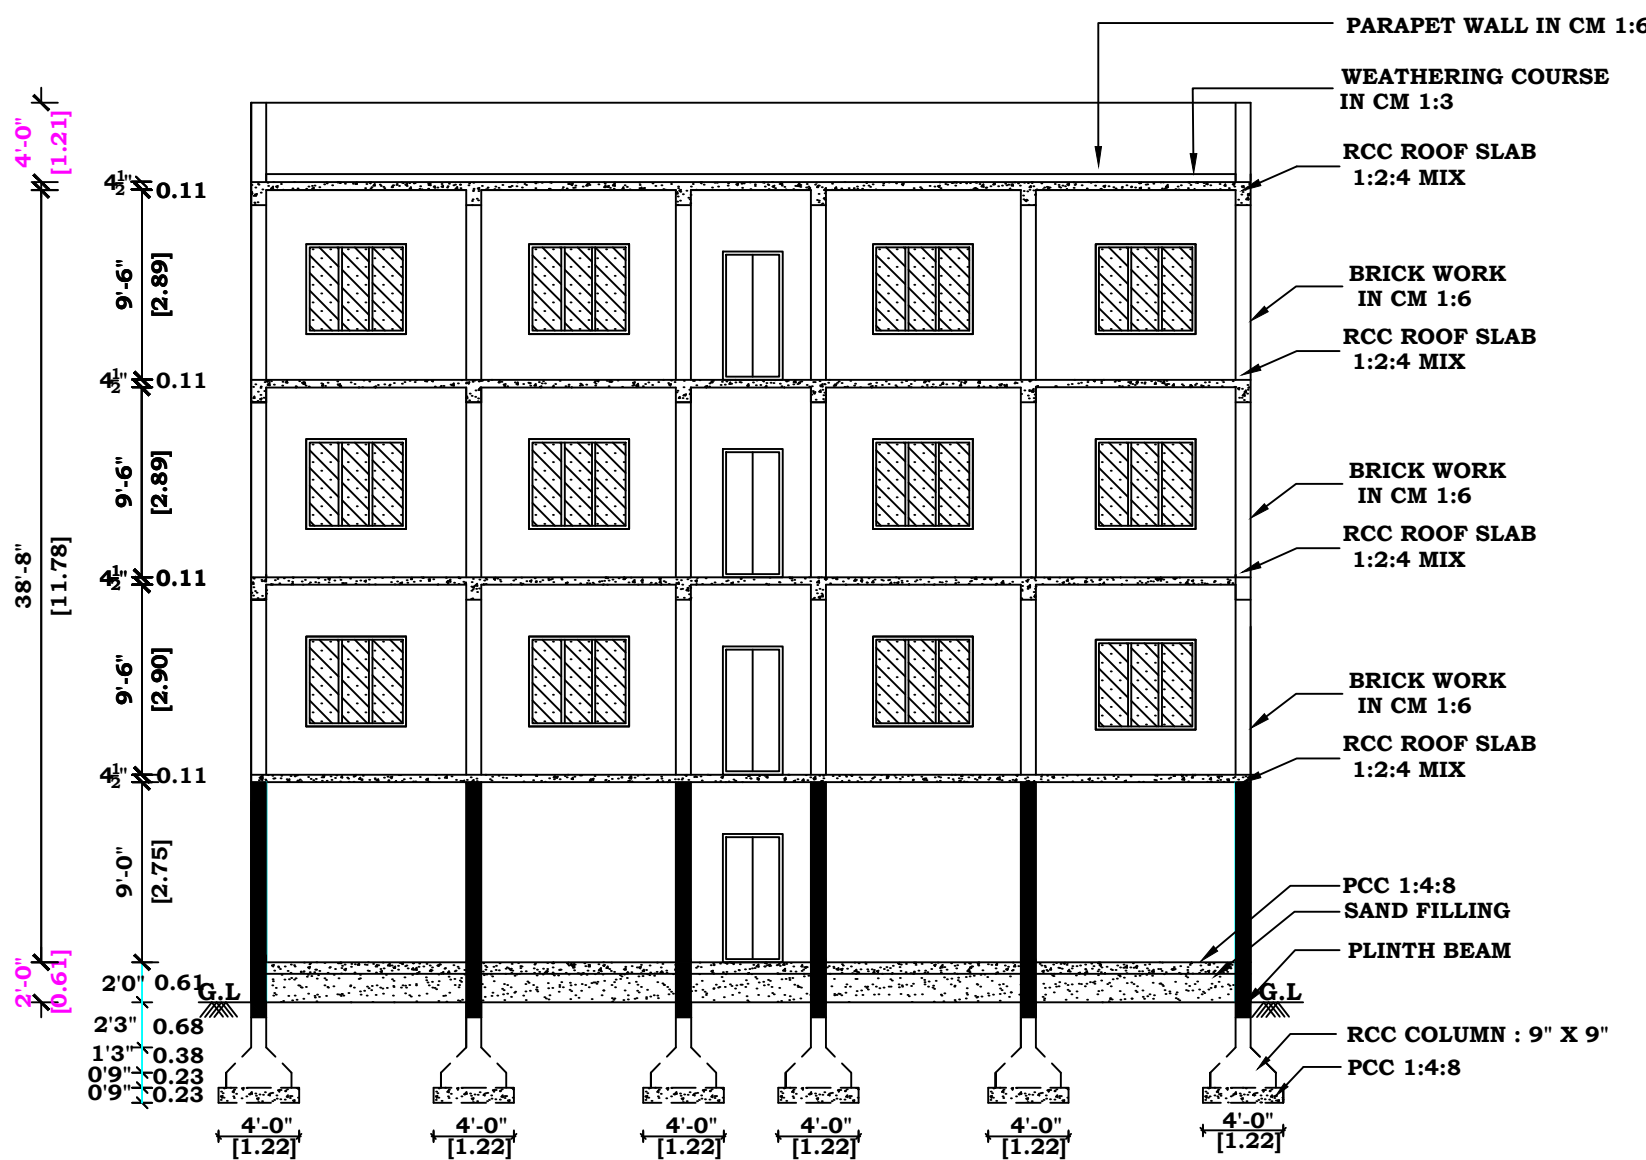

SECTION - KK

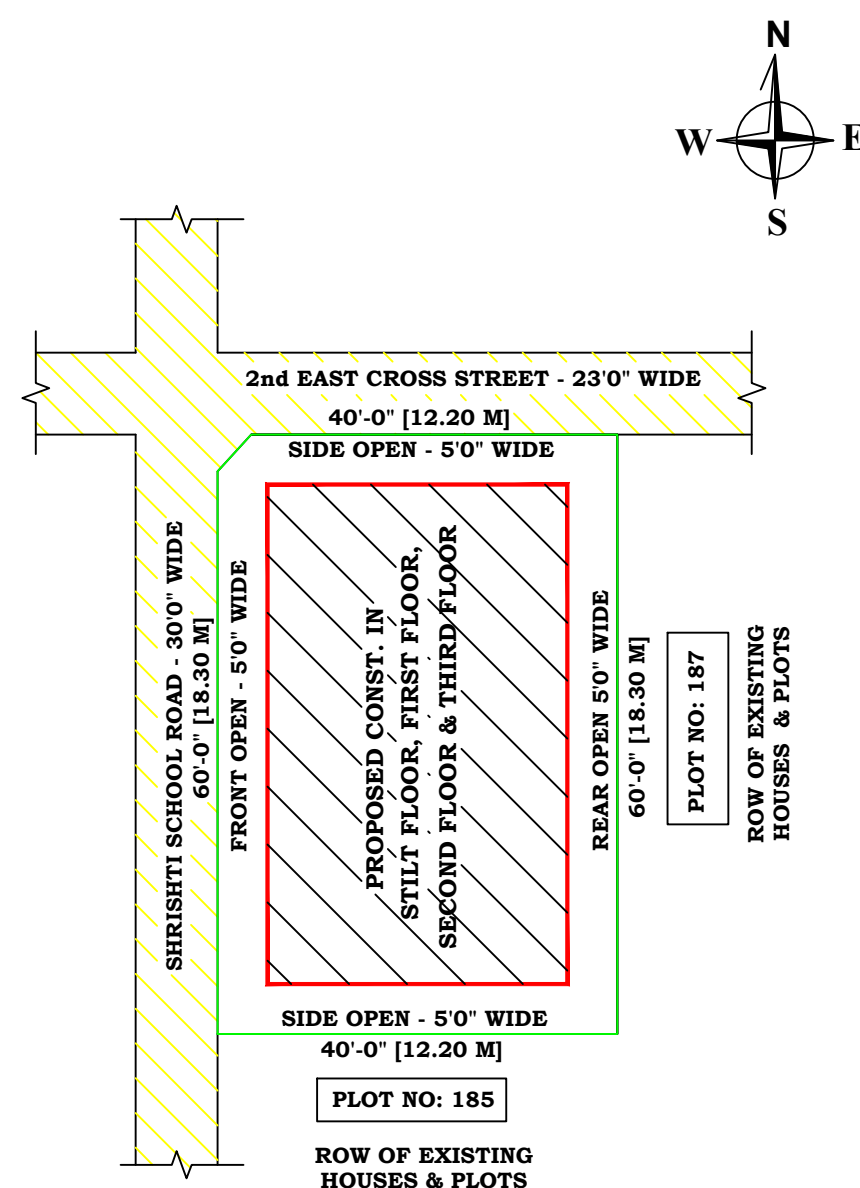

SITE PLAN:
SCALE: 1:200

PLAN INFO
OSR APPLICABLE=NO
OSR SURR BUYBACK-RETAIN-BUYBACK
PLAN INFO
AS AT SITE=222.39
FMB OR PLR=222.97
AS PER DOCUMENT=222.97
PLOT AREA M2=222.97
SINGLE FAMILY BLDG=YES
CRZ=NO
SECURITY_ZONE=NO
ACCESS WIDTH_M=12.20
WHETHER GOVT OR AIDED SCHOOL=NO
ROAD LENGTH=250
AREA_TYPE=(CBA/EWS/OTHERS)
AVG PLOT DEPTH= 18.30
AVG PLOT WIDTH= 12.20
LAND USE_ZONE = RESIDENTIAL
SURVEY_NO=339.12 & 359/10
PLOT_NO=186
PATTA_NO=2046
VILLAGE= BRAHMAPURAM
TALUK=KATPADI
DISTRICT=VELLORE
JURISDICTION_TYPE=CORPORATION
RWH_DECLARED=YES
BUILDING NEAR TO RIVER=NO
AREA_TYPE=OTHERS
BUILDING NEAR MONUMENT=NO
BUILDING NEAR GOVT BLDG=NO
ORGANIZATION_TYPE=PRIVATE
PREMIUM FSI REQUIRED=NO
IS APPROVED LAYOUT=NO
IS SWIMMING POOL EXISTS=NO
IF HERITAGE TOWN LESS THAN 1KM RADIUS=NO

NOTE

OWNER'S BOUNDARY SHOWN IN GREEN
PROPOSED BUILDING SHOWN IN RED
EXISTING ROAD SHOWN IN YELLOW

TOTAL AREA OF THE SITE ---2400.00 Sqft
(AS PER DOCUMENT AREA) --- 222.97 Sq.m

SL. NO.	DESCRIPTION	TOTAL BUILT UP AREA IN (SQM)	TOTAL BUILT UP AREA IN (SQFT)
01	STILT FLOOR	139.40	1500.00
02	FIRST FLOOR	139.40	1500.00
03	SECOND FLOOR	139.40	1500.00
04	THIRD FLOOR	139.40	1500.00
TOTAL		557.60	6000.00

Plot Coverage:

Plot Coverage: 139.40/222.97 X 100 = 62.51 %

Floor Space Index:

Floor space index: 418.20/222.97 = 1.87 < 2.0

Fire Certificate:

Necessary Fire Extinguishers will be provided with the permission from the fire Service

Reference:

For Bath and wash separate pipeline is to be provided and directly connected to the Recharge pit for recycling purpose.

JOINERY DETAILS

LD	LIFT DOOR	4'0" X 7'0"	1.22 X 2.13 M
MD	MAIN DOOR	4'0" X 7'0"	1.22 X 2.13 M
D	DOOR	3'3" X 7'0"	0.99 X 2.13 M
D1	DOOR	2'6" X 7'0"	0.76 X 2.13 M
W	WINDOW	5'0" X 4'6"	1.52 X 1.37 M
GW	GRILL WINDOW	5'0" X 4'6"	1.52 X 1.37 M
V	VENTILATOR	3'0" X 2'0"	0.91 X 0.61 M

[Handwritten Signature]

APPLICANT

[Handwritten Signature]

K. KALAISELVAN, DCE
VCRC : RE/057/2019
DTCP : CE/1905/021
DTCP : RE/G/111/19/07/084
Construction Engineer & Registered Engineer
No 4, 10th Cross Street, Bharathi Nagar Extn
Katpadi Vellore (Dt) Cell : 98431 64476

REGISTER ENGINEER



Eight ways to know a piece of land before you pay for it.

This report covers one part of the picture. These cover the rest, drawn from the same government records, for any property in Tamil Nadu.

LandLens One

Ask anything about a property and get an answer grounded in live government records, with the sources shown.

[/landlens/one](#)



Verify My Land

Every record check run on one property and returned as a single report.

[/landlens/verify-my-land](#)



Legal Opinion

An advocate's written opinion on the title, built on the records we pull for it.

[/landlens](#)



One Map

Every layer on one map: the parcel, its boundary, zoning, water bodies and what sits around it.

[/landlens/one/map](#)



PriceMap

What land actually changed hands for around this plot, taken from the registered deeds.

[/landlens/pricemap](#)



Build Scope

What you are allowed to build here: floor space, height, coverage and setbacks.

[/landlens/build-scope](#)



Property Tracker

Watch a property and hear about it when something new is registered against it.

[/landlens/property-tracker](#)



Deal Room

Run the transaction in one place: documents, stamping, signatures and the parties.

[/landlens/deal-room](#)



Twenty-four checks you can run yourself, at no cost.

Records and verification

The registers themselves, read for you.

Encumbrance Certificate

Patta and Chitta

Field Measurement Sketch

EC Analyzer

Bank charge check

Court case search

Seller background check

Approval check by survey

Value and duty

What it is worth and what it costs to register.

Guideline value by street

Guideline value by survey

Stamp duty and registration fees

Capital gains

Floor space index

Area unit converter

Zoning and land use

What the plan says can happen on this land.

Land use zone finder

CMDA land use check

Coastal regulation zone

Master plan check

Water bodies finder

Airport height clearance

Registers and directories

Who holds it, and which office keeps the record.

Find your registering office

Temple property check

Waqf property check

RERA register



Every free tool
/tools



Services we run
for you
/services



The LandLens
suite
/landlens/one



Every claim in this document traces back to a government record.

Legal opinions, due diligence and title verification

Building plan, layout and sub-division approvals

Completion and occupancy certificates, regularisation

Escrow, negotiation and NRI property management

Land survey, soil testing, architecture and construction

Verified RealEstate
3/350/2 Mettukuppam,
OMR Thoraipakkam,
Chennai 600 097, India
hello@verified.realestate
+91 9996 12 9996

Prepared from the registers named on the page each finding sits on. Where a register could not be read, this document says so in its place rather than leaving the gap to be read as a clean result.

