PP APPROVAL RECORD

# Planning Permission

Vilupuram district, Tamil Nadu

APPROVAL TYPE
**Layout Approval**

ISSUING AUTHORITY
**Rural Panchayat**

The approval as the planning authority issued it, reproduced in full behind this page.

An approval speaks to what was sanctioned, not to what was built. Completion is a separate record.

Verified RealEstate™
3/350/2 Mettukuppam,
OMR Thoraipakkam,
Chennai 600 097, India

hello@verified.realestate
+91 9996 12 9996
verified.realestate

# நகர் ஊரமைப்புத்துறை – விழுப்புரம் மாவட்டம்

விழுப்புரம் மாவட்டம், திருவெண்ணைநல்லூர் வட்டம், திருவெண்ணைநல்லூர் ஊராட்சி ஒன்றியம், ஆனத்தூர் கிராமம், ச.எண் : 216/1,2,3,4,5B,6,8,9,12,13,223/7 – ல் அமையும் குடியிருப்பு மனைப்பிரிவிற்கான தொழில் நுட்ப ஒப்புதல் வரைபடம்.

இணையதள விண்ணப்பம் எண்: 45B6A6CS/2024/TCP

அளவு : 1:400 (1அங்குலம் : 33அடி)

மனைப்பிரிவின் மொத்த பரப்பு : 6.80 ஏக்கர் (27500.00 ச.மீ )

ஒதுக்கிய மனைகள் : 168

EWS PLOT : 32(2-3, 98-104, 115-121, 155-168) 2060.35 ச.மீ

மனைப்பிரிவு எல்லை

நிலையில் உள்ள சாலை

பொது ஒதுக்கீடு

உள்ளாட்சிக்கு தானமாக ஒப்படைக்கப்பட்டவை:

மனைப்பிரிவு சாலைகள் (ம) முனைமடக்குகள் : 7374.30 ச.மீ

பூங்கா : 2130.00 ச.மீ (10.58%)

உள்ளாட்சி (LB) : 115.00 ச.மீ (0.57%)

மின் உபயோகம் (EB) : 130 ச.மீ (0.64%)

கட்டிட வரம்பு

7.20மீ,10.0மீ மற்றும் 12.0மீ சாலைகளுக்கு 1.5மீ விட்டம் வேலும்

15.0மீ மற்றும் 18.0மீ அகல சாலைகளுக்கு 4.5மீ விட்டம் வேலும்

முனைமடக்கு

7.20மீ,10.0மீ மற்றும் 12.0மீ சாலைகளுக்கு 1.5மீ x 1.5மீ விட்டம் வேலும்

12.0மீ அகல சாலைக்கு மேல் 4.5மீ x 4.5மீ விட்டம் வேலும்

## நிபந்தனைகள்

1. இம்மனைப்பிரிவிற்கு உள்ளாட்சியால் அனுமதி ஒப்புதல் வழங்கும் முன் இடம் எந்தமுறையிலும் நில ஆக்கிரமிப்பு செய்யப்படவில்லை என்றும் எந்த துறைக்காகவும் நில ஆக்கிரம் பட்டியல் மாவட்ட வருவாய்த்துறை அலுவலருக்கு அனுப்படவில்லையென்று உறுதி செய்து கொள்ளவேண்டும்.

2. நில உரிமை குறித்து வழங்கப்பட்ட சான்றுகள்(ம) பரிசீலனைக்கு சமர்ப்பிக்கப்பட்ட ஆவணங்கள் சரிபார்க்கையில் என அறியப்பட்டால் (அ) மனைப்பிரிவிற்கு தொழில்நுட்ப ஒப்புதல் வழங்கியதால் பாதிப்பு ஏற்படுகிறபட்சத்தில் ஏற்படும் மனைப்பிரிவிற்கு வழங்கப்பட்ட தொழில்நுட்ப ஒப்புதல் முன்னறிவிப்பின்றி நகர் ஊரமைப்பு இயக்குநர் அவர்களால் ரத்து செய்யப்படும்.

3. இவ்வலுவலகத்தால் தொழில்நுட்ப ஒப்புதல் அளிக்கபடும் மனைப்பிரிவில் மனைகள் வாங்கும் ஒவ்வொரு மனுதாருக்கும் ஒப்புதல் அளிக்கப்பட்ட மனைப்பிரிவு வரைபட நகல் வழங்கப்பட வேண்டும் .

4. இவ்வலுவலகத்தால் தொழில்நுட்ப ஒப்புதல் அளிக்கும்படும் மனைப்பிரிவு வரைபடத்தினை பொதுமக்கள் பார்வைக்காக சம்பந்தப்பட்ட இடத்தில் 5' X 5' என்ற அளவிற்கு குறையாமல் காம்பிரிட் நகலில் மக்களில் நிற்கதமாக வரும்படி வைக்கப்ப வேண்டும்.

5. அரசாணை எண்: 18 நகராட்சி நிர்வாகம் (ம) குடிநீர் வழங்கல் துறை, நாள்: 04. 02. 2019 -ன் படியான தமிழ்நாடு ஒருங்கிணைந்த (ம) கட்டட விதிகளின் படி பொது ஒதுக்கீட்டிற்கான இடம் ஒதுக்கீடு செய்யப்பட்டுள்ளது.

6. The Tamil Nadu Government in G.O.Ms.No: 112, housing and Urban Development Department dated: 22.6.2017 have approved the Tamil Nadu Real Estate (Regulation & Development) Act 2016. The promoter has to advertise, market, book, sell or offer for sale, or invite persons to purchase in any manner any plot, apartment or building, as the case may be, in any Real Estate Project or part of it only after registering the Real Estate Project with the Real Estate Regulatory Authority.


7. நகர் ஊரமைப்புத் துறை சட்டபூர்வமாக தொழில்நுட்ப அனுமதி அளிப்பதன் மூலம் விண்ணப்பதாரரின் பெயரில் உள்ள நில உரிமைய உறுதிபடுத்தவில்லை. தொழில்நுட்ப அனுமதி அளிப்பதற்கு முன்பு விண்ணப்பதாரரின் விண்ணப்பத்துடன் சமர்ப்பித்த ஆவணங்களில் (பிரமாணத்தில், குத்தகை பத்திரம், பட்டா, தானபத்திரம், பொது அதிகார பத்திரம் மேலும் பல) விண்ணப்பதார் வரிசார் செய்ய உரிமையுள்ளது என்று மட்டுமே சரிபார்க்கப்படுகிறது. அதன் மூலம் முதற்கட்டமாக விண்ணப்பதாருக்கு வரிசார் செய்ய உரிமை உள்ளது என்று பார்க்கப்படுகிறது. பாத்தியை வாங்க விற்கும் வந்த நபரிடம், விண்ணப்பதாருக்கு பாத்தியிலிது உள்ள உரிமைய தனியாக உறுதிபடுத்திக் கொள்ள வேண்டும். மேலும் அதன் மேல் வேறு யாரேனும் தனி நபர் உரிமை கோரினால் அவர்கள் அதனை பொருத்தமான நடுவுள்ள நீதிமன்றத்தின் மூலம் தீர்த்துக் கொள்ளலாம். அதனை முடிவு செய்ய நகர் ஊரமைப்புத் துறை பொருத்தமான அமைப்பு அல்ல.

8. பிரஸ்தாப மனைப்பிரிவில் நீர்நிலைகள் ஏதும் இல்லை என மனுதாரரிடமிருந்து பெறப்பட்ட உறுதிமொழியின் அடிப்படையில் ஒப்புதல் வழங்கப்படுகிறது.

9.அரசாணை (நிலை)எண்:58, வீட்டு வசதி மற்றும் நகர்ப்புற வளர்ச்சித்துறை நாள்:05.03.2024-ன் படி உத்தேச மனைப்பிரிவிற்கு அனுமதி வழங்கப்படுகிறது.

ம. வ / ந. வ. உ. இ. (வி. ம) எண்: 272/2024

உதவி இயக்குநர்
மாவட்ட நகர் ஊரமைப்பு அலுவலகம்
விழுப்புரம் மாவட்டம்

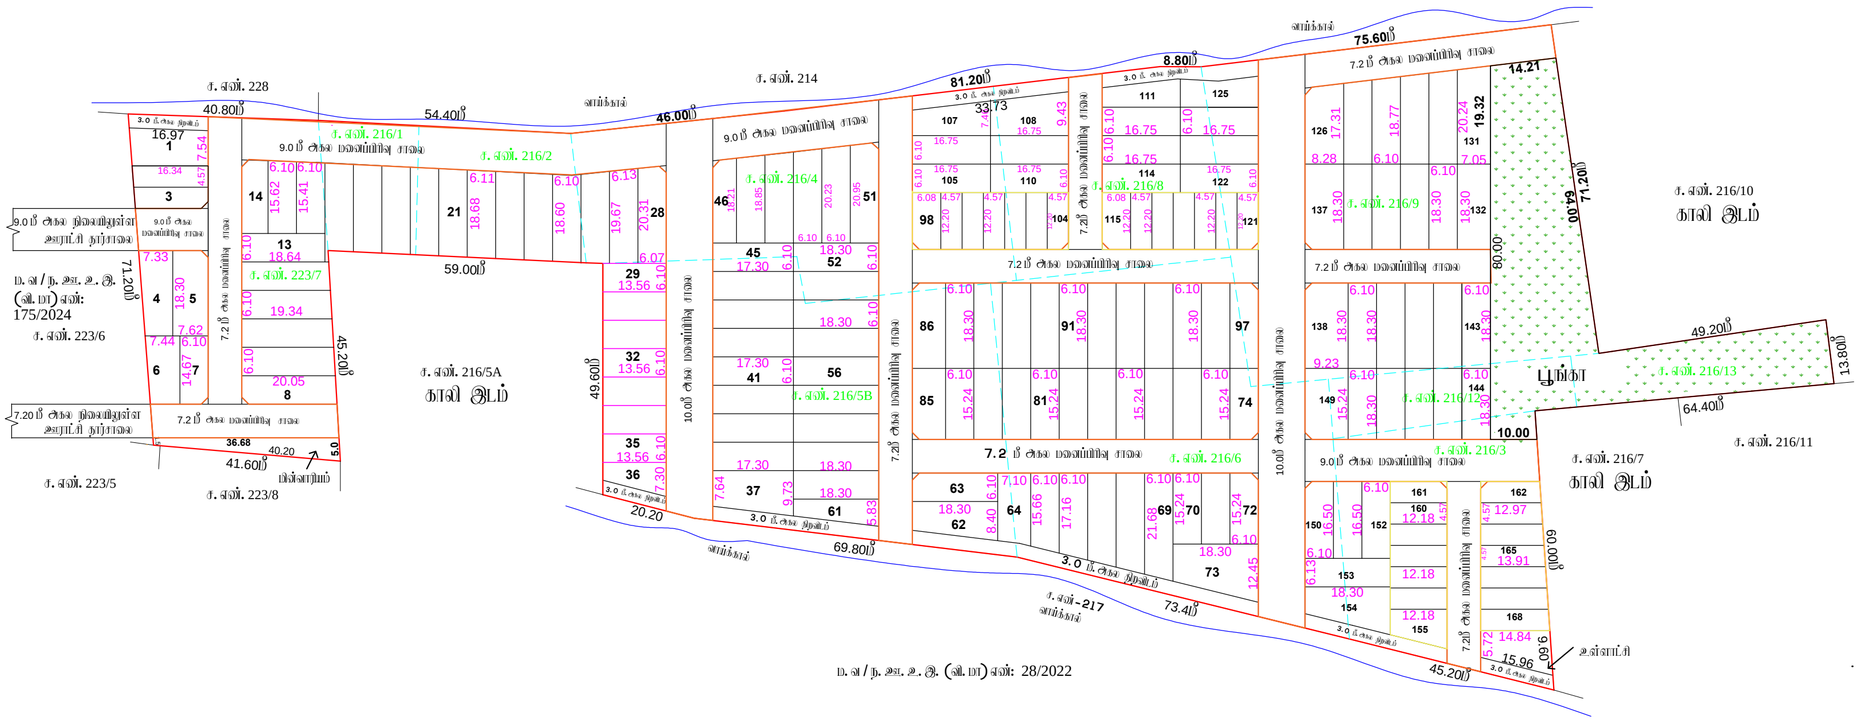


ம. வ / ந. வ. உ. இ. (வி. ம) எண்: 28/2022

வரைவாளர் நிலை – III

மேற்பார்வையாளர்/வரைவாளர் நிலை – II

THE LANDLENS SUITE

# Eight ways to know a piece of land before you pay for it.

This report covers one part of the picture. These cover the rest, drawn from the same government records, for any property in Tamil Nadu.

### LandLens One
Ask anything about a property and get an answer grounded in live government records, with the sources shown.
**/landlens/one**

### Verify My Land
Every record check run on one property and returned as a single report.
**/landlens/verify-my-land**

### Legal Opinion
An advocate's written opinion on the title, built on the records we pull for it.
**/landlens**

### One Map
Every layer on one map: the parcel, its boundary, zoning, water bodies and what sits around it.
**/landlens/one/map**

### PriceMap
What land actually changed hands for around this plot, taken from the registered deeds.
**/landlens/pricemap**

### Build Scope
What you are allowed to build here: floor space, height, coverage and setbacks.
**/landlens/build-scope**

### Property Tracker
Watch a property and hear about it when something new is registered against it.
**/landlens/property-tracker**

### Deal Room
Run the transaction in one place: documents, stamping, signatures and the parties.
**/landlens/deal-room**

FREE TOOLS · NO ACCOUNT NEEDED

# Twenty-four checks you can run yourself, at no cost.

## Records and verification

The registers themselves, read for you.

- Encumbrance Certificate
- Patta and Chitta
- Field Measurement Sketch
- EC Analyzer
- Bank charge check
- Court case search
- Seller background check
- Approval check by survey

## Value and duty

What it is worth and what it costs to register.

- Guideline value by street
- Guideline value by survey
- Stamp duty and registration fees
- Capital gains
- Floor space index
- Area unit converter

## Zoning and land use

What the plan says can happen on this land.

- Land use zone finder
- CMDA land use check
- Coastal regulation zone
- Master plan check
- Water bodies finder
- Airport height clearance

## Registers and directories

Who holds it, and which office keeps the record.

- Find your registering office
- Temple property check
- Waqf property check
- RERA register

**Every free tool**
/tools

**Services we run for you**
/services

**The LandLens suite**
/landlens/one

Verified RealEstate™

# Every claim in this document traces back to a government record.

- Legal opinions, due diligence and title verification
- Building plan, layout and sub-division approvals
- Completion and occupancy certificates, regularisation
- Escrow, negotiation and NRI property management
- Land survey, soil testing, architecture and construction

**Verified RealEstate**
3/350/2 Mettukuppam,
OMR Thoraipakkam,
Chennai 600 097, India
**hello@verified.realestate**
+91 9996 12 9996

Prepared from the registers named on the page each finding sits on. Where a register could not be read, this document says so in its place rather than leaving the gap to be read as a clean result.