

PP

APPROVAL RECORD

Planning Permission

Vilupuram

Vilupuram district, Tamil Nadu

APPROVAL TYPE

Building Plan

ISSUING AUTHORITY


DTCP

PURPOSE

Building Plan

The approval as the planning authority issued it, reproduced in full behind this page.

An approval speaks to what was sanctioned, not to what was built. Completion is a separate record.

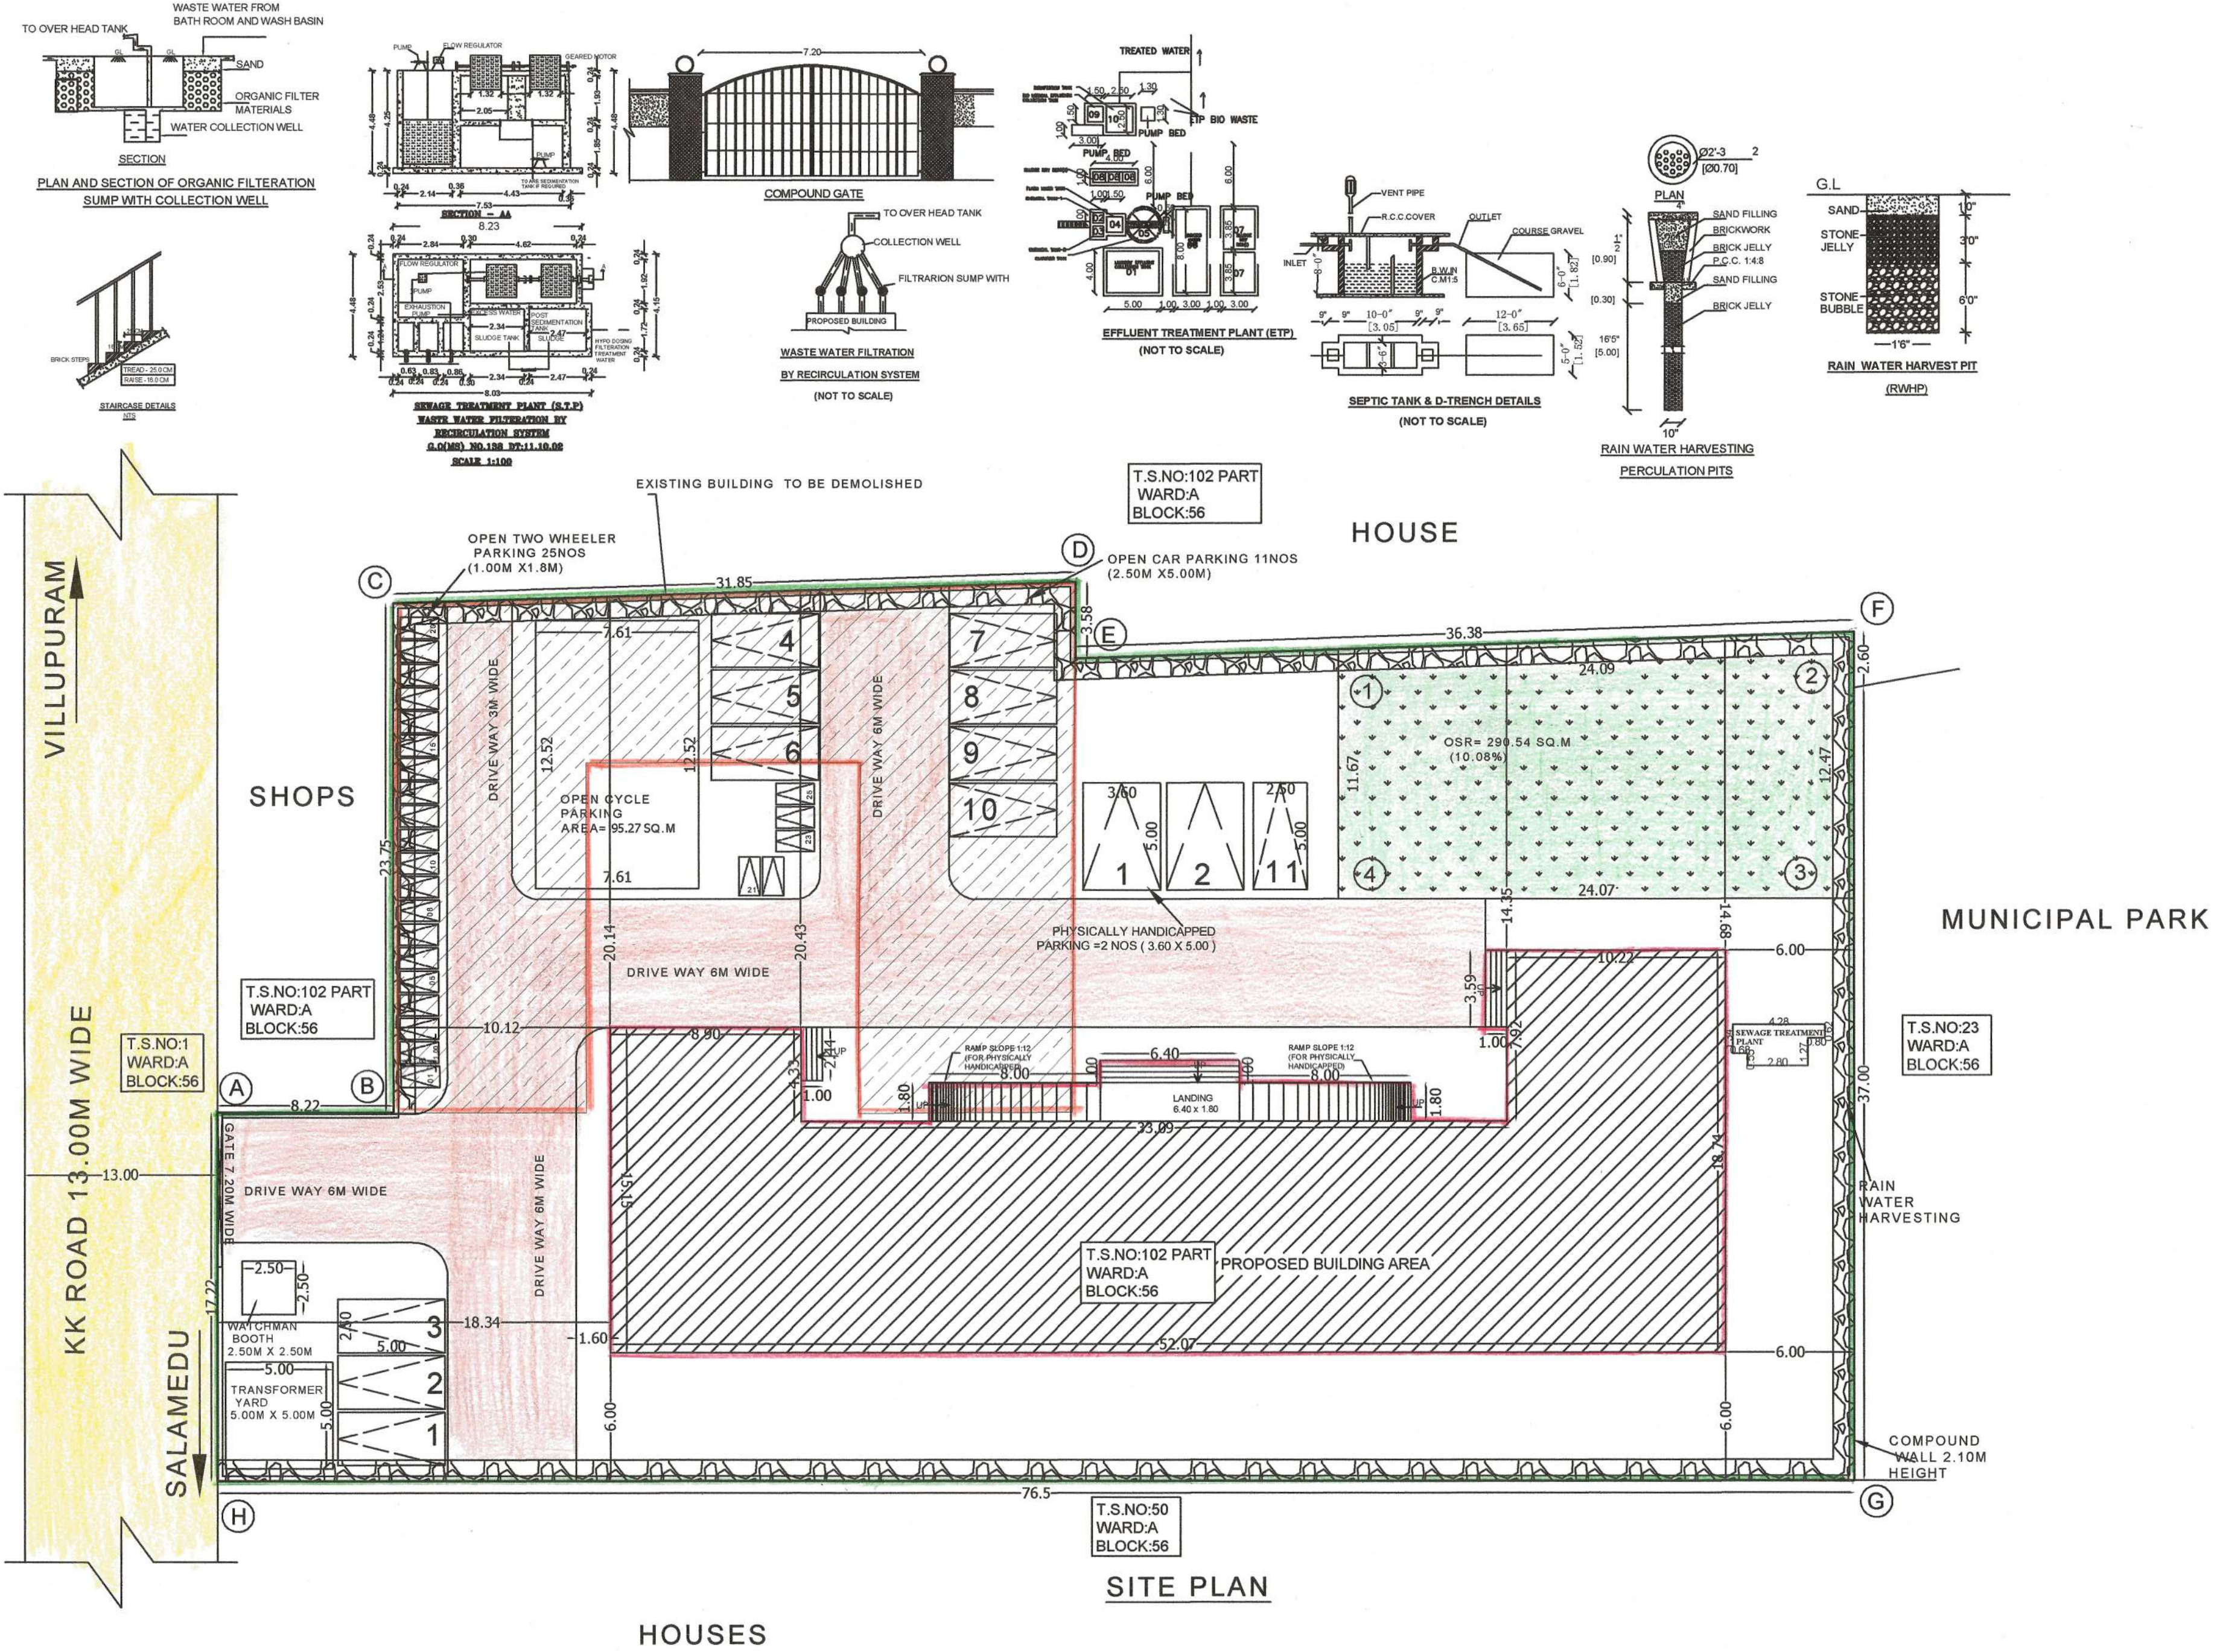

ALL DIMENSION ARE IN METER

SITE PLAN AND DETAILED PLAN SHOWING THE PROPOSED INSTITUTIONAL BUILDING OF M/S SRI KAMAKOTI ORIENTAL SECONDARY SCHOOL MANAGEMENT COMMITTEE IN NARASINGAPURAM DTAILED DEVELOPMENT PLAN AT (R.S.NO:4/1, 4/2) OLD SF.NO:37pt, (WARD :A, BLOCK :56 , T.S.NO .102pt) IN KK ROAD, POONTHOTTAM VILLAGE, VILLUPURAM MUNICIPALITY , VILLUPURAM TALUK AND DISTRICT.

AREA DETAIL	BUILT UP AREA IN SQ.M	FSI (SQ.M)
AREA OF SITE	2776.00 Sq.m	
PRO.GROUND FLOOR	682.75 Sq.m	682.75 Sq.m
PRO.FIRST FLOOR	682.75 Sq.m	682.75 Sq.m
PRO.SECOND FLOOR	682.75 Sq.m	682.75 Sq.m
TOTAL AREA	2048.27 Sq.m	2048.27 Sq.m

FLOOR SPACE INDEX : $\frac{2048.27}{2776.00} = 0.73$

PARKING


NUMBER OF CAR PARKING (2.50 X 5.00) = 11 Nos.
 PHYSICALLY HANDICAPPED PARKING (3.60 X 5.00) = 2 Nos.
 NUMBER OF TWO WHEELER PARKING (1.00 X 1.80) = 25 Nos.
 CYCLE PARKING AREA = 95.27 Sq.m
 OSR (10.08%) = 290.54 Sq.m

REFERENCE

LD	-	LIFT DOOR	:	1.20 x 2.13
D	-	DOOR	:	1.20 x 2.13
SD	-	SLIDING DOOR	:	1.00 x 2.13
D1	-	DOOR	:	1.00 x 2.13
D2	-	DOOR	:	0.76 x 2.13
W	-	WINDOW	:	1.52 x 1.52
W1	-	WINDOW	:	2.28 x 1.52
JW	-	JOLLY WORK	:	2.00 x 1.52
V	-	VENTILATION	:	2.12 x 0.60
V1	-	VENTILATION	:	0.90 x 0.60

COLOUR INDEX

PROPOSED BUILDING SHOWN	-	
SITE BOUNDARY SHOWN	-	
EXISTING ROAD SHOWN	-	
PROPOSED DRIVEWAY SHOWN	-	
EXISTING BUILDING TO BE DEMOLISHED	-	
OSR	-	

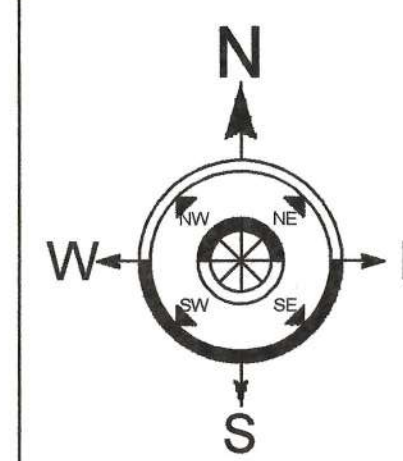

NOTES :

Fire Resistance to be provided - 
 Emergency alarm to be provided - 

R. Rukmini

APPLICANT

D. K. K. K.
Er.D.KATHIRAVAN,B.E.,
 Licenced Engineer
 RE/GR-101/AUG-2022/061
 No.56C,Hospital Road,opp. to GH
 Villupuram - 605 602.
 Cell: 9885828590

ENGINEER

N. Sowndharya
Er.N. SOWNDHARYA, B.E.M.E.,
 Structural Engineer Grade-II (SE)
 Reg. No. CGLDST/SE/01/2021/08004
 JCADO SERVICE
 No. 12/A, Municipal Complex, GST Road,
 (Near DTC Office), Chengalpet-603001,
 Mobile: 99437 81739

STRUCTURAL ENGINEER

Dr. A. Marsha
Er.A.MARSHAL RIBAIRO D.Arch.Tech.,
 Registered Architecture
 Regd.No:RA/PI/RA/PI/01-201
 * No.56C,Hospital Road,opp. to G.
 Villupuram-605 602.
 Cell:9785501041

ARCHITECT

SPECIAL CONDITIONS

- Existing lodge building in the site should be demolished before issuing the final sanction by the Villupuram Municipality.
- Permission has to be obtained from Villupuram Municipality for demolition of the existing lodge building.

District Town And Country Planning Office Villupuram District




Online Application No:SWP/BPA/001977/2022

SITE APPROVAL:

Site Bounded By "ABCDEFGH" and Numbered as L.P/V.L.P.A No: 01/2023

BUILDING APPROVAL:

B.P/V.L.P.A No: 01/2023 Institutional Building Technical Approval Issued

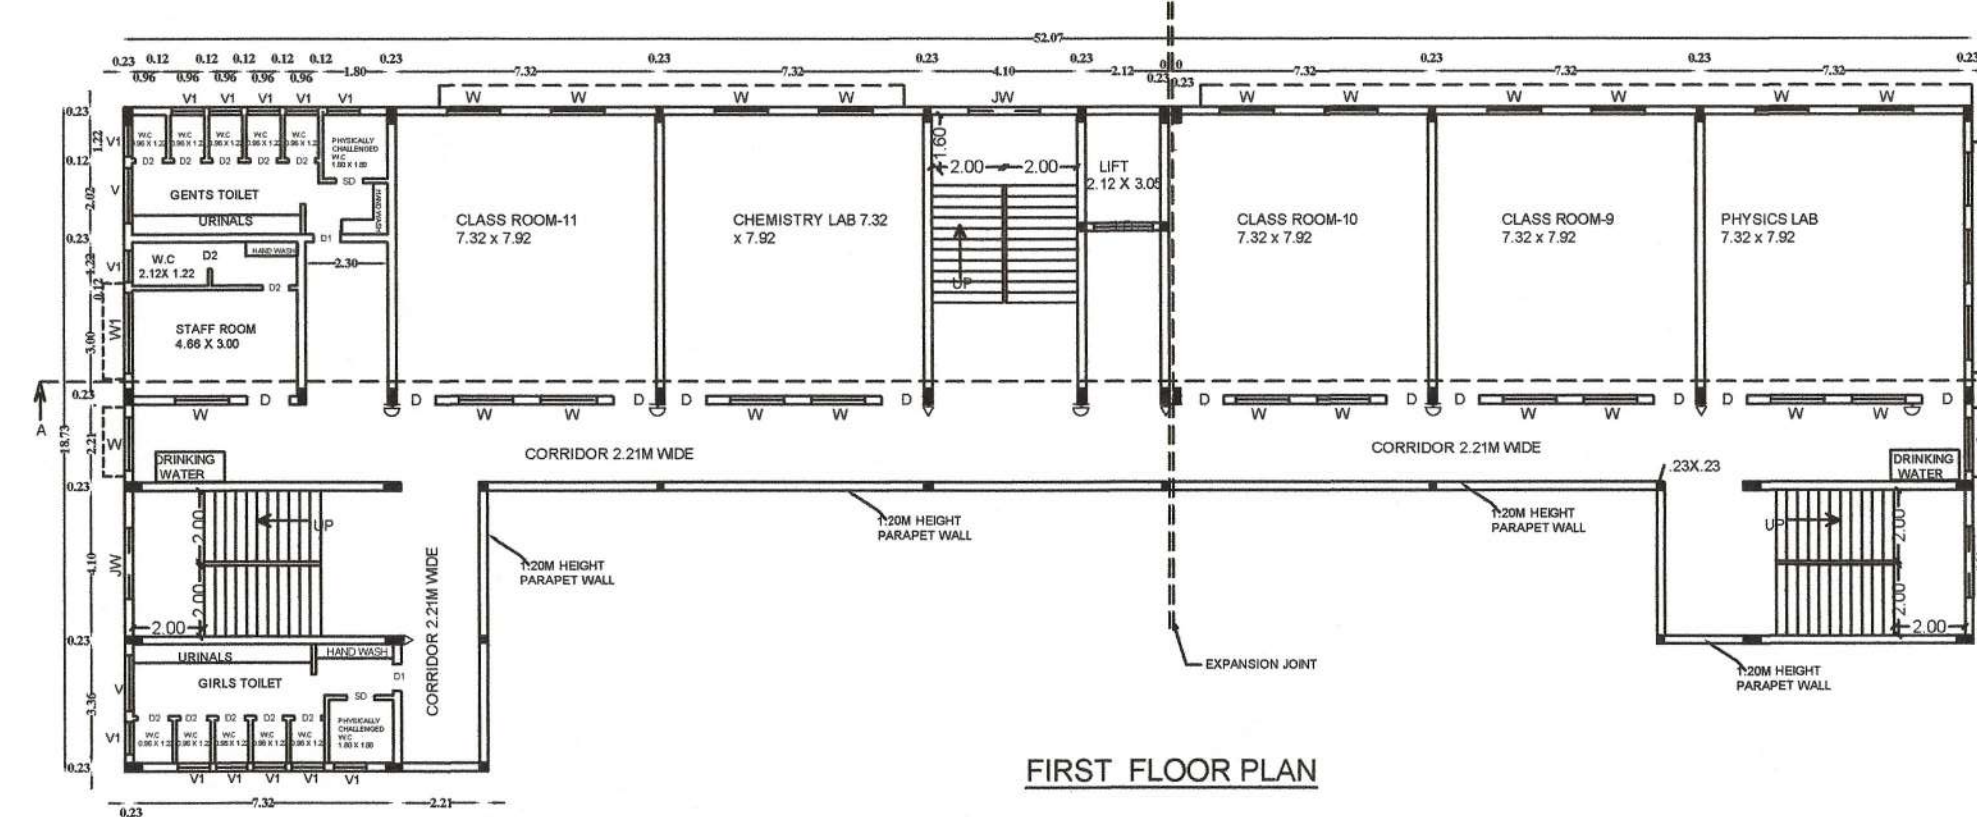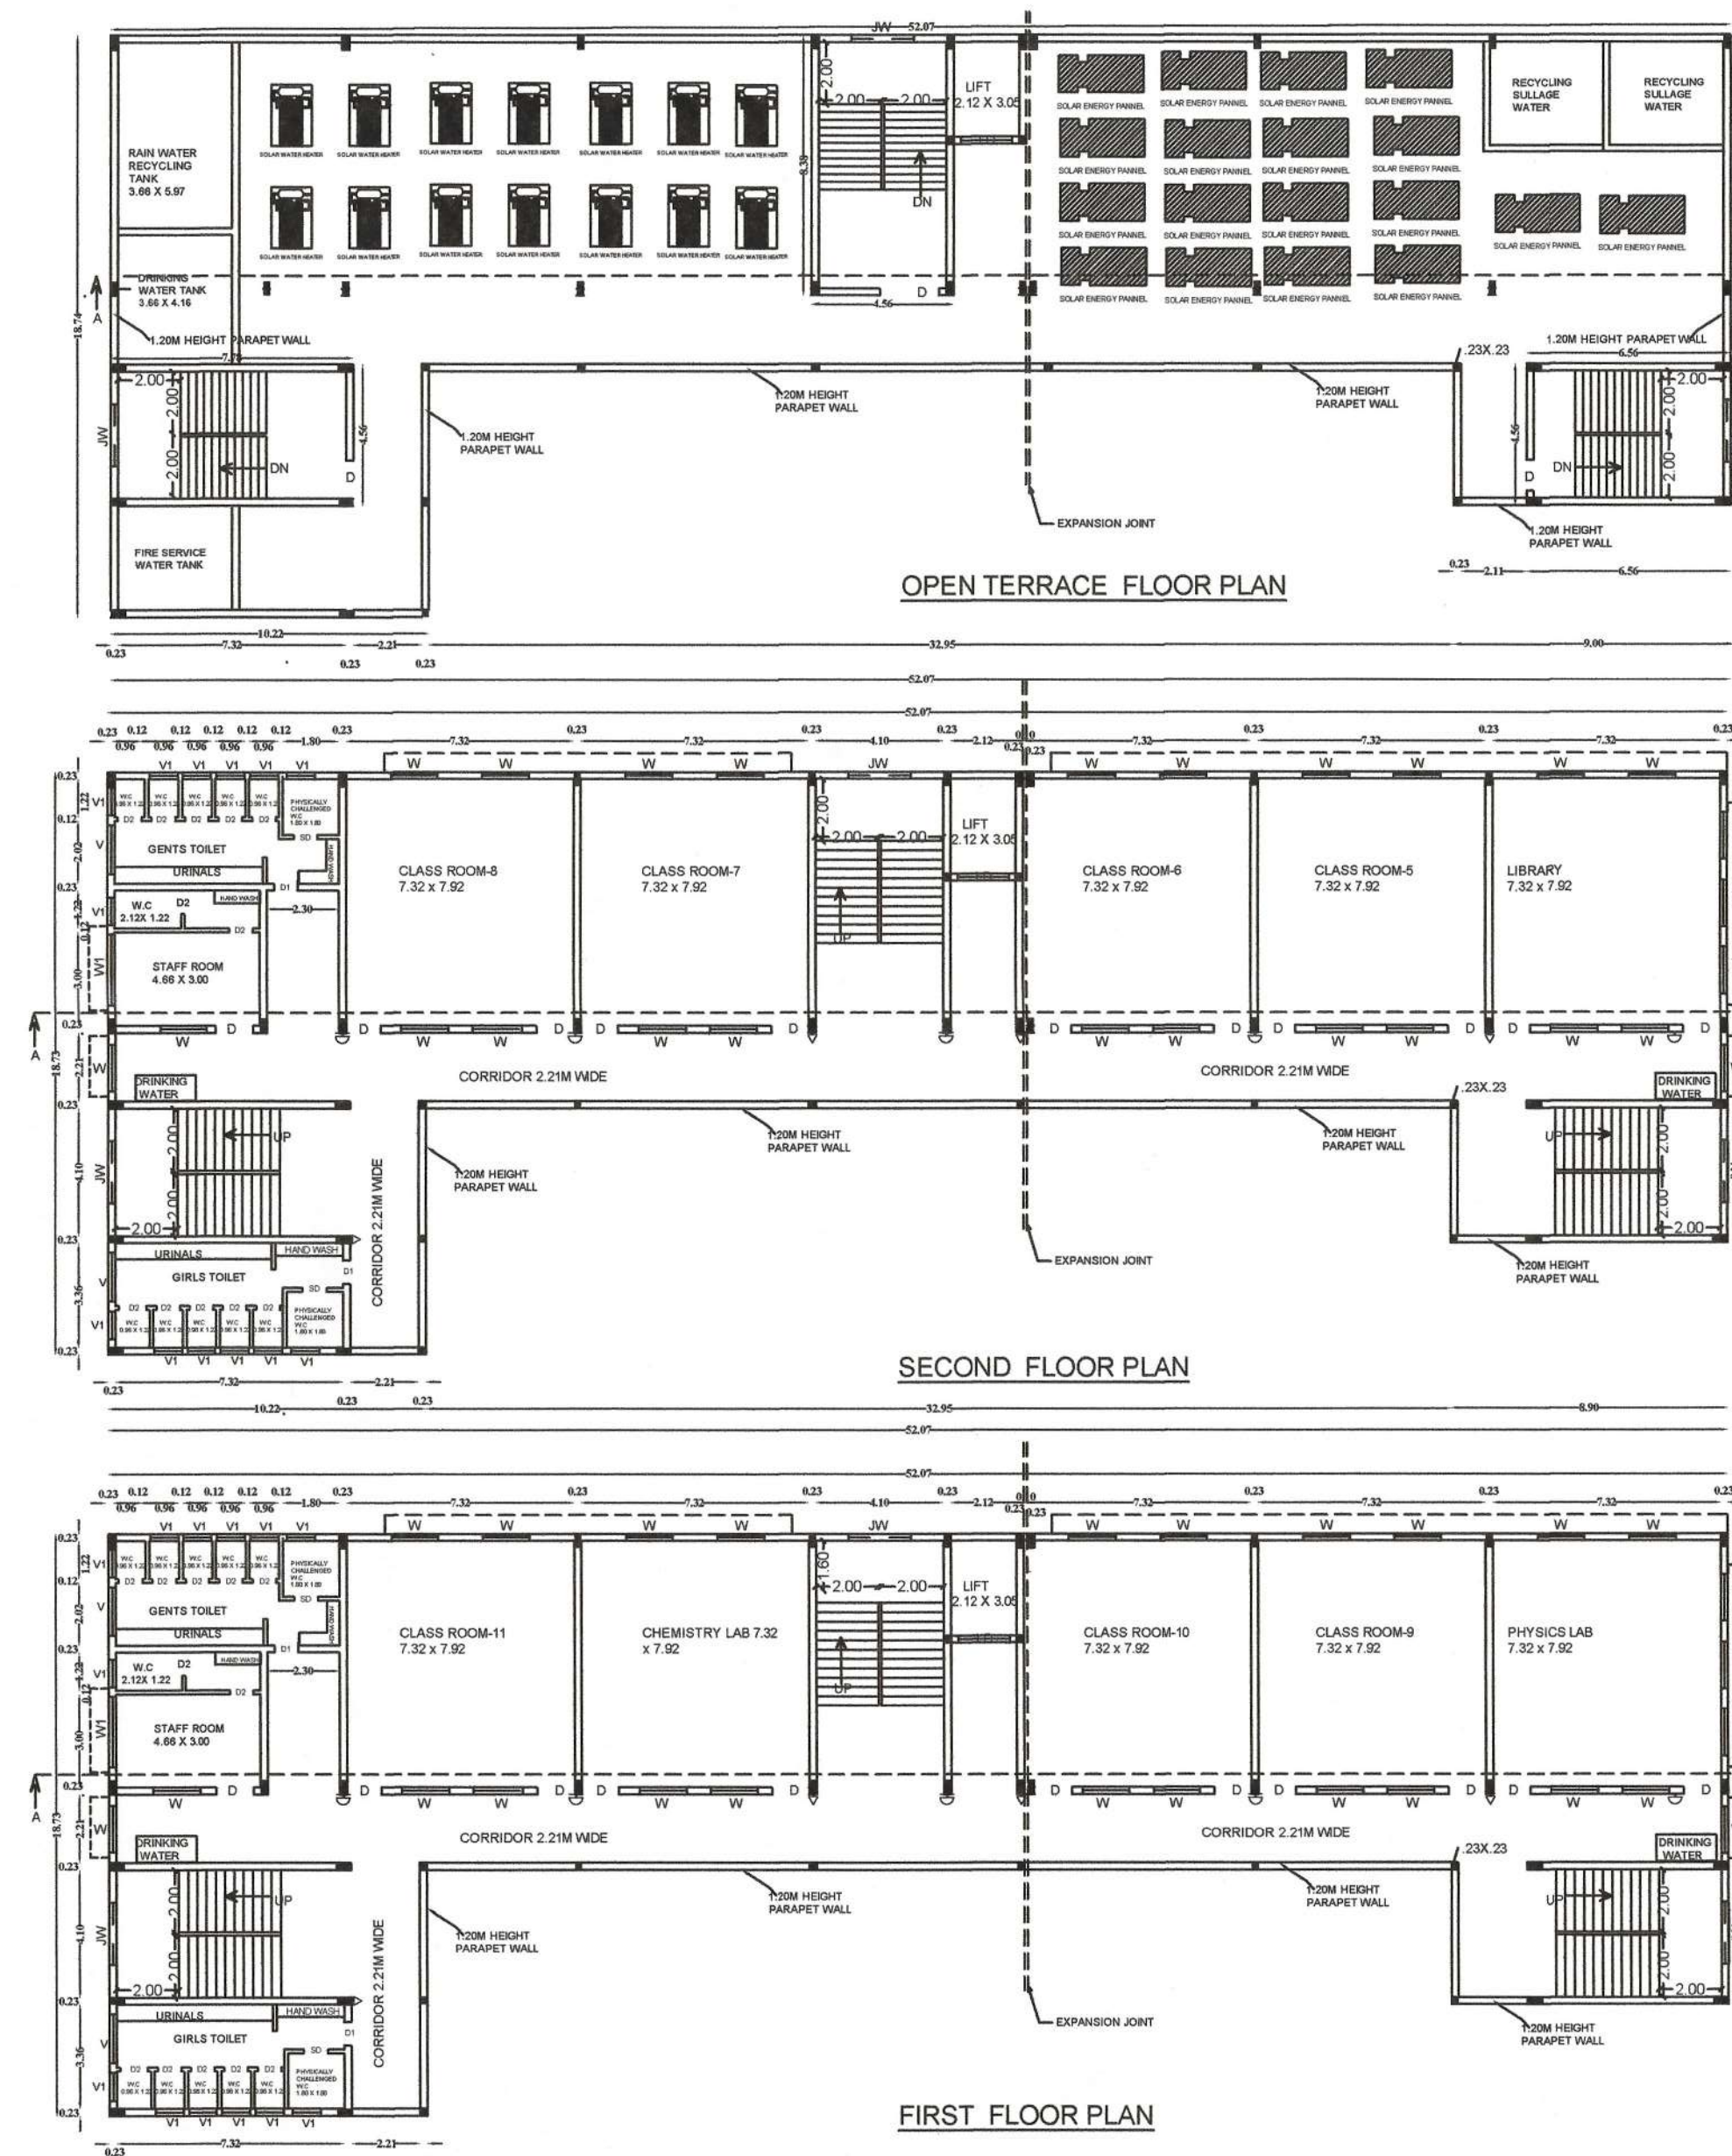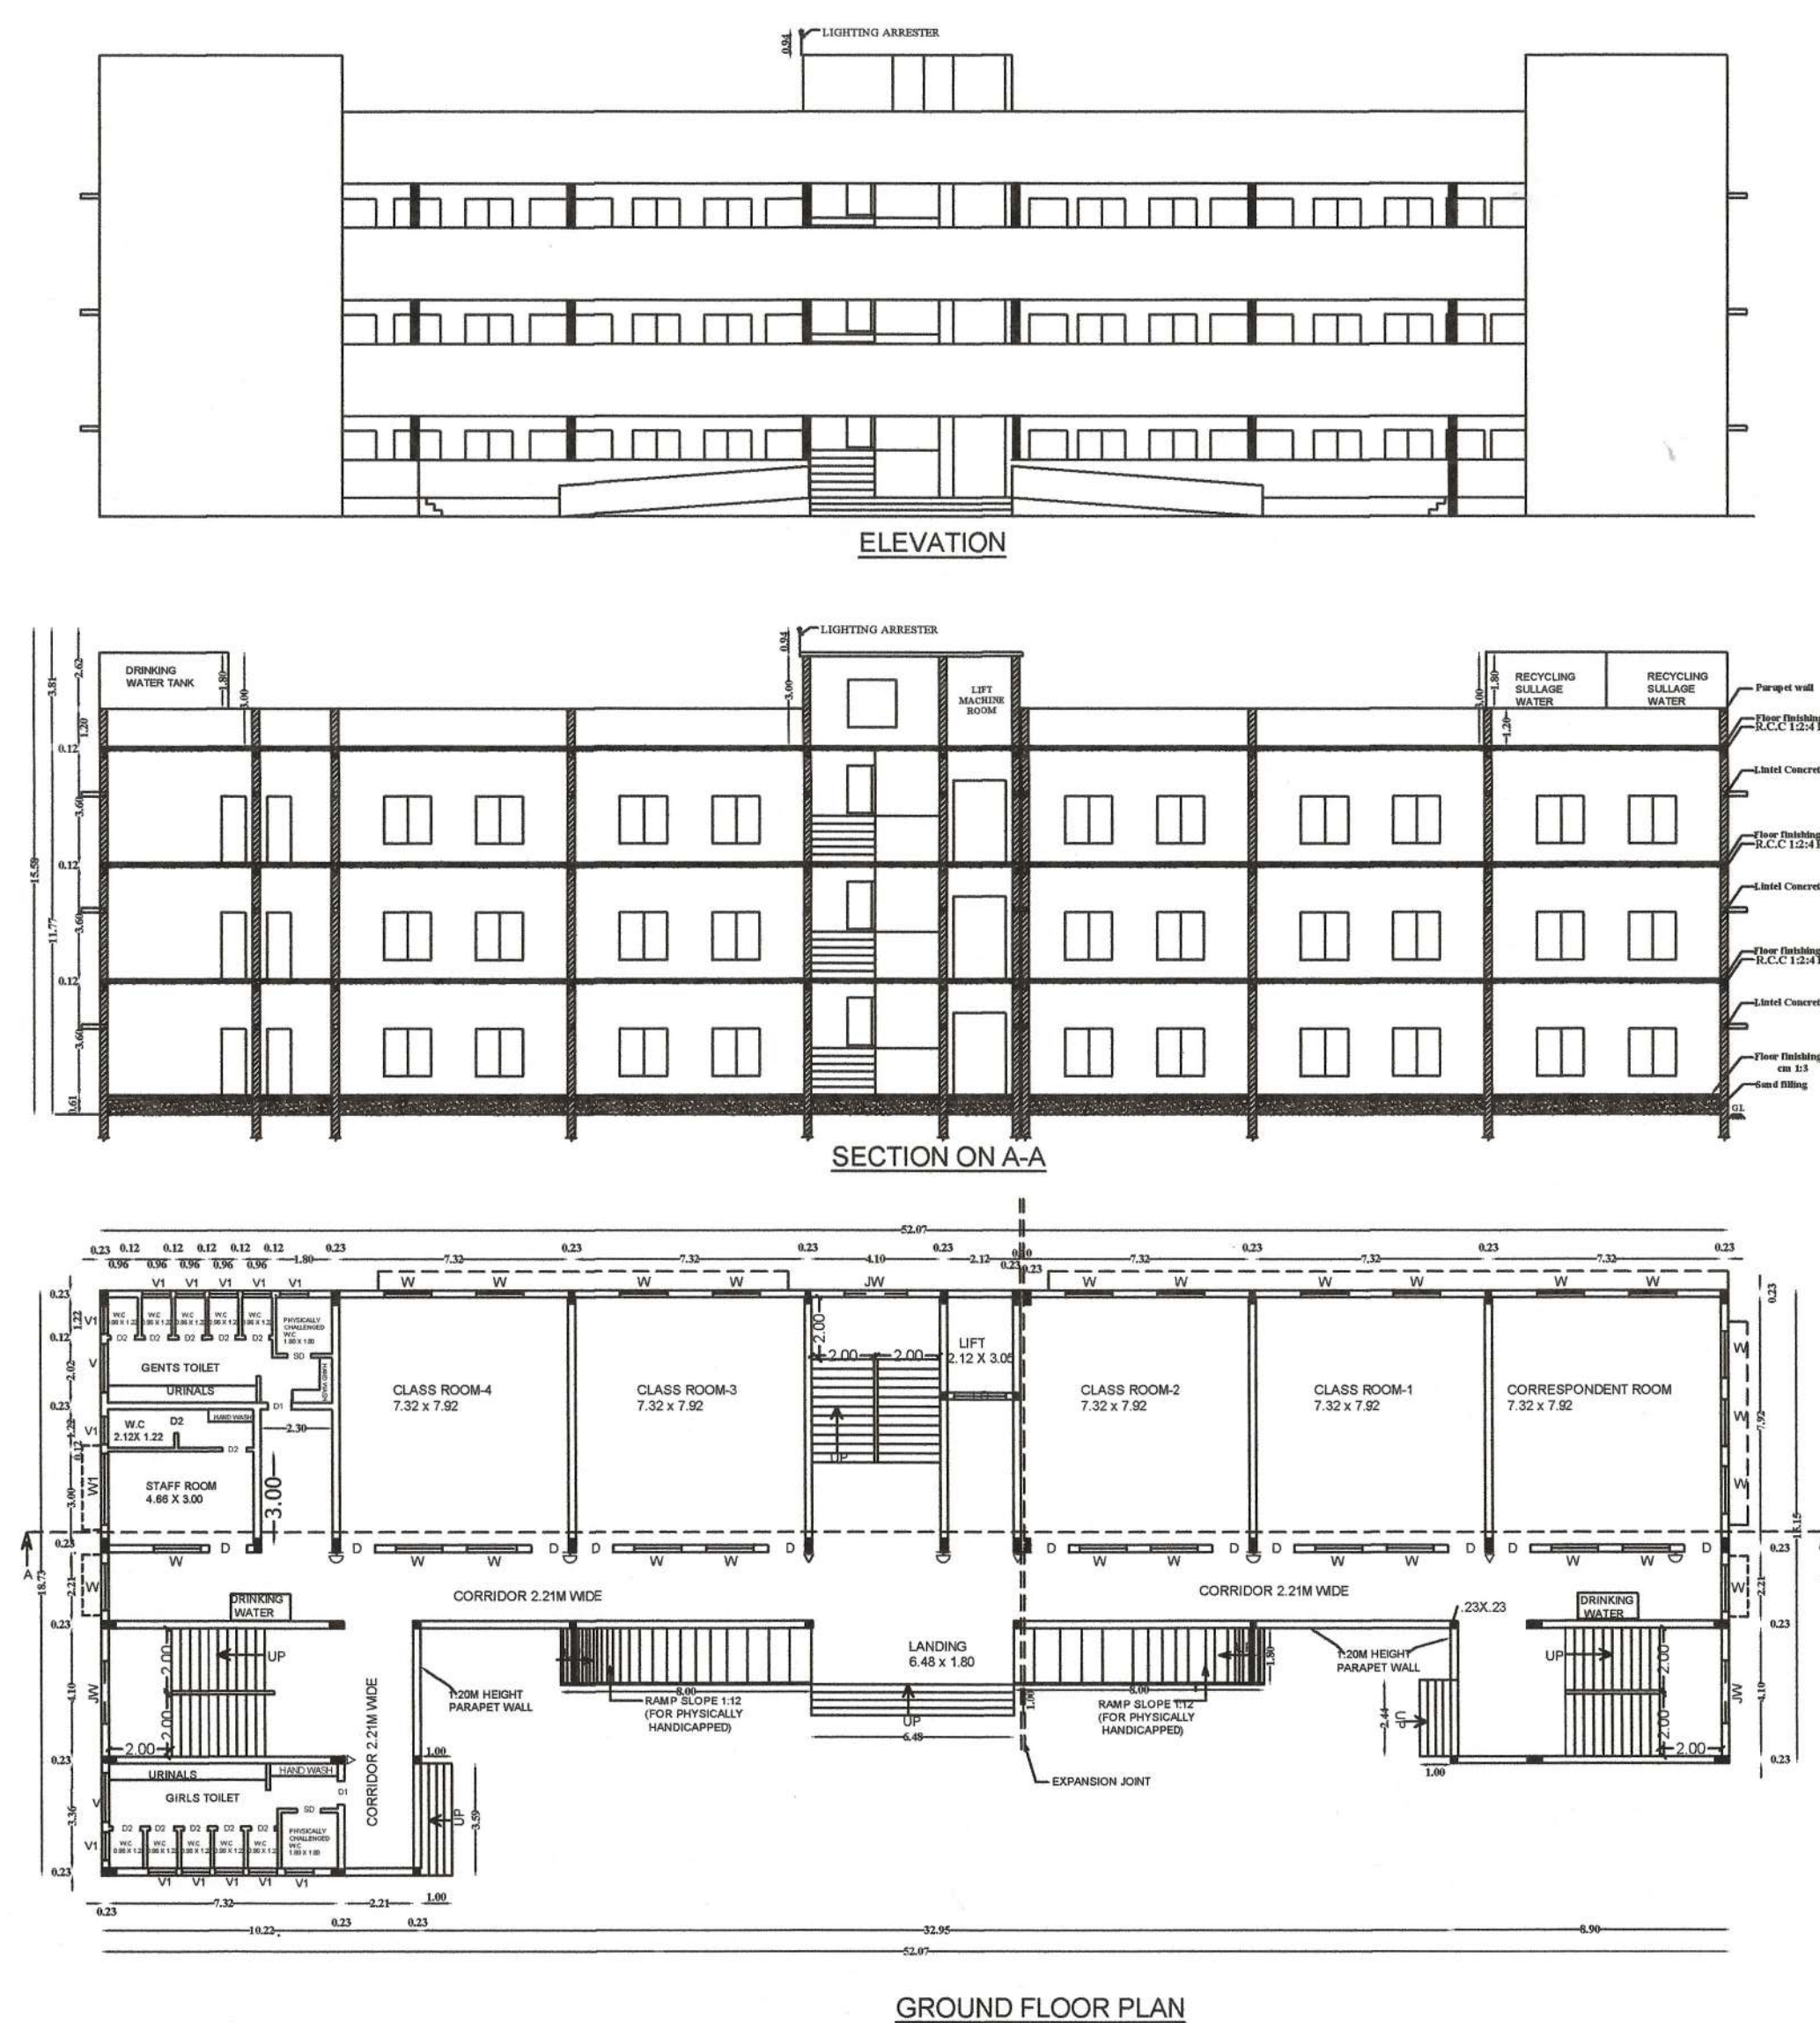

Eight ways to know a piece of land before you pay for it.

This report covers one part of the picture. These cover the rest, drawn from the same government records, for any property in Tamil Nadu.

LandLens One

Ask anything about a property and get an answer grounded in live government records, with the sources shown.

[/landlens/one](#)



Verify My Land

Every record check run on one property and returned as a single report.

[/landlens/verify-my-land](#)



Legal Opinion

An advocate's written opinion on the title, built on the records we pull for it.

[/landlens](#)



One Map

Every layer on one map: the parcel, its boundary, zoning, water bodies and what sits around it.

[/landlens/one/map](#)



PriceMap

What land actually changed hands for around this plot, taken from the registered deeds.

[/landlens/pricemap](#)



Build Scope

What you are allowed to build here: floor space, height, coverage and setbacks.

[/landlens/build-scope](#)



Property Tracker

Watch a property and hear about it when something new is registered against it.

[/landlens/property-tracker](#)



Deal Room

Run the transaction in one place: documents, stamping, signatures and the parties.

[/landlens/deal-room](#)



Twenty-four checks you can run yourself, at no cost.

Records and verification

The registers themselves, read for you.

Encumbrance Certificate

Patta and Chitta

Field Measurement Sketch

EC Analyzer

Bank charge check

Court case search

Seller background check

Approval check by survey

Value and duty

What it is worth and what it costs to register.

Guideline value by street

Guideline value by survey

Stamp duty and registration fees

Capital gains

Floor space index

Area unit converter

Zoning and land use

What the plan says can happen on this land.

Land use zone finder

CMDA land use check

Coastal regulation zone

Master plan check

Water bodies finder

Airport height clearance

Registers and directories

Who holds it, and which office keeps the record.

Find your registering office

Temple property check

Waqf property check

RERA register



Every free tool
/tools



Services we run
for you
/services



The LandLens
suite
/landlens/one



Every claim in this document traces back to a government record.

Legal opinions, due diligence and title verification

Building plan, layout and sub-division approvals

Completion and occupancy certificates, regularisation

Escrow, negotiation and NRI property management

Land survey, soil testing, architecture and construction

Verified RealEstate
3/350/2 Mettukuppam,
OMR Thoraipakkam,
Chennai 600 097, India
hello@verified.realestate
+91 9996 12 9996

Prepared from the registers named on the page each finding sits on. Where a register could not be read, this document says so in its place rather than leaving the gap to be read as a clean result.

