

PP

APPROVAL RECORD

Planning Permission

Vilupuram district, Tamil Nadu

APPROVAL TYPE

Building Plan

ISSUING AUTHORITY







Rural Panchayat

The approval as the planning authority issued it, reproduced in full behind this page.

An approval speaks to what was sanctioned, not to what was built. Completion is a separate record.

PLAN SHOWING THE PROPOSED CONSTRUCTION OF RCC ROOF GROUND FLOOR COMMERCIAL BUILDING - IN R.S. NO:- 36/2C2 , PATTa NO. 1376, PLOT No'S.1, 2, AT VILLUPURAM MAIN ROAD , SRI MULLAI NAGAR, SU. KOLLUR VILLAGE, ARAKANDANALLUR LIMIT, KANDACHIPURAM TALUK, VILLUPURAM DISTRICT.

NAME OF THE APPLICANT : Mr. S. MURUGAN. S/o. Mr. SUBRAMANIYAN.

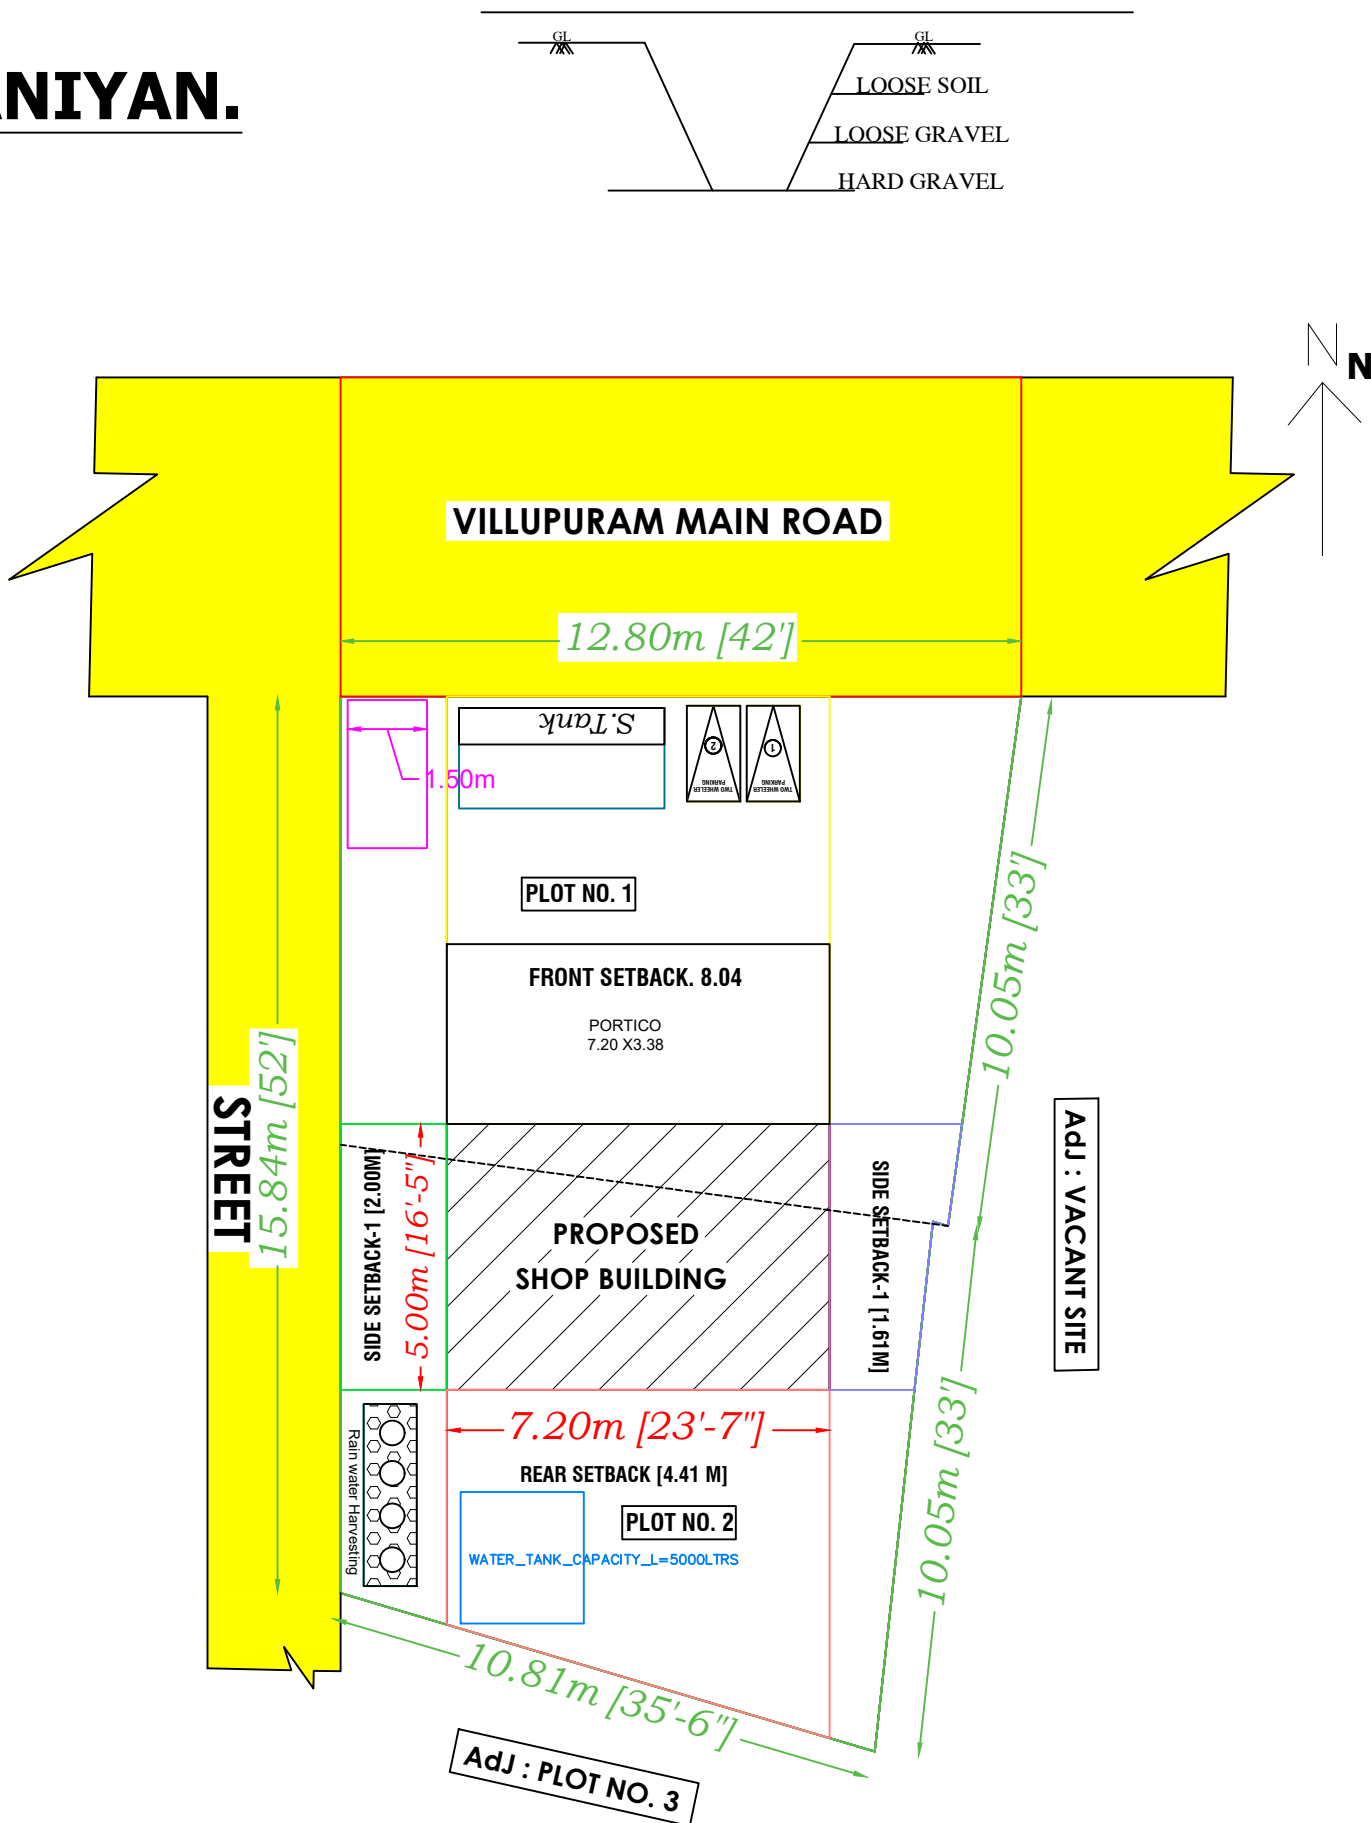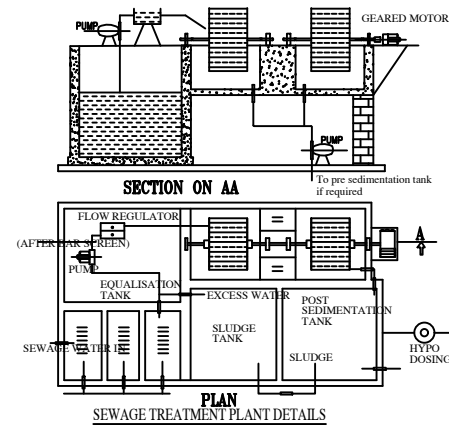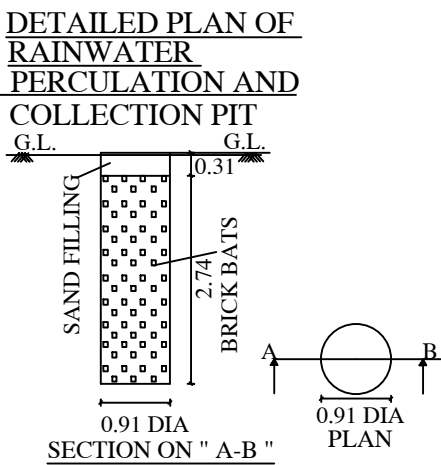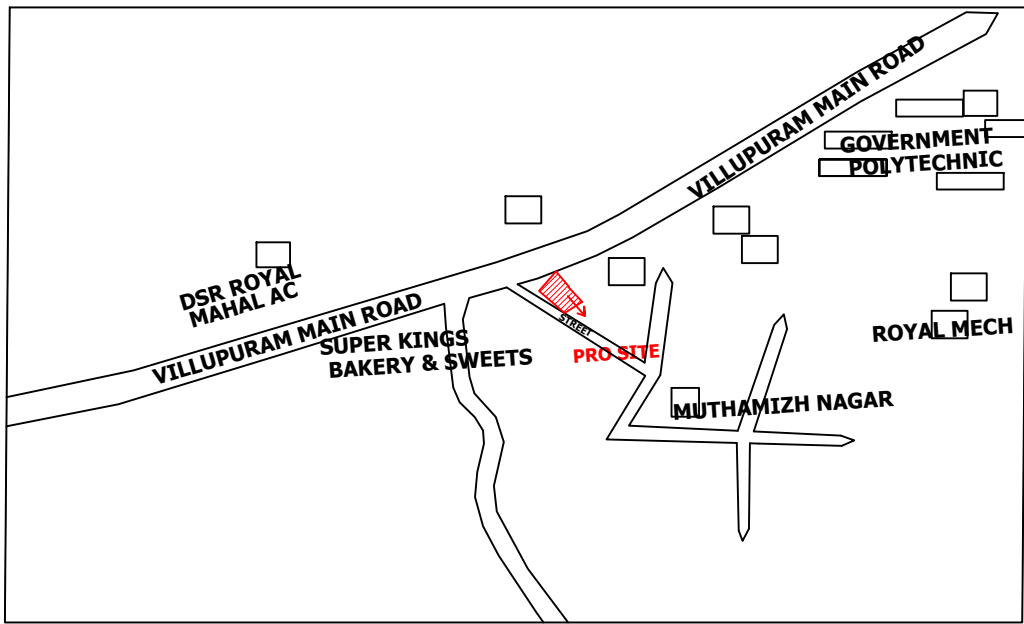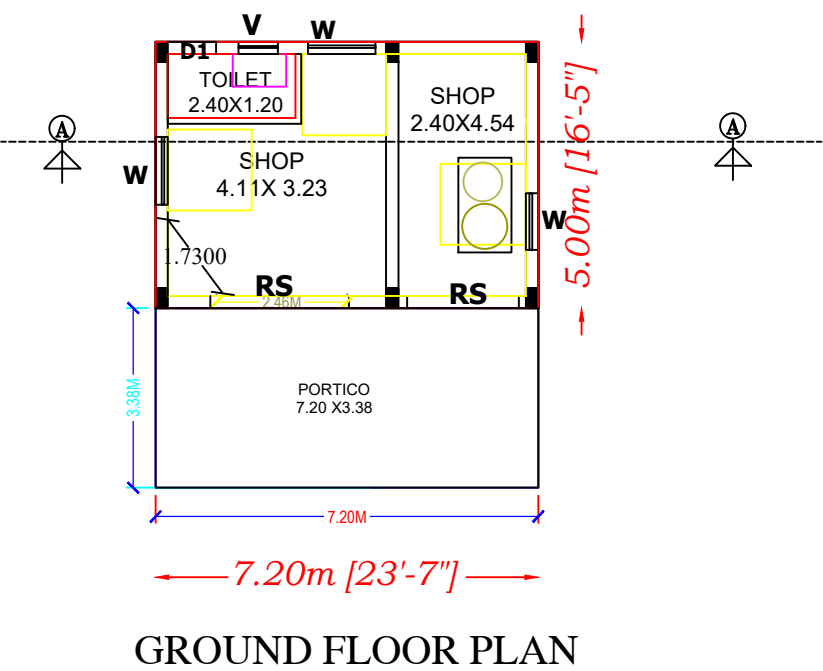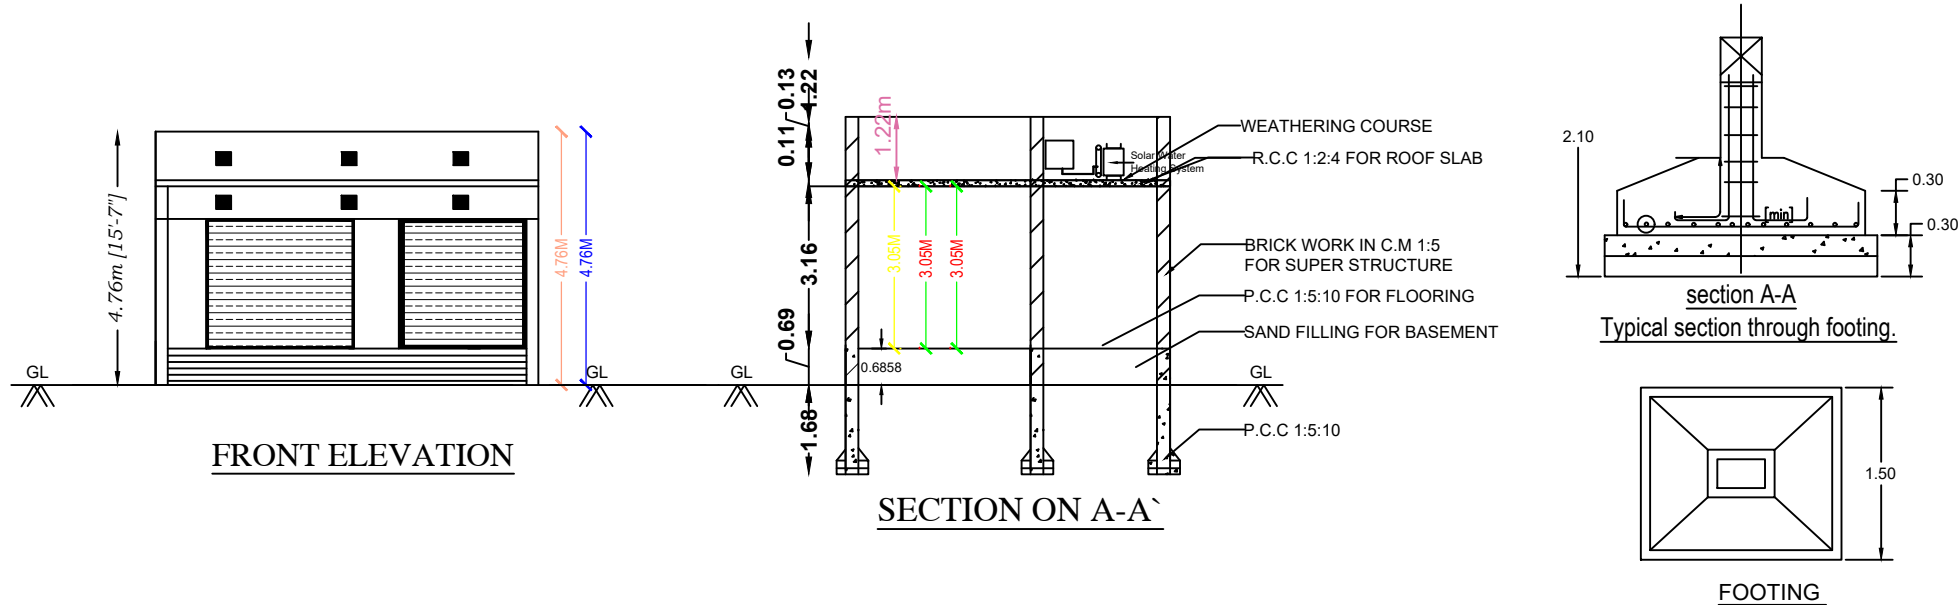

SITE PLAN:
SCALE 1:100

SHEET 1

NOTES:-
SCALE :- 1 :100
ALL DIMENSIONS ARE IN "METER"

NOTES:-
SOLAR SYSTEM EQUIPMENTS ARE PROVIDED AT NORTH WEST CORNER IN OPEN TERRACE

DRAWING No: 3400 DATE: 14/06/2026

- COMMERCIAL BUILDING -		
AREA DETAILS	SQM	SFT
AREA OF THE SITE (As per Document) (PLOT No'S. 1, 2)	210.30	2263.00
AREA OF THE SITE (As per Patta)	210.00	2259.60
PROPOSED GROUND FLOOR AREA	36.00	387.36

- JOINERY DETAILS -		
DESCRIPTION	METRE	FEET
D1- DOOR	0.76X2.13	2'-6" X 7'-0"
W- WINDOWS	1.12X1.12	4'-0" X 4'-0"
W1- WINDOWS	0.91X0.91	3'-0" X 3'-0"
W2- WINDOWS	0.91X2.44	3'-0" X 8'-0"
LEGENDS:-	PATTa No: 1376	
1. SITE BOUNDARY		
2. PROPOSED BUILDING		
3. ROAD/STREET		

T.N. COMBINED DEVELOPEMENT & BUILDING RULES - 2019			
SET BACK	REQUIRED	AVAILABLE	
FRONT SETBACK	1.50	8.04	OK
SIDE SETBACK-1	1.00	1.61	OK
SIDE SETBACK-2	1.00	2.00	OK
REAR SETBACK	0.00	4.41	OK

PLOT COVERAGE - 17.12 %

PARKING REQUIREMENT:
Required Parking : 0 Car (2.70 x 7.20 m) , 0 Bike Parking(1.00 m x 1.80 m)
Available Parking : 0 Car (2.70 x 7.20 m) , 2 Bike Parking(1.00 m x 1.80 m)

APPLICANT:

S. Murugan

REGISTERED ENGINEER:

Er. S. DONBOSCO. D.C.E., CADD.
Regd.Engineer. Municipal & DTCP.,
Municipal Reg.No.177/LS/2022/00002
Panel Valuer of Banks, Consulting Engineer,
DK Construction. No.116., North Street.,
Tirukoilur Municipality., Kallakurichi (Dt)
Cell. 9094 111722., 81482 18982.

OFFICE USE :



STAIRCASE DETAILS
(NOT TO SCALE)

BRICK WORK
WAIST SLAB

T - TREAD : 0.25M
R - RISE : 0.175 M
W - WIDTH : 0.90 M

RAIN WATER HARVESTING

RWH SECTION (SAMPLE)
RWH_CAPACITY_L=2000LTRS
RWH- 2000 Liters

DETAILED DRAWING FOR SEPTIC TANK WITH DISPERSION TRENCH 225 GALLONS CAPACITY OF 1000LITRES

MANHOLE 0.45
SOIL WITH AIR TIGHT
CONCRETE

VENTILATOR
SHAFT 0.10 DIA
FORMATION LEVEL

COUNTRY ROOF PAN
TILES EXTRA
LARGE TO
COVER SIDES
PARTIALLY

SECTION OF SEPTIC TANK
INJECTION
CHAMBER

SECTION OF DISPERSION TRENCH
ALL SIDES

PLAN OF SEPTIC TANK

PLAN OF DISPERSION TRENCH

MAIN GATE ELEVATION

MAIN GATE ELEVATION

WIKET GATE ELEVATION

WIKET GATE ELEVATION

Eight ways to know a piece of land before you pay for it.

This report covers one part of the picture. These cover the rest, drawn from the same government records, for any property in Tamil Nadu.

LandLens One

Ask anything about a property and get an answer grounded in live government records, with the sources shown.

[/landlens/one](#)



Verify My Land

Every record check run on one property and returned as a single report.

[/landlens/verify-my-land](#)



Legal Opinion

An advocate's written opinion on the title, built on the records we pull for it.

[/landlens](#)



One Map

Every layer on one map: the parcel, its boundary, zoning, water bodies and what sits around it.

[/landlens/one/map](#)



PriceMap

What land actually changed hands for around this plot, taken from the registered deeds.

[/landlens/pricemap](#)



Build Scope

What you are allowed to build here: floor space, height, coverage and setbacks.

[/landlens/build-scope](#)



Property Tracker

Watch a property and hear about it when something new is registered against it.

[/landlens/property-tracker](#)



Deal Room

Run the transaction in one place: documents, stamping, signatures and the parties.

[/landlens/deal-room](#)



Twenty-four checks you can run yourself, at no cost.

Records and verification

The registers themselves, read for you.

Encumbrance Certificate

Patta and Chitta

Field Measurement Sketch

EC Analyzer

Bank charge check

Court case search

Seller background check

Approval check by survey

Zoning and land use

What the plan says can happen on this land.

Land use zone finder

CMDA land use check

Coastal regulation zone

Master plan check

Water bodies finder

Airport height clearance

Value and duty

What it is worth and what it costs to register.

Guideline value by street

Guideline value by survey

Stamp duty and registration fees

Capital gains

Floor space index

Area unit converter

Registers and directories

Who holds it, and which office keeps the record.

Find your registering office

Temple property check

Waqf property check

RERA register



Every free tool
/tools



Services we run
for you
/services



The LandLens
suite
/landlens/one



Every claim in this document traces back to a government record.

Legal opinions, due diligence and title verification

Building plan, layout and sub-division approvals

Completion and occupancy certificates, regularisation

Escrow, negotiation and NRI property management

Land survey, soil testing, architecture and construction

Verified RealEstate
3/350/2 Mettukuppam,
OMR Thoraipakkam,
Chennai 600 097, India
hello@verified.realestate
+91 9996 12 9996

Prepared from the registers named on the page each finding sits on. Where a register could not be read, this document says so in its place rather than leaving the gap to be read as a clean result.

