PP APPROVAL RECORD

Planning Permission

Puthuppatti, Vathirairuppu taluk
Virudhunagar district, Tamil Nadu

APPROVAL TYPE
Layout Approval

ISSUING AUTHORITY
DTCP

EXTENT APPROVED
2.00 Acres

PURPOSE
Residential

The approval as the planning authority issued it, reproduced in full behind this page.

An approval speaks to what was sanctioned, not to what was built. Completion is a separate record.

Verified RealEstate™
3/350/2 Mettukuppam,
OMR Thoraipakkam,
Chennai 600 097, India

hello@verified.realestate
+91 9996 12 9996
verified.realestate

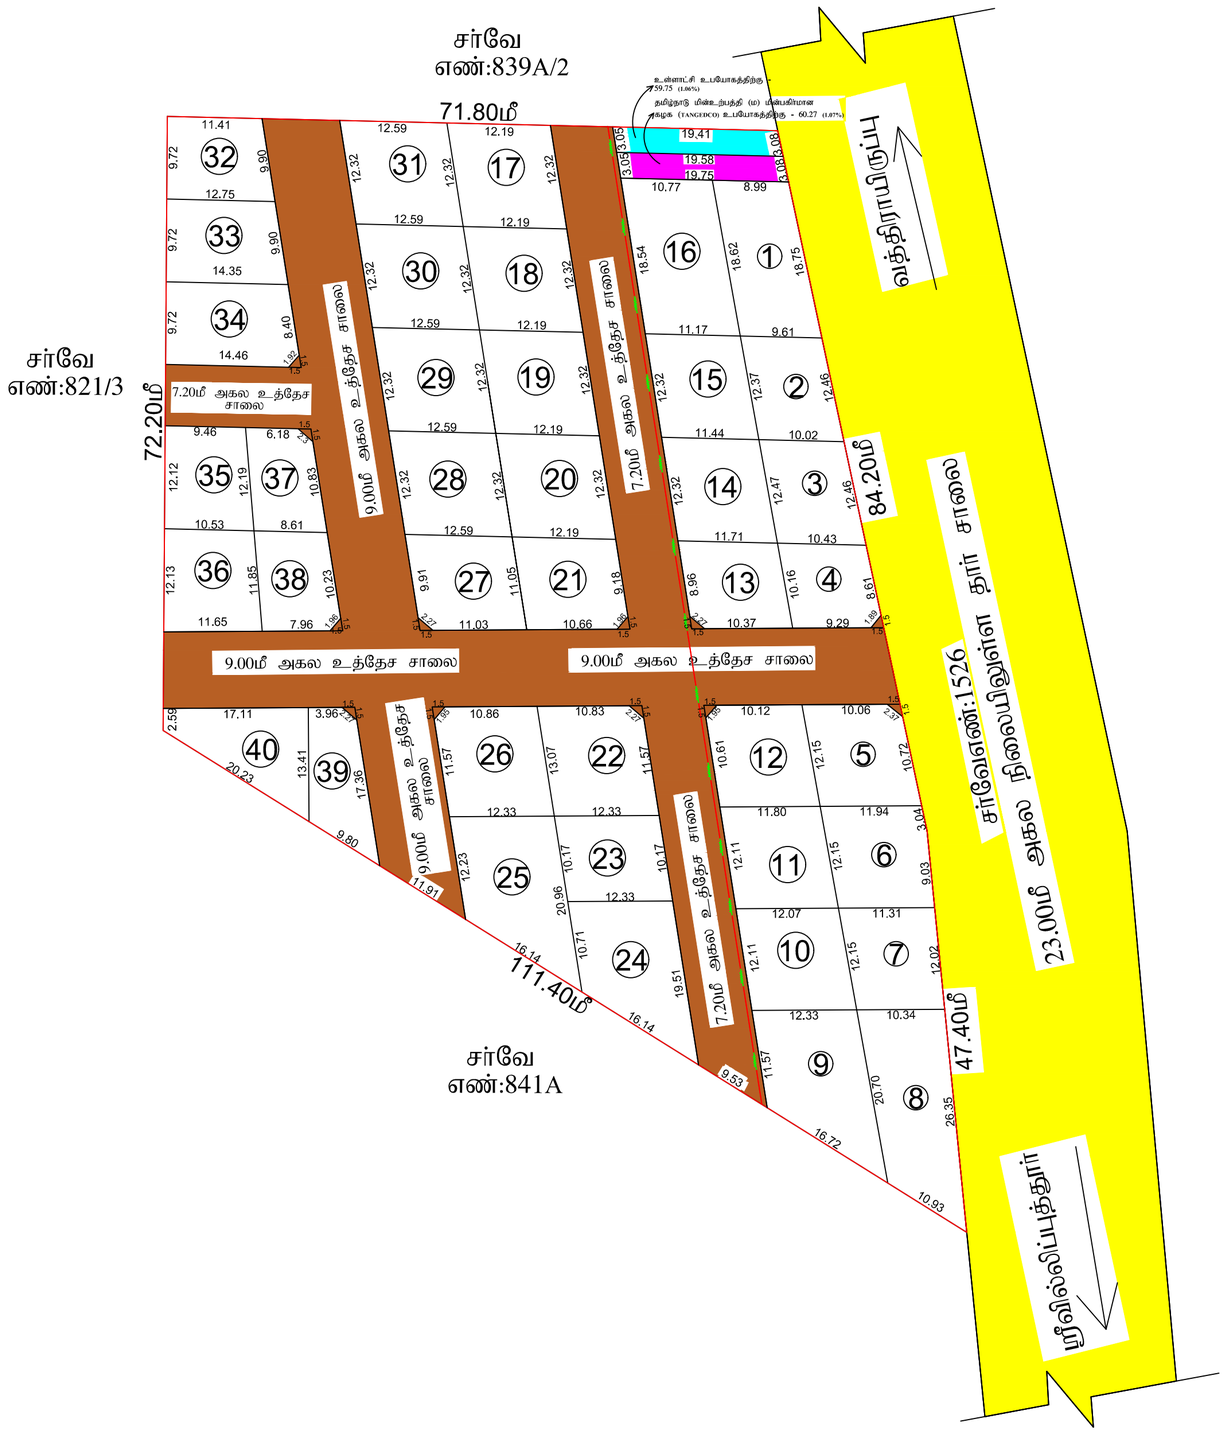

அளவர் / உதவிவரைவாளர் வரைவாளர் நிலை-3 மேற்பார்வையாளர் உதவி இயக்குநர்

நகர் ஊரமைப்பு துறை
விருதுநகர் மாவட்ட நகர் ஊரமைப்பு அலுவலகம்
வ.புதுப்பட்டி பேரூராட்சி

விருதுநகர் மாவட்டம், வத்திராயிருப்பு வட்டம், வ.புதுப்பட்டி பேரூராட்சி,வ.புதுப்பட்டி கிராமம், சர்வே.எண்:839A/3 ல் அமையும் உத்தேச குடியிருப்பு மனைப்பிரிவு தொழில் நுட்ப ஒப்புதல் வரைபடம்

(திட்டமில்லா பகுதி)

கோப்பு எண் : 162/2023/விருமா
அளவு : 1:400
ONLINE APPLICATION NO : IMA3K1G2

வ

குறிப்புகள்

மனைப்பிரிவு இடத்தின் பரப்பளவு – 2.00 ஏக்கர்(8100.00ச.மீ)
மனைப்பிரிவின் உத்தேச சாலையின் பரப்பளவு
மூலை முடுக்கு உட்பட – 2406.91 ச.மீ
மீதமுள்ள மனைப்பிரிவு இடத்தின் பரப்பளவு – 5693.09 ச.மீ
மனைப்பிரிவு இடத்தின் எல்லை –
நிலையிலுள்ள சாலை –
மனைப்பிரிவு உத்தேச சாலை –
கோரிய மனைகளின் எண்ணிக்கை – 40 எண்ணம்
ஒதுக்கப்பட்ட மனைகளின் எண்ணிக்கை – 40 எண்ணம்

பொது ஒதுக்கீடு

(உள்ளாட்சிக்கு தானமாக ஒப்படைப்பு செய்யப்பட வேண்டியது.)

நகர் ஊரமைப்பு இயக்குநர், சென்னை அவர்களின் சுற்றறிக்கை ந.க.எண்: 4367/2019/நாள்:5.2.2020 மற்றும் தமிழ்நாடு ஒருங்கினைந்த வளர்ச்சி (ம) கட்டிட விதிகள்-2019/ மனைப்பிரிவு விதி எண்:41(1)(ம) 47(6) படி பூங்கா பரப்புக்கு இணையான கட்டணத் தொகையினை அரசு வழிகாட்டின் மதிப்பின்படி மனுதாரால் செலுத்தப்படவேண்டும்)

உள்ளாட்சி உபயோகத்திற்கு – 59.75 ச.மீ (1.05%) :
தமிழ்நாடு மின்உற்பத்தி (ம) மின்பகிர்மான கழக (TANGEDCO) உபயோகத்திற்கு – 60.27 ச.மீ (1.06%) :

கட்டிடவரம்பு

7.20மீ (ம) 9.00மீ அகலச்சாலைக்கு 1.5 மீ விடப்பட வேண்டும்.
10.00மீ (ம) 12.00மீ அகலச்சாலைகளுக்கு 3.0மீ விடப்பட வேண்டும்.

மூலைமுடுக்கு

12.00மீ அகலச்சாலைகள் வரை 1.5மீx1.5மீ வரை விடப்பட வேண்டும்.

நிபந்தனைகள்

1. அரசாணை எண்-71 ஊரக வளர்ச்சி (ம) உள்ளாட்சி துறை நாள்–16.09.2002 இன் படி மனுதாராது நில உரிமம் குறித்து சரிபார்ப்பது உள்ளாட்சியின் பொறுப்பாகும். இம்மனைப்பிரிவின் தொழில் நுட்ப ஒப்புதலானது வட்டார வளர்ச்சி அலுவலகம் (கி.ஊ) விருதுநகர் ஊராட்சி ஒன்றியம், அவர்களால் வழங்கப்பட்ட நிலஉரிமைச் சான்றின் அடிப்படையில் வழங்கப்பட்டது.

2. இம்மனைப்பிரிவின் ஒப்புதலுக்காக சமர்ப்பிக்கப்பட்ட ஆவணங்கள் (ம) சான்றுகள் சரியானவையல்ல என அறியப்பட்டால் அல்லது இம்மனைப் பிரிவிற்கு தொழில் நுட்பஒப்புதல் வழங்கியதால் பாதிப்பு ஏற்படக்கூடிய சூழ்நிலை ஏற்படின் இம்மனைப்பிரிவிற்கு வழங்கப்பட்ட தொழில் நுட்ப ஒப்புதலானது எவ்வித முன்னறிவிப்பின்றி நகர் ஊரமைப்பு ஆணையர், சென்னை, அவர்களால் ரத்து செய்யப்படும்.

3. உள்ளாட்சிக்கு தானமாக வழங்கப்பட்ட இடங்களை உள்ளாட்சியின் பெயருக்கு மாற்றி வருவாய்துறையின் மூலம் உட்பிரிவு செய்து அதற்கான விபரங்கள் பெறப்பட்ட பின்னரே உள்ளாட்சியில் மனைப்பிரிவுக்கு இறுதி ஒப்புதல் வழங்கப்பட வேண்டும்.

குறிப்பு

அனைத்து அளவுகளும் மீட்டரில் குறிப்பிடப்பட்டுள்ளது.

ம.வ /ந.ஊ.து.இ. (விருமா) எண்: 20 / 2023 (o)

மாவட்ட நகர் ஊரமைப்பு துணை இயக்குநர்
விருதுநகர் மாவட்டம்

THE LANDLENS SUITE

Eight ways to know a piece of land before you pay for it.

This report covers one part of the picture. These cover the rest, drawn from the same government records, for any property in Tamil Nadu.

LandLens One
Ask anything about a property and get an answer grounded in live government records, with the sources shown.
/landlens/one

Verify My Land
Every record check run on one property and returned as a single report.
/landlens/verify-my-land

Legal Opinion
An advocate's written opinion on the title, built on the records we pull for it.
/landlens

One Map
Every layer on one map: the parcel, its boundary, zoning, water bodies and what sits around it.
/landlens/one/map

PriceMap
What land actually changed hands for around this plot, taken from the registered deeds.
/landlens/pricemap

Build Scope
What you are allowed to build here: floor space, height, coverage and setbacks.
/landlens/build-scope

Property Tracker
Watch a property and hear about it when something new is registered against it.
/landlens/property-tracker

Deal Room
Run the transaction in one place: documents, stamping, signatures and the parties.
/landlens/deal-room

FREE TOOLS · NO ACCOUNT NEEDED

Twenty-four checks you can run yourself, at no cost.

Records and verification

The registers themselves, read for you.

- Encumbrance Certificate
- Patta and Chitta
- Field Measurement Sketch
- EC Analyzer
- Bank charge check
- Court case search
- Seller background check
- Approval check by survey

Value and duty

What it is worth and what it costs to register.

- Guideline value by street
- Guideline value by survey
- Stamp duty and registration fees
- Capital gains
- Floor space index
- Area unit converter

Zoning and land use

What the plan says can happen on this land.

- Land use zone finder
- CMDA land use check
- Coastal regulation zone
- Master plan check
- Water bodies finder
- Airport height clearance

Registers and directories

Who holds it, and which office keeps the record.

- Find your registering office
- Temple property check
- Waqf property check
- RERA register

Every free tool
/tools

Services we run for you
/services

The LandLens suite
/landlens/one

Verified RealEstate™

Every claim in this document traces back to a government record.

- Legal opinions, due diligence and title verification
- Building plan, layout and sub-division approvals
- Completion and occupancy certificates, regularisation
- Escrow, negotiation and NRI property management
- Land survey, soil testing, architecture and construction

Verified RealEstate
3/350/2 Mettukuppam,
OMR Thoraipakkam,
Chennai 600 097, India
hello@verified.realestate
+91 9996 12 9996

Prepared from the registers named on the page each finding sits on. Where a register could not be read, this document says so in its place rather than leaving the gap to be read as a clean result.