

PP

APPROVAL RECORD

Planning Permission

Velauthapuram, Aruppukottai taluk
Virudhunagar district, Tamil Nadu

APPROVAL TYPE

Layout Approval

ISSUING AUTHORITY

DTCP

PURPOSE

Residential

The approval as the planning authority issued it, reproduced in full behind this page.

An approval speaks to what was sanctioned, not to what was built. Completion is a separate record.

நகர் ஊரமைப்பு துறை - விருதுநகர் மாவட்டம்
பந்தல்குடி ஊராட்சி

விருதுநகர் மாவட்டம், அருப்புக்கோட்டை வட்டம்/ஊராட்சி ஒன்றியம், பந்தல்குடி ஊராட்சி, வேலையுதூரம் கிராமம், சர்வே எண்:- 21/2சி.3-இல் அமையும் உத்தேச குடியிருப்பு மனைப்பிரிவுக்கான SITE PLAN அமைப்பு ஒப்புதல் வரைபடம்.

(திட்டமில்லாத பகுதி)



கோப்பு எண் : 140/2023

அளவு : 1 : 400

இணையதள எண் : LH16TNR

குறிப்புகள்:

மனைப்பிரிவு இடத்தின் பரப்பளவு = 51.89 சென்ட்
மனைப்பிரிவு இடத்தின் எல்லை =
நிலையிலுள்ள சாலை =

நிபந்தனைகள்:

1. அரசாணை எண்-71 ஊரக வளர்ச்சி துறை (ம) உள்வாட்சி துறை நாள்- 16.09.2002 - இன்படி மனுசாரது நிலஉரிமம் குறித்து சரிபார்ப்பது உள்வாட்சியின் பொறுப்பாகும். இம் மனைப்பிரிவின் தொழில் நுட்ப ஒப்புதலானது வட்டார வளர்ச்சி அலுவலர்(கி.ஊ), அருப்புக்கோட்டை ஊராட்சி ஒன்றியம், அவர்களால் வழங்கப்பட்ட நிலஉரிமைச் சான்றின் அடிப்படையில் வழங்கப்பட்டது.
2. இம்மனைப்பிரிவு ஒப்புதலுக்காக சமர்ப்பிக்கப்பட்ட ஆவணங்கள் (ம) சான்றுகள் சரியானவையல்ல என அறிவிப்பட்டால் அல்லது இம்மனைப்பிரிவிற்கு தொழில் நுட்ப ஒப்புதல் வழங்கியதால் பாதிப்பு ஏற்படக்கூடிய சூழ்நிலை ஏற்படின் இம்மனைப்பிரிவிற்கு வழங்கப்பட்ட தொழில் நுட்ப ஒப்புதலானது எவ்வித முன்னறிவிப்பின்றி நகர் ஊரமைப்பு ஆணையர், சென்னை, அவர்களால் ரத்து செய்யப்படும்.
- 3.உள்வாட்சிக்கு தானமாக வழங்கப்பட்ட இடங்களை உள்வாட்சியின் பெயருக்கு மாற்றி வருவாய்துறையின் மூலம் உபயோகிகள் செய்து அதற்கான விரிசல்கள் பெறப்பட்ட பின்னர் உள்வாட்சியால் மனைப்பிரிவுக்கு இறுதி ஒப்புதல் வழங்கப்பட வேண்டும்.
- 4.கோபுர உயர் மின் அழுத்த கம்பிகளின் கீழ் கட்டிடம் கட்ட தடை செய்யப்பட்ட பகுதி காலியிடமாக விடப்பட வேண்டும்.
- 5.TNCDRR-2019 ன் படி விதிகளுக்கு உட்பட்டு எந்த வித வளர்ச்சியினையும் வளர்ச்சியினையும் மேற்கொள்ளப்பட வேண்டும்.

குறிப்பு :

அனைத்து அளவுகளும் மீட்டரில் குறிப்பிடப்பட்டுள்ளது.

LP/DDTCP/VRN NO (SITE APPROVAL) 29/2023 (O)


நகர் ஊரமைப்பு துணை இயக்குநர்
விருதுநகர் மாவட்டம்

அளவர்/உதவிவரைவாளர்

வரைவாளர் நிலை-3

மேற்பார்வையாளர்

உதவிஇயக்குனர்

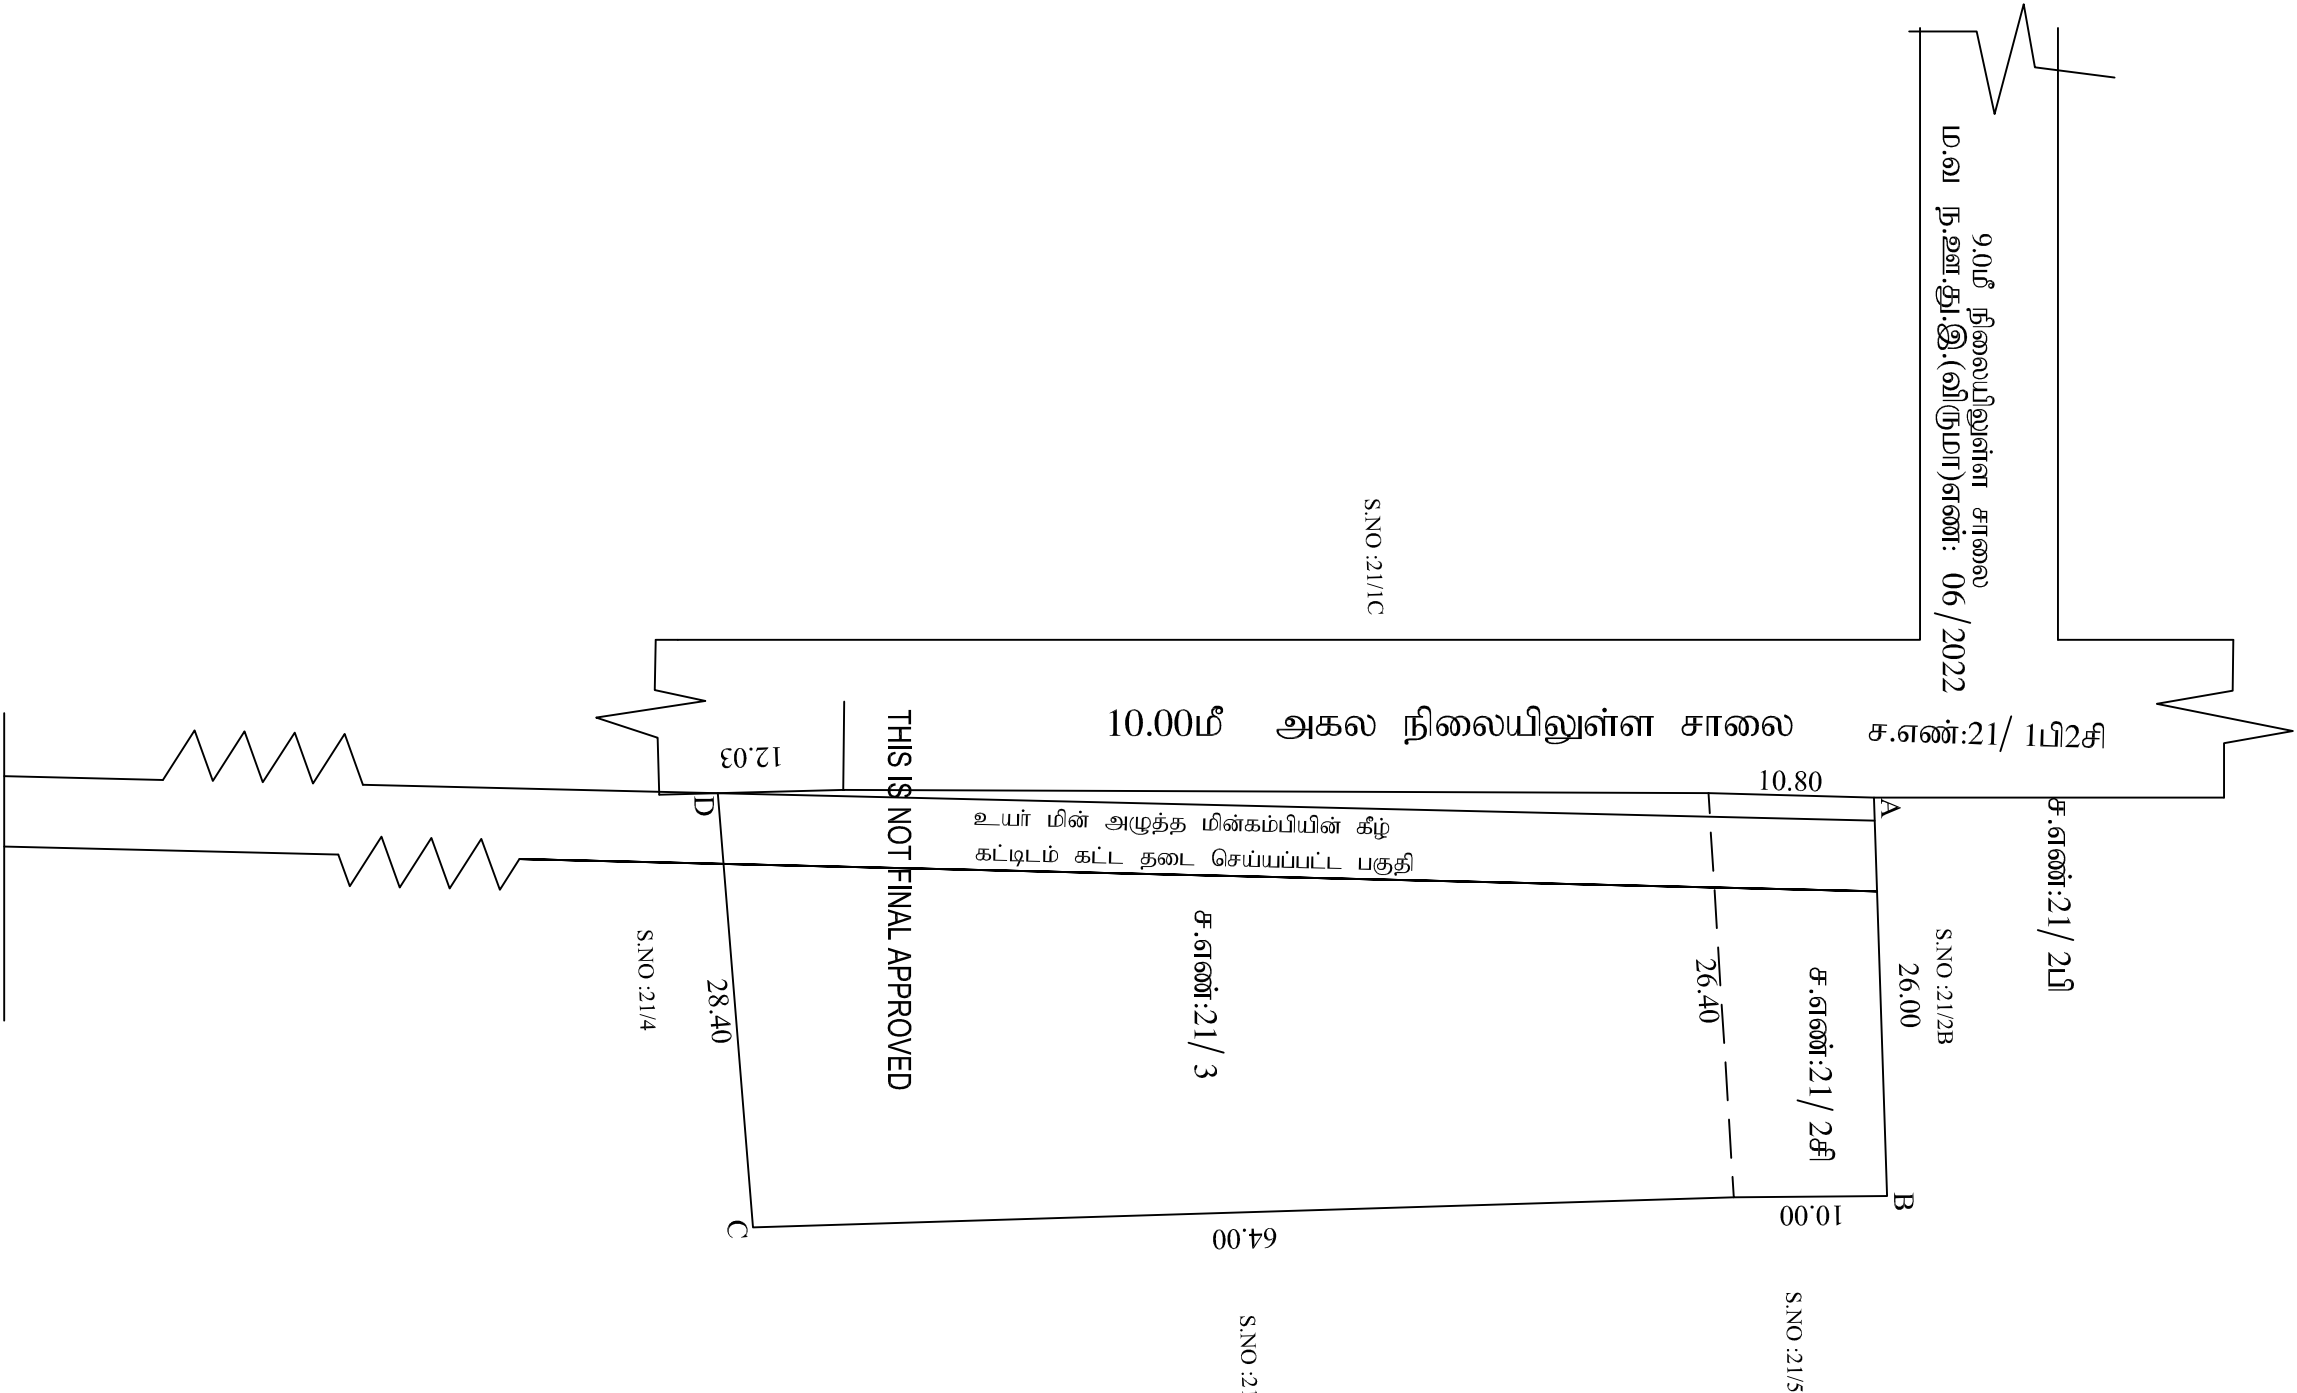

Eight ways to know a piece of land before you pay for it.

This report covers one part of the picture. These cover the rest, drawn from the same government records, for any property in Tamil Nadu.

LandLens One

Ask anything about a property and get an answer grounded in live government records, with the sources shown.

[/landlens/one](#)



Verify My Land

Every record check run on one property and returned as a single report.

[/landlens/verify-my-land](#)



Legal Opinion

An advocate's written opinion on the title, built on the records we pull for it.

[/landlens](#)



One Map

Every layer on one map: the parcel, its boundary, zoning, water bodies and what sits around it.

[/landlens/one/map](#)



PriceMap

What land actually changed hands for around this plot, taken from the registered deeds.

[/landlens/pricemap](#)



Build Scope

What you are allowed to build here: floor space, height, coverage and setbacks.

[/landlens/build-scope](#)



Property Tracker

Watch a property and hear about it when something new is registered against it.

[/landlens/property-tracker](#)



Deal Room

Run the transaction in one place: documents, stamping, signatures and the parties.

[/landlens/deal-room](#)



Twenty-four checks you can run yourself, at no cost.

Records and verification

The registers themselves, read for you.

Encumbrance Certificate

Patta and Chitta

Field Measurement Sketch

EC Analyzer

Bank charge check

Court case search

Seller background check

Approval check by survey

Value and duty

What it is worth and what it costs to register.

Guideline value by street

Guideline value by survey

Stamp duty and registration fees

Capital gains

Floor space index

Area unit converter

Zoning and land use

What the plan says can happen on this land.

Land use zone finder

CMDA land use check

Coastal regulation zone

Master plan check

Water bodies finder

Airport height clearance

Registers and directories

Who holds it, and which office keeps the record.

Find your registering office

Temple property check

Waqf property check

RERA register



Every free tool
/tools



Services we run
for you
/services



The LandLens
suite
/landlens/one



Every claim in this document traces back to a government record.

Legal opinions, due diligence and title verification

Building plan, layout and sub-division approvals

Completion and occupancy certificates, regularisation

Escrow, negotiation and NRI property management

Land survey, soil testing, architecture and construction

Verified RealEstate
3/350/2 Mettukuppam,
OMR Thoraipakkam,
Chennai 600 097, India
hello@verified.realestate
+91 9996 12 9996

Prepared from the registers named on the page each finding sits on. Where a register could not be read, this document says so in its place rather than leaving the gap to be read as a clean result.

