
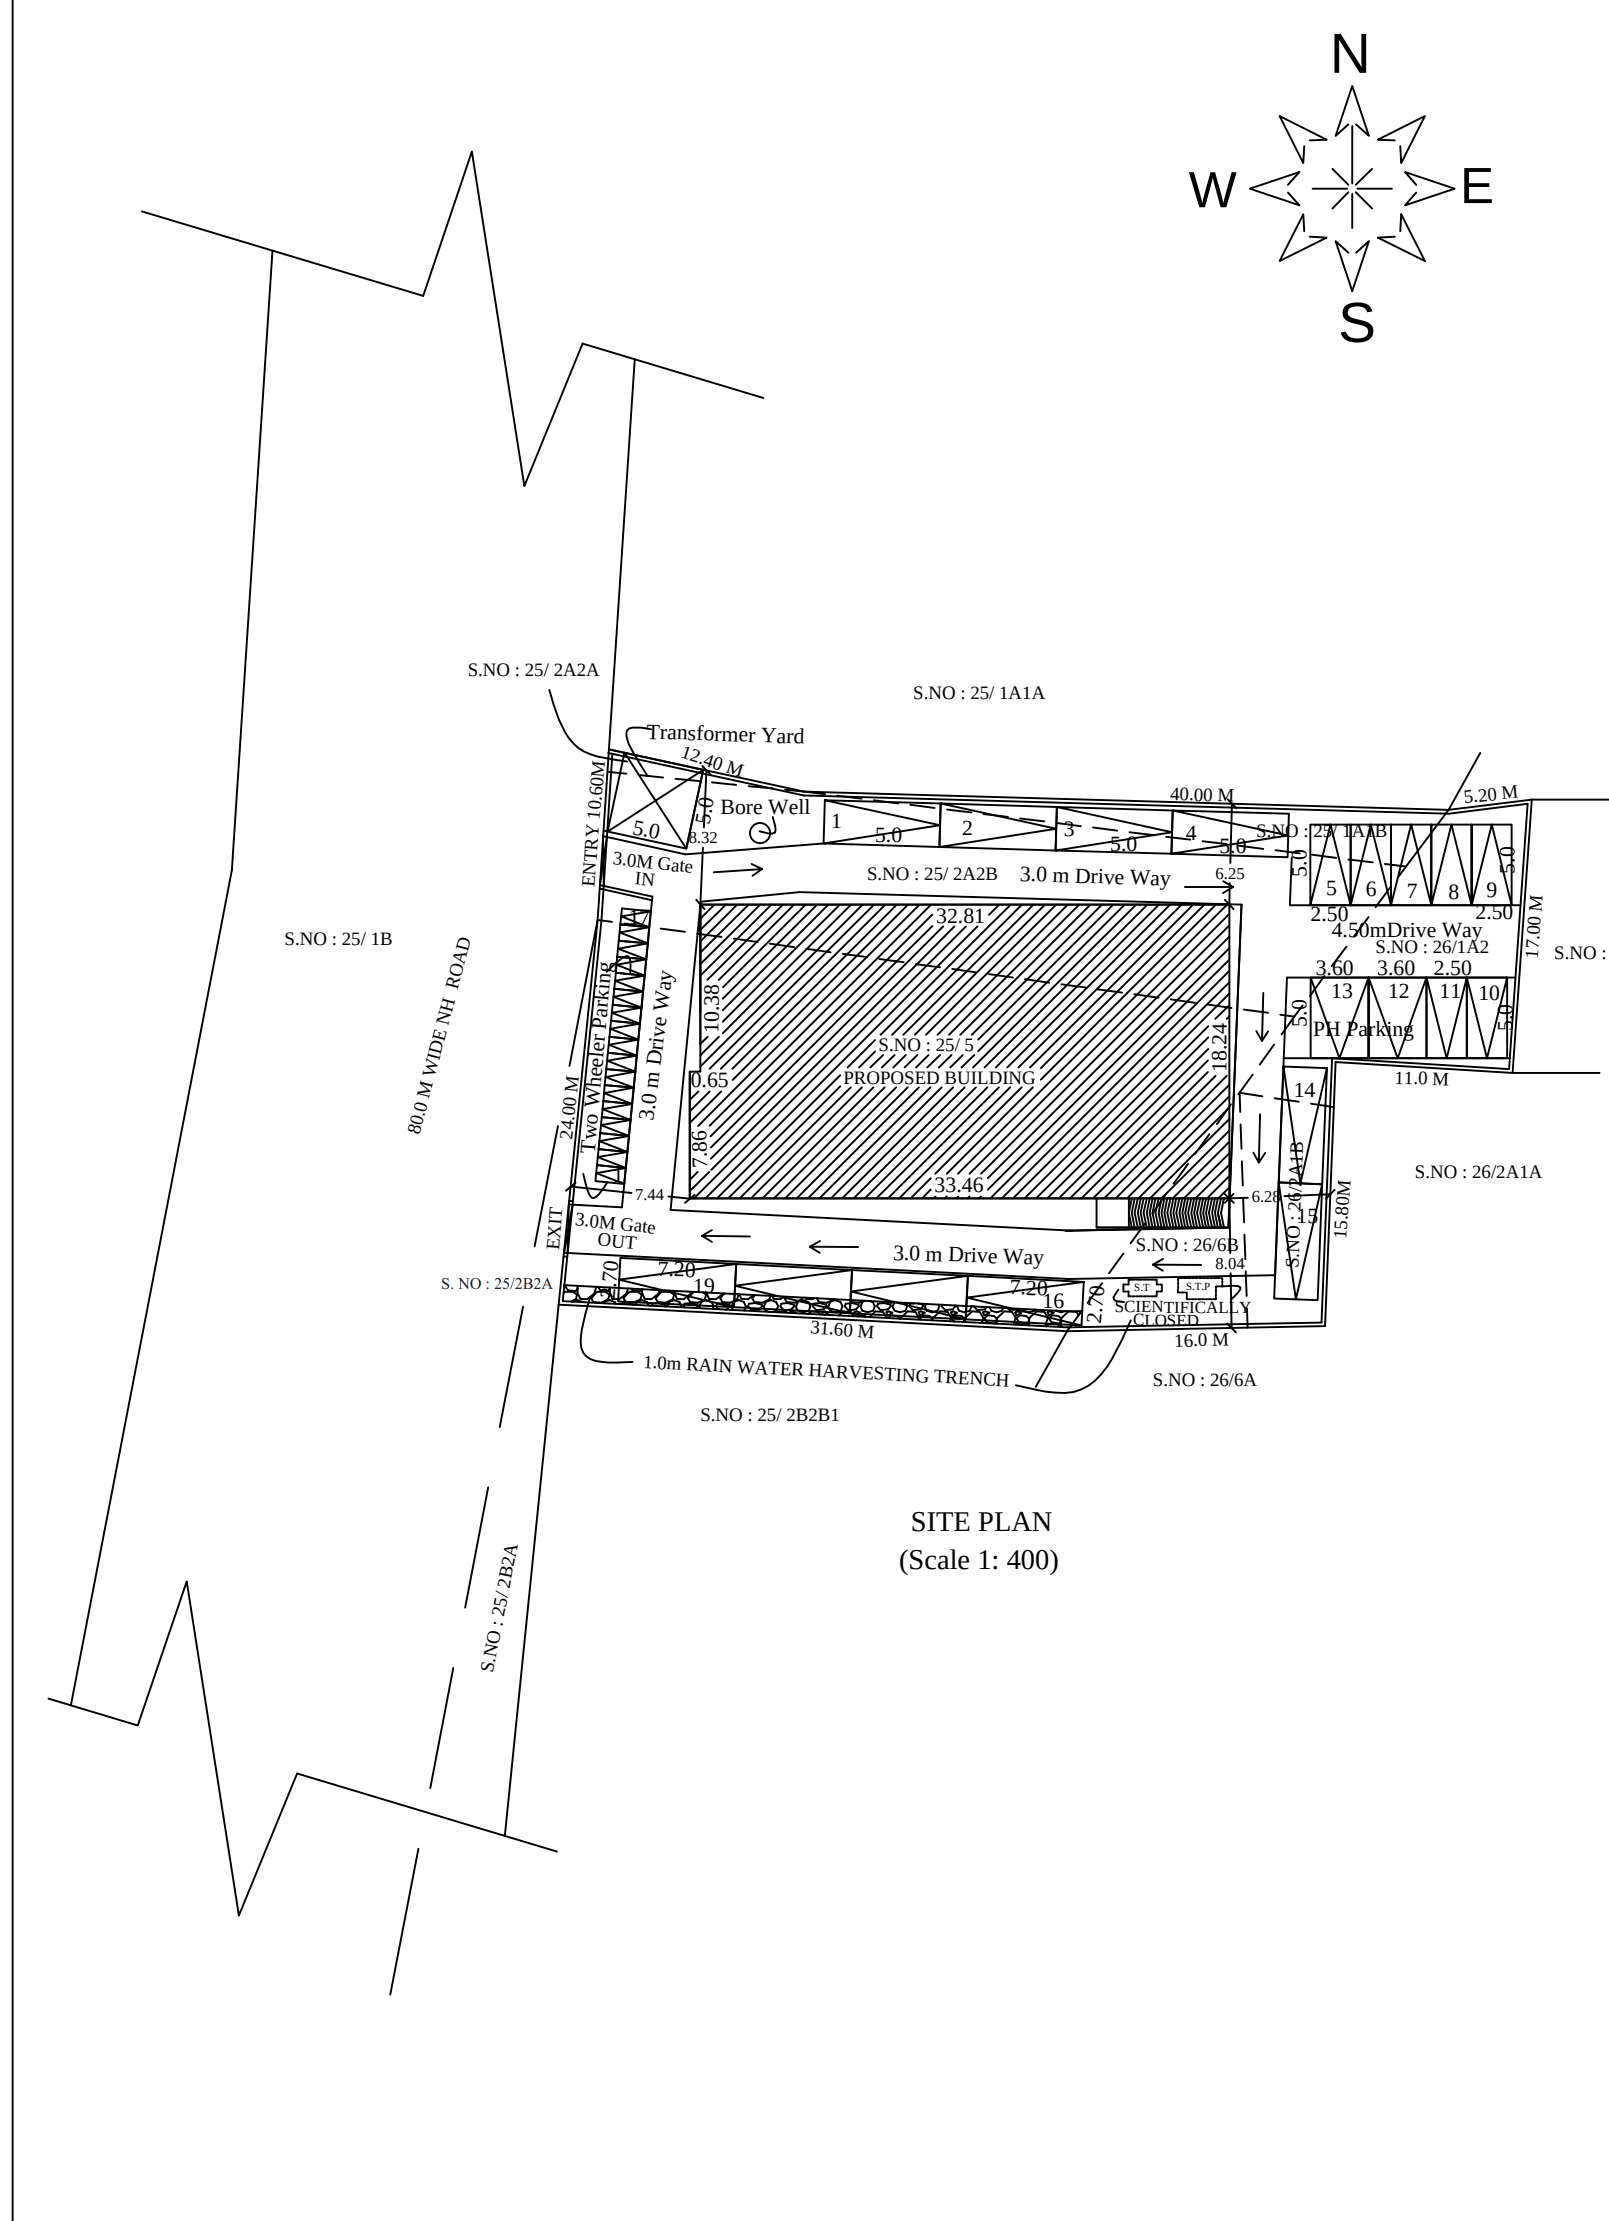
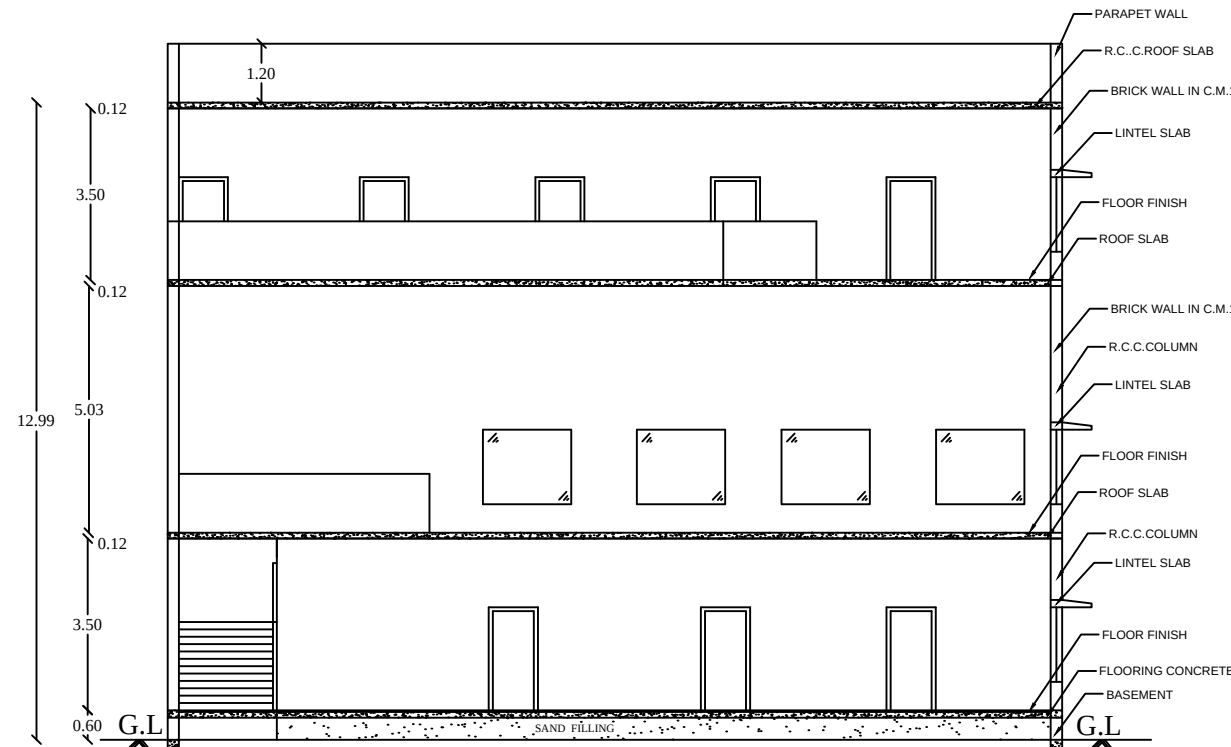


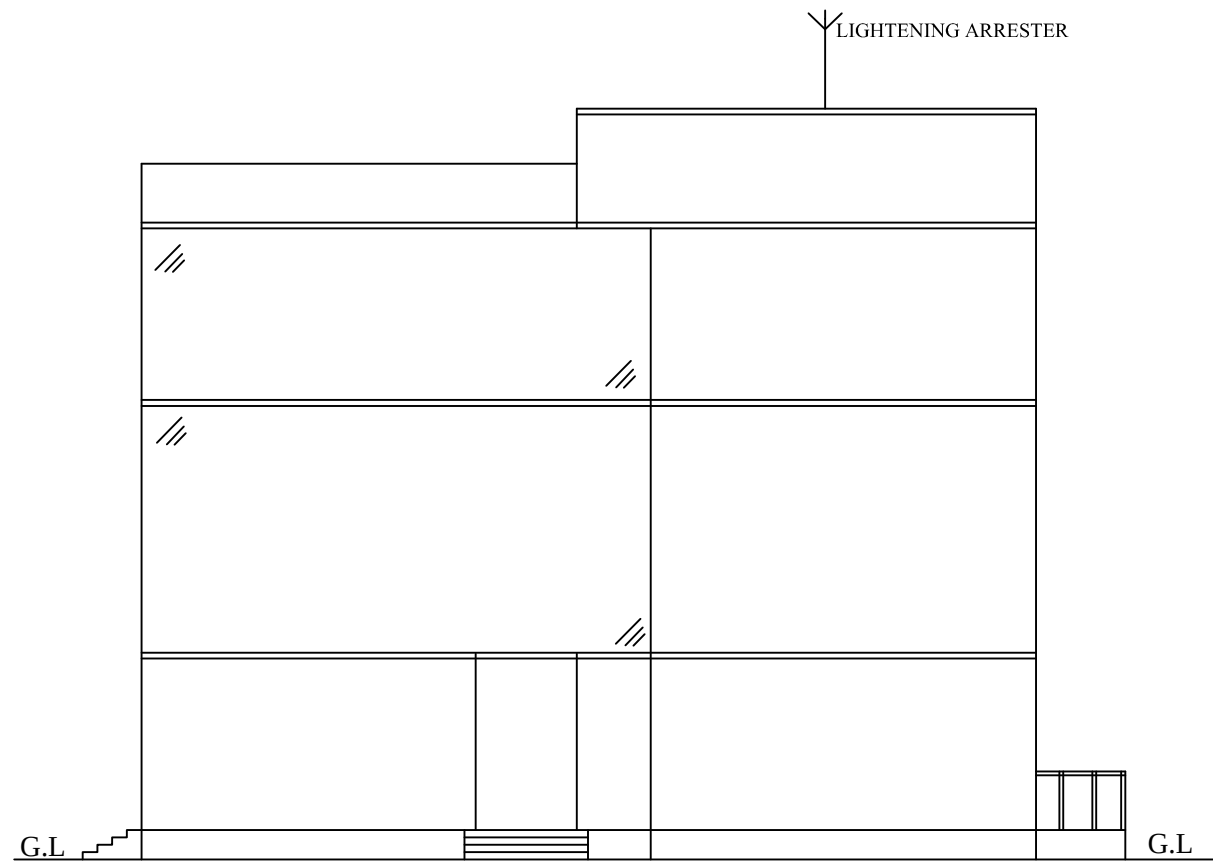

SITE PLAN SHOWING THE PROPOSED CONSTRUCTION OF MARRIAGE HALL. BUILDING IN S.NO:25/1A1B, 2A2B, 5, 26/1A2, 2A1B, 6B AT PADANTHAL VILLAGE, SATTUR TALUK, VIRUDHUNAGAR DISTRICT.

Online Application No: 84967-2023-YG

SITE EXTENT:
As Per Document Area : 1763.00 Sq.m
As Per Patta Area : 1763.00 Sq.m

JOINERY DETAILS

D	DOOR	1.0x2.10
D1	DOOR	0.76x2.10
MD	MAIN DOOR	2.66x2.10
SD	SLIDING DOOR	1.20x2.10
W	WINDOW	1.52x1.52
W1	WINDOW	1.20x1.52
J	JALLY	2.10x1.00

AREA DETAILS

Descriptions	Non FSI SQ.M	FSI SQ.M	Total Area SQ.M
Area of the Ground Floor		603.50	603.50
Area of the First Floor		603.50	603.50
Area of the Second Floor		366.09	366.09
Area of the Head Rooms	40.23		40.23
Total Floor Area	40.23	1573.09	1613.32

FLOOR SPACE INDEX = $\frac{1489.94}{1763.00} = 0.89$

PARKING DETAILS ;






Total No of Parking Required - 30 Nos
No of Car Parking provided - 17 Nos
P.H Parking provided - 2 Nos
No of Two Wheeler Parking Provided - 17 Nos
Total No of Parking Provided - 36 Nos

 KANNI MARIYAL D. Asst. RAA Registered Architectural Assistant (RAA) RAA/MR/JUN/2020/649 MARIYA CONSTRUCTIONS 3/72, A.J. Nagar, THIRUTHANGAL - 626 130, Virudhunagar Dist. Call : +91 8248806703, +91 9894386177	 Dr.T.MAYILVAHANAN REGISTERED ARCHITECT / STRUCTURAL ENGINEER CHARTERED ENGINEER / PANEL VALUER Registration (COA) No: CA/2001/28531 Registration (CE) No: CE/064709 6/13, Kamaraj Nagar 4th Street, Talukulam, Madurai-625002.
---	---

 S. Sundari	 KANNI MARIYAL D. Asst. RAA Registered Architectural Assistant (RAA) RAA/MR/JUN/2020/649 MARIYA CONSTRUCTIONS 3/72, A.J. Nagar, THIRUTHANGAL - 626 130, Virudhunagar Dist. Call : +91 8248806703, +91 9894386177
----------------	---

PLANNING PERMISSION
SWP/VIRUDHUNAGAR/B.P/D.D TCP NO- /2023

e-signed
Deputy Director
District Town and Country planning office
Virudhunagar District

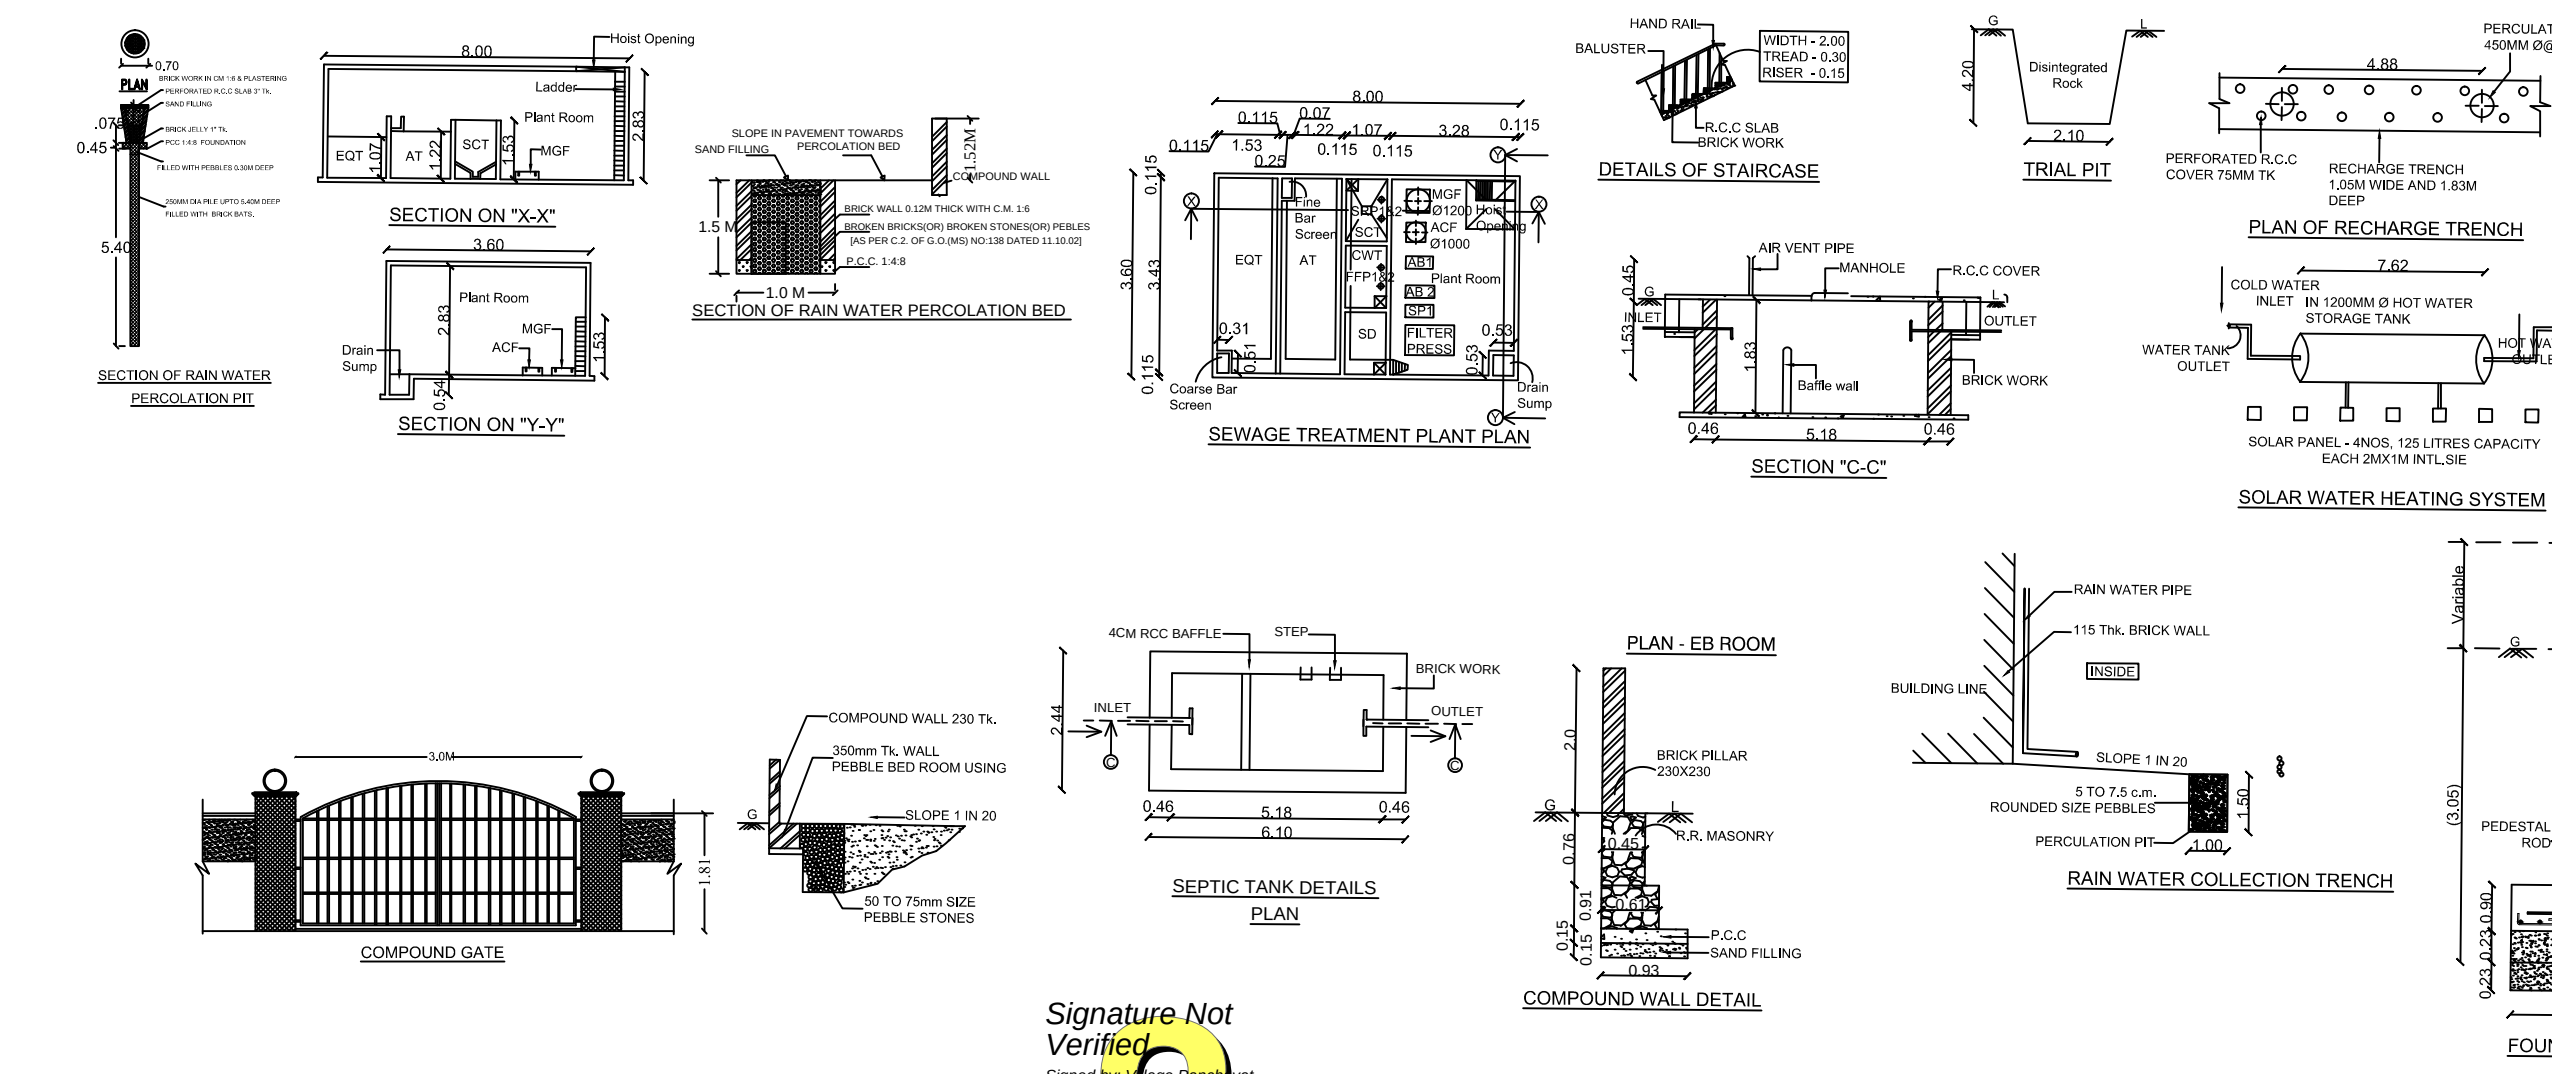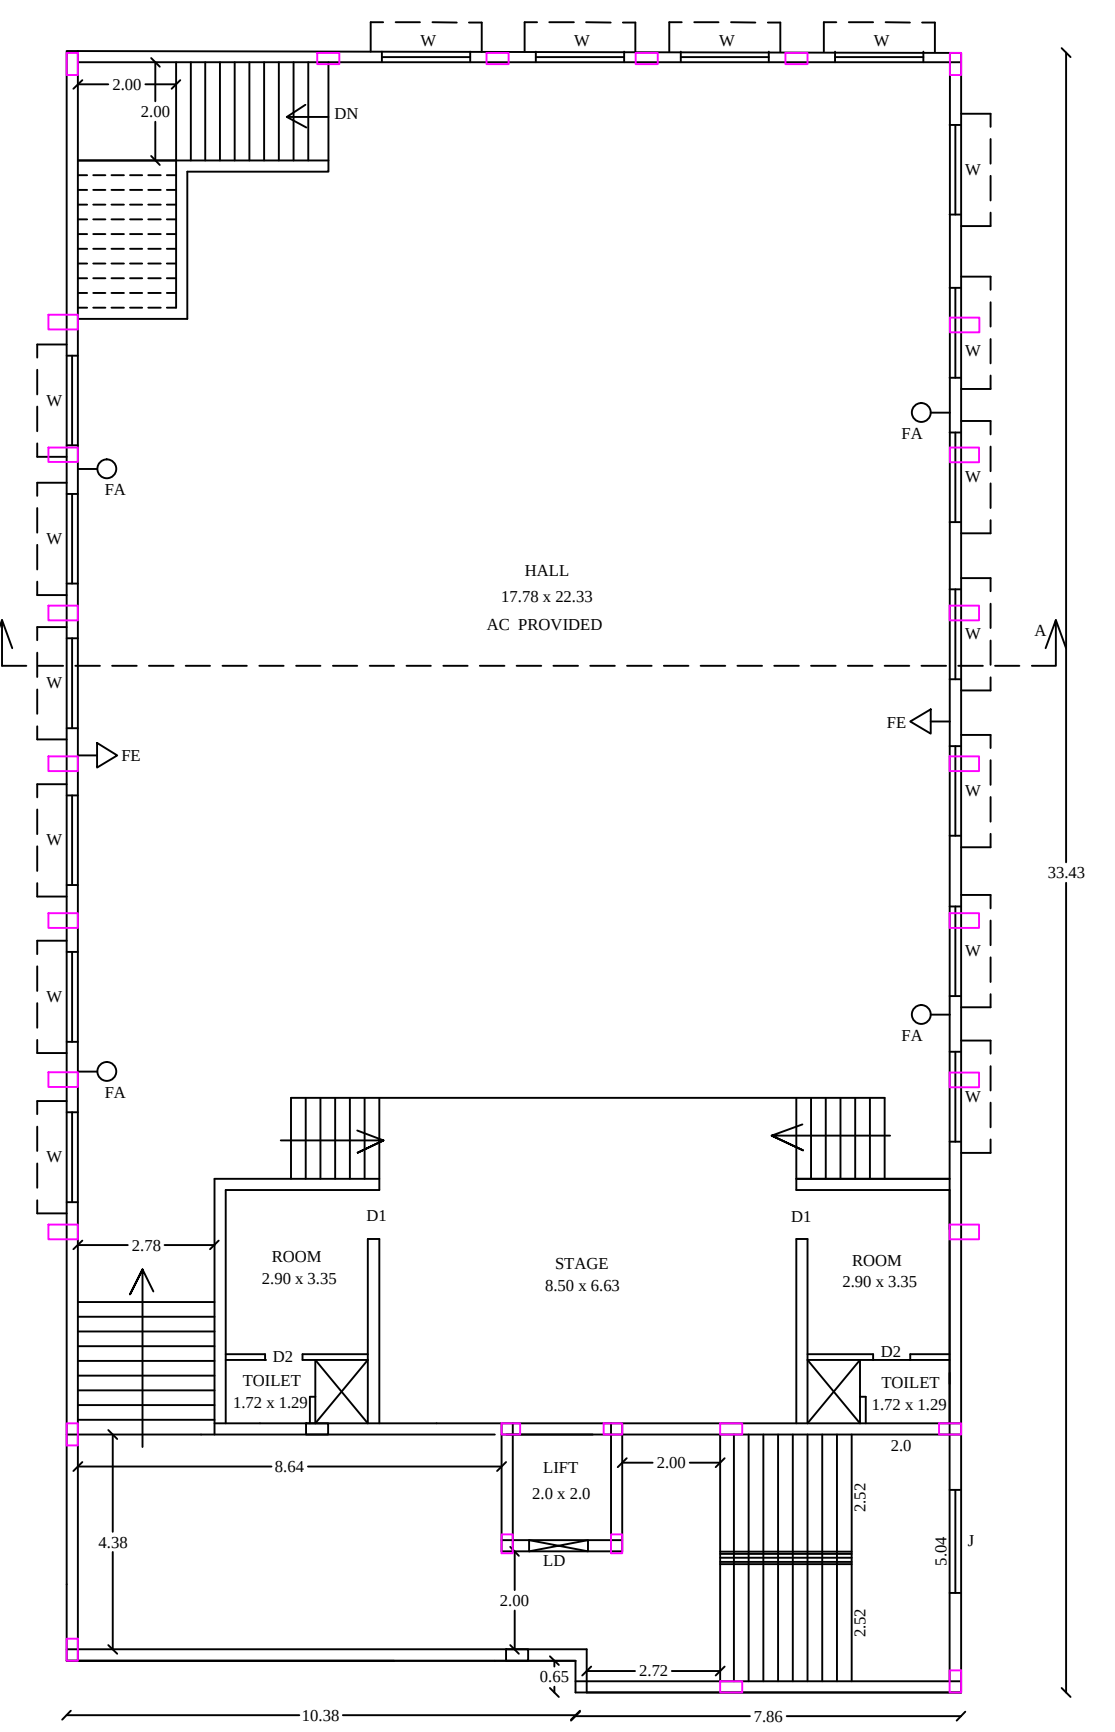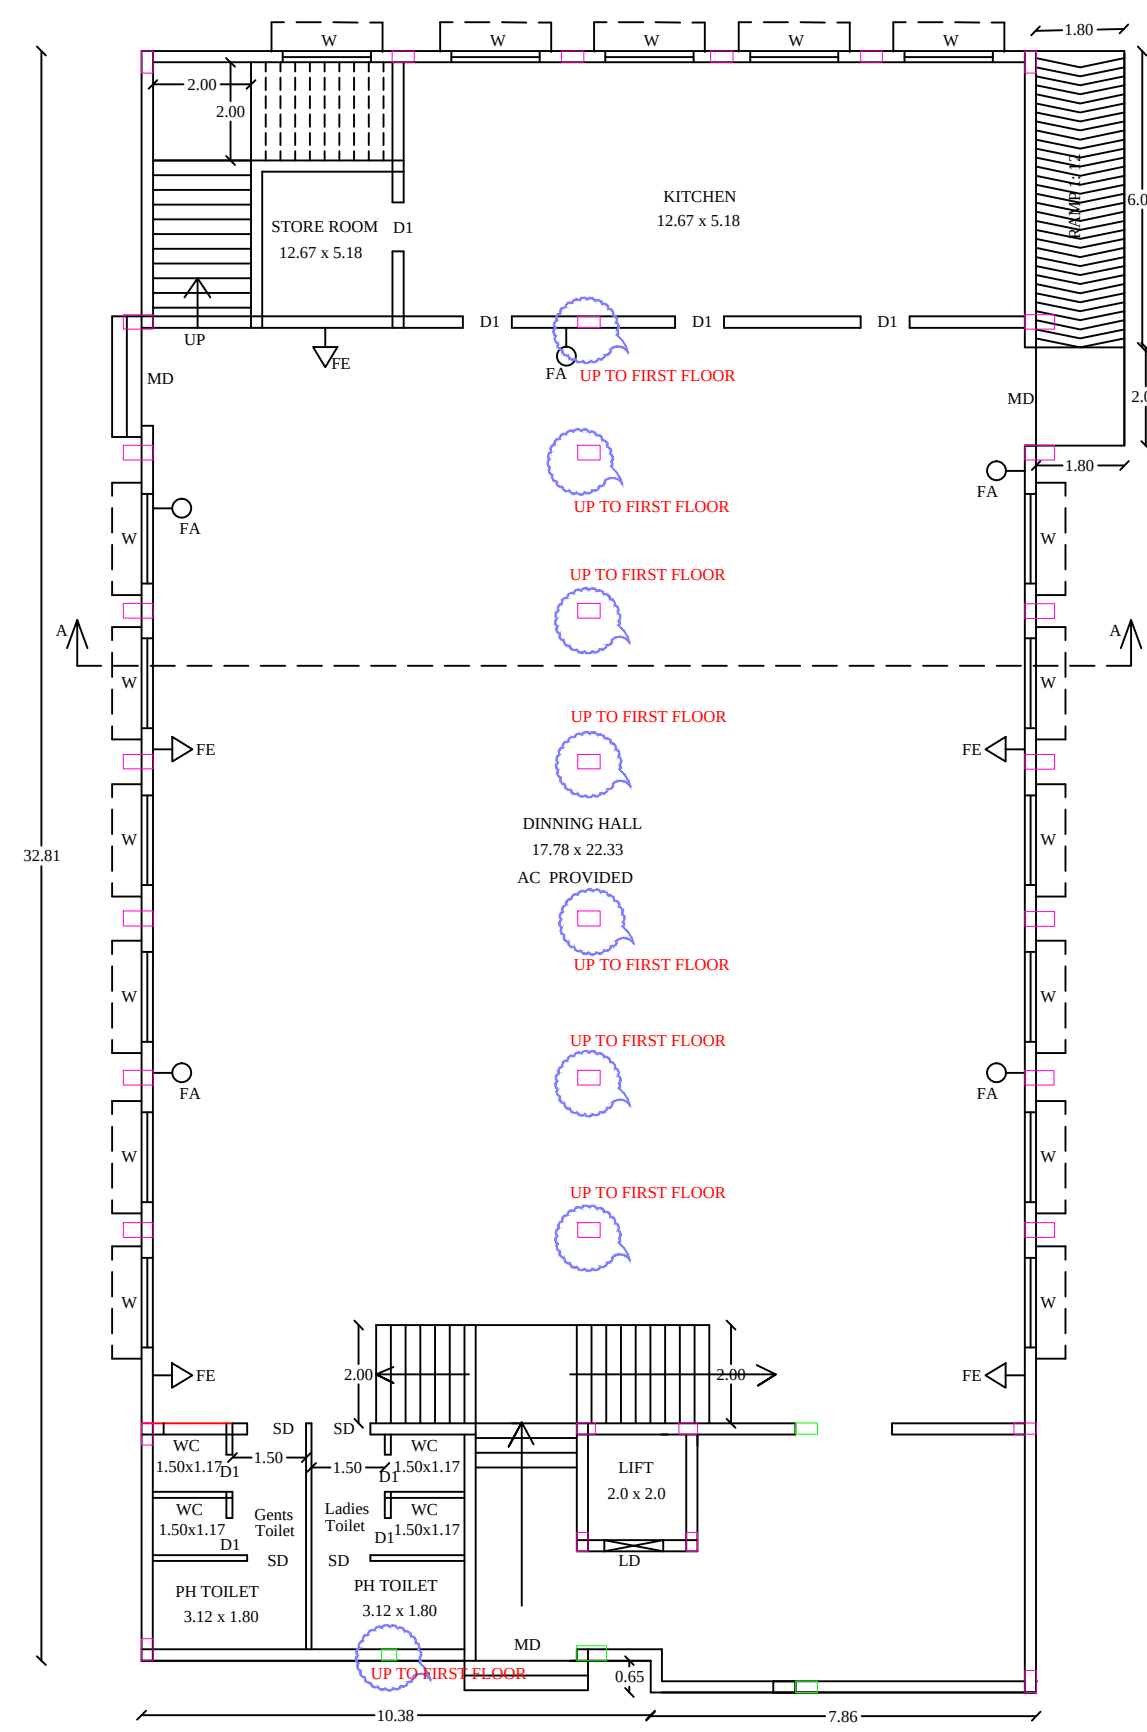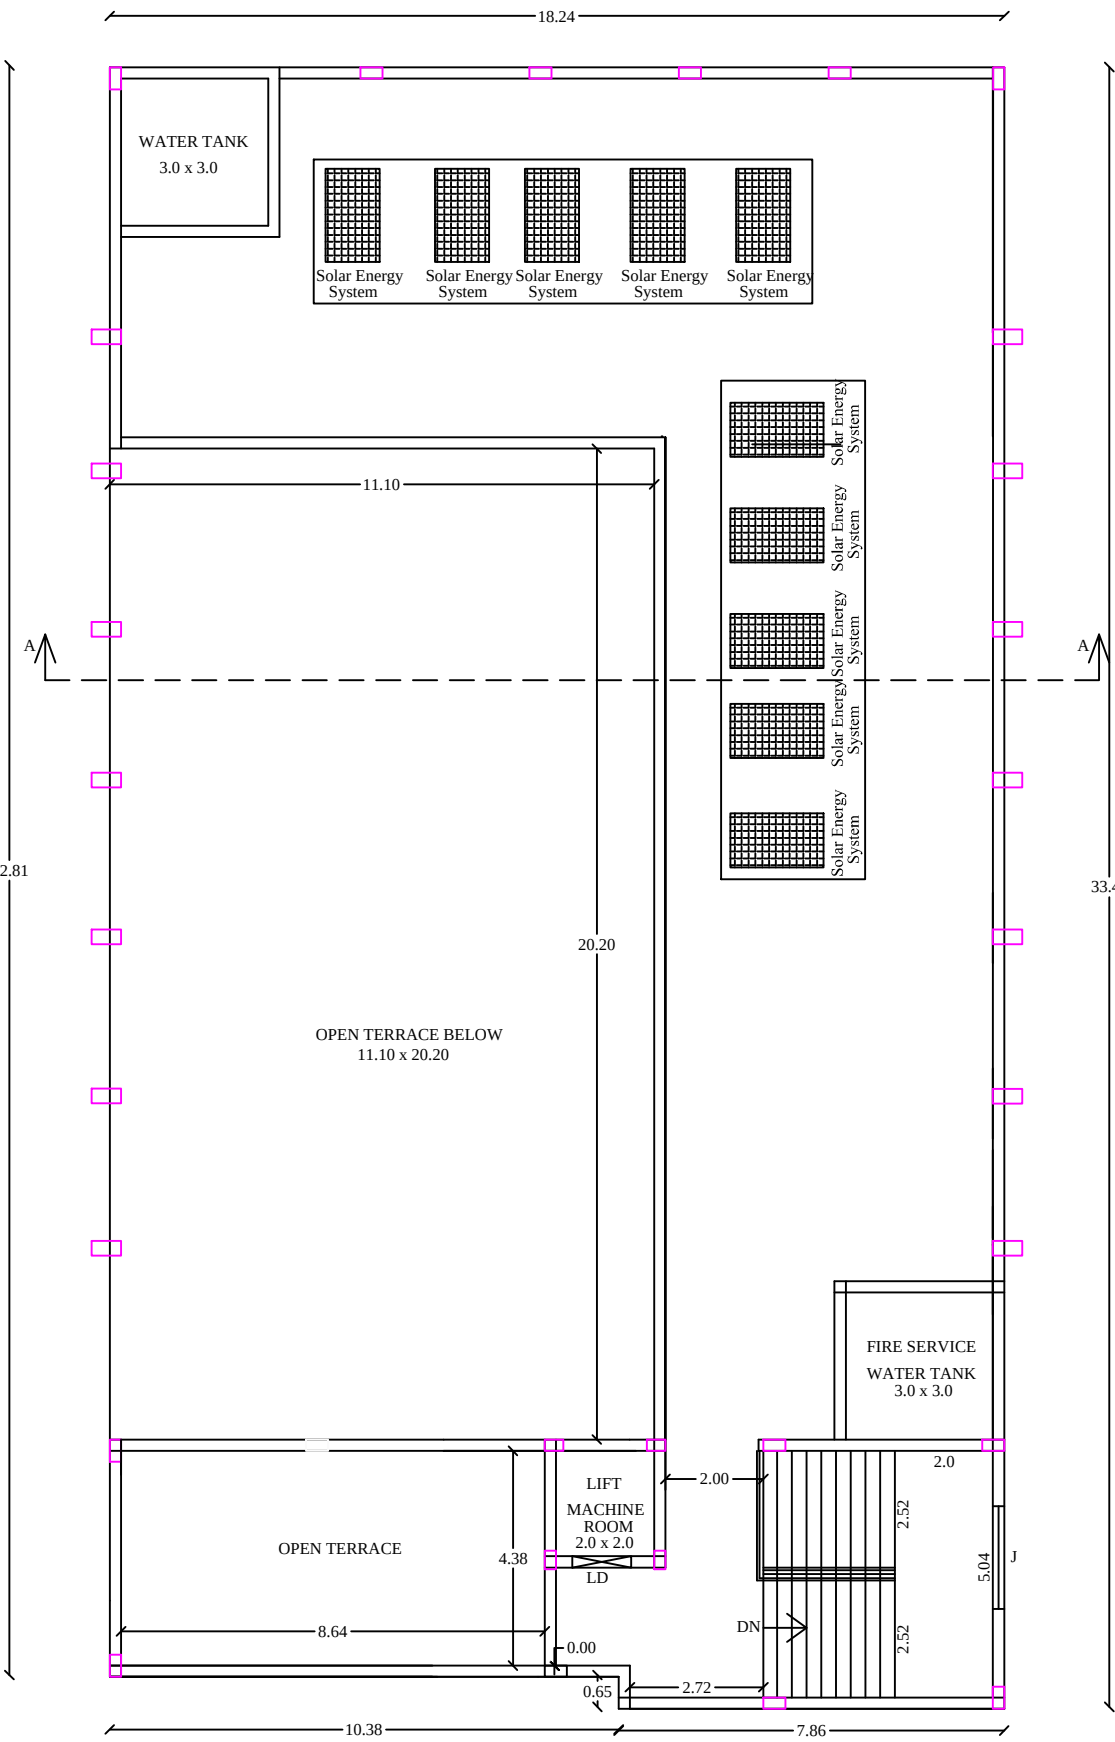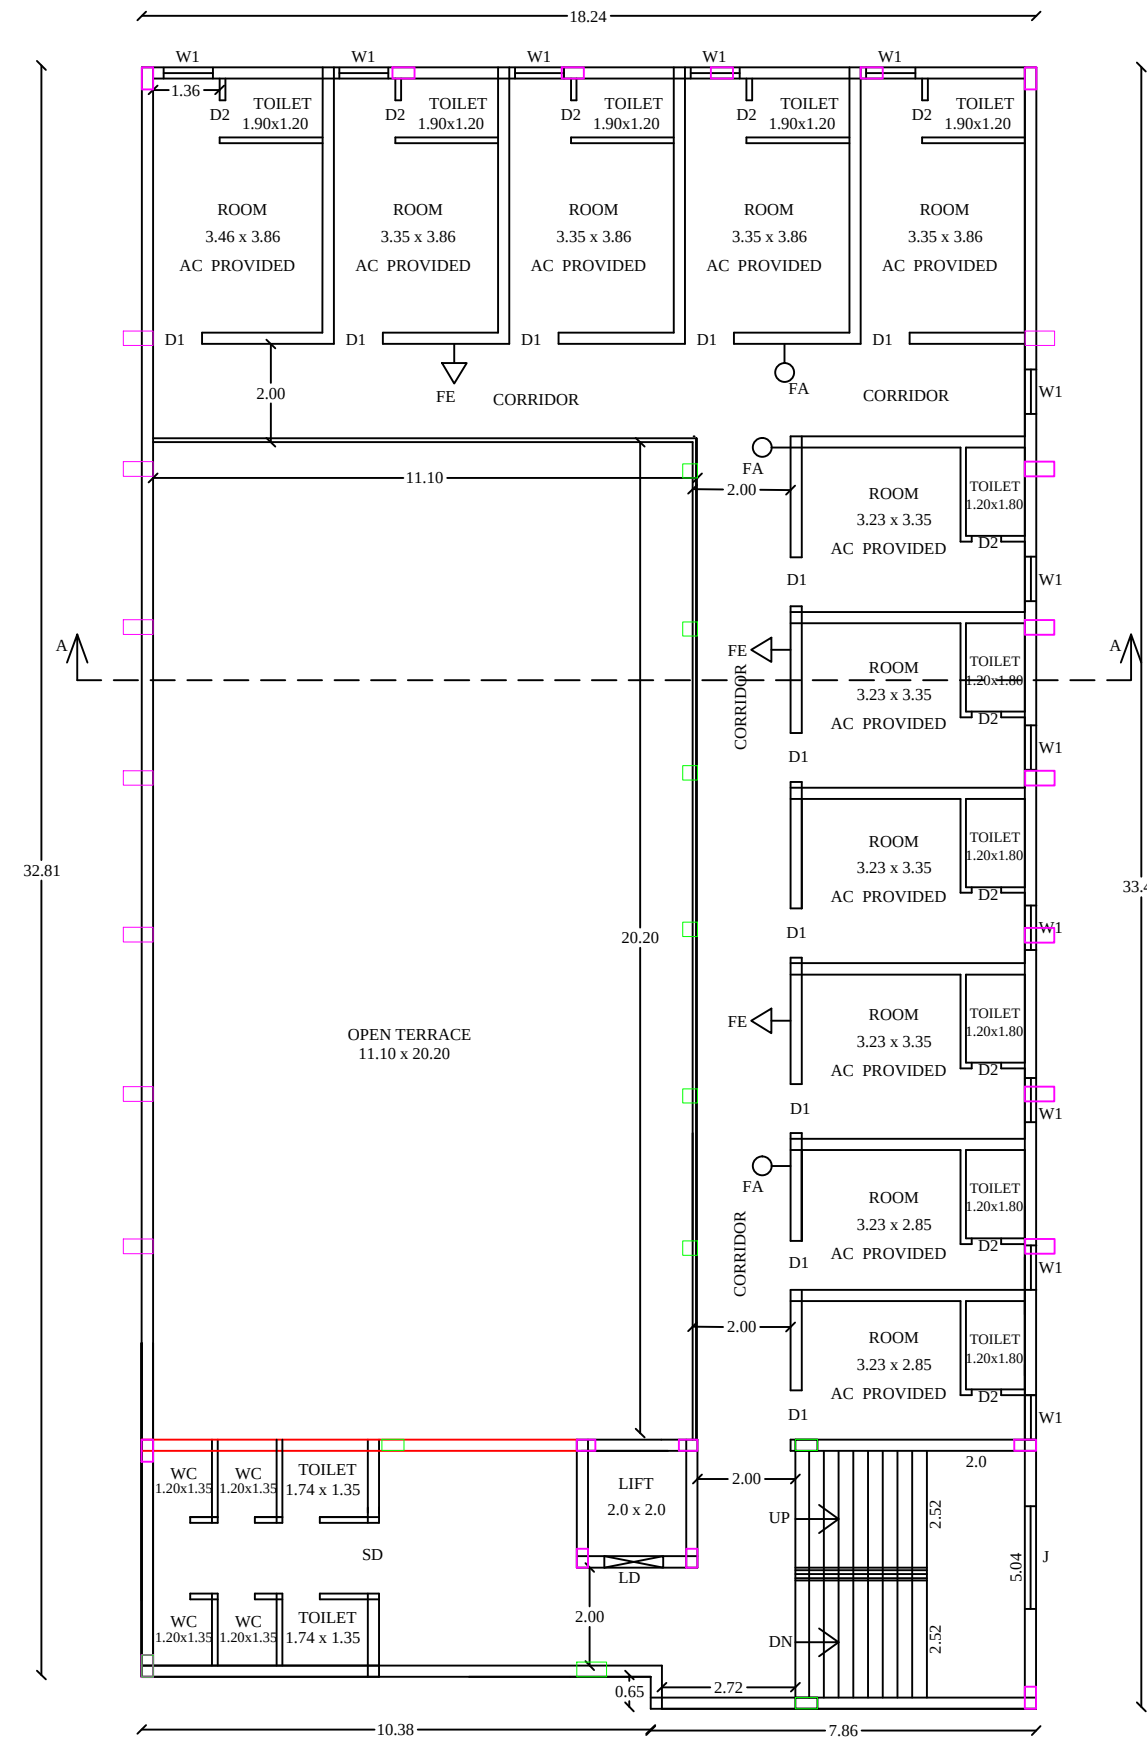

Signature Not Verified
Signed by: S. Sundari
Place: Virudhunagar
Date: 2023.08.24