

PP

APPROVAL RECORD

Planning Permission

Virudhunagar district, Tamil Nadu

APPROVAL TYPE












Building Plan

ISSUING AUTHORITY

Rural Panchayat


The approval as the planning authority issued it, reproduced in full behind this page.

An approval speaks to what was sanctioned, not to what was built. Completion is a separate record.

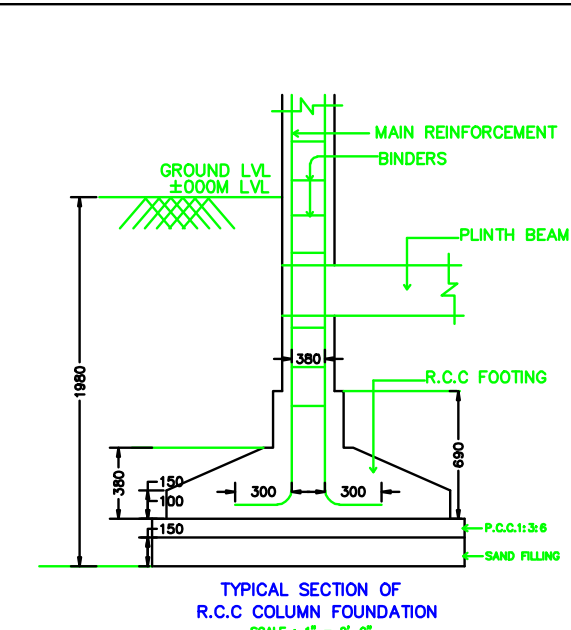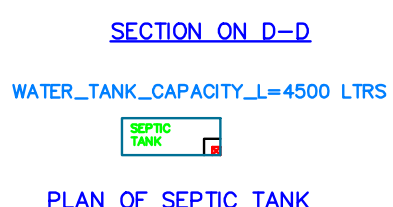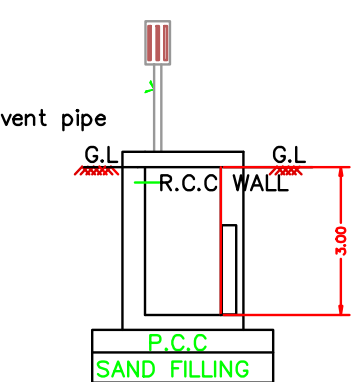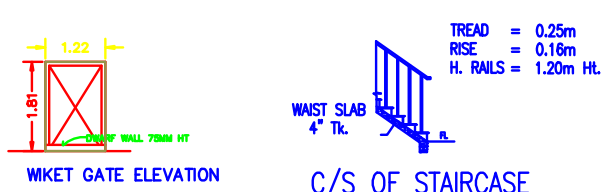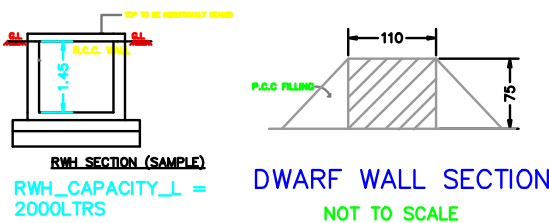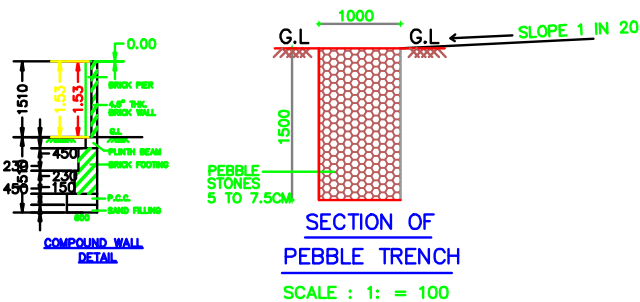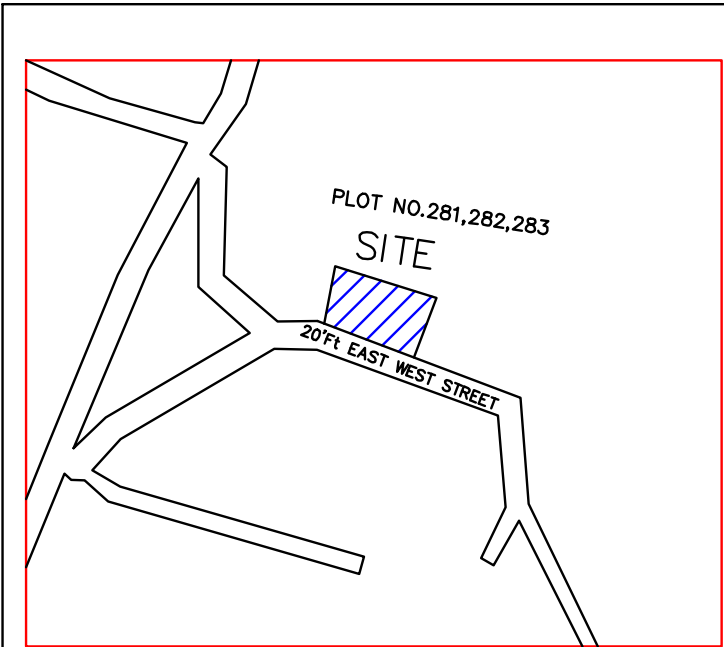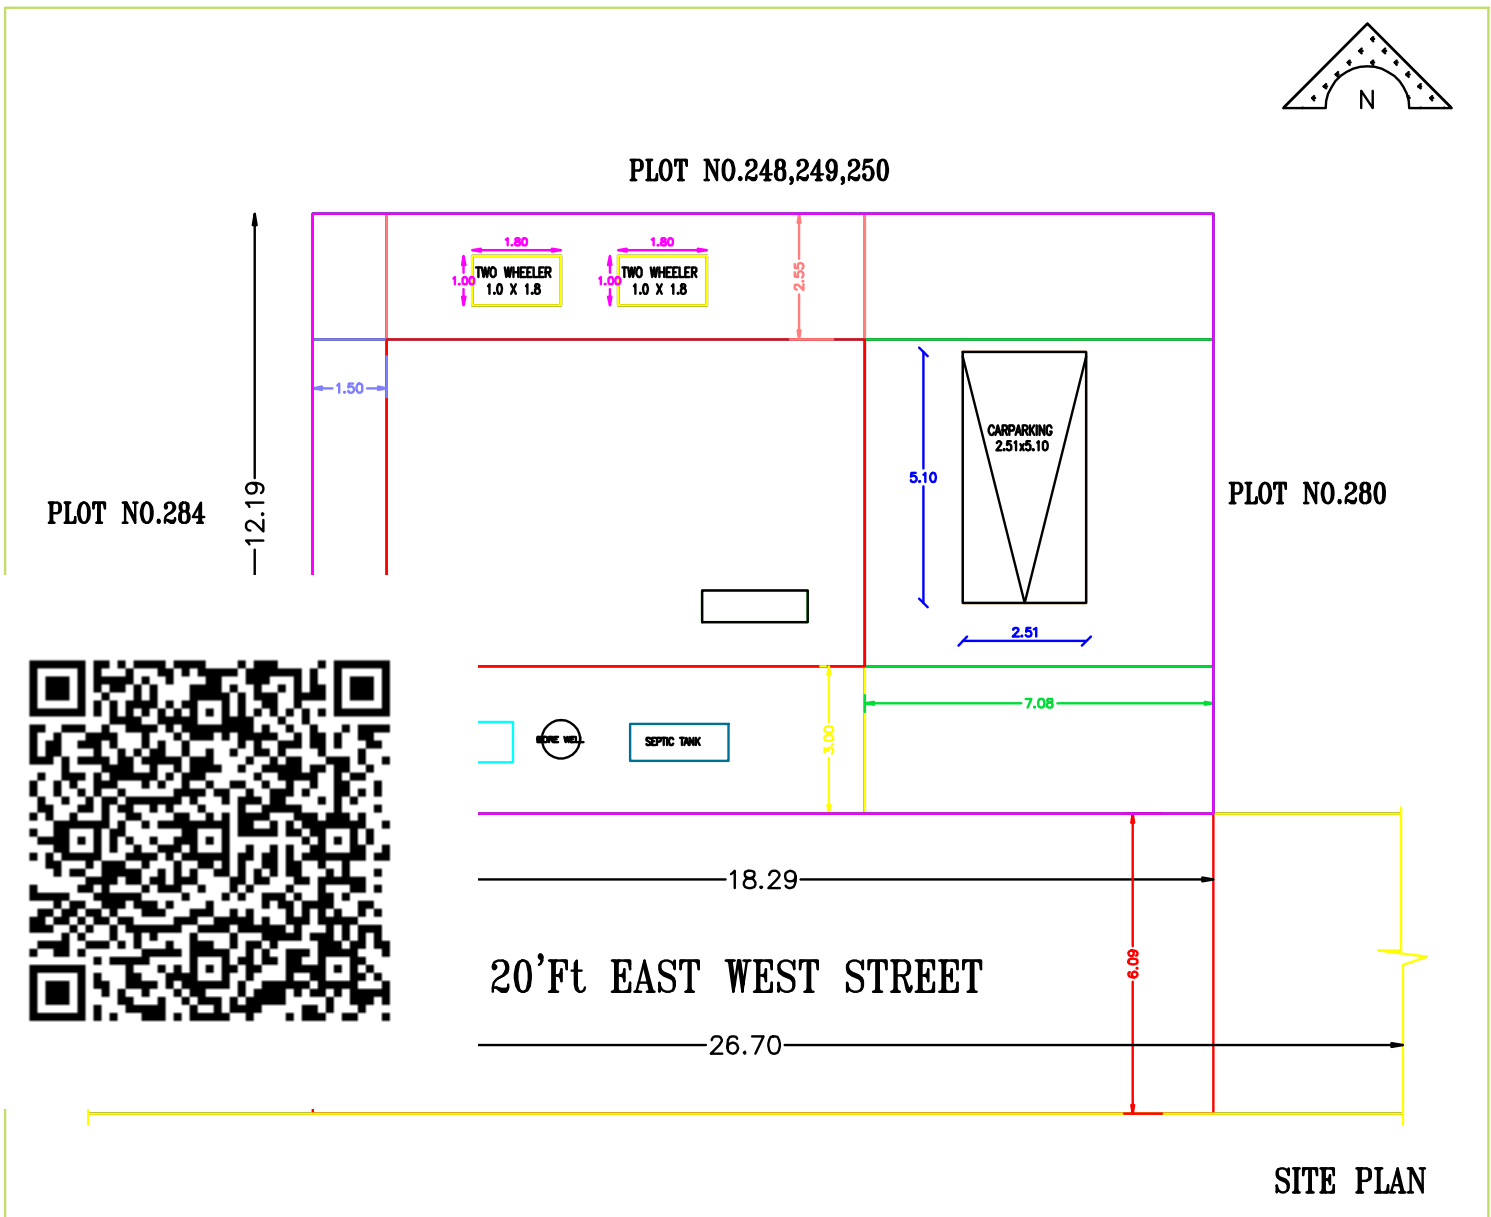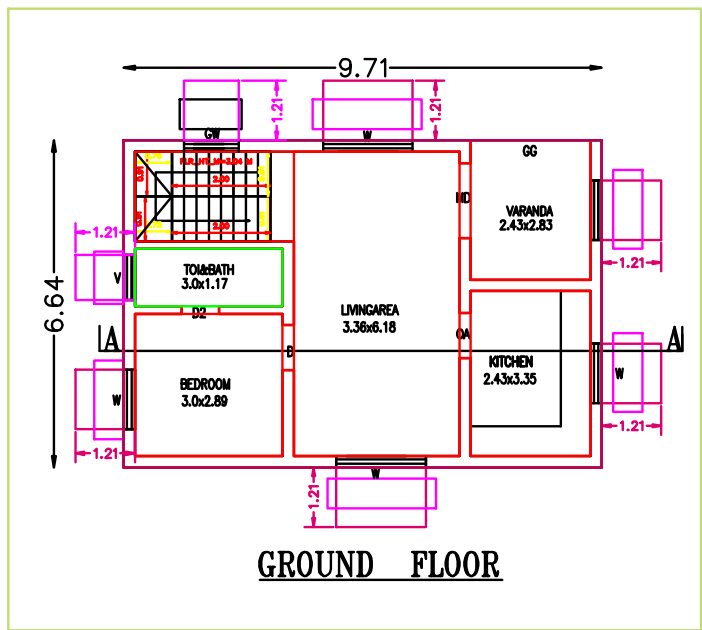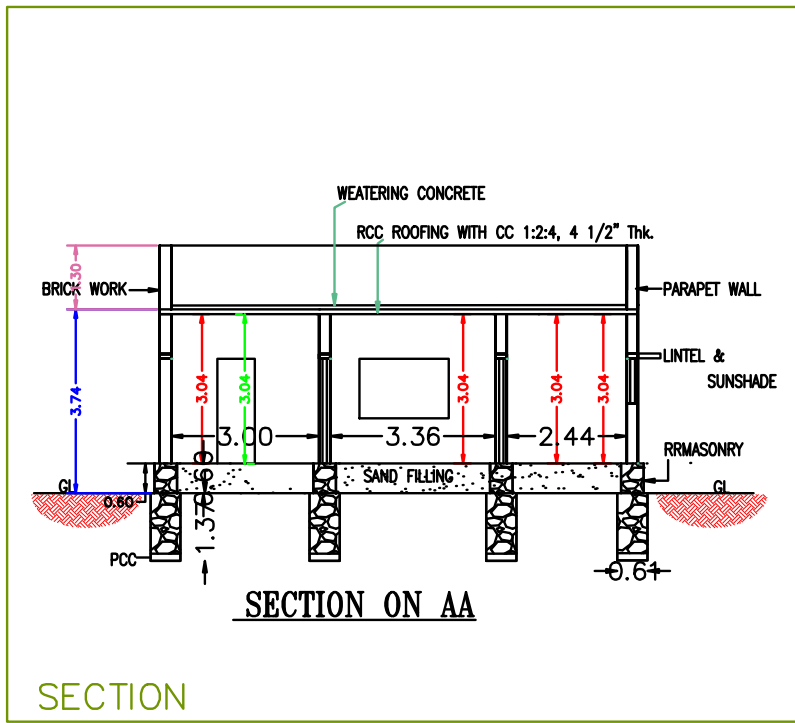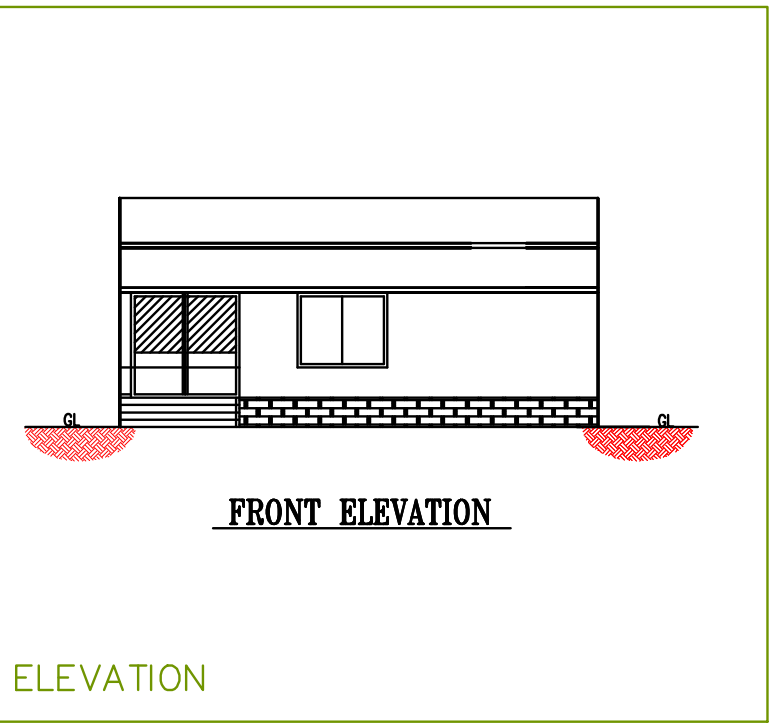

PLAN INFO
PATTI NO=1212
SURVEY NO=50/65
TOWN SURVEY NO=NO
WARD NO=NO
BLOCK NO=NO
DISTRICT=VIRUDHUNAGAR
SINGLE FAMILY BLDG=YES
CRZ=NO
SECURITY_ZONE=NO
ACCESS_WIDTH_M=06.09
WHETHER GOVT OR AIDED SCHOOL=NO
PLOT AREA M2=223.00
AS PER DOCUMENT=223.00
AS AT SITE=222.96
FMB OR PLR=223.00
AVG PLOT DEPTH= 18.29
AVG PLOT WIDTH=12.19
AREA TYPE=OTHERS
ROAD WIDTH=06.09
ROAD LENGTH=26.70
LAND USE ZONE = RESIDENTIAL
RWH DECLARED=YES
IS APPROVED LAYOUT=YES
BUILDING NEAR TO RIVER=NO
BUILDING NEAR MONUMENT=NO
BUILDING NEAR GOVT BLDG=NO
OSR APPLICABLE=NO
PREMIUM FSI REQUIRED=NO
NOC FOR CONSTRUCTION NEAR MONUMENT=NO
IF HERITAGE TOWN LESS THAN 1KM RADIUS=NO
JURISDICTION TYPE=PANCHAYAT

RESIDENTIAL BUILDING

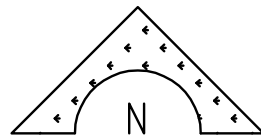

THE PLAN SHOWING THE PROPOSED CONSTRUCTION OF RCC TERRACED GROUND FLOOR BUILDING DEWELLING IN S.NO.50, 51/1, 51/2, 54/5, 54/4A, SUB DIVISION BY NEW S.NO.50/65, PATTI NO.1212, PLOT NO.281, 282, 283, AT 20' Ft WIDE EAST WEST STREET, KURUNAIKULAM VILLAGE, ALADIPATTI PANCHYAT, THIRUCHULI UNION, VIRUDHU NAGAR DIST.

OWNER: Mr.M.SANGILIMOORTHY,
S/O.Mr.MUTHUPUNNAL.

SCHEDULE OF DOORS & WINDOWS				
TYPE	SIZE	DESCRIPTION		
MD	1.52 X 2.13	C.W. FRAME WITH PANELLED MAIN DOOR		
D	0.92 X 2.13	C.W. FRAME WITH PANELLED MAIN DOOR		
D1	0.76 X 2.13	C.W. FRAME WITH FIBRE SHEET DOOR		
OA	0.92 X 2.13	OPEN ARCH		
W	1.82 X 1.21	C.W. FRAMED GLASS WINDOW		
W1	1.21 X 1.21	C.W. FRAMED GLASS WINDOW		
W2	0.92 X 1.21	C.W. FRAMED GLASS WINDOW		
V	0.91 X 0.60	C.W. FRAMED GLASS LOUVER VENTILATOR		
GW1	1.21 X 1.21	M.S. GRILL WITH GLASS WINDOW		

	SITE	2400.00	Sq.ft.	223.00	Sq.m.
PRO.CON.G.F.TER.		693.89	"	64.47	"
PARKING AREA		176.51	"	16.40	"
OPEN AT G.F.TER.		1529.60	"	142.11	"
FLOOR SPACE INDEX				0.28	
PLOT COVERAGE				28.91%	

COLOR CODE				
	PROPOSED CONSTRUCTION			
	ROAD			
	PARTY'S SITE			

ENGINEER	OWNER

37, 1st FLOOR, THANGASALAI STREET, ARUPPUKOTTAI-626101. Ph:04566-221436, CELL: 98940-24559, 9894912827				
SCALE	DRAWN BY	DATE	JOB NO.	FILE NO.
1 : 100	RAVISANKAR	16.07.2024	--	KRP-1A

Eight ways to know a piece of land before you pay for it.

This report covers one part of the picture. These cover the rest, drawn from the same government records, for any property in Tamil Nadu.

LandLens One

Ask anything about a property and get an answer grounded in live government records, with the sources shown.

[/landlens/one](#)



Verify My Land

Every record check run on one property and returned as a single report.

[/landlens/verify-my-land](#)



Legal Opinion

An advocate's written opinion on the title, built on the records we pull for it.

[/landlens](#)



One Map

Every layer on one map: the parcel, its boundary, zoning, water bodies and what sits around it.

[/landlens/one/map](#)



PriceMap

What land actually changed hands for around this plot, taken from the registered deeds.

[/landlens/pricemap](#)



Build Scope

What you are allowed to build here: floor space, height, coverage and setbacks.

[/landlens/build-scope](#)



Property Tracker

Watch a property and hear about it when something new is registered against it.

[/landlens/property-tracker](#)



Deal Room

Run the transaction in one place: documents, stamping, signatures and the parties.

[/landlens/deal-room](#)



Twenty-four checks you can run yourself, at no cost.

Records and verification

The registers themselves, read for you.

Encumbrance Certificate

Patta and Chitta

Field Measurement Sketch

EC Analyzer

Bank charge check

Court case search

Seller background check

Approval check by survey

Value and duty

What it is worth and what it costs to register.

Guideline value by street

Guideline value by survey

Stamp duty and registration fees

Capital gains

Floor space index

Area unit converter

Zoning and land use

What the plan says can happen on this land.

Land use zone finder

CMDA land use check

Coastal regulation zone

Master plan check

Water bodies finder

Airport height clearance

Registers and directories

Who holds it, and which office keeps the record.

Find your registering office

Temple property check

Waqf property check

RERA register



Every free tool
/tools



Services we run
for you
/services



The LandLens
suite
/landlens/one



Every claim in this document traces back to a government record.

Legal opinions, due diligence and title verification

Building plan, layout and sub-division approvals

Completion and occupancy certificates, regularisation

Escrow, negotiation and NRI property management

Land survey, soil testing, architecture and construction

Verified RealEstate
3/350/2 Mettukuppam,
OMR Thoraipakkam,
Chennai 600 097, India
hello@verified.realestate
+91 9996 12 9996

Prepared from the registers named on the page each finding sits on. Where a register could not be read, this document says so in its place rather than leaving the gap to be read as a clean result.

