

PP

APPROVAL RECORD

Planning Permission

Virudhunagar

Virudhunagar district, Tamil Nadu

APPROVAL TYPE

Building Plan

ISSUING AUTHORITY


Town Panchayat

The approval as the planning authority issued it, reproduced in full behind this page.

An approval speaks to what was sanctioned, not to what was built. Completion is a separate record.

காலியிடம்

ச.எண்:80

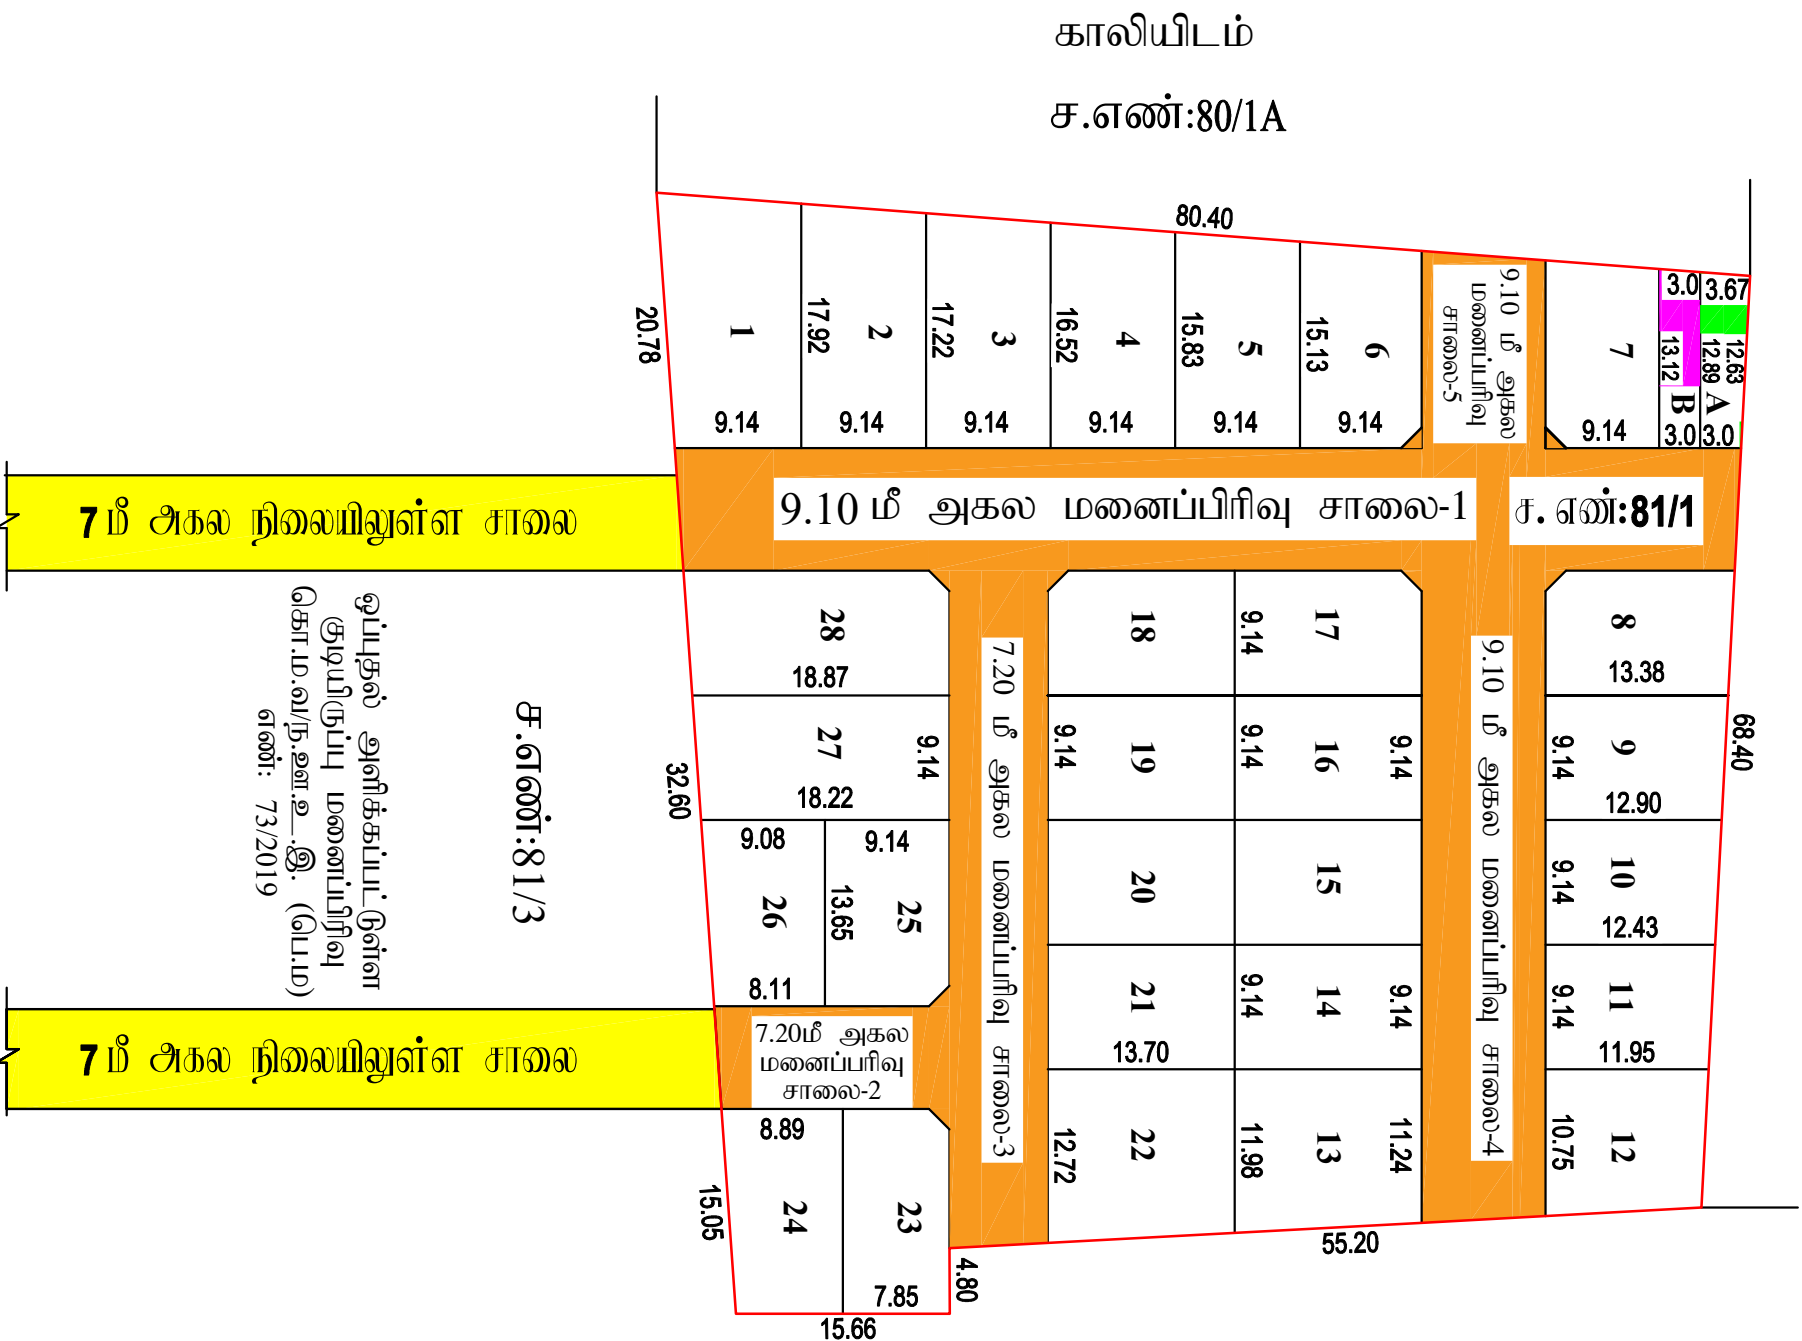


ச.எண்:81/2

குடியிருப்புகள்

மாவட்ட நகர் ஊரமைப்பு அலுவலகம்
பெரம்பலூர் மாவட்டம்

பெரம்பலூர் மாவட்டம், வேப்பந்தட்டை வட்டம், வேப்பந்தட்டை ஊராட்சி ஒன்றியம், தேவையூர் தெற்கு கிராமம், சரவே எண்: 81/1B -ல் அமைபும் குடியிருப்பு மனைப்பிரிவின்கான தொழில்நுட்ப ஒப்புதல் வரைபடம். (திட்டமில்லாத பகுதி)

இணையதள விண்ணப்பம் எண் : RQ7UB3C3/24340/2024 கோப்பு எண் : 235/2024-பெ.மா	அளவு: 1:400 (அ) (1"=33'0")
--	----------------------------

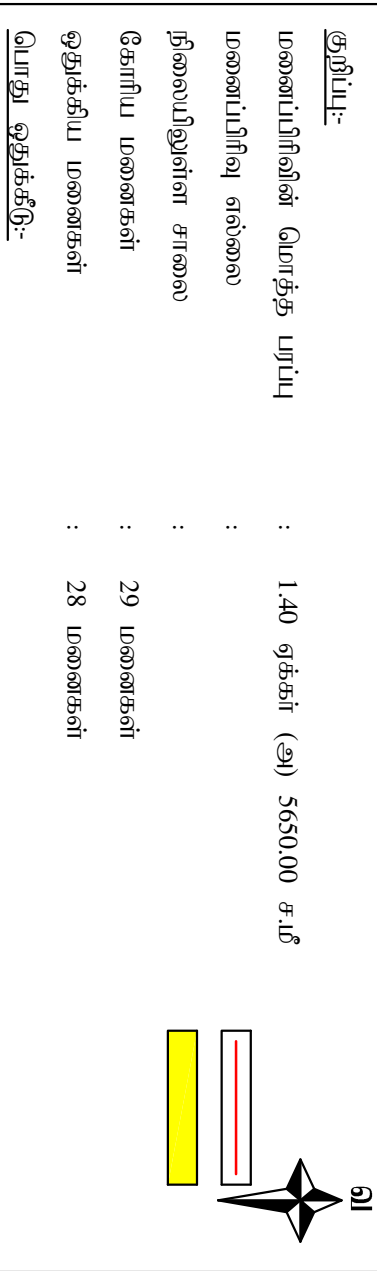

புங்கா ஒதுக்கீடு அரசாணை எண்: 18, நகராட்சி நிர்வாகம் (ம) குடிநீர் வழங்கல் துறை, நாள்: 04.02.2019, TNCDR, 2019-ன் படி வரிசை எண்:46(3)-ன் படி அரசு வழிகாட்டு மதிப்பில் செலுத்தப்பட்டுள்ளது.

உள்ளாட்சிக்கு தானமாக ஒப்படைக்கப்பட்டவை:-

உத்தேச மனைப்பிரிவு சாலைகள் மற்றும் மூலை முடக்குகள்: 1753.29 ச.மீ

TANGEDCO மற்றும் பொது உபயோகத்திற்கு தேவையான பரப்பு:-

: மனைப்பிரிவு - மனைப்பிரிவு சாலைகளின் பரப்பு X 1%

$$: 5650.00 \text{ ₺.İ} - 1753.29 \text{ ₺.İ} = 3896.71 \text{ ₺.İ} \quad \text{X } 1\% = 38.96 \text{ ₺.İ}$$

பொது உபயோகம் (A) (0.5%) : 39.01 ச.மீ (1.00%)

TANGEDCO (B) (0.5%) : 42.49 F.İ.İ (1.09%)

12.0 மீ வரை உள்ள சாலைகளுக்கு 1.5மீx1.5மீ விடப்படல் வேண்டும்.

12.0 மீ முதல் 30.5 மீ வரை உள்ள சாலைகளுக்கு 4.5மீ x 4.5மீ விடப்படல் வேண்டும்.

நிபந்தனைகள்:-

1. அரசாணை எண்:18-ன், நகராட்சி நிர்வாகம் (ம) சூழநீர் வழங்கல் துறை (MA-1) நாள்:04.02.2019-ன் படி மனைப்பிரிவில் அமைபும் சாலை, பொது உபயோகம் மற்றும் பூங்கா ஒதுக்கீட்டினை உள்ளாட்சி துணமாக பெற நடவடிக்கை மேற்கொள்ளப்பட வேண்டும்.
2. நிலஉரிமை குறித்து வழங்கப்பட்ட சான்றுகள் மற்றும் பரிசீலனைக்கு சமர்ப்பிக்கப்பட்ட ஆவணங்கள் சரியானவை அல்ல என அறியப்பட்டதால் அல்லது மனைப்பிரிவுக்கு தொழில்நுட்ப ஒப்புதல் வழங்கியதால் பாதிப்பு ஏற்படக்கூடிய சூழ்நிலை ஏற்படும் மனைப்பிரிவிடக்கு வழங்கப்பட்ட தொழில்நுட்ப ஒப்புதல் எவ்வித முன்னறிவிப்பின்றி நகர் ஊரமைப்பு இயக்குநர், சென்னை அவர்களால் இரத்து செய்யப்படும்.
3. ஒப்புதல் அளிக்கப்பட்ட மனைப்பிரிவு வரைபடத்தினை எவ்வித மாற்றமும் விடுதலின்றி மனைப்பிரிவு நுழைவாயிலில் 6x4 அளவிலான நிரந்தர தகவல் பலகை மூலம் பொதுமக்கள் பார்வைக்கு நிரந்தரமாக பிரசுரிக்கப்பட வேண்டும்.
4. உத்தேச மனைப்பிரிவின் ஊடே HT LINE, LT LINE மற்றும் TELEPHONE LINE, செல்லுமாயின் அதனை சாலையின் போக்கிற்கு ஏற்றவாறு மாற்றியமைக்கப்பட வேண்டும்.

ம.வ / ந.ஊ.தி.இ (பொ.மா): - 31/2024

துணை இயக்குநர்

மாஸ்டர் நகர் ஊரமைப்பு அலுவலகம்

பெரம்பலூர் மாவட்டம்

Eight ways to know a piece of land before you pay for it.

This report covers one part of the picture. These cover the rest, drawn from the same government records, for any property in Tamil Nadu.

LandLens One

Ask anything about a property and get an answer grounded in live government records, with the sources shown.

[/landlens/one](#)



Verify My Land

Every record check run on one property and returned as a single report.

[/landlens/verify-my-land](#)



Legal Opinion

An advocate's written opinion on the title, built on the records we pull for it.

[/landlens](#)



One Map

Every layer on one map: the parcel, its boundary, zoning, water bodies and what sits around it.

[/landlens/one/map](#)



PriceMap

What land actually changed hands for around this plot, taken from the registered deeds.

[/landlens/pricemap](#)



Build Scope

What you are allowed to build here: floor space, height, coverage and setbacks.

[/landlens/build-scope](#)



Property Tracker

Watch a property and hear about it when something new is registered against it.

[/landlens/property-tracker](#)



Deal Room

Run the transaction in one place: documents, stamping, signatures and the parties.

[/landlens/deal-room](#)



Twenty-four checks you can run yourself, at no cost.

Records and verification

The registers themselves, read for you.

Encumbrance Certificate

Patta and Chitta

Field Measurement Sketch

EC Analyzer

Bank charge check

Court case search

Seller background check

Approval check by survey

Value and duty

What it is worth and what it costs to register.

Guideline value by street

Guideline value by survey

Stamp duty and registration fees

Capital gains

Floor space index

Area unit converter

Zoning and land use

What the plan says can happen on this land.

Land use zone finder

CMDA land use check

Coastal regulation zone

Master plan check

Water bodies finder

Airport height clearance

Registers and directories

Who holds it, and which office keeps the record.

Find your registering office

Temple property check

Waqf property check

RERA register



Every free tool
/tools



Services we run
for you
/services



The LandLens
suite
/landlens/one



Every claim in this document traces back to a government record.

Legal opinions, due diligence and title verification

Building plan, layout and sub-division approvals

Completion and occupancy certificates, regularisation

Escrow, negotiation and NRI property management

Land survey, soil testing, architecture and construction

Verified RealEstate
3/350/2 Mettukuppam,
OMR Thoraipakkam,
Chennai 600 097, India
hello@verified.realestate
+91 9996 12 9996

Prepared from the registers named on the page each finding sits on. Where a register could not be read, this document says so in its place rather than leaving the gap to be read as a clean result.

