

APPROVED AREA DETAILS:			
FLOOR NAME	Total Builupp (Sq.m)	NON FSI AREA (Sq.m)	FSI Area (Sq.m)
BASEMENT FLOOR PART	65.38	29.44	35.94
GROUND FLOOR	3565.69	6.88	3558.81
FIRST FLOOR PART	68.48	0.56	67.92
HEAD ROOM	30.37	30.37	-
TOTAL AREA	3729.92	67.25	3662.67

PARKING CALCULATION

FOR DEPARTMENTAL STORE
(The parking required for Panchayat Area having Floor Area Above 75 Sq.m = 1 Car space & 1 Two wheeler space for every 75 Sq.m)

PARKING DETAILS:			
SL.NO	DESCRIPTION	REQUIRED	PROVIDED
1	TWO WHEELER PARKING	36	82
2	CAR PARKING	36	70

SANITARY DETAILS:

SCHEDULE OF JOINERY		
NAME	DESCRIPTION	SIZE
MD1	DOOR	3.60 x 2.70
D1	DOOR	1.50 x 2.40
D2	DOOR	1.80 x 2.40
D3	DOOR	1.20 x 2.40
D4	DOOR	0.90 x 2.10
D5	DOOR	1.00 x 2.10
D6	DOOR	0.75 x 2.10
D7	DOOR	1.35 x 2.45
RS1	ROLLING SHUTTER	3.60 x 2.70
RS2	ROLLING SHUTTER	3.00 x 2.40
RS3	ROLLING SHUTTER	1.48 x 2.40
RS4	ROLLING SHUTTER	1.29 x 2.70
W	WINDOW	1.80 x 2.4
W1	FIRE WINDOW	1.80 x 1.80
W2	WINDOW	1.20 x 2.40
W3	WINDOW	2.70 x 1.35
FW1	FIXED WINDOW	1.20 x 1.75
FW2	FIXED WINDOW	3.00 x 1.75
LD	LIFT DOOR	1.20 x 2.40

NOTE :

BRICK WORK : SUPER STRUCTURE WITH MAIN WALL USING CM 1:5 MORTAR
PARAPET WALL CM 1:4 MORTAR.

WOOD WORK : MAIN DOOR TEAK, AND OTHER DOORS KINGU WOOD USING.

RCC WORK : MINIMUM GRADE OF CONCRETE M30

FLOORING : ALL ROOM VITRIFIED TILES FLOORING.



EARTH WORK : ALL EARTH WORK EXCAVATION IN FOUNDATION TO BE DONE
AS PER THE DIMENSION GIVEN IN THE SECTION DRAWING.


J. BENNY GABRIEL, B.E., M.Tech.,
Structural Engineer Grade - I (SE)
Reg.No.R5E-1TKDTC/D-December/02/2022
No:1-A-1, Toovipuram 11th Street,
Theethukudi - 628003, M.S98290905
Email: bennygabriel@gmail.com

M. MOHIDEEN BASHA, B.E.,
Construction Engineer (CE)
DTPC Reg. No. CG/2022/02002
A3 Helios Apartment, Kanchi Street, Pallikaransai,
Chennai - 600 100, Mob: 8056892444,
Email: m.mohideenbasha.m@gmail.com


RAYYAN IBRAHIM, M.Arch.
Reg.No./CA/2009/26324, CGLRGNRA/Gv.1/2019/06/009
RAYAN IBRAHIM ARCHITECTS PVT. LTD.
3rd Floor, Omega Wing, Raheja Towers,
No. 177, Anna Salai, Chennai-600 002.
t:96000 30908, 80808 82444
Email: ryyan@rayyanarchitects.com

REGISTERED ARCHITECTS / ENGINEER

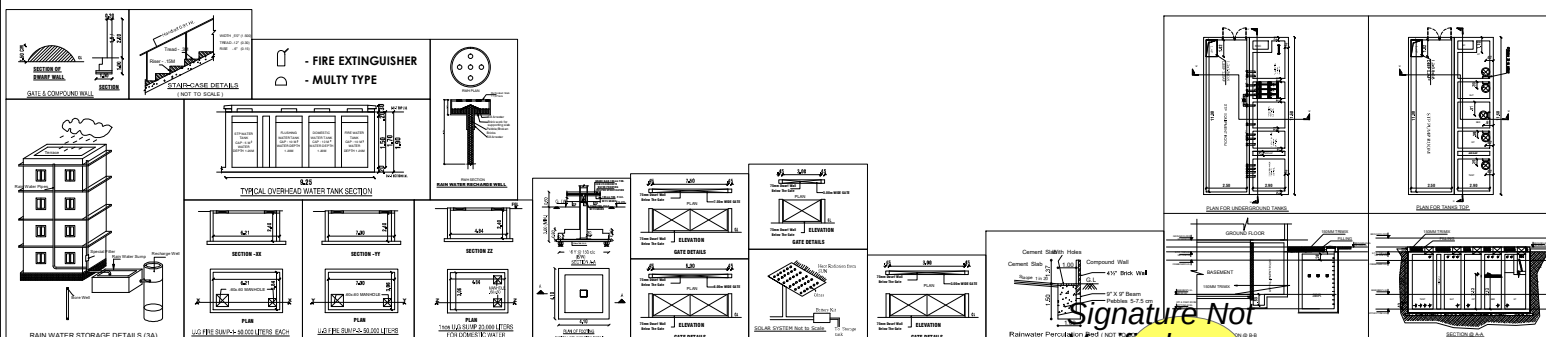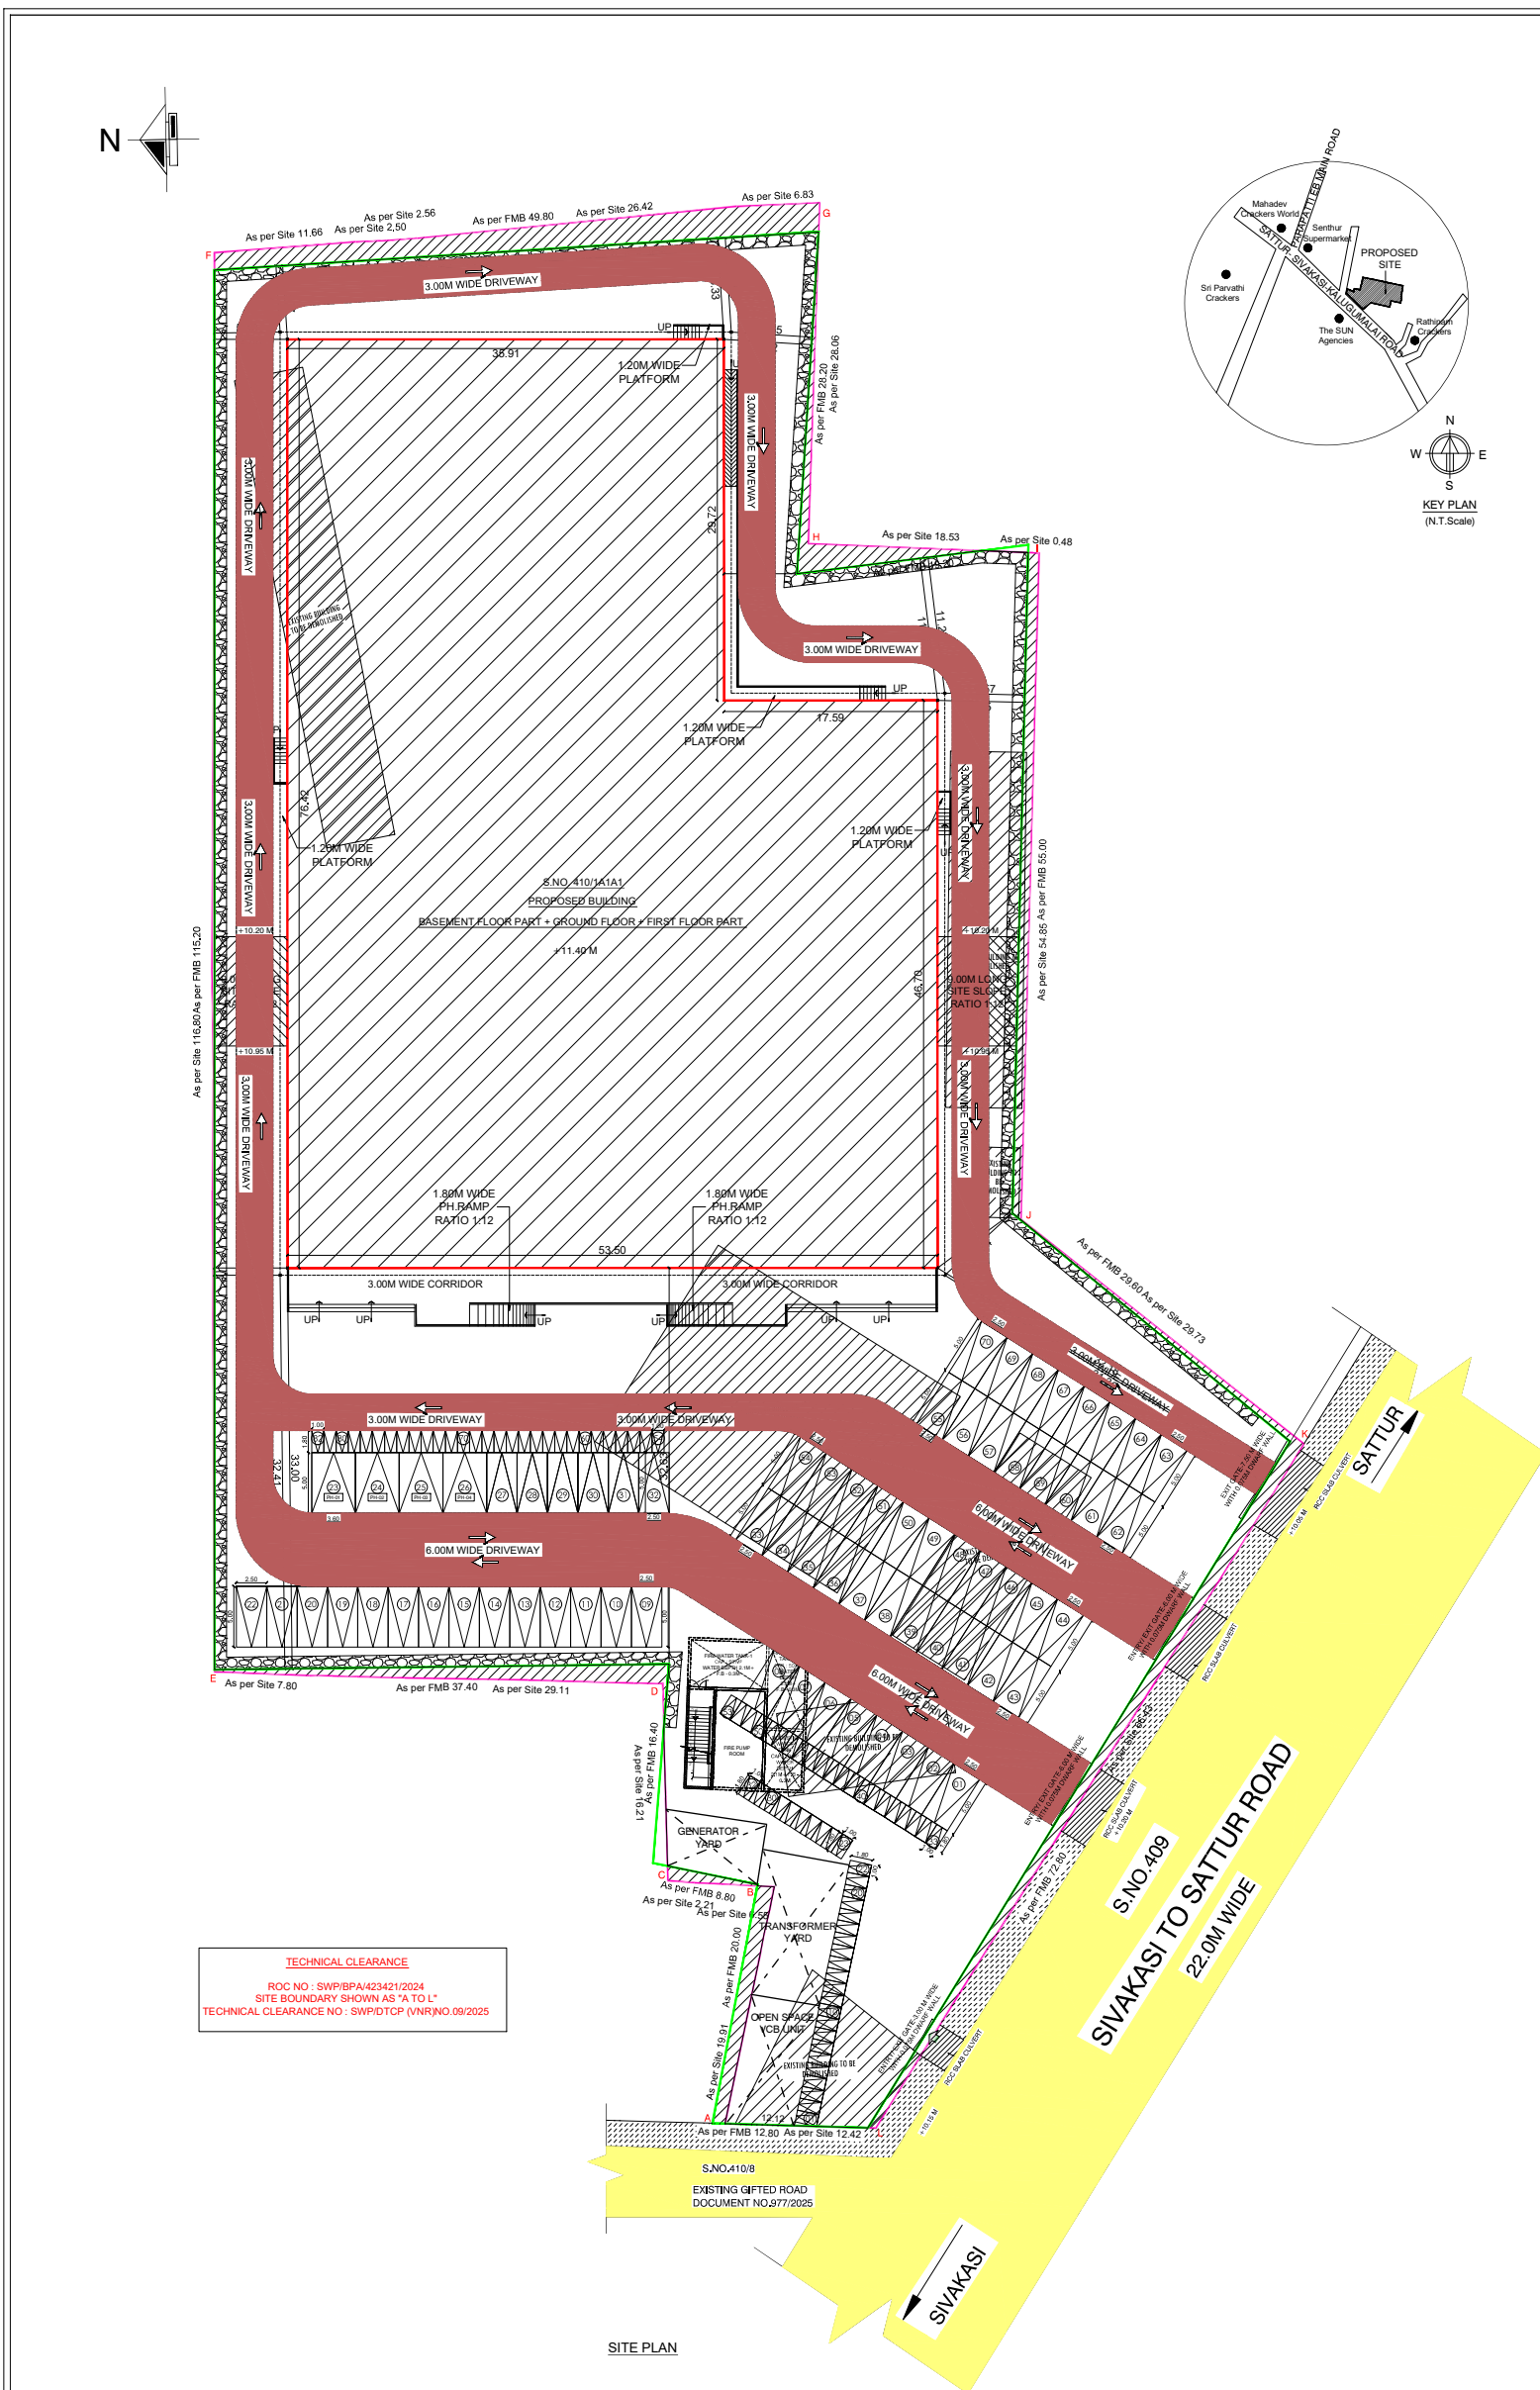

Signature Not Verified

Signed by: Village Panchayat
President
Location: Virudhunagar
Date: 2025.05.28 14:44:58