

PP

APPROVAL RECORD

Planning Permission

Virudhunagar
Virudhunagar district, Tamil Nadu


APPROVAL TYPE
Building Plan

ISSUING AUTHORITY
Town Panchayat

The approval as the planning authority issued it, reproduced in full behind this page.

An approval speaks to what was sanctioned, not to what was built. Completion is a separate record.



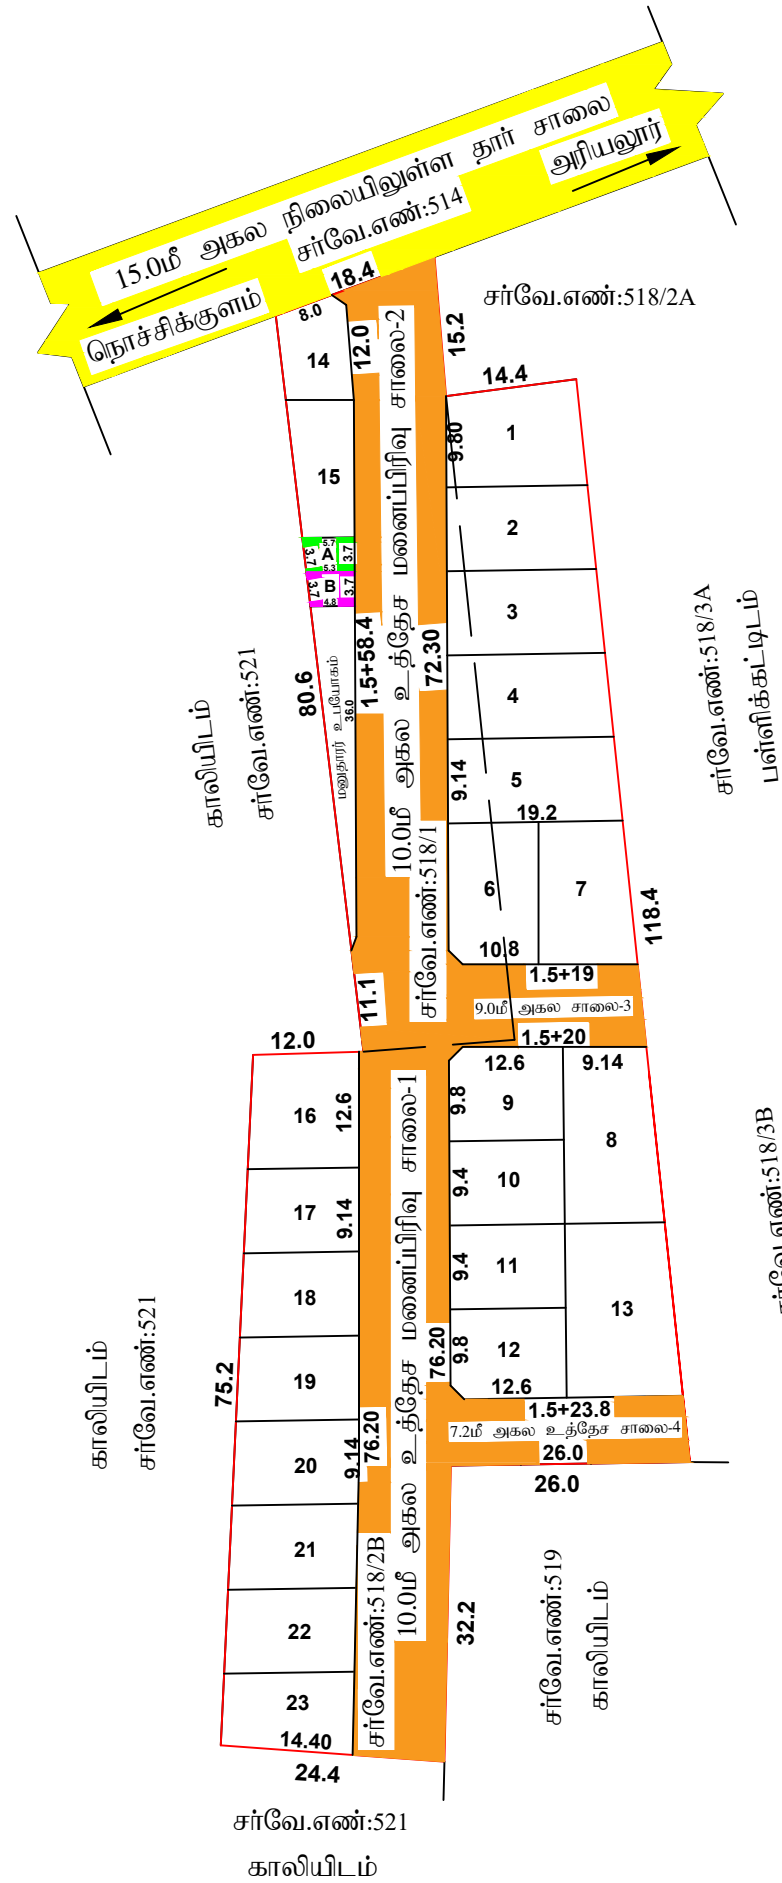

சர்வே.எண்:521
காலியிடம்

மாவட்ட நகர் ஊரமைப்பு அலுவலகம்
பெரம்பலூர் மாவட்டம்

பெரும்பலூர் மாவட்டம், ஆலத்தூர் வட்டம், ஆலத்தூர் ஊராட்சி ஒன்றியம், நொச்சிசூளம் கிராமம், சர்வே எண்கள்:518/1,2B-ல் அமையும் குடியிருப்பு மனைப்பிரிவிற்கான தொழில்நுட்ப ஒப்புதல் வரைபடம். (திட்டமில்லாத பகுதி)

இணையதள விண்ணப்பம் எண் : 7ZZBWPGV/33806/2024 கோப்பு எண் : 712/ 2024 -பெ.மா	அளவு: 1:400 (அ) (1"= 33'0")
--	-----------------------------

குறிப்பு:-

மனைப்பிரிவின் மொத்த பரப்பு : 1.28 ஏக்கர் (அ) 5207.00 ச.மீ

மனைப்பிரிவு எல்லை

நிலையிலுள்ள சாலை

கோரிய மனைகள் : 24 மனைகள்

ஒதுக்கிய மனைகள் : 23 மனைகள்

பொது ஒதுக்கீடு:-

உள்ளாட்சிக்கு தானமாக ஒப்படைக்கப்பட்டவை:-

உத்தேச மனைப்பிரிவு சாலைகள் மற்றும் மூலை முடக்குகள் : 1989.10 ச.மீ

புங்கா ஒதுக்கீடு- அரசாணை எண்: 18, நகராட்சி நிர்வாகம் (ம) குடிநீர் வழங்கல் துறை,
நாள்: 04.02.2019 TNCD&BR,2019-ன் படி வரிசை எண்:46(B)-ன் படி அரசு வழிகாட்டி
மதிப்பில் கட்டணமாக செலுத்தப்பட்டுள்ளது.

TANGEDCO மற்றும் பொது உபயோகத்திற்கு ஒப்படைக்கப்பட்டவை:-

: (மனைப்பிரிவின் மொத்தப்பரப்பு - மனைப்பிரிவு சாலைகளின் பரப்பு) X 1%

$$: 5207.00 \text{ ₪.մ} - 1989.10 \text{ ₪.մ} = 3217.90 \text{ ₪.մ} \times 1\% = 32.18 \text{ ₪.մ}$$

பொது உபயோகம் (A) (0.5%) : 20.40 ச.மீ (0.63 %)

TANGEDCO (B) (0.5%)	: 18.80 ₹.18 (0.58 %)	
---------------------	-----------------------	--

12.0 மீ வரை உள்ள சாலைகளுக்கு 1.5மீx1.5மீ விடப்படல் வேண்டும்.

12.0 மீ முதல் 30.5 மீ வரை உள்ள சாலைகளுக்கு 4.5மீ x 4.5மீ விடப்படல் வேண்டும்.

நிபந்தனைகள்:

3. இம்மனைப்பிரிவுக்கு உள்ளாட்சியால் இறுதி ஒப்புதல் வழங்கும் முன் இடத்தில் எவ்வித நில அர்ஜித நடவடிக்கை எடுக்கப்படவில்லை என்று எந்த துறைக்காகவும் நில அர்ஜித பட்டியல் மாவட்ட வருவாய் அலுவலருக்கு அனுப்பப்படவில்லை என்றும் உள்ளாட்சி உறுதி செய்ய வேண்டும்.
4. நில உரிமை குறித்து உள்ளாட்சி நிர்வாக அதிகாரி முழு திருப்தியில் உள்ளது என சான்றித்துள்ளதன் பேரில் இம்மனைப்பிரிவுக்கு தொழில் நுட்ப ஒப்புதல் வழங்கப்பட உள்ளது.
5. அரசாணை எண் 18-ன், நகராட்சி நிர்வாகம் (ம) குழநீர் வழங்கல் துறை நாள்: 04.02.2019-ன் படி அரசு வழிகாட்டி மதிப்பீட்டில் உரிய தொகை செலுத்தப்பட வேண்டும்.
6. நிலஉரிமம் குறித்து வழங்கப்பட்ட சான்றுகள் மற்றும் பரிசீலனைக்கு சமர்ப்பிக்கப்பட்ட ஆவணங்கள் சரியானவை அல்ல என அறிவிக்கப்பட்டால் அல்லது மனைப்பிரிவுக்கு தொழில்நுட்ப ஒப்புதல் வழங்கியதால் பாதிப்பு ஏற்படக்கூடிய குற்றமில் ஏற்படும் மனைப்பிரிவுக்கு வழங்கப்பட்ட தொழில்நுட்ப ஒப்புதல் எவ்வித முன்னறிவிப்பின்றி நகர ஊரமைப்பு இயக்குனர் மனைகளை அவர்களால் இறுத்து செய்யப்படுகிறது.
7. விலைமனைக்கிடமான செலவை விற்பனை செய்யும்

ம.வ / ந.ஊ.து.இ (பெ.மா) எண்:73/2024

துணை இயக்குநர்
மாவட்ட நகர் ஊரமைப்பு அலுவலகம்
பெரம்பலூர் மாவட்டம்

Eight ways to know a piece of land before you pay for it.

This report covers one part of the picture. These cover the rest, drawn from the same government records, for any property in Tamil Nadu.

LandLens One

Ask anything about a property and get an answer grounded in live government records, with the sources shown.

[/landlens/one](#)



Verify My Land

Every record check run on one property and returned as a single report.

[/landlens/verify-my-land](#)



Legal Opinion

An advocate's written opinion on the title, built on the records we pull for it.

[/landlens](#)



One Map

Every layer on one map: the parcel, its boundary, zoning, water bodies and what sits around it.

[/landlens/one/map](#)



PriceMap

What land actually changed hands for around this plot, taken from the registered deeds.

[/landlens/pricemap](#)



Build Scope

What you are allowed to build here: floor space, height, coverage and setbacks.

[/landlens/build-scope](#)



Property Tracker

Watch a property and hear about it when something new is registered against it.

[/landlens/property-tracker](#)



Deal Room

Run the transaction in one place: documents, stamping, signatures and the parties.

[/landlens/deal-room](#)



Twenty-four checks you can run yourself, at no cost.

Records and verification

The registers themselves, read for you.

Encumbrance Certificate

Patta and Chitta

Field Measurement Sketch

EC Analyzer

Bank charge check

Court case search

Seller background check

Approval check by survey

Value and duty

What it is worth and what it costs to register.

Guideline value by street

Guideline value by survey

Stamp duty and registration fees

Capital gains

Floor space index

Area unit converter

Zoning and land use

What the plan says can happen on this land.

Land use zone finder

CMDA land use check

Coastal regulation zone

Master plan check

Water bodies finder

Airport height clearance

Registers and directories

Who holds it, and which office keeps the record.

Find your registering office

Temple property check

Waqf property check

RERA register



Every free tool
/tools



Services we run
for you
/services



The LandLens
suite
/landlens/one



Every claim in this document traces back to a government record.

Legal opinions, due diligence and title verification

Building plan, layout and sub-division approvals

Completion and occupancy certificates, regularisation

Escrow, negotiation and NRI property management

Land survey, soil testing, architecture and construction

Verified RealEstate
3/350/2 Mettukuppam,
OMR Thoraipakkam,
Chennai 600 097, India
hello@verified.realestate
+91 9996 12 9996

Prepared from the registers named on the page each finding sits on. Where a register could not be read, this document says so in its place rather than leaving the gap to be read as a clean result.

