


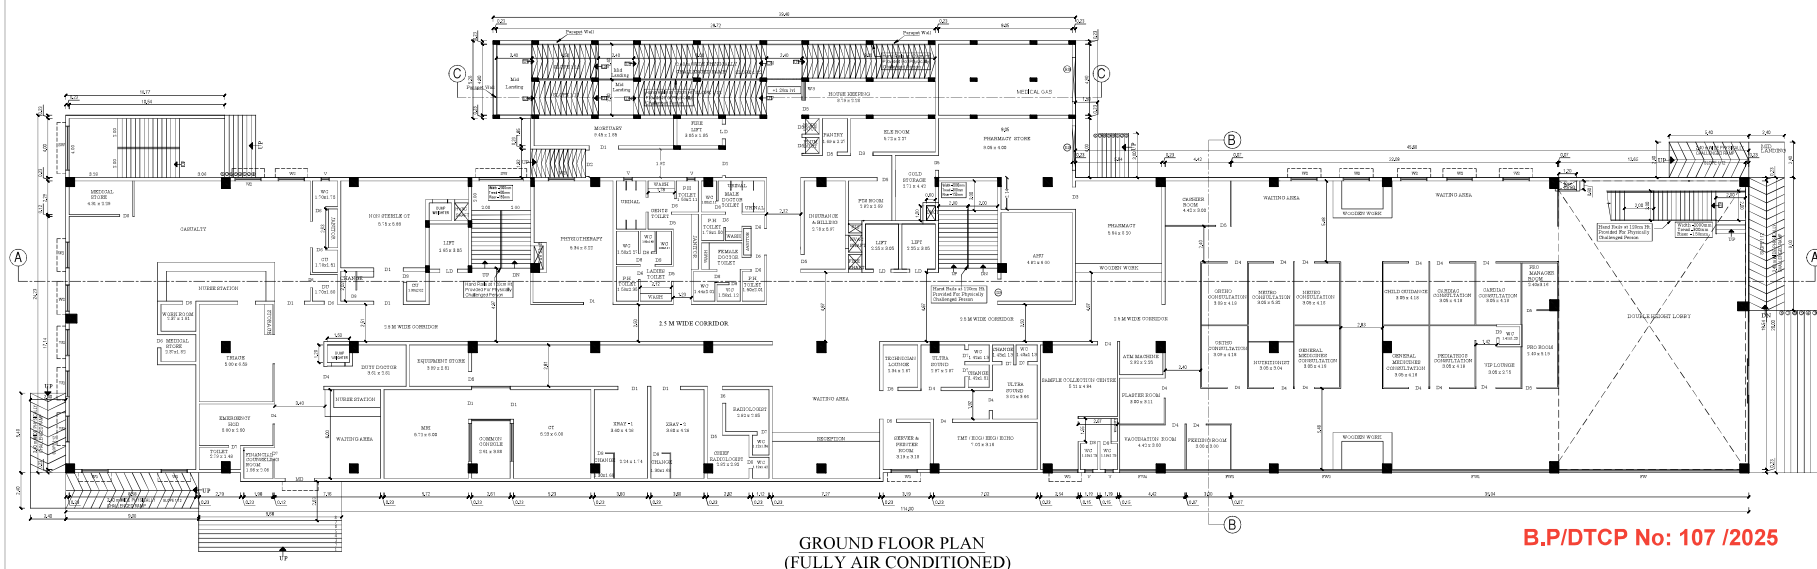

B.P/DTCP No: 107 /2025

AREA DETAILS			
Descriptions	Non FSI	FSI	Total Area
Area of the Ground Floor		2706.91	2706.91
Area of the First Floor		2434.00	2434.00
Area of the Second Floor		1932.77	1932.77
Area of the Third Floor		1948.83	1948.83
Head Room	240.43	9.39	249.82
Total Area	240.43	9931.90	9272.33

Er.N.BALACHANDRAN.DCE,
CLAY CENTER
Registration Construction Engineer No:
CE/51/2021/DTCP/MADURAI
No.25, South Street, Near Anna Miss
Tallakutti, Madurai-2. Ph:822004943

CONSTRUCTION ENGINEER



R. MANIKANDAN, M.Sc. (Structural)
Registered Structural Engineer Grade I
SE/SA/17306/154 (JOM), REG. NO. 100890009 (SCD)
C/88/05/154-1/2019/09/0302(CP)
AURA ENGINEERING CONSULTANTS
3, 30th Street, 7th Avenue, Ashok Nagar,
Chennai - 600 083. Ph: 9790751578

STRUCTURAL ENGINEER



JACQUELINE D.
ARCH-HICKS
COA REG. NO. CA/2016100017
DTCP REG. NO. CALIFORNIA-03018111543
JANET ARCHITECTS AND INTERIOR DESIGN LIMITED
P.O. Box 2, New Paltz, Kentucky 40355
Permanent Home: Georgetown
Chickadee 930 550 76 mts

ARCHITECT

TR

Er.T.BABU, B.E.,
PLAN CENTER
Registration No
RE/GR-052/2024/MTCP/MADURAI
No.25, South Street, Near Anna Mess
Telukutam, Madurai - 2.
Ph: 8220044543, 9780948414

ENGINEER



SCHEDULE OF JOINERY			
Type	Description	Width	Height
MD	MAIN DOOR	2.00	2.40
D1	DOOR	2.00	2.40
D2	DOOR	1.80	2.40
D3	DOOR	1.50	2.40
D4	DOOR	1.35	2.40
D5	DOOR	1.00	2.40
D6	DOOR	0.90	2.40
D7	DOOR	0.80	2.40
D8	DOOR	0.75	2.40
LD	DOOR	2.00	1.45
W1	WINDOW	2.40	1.35
W2	WINDOW	1.80	1.35
W3	WINDOW	1.20	1.35
SW	STAIRCASE WINDOW	3.00	1.35
GW	GLASS WINDOW	9.55	1.35
GW1	GLASS WINDOW	8.00	1.35
GW2	GLASS WINDOW	7.00	1.35
GW3	GLASS WINDOW	4.55	1.35
GW4	GLASS WINDOW	5.75	1.35
GW5	GLASS WINDOW	2.30	1.35
GW6	GLASS WINDOW	5.30	1.35
FW	FIXED WINDOW	12.78	3.90
FW1	FIXED WINDOW	10.75	3.90
FW2	FIXED WINDOW	7.90	3.90
FW3	FIXED WINDOW	10.30	3.90
FW4	FIXED WINDOW	2.40	3.90
RS	ROLLING SHUTTER	0.90	0.40
RS1	ROLLING SHUTTER	0.90	0.40

AREA DETAILS			
Descriptions	Non FSI	FSI	Total Area
Area of the Ground Floor		2706.91	2706.91
Area of the First Floor		2434.00	2434.00
Area of the Second Floor		1932.77	1932.77
Area of the Third Floor		1948.83	1948.83
Head Room	240.43	9.39	249.82
Total Area	240.43	9031.96	9272.39

Er. K. Sathuraman, M.E., Geo Technical Engineer, NITT Ar, K.P. Engg.
Dist. Appoved Geo Tech. Engineer / Chartered Engineer / Water
SAFETY SOIL TESTING SERVICES
An ISO 15001:2015 / 2016 / 2018 / 2019 / 2020 / 26

N. Balachander
Dr. N. BALACHANDER, DCE,
PLAN CENTER
 Registration Construction Engineer No:
 CE/61/20/24CT/MADRAS
 No.23, South Street, Near Anna Mess
 Tambakulam, Madurai-2. Ph.8220444943

CONSTRUCTION ENGINEER

R. Manikandan

R. MANIKANDAN M.Sc. (Structures)
Registered Structural Engineer Grade I
S/556-1/15/06/134 (CMAA), R01 1008000910002
C/04/06/15/05-1/15/05/09/1036702701
AURA ENGINEERING CONSULTANTS
#5, 20th Street, 7th Floor, Aditya Nagar,
Chennai - 600 083. Ph: 9797951375


STRUCTURAL ENGINEER


JAGADEEP D
ARCHITECT
COA REG NO. CA/295/2000/17
ETOP REG. NO. COA/100/10-20/0001/1/0001
AAAR ARCHITECTURE AND DESIGN PRACTICE LIMITED
Plot No. 4, First Floor, Ghatlota Industrial Estate
Chandigarh - 160 002
Contact: 98150 22222, 98150 22223


ARCHITECT

TR
Er. T. BABU, B.E.,
PLAN CENTER
Registration No.
RJBJR/2012/0427/CPMADURAI
No. 25, South Street, Near Anna Museum
Tamilkulam, Madurai - 2
Ph: 8220044543, 9780948414

ENGINEER

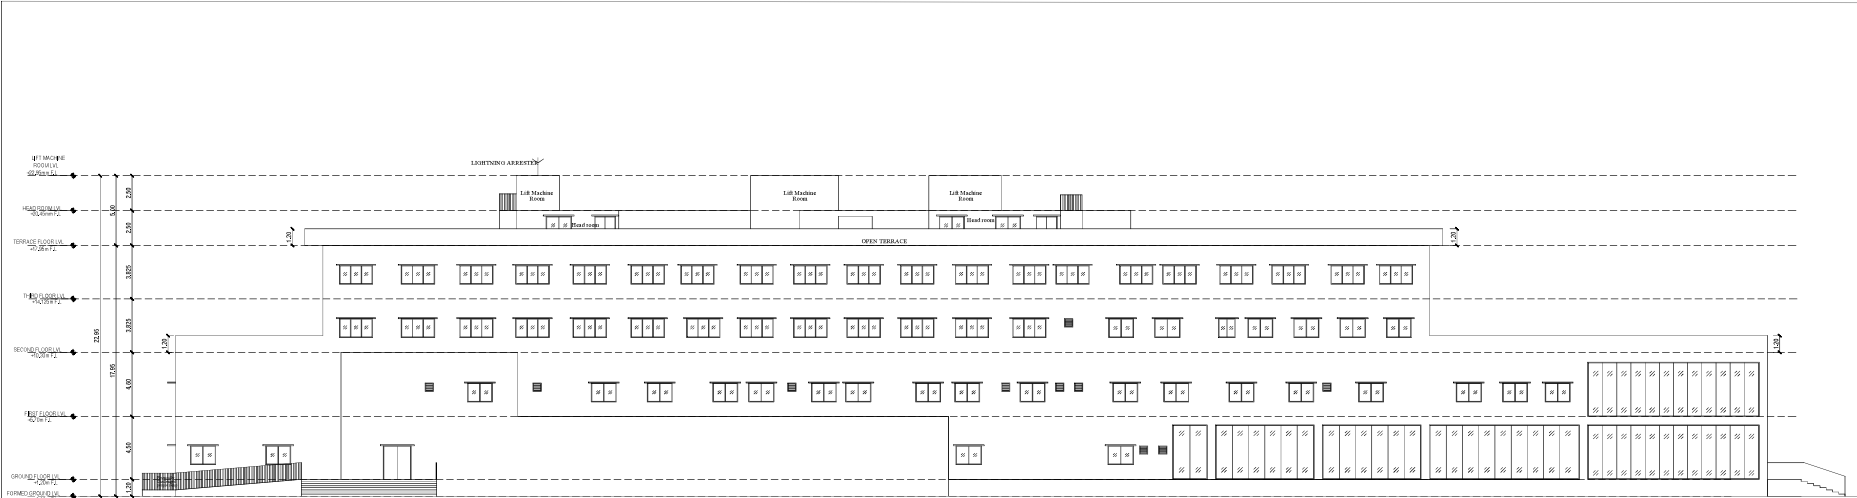

FRONT ELEVATION

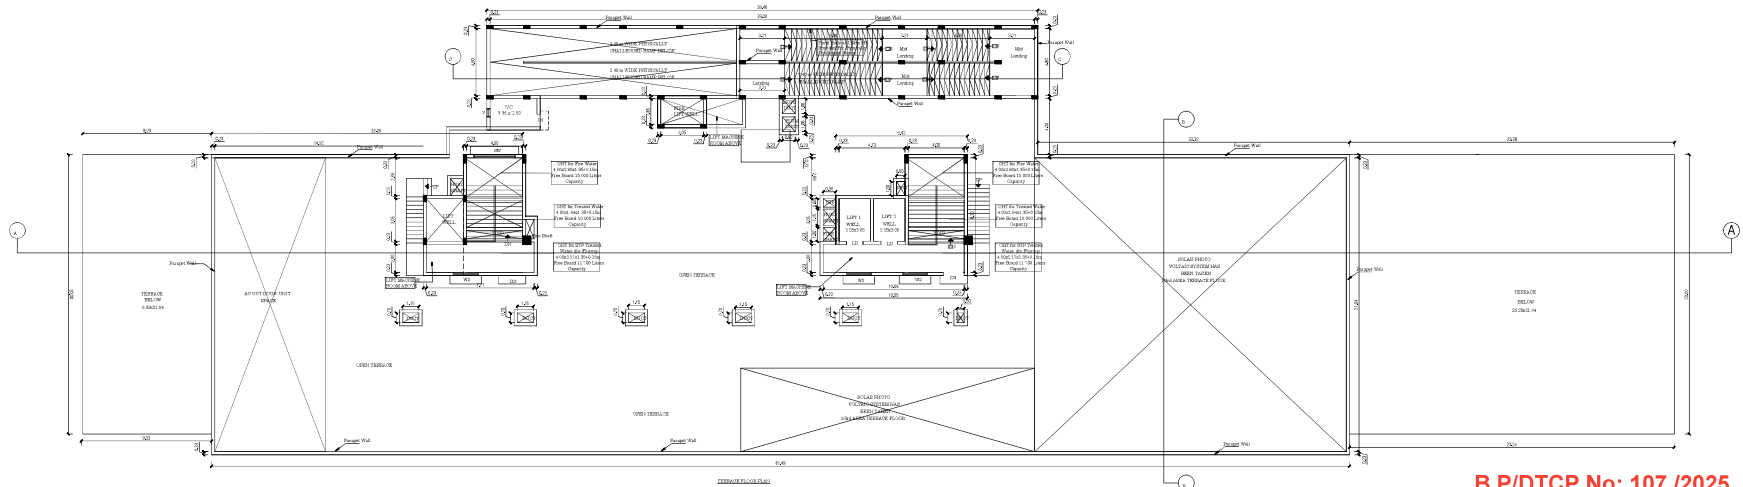

B.P/DTCP No: 107 /2025

REVIEWED PLAN SHOWING THE PROPOSED CONSTRUCTION OF HOSPITAL BUILDING IN KUNDURUVAHALLA, SADA, 2ND/3A, 3RD/3D, 3RD/3A AT THULUKAPATTI VILLAGE, VEDURUENAGAR TALUK, VEDURUENAGAR DISTRICT.
(01/04/2025)

SCHEDULE OF JOINERY

Type	Description	Width	Height
M1	MAIN DOOR	2.50	2.40
D1	DOOR	0.60	0.40
D2	DOOR	0.60	0.40
D3	DOOR	1.50	2.40
D4	DOOR	1.55	2.40
D5	DOOR	1.80	2.40
D6	DOOR	0.90	2.40
D7	DOOR	0.80	2.40
D8	DOOR	0.75	2.40
L1	DOOR	1.50	2.40
L2	DOOR	2.40	1.35
W1	WINDOW	1.80	1.35
W2	WINDOW	1.80	1.35
W3	WINDOW	1.20	1.35
SW	STAIRCASE WINDOW	3.00	1.35
GW1	GLASS WINDOW	9.55	1.35
GW2	GLASS WINDOW	9.60	1.35
GW3	GLASS WINDOW	7.06	1.35
GW4	GLASS WINDOW	4.55	1.35
GW5	GLASS WINDOW	5.75	1.35
GW6	GLASS WINDOW	2.51	1.35
GW7	GLASS WINDOW	1.50	1.35
FW	FIXED WINDOW	12.28	3.90
FW1	FIXED WINDOW	10.73	3.90
FW2	FIXED WINDOW	7.06	3.90
FW3	FIXED WINDOW	10.38	3.90
FW4	FIXED WINDOW	2.48	3.90
RS	ROLLING SHUTTER	2.40	2.40
V	VENTILATOR	0.60	0.60

AREA DETAILS

Description	Non PSI	PSI	Total Area
Area of the Ground Floor	7766.01	7766.01	15532.02
Area of the First Floor	2434.00	2434.00	4868.00
Area of the Second Floor	1932.77	1932.77	3865.54
Area of the Third Floor	1948.85	1948.85	3897.70
Total Area	2404.43	2404.43	4808.86
Total Area	2404.43	2404.43	4808.86

APPLICANT

REGISTERED ARCHITECT

REGISTERED CIVIL ENGINEER

REGISTERED ELECTRICAL ENGINEER

REGISTERED MECHANICAL ENGINEER

REGISTERED STRUCTURAL ENGINEER

REGISTERED LANDSCAPE ARCHITECT

REGISTERED ENVIRONMENTAL ENGINEER

REGISTERED FIRE ENGINEER

REGISTERED TOWN PLANNING ENGINEER

REGISTERED URBAN ENGINEER

REGISTERED WATER ENGINEER

REGISTERED WASTE ENGINEER

REGISTERED AIR POLLUTION ENGINEER

REGISTERED SOIL ENGINEER

REGISTERED GEOTECHNICAL ENGINEER

REGISTERED MARINE ENGINEER

REGISTERED AERONAUTICAL ENGINEER

REGISTERED ASTRONAUTICAL ENGINEER

REGISTERED COSMOTICAL ENGINEER

REGISTERED METEOROLOGICAL ENGINEER

REGISTERED CLIMATOLOGICAL ENGINEER

REGISTERED HYDROLOGICAL ENGINEER

REGISTERED OCEANOGRAPHICAL ENGINEER

REGISTERED ATMOSPHERICAL ENGINEER

REGISTERED GEOPHYSICAL ENGINEER

REGISTERED GEOMATICAL ENGINEER

REGISTERED REMOTE SENSING ENGINEER

REGISTERED GIS ENGINEER

REGISTERED CAD ENGINEER

REGISTERED BIM ENGINEER

REGISTERED 3D ENGINEER

REGISTERED 4D ENGINEER

B.P/DTCP No: 107 /2025

Type	Description	Width	Height
D0	MAIN DOOR	2.00	2.40
D1	DOOR	2.00	2.40
D2	DOOR	1.80	2.40
D3	DOOR	1.50	2.40
D4	DOOR	1.35	2.40
D5	DOOR	1.00	2.40
D6	DOOR	0.90	2.40
D7	DOOR	0.80	2.40
D8	DOOR	0.75	2.40
LD	DOOR	2.00	2.40
W0	WINDOW	1.20	1.35
W1	WINDOW	1.20	1.35
W2	WINDOW	1.00	1.35
SW	STAIRCASE WINDOW	5.00	1.35
W3	GLASS WINDOW	4.50	1.35
OW1	GLASS WINDOW	8.00	1.35
OW2	GLASS WINDOW	7.06	1.35
OW3	GLASS WINDOW	4.55	1.35
OW4	GLASS WINDOW	2.57	1.35
OW5	GLASS WINDOW	2.33	1.35
OW6	GLASS WINDOW	5.50	1.35
FW	FIXED WINDOW	12.28	3.90
FW1	FIXED WINDOW	10.73	3.90
FW2	FIXED WINDOW	7.60	3.90
FW3	FIXED WINDOW	10.38	3.90
FW4	FIXED WINDOW	2.48	3.90
RS	ROLLING SHUTTER	5.00	2.40

Descriptions	Non FSI	FSI	Total Area
Area of the Ground Floor		2706.91	2706.91
Area of the First Floor		2434.00	2434.00
Area of the Second Floor		1932.77	1932.77
Area of the Third Floor		1948.83	1948.83
Head Room	240.43	9.39	249.82
Total Area	240.43	9031.90	9272.33

Dr. K. Subbaram, M.E., (Govt) M.E., M.B.E., M.T.T. and, F.R.P. India
 Govt. Approved Two-Back Engineer / Chartered Engineer / Value
 Engineering (V.E.) / F.R.P. India / F.R.P. India / F.R.P. India
 AIR-100 (EC-1102) 2017 SAE, AIR-100 (EC-1102) 2017 SAE,
 USA Reg. No. 07E 011320, CECI: 416 / 2017-17-18
 Head Office: C-102, New 400 Colony, Sholingur, Chennai-600029
 Branch Office: 2, 54th Street, 21st Avenue, Ashok Nagar, Chennai-600029
 Contact No: 044-19476, 044-19476, 044-19476
 www.ksubbaram.com

Er.N.BALACHANDER.DCE.
PLAN CENTER
Registration Construction Engineer No:
CE/51/2024/DTCP/MADURAI
No.25, South Street, Near Anna Mess
Tattakulam, Madurai-2. Ph.8220044943

CONSTRUCTION ENGINEER

R. MANIKANDAN, M.Tech. (Structures)
Registered Structural Engineer Grade I
SE/SA-1/1806/154 (CM&A), REG 10089289 (DO)
CGRGA/SE/5-1/2019/09/03620CP
AURA ENGINEERING CONSULTANTS
#6, 50th Street, 7th Avenue, Ashok Nagar,
Chennai. Ph: 044. 600 0842. Ph: 9790751278

STRUCTURAL ENGINEER

JAGADEEP D
ARCHITECT
CDA REG.NO.CA/2016/00017
STOP REG.NO.COLABHAWA-000011548
HARV ARCHITECTURE AND DESIGN PRIVATE LIMITED
Plot No. 2, First Floor, Southern Industrial Estate
Pune - 411 004, Maharashtra
Phone: 98901 22222

ARCHITECT

Office - 805 005, 7th floor

TS

Er.T.BABU, B.E.,
PLAN CENTER
Registration No
RE/GR-I/52/2024/ITCP/MADURAI
No.29, South Street, Near Amma Mess
Tallakulam, Madurai - 2.
Ph: 8220044943, 9786948414

ENGINEER





REVISED PLAN SHOWING THE PROPOSED CONSTRUCTION OF HOSPITAL BUILDING IN S.NO.205/2A,3A,4,5,9A,206/3A,3B,3C,3D,3E,9A AT THULUKKAPATTI VILLAGE, VIRUDHUNAGARTALUK, VIRUDHUNAGAR DISTRICT.

SCHEDULE OF JOINERY

Type	Description	Width	Height
D1	DOOR	1.67	2.10
D2	DOOR	1.37	2.10
D3	DOOR	1.08	2.10
D4	DOOR	1.06	2.10
D5	DOOR	1.00	2.10
D6	DOOR	0.90	2.10
D7	DOOR	0.75	2.10
D8	DOOR	0.50	1.20
SD	DOOR	3.07	2.10
SD1	DOOR	2.28	2.10
SD2	DOOR	2.00	2.10
FD	DOOR	0.80	1.20
W1	WINDOW	1.20	1.20
W2	WINDOW	1.81	1.20
W3	WINDOW	1.80	1.20
LW	LOUVER WINDOW	2.39	1.20
V	VENTILATOR	0.60	0.60
SW	STAIRCASE WINDOW	2.17	1.20


AREA DETAILS

Descriptions	Non FSI	FSI	Total Area
Area of the Basement Floor	448.65		448.65
Area of the Ground Floor		386.27	386.27
Area of the First Floor		419.14	419.14
Area of the Second Floor		419.14	419.14
Area of the Third Floor		419.14	419.14
Area of the Fourth Floor		463.10	463.10
Head Room	42.82		42.82
Total Area	491.47	2106.79	2598.26

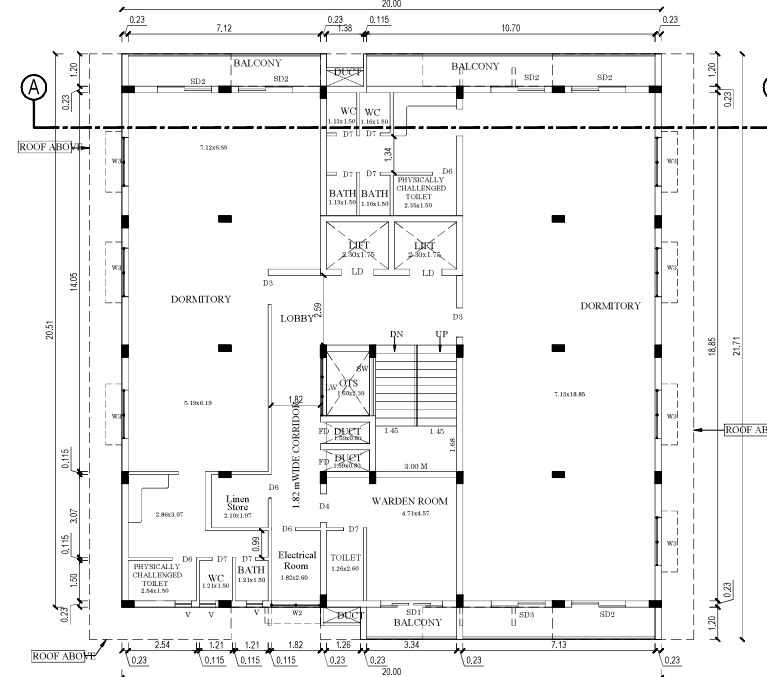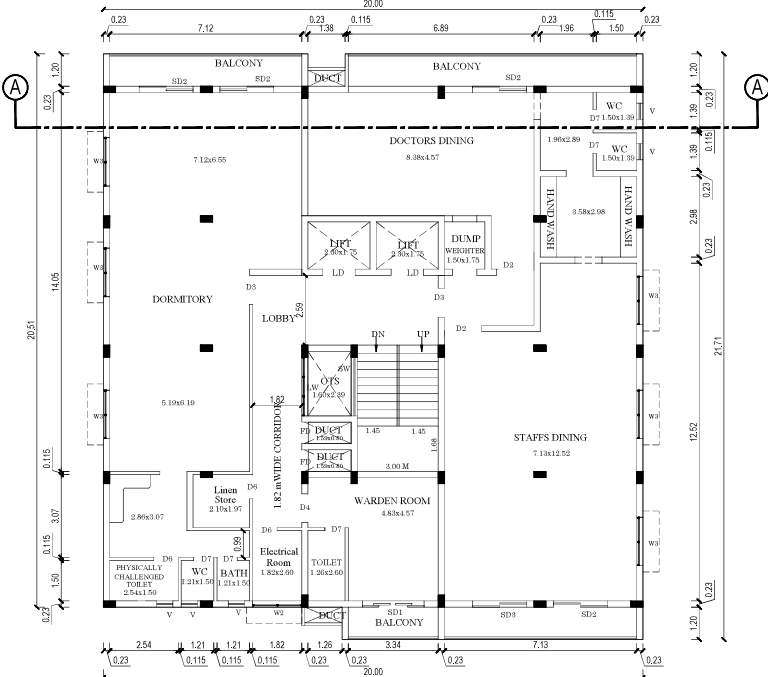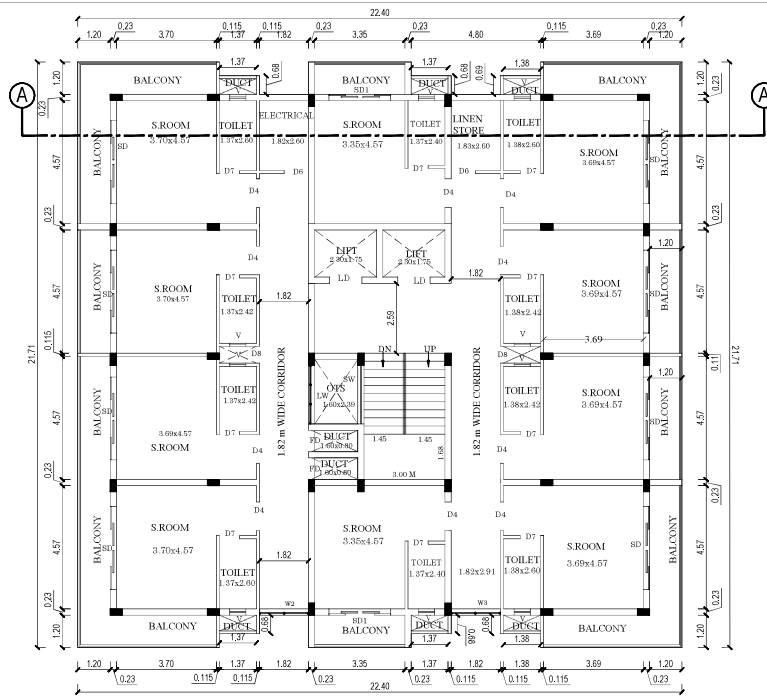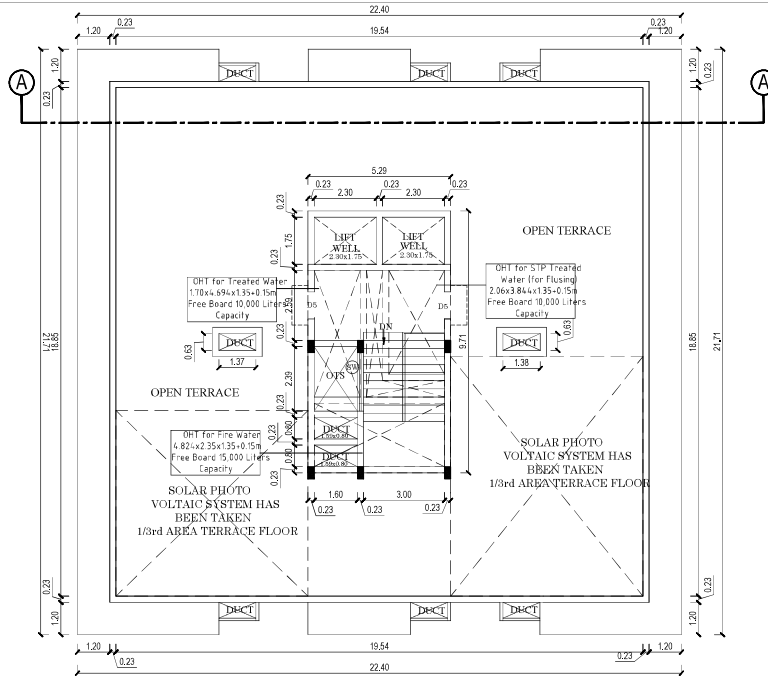

B.P/DTCP No: 107 /2025

STRUCTURAL ENGINEER ENGINEER

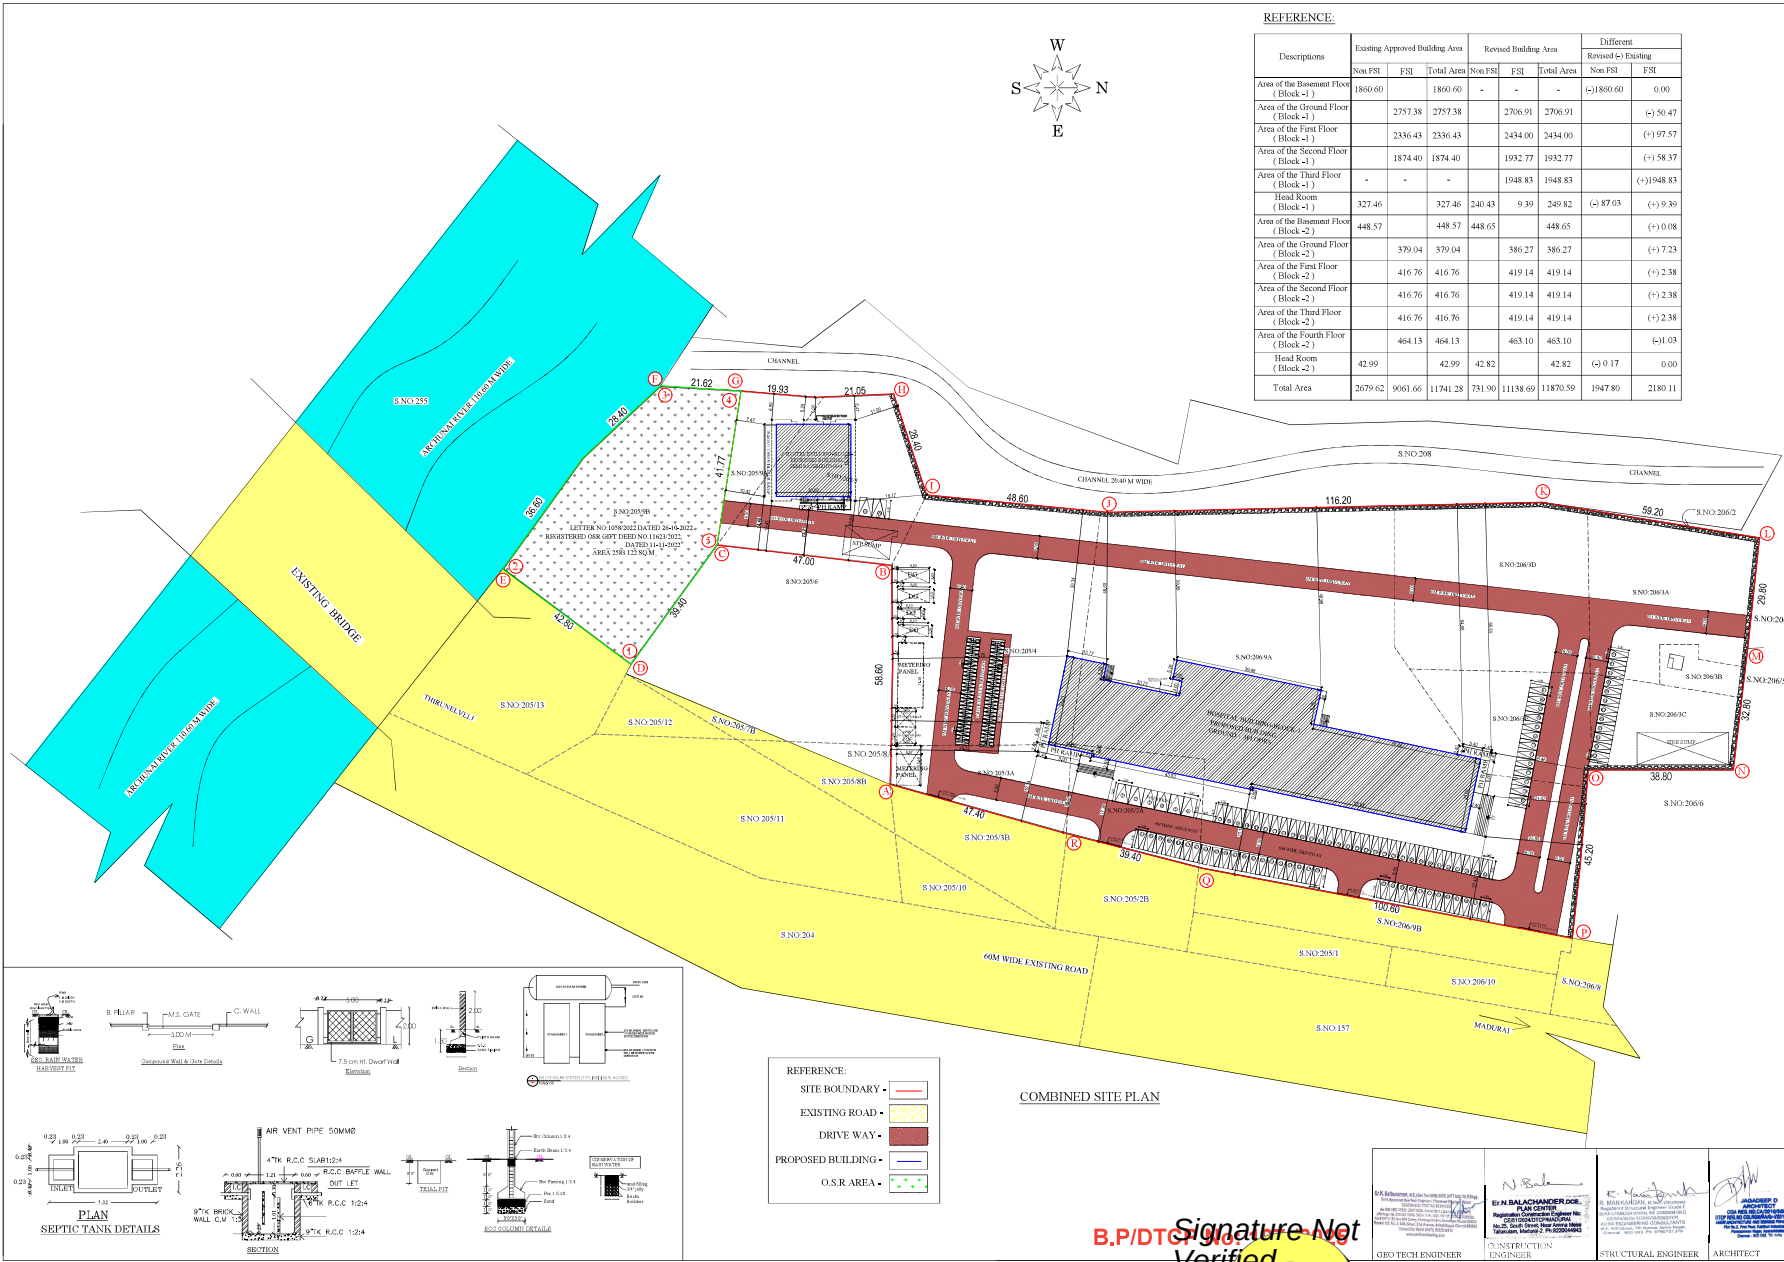

REFERENCE:

Descriptions	Existing Approved Building Area			Revised Building Area			Different	
	Non FSI	FSI	Total Area	Non FSI	FSI	Total Area	Revised (-) Existing	
Area of the Basement Floor (Block -1)	1860.60	-	-	-	-	-	(-) 1860.60	0.00
Area of the Ground Floor (Block -1)	2757.38	2757.38	2757.38	2706.91	2706.91	2706.91	(-) 50.47	
Area of the First Floor (Block -1)	2336.43	2336.43	2336.43	2434.00	2434.00	2434.00	(+) 97.57	
Area of the Second Floor (Block -1)	1874.40	1874.40	1874.40	1932.77	1932.77	1932.77	(+) 58.37	
Area of the Third Floor (Block -1)	-	-	-	1948.83	1948.83	1948.83	(+) 1948.83	
Head Room (Block -1)	327.46	327.46	240.43	9.39	249.82	(-) 87.03	(-) 9.39	
Area of the Basement Floor (Block -2)	448.57	448.57	448.57	448.65	448.65	448.65	(+) 0.08	
Area of the Ground Floor (Block -2)	379.04	379.04	379.04	386.27	386.27	386.27	(+) 7.23	
Area of the First Floor (Block -2)	416.76	416.76	416.76	419.14	419.14	419.14	(+) 2.38	
Area of the Second Floor (Block -2)	416.76	416.76	416.76	419.14	419.14	419.14	(+) 2.38	
Area of the Third Floor (Block -2)	416.76	416.76	416.76	419.14	419.14	419.14	(+) 2.38	
Area of the Fourth Floor (Block -2)	464.13	464.13	464.13	463.10	463.10	463.10	(-) 1.03	
Head Room (Block -2)	42.99	42.99	42.82	42.82	42.82	(-) 0.17	0.00	
Total Area	2679.62	9061.66	11741.28	731.90	11138.69	11870.59	1947.80	2180.11

SHEET - 7

REVISED PLAN SHOWING THE PROPOSED CONSTRUCTION OF HOSPITAL BUILDING IN S.NO.205/2A,S.A.S.A.206/3A,B,C,D TO 3E,36A AT THULUKAPATTI VILLAGE,VIRUDHUNAGAR TALUK,VIRUDHUNAGAR DISTRICT.

SCALE=1:400

SITE EXTENT DETAILS				
S.NO	DOCUMENT NO.	SURVEY AREA	DOCUMENT NO.	PATTA AREA
1	2014/2023	205/2A	205/2A	1797.985
2	2014/2023	205/3A	205/3A	870.00
3	2014/2023	205/4	205/4	1350.00
4	2014/2023	205/5	205/5	1600.00
5	2014/2023	205/6A	205/6A	51.00
6	2014/2023	206/3A	206/3A	1797.985
7	2014/2023	206/3B	206/3B	200.00
8	2014/2023	206/3C	206/3C	1797.985
9	2014/2023	206/3D	206/3D	2500.00
10	2014/2023	206/3E	206/3E	1100.00
11	2014/2023	206/3A	206/3A	1797.985
TOTAL AREA				23052.00

AS PER PATTA AREA - 23052.00 SQ.M			
AS PER DOCUMENT AREA - 23052.00 SQ.M			
AS PER SITE AREA - 23071.39 SQ.M			
Existing Approved Building Area			
Descriptions	Non FSI	FSI	Total Area
Area of the Basement Floor (Block -1)	1860.60	-	1860.60
Area of the Ground Floor (Block -1)	2757.38	2757.38	2757.38
Area of the First Floor (Block -1)	2336.43	2336.43	2336.43
Area of the Second Floor (Block -1)	1874.40	1874.40	1874.40
Head Room (Block -1)	327.46	327.46	327.46
Area of the Basement Floor (Block -2)	448.57	448.57	448.57
Area of the Ground Floor (Block -2)	379.04	379.04	379.04
Area of the First Floor (Block -2)	416.76	416.76	416.76
Area of the Second Floor (Block -2)	416.76	416.76	416.76
Area of the Third Floor (Block -2)	416.76	416.76	416.76
Area of the Fourth Floor (Block -2)	464.13	464.13	464.13
Head Room (Block -2)	42.99	42.99	42.99
Total Area	2679.62	9061.66	11741.28

REVISED AREA DETAILS			
Descriptions	Non FSI	FSI	Total Area
Area of the Basement Floor (Block -1)	1860.60	-	1860.60
Area of the Ground Floor (Block -1)	2706.91	2706.91	2706.91
Area of the First Floor (Block -1)	2434.00	2434.00	2434.00
Area of the Second Floor (Block -1)	1932.77	1932.77	1932.77
Area of the Third Floor (Block -1)	1948.83	1948.83	1948.83
Head Room (Block -1)	240.43	9.39	249.82
Area of the Basement Floor (Block -2)	448.65	448.65	448.65
Area of the Ground Floor (Block -2)	386.27	386.27	386.27
Area of the First Floor (Block -2)	419.14	419.14	419.14
Area of the Second Floor (Block -2)	419.14	419.14	419.14
Area of the Third Floor (Block -2)	419.14	419.14	419.14
Area of the Fourth Floor (Block -2)	463.10	463.10	463.10
Head Room (Block -2)	42.82	42.82	42.82
Total Area	731.90	11138.69	11870.59
Floor Space Index	-	11138.69 / 23052.00	= 0.483

PARKING DETAILS:

NO. OF Car Parking Required = 81 Nos

NO. OF Car Parking Provided = 95 Nos

Including P.H Parking = 7 Nos

No. of Two Wheeler Parking Required = 81 Nos

No. of Two Wheeler Parking Provided = 95 Nos

Including P.H Parking = 7 Nos

DR. K. BALAKRISHNAN Village Engineer VIRUDHUNAGAR DISTRICT	DR. N. BALAKRISHNAN Village Engineer VIRUDHUNAGAR DISTRICT	DR. N. BALAKRISHNAN Village Engineer VIRUDHUNAGAR DISTRICT	DR. N. BALAKRISHNAN Village Engineer VIRUDHUNAGAR DISTRICT	DR. N. BALAKRISHNAN Village Engineer VIRUDHUNAGAR DISTRICT	DR. N. BALAKRISHNAN Village Engineer VIRUDHUNAGAR DISTRICT
CONSTRUCTION ENGINEER	CONSTRUCTION ENGINEER	STRUCTURAL ENGINEER	ARCHITECT	APPLICANT	ENGINEER

B.P/DTS
Signature Not Verified
Signed by Village Panchayat President
Location: Virudhunagar
Date: 2025.04.25 17:29:14