

PP

APPROVAL RECORD

Planning Permission

Virudhunagar district, Tamil Nadu

APPROVAL TYPE
Building Plan


ISSUING AUTHORITY
Rural Panchayat

The approval as the planning authority issued it, reproduced in full behind this page.


An approval speaks to what was sanctioned, not to what was built. Completion is a separate record.

The diagram illustrates the design of a septic tank. It includes two views: a sectional elevation and a plan view. The sectional elevation shows the tank's internal structure, including the inlet, outlet, and a cover slab with a corrugated top. The plan view shows the tank's dimensions: a length of 4.15m and a width of 1.2m.





S.NO.:54/1
S.B. RAVI LAND

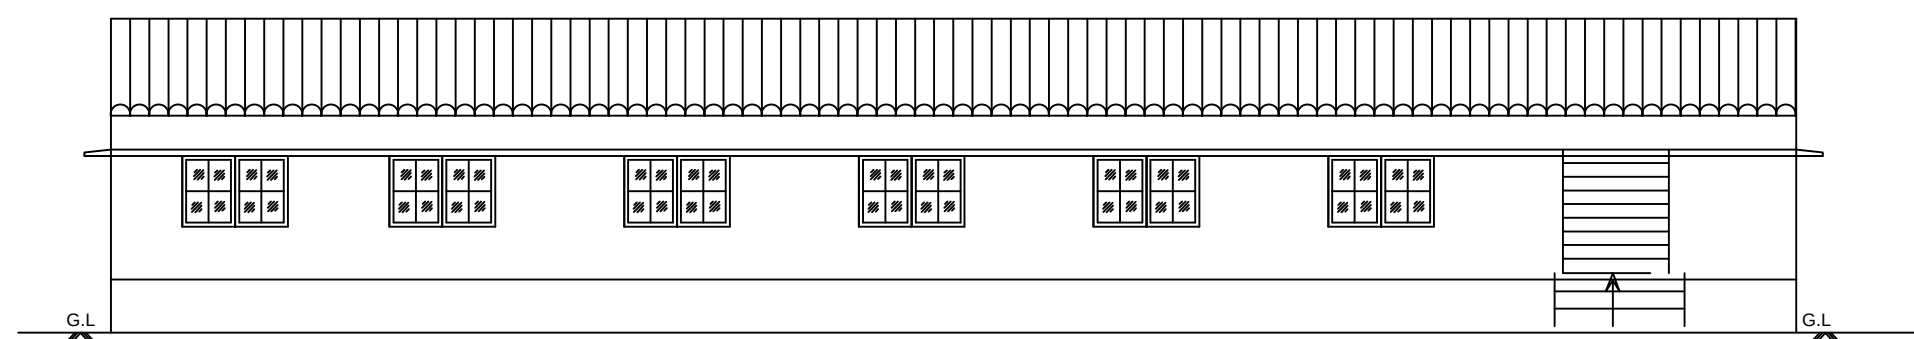


FRONT ELEVATION

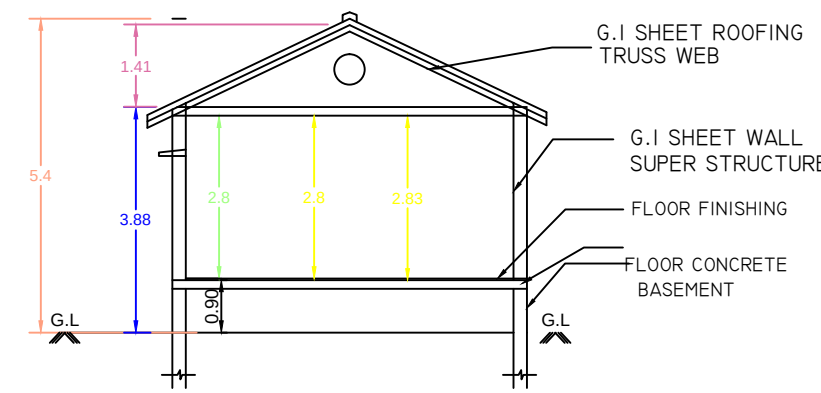



SECTION ON AA'

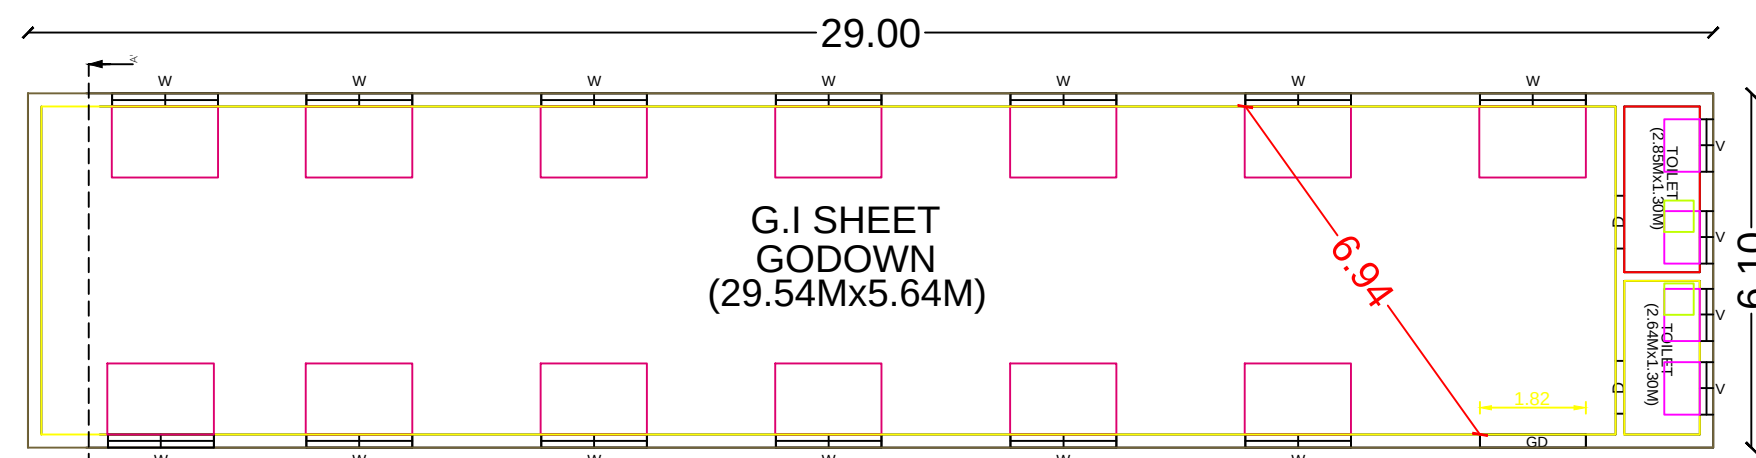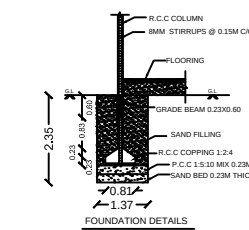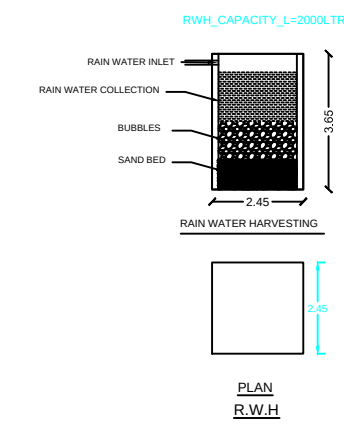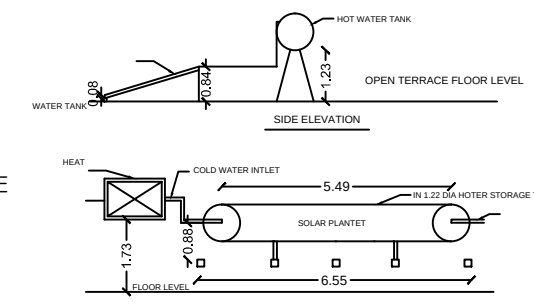


GROUND FLOOR PLAN

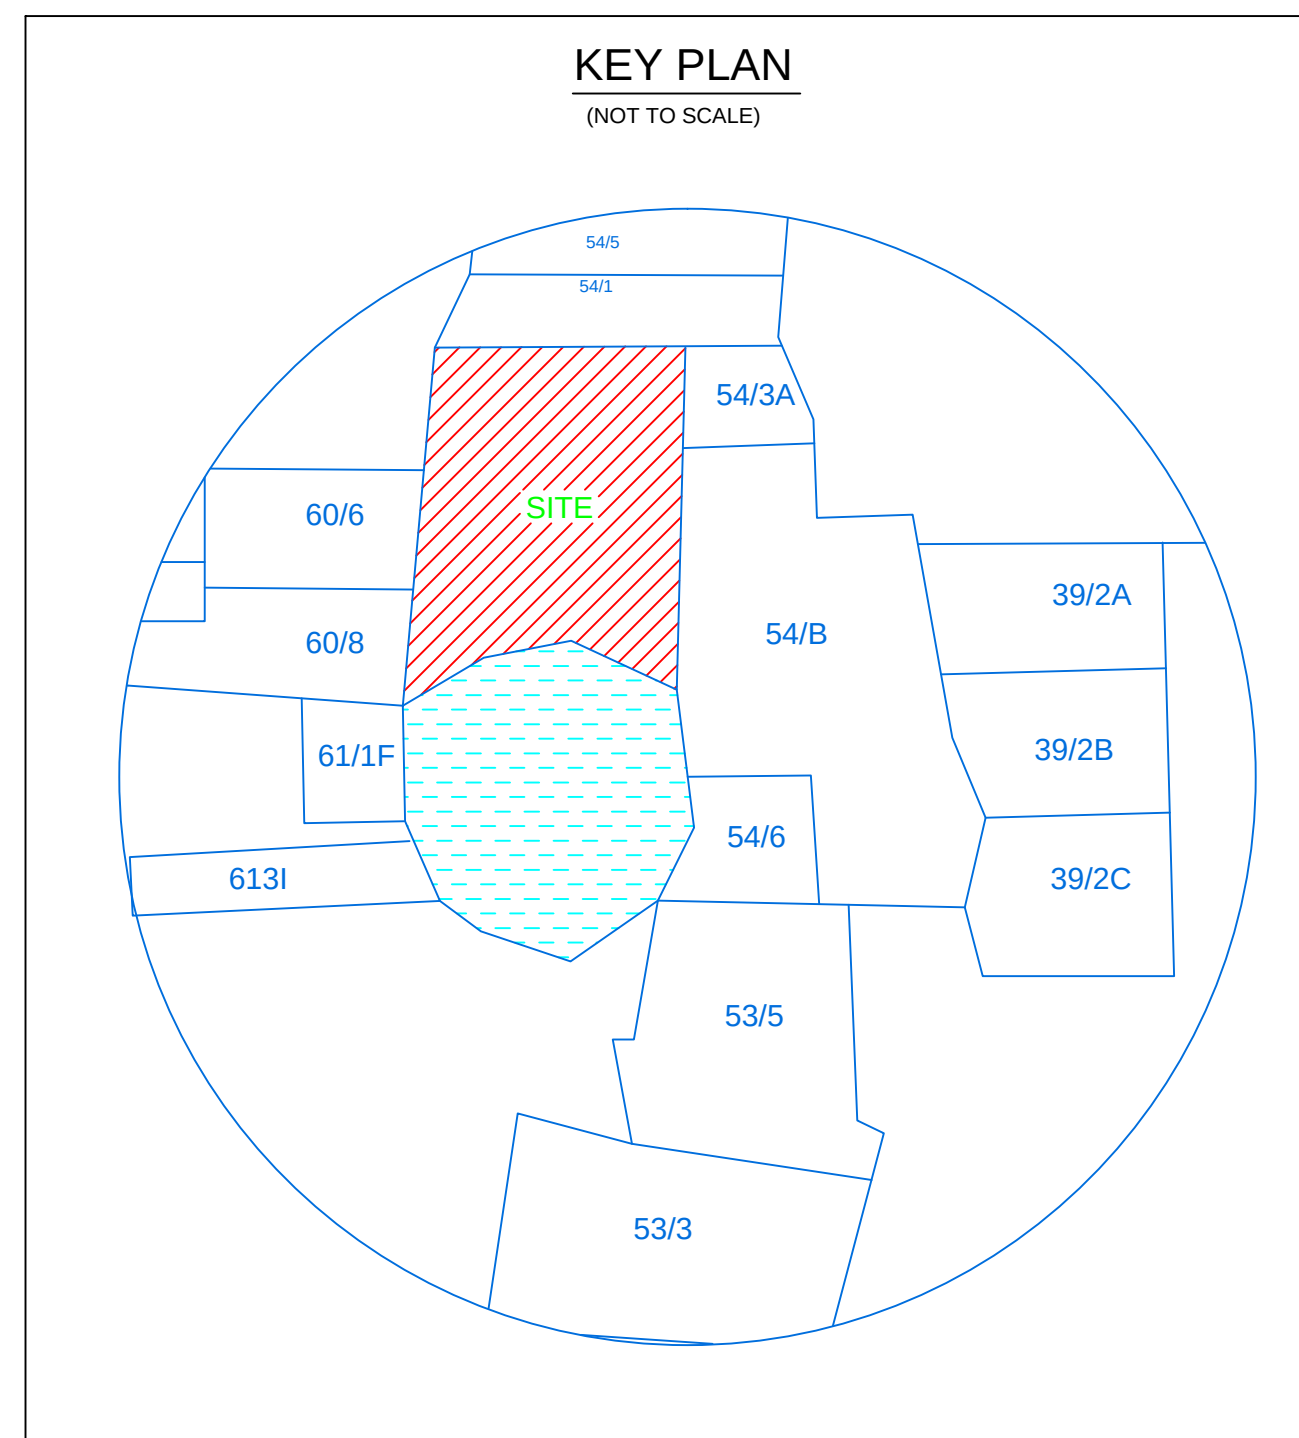

PLAN_INFO
 PLOT_NO=NIL
 BLOCK_1_G-GWFC_MEMBER_COUNT=5
 PLOT_AREA_M2=9700.00
 AS_PER_DOCUMENT=9700.00
 AS_AT_SITE=9747.40
 FMB_OR_PLR=9700.00
 IS_APPROVED_LAYOUT=YES
 SURVEY_NO=54/2
 PATTNA_NO=766
 LAND_USE_ZONE = COMMERCIAL
 BUILDING_NEAR_TO_RIVER=NO
 SINGLE_FAMILY_BLDG=YES
 CRZ=NO
 SECURITY_ZONE=YES
 ACCESS_WIDTH_M=4.57M
 WHETHER_GOV'T_OR_AIDED_SCHOOL=NO
 ROAD_WIDTH=4.57M
 ROAD_LENGTH=29.86M
 AVG_PLOT_DEPTH=92.80M
 AVG_PLOT_WIDTH=117.80M
 OSR_APPLICABLE=NO
 OSR_SURRENDER_RETAIN=NIL
 PREMIUM_FSI_REQUIRED=NO
 IS_SWIMMING_POOL_EXISTS=NO
 IF_HERITAGE_TOWN_LESS_THAN_1KM_RADIUS=NO
 AREA_TYPE=OTHERS
 RWH_DECLARED=YES
 TALUK=THIRUCHULI
 JURISDICTION_TYPE=PANCHAYAT
 DISTRICT=VIRUDHUNAGAR

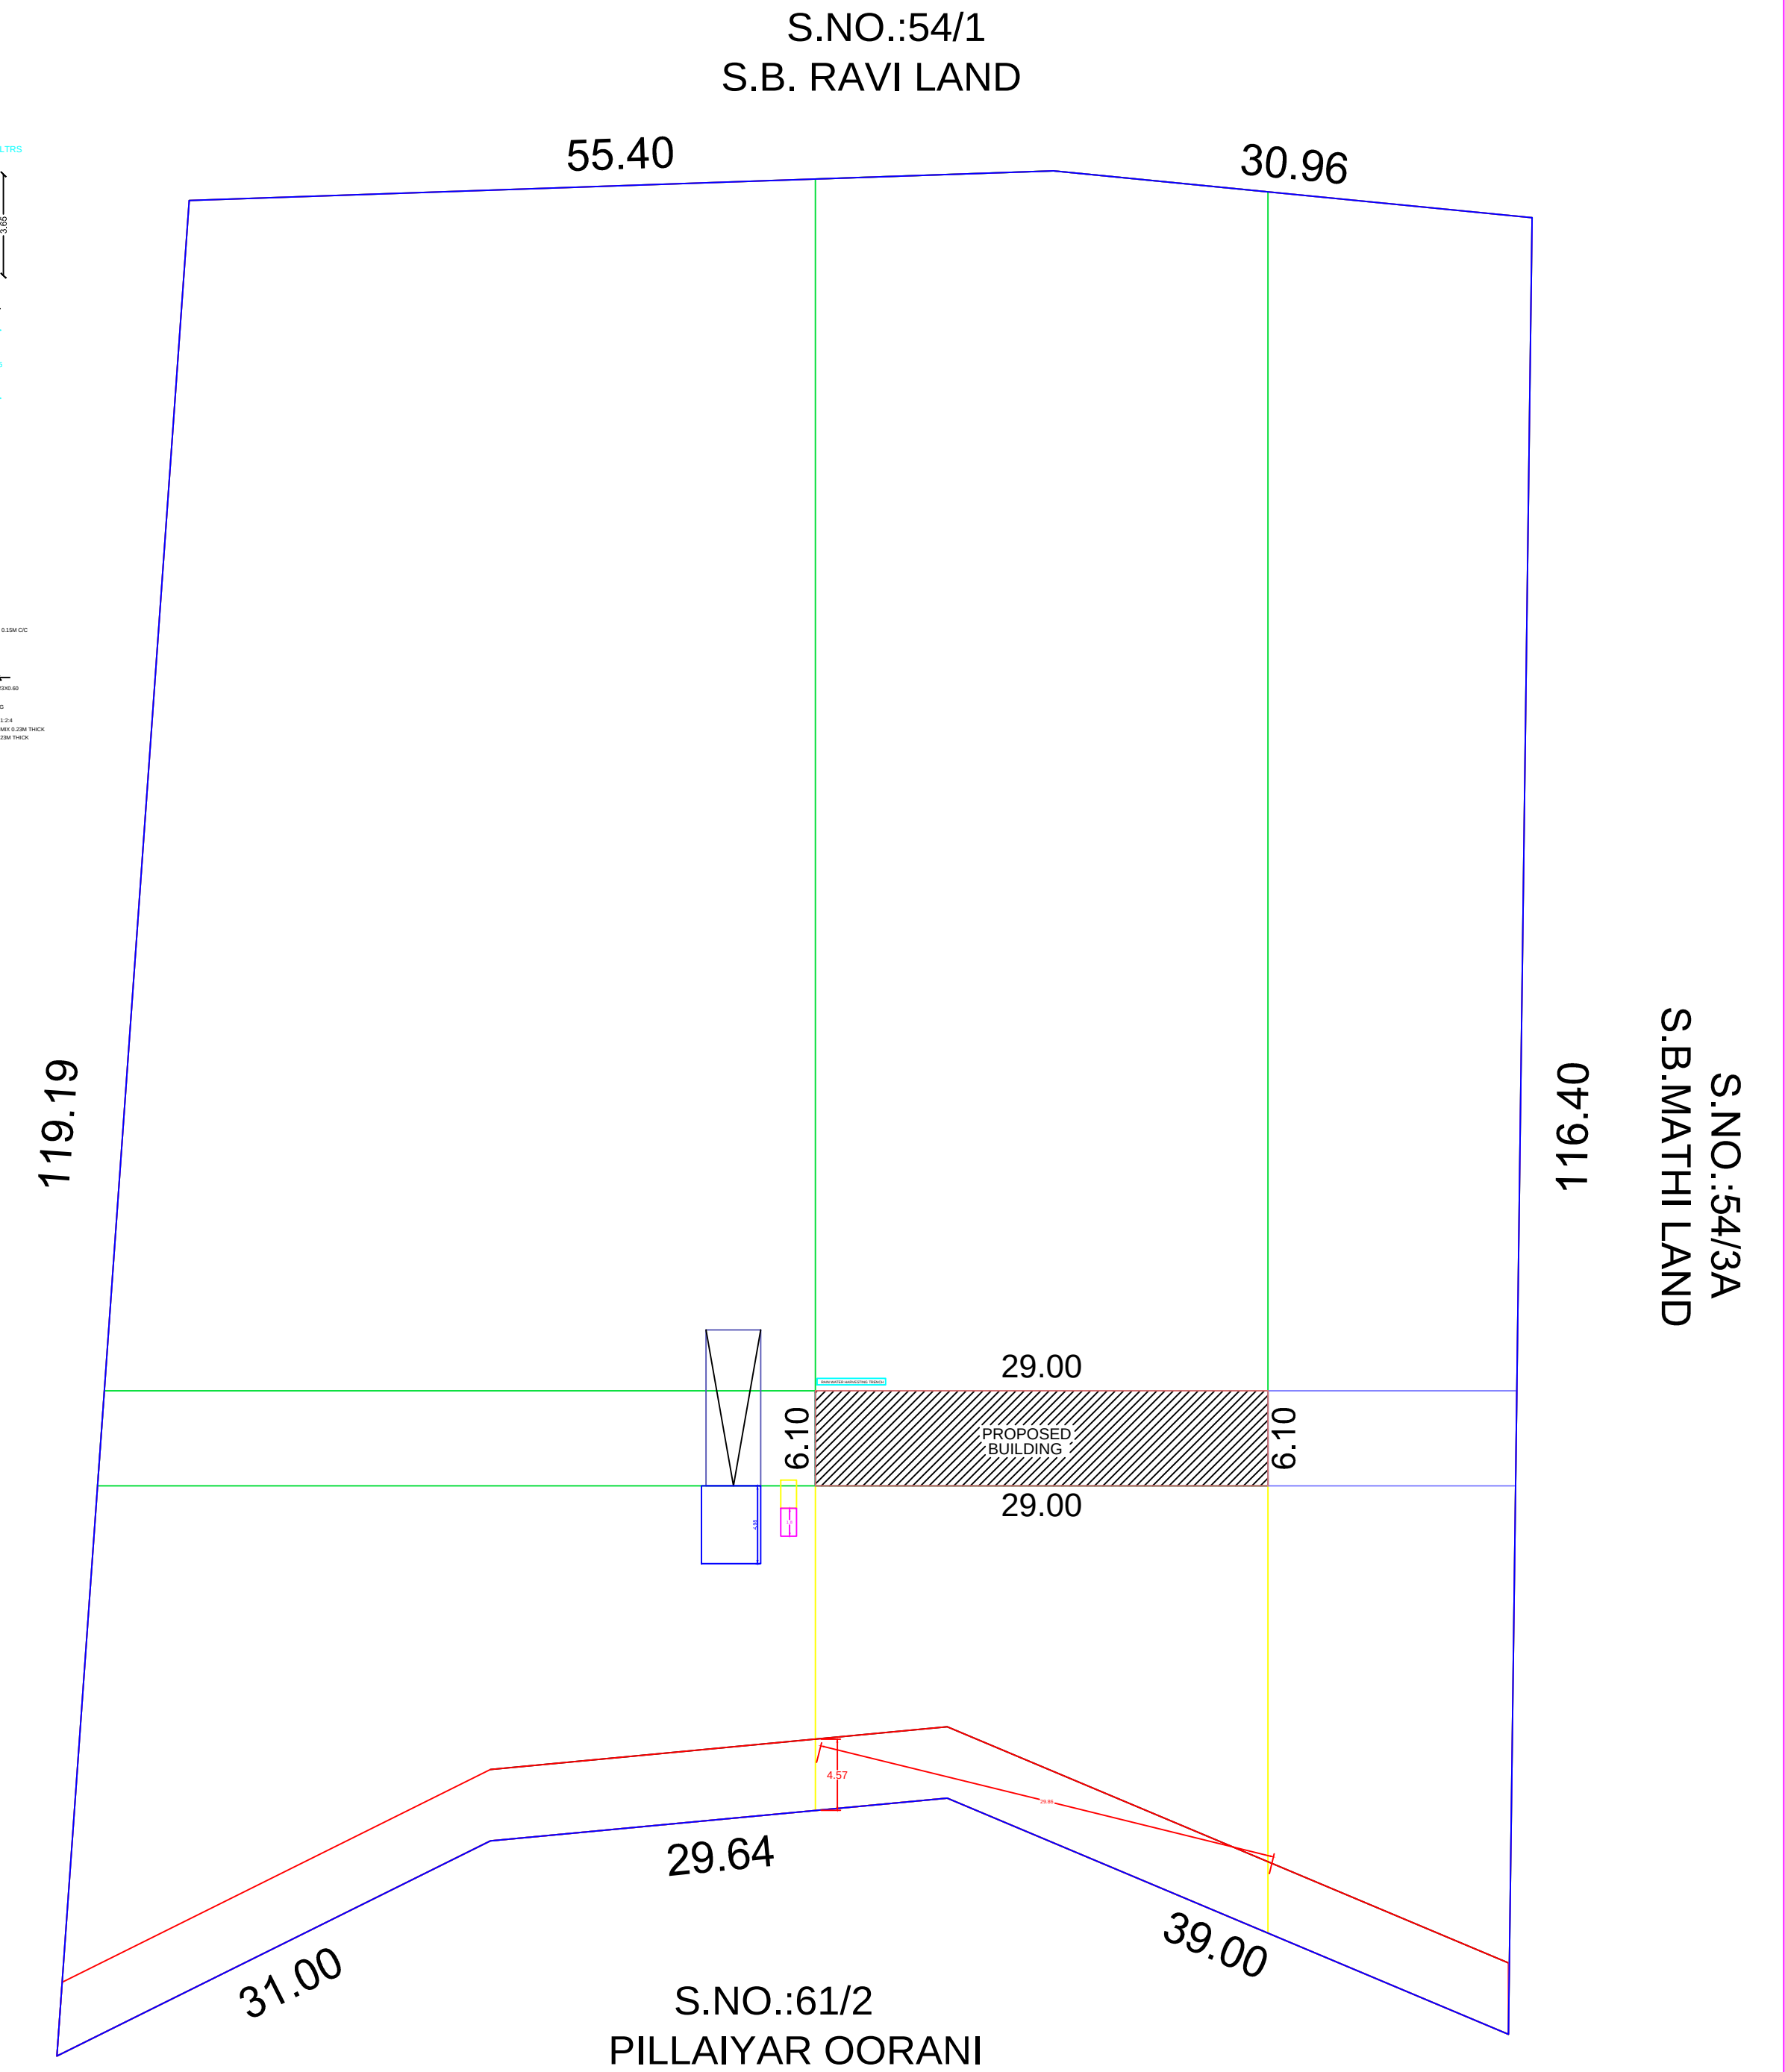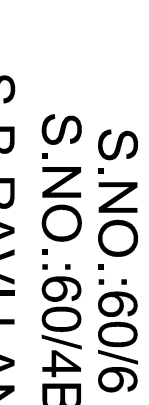

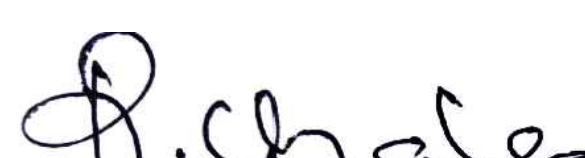JOINERY DETAILS			AREA STATEMENT			DIRECTION			
MAIN DOOR	- MD	- 1.22X2.13	AREA	SQ.M	SQ.FT	'N' W E S	 Er. R. CHARLES FREDRICK, B.E., ENGINEERS - GRADE III - RE Reg. No: 126/LS/2019/00056 A.R.R. CONSTRUCTIONS # 7, Telephone Road (Opp. Anandha Lodge) ARUPPUKOTTAI. ☎ 99407 52075		
GRILL DOOR	- GD	- 1.22X2.13							
DOOR	- D	- 0.91X2.13	AREA OF SITE (AS PER FMB)	9700.00	104372.00				
DOOR1		- 0.76X2.13							
WINDO		- 1.22X1.22	PROPOSED GROUND FLOOR	176.90	1903.44				
WINDO		- 1.83X1.22							
WINDO		- 0.76X1.22	AREA OF PARKING	36.83	396.29				
WINDO		- 0.41X1.22							
VENTILATOR	- V	- 0.22X0.61	OPEN SPACE IN G.FLOOR	9523.10	102468.56	ENGINEER	APPLICANT	OFFICE USE:	

Eight ways to know a piece of land before you pay for it.

This report covers one part of the picture. These cover the rest, drawn from the same government records, for any property in Tamil Nadu.

LandLens One

Ask anything about a property and get an answer grounded in live government records, with the sources shown.

[/landlens/one](#)



Verify My Land

Every record check run on one property and returned as a single report.

[/landlens/verify-my-land](#)



Legal Opinion

An advocate's written opinion on the title, built on the records we pull for it.

[/landlens](#)



One Map

Every layer on one map: the parcel, its boundary, zoning, water bodies and what sits around it.

[/landlens/one/map](#)



PriceMap

What land actually changed hands for around this plot, taken from the registered deeds.

[/landlens/pricemap](#)



Build Scope

What you are allowed to build here: floor space, height, coverage and setbacks.

[/landlens/build-scope](#)



Property Tracker

Watch a property and hear about it when something new is registered against it.

[/landlens/property-tracker](#)



Deal Room

Run the transaction in one place: documents, stamping, signatures and the parties.

[/landlens/deal-room](#)



Twenty-four checks you can run yourself, at no cost.

Records and verification

The registers themselves, read for you.

Encumbrance Certificate

Patta and Chitta

Field Measurement Sketch

EC Analyzer

Bank charge check

Court case search

Seller background check

Approval check by survey

Value and duty

What it is worth and what it costs to register.

Guideline value by street

Guideline value by survey

Stamp duty and registration fees

Capital gains

Floor space index

Area unit converter

Zoning and land use

What the plan says can happen on this land.

Land use zone finder

CMDA land use check

Coastal regulation zone

Master plan check

Water bodies finder

Airport height clearance

Registers and directories

Who holds it, and which office keeps the record.

Find your registering office

Temple property check

Waqf property check

RERA register



Every free tool
/tools



Services we run
for you
/services



The LandLens
suite
/landlens/one



Every claim in this document traces back to a government record.

Legal opinions, due diligence and title verification

Building plan, layout and sub-division approvals

Completion and occupancy certificates, regularisation

Escrow, negotiation and NRI property management

Land survey, soil testing, architecture and construction

Verified RealEstate
3/350/2 Mettukuppam,
OMR Thoraipakkam,
Chennai 600 097, India
hello@verified.realestate
+91 9996 12 9996

Prepared from the registers named on the page each finding sits on. Where a register could not be read, this document says so in its place rather than leaving the gap to be read as a clean result.

