

PLAN SHOWING THE PROPOSED
CONSTRUCTION OF INDUSTRIAL IN
S.NO:144/16A,144/16B KALATHOOR VILLAGE
THIRUCHULI TALUK,VIRUTHUNAGAR DISTRICT.

(SCALE - 1:100)

JOINERY DETAILS:

R.S	ROLLING SHUTTER	3.00 x 3.00
D	DOOR	1.20 x 2.10
D1	DOOR	0.76 x 2.10
S.D	DOOR	1.20 x 2.10
W	WINDOW	1.83 x 1.22
V	VENTILATOR	2.66 x 0.60

PROPOSED BUILDING AREA DETAILS:

DESCRIPTION	NON FSI (SQ.M)	FSI (SQ.M)	TOTAL AREA (SQ.M)
Area of the Ground Floor (Block - 01)		630.77	630.77
Area of the Ground Floor (Block - 02)		630.77	630.77
TOTAL AREA		1261.54	1261.54

SANITATION DETAILS

S.NO	DESCRIPTION	REQUIRED		PROVIDED	
		URINAL	W/C	URINAL	W/C
1.	MALE	2	2	5	2
2.	FEMALE				2
TOTAL		2	4	5	4

OFFICE USE

M. A. ABDUL GANI, M.Arch.,
Reg. No: CA201301558
SANKAR ARCHITECTS
1-A, Kurotharai, Sankar, Madurai-625 001
Ph: 97891 45342
Email: sankararchitects@rediffmail.com
GSTIN: 35BEPAN3412P

ARCHITECT

V.VARADARAJAN, B.E, F.I.E., F.I.V.
STRUCTURAL ENGINEER
MDTCP Regd No: GRADE-1/48/2024 Dated 4.11.2024
PLAN CENTER
25, South Street, Talakkulam, Madurai - 625 002.







STRUCTURAL ENGINEER

Suresh

APPLICANT

E.T.BABU B.E.,
MADURAI PLANNERS
RE/GR-1/52/2024/ITCP/MADURAI
Plot 259, East 2nd Cross Street, KK Nagar,
(Near Mahatma School) Madurai - 20
Ph : 8720044943, 9785948414

ENGINEER

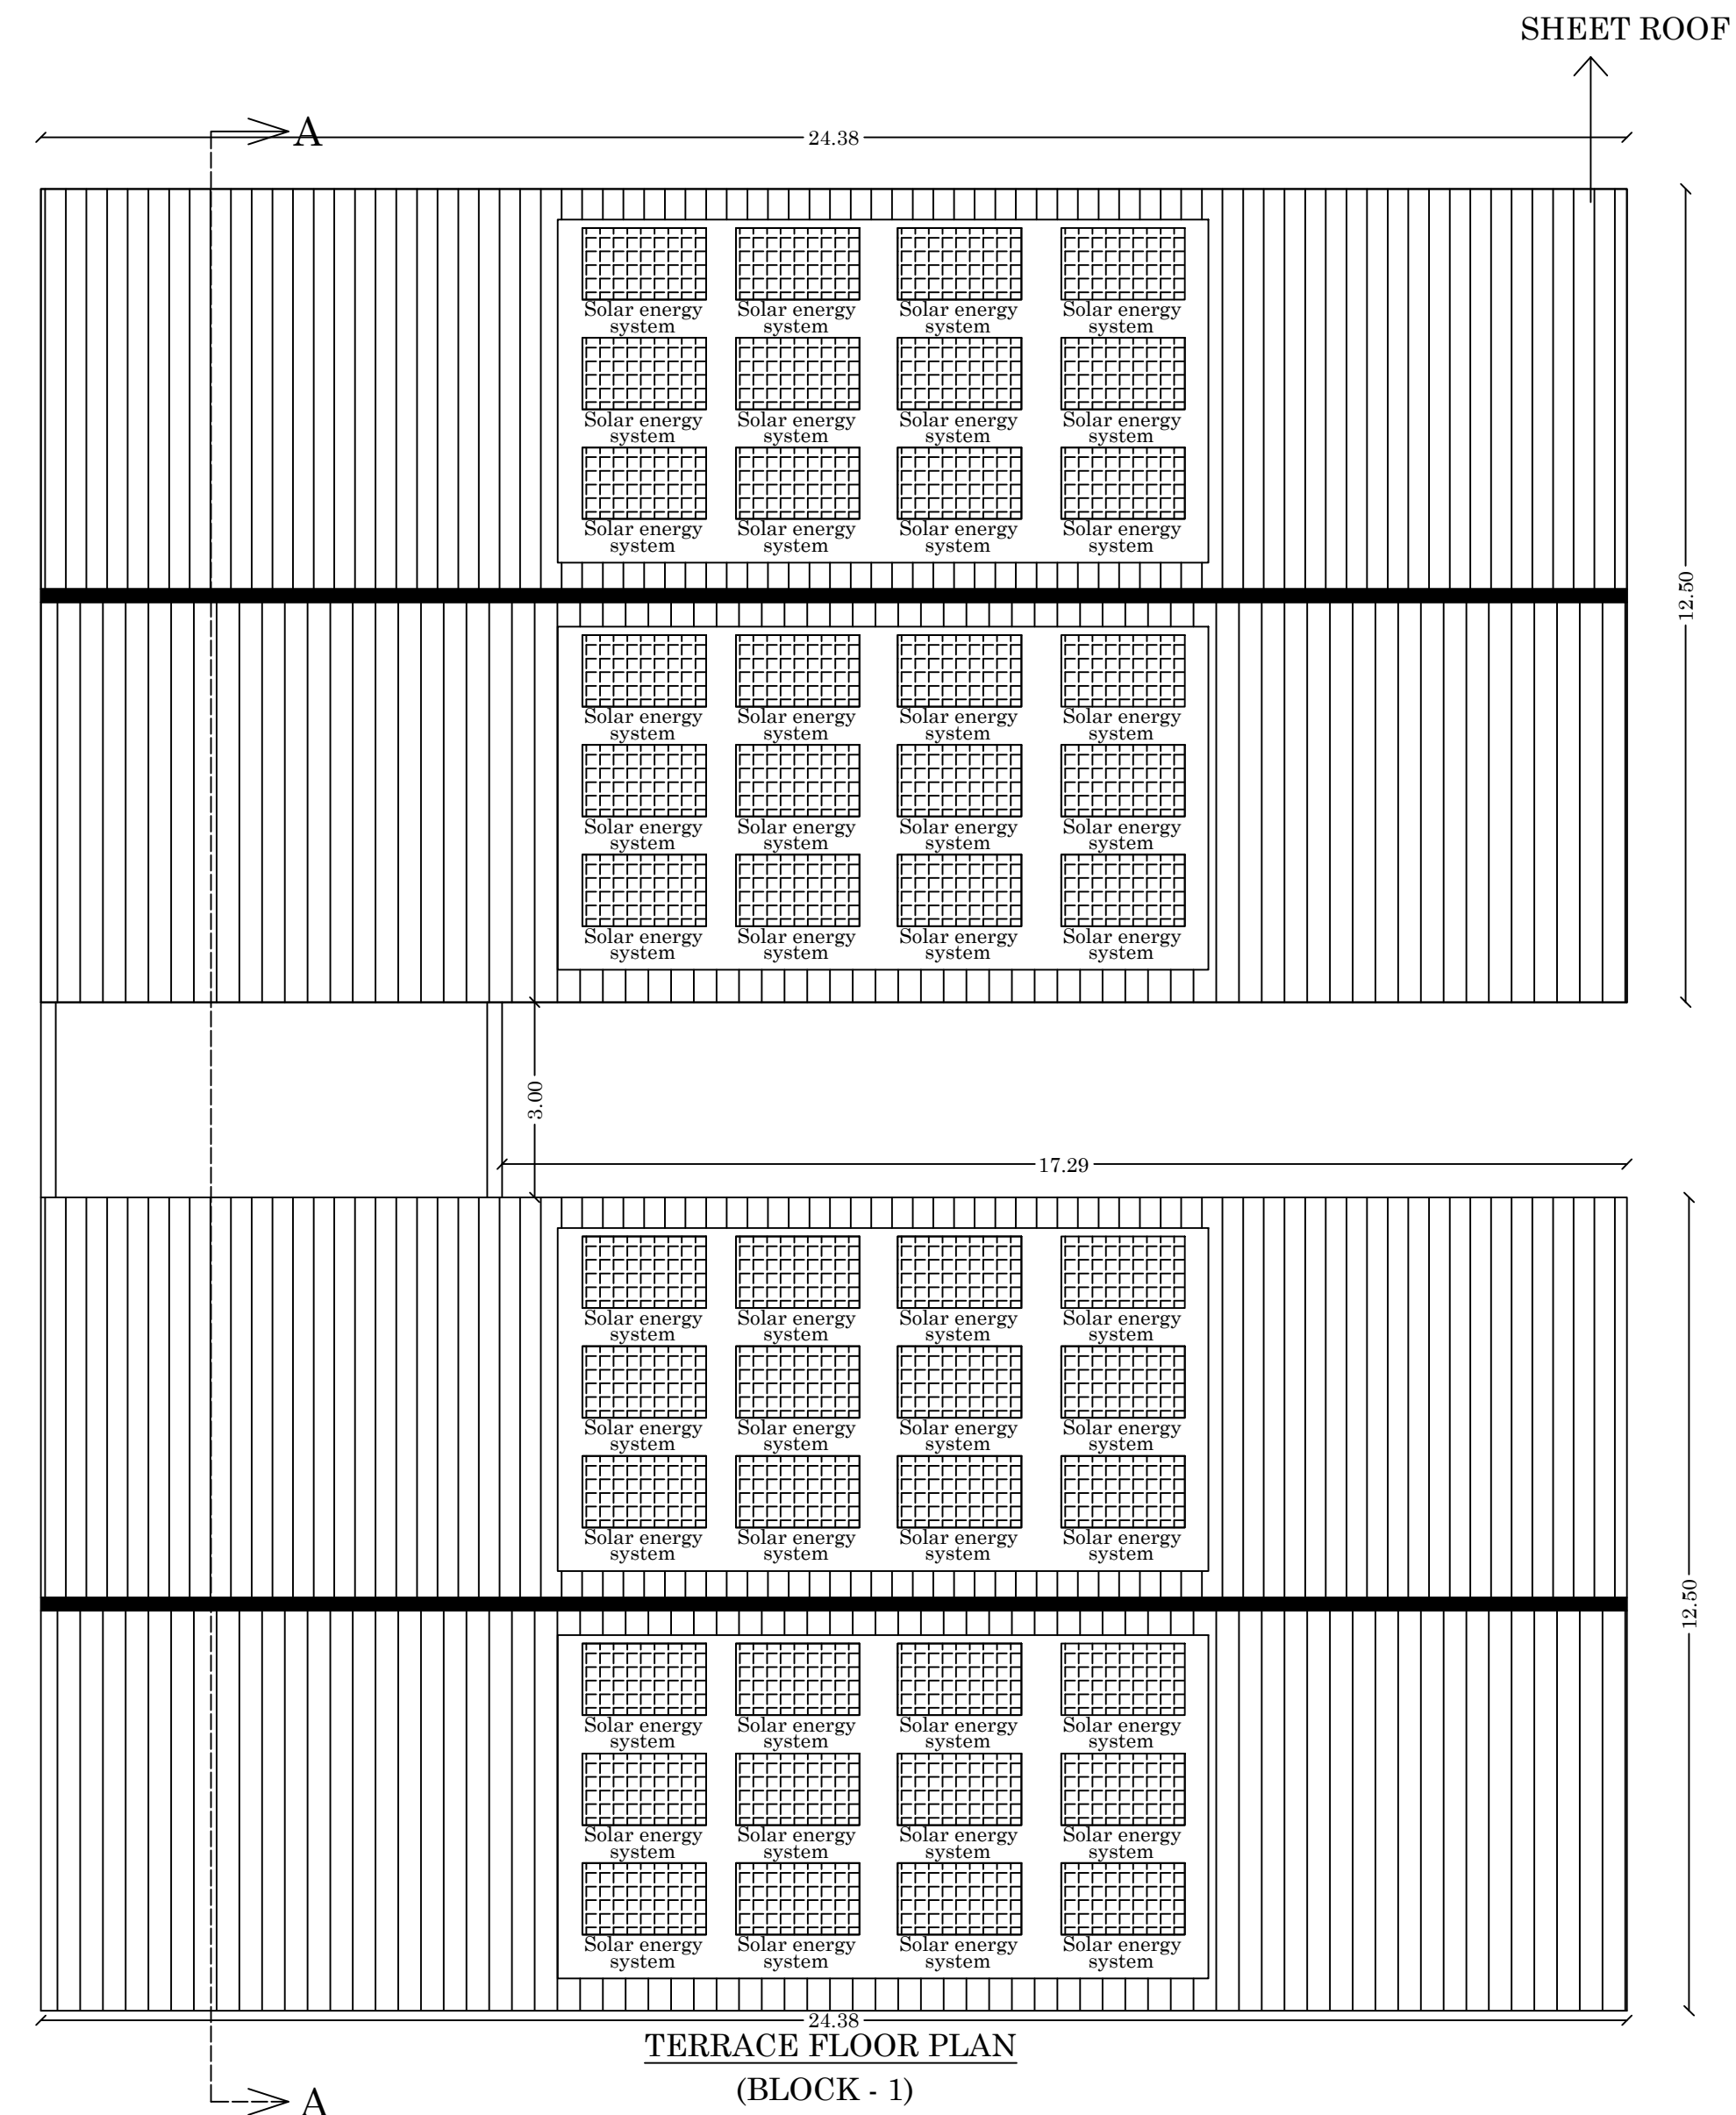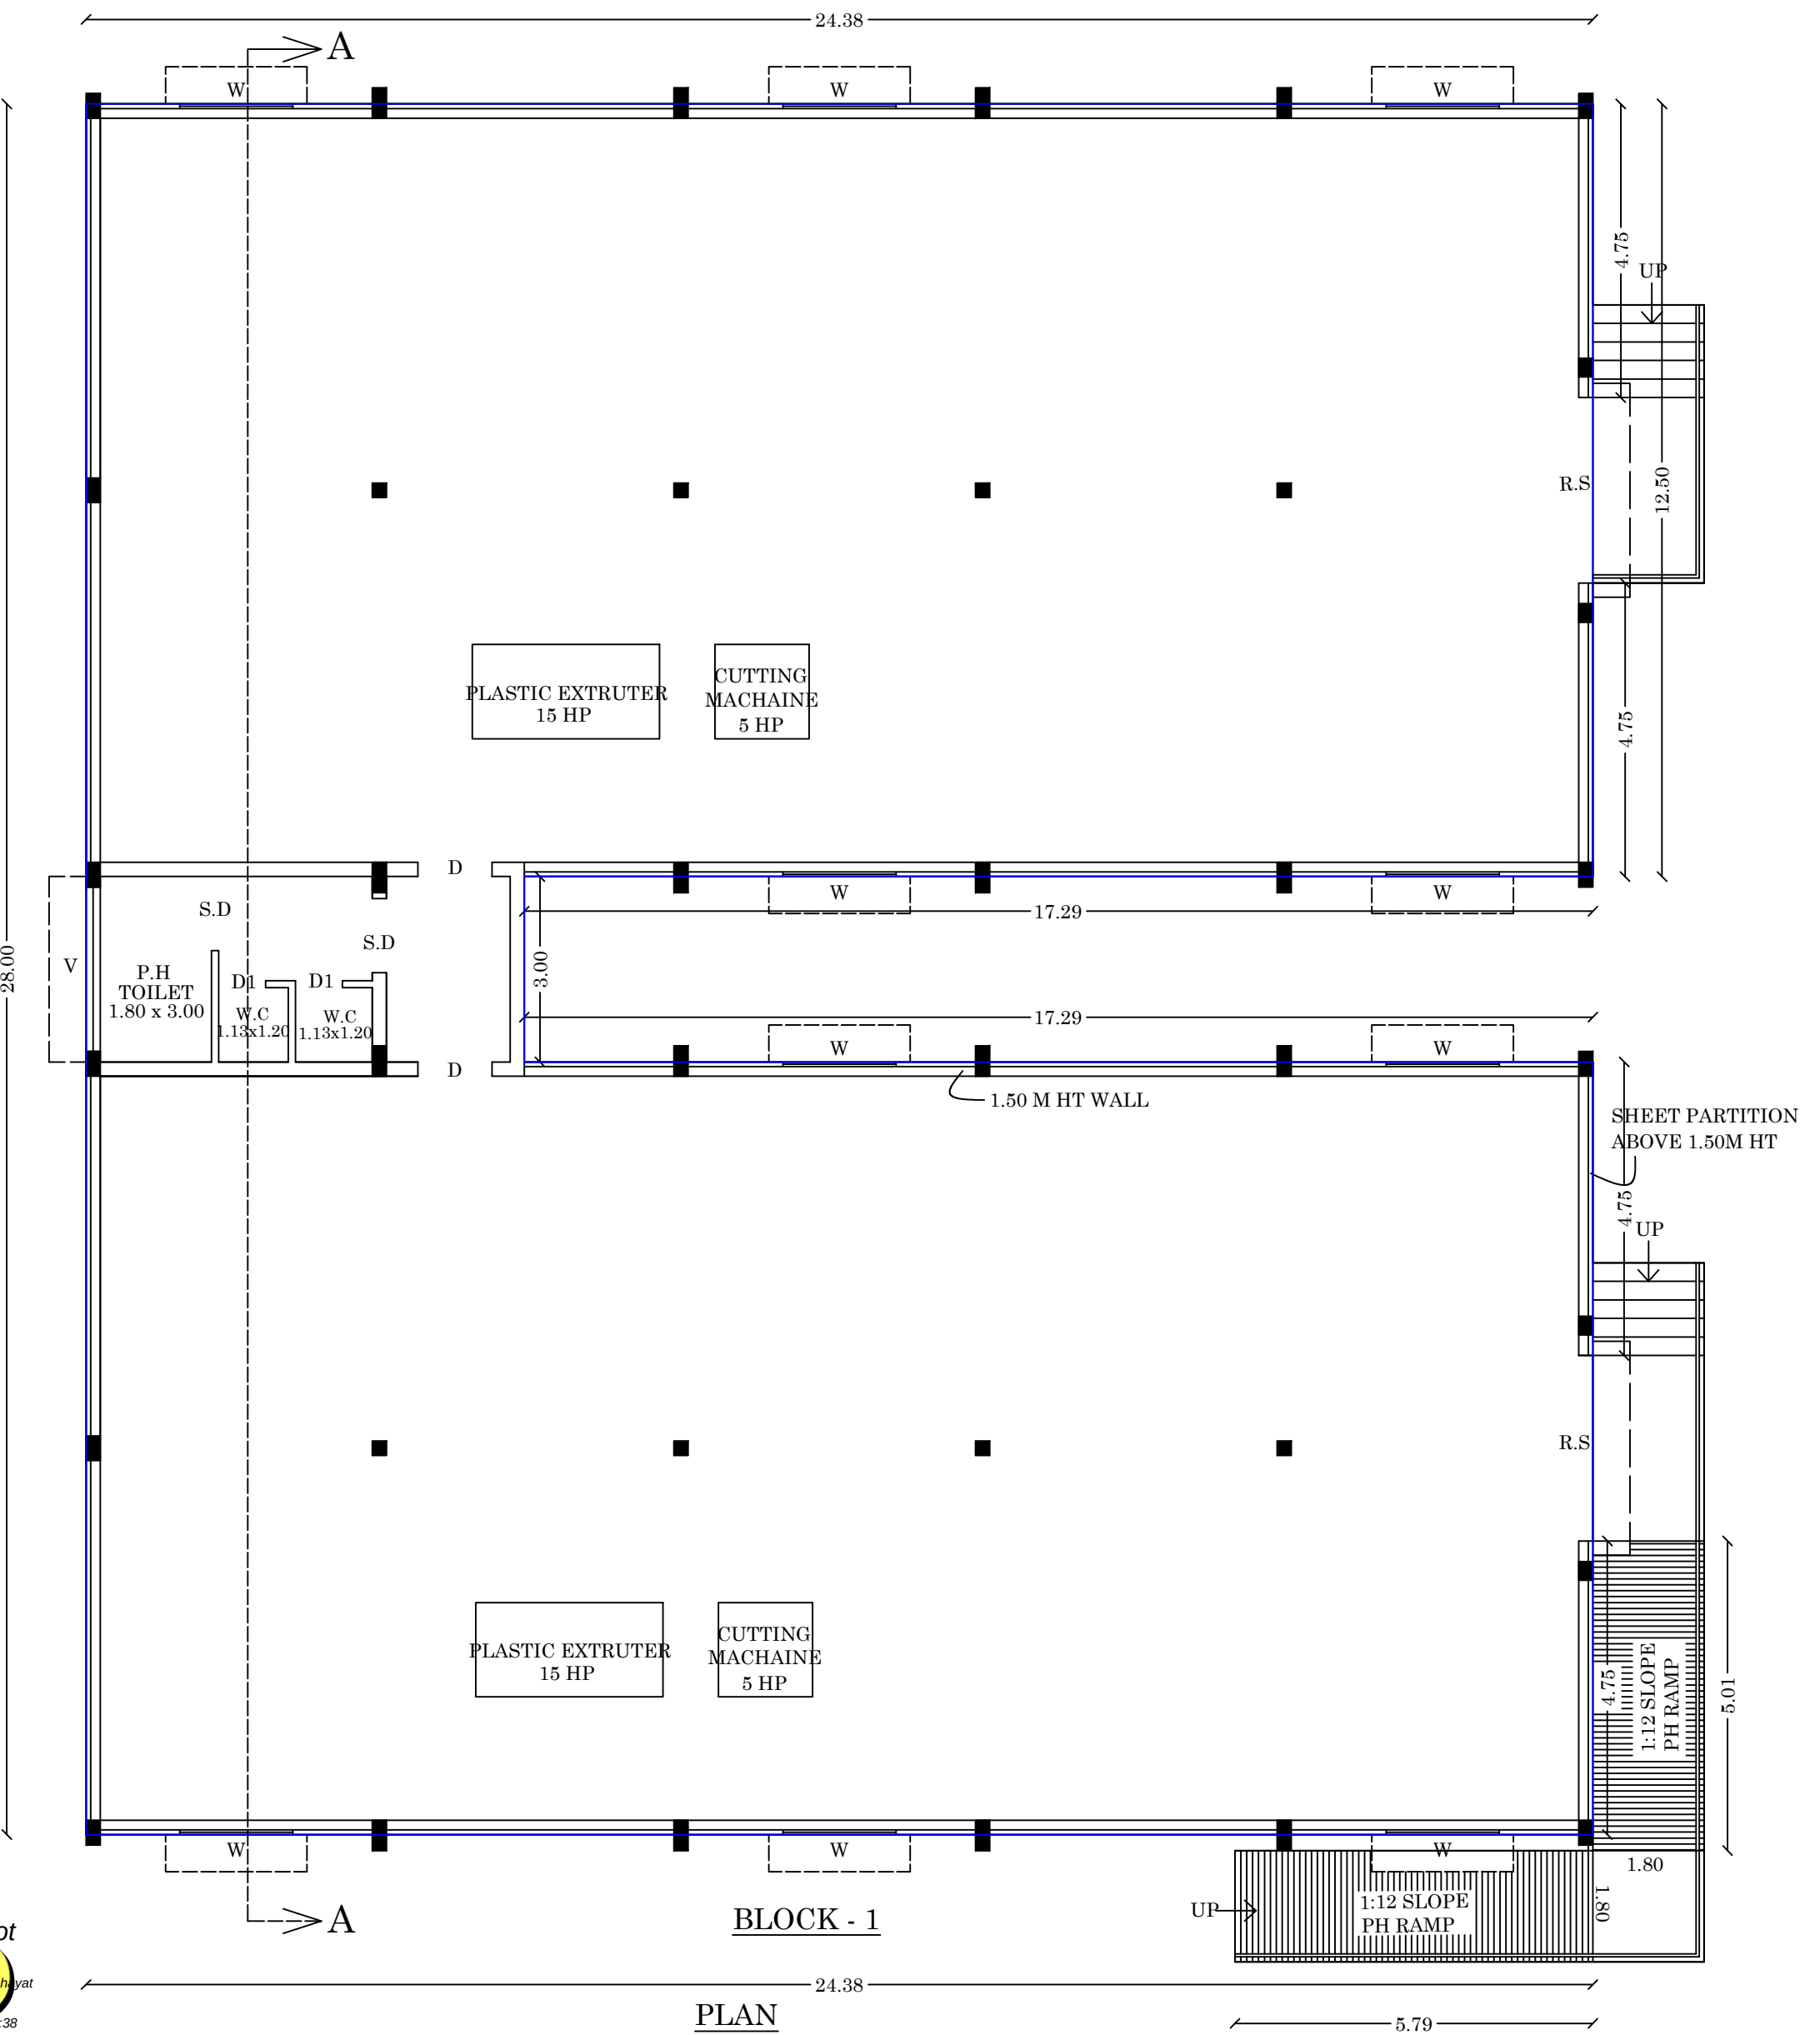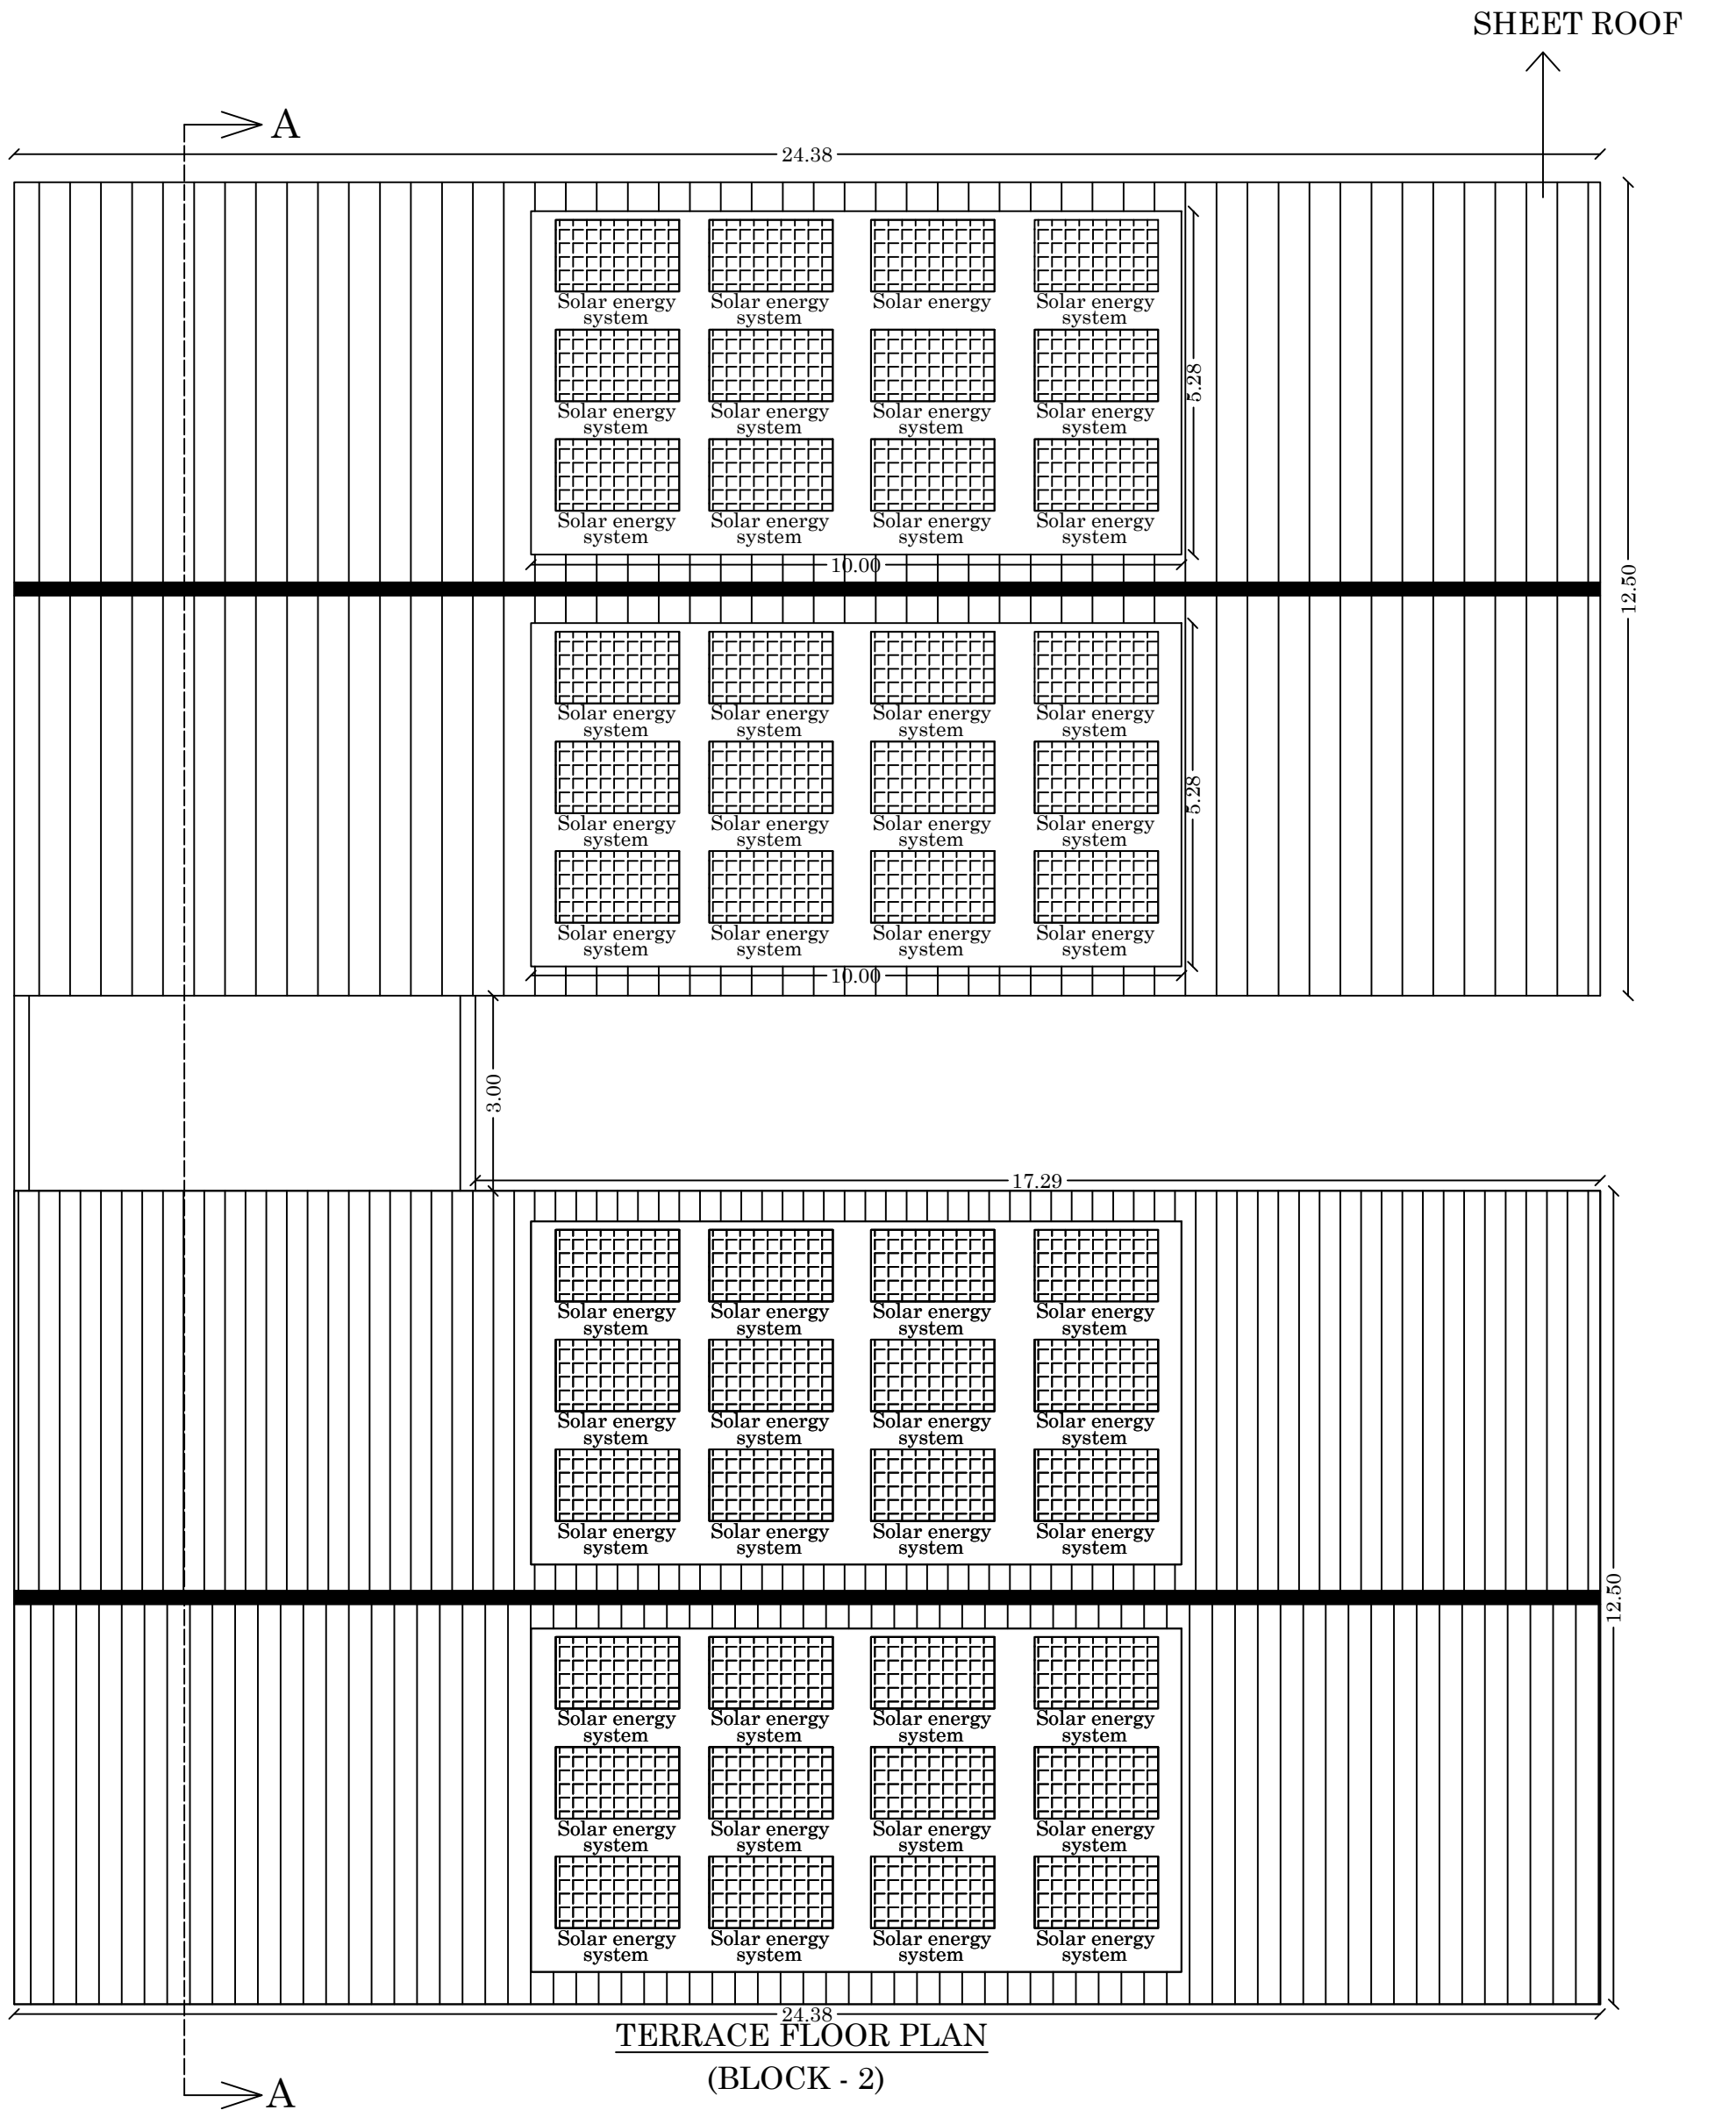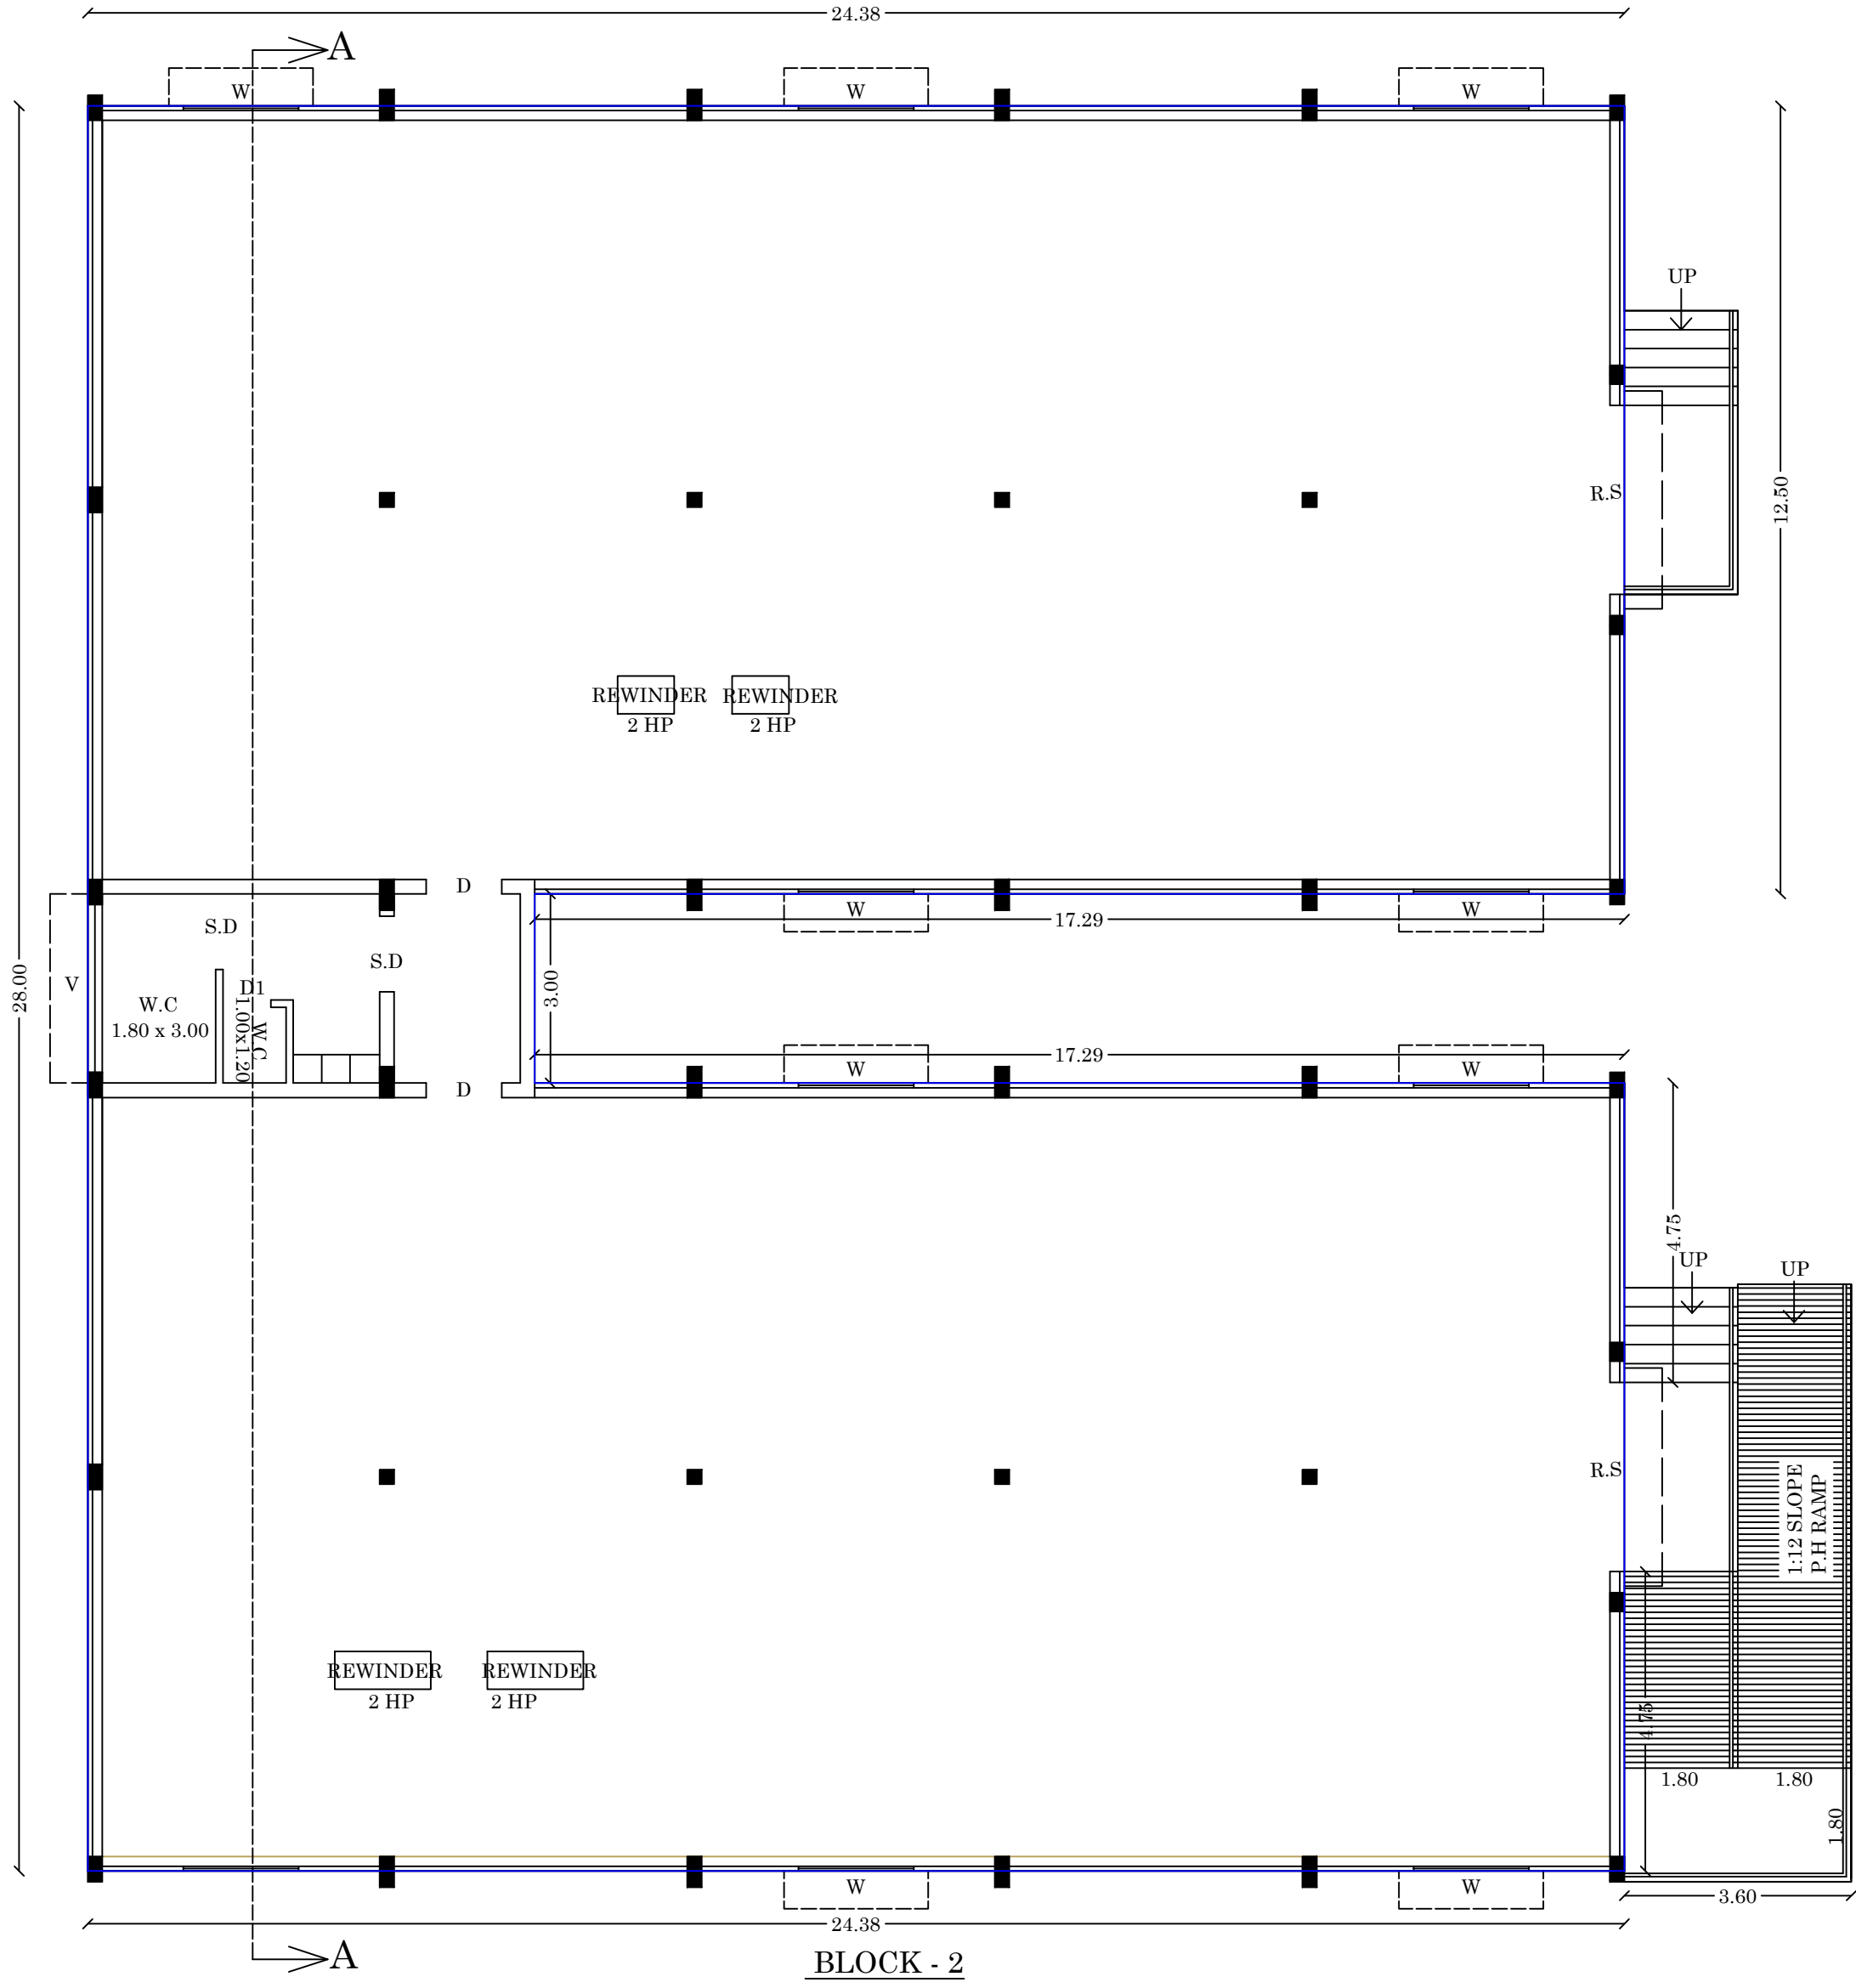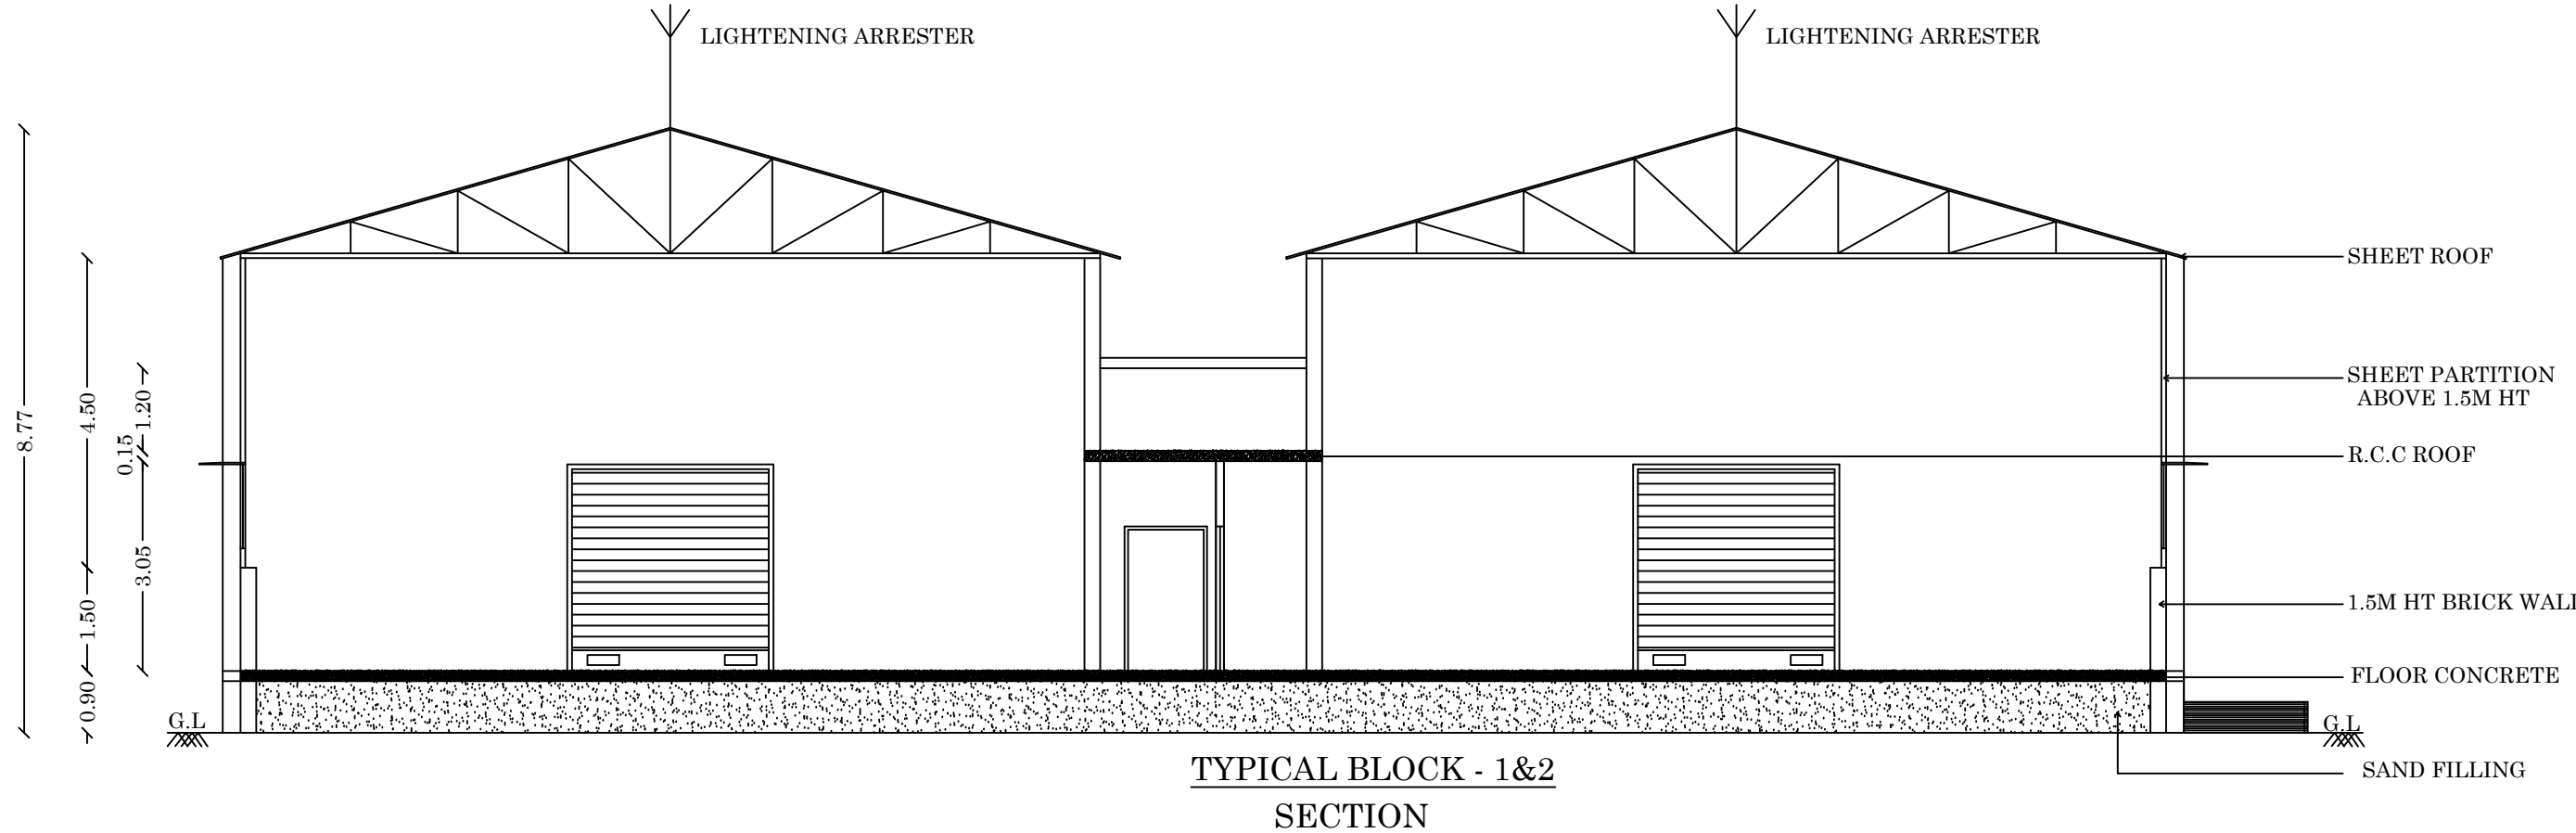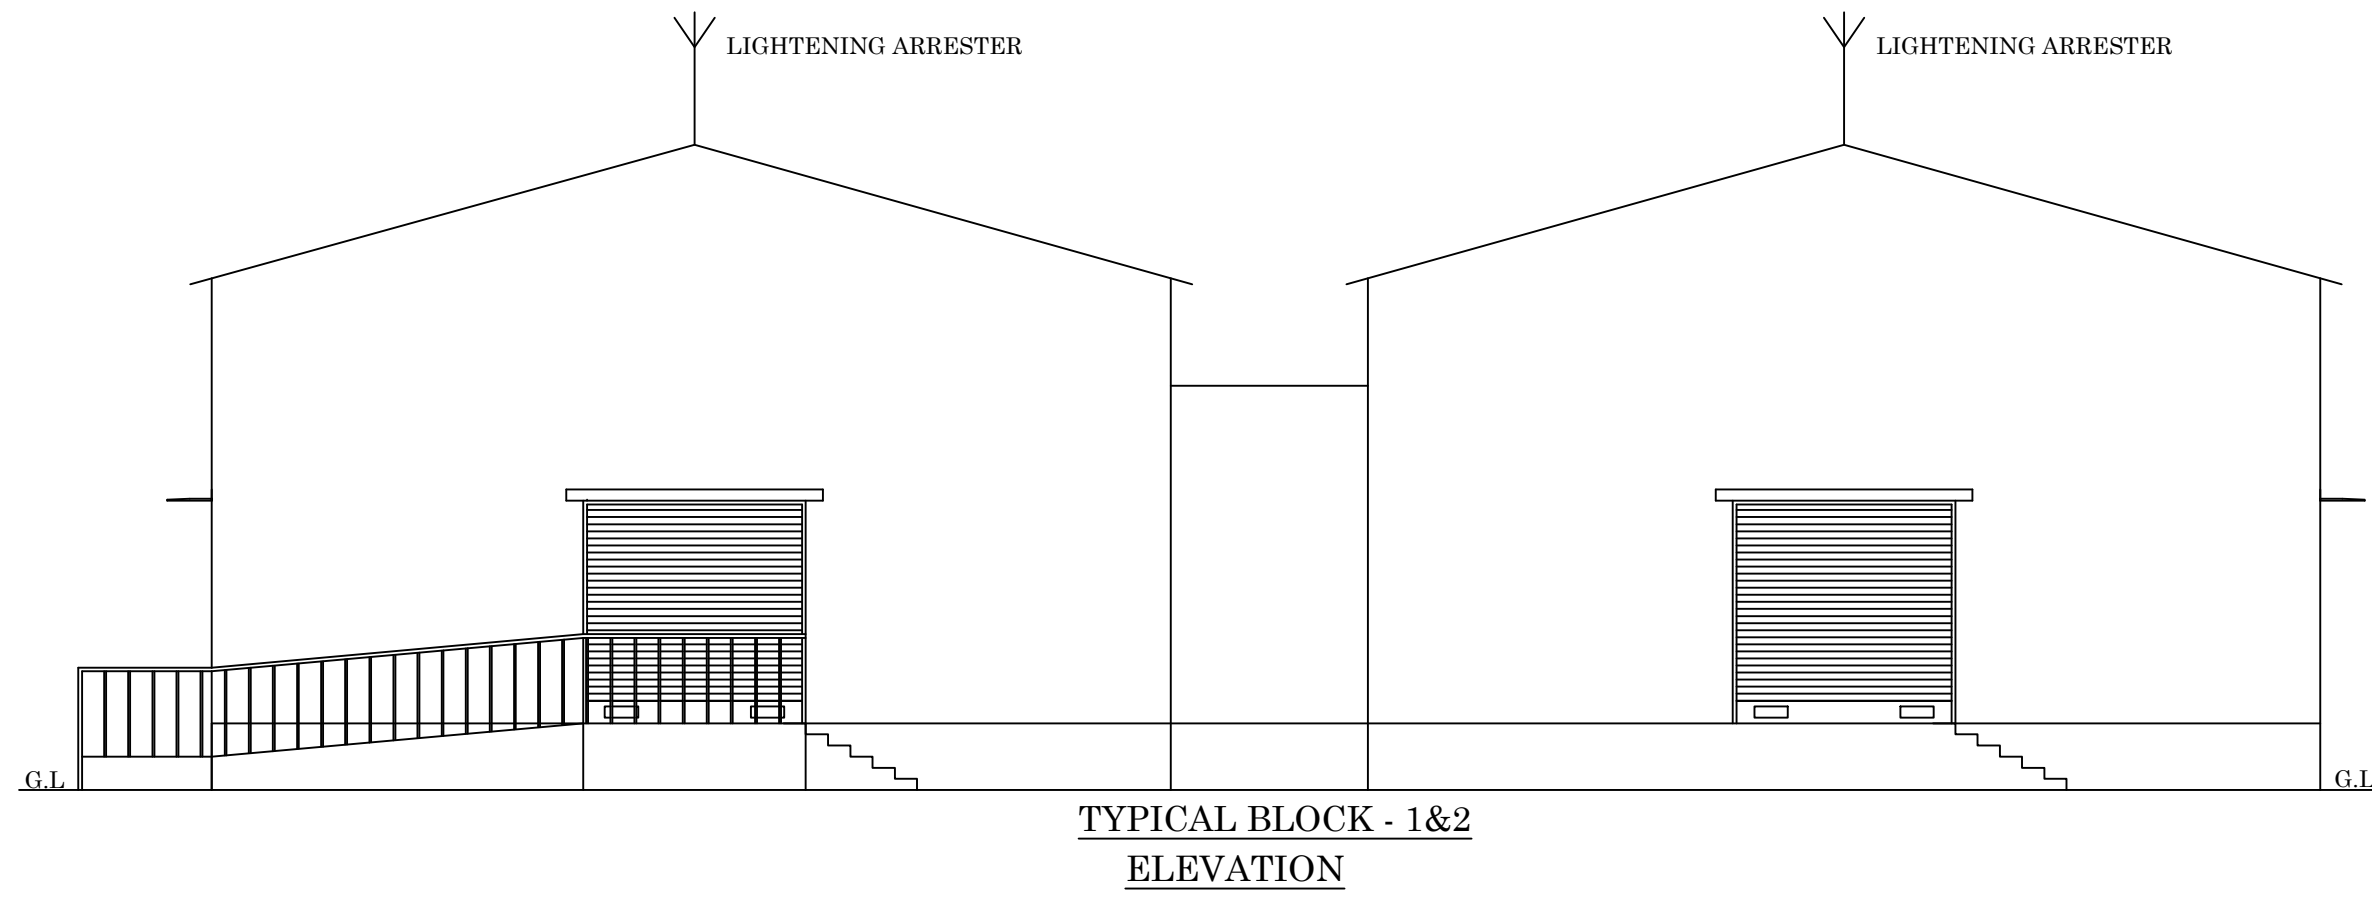

Signature Not
Verified
Stamp
Location: Viruthunagar
Date: 05/05/2024