

PP

APPROVAL RECORD

Planning Permission

Virudhunagar district, Tamil Nadu

APPROVAL TYPE

Building Plan

ISSUING AUTHORITY

Rural Panchayat

The approval as the planning authority issued it, reproduced in full behind this page.

An approval speaks to what was sanctioned, not to what was built. Completion is a separate record.

PLAN SHOWING THE PROPOSED CONSTRUCTION OF R.C.C ROOF

COMMRIAL BUILDING IN AT S.No :- 369 / 2B, PLOT No :- 43,





VIRUDHUNAGAR - SIVAKASI MAIN ROAD,

VIRUDHUNAGAR VILLAGE, PAVALI PANCHAYAT,VIRUDHUNAGAR UNION,

VIRUDHUNAGAR TALUK, VIRUDHUNAGAR DISTRICT,TAMILNADU.





NAME OF THE APPLICANT :- Sri.R.RAMACHANDRAN S/o Sri.RAVI

Doc No :- 798 / 2026 Dt :- 04 / 02 / 2026
Sub Reg Office :- VIRUDHUNAGAR
CONSTRUCTION PLAN

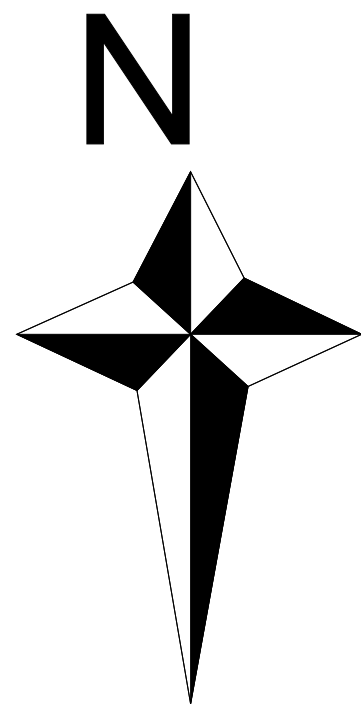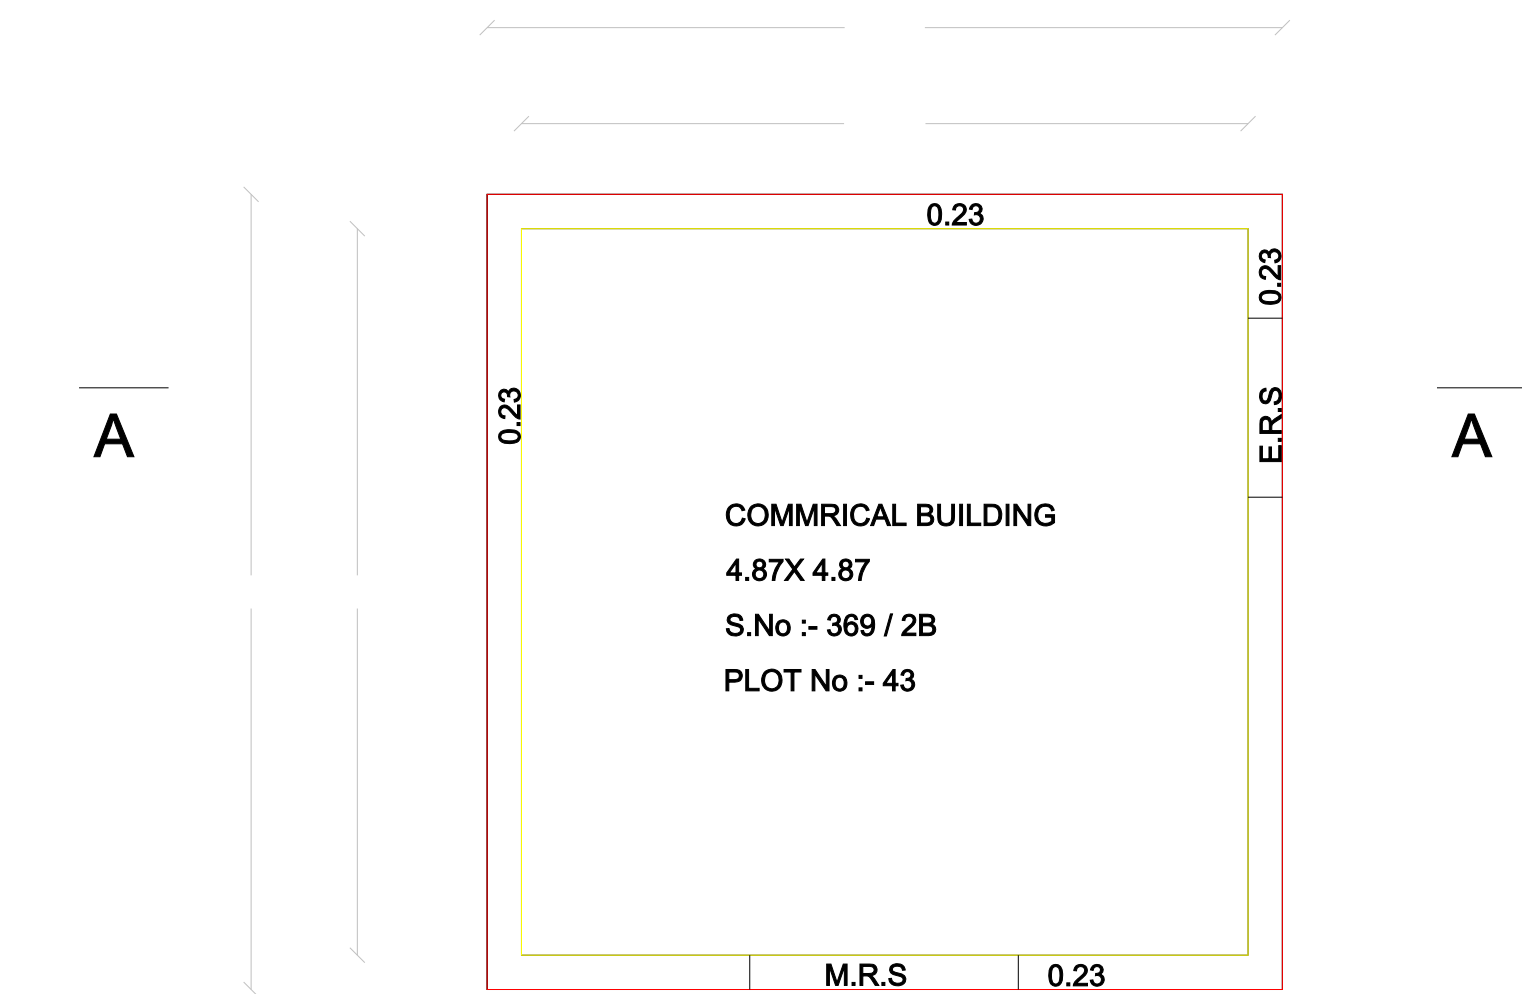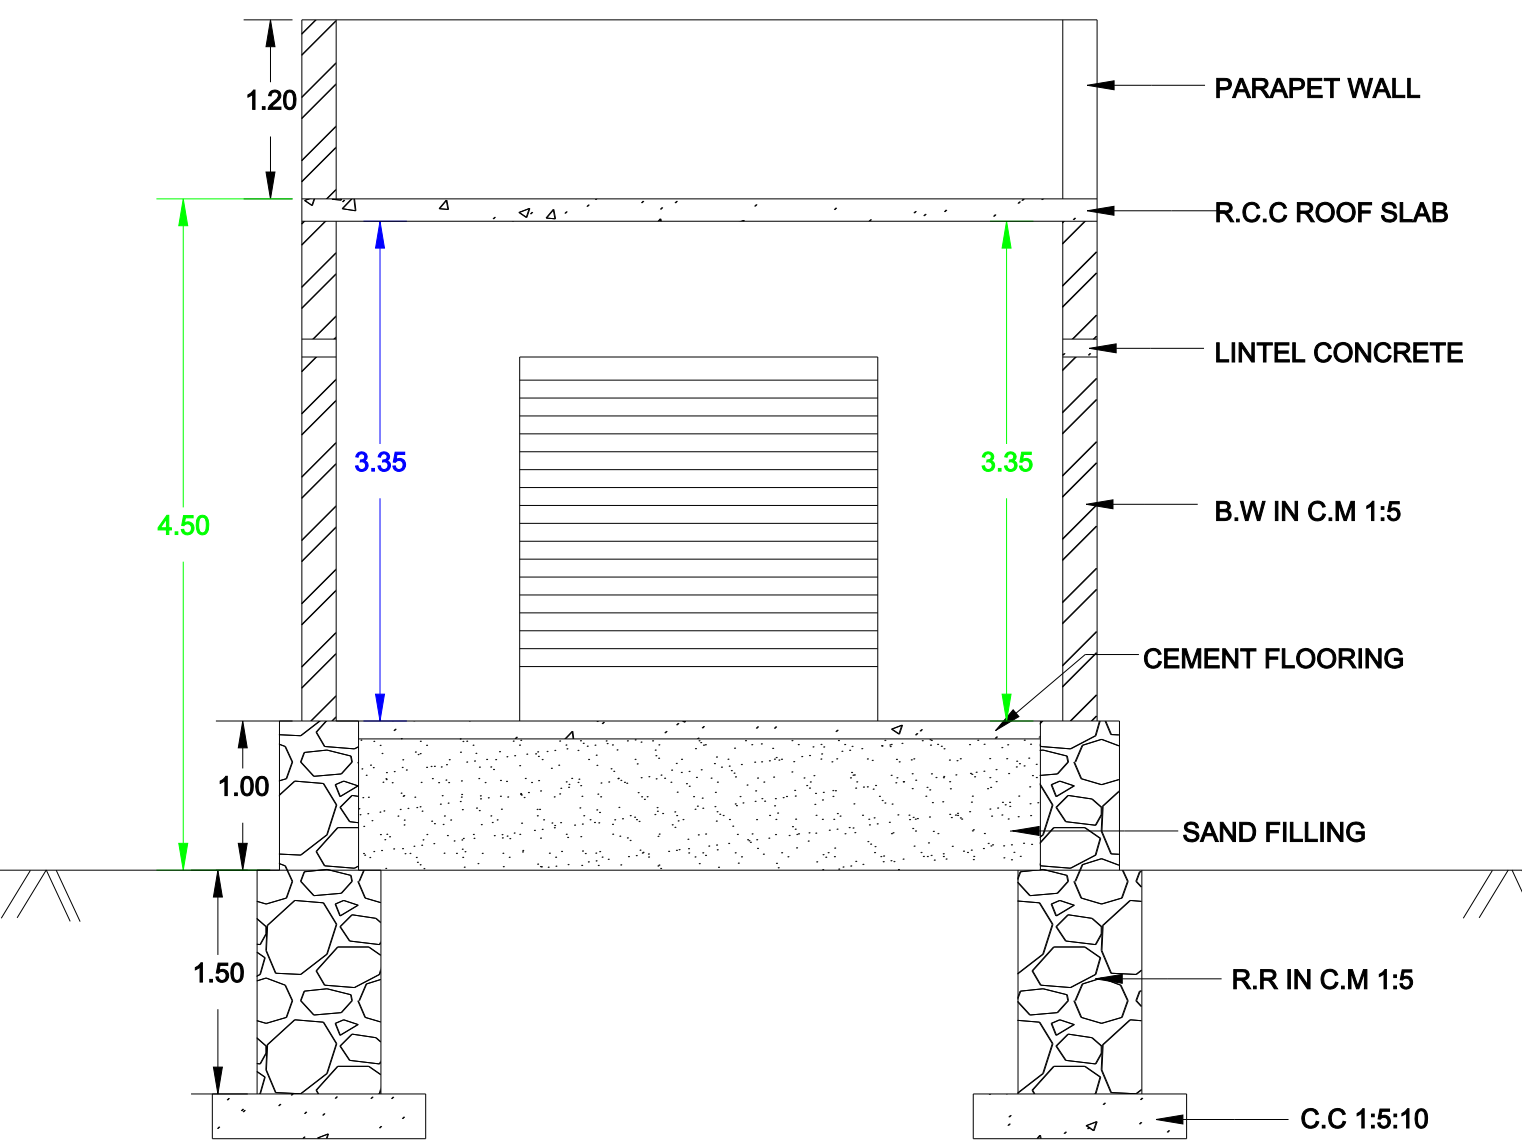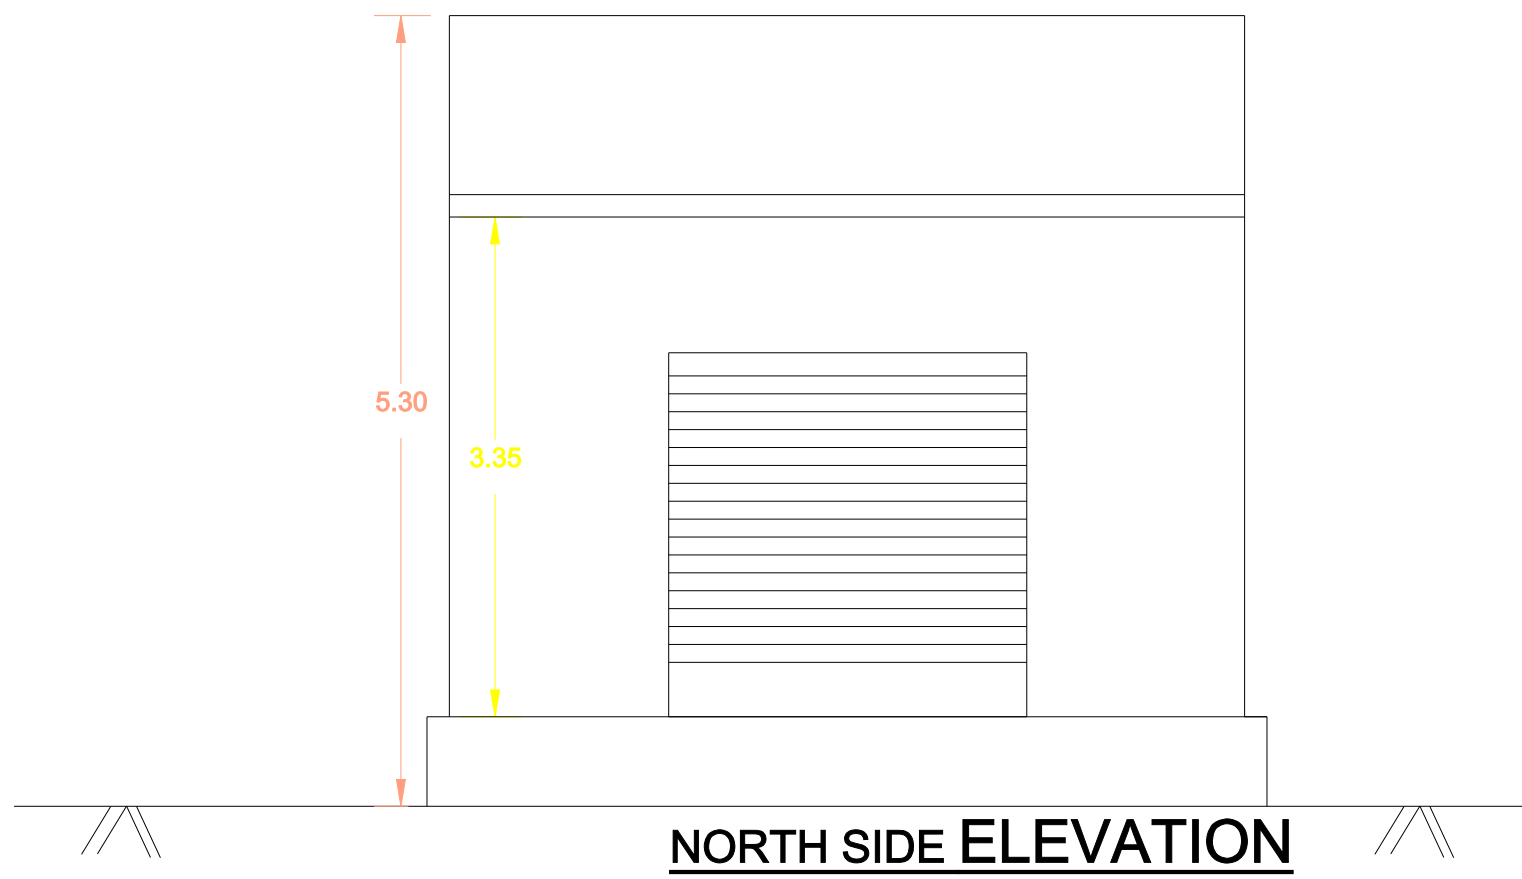


NOTE:-



- 1.THERE IS NO ANY OTHER RETAIL FIREWORKS SHOP AND FLAMMABLE HAZZARDS MATERIAL SHOP WITH IN RADIUS OF 15M
2. 2 Nos OF DCP FIRE EXITIGUSERS WILLBE PROVIDED
3. 2Nos OF WATER BUCKETS WILL BE PROVIDEO
4. 2 Nos OF SAND BUCKETS WILL BE PROVIDEO
5. ALL THE RELEVENT PROVISIONS UNDER THE EXPLOSIVES RULE 2008 AND CONDITIONS OF THE LICENCE.
- 6.THERE IS NO STAIRCASE IN THE PREMISES BUILDING
- 7.ELECTRICAL FITTINGS ARE CONCELLED
- 8.THE UNDER TAKING To THE EFFECT THAT NO COURTCASE / LEGAL DISPUTE IS PENDING AGAINST THE PROPOSED SITE.

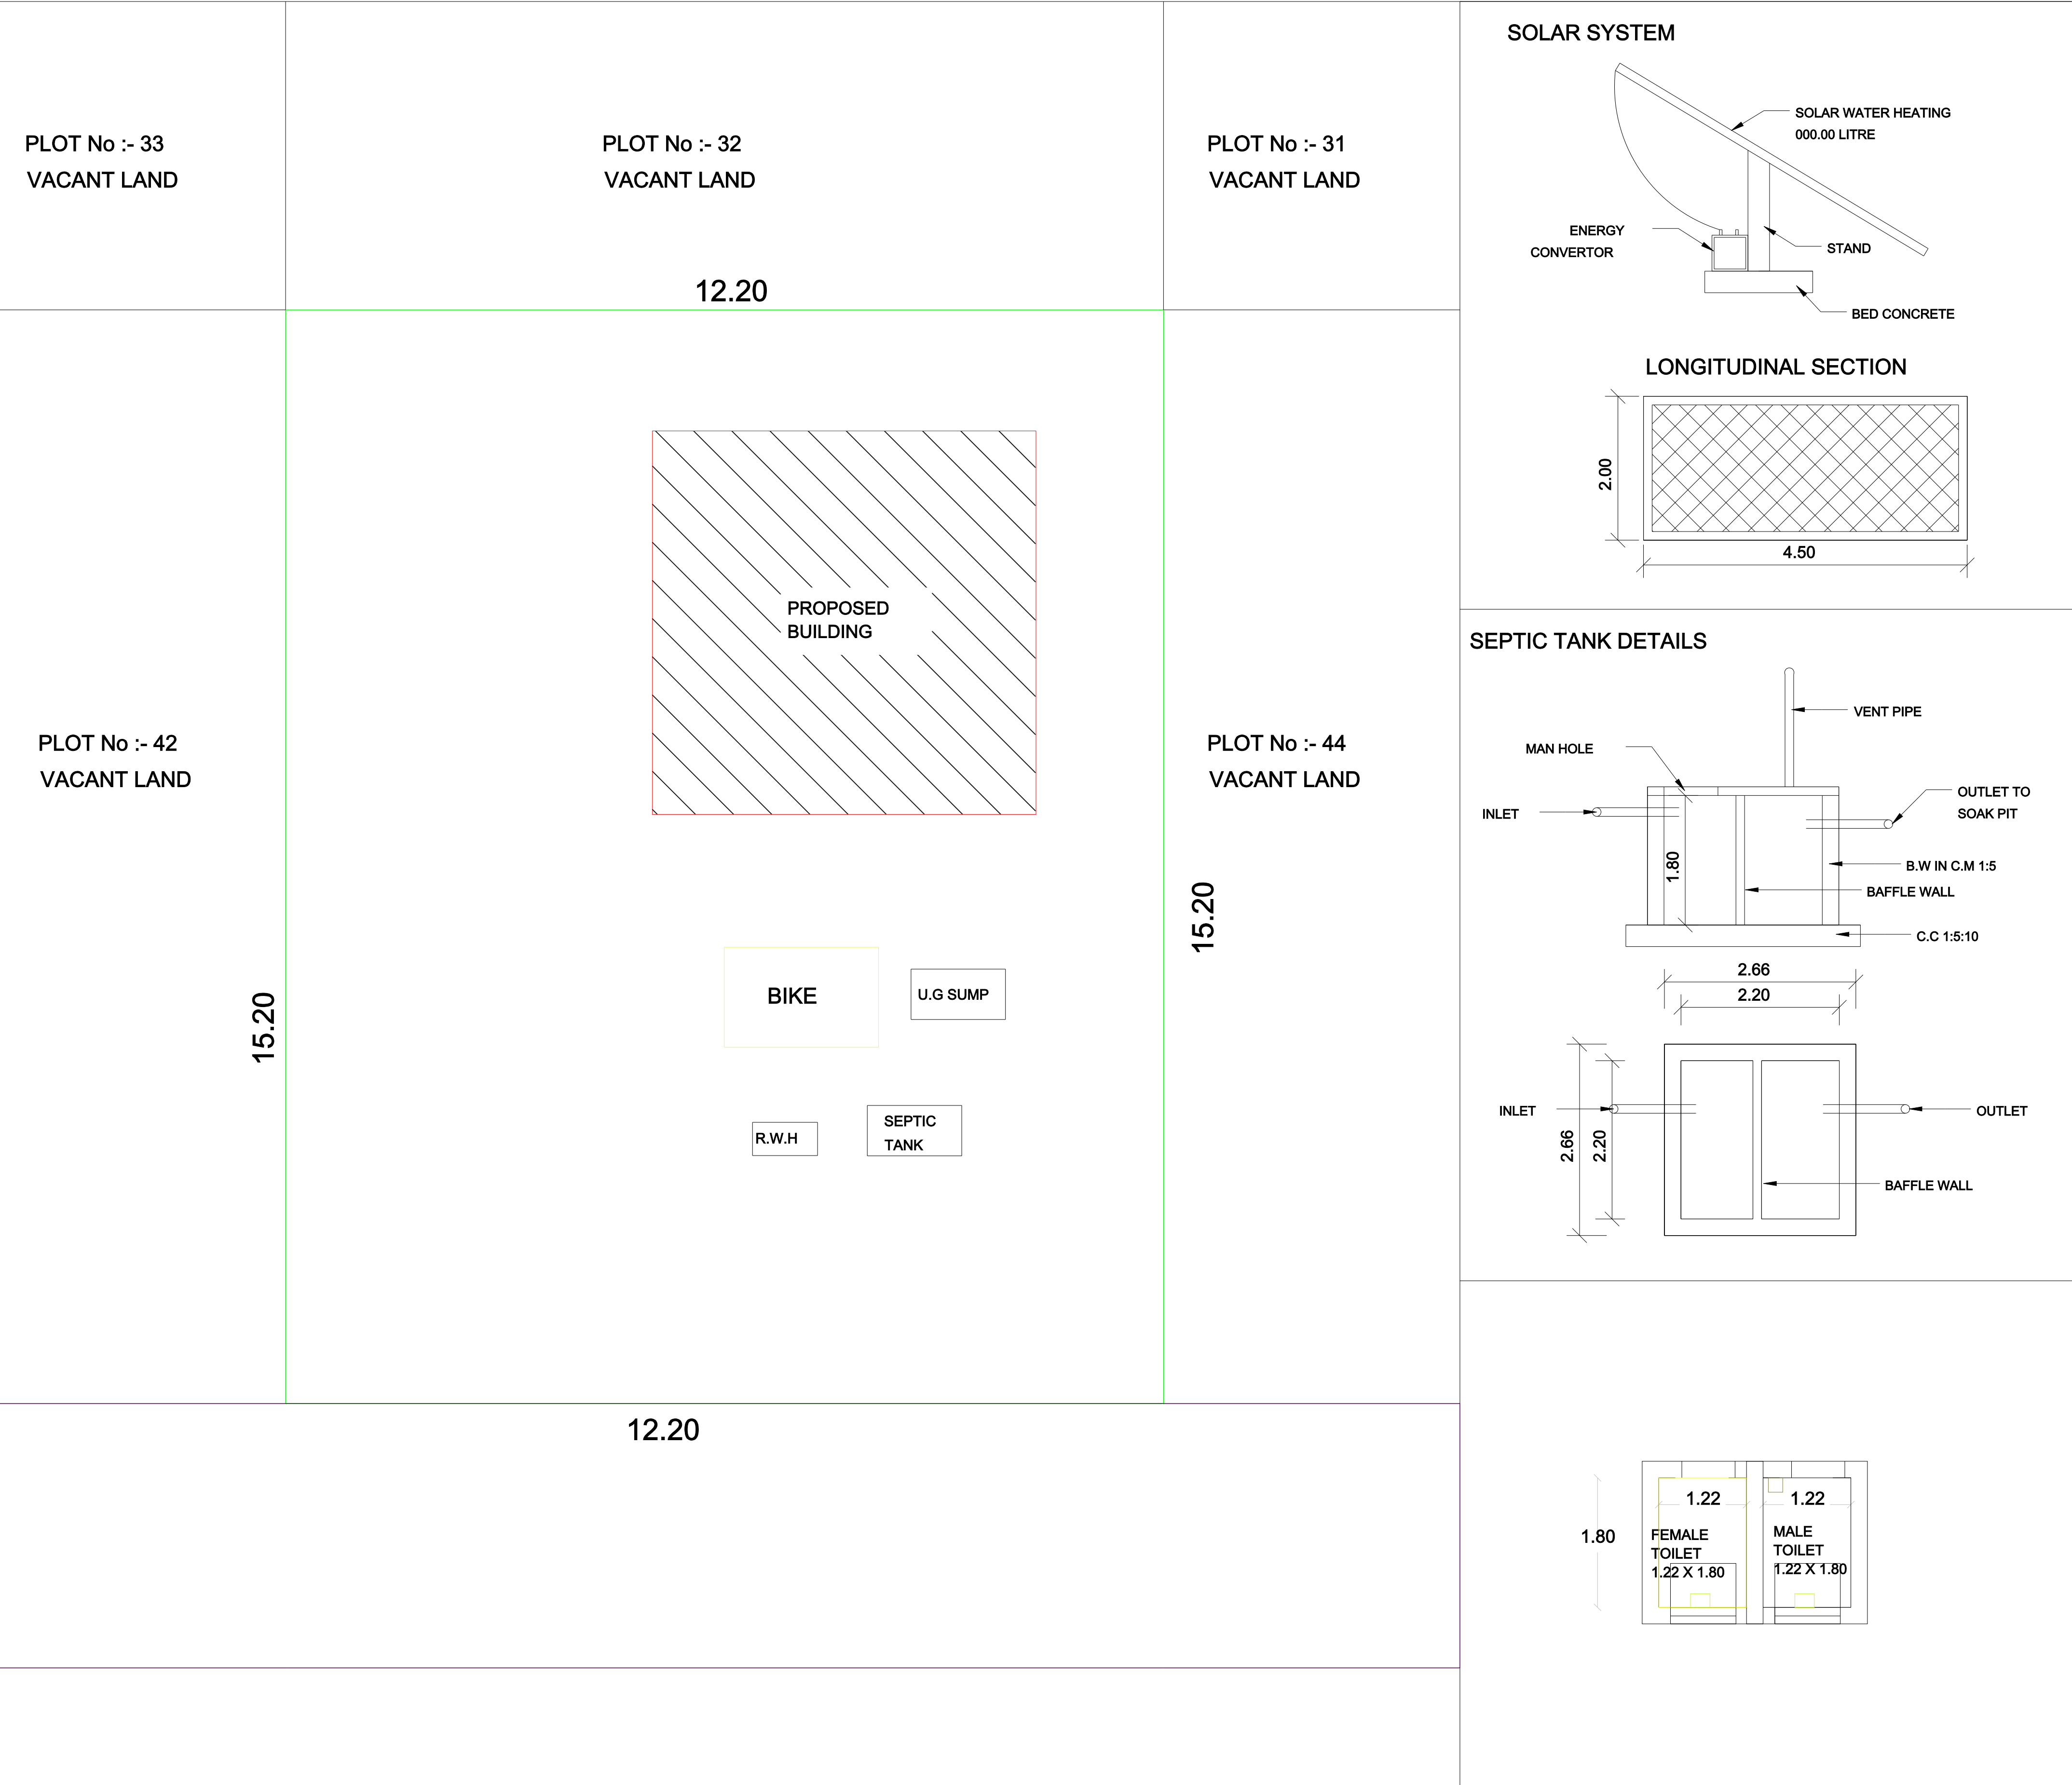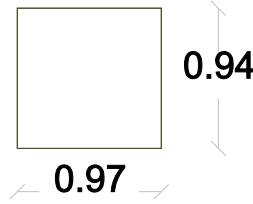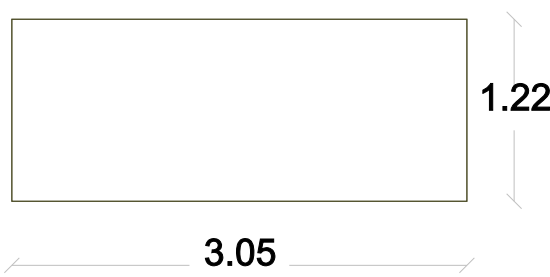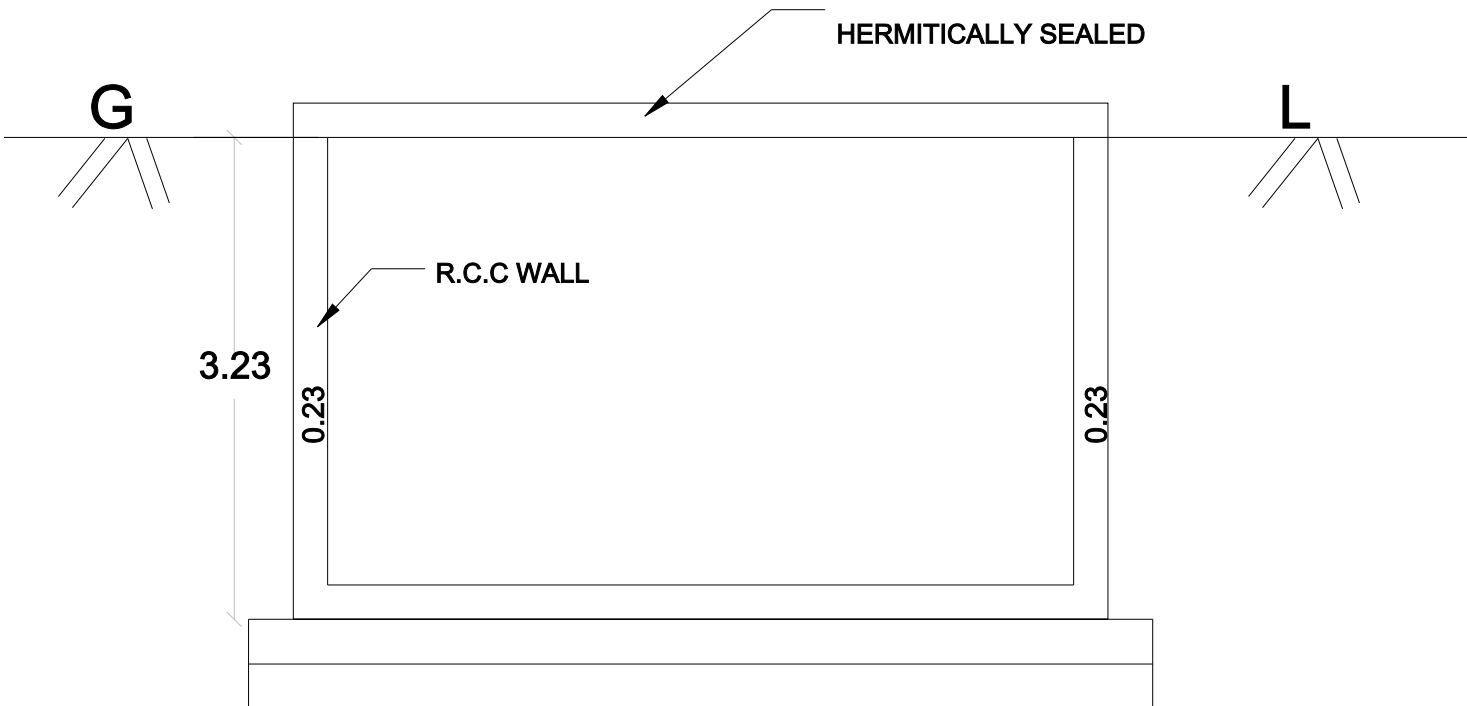

SOLAR SYSTEM

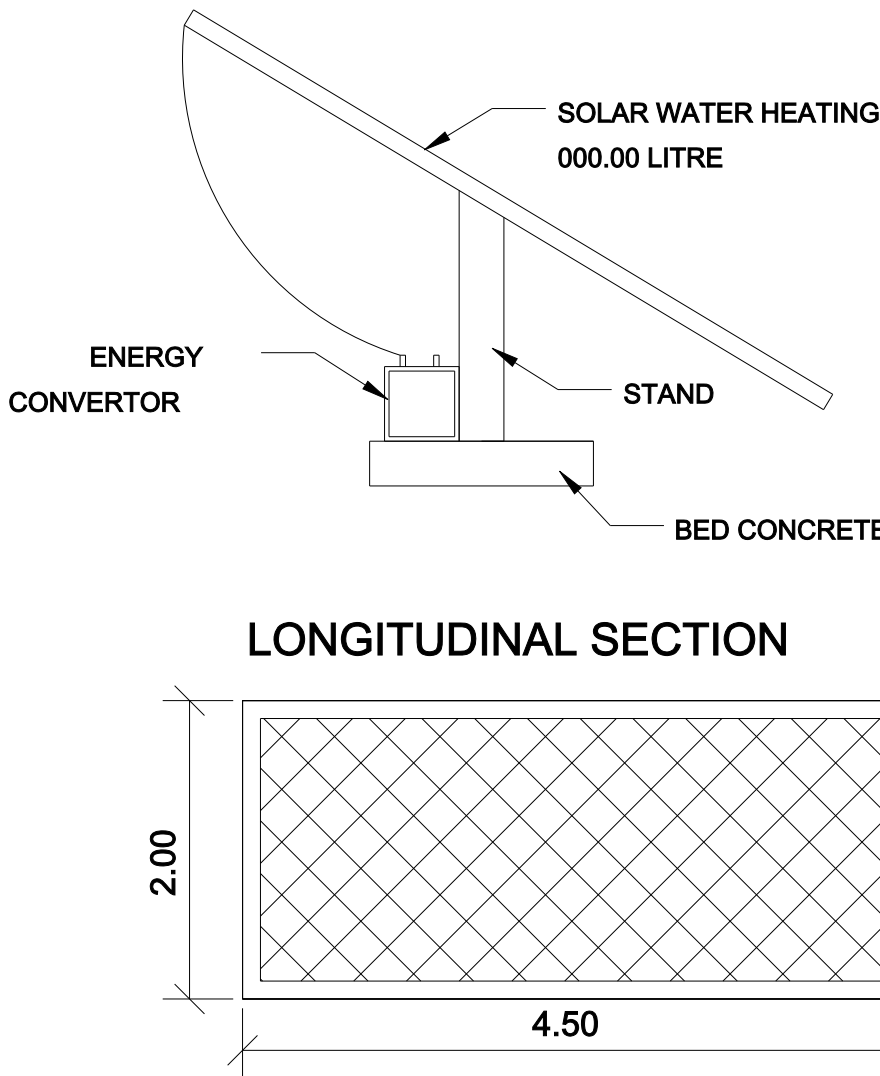

SEPTIC TANK DETAILS

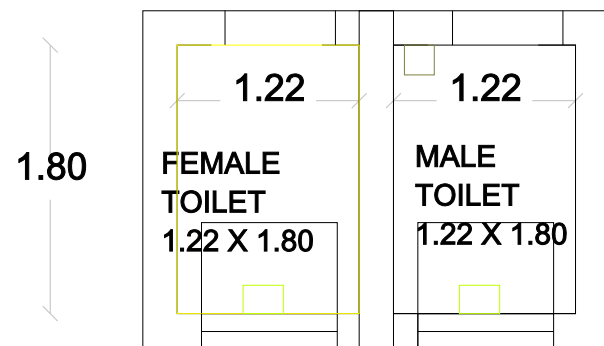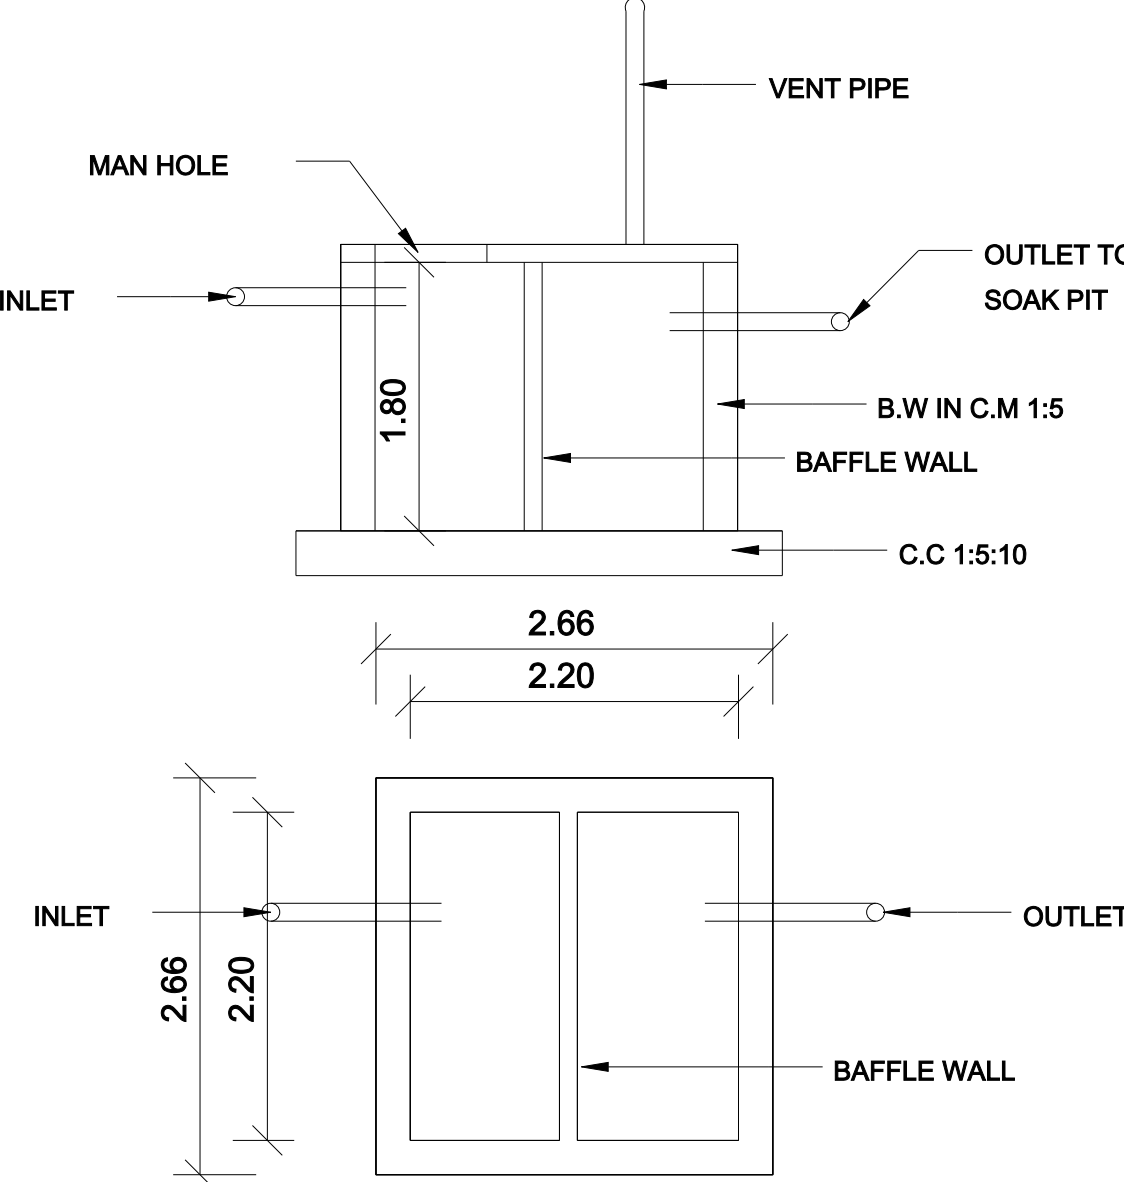

NOTE :-

1. WATER STORAGE TANK TO BE PROVIDED
2. " U " TRAP SEPIC TANK DESING TO BE PROVIDED
3. BATH ROOM WATER TO BE USED GRADEN PURPOSE

SCHEDULE OF JOINERY		
SING	DESCRIPTION	SIZE
M.R.S	MAIN ROLLING SHUTTER	2.44 X 2.44
E.R.S	EXIT ROLLING SHUTTER	1.20 X 2.44
ROLLING SHUTTER OPEN OUTWARDS WITH UPPER LOCK		
DETAILS	UNITS	
	SQ.M	SQ.FT
TOTAL PLOT AREA AS PER DOCUMENT INCLUDING ROAD	223.04	2400.00
PROPOSED BUILDING IN GROUND FLOOR	28.40	305.70
AREA OF OPEN SPACE	194.64	2094.30

ALL DIMENSIONS IN METERS

SCALE :- 1:100

COLOR INDEX :-

- SITE BOUNDRY
- PROPOSED BUILDING

[Signature]

APPLICANT / BUILDING OWNER

[Signature]

Er. P. SELVAM - DCE
A.P.K. CONSTRUCTIONS
Reg No :- 129 / LS / 2023 / 00018
Valid At :- 31 / 03 / 2028
137A OIL MILL COLONY
KAMARAJAR ROAD
SIVAKASI 626 -123
Email:-apkselvam163@gmail.com
CELL :-9159917759

ENGINEER

FOR OFFICE USE ONLY



Eight ways to know a piece of land before you pay for it.

This report covers one part of the picture. These cover the rest, drawn from the same government records, for any property in Tamil Nadu.

LandLens One

Ask anything about a property and get an answer grounded in live government records, with the sources shown.

[/landlens/one](#)



Verify My Land

Every record check run on one property and returned as a single report.

[/landlens/verify-my-land](#)



Legal Opinion

An advocate's written opinion on the title, built on the records we pull for it.

[/landlens](#)



One Map

Every layer on one map: the parcel, its boundary, zoning, water bodies and what sits around it.

[/landlens/one/map](#)



PriceMap

What land actually changed hands for around this plot, taken from the registered deeds.

[/landlens/pricemap](#)



Build Scope

What you are allowed to build here: floor space, height, coverage and setbacks.

[/landlens/build-scope](#)



Property Tracker

Watch a property and hear about it when something new is registered against it.

[/landlens/property-tracker](#)



Deal Room

Run the transaction in one place: documents, stamping, signatures and the parties.

[/landlens/deal-room](#)



Twenty-four checks you can run yourself, at no cost.

Records and verification

The registers themselves, read for you.

Encumbrance Certificate

Patta and Chitta

Field Measurement Sketch

EC Analyzer

Bank charge check

Court case search

Seller background check

Approval check by survey

Zoning and land use

What the plan says can happen on this land.

Land use zone finder

CMDA land use check

Coastal regulation zone

Master plan check

Water bodies finder

Airport height clearance

Value and duty

What it is worth and what it costs to register.

Guideline value by street

Guideline value by survey

Stamp duty and registration fees

Capital gains

Floor space index

Area unit converter

Registers and directories

Who holds it, and which office keeps the record.

Find your registering office

Temple property check

Waqf property check

RERA register



Every free tool
/tools



Services we run
for you
/services



The LandLens
suite
/landlens/one



Every claim in this document traces back to a government record.

Legal opinions, due diligence and title verification

Building plan, layout and sub-division approvals

Completion and occupancy certificates, regularisation

Escrow, negotiation and NRI property management

Land survey, soil testing, architecture and construction

Verified RealEstate
3/350/2 Mettukuppam,
OMR Thoraipakkam,
Chennai 600 097, India
hello@verified.realestate
+91 9996 12 9996

Prepared from the registers named on the page each finding sits on. Where a register could not be read, this document says so in its place rather than leaving the gap to be read as a clean result.

