

PP

APPROVAL RECORD

Planning Permission

Virudhunagar district, Tamil Nadu

APPROVAL TYPE

Building Plan

ISSUING AUTHORITY

Rural Panchayat

The approval as the planning authority issued it, reproduced in full behind this page.


An approval speaks to what was sanctioned, not to what was built. Completion is a separate record.




PLAN SHOWING THE PROPOSED CONSTRUCTION OF SWIMMING POOL AND TOILET BLOCK LOCATED AT S.NO : 664/3A

,THIRUTHANGAL VILLAGE, SENGAMALA NACHIYAPURAM PANCHAYAT, SIVAKASI TALUK & UNION , VIRUDHUNAGAR DISTRICT.

NAME OF THE APPLICANT : MR.T. STEPHEN PREMKUMAR S/O MR.THANGARAJ NADAR

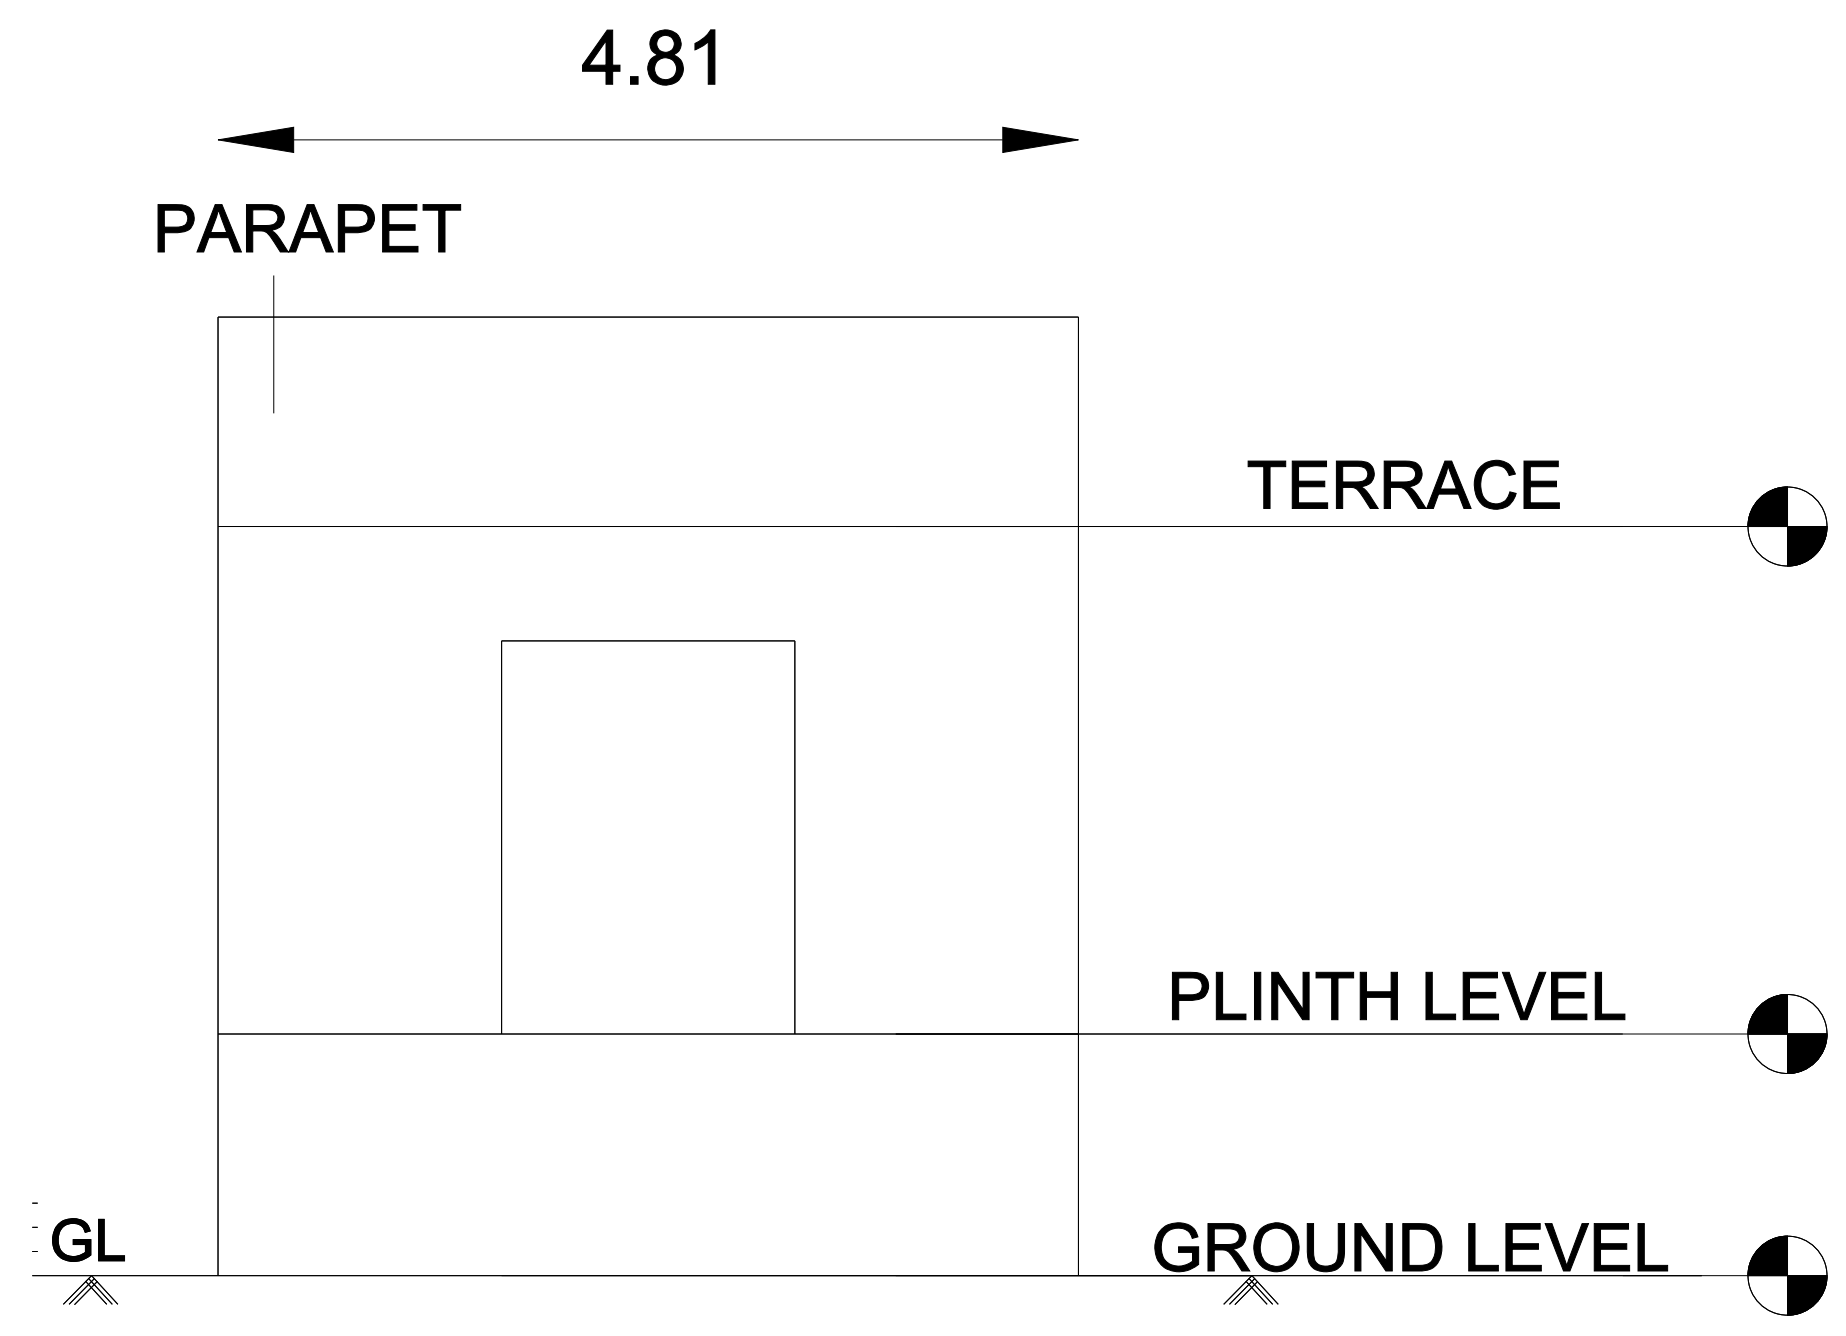


TOILET BLOCK ELEVATION


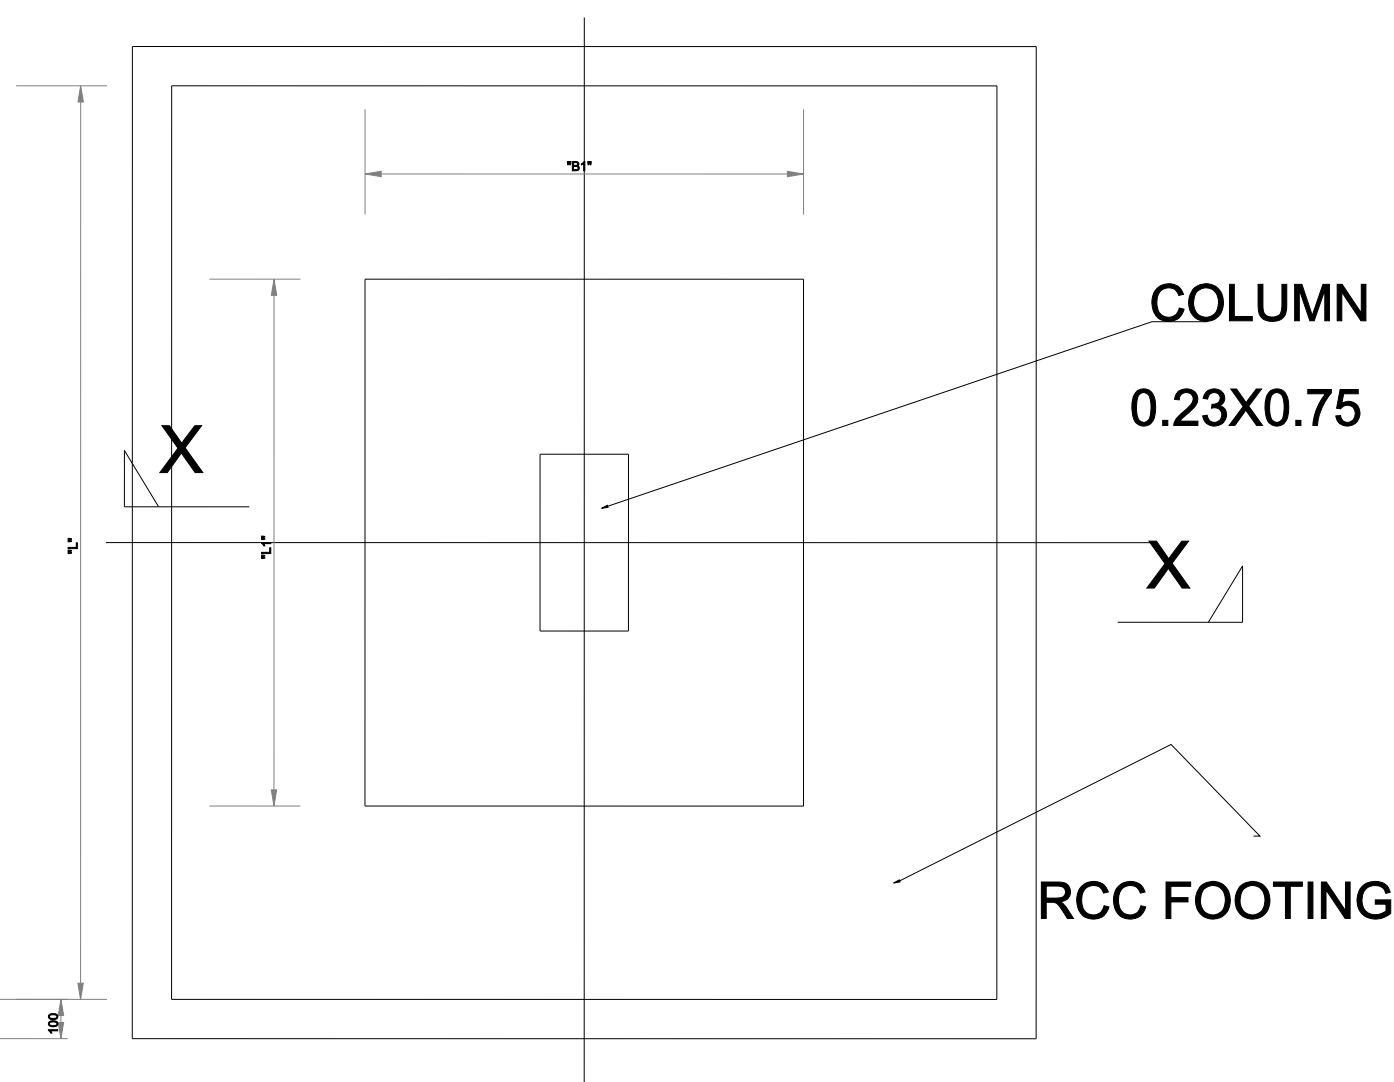


TYP. PLAN OF FOOTING
SCALE - 1:75


FOUNDATION DETAILS

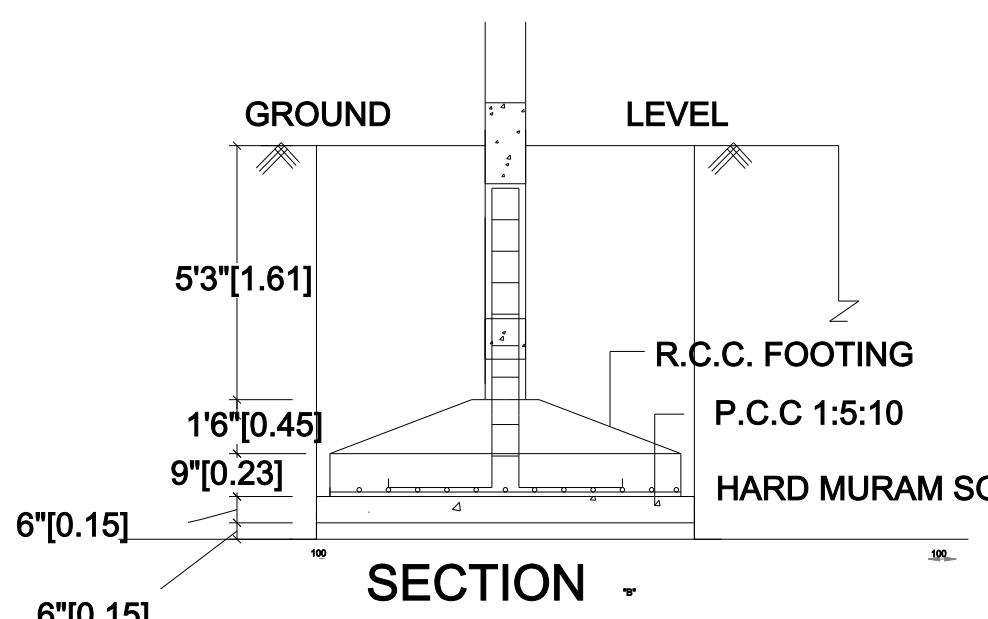

STAIR CASE DETAILS:-

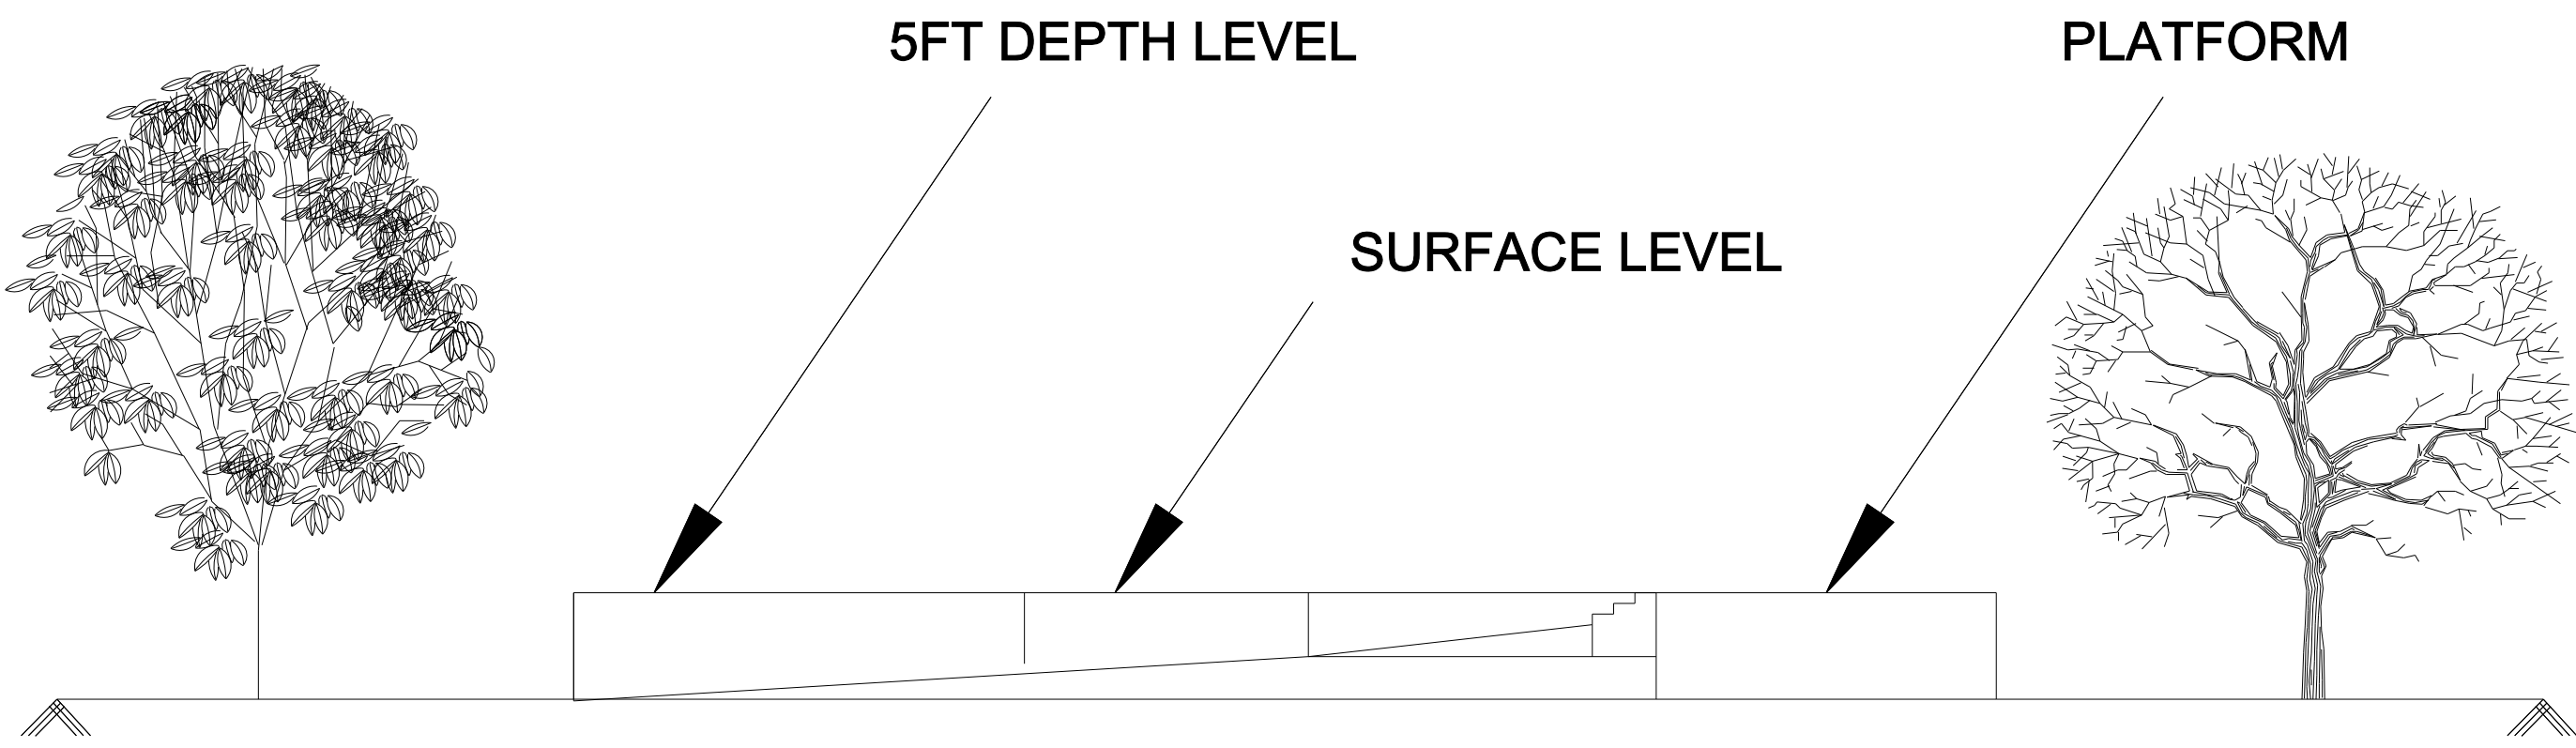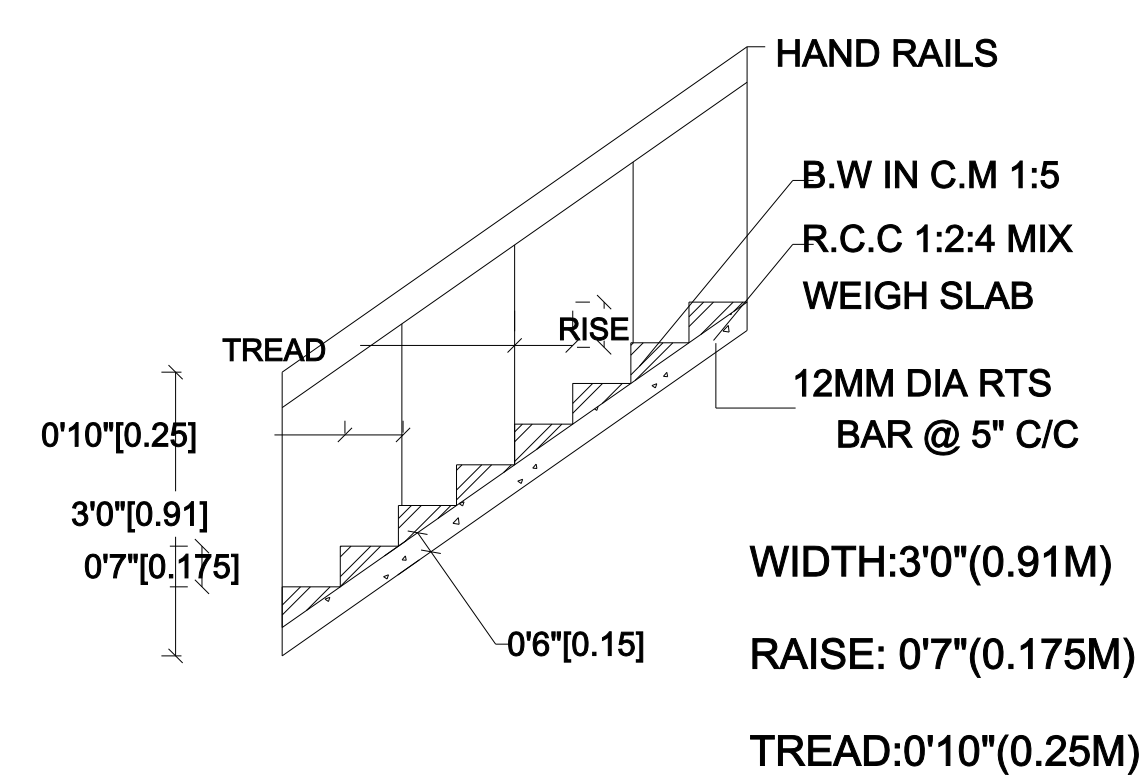


SECTION

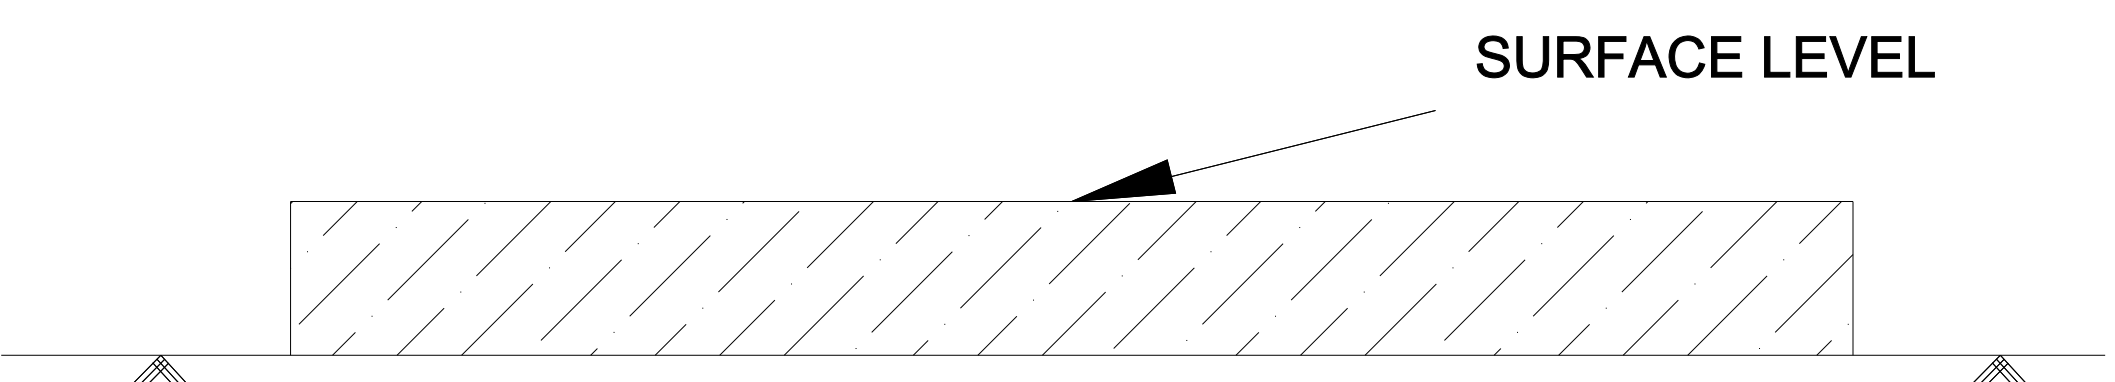


ELEVATION @ WEST SIDE


SEPTIC TANK:

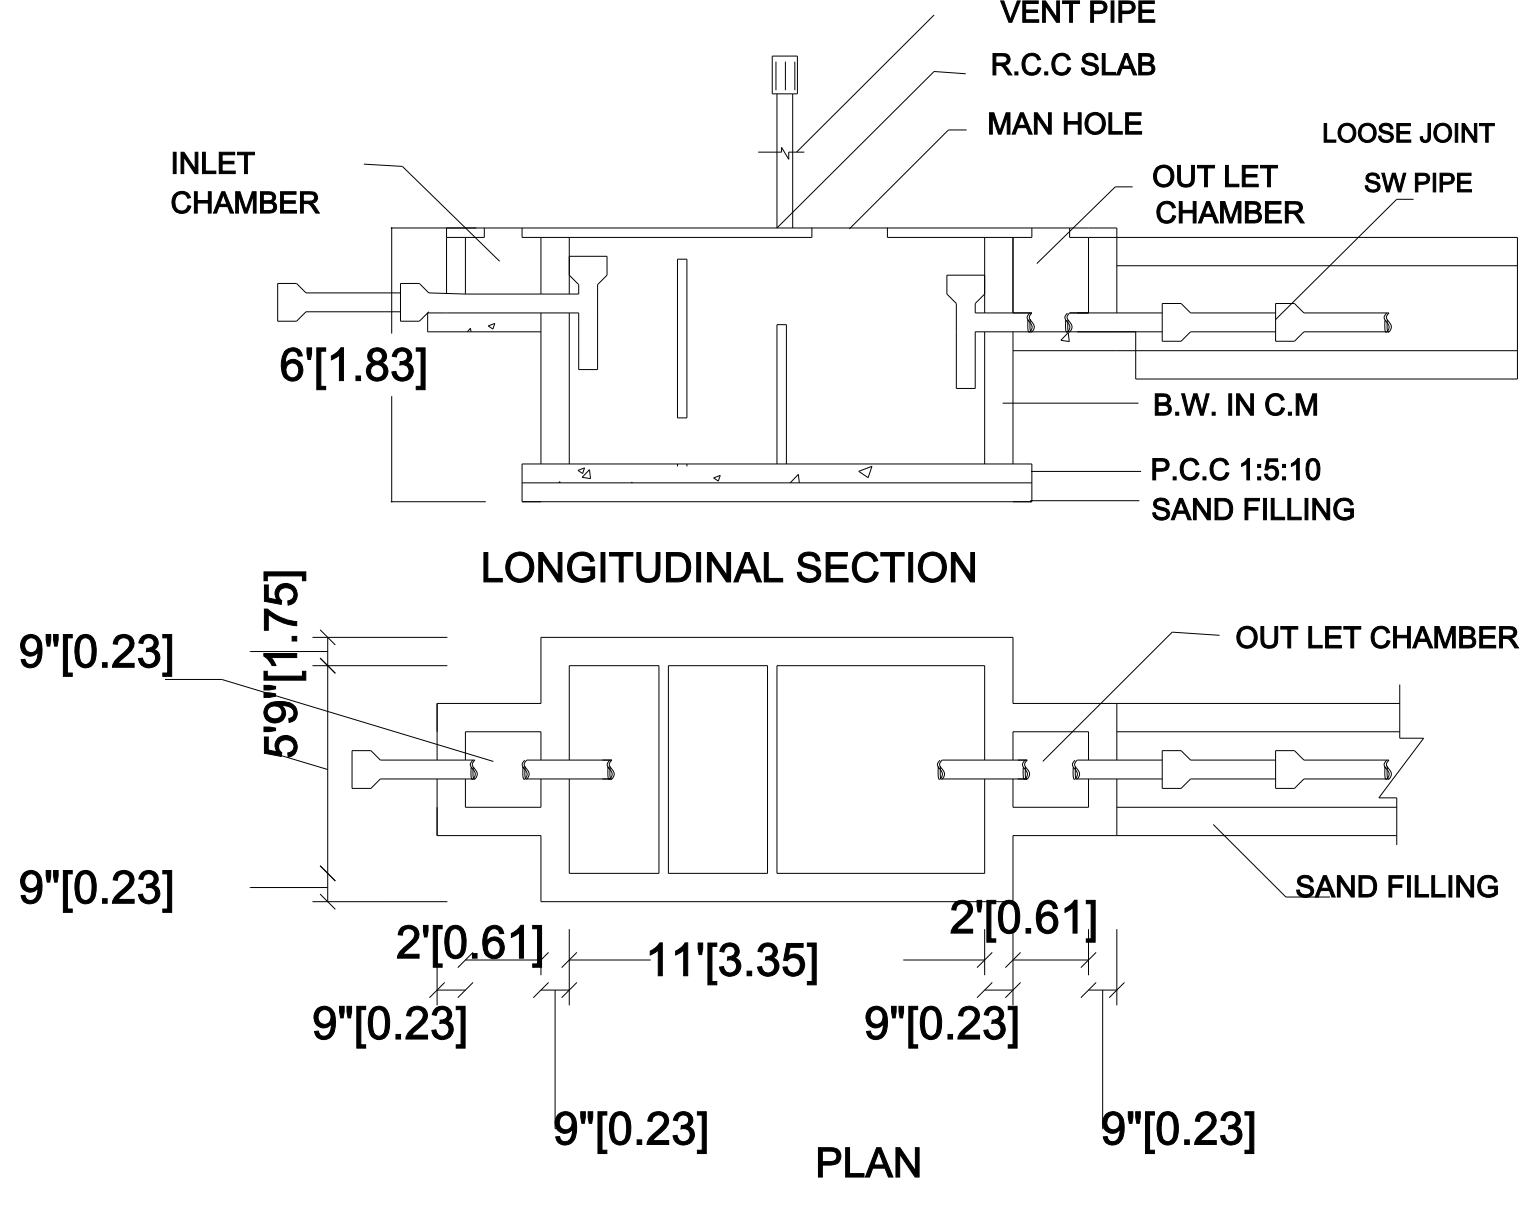


RAIN WATER HARVESTING:

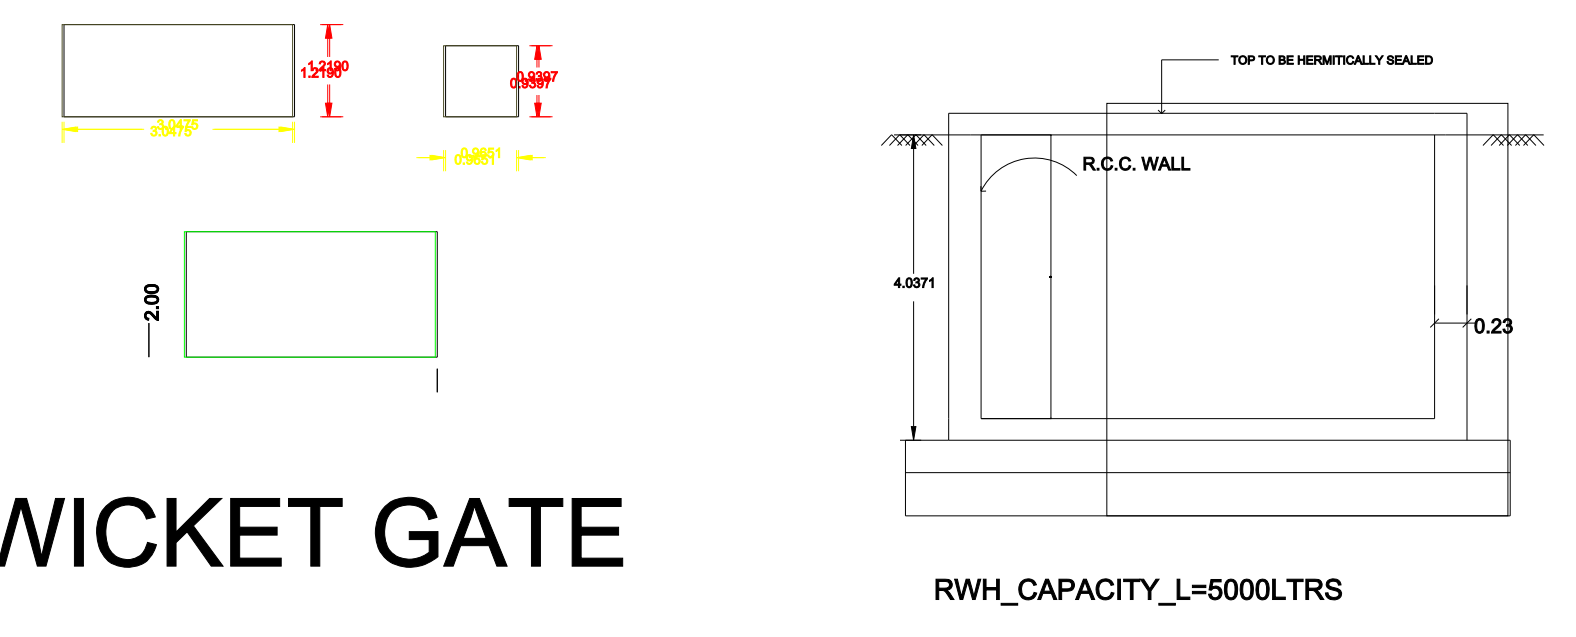


WICKET GATE

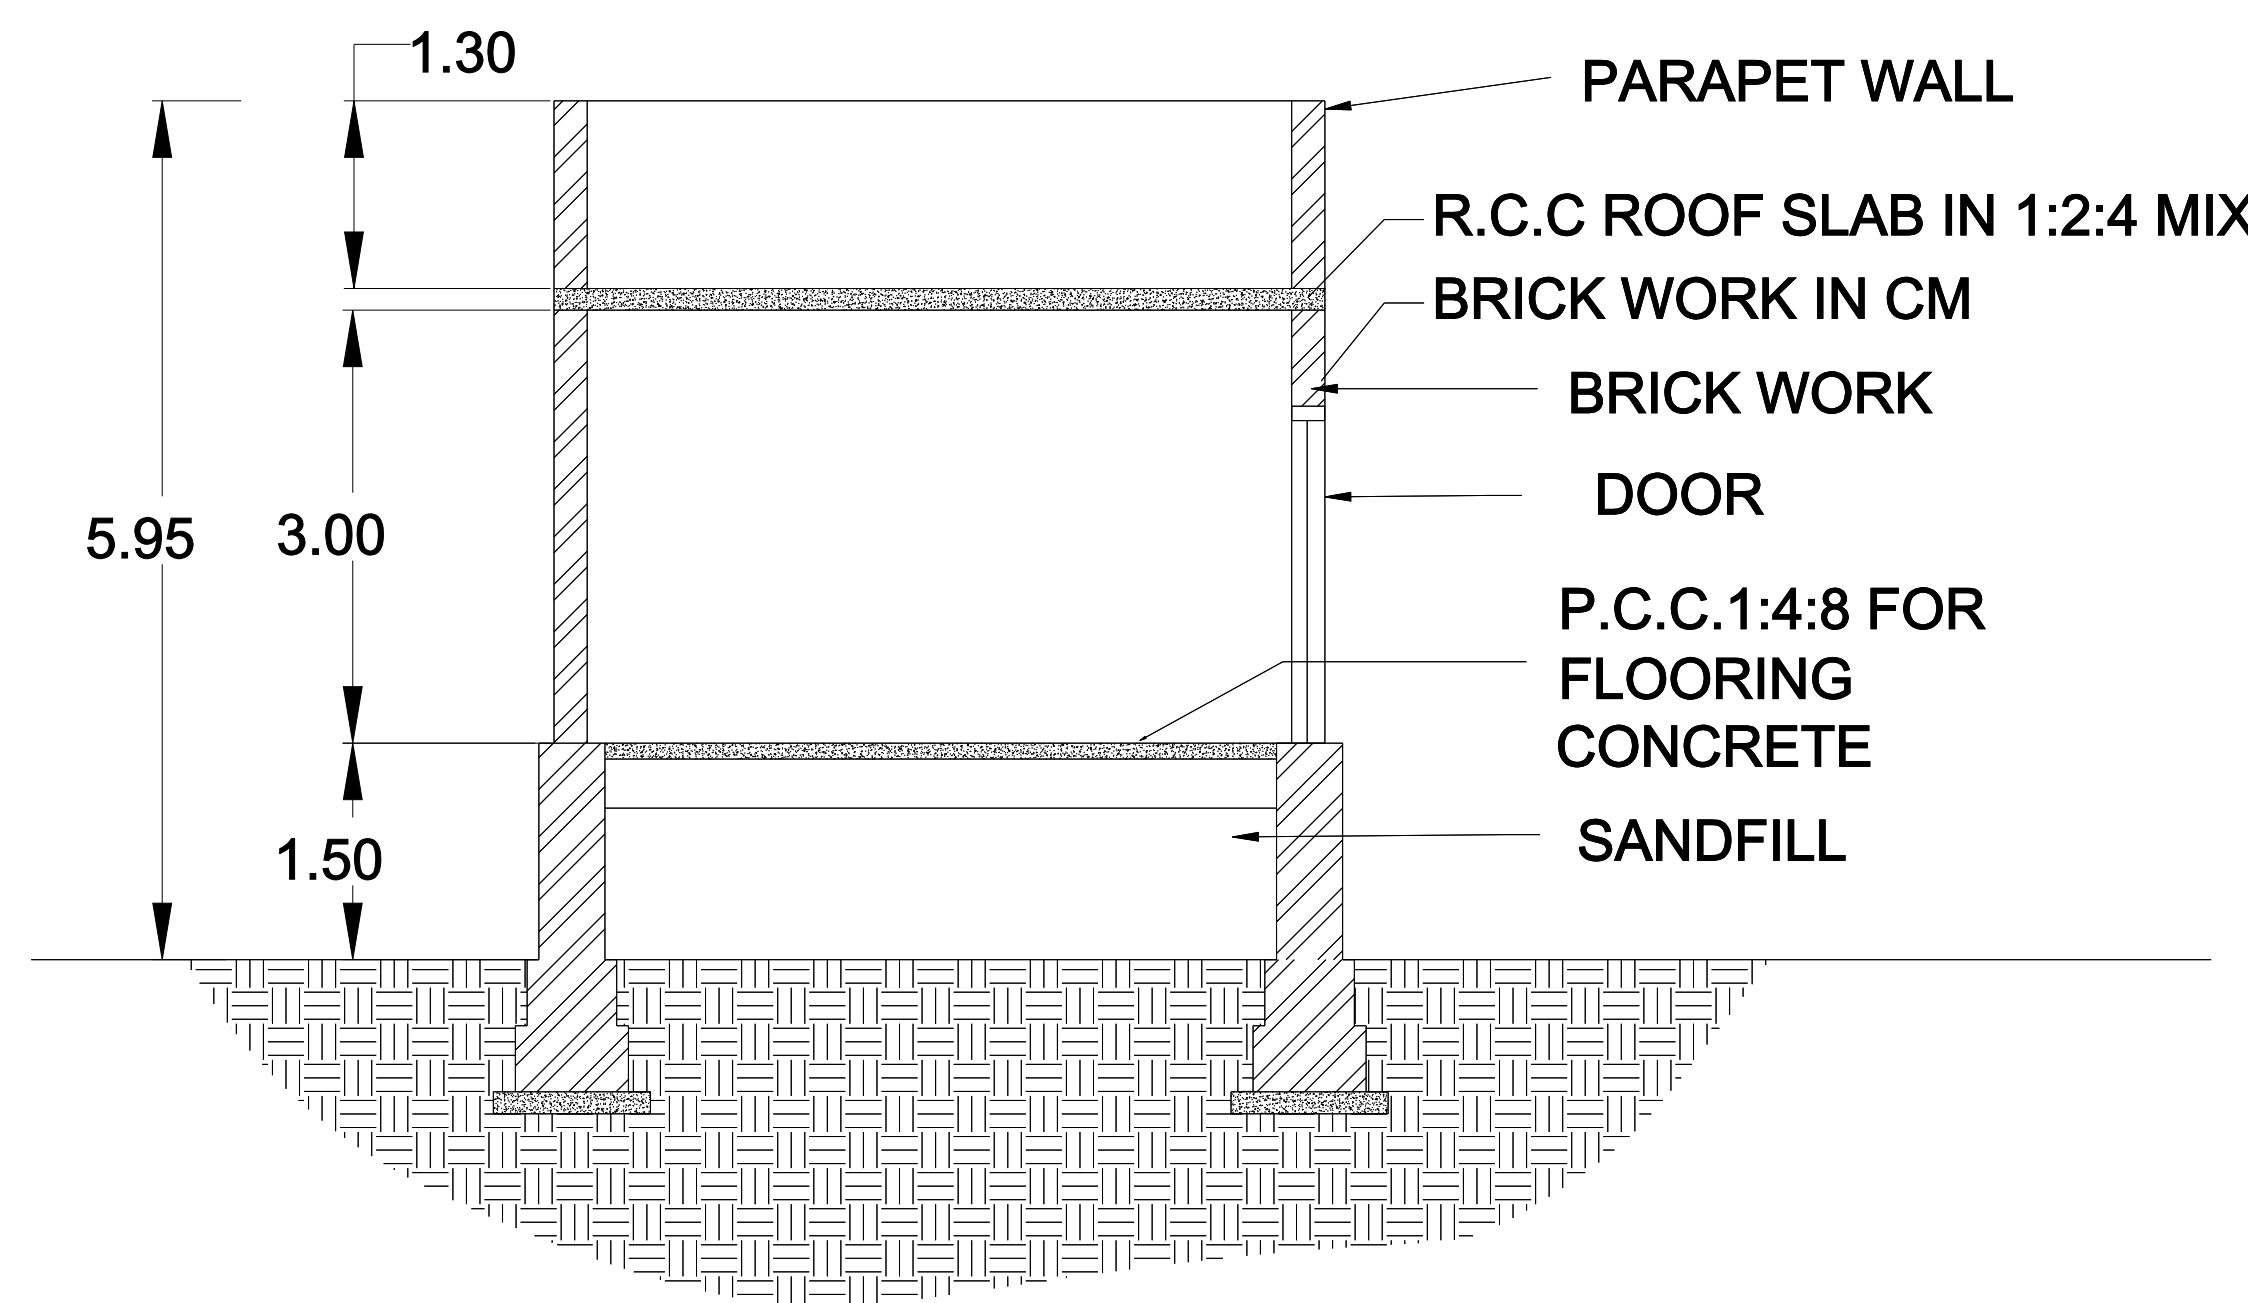

SECTION ON AA

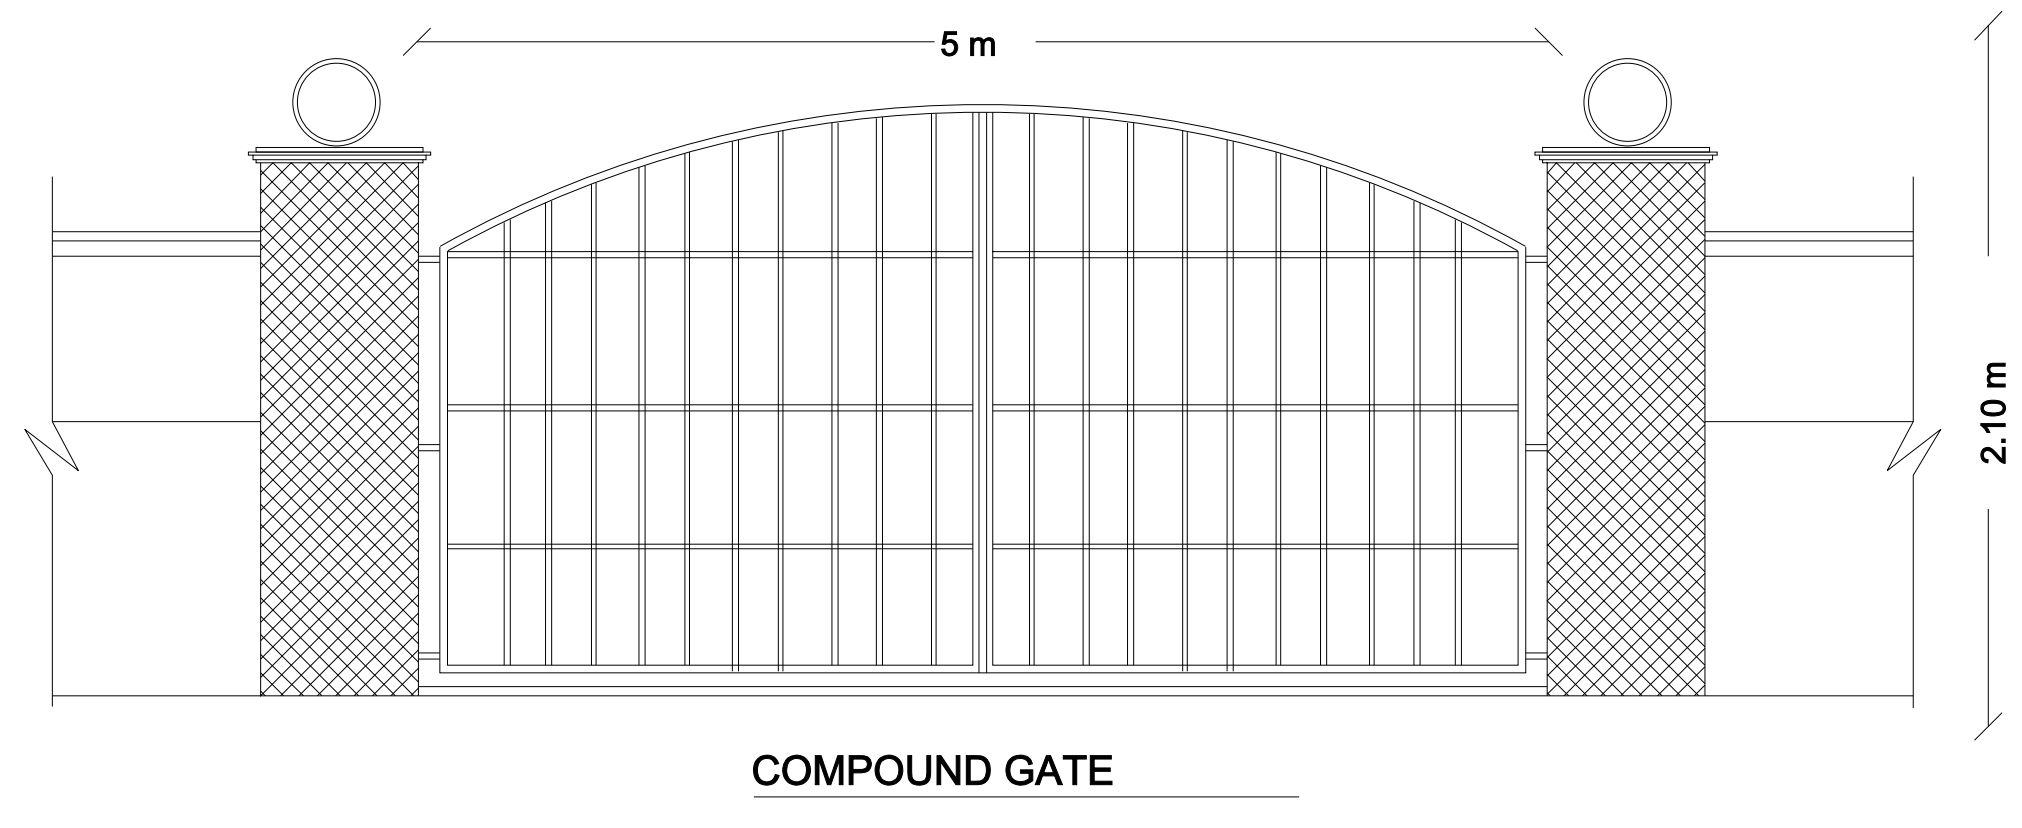

COMPOUND GATE

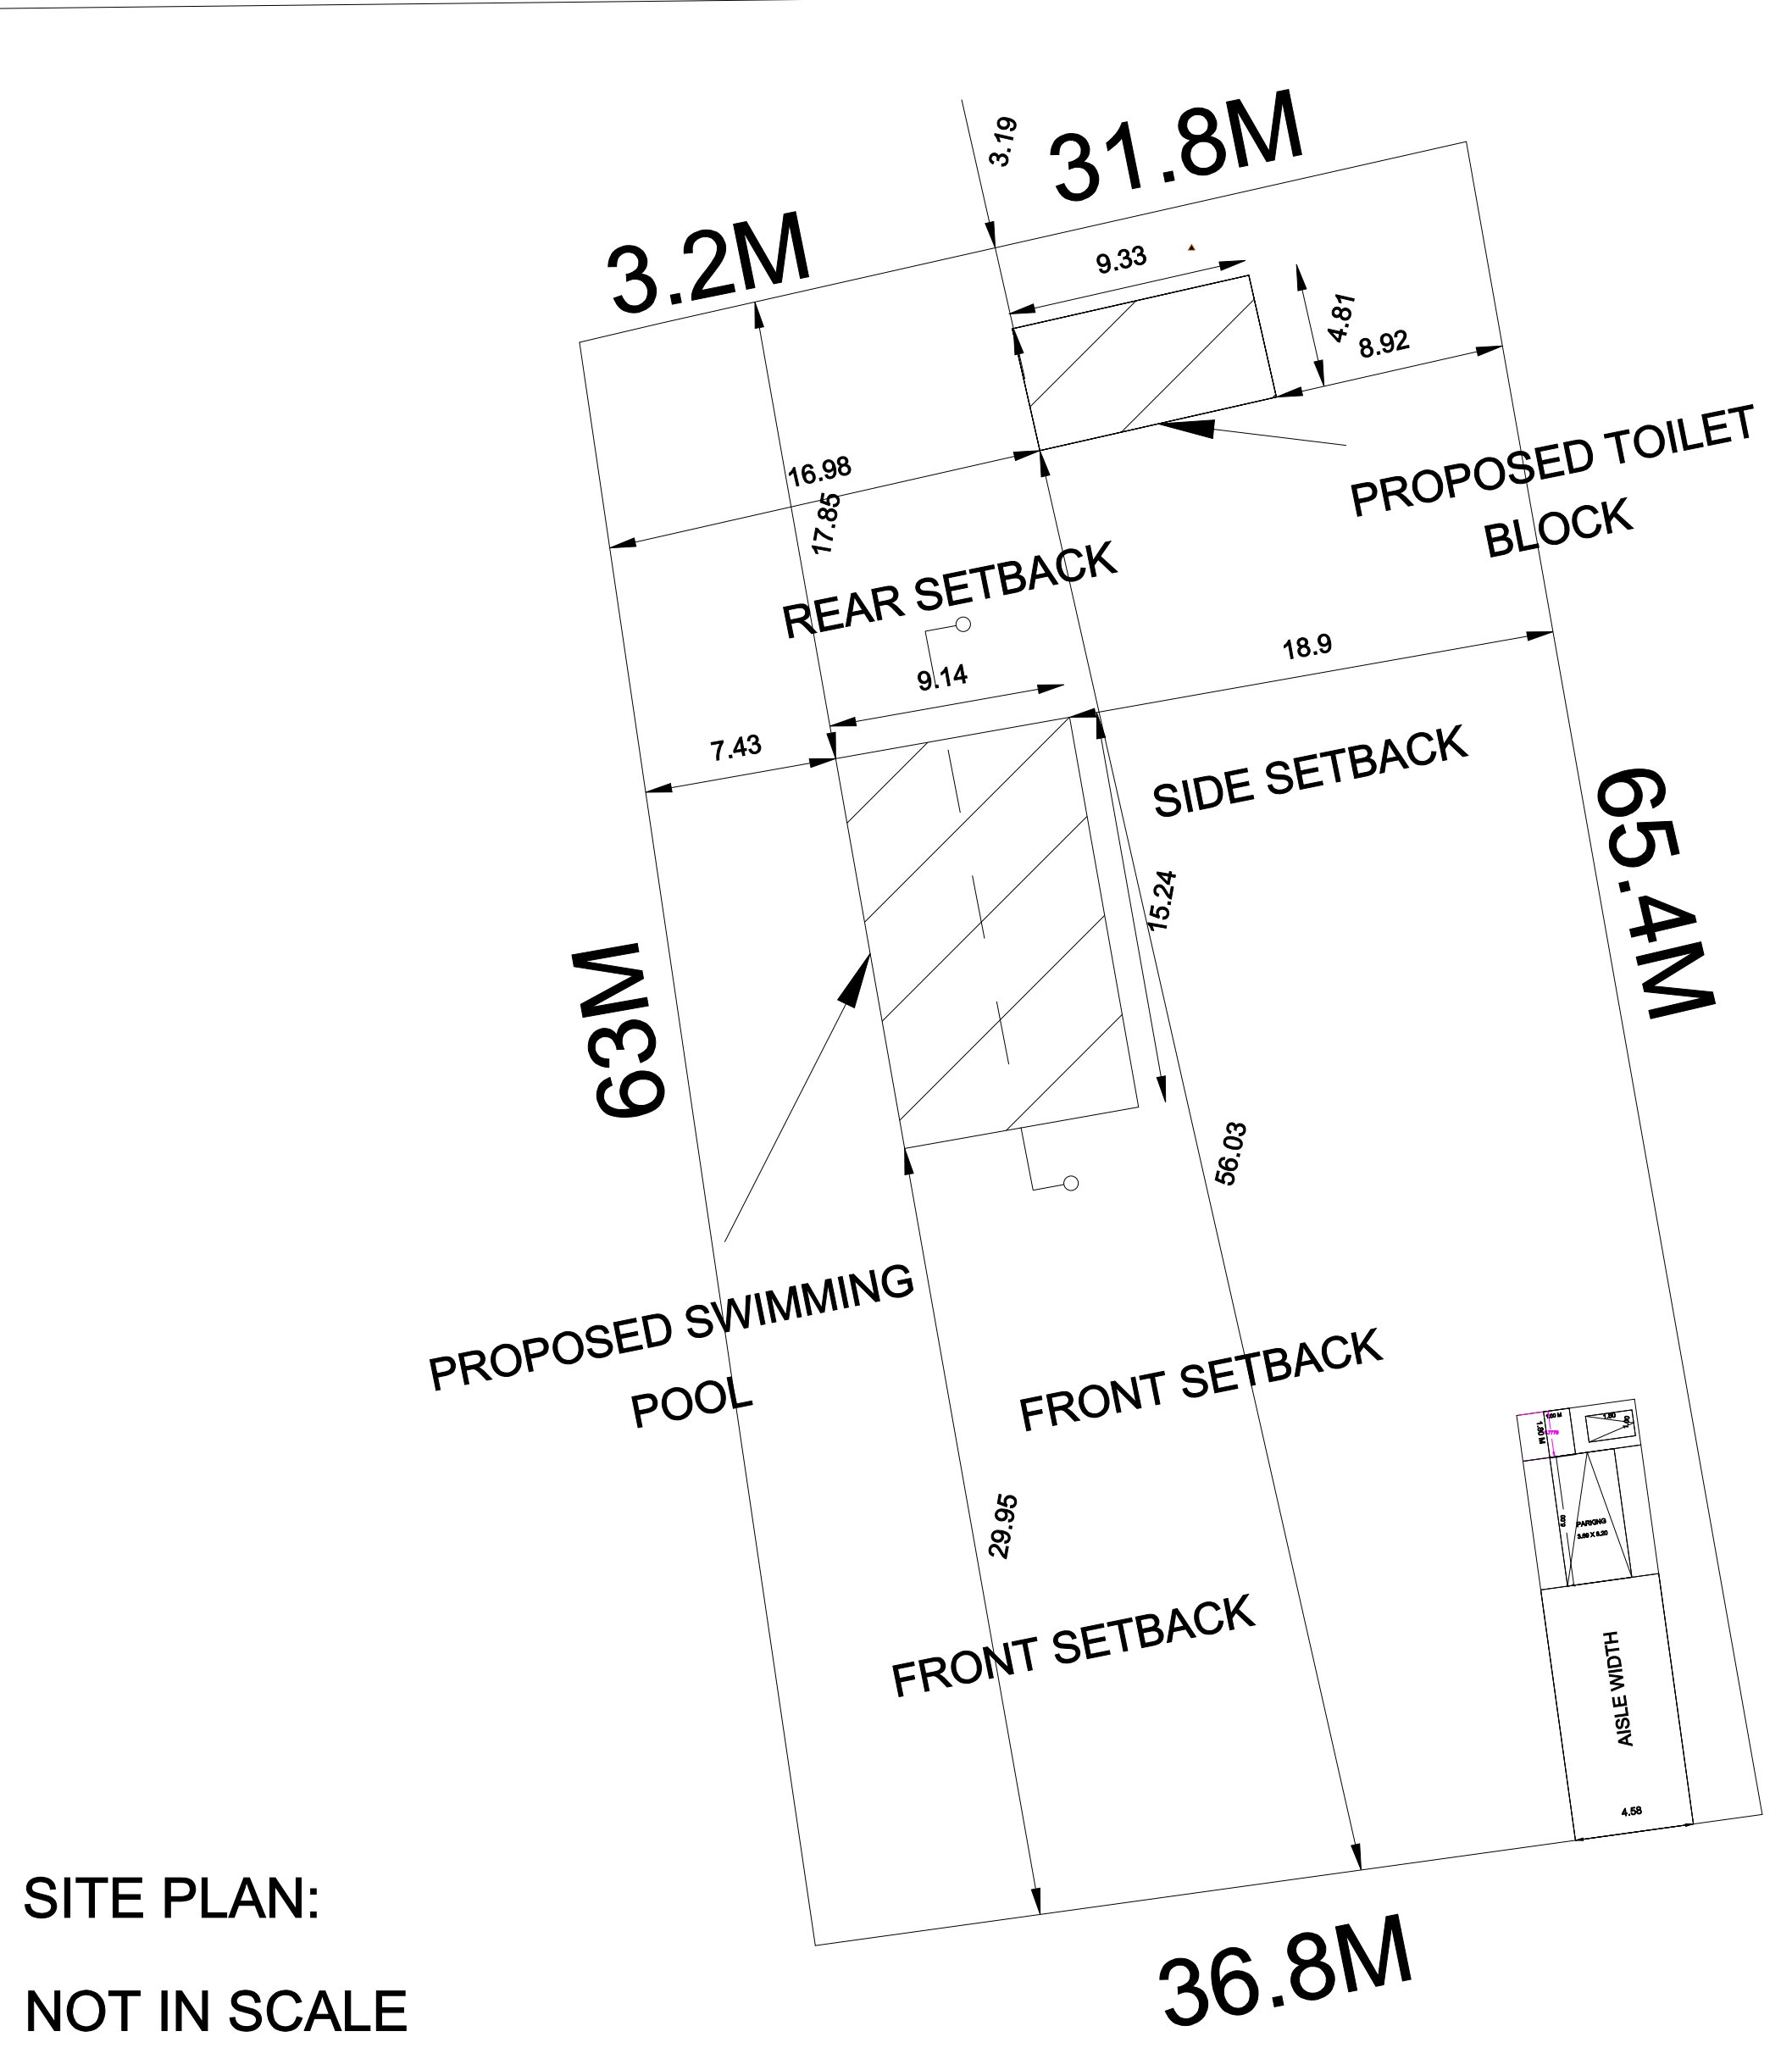


SITE PLAN:
NOT IN SCALE

NOTE:


- 1. ALL DIMENSIONS ARE IN METER.
- 2. RAINWATER COLLECTION WELLS WILL BE PROVIDED
- 3. FIRE FIGHTING ARRANGEMENTS WILL BE PROVIDED
- 4. EMERGENCY ALARMS WILL BE PROVIDED
- 5. DRINKING WATER WILL BE PROVIDED
- 6. GROUND WATER SUMPS WILL BE PROVIDED
- 7. FILTERED RAIN WATER SUMPS WILL BE PROVIDED
- 8. EXHAUST FAN PROVISION IS MADE AT TOILET & WASH
- 9. SOLAR WATER HEATING SYSTEM PROVIDED
- 10. RAINWATER HARVESTING FACILITIES PROVIDED
- 11. WASTE WATER RECYCLING TRENCH AND TANK PROVIDED
- 12. SEWAGE TREATMENT PLANT PROVIDED
- 13. SEPTIC TANK PROVIDED
- 14. WATER FACILITIES PROVIDED
- 15. TRANSFORMER YARD PROVIDED
- 16. FA - FIRE ALARM PROVIDED
- 17. FE - FIRE SAFETY MEASURES PROVIDED
- 18. SB - SAND BUCKET PROVIDED
- 19. FE - FIRE EXTINGUISHER PROVIDED FE

SL.NO	DESCRIPTION	REQUIRED	PROVIDED
1	WC FOR MALE	01	03
2	URINAL FOR MALE	01	02
3	WC FOR FEMALE	01	01

ALL DIMENSIONS ARE IN METERS

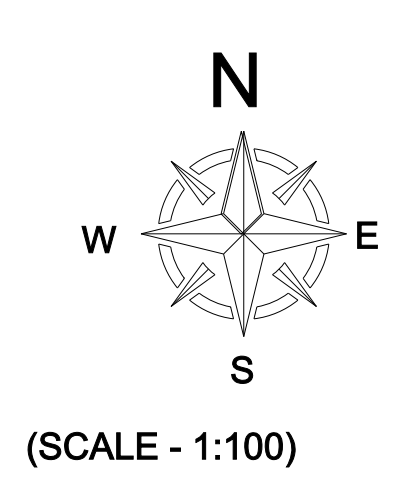

(SCALE - 1:100)

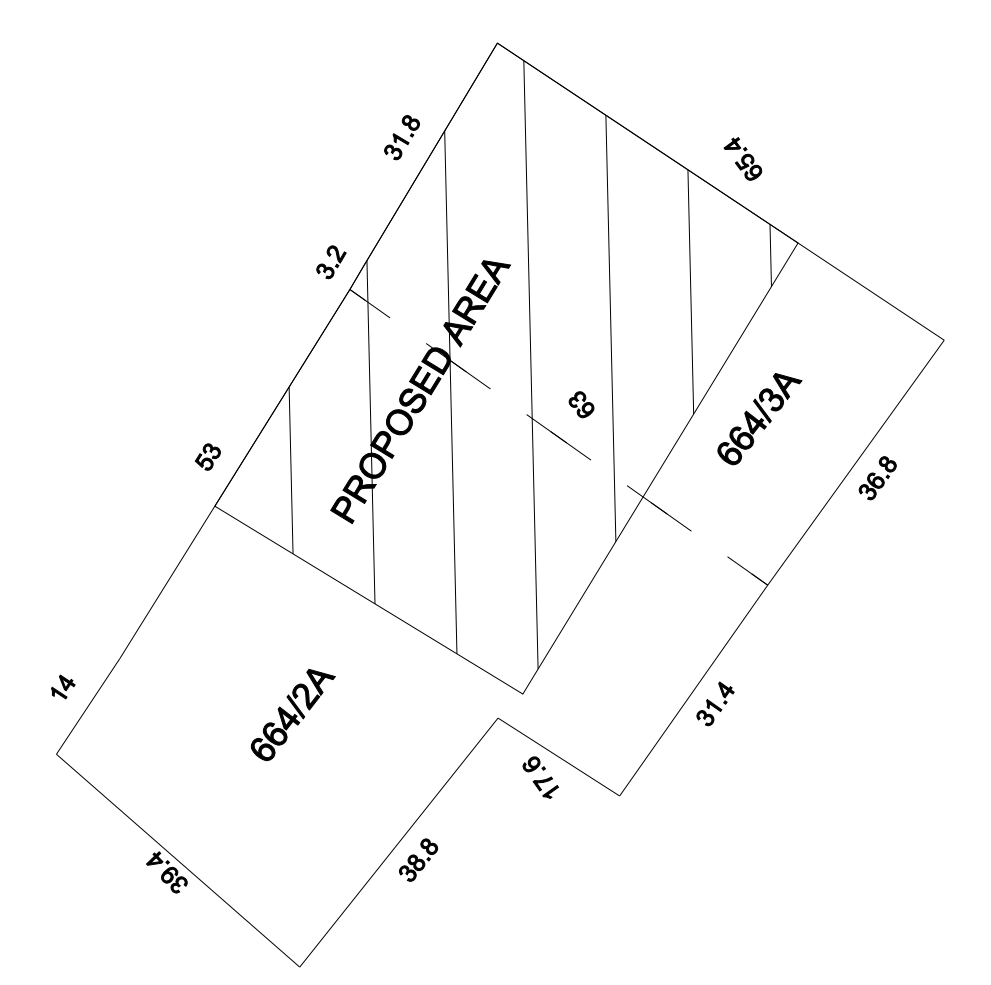

AREA DETAILS (LAND) :

AREA OF CALCULATION	SQ.FT	SQ.M
AREA OF PLOT EXTENT	24434.08	2270.0
FMB/PLR PLOT EXTENT	24434.08	2270.0
AS AT SITE	24065.82	2291.53

AREA DETAILS (BUILDING) :

AREA OF CALCULATION	FSI AREA	NON FSI	TOTAL
AREA OF S.P IN M	139.35	--	139.35
TOILET BLOCK	44.89	--	44.89
TOTAL AREA	184.24	--	184.24

F.S.I = (184.24/2270) = 0.0811 < 1.50

REG.DOC.NO : 8512 / 2024

PARKING DETAILS :-

DESCRIPTION	REQUIRED	PROVIDED
CAR PARKING (2.50 X 5.00)	01 NOS	01 NOS
TWO WHEELER PARKING (1.00X1.80)	01 NOS	05 NOS
CYCLE PARKING (1.00 X 1.80)	00 NOS	12 NOS
LORRY PARKING (3.60 X 10.00)	0 NOS	00 NOS

SCHEDULE OF JOINERIES

JOINERIES DETAILS	SIZE IN METER
RS ROLLING SHUTTER	3.00 X 2.40
D DOOR	1.52 X 2.40
TD TOILET DOOR	0.76 X 2.40
W WINDOW (DOUBLE GLAZING)	2.44 x 1.82
V VENTILATOR(LOUV.)	2.44 X 0.76
V1 VENTILATOR(LOUV.)	0.91 X 0.76

COLOR INDEX :-

SITE BOUNDARY	-	
EXISTING ROAD	-	
PROPOSED BUILDING	-	
PROPOSED DRIVEWAY	-	
RAINWATER PERCOLATION BED	-	

SIGNATURE OF THE APPLICANT :

[Signature]

ARCHITECT

[Signature]

M.PRAKASH, B.Arch
AIRA ARCHITECTS
CA/2025/184828
Mob. : 81224 07221

Eight ways to know a piece of land before you pay for it.

This report covers one part of the picture. These cover the rest, drawn from the same government records, for any property in Tamil Nadu.

LandLens One

Ask anything about a property and get an answer grounded in live government records, with the sources shown.

[/landlens/one](#)



Verify My Land

Every record check run on one property and returned as a single report.

[/landlens/verify-my-land](#)



Legal Opinion

An advocate's written opinion on the title, built on the records we pull for it.

[/landlens](#)



One Map

Every layer on one map: the parcel, its boundary, zoning, water bodies and what sits around it.

[/landlens/one/map](#)



PriceMap

What land actually changed hands for around this plot, taken from the registered deeds.

[/landlens/pricemap](#)



Build Scope

What you are allowed to build here: floor space, height, coverage and setbacks.

[/landlens/build-scope](#)



Property Tracker

Watch a property and hear about it when something new is registered against it.

[/landlens/property-tracker](#)



Deal Room

Run the transaction in one place: documents, stamping, signatures and the parties.

[/landlens/deal-room](#)



Twenty-four checks you can run yourself, at no cost.

Records and verification

The registers themselves, read for you.

Encumbrance Certificate

Patta and Chitta

Field Measurement Sketch

EC Analyzer

Bank charge check

Court case search

Seller background check

Approval check by survey

Value and duty

What it is worth and what it costs to register.

Guideline value by street

Guideline value by survey

Stamp duty and registration fees

Capital gains

Floor space index

Area unit converter

Zoning and land use

What the plan says can happen on this land.

Land use zone finder

CMDA land use check

Coastal regulation zone

Master plan check

Water bodies finder

Airport height clearance

Registers and directories

Who holds it, and which office keeps the record.

Find your registering office

Temple property check

Waqf property check

RERA register



Every free tool
/tools



Services we run
for you
/services



The LandLens
suite
/landlens/one



Every claim in this document traces back to a government record.

Legal opinions, due diligence and title verification

Building plan, layout and sub-division approvals

Completion and occupancy certificates, regularisation

Escrow, negotiation and NRI property management

Land survey, soil testing, architecture and construction

Verified RealEstate
3/350/2 Mettukuppam,
OMR Thoraipakkam,
Chennai 600 097, India
hello@verified.realestate
+91 9996 12 9996

Prepared from the registers named on the page each finding sits on. Where a register could not be read, this document says so in its place rather than leaving the gap to be read as a clean result.

