

PP

APPROVAL RECORD

Planning Permission

Virudhunagar district, Tamil Nadu

APPROVAL TYPE

Building Plan

ISSUING AUTHORITY

Rural Panchayat



The approval as the planning authority issued it, reproduced in full behind this page.

An approval speaks to what was sanctioned, not to what was built. Completion is a separate record.



SITE PLAN SHOWING THE PROPOSED CONSTRUCTION OF GROUND FLOOR R.C.C. ROOF TERRACED RESIDENTIAL BUILDING OF HOUSES: 1, 2, 3, 4, 5, 6.,
IN PPHASE - 1., AT PLOT NO: 1, 2, 3, 4, 5 & 6, DTCP APPROVAL NO: 01/2004., S.NO: 89/1A1(PART)., ANAIYUR VILLAGE AND PANCHAYAT,
SIVAKASI UNION AND TALUK, VIRUDHUNAGAR DISTRICT, TAMILNADU.







NAME OF THE GENERAL POWER OF ATTORNEY: 1. Mr. S.VIGNESWARAN, s/o. SIVAKUMAR.
2. Mr. P.VISHNU, s/o. PONRAJAN.

NAME OF THE COMPANY : M/S. SKYLINE BUILDERS.

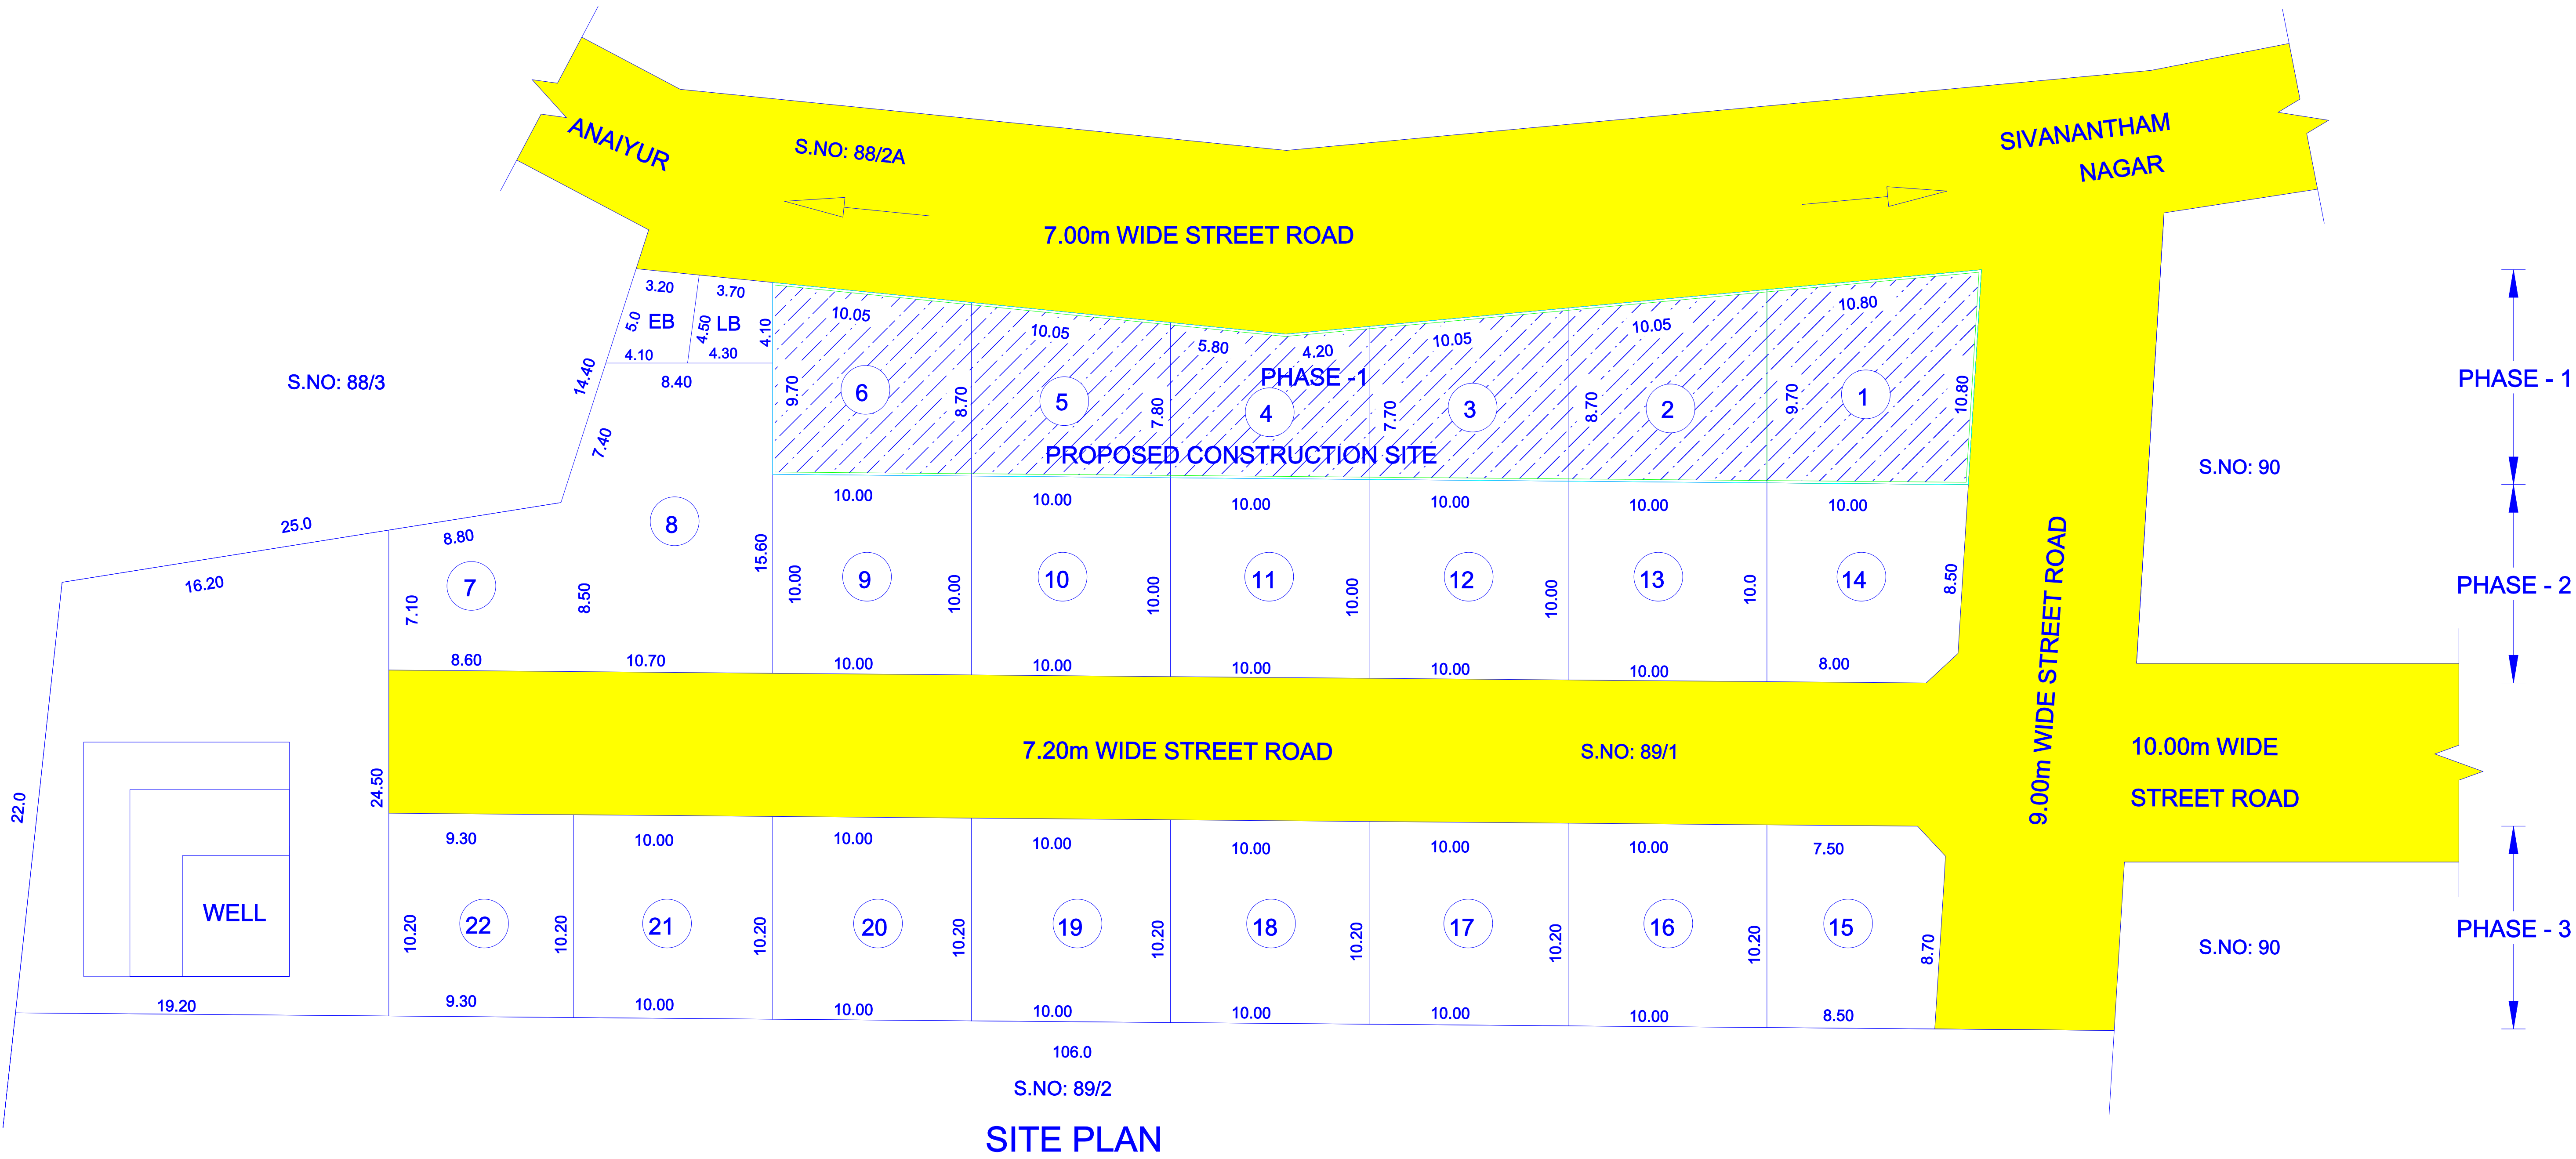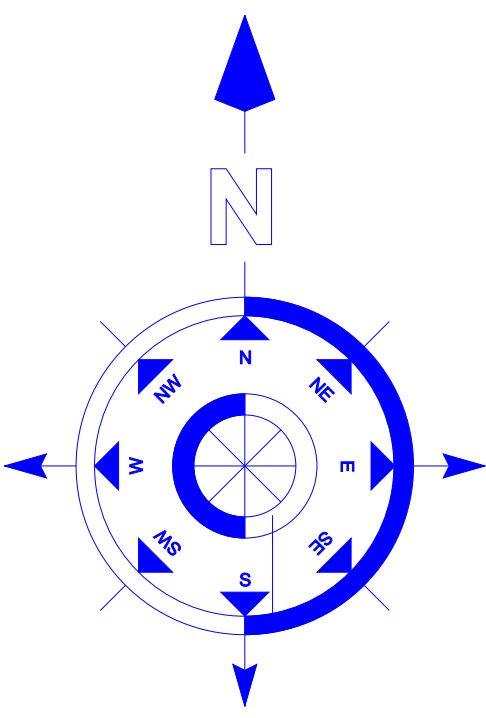

SITE PLAN

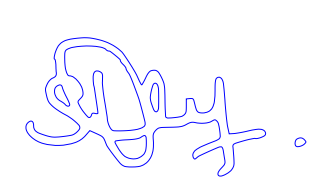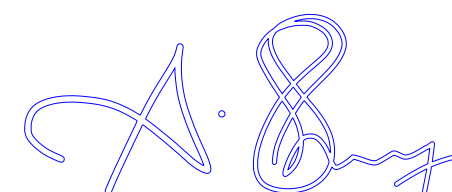ALL DIMENSIONS ARE IN METER (m)	
APPLICANTS	
NAME OF THE APPLICANT	Mr. V.R.ASHOK
GENERAL POWER OF ATTORNEY	
NAME OF THE COMPANY	M/S. SKYLINE BUILDERS.
NUMBER. OF PARTNERS	2 NOS.
1. Mr. S.VIGNESWARAN	
2. Mr. P. VISHNU	
ENGINEER  Er. A. SHANMUGAVEL, B.E., REGISTERED CIVIL ENGINEER & LICENSED BUILDING SURVEYOR ASSA CONSTRUCTIONS 68/2, A.J. NAGAR, THIRUTHANGAL - 626130. SIVAKASI CORPORATION. MOBILE NO : +91 86951 44100 Regd.No : RE129/LS/2021/00017 & CE131/LS/2020/00006	

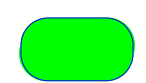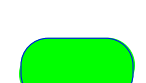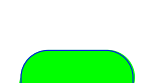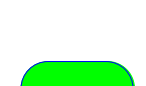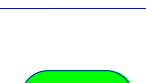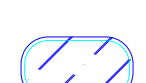SITE AREA STATEMENT FOR PHASE - 1				
S.NO	PLOT AREA DETAILS		SQ.M	SQ.FT
1	PLOT NO: 1 - EXTENT AS PER DOC. 		106.60	1147.43
2	PLOT NO: 2 - EXTENT AS PER DOC. 		92.23	992.76
3	PLOT NO: 3 - EXTENT AS PER DOC. 		82.20	884.79
4	PLOT NO: 4 - EXTENT AS PER DOC. 		75.13	808.69
5	PLOT NO: 5 - EXTENT AS PER DOC. 		82.70	890.17
6	PLOT NO: 6 - EXTENT AS PER DOC. 		92.23	992.75
	TOTAL SITE AREA OF PHASE - 1 		531.09	5716.60


PROPOSED BUILDING BLOCK AREA IN PHASE - 1						
S.NO	HOUSE AND PLOT DETAILS		BUILDING BLOCK AREA DEATILS		SQ.M	SQ.FT
1	HOUSE: 1	AT PLOT NO: 1	PRO.GROUND FLOOR AREA		92.59	996.63
2	HOUSE: 2	AT PLOT NO: 2	PRO.GROUND FLOOR AREA		78.47	844.64
3	HOUSE: 3	AT PLOT NO: 3	PRO.GROUND FLOOR AREA		71.02	764.45
4	HOUSE: 4	AT PLOT NO: 4	PRO.GROUND FLOOR AREA		64.18	690.83
5	HOUSE: 5	AT PLOT NO: 5	PRO.GROUND FLOOR AREA		71.49	769.51
6	HOUSE: 6	AT PLOT NO: 6	PRO.GROUND FLOOR AREA		78.12	840.88
TOTAL PLINTH AREA ALL HOUSE BUILDINGS ON PHASE - 1					455.87	4906.94




PLAN SHOWING THE PROPOSED CONSTRUCTION OF GROUND FLOOR R.C.C. ROOF TERRACED RESIDENTIAL BUILDING OF HOUSE: 1 AT PLOT NO: 1.,
DTCP APPROVAL NO: 01/2004., S.NO: 89/1A1(PART)., ANAIYUR VILLAGE AND PANCHAYAT, SIVAKASI UNION AND TALUK, VIRUDHUNAGAR DISTRICT, TAMILNADU.

NAME OF THE GENERAL POWER OF ATTORNEY: 1. Mr. S.VIGNESWARAN, s/o. SIVAKUMAR.
2. Mr. P.VISHNU, s/o. PONRAJAN.

NAME OF THE COMPANY : M/S. SKYLINE BUILDERS.

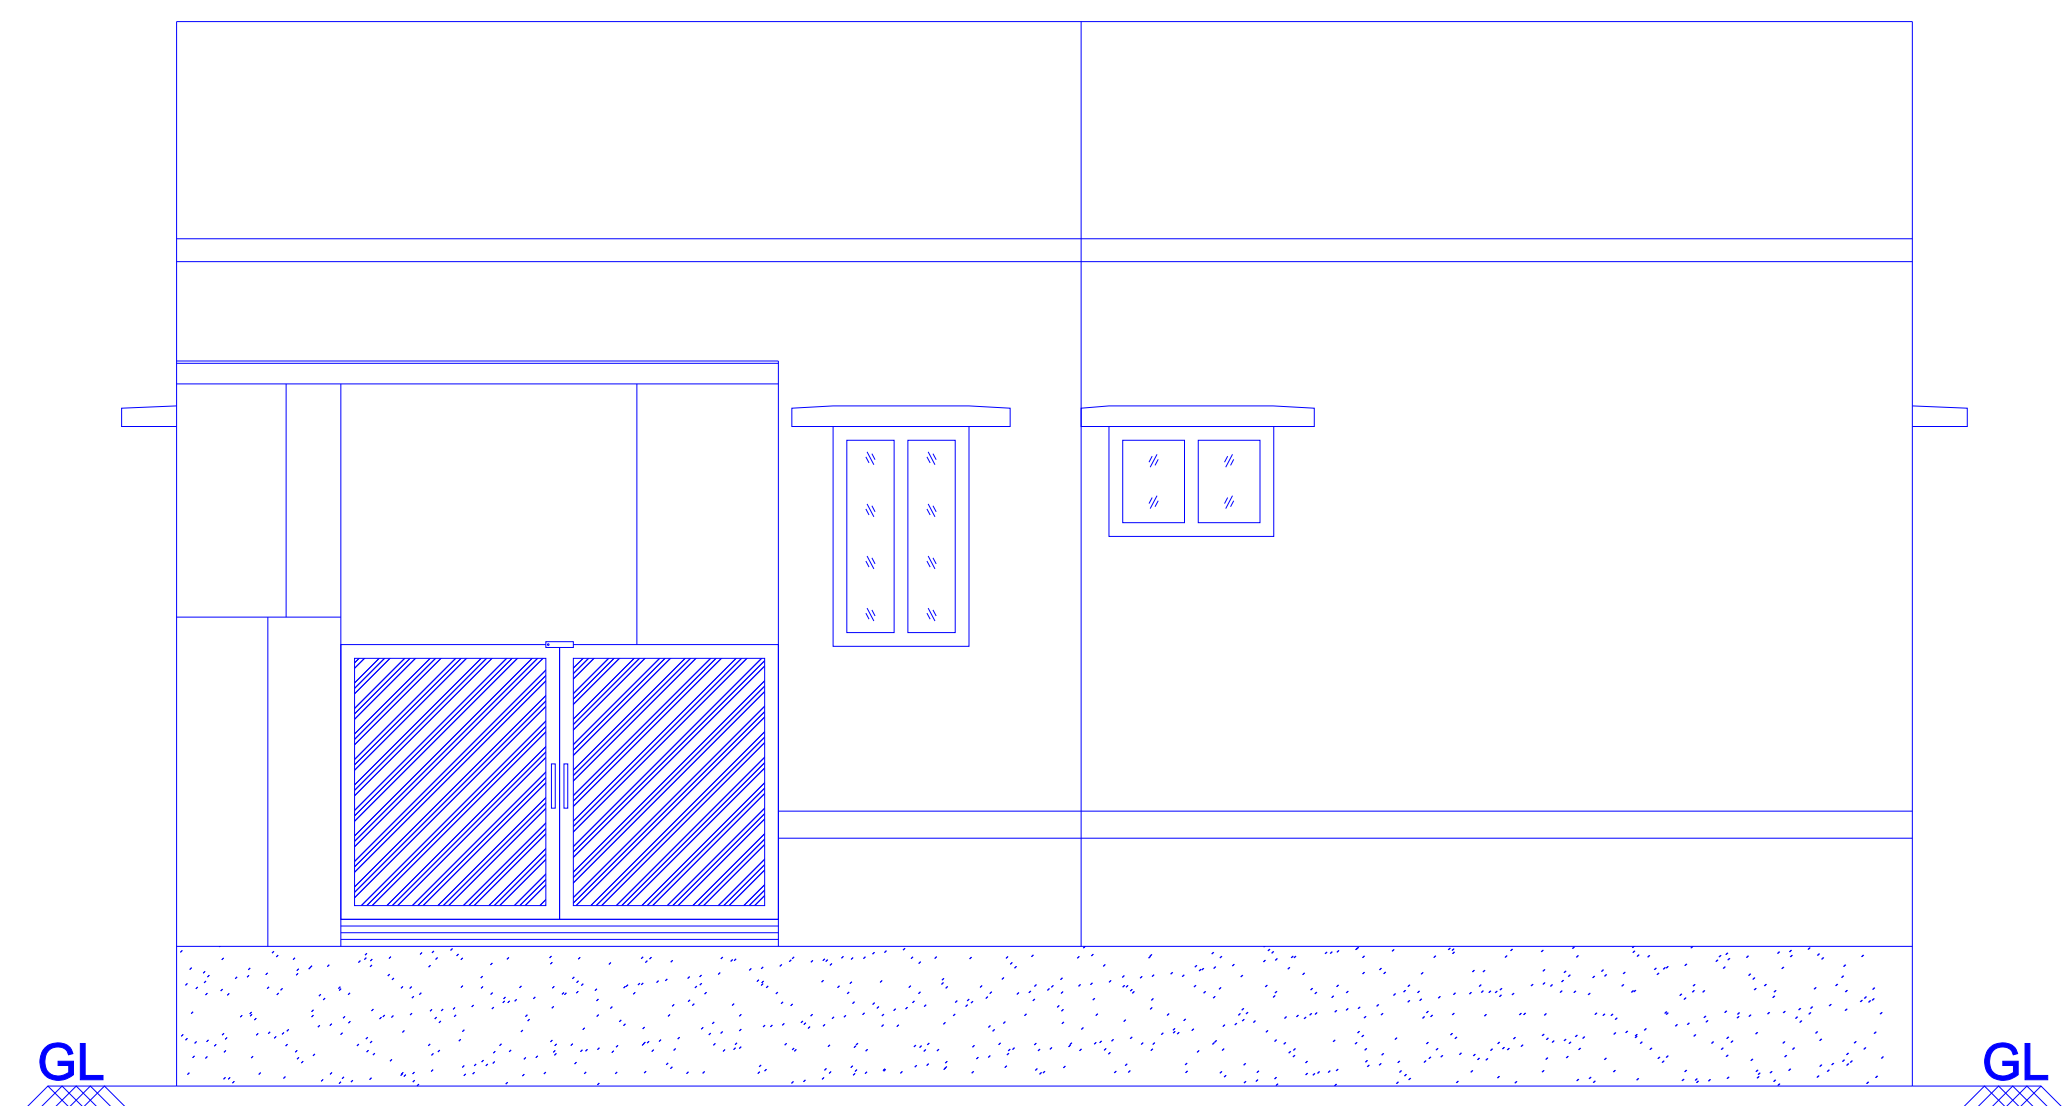


ELEVATION

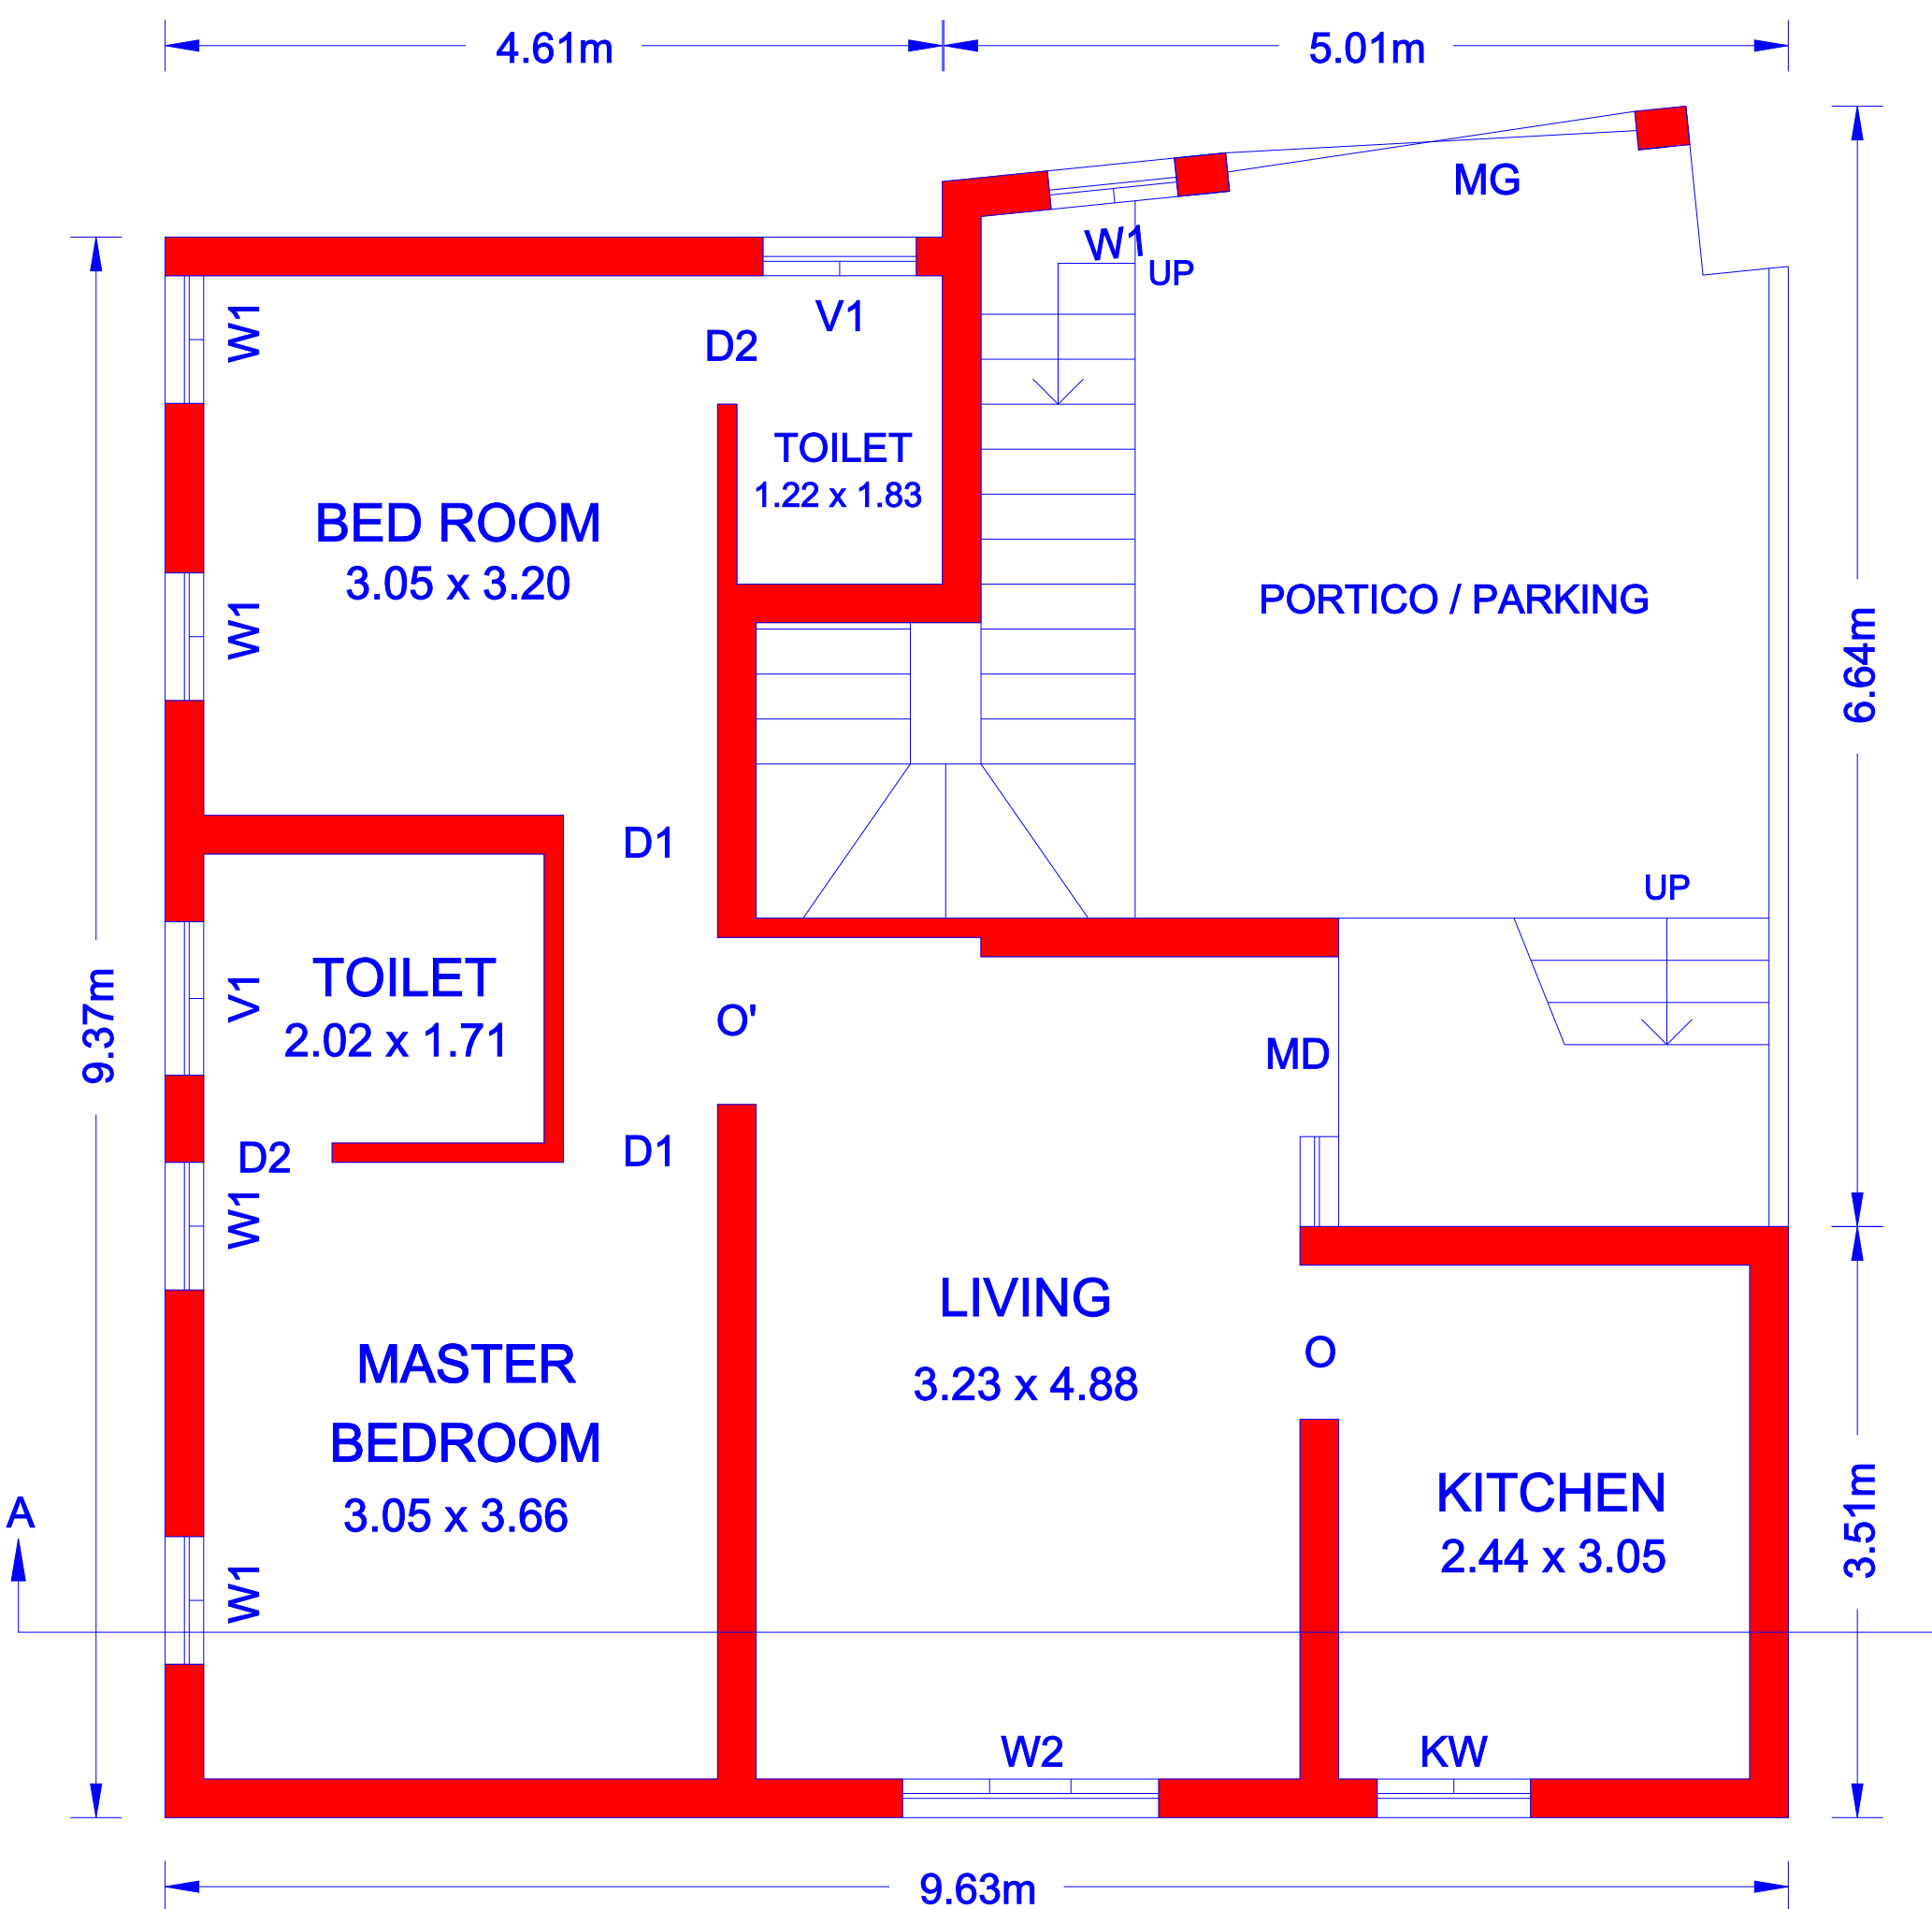


PROPOSED GROUND FLOOR PLAN


PHASE - 1, HOUSE: 1 AT PLOT NO: 1

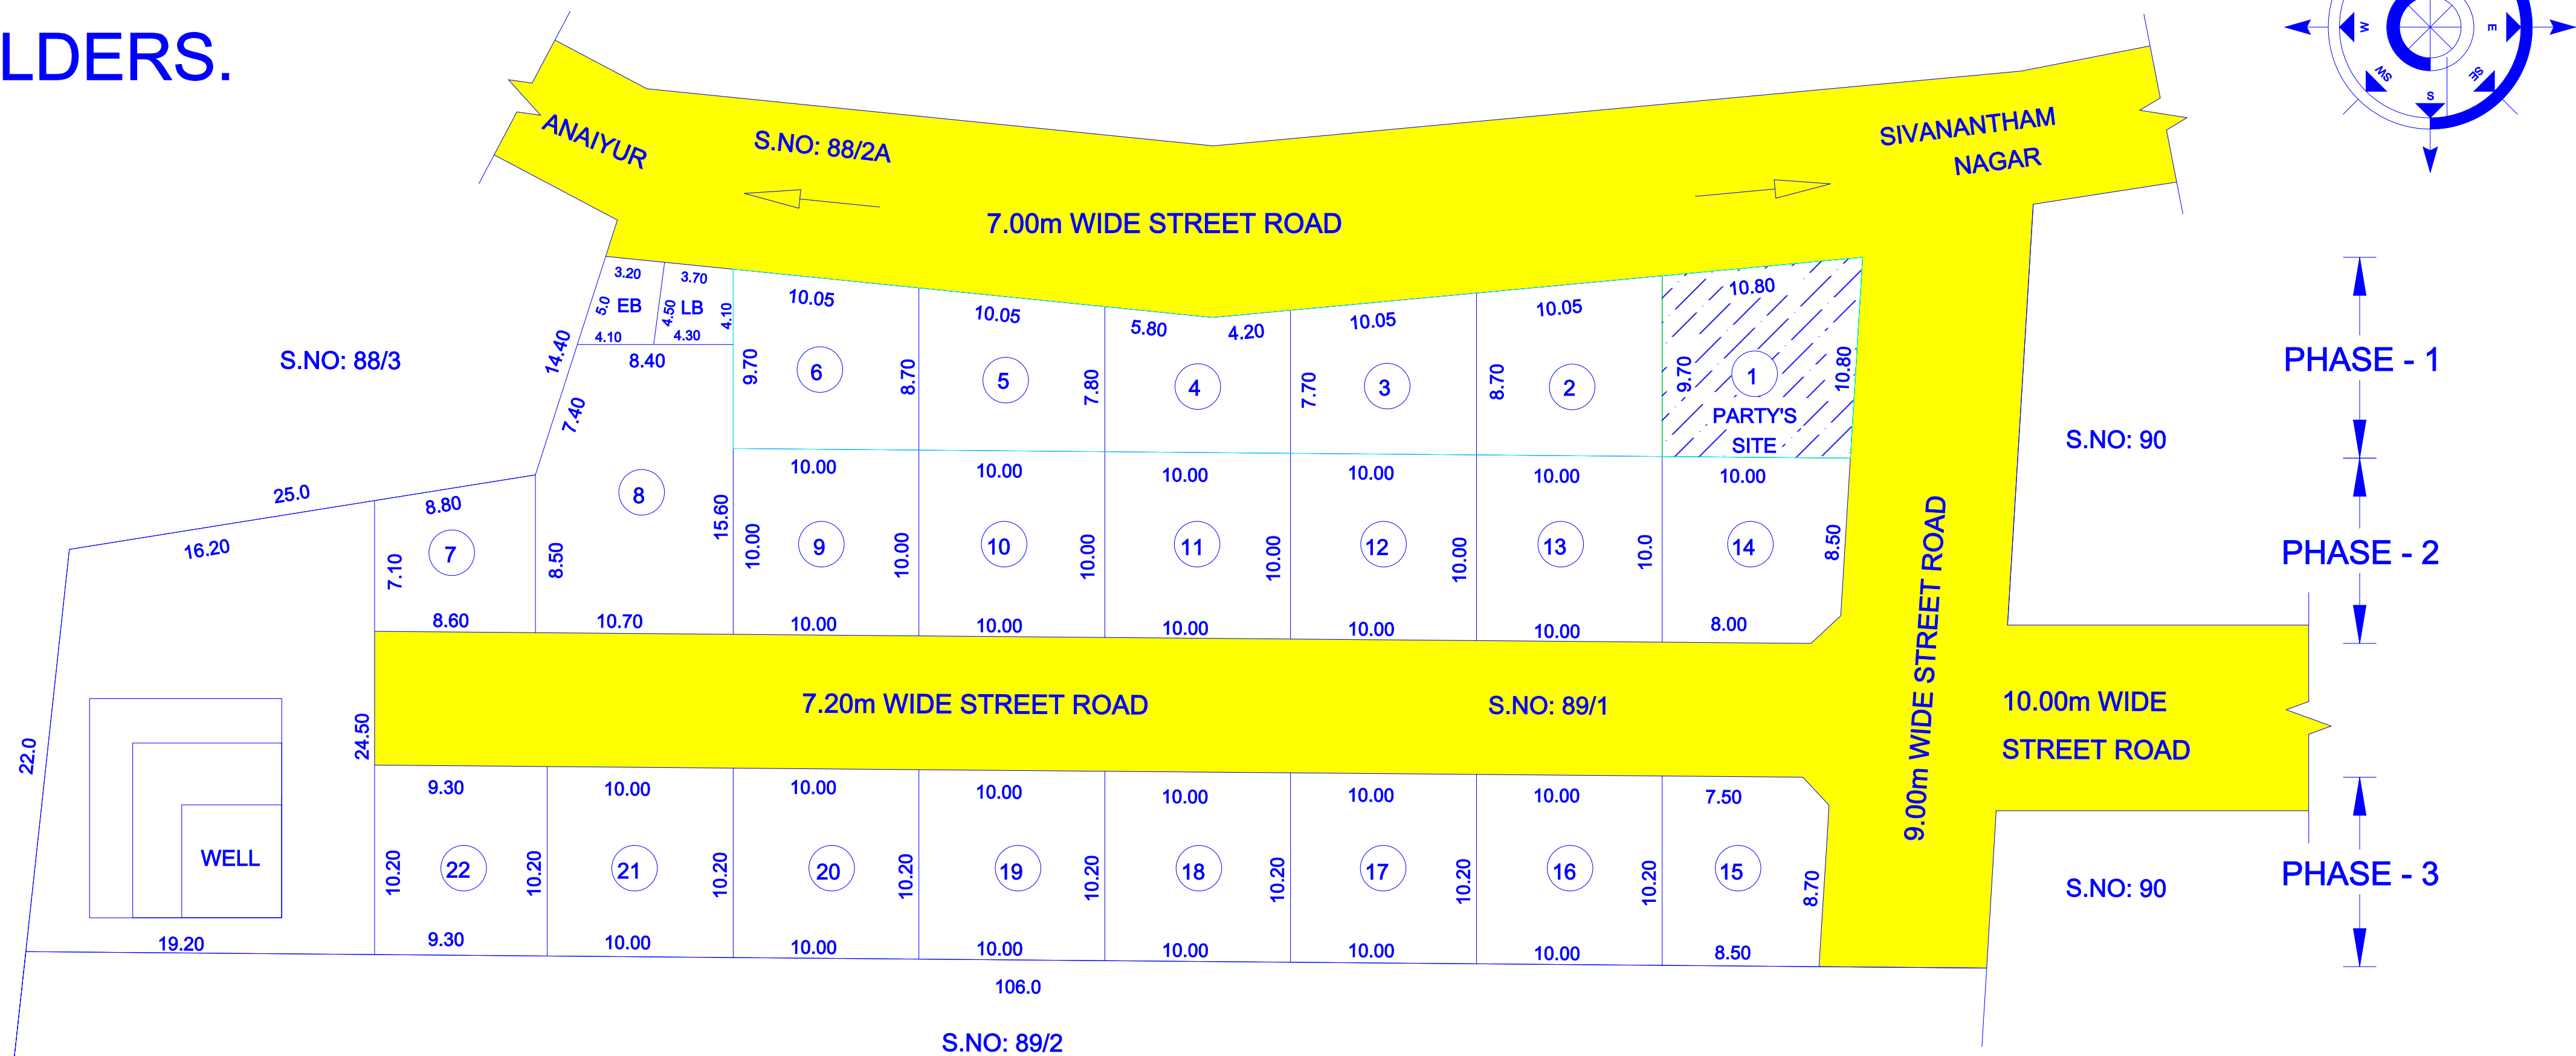


KEY PLAN

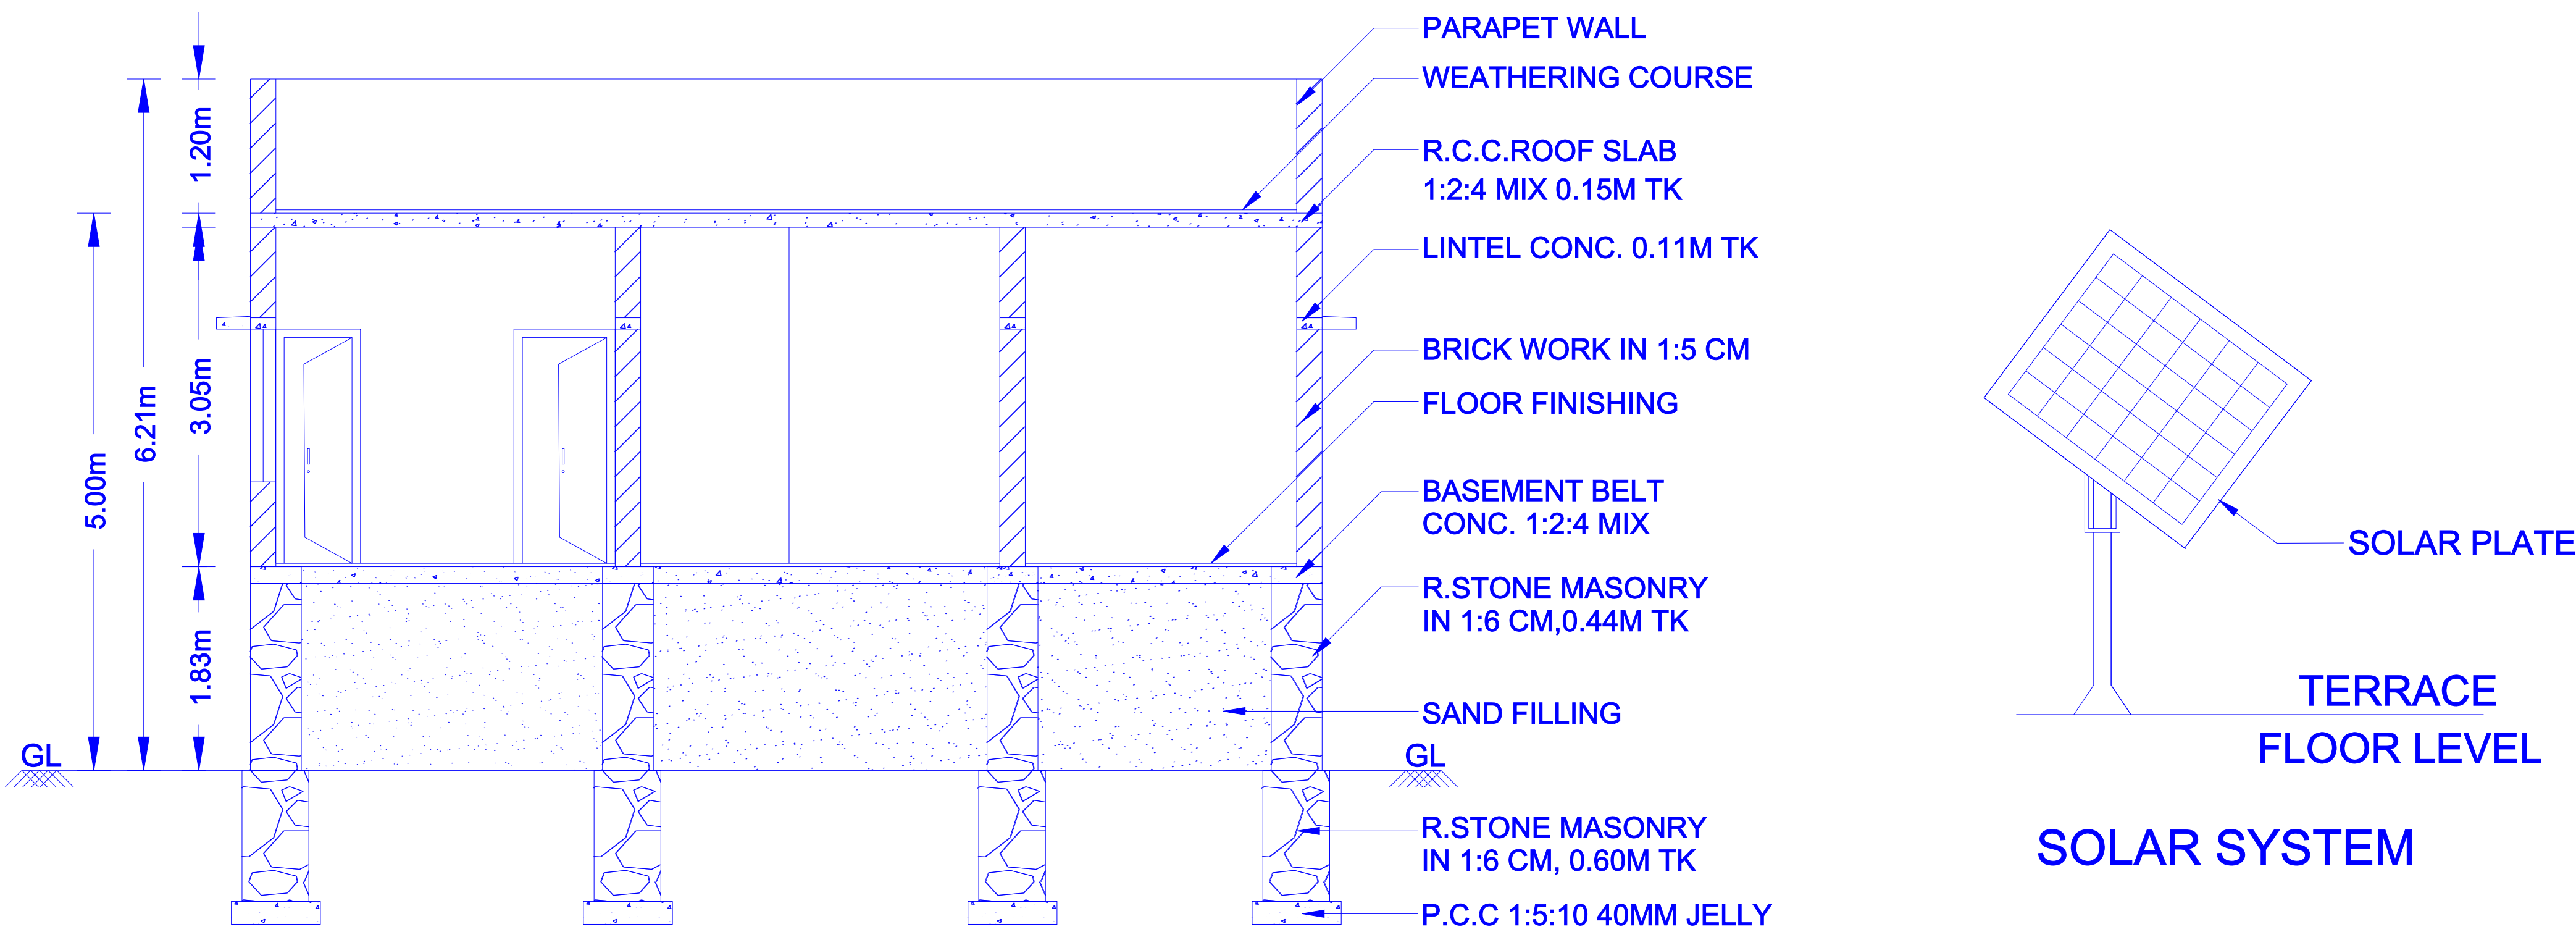


SECTION ON A-B

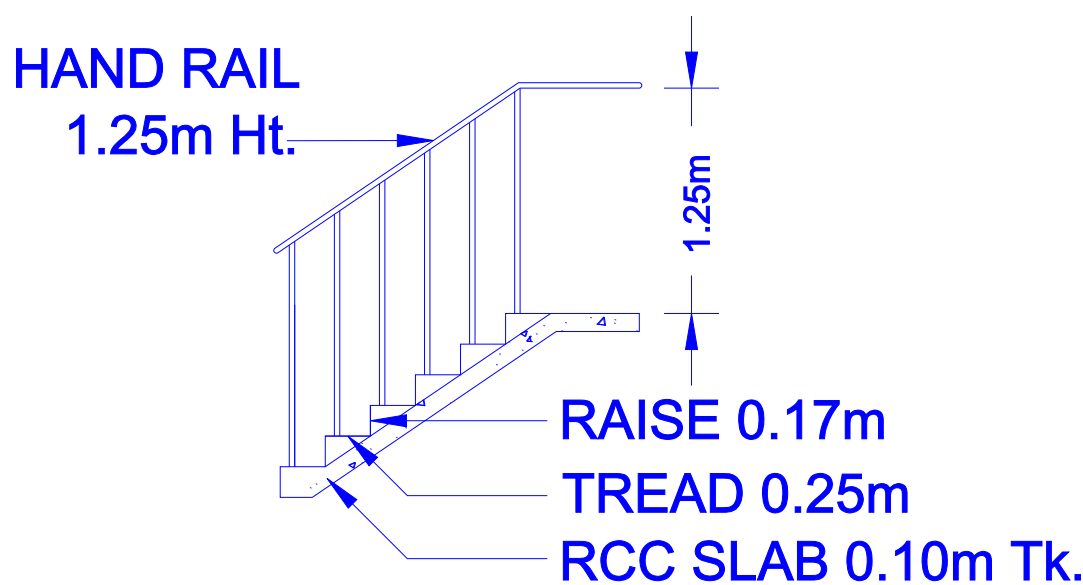


STAIR CASE DETAILS

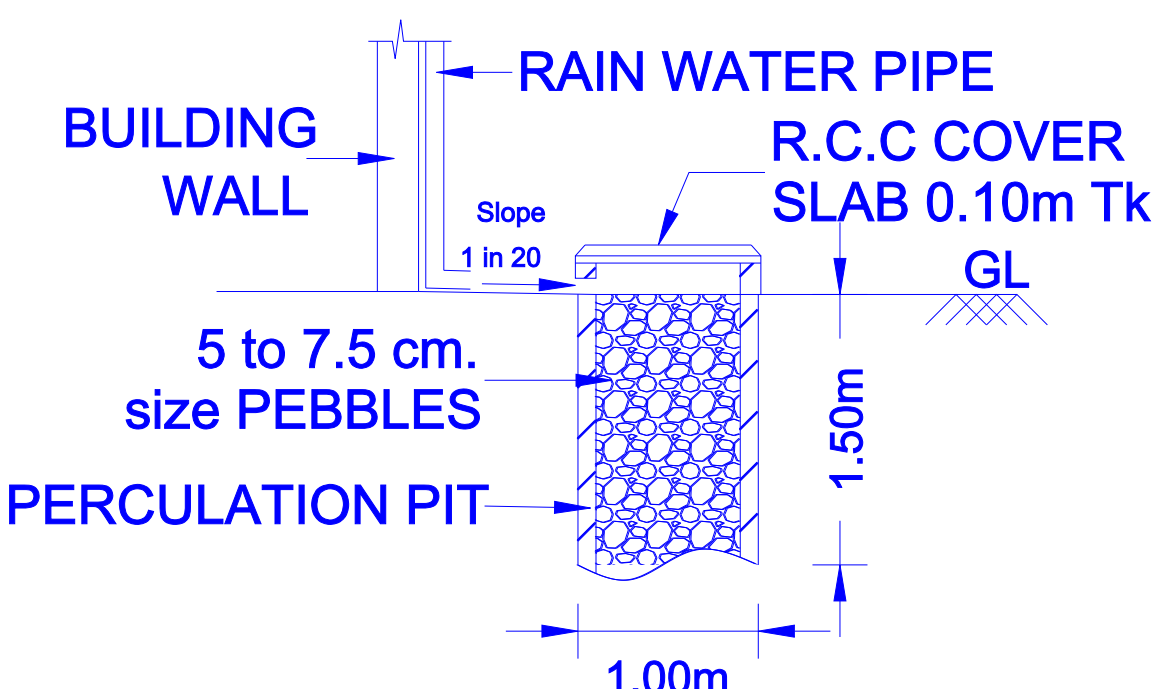

RAIN WATER HARVESTING
TRENCH PIT DETAILS

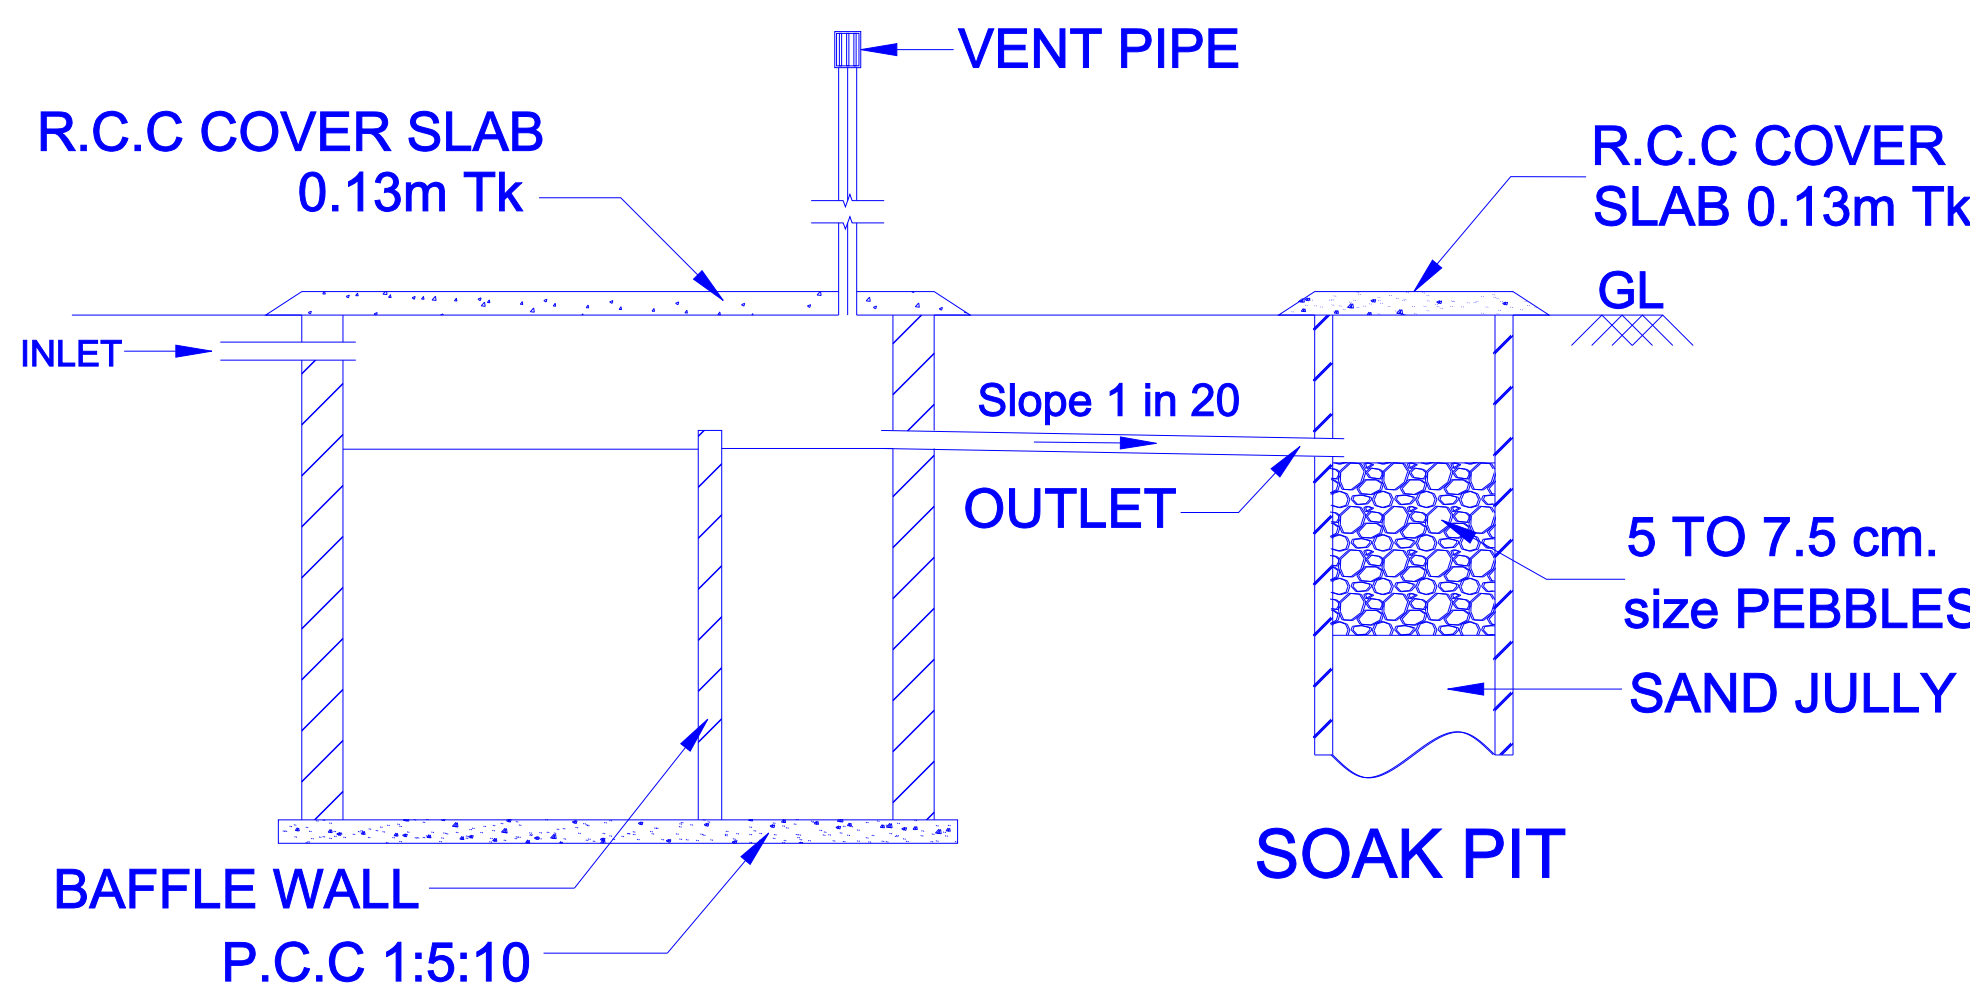



SEPTIC TANK
SEPTIC TANK DETAILS

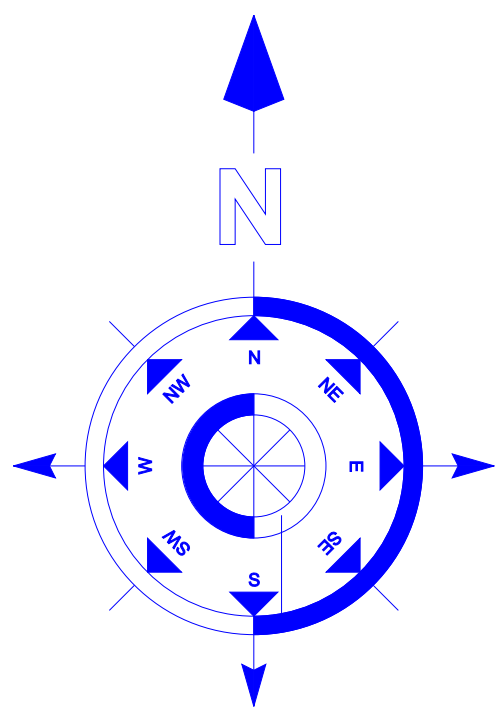

PHASE - 1

PHASE - 2


PHASE - 3

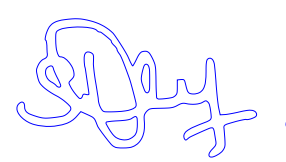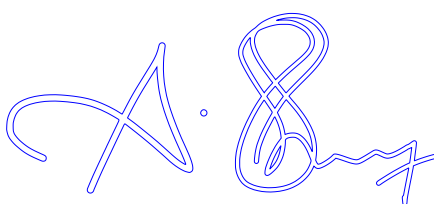		(PHASE - 1)	
AREA STATEMENT		SQ.M	SQ.FT
PLOT NO: 1 - EXTENT AS PER DOC. 		106.60	1147.43
PROPOSED GROUND FLOOR AREA (HOUSE: 1 AT PLOT NO: 1) 		92.59	996.63
TOTAL PLINTH AREA OF HOUSE: 1		99.59	996.63
ALL DIMENSIONS ARE IN METER (m)			
APPLICANTS			
NAME OF THE APPLICANT		Mr. V.R.ASHOK	
GENERAL POWER OF ATTORNEY			
NAME OF THE COMPANY		M/S. SKYLINE BUILDERS.	
NUMBER. OF PARTNERS		2 NOS.	
1. Mr. S.VIGNESWARAN			
2. Mr. P. VISHNU			
ENGINEER  Er. A. SHANMUGAVEL, B.E., REGISTERED CIVIL ENGINEER & LICENSED BUILDING SURVEYOR ASSA CONSTRUCTIONS 68/2, A.J. NAGAR, THIRUTHANGAL - 626130. SIVAKASI CORPORATION. MOBILE NO : +91 86951 44100 Regd.No : RE129/LS/2021/00017 & CE131/LS/2020/00006			
SCHEDULE OF JOINERY			
TYPE	DESCRIPTION		SIZE (M)
MD	MAIN DOOR		1.07 X 2.13
D1	DOOR		0.91 X 2.13
D2	TOILET DOOR		0.76 X 2.13
W1	WINDOW		0.76 X 1.22
W2	WINDOW		1.52 X 1.22
O	OPEN		0.91 X 2.13
O'	OPEN		0.99 X 2.13
KW	KITCHEN WINDOW		0.91 X 0.91
V1	VENTILATOR		0.91 X 0.61


PLAN SHOWING THE PROPOSED CONSTRUCTION OF GROUND FLOOR R.C.C. ROOF TERRACED RESIDENTIAL BUILDING OF HOUSE: 2 AT PLOT NO: 2.,
DTCP APPROVAL NO: 01/2004., S.NO: 89/1A1(PART)., ANAIYUR VILLAGE AND PANCHAYAT, SIVAKASI UNION AND TALUK, VIRUDHUNAGAR DISTRICT, TAMILNADU.

NAME OF THE GENERAL POWER OF ATTORNEY: 1. Mr. S.VIGNESWARAN, s/o. SIVAKUMAR.
2. Mr. P.VISHNU, s/o. PONRAJAN.


NAME OF THE COMPANY : M/S. SKYLINE BUILDERS.

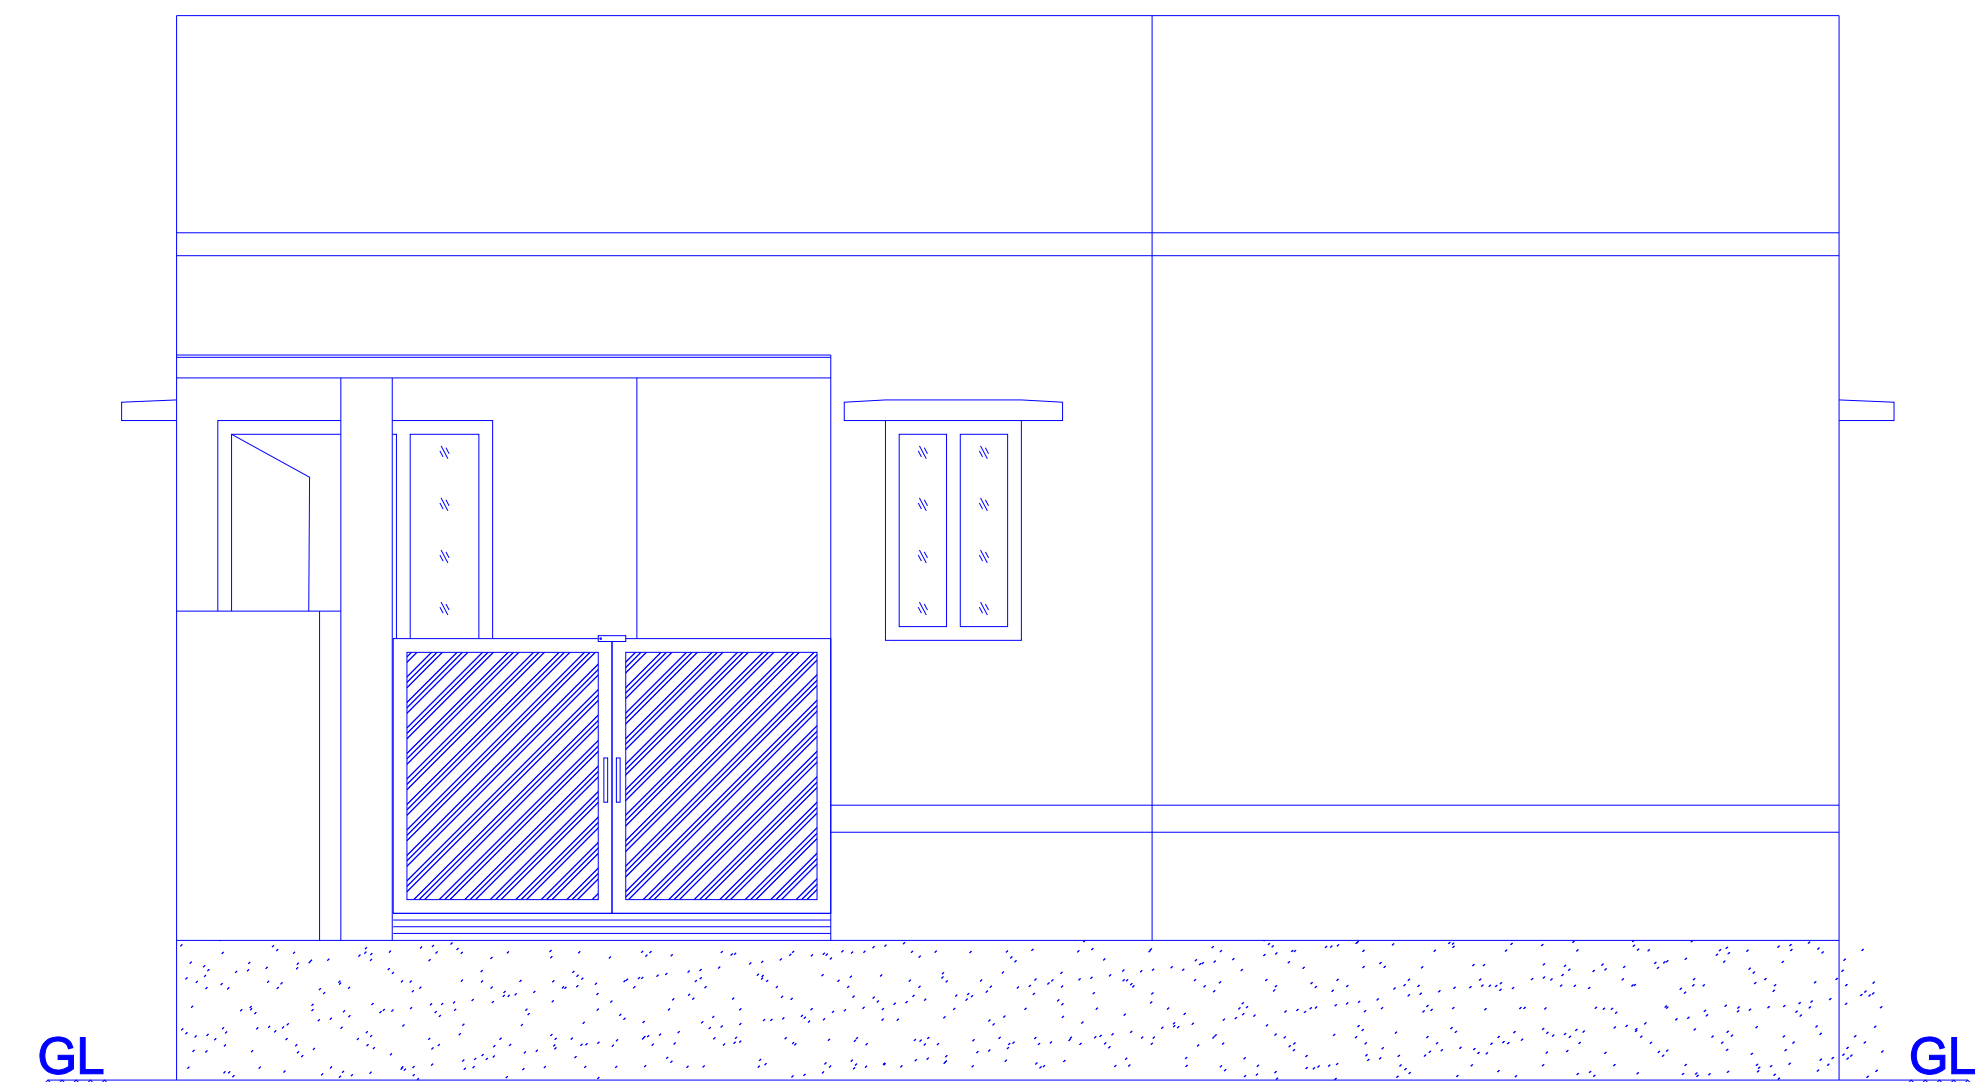

ELEVATION

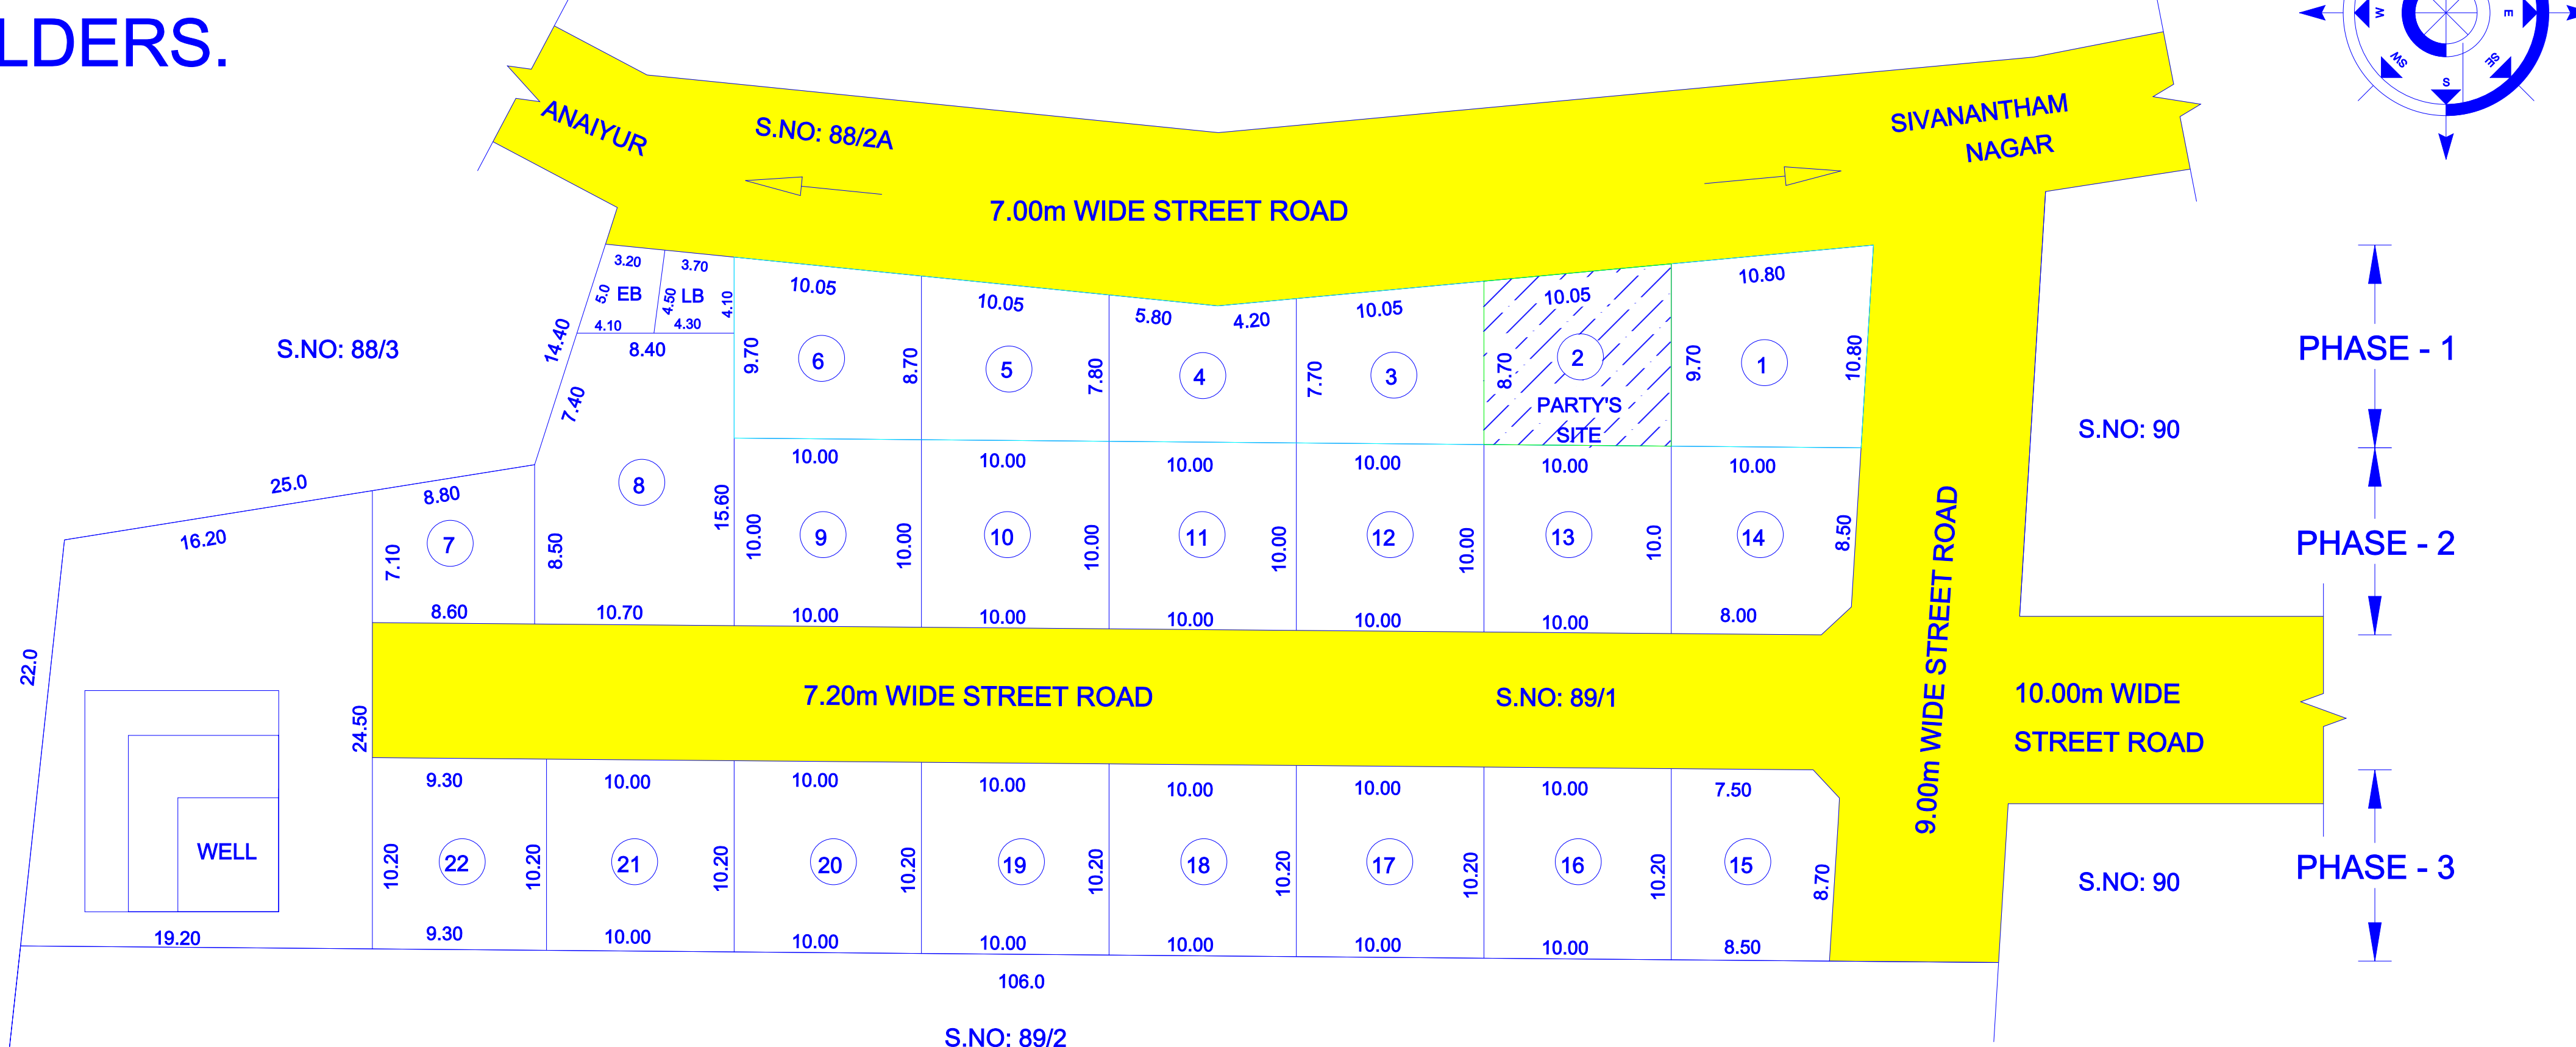


KEY PLAN

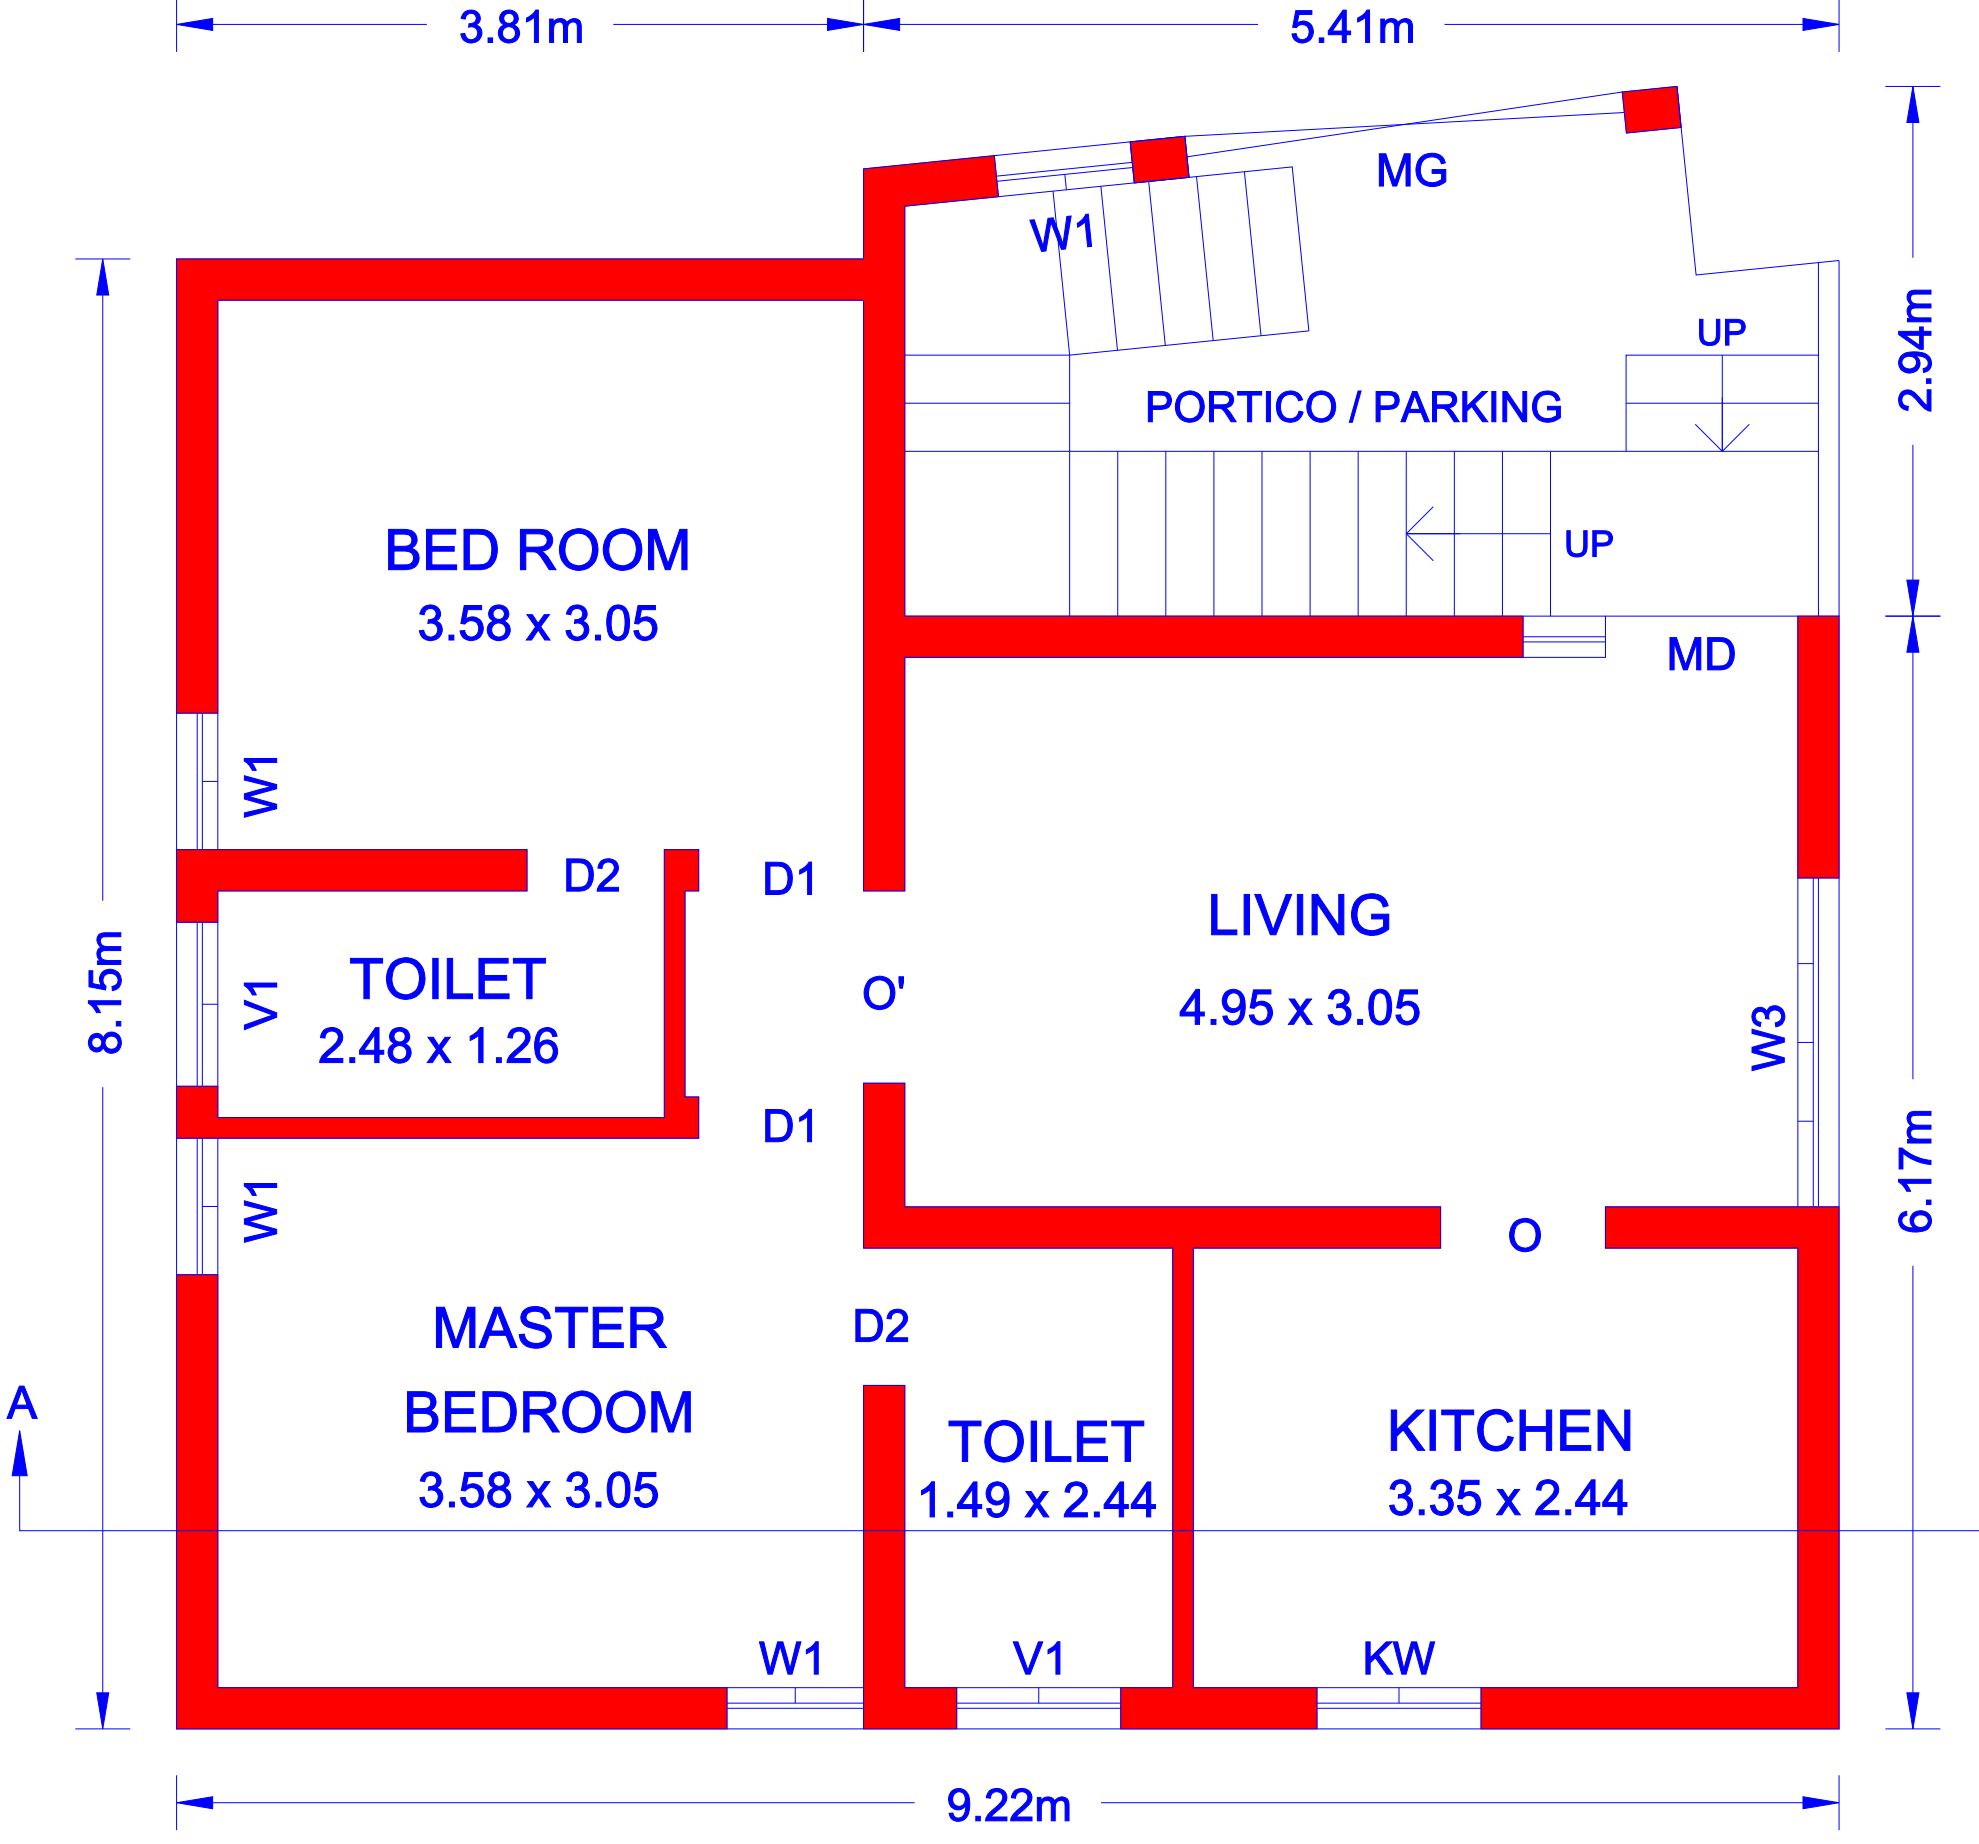


PROPOSED GROUND FLOOR PLAN


PHASE - 1, HOUSE: 2 AT PLOT NO: 2

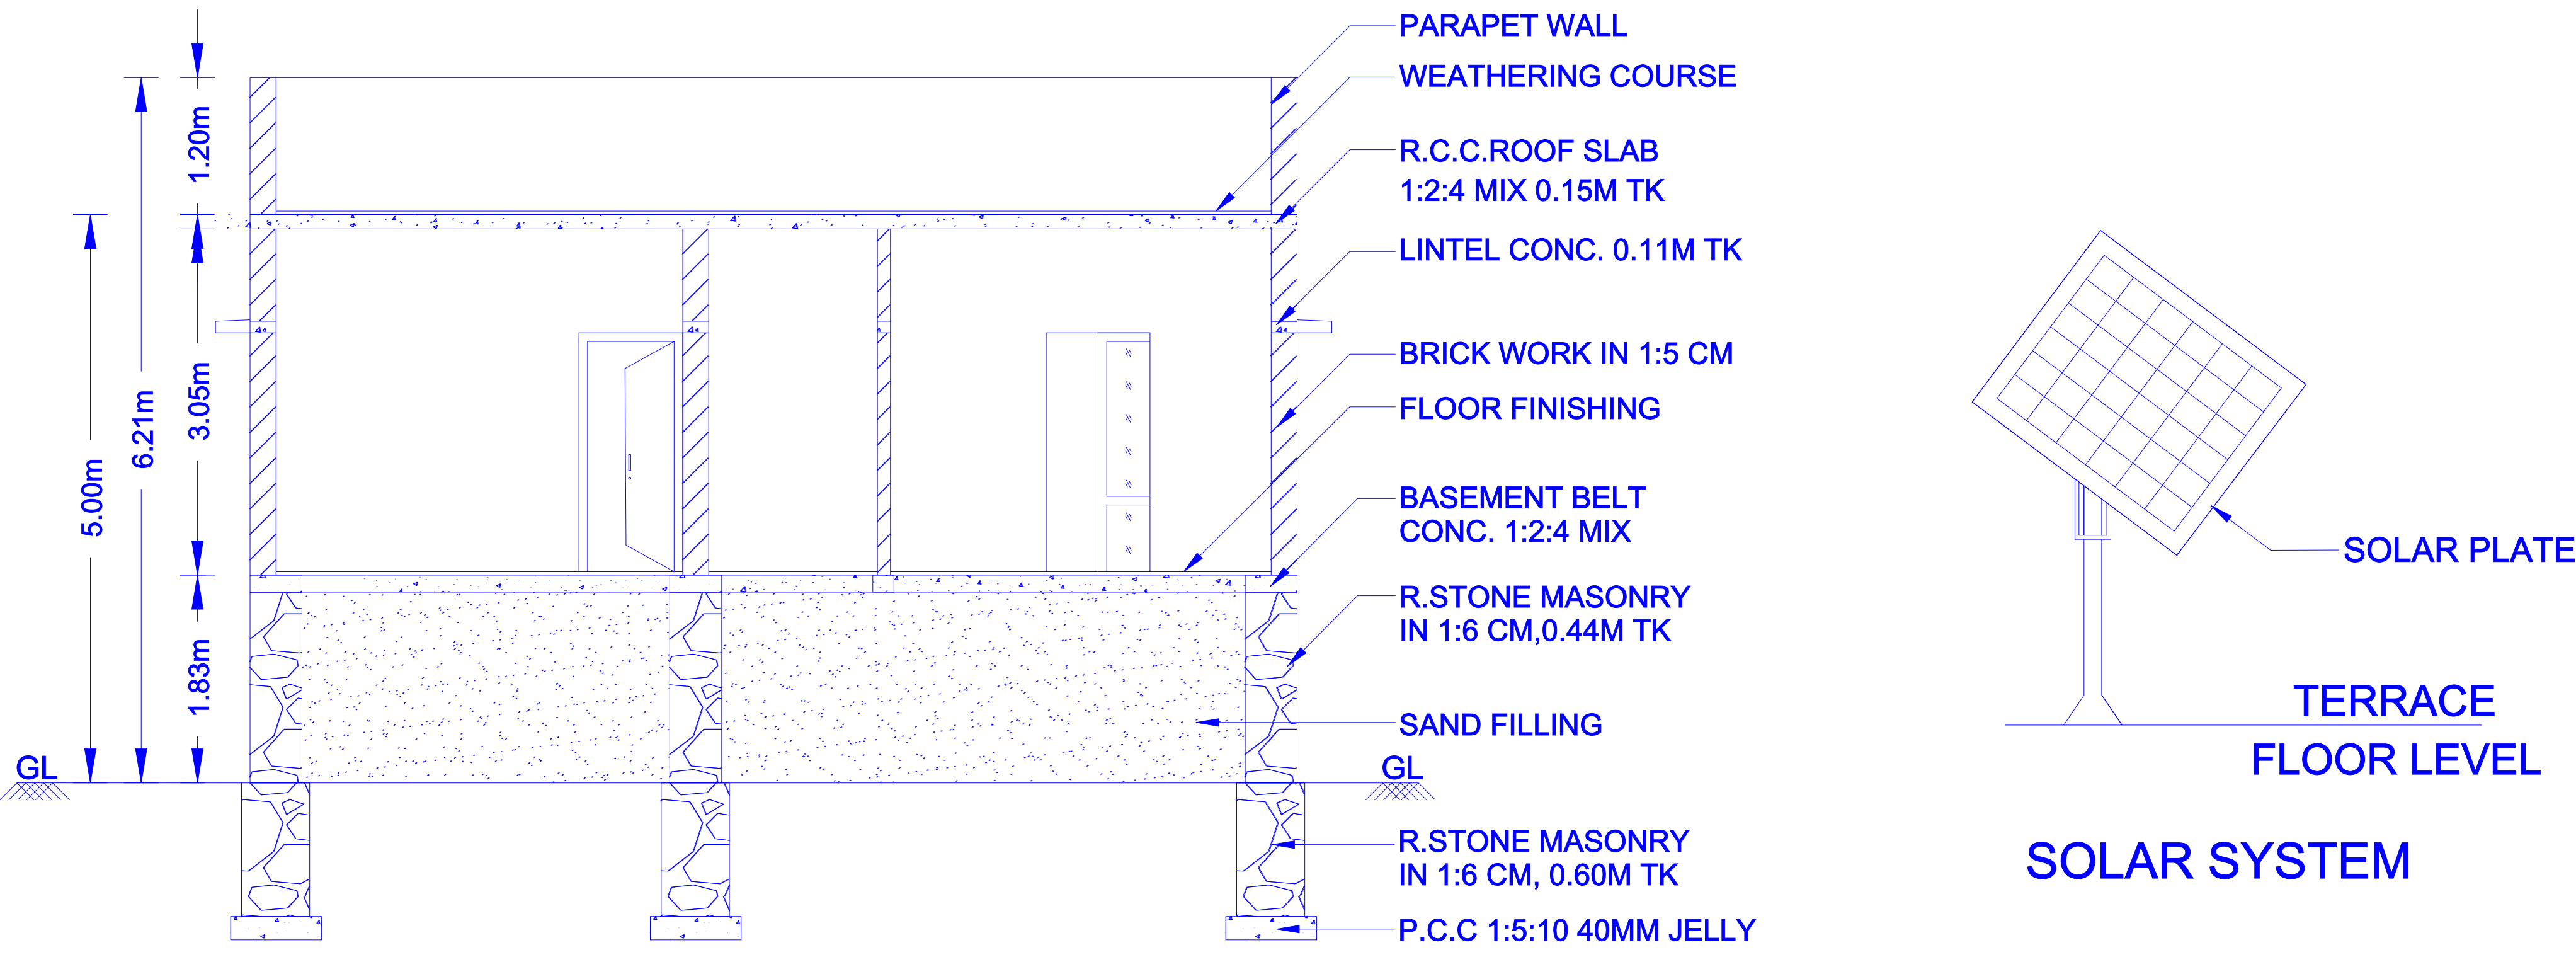


SECTION ON A-B

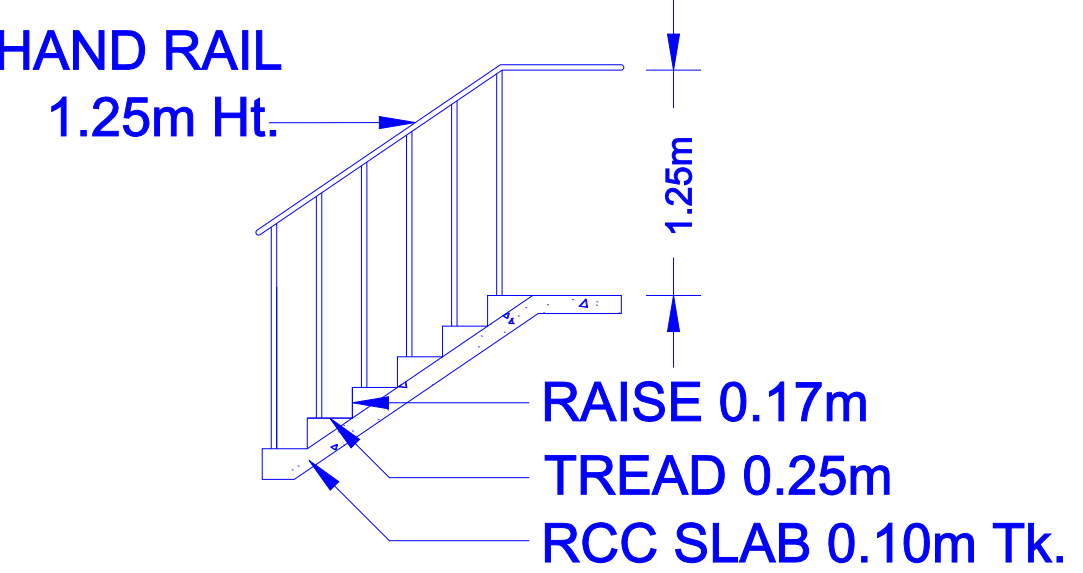



STAIR CASE DETAILS

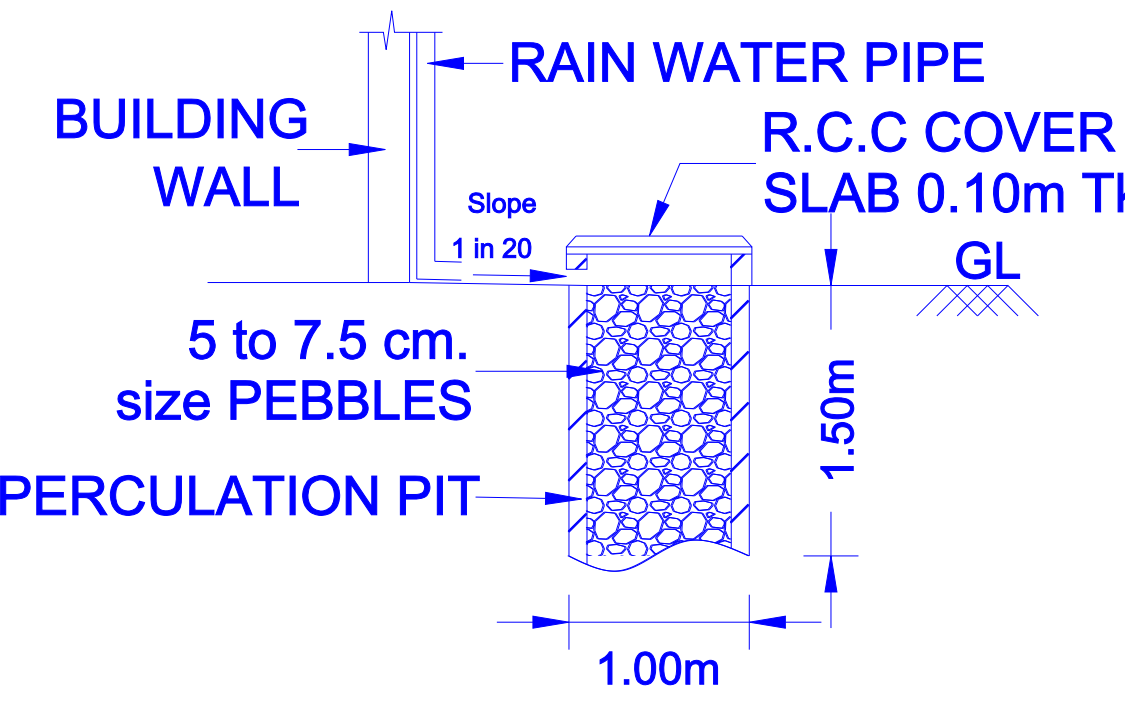

RAIN WATER HARVESTING
TRENCH PIT DETAILS

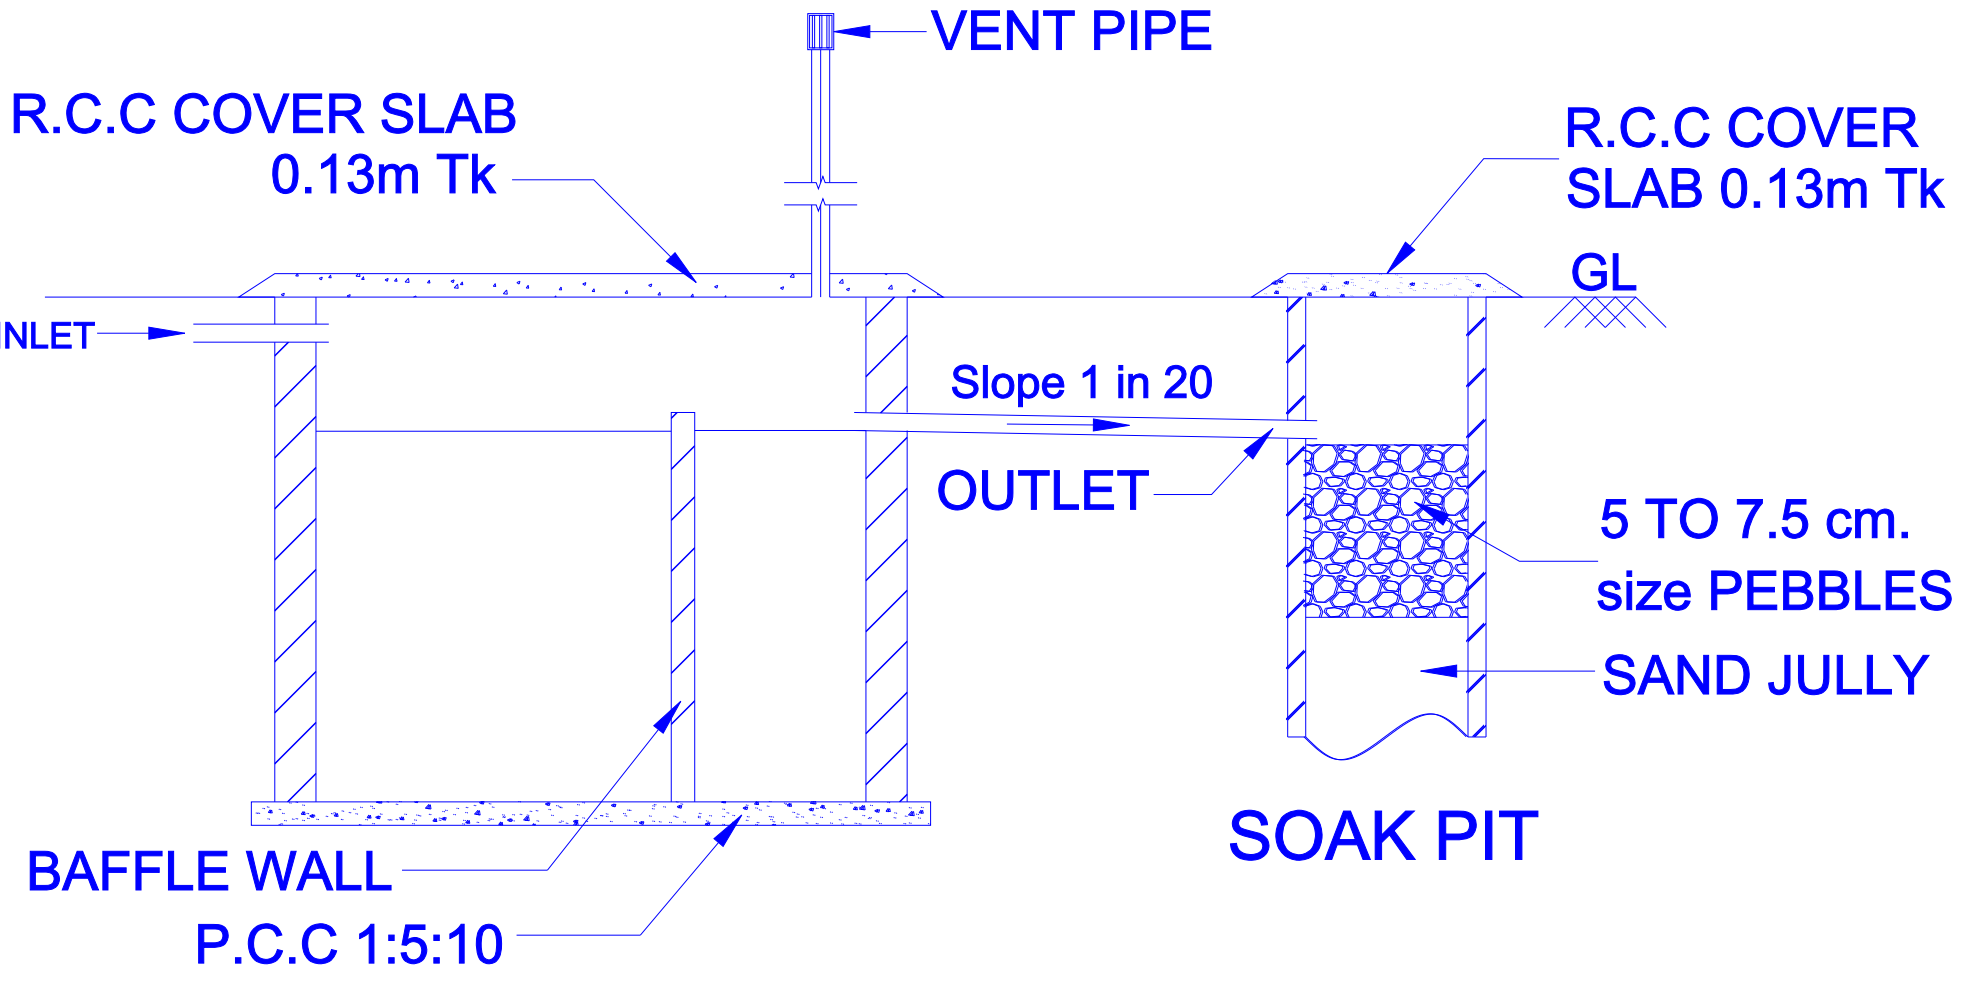








SEPTIC TANK
SEPTIC TANK DETAILS

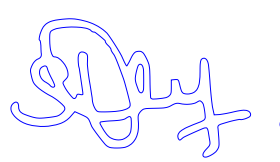
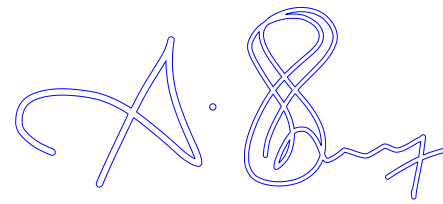
		(PHASE - 1)	
AREA STATEMENT		SQ.M	SQ.FT
PLOT NO: 2 - EXTENT AS PER DOC.		92.23	992.76
PROPOSED GROUND FLOOR AREA (HOUSE: 2 AT PLOT NO: 2)		78.47	844.64
TOTAL PLINTH AREA OF HOUSE: 2		78.47	884.64
ALL DIMENSIONS ARE IN METER (m)			
APPLICANTS			
NAME OF THE APPLICANT		Mr. V.R.ASHOK	
GENERAL POWER OF ATTORNEY			
NAME OF THE COMPANY		M/S. SKYLINE BUILDERS.	
NUMBER. OF PARTNERS		2 NOS.	
1. Mr. S.VIGNESWARAN			
2. Mr. P. VISHNU			
ENGINEER  Er. A. SHANMUGAVEL, B.E., REGISTERED CIVIL ENGINEER & LICENSED BUILDING SURVEYOR ASSA CONSTRUCTIONS 68/2, A.J. NAGAR, THIRUTHANGAL - 626130. SIVAKASI CORPORATION. MOBILE NO : +91 86951 44100 Regd.No : RE129/LS/2021/00017 & CE131/LS/2020/00006			
SCHEDULE OF JOINERY			
TYPE	DESCRIPTION	SIZE (M)	
MD	MAIN DOOR	1.07 X 2.13	
D1	DOOR	0.91 X 2.13	
D2	TOILET DOOR	0.76 X 2.13	
W1	WINDOW	0.76 X 1.22	
W3	WINDOW	1.83 X 1.22	
O	OPEN	0.91 X 2.13	
O'	OPEN	1.07 X 2.13	
KW	KITCHEN WINDOW	0.91 X 0.91	
V1	VENTILATOR	0.91 X 0.61	

PLAN SHOWING THE PROPOSED CONSTRUCTION OF GROUND FLOOR R.C.C. ROOF TERRACED RESIDENTIAL BUILDING OF HOUSE: 3 AT PLOT NO: 3.,
DTCP APPROVAL NO: 01/2004., S.NO: 89/1A1(PART)., ANAIYUR VILLAGE AND PANCHAYAT, SIVAKASI UNION AND TALUK, VIRUDHUNAGAR DISTRICT, TAMILNADU.

NAME OF THE GENERAL POWER OF ATTORNEY: 1. Mr. S.VIGNESWARAN, s/o. SIVAKUMAR.
2. Mr. P.VISHNU, s/o. PONRAJAN.

NAME OF THE COMPANY : M/S. SKYLINE BUILDERS.

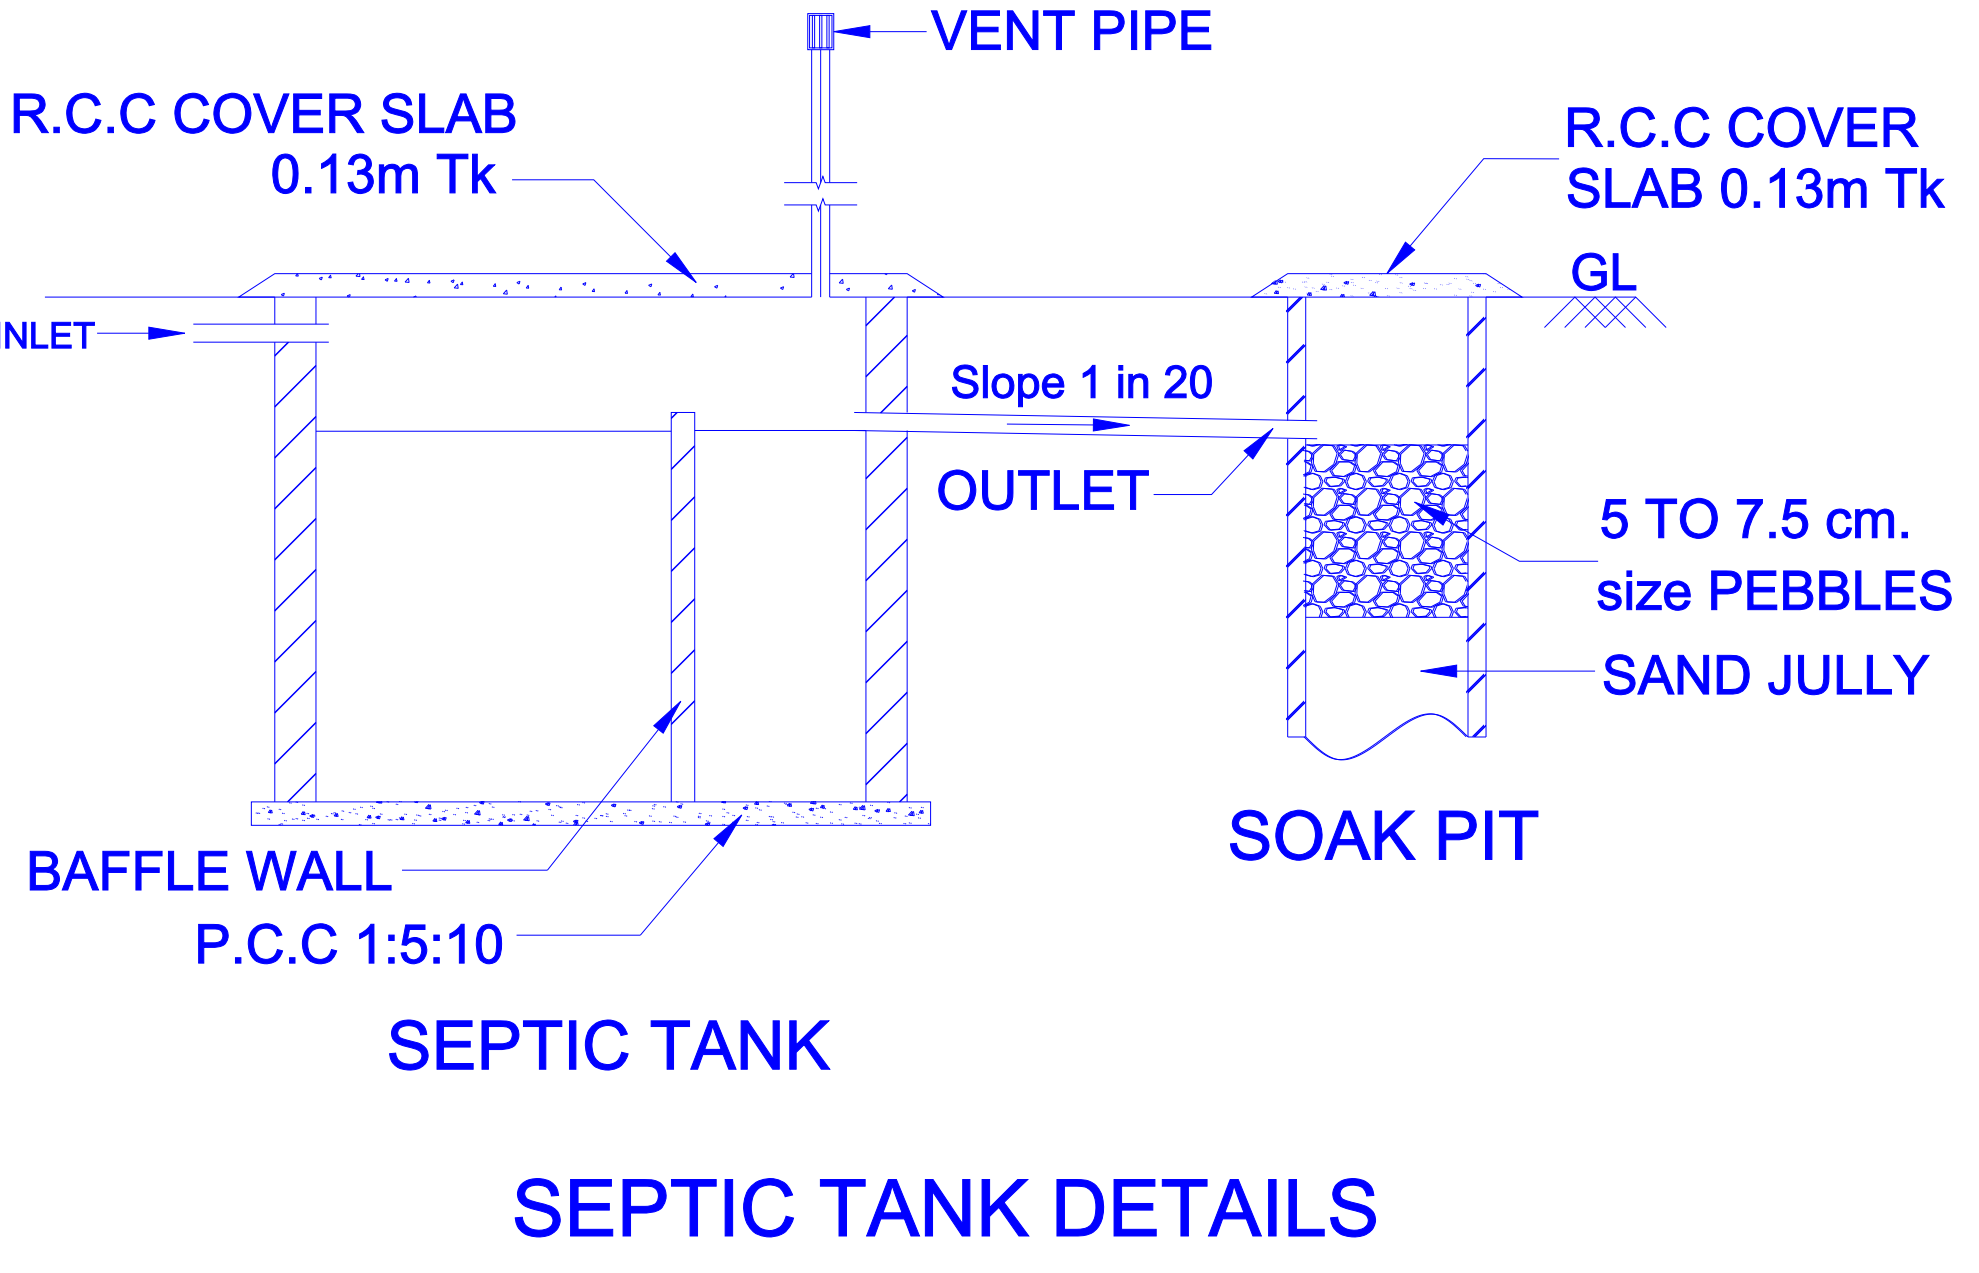
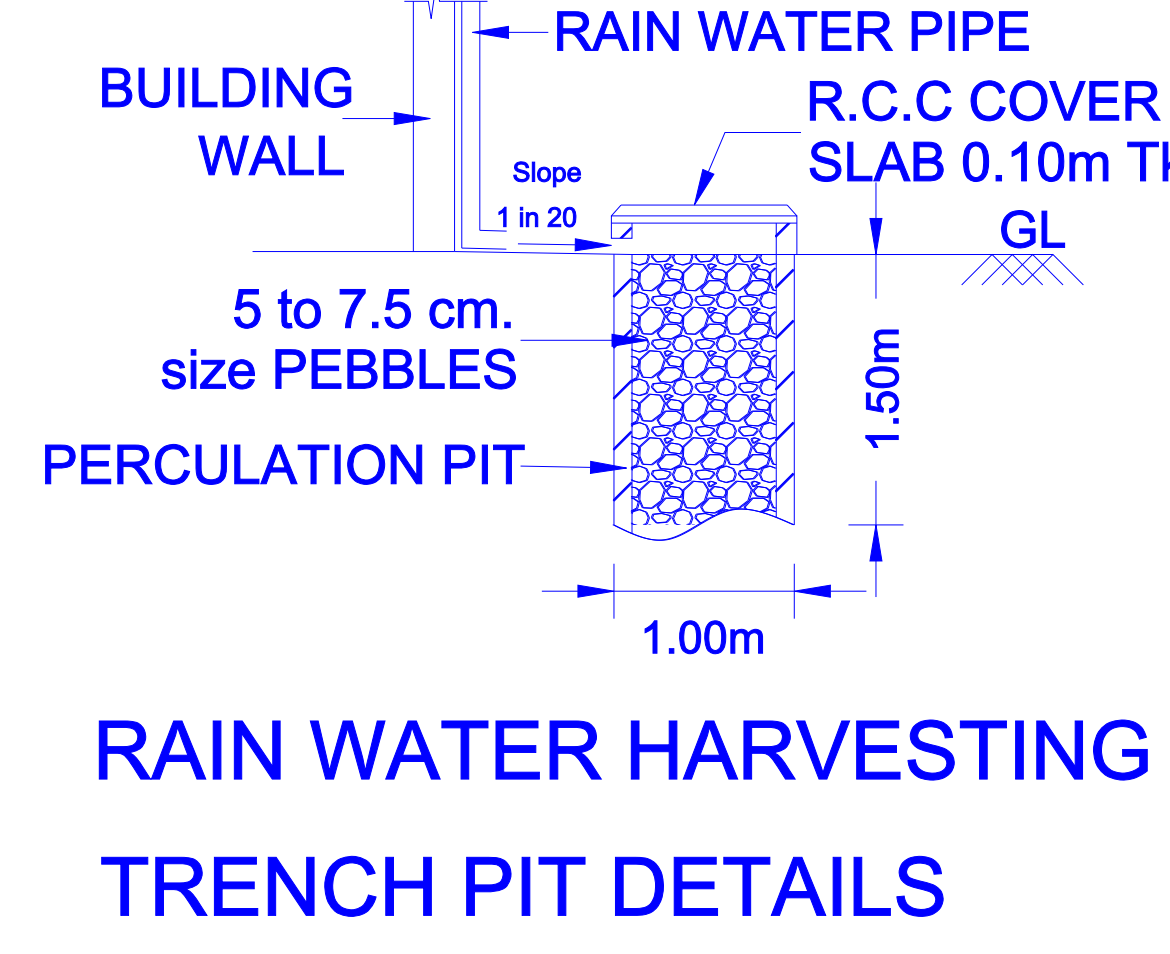
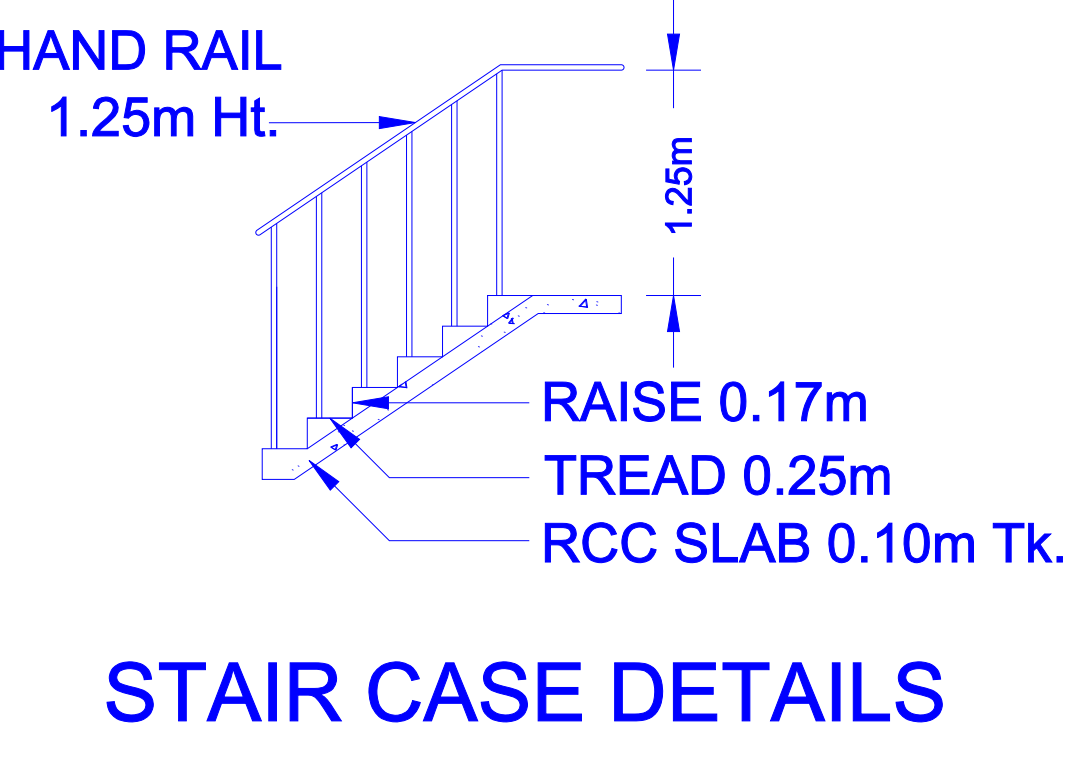
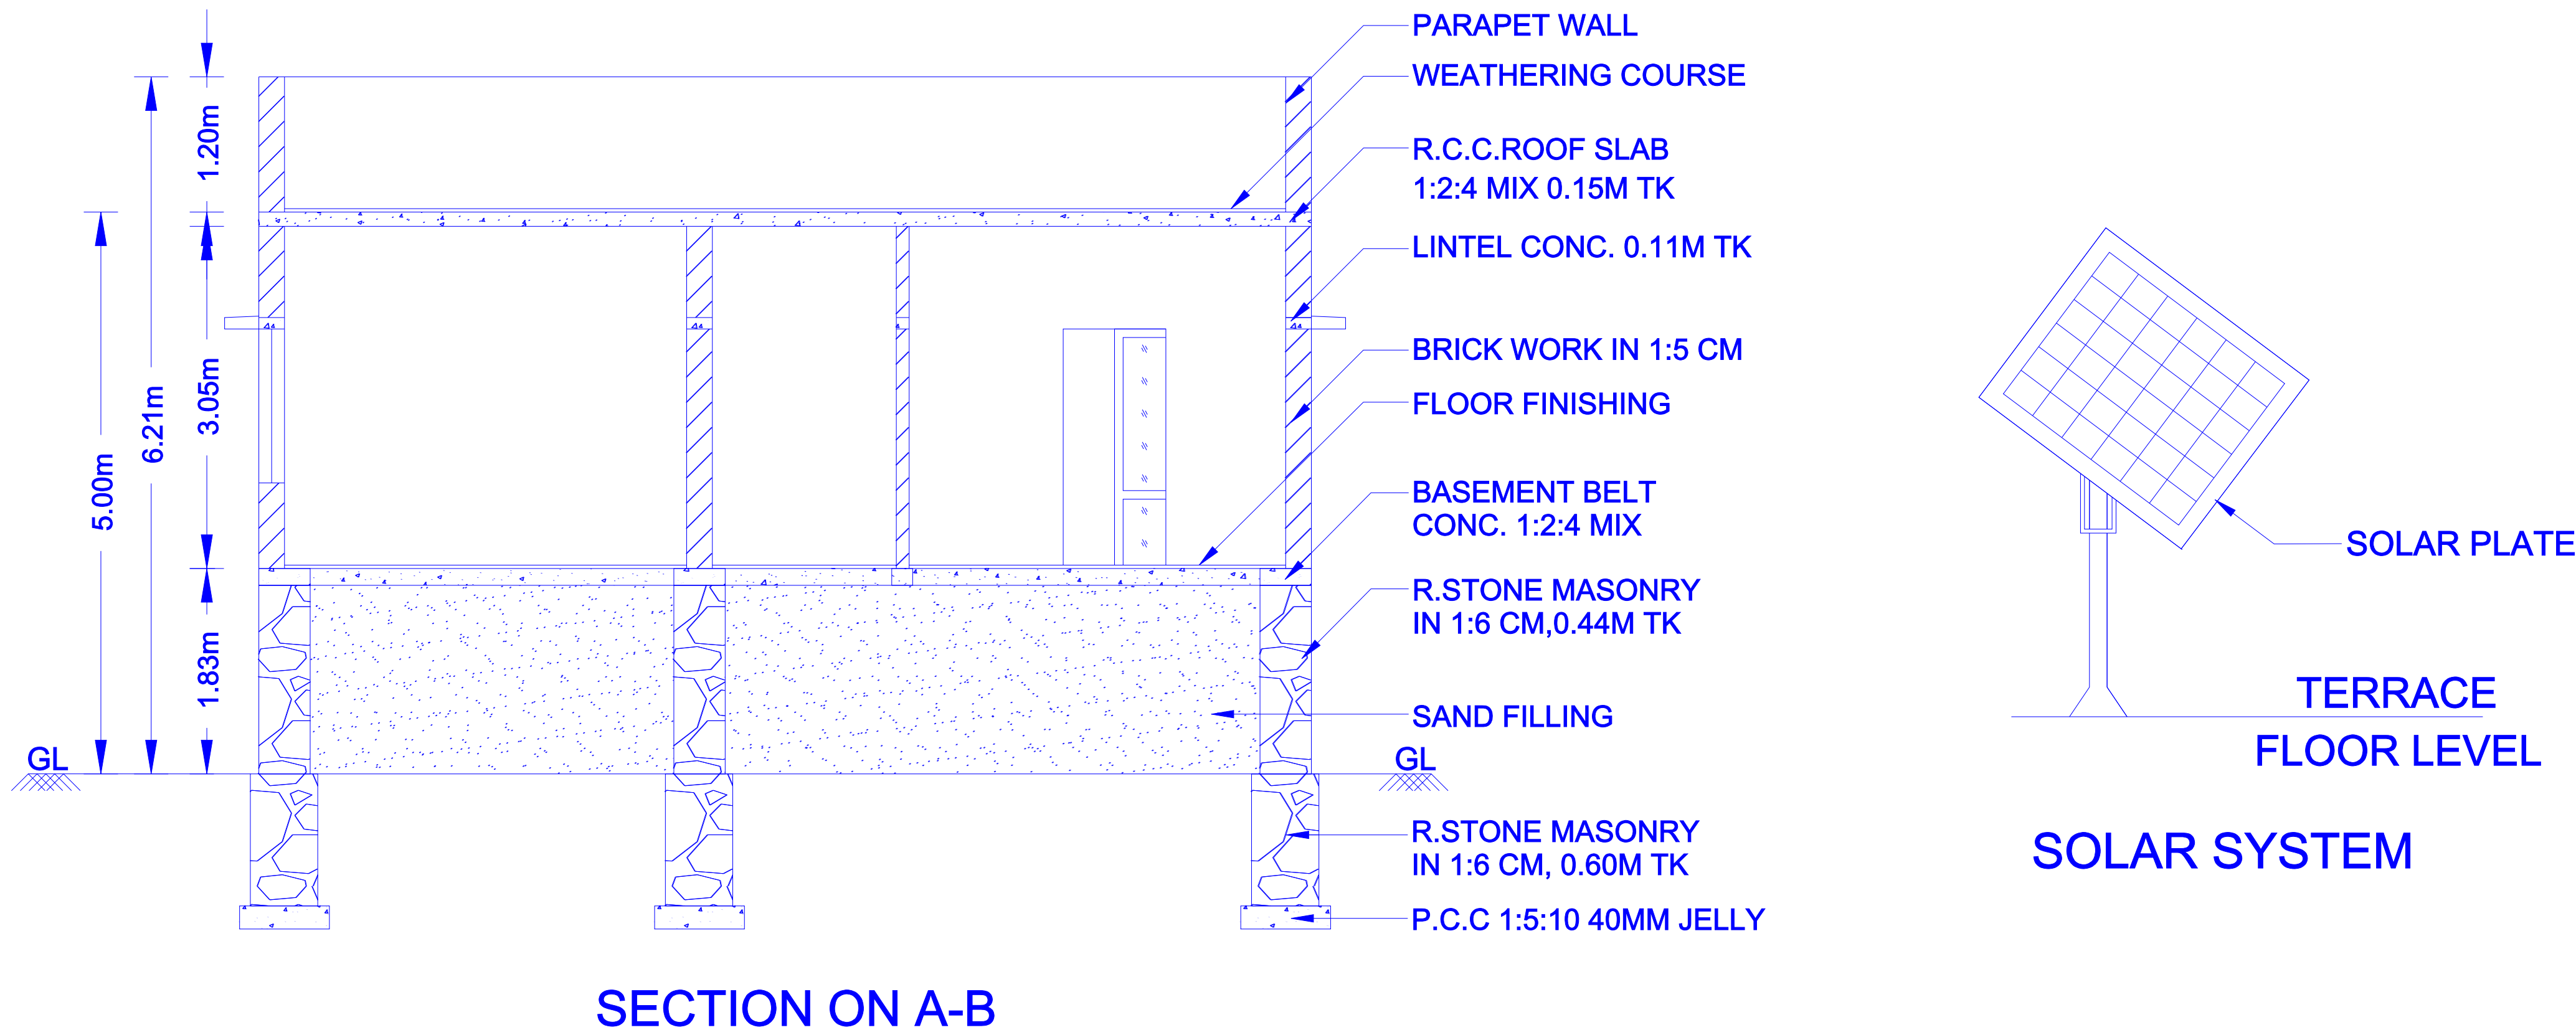
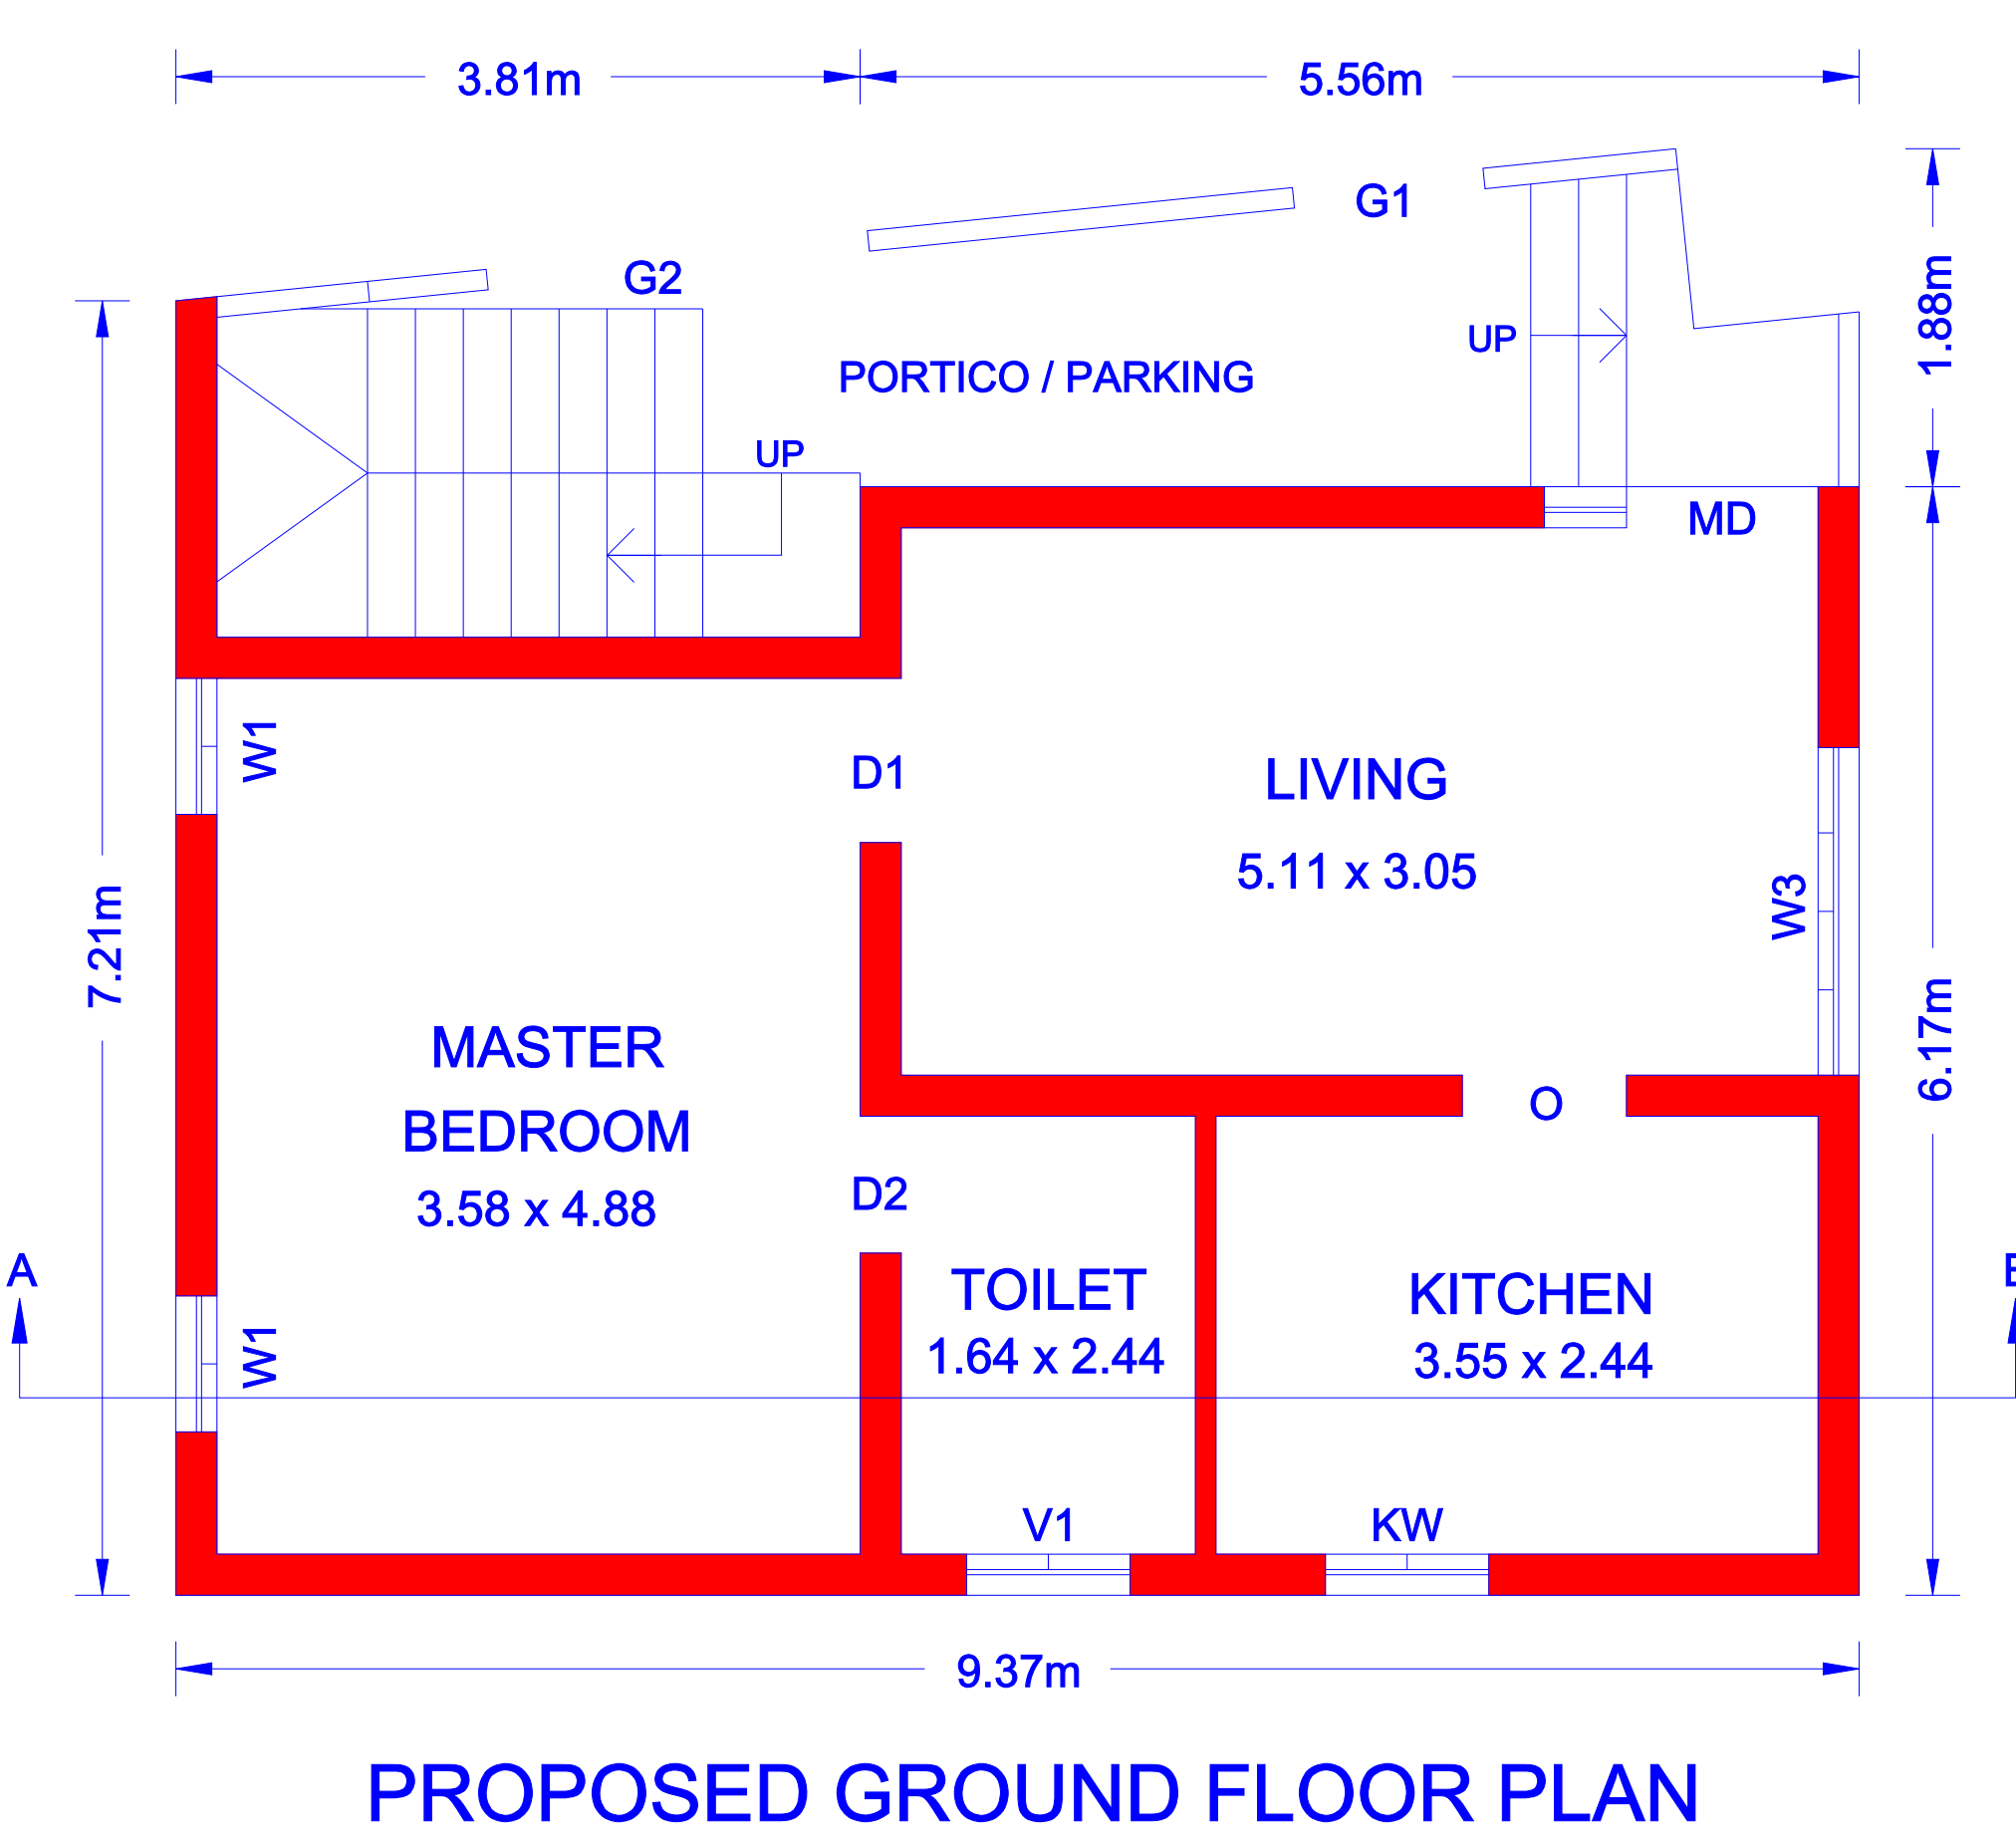
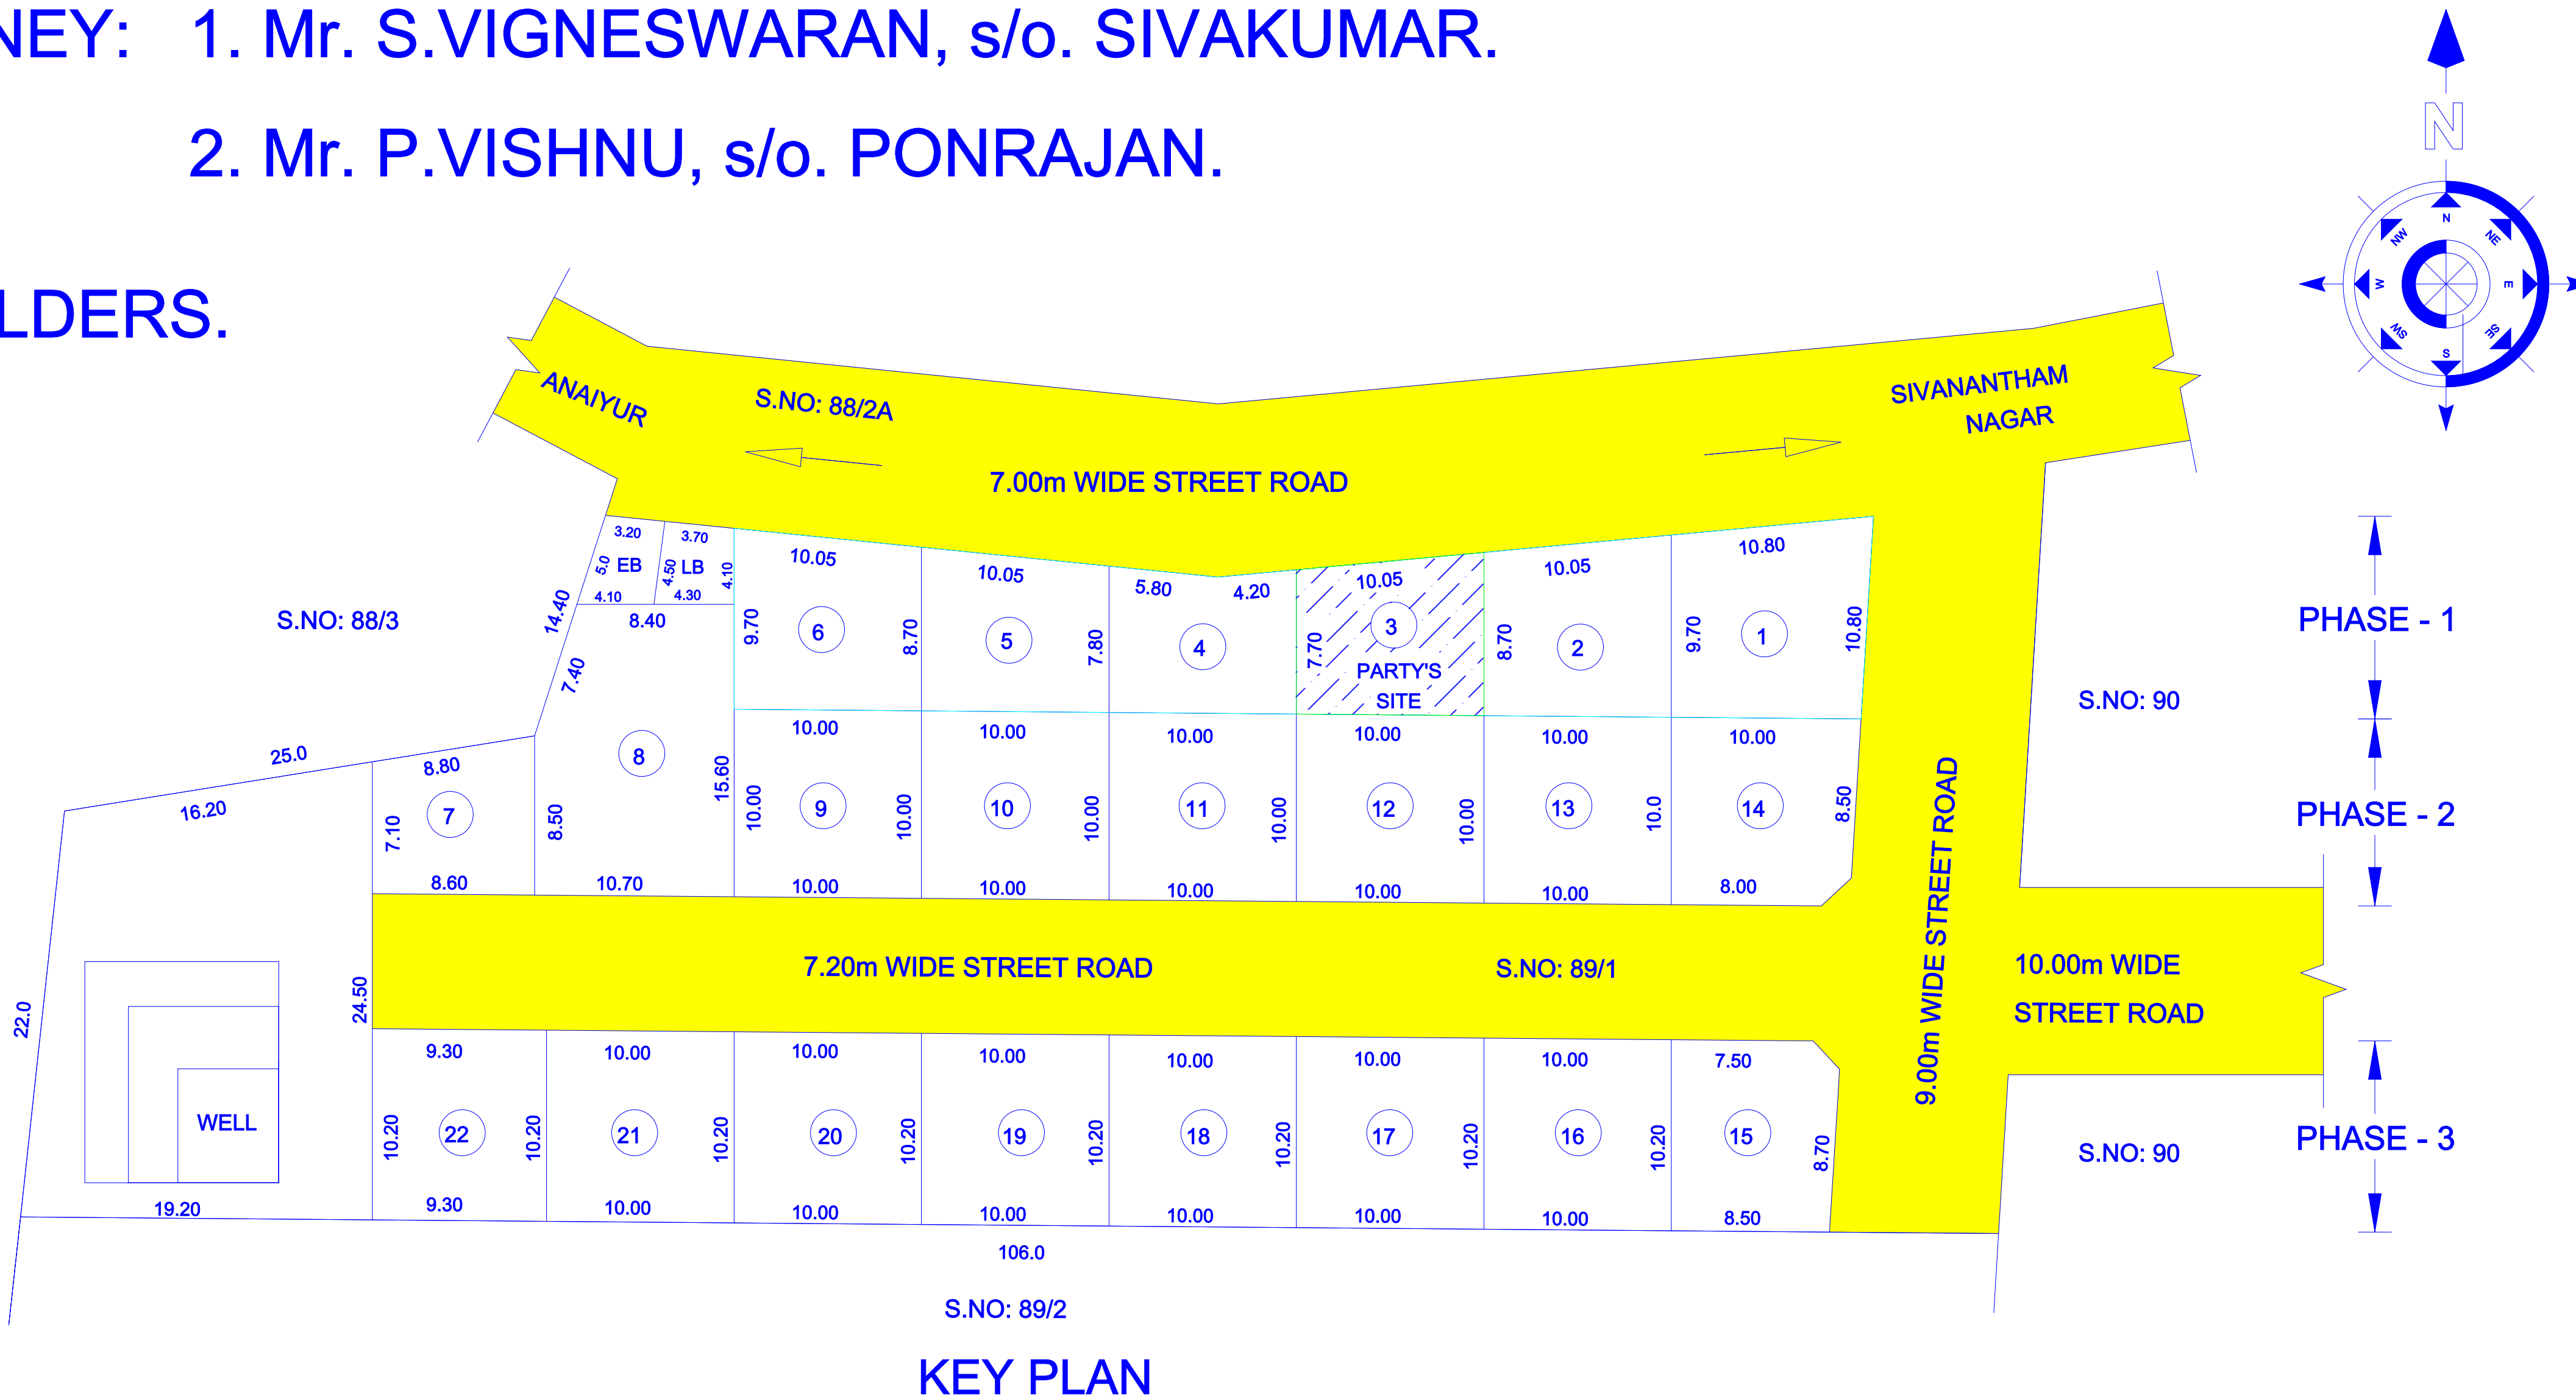
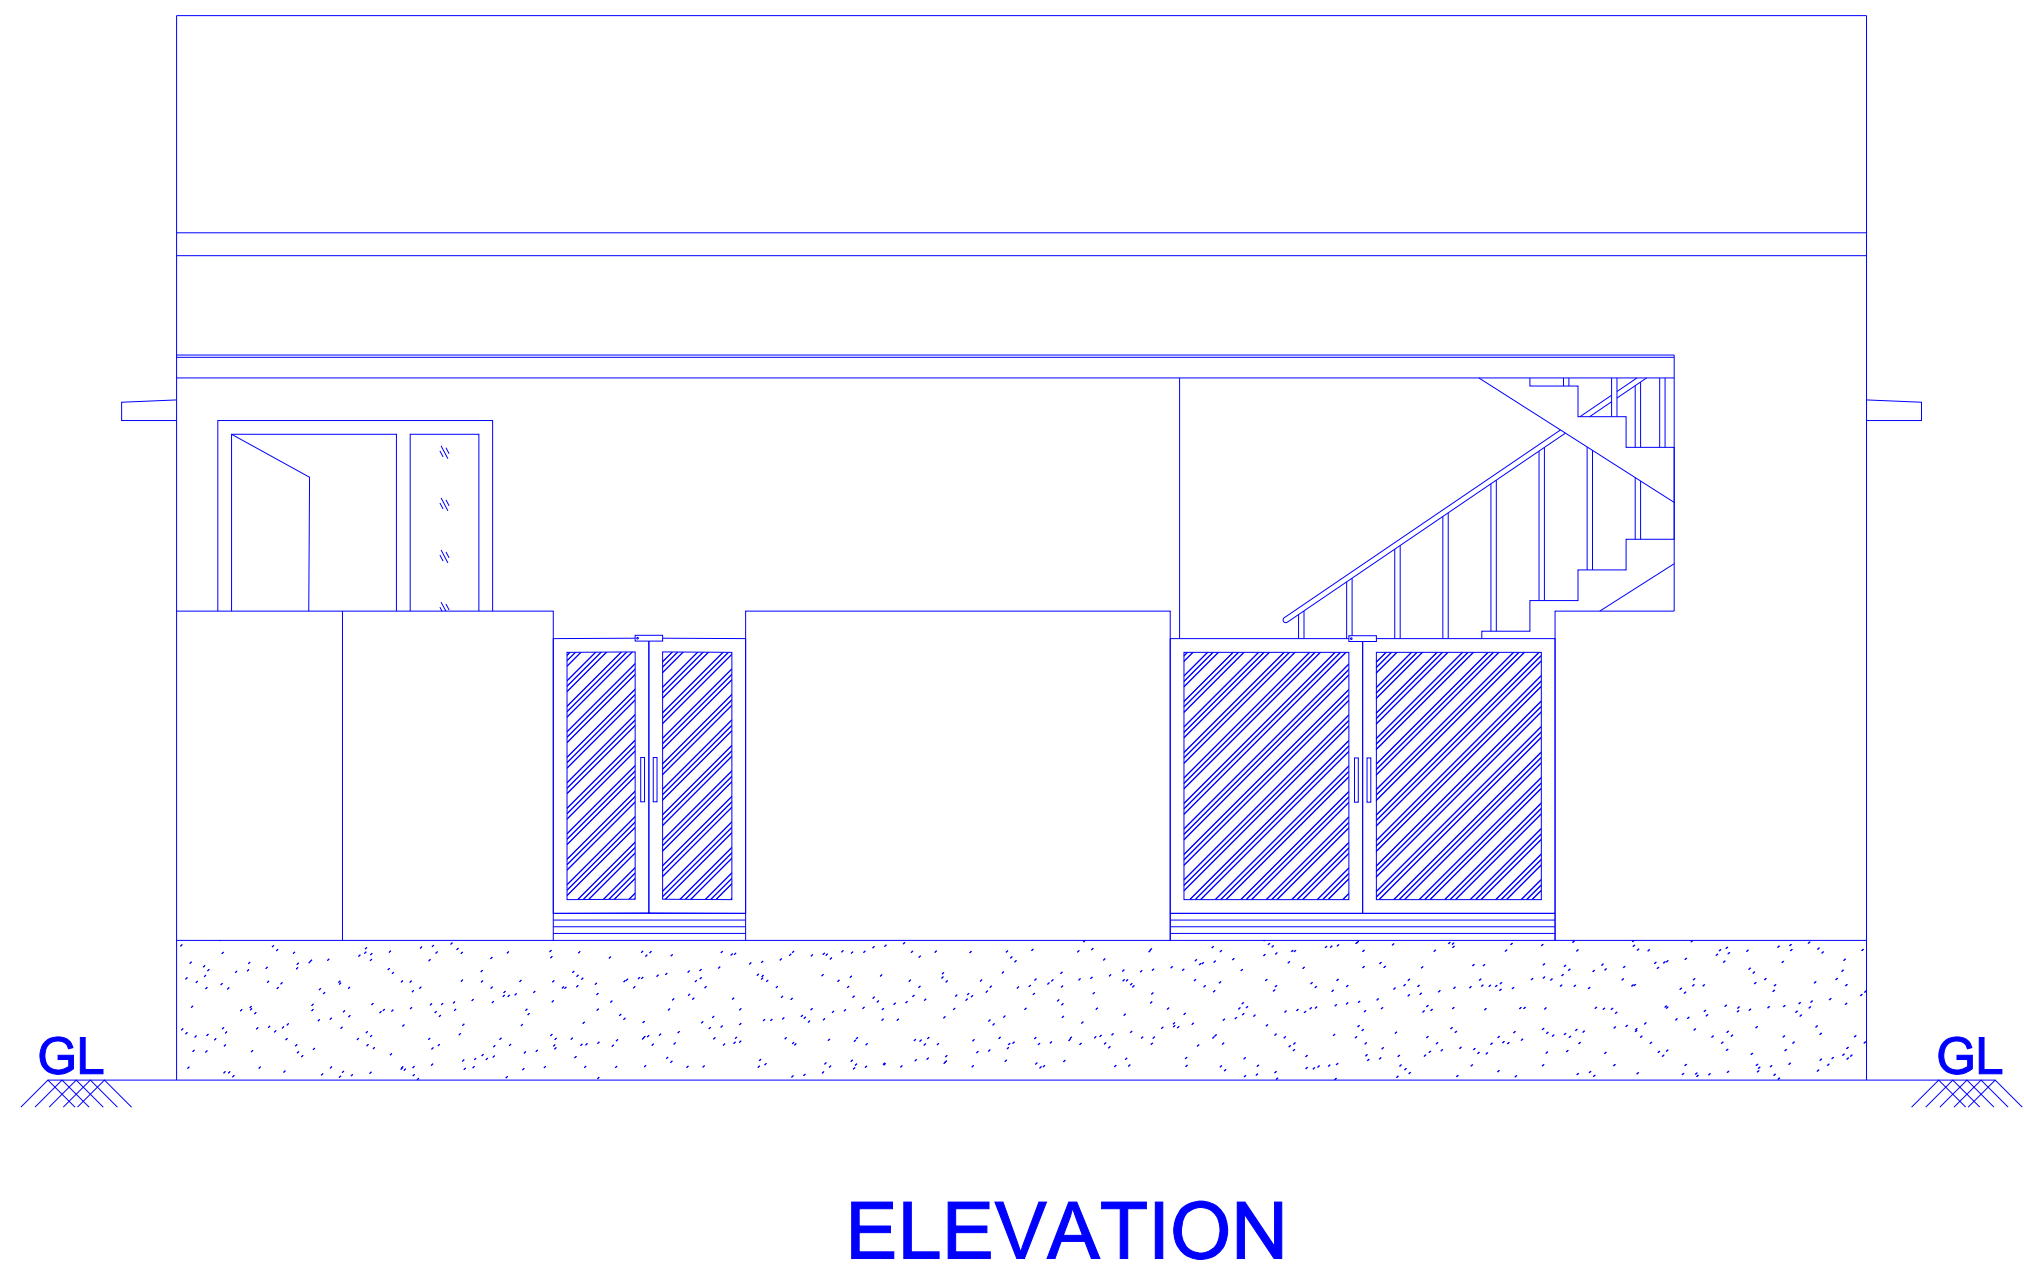


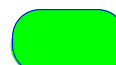
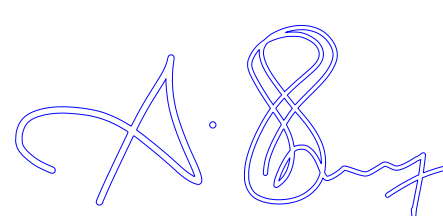
		(PHASE - 1)	
AREA STATEMENT		SQ.M	SQ.FT
PLOT NO: 3 - EXTENT AS PER DOC. 		82.20	884.79
PROPOSED GROUND FLOOR AREA (HOUSE: 3 AT PLOT NO: 3) 		71.02	764.45
TOTAL PLINTH AREA OF HOUSE: 3		71.02	764.45
ALL DIMENSIONS ARE IN METER (m)			
APPLICANTS			
NAME OF THE APPLICANT		Mr. V.R.ASHOK	
GENERAL POWER OF ATTORNEY			
NAME OF THE COMPANY		M/S. SKYLINE BUILDERS.	
NUMBER. OF PARTNERS		2 NOS.	
1. Mr. S.VIGNESWARAN			
2. Mr. P. VISHNU			
ENGINEER			
 			
Er. A. SHANMUGAVEL, B.E.,			
REGISTERED CIVIL ENGINEER & LICENSED BUILDING SURVEYOR			
ASSA CONSTRUCTIONS			
68/2, A.J. NAGAR, THIRUTHANGAL - 626130.			
SIVAKASI CORPORATION.			
MOBILE NO : +91 86951 44100			
Regd.No : RE129/LS/2021/00017 & CE131/LS/2020/00006			
SCHEDULE OF JOINERY			
TYPE	DESCRIPTION	SIZE (M)	
MD	MAIN DOOR	1.07 X 2.13	
D1	DOOR	0.91 X 2.13	
D2	TOILET DOOR	0.76 X 2.13	
W1	WINDOW	0.76 X 1.22	
W3	WINDOW	1.83 X 1.22	
O	OPEN	0.91 X 2.13	
O'	OPEN	1.07 X 2.13	
KW	KITCHEN WINDOW	0.91 X 0.91	
V1	VENTILATOR	0.91 X 0.61	

PLAN SHOWING THE PROPOSED CONSTRUCTION OF GROUND FLOOR R.C.C. ROOF TERRACED RESIDENTIAL BUILDING OF HOUSE: 4 AT PLOT NO: 4.,
DTCP APPROVAL NO: 01/2004., S.NO: 89/1A1(PART)., ANAIYUR VILLAGE AND PANCHAYAT, SIVAKASI UNION AND TALUK, VIRUDHUNAGAR DISTRICT, TAMILNADU.

NAME OF THE GENERAL POWER OF ATTORNEY: 1. Mr. S.VIGNESWARAN, s/o. SIVAKUMAR.
2. Mr. P.VISHNU, s/o. PONRAJAN.

NAME OF THE COMPANY : M/S. SKYLINE BUILDERS.

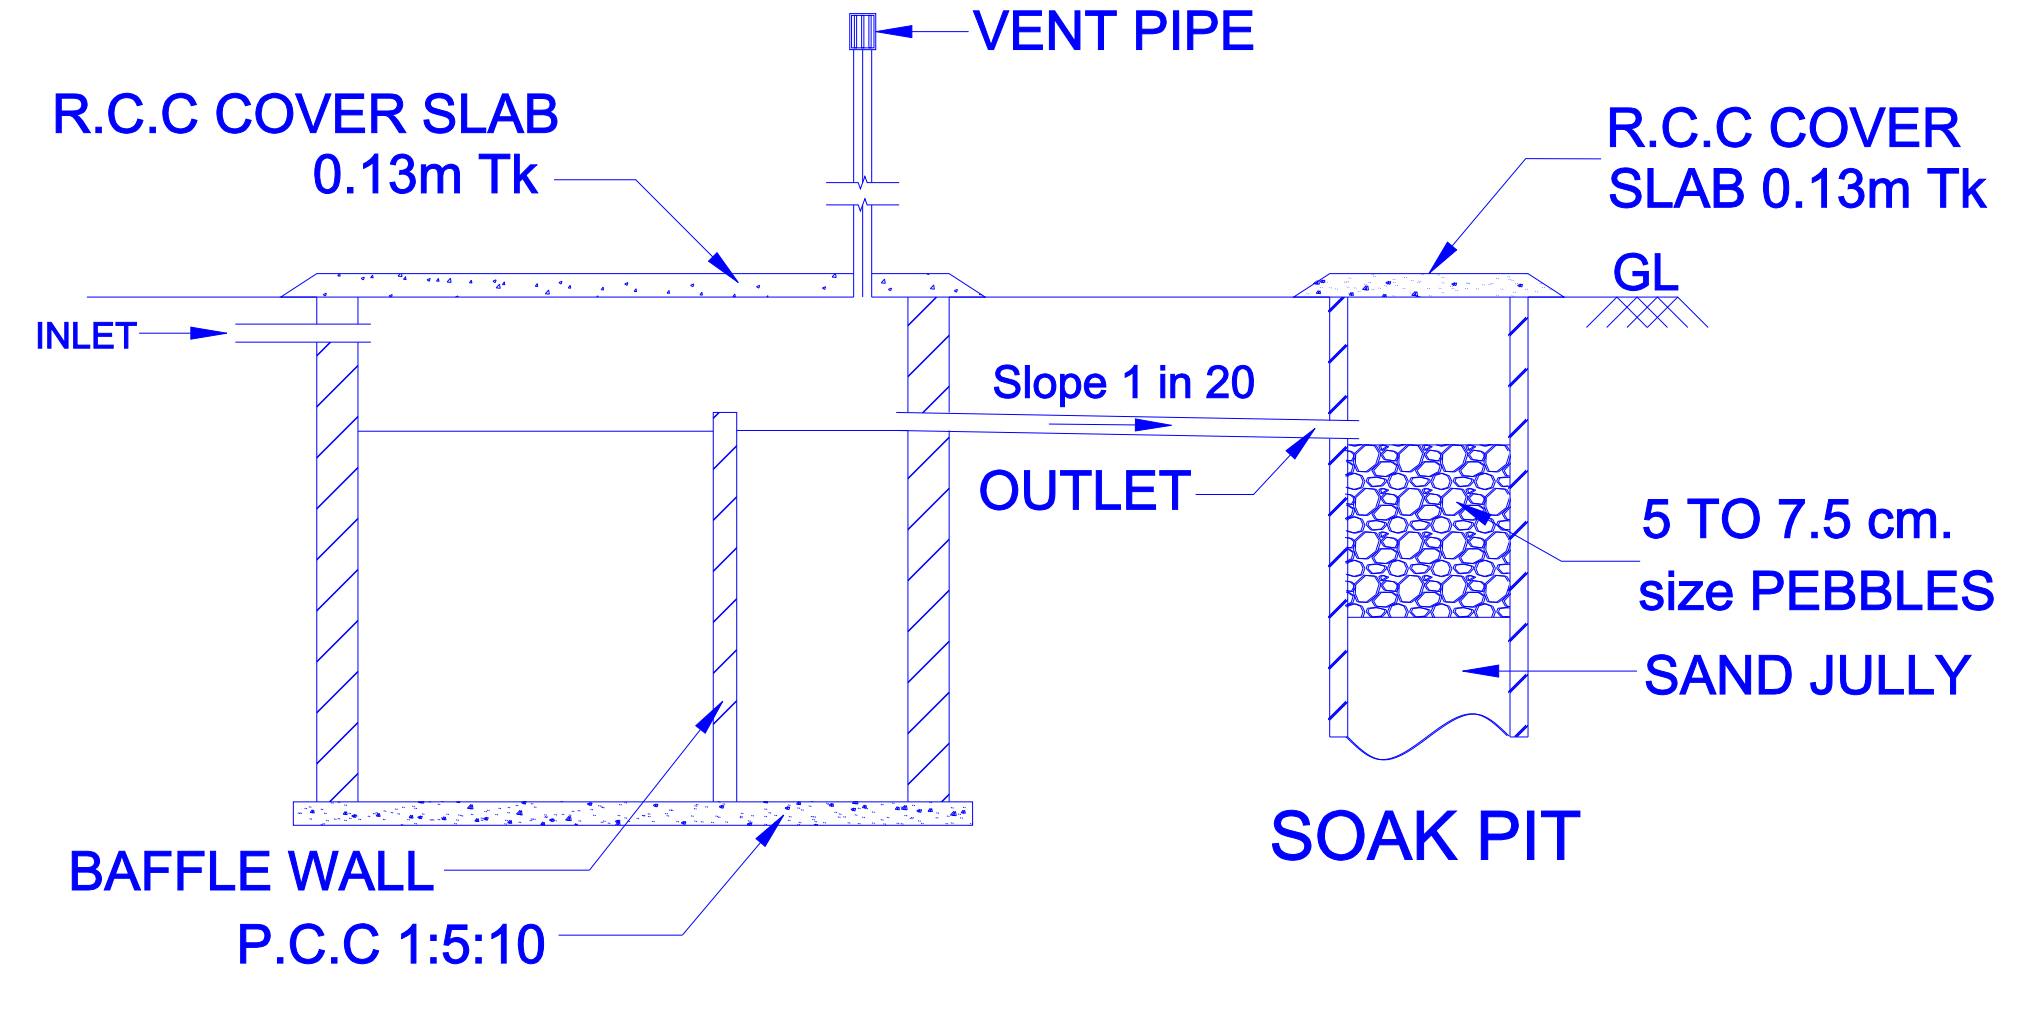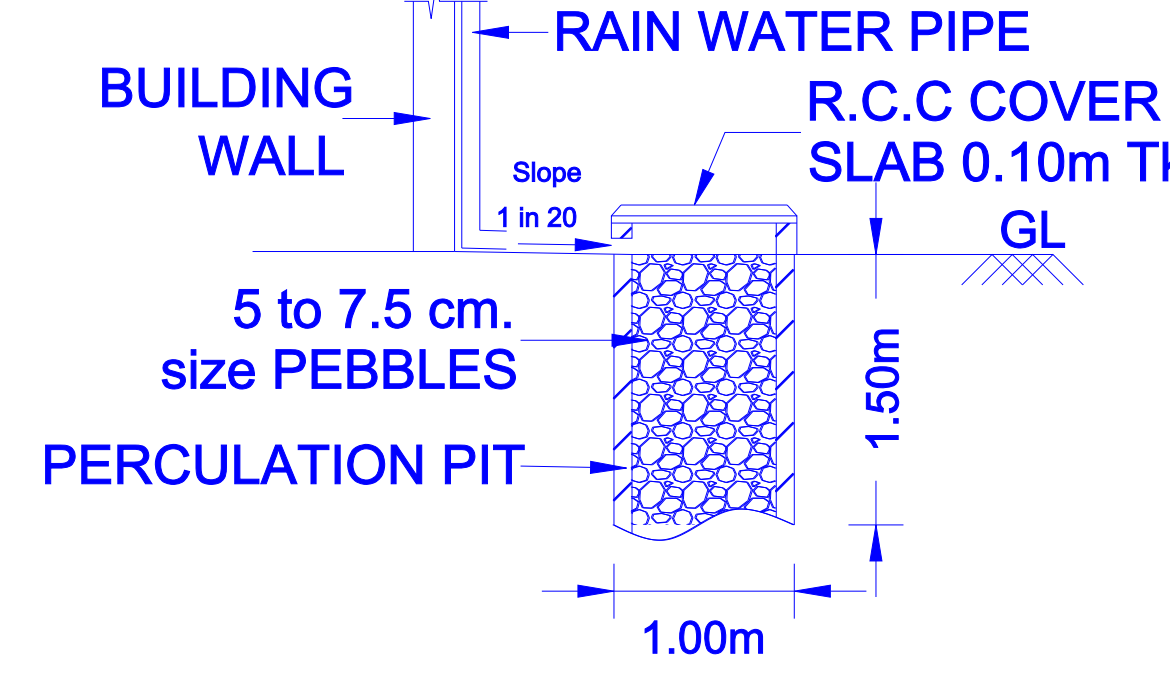
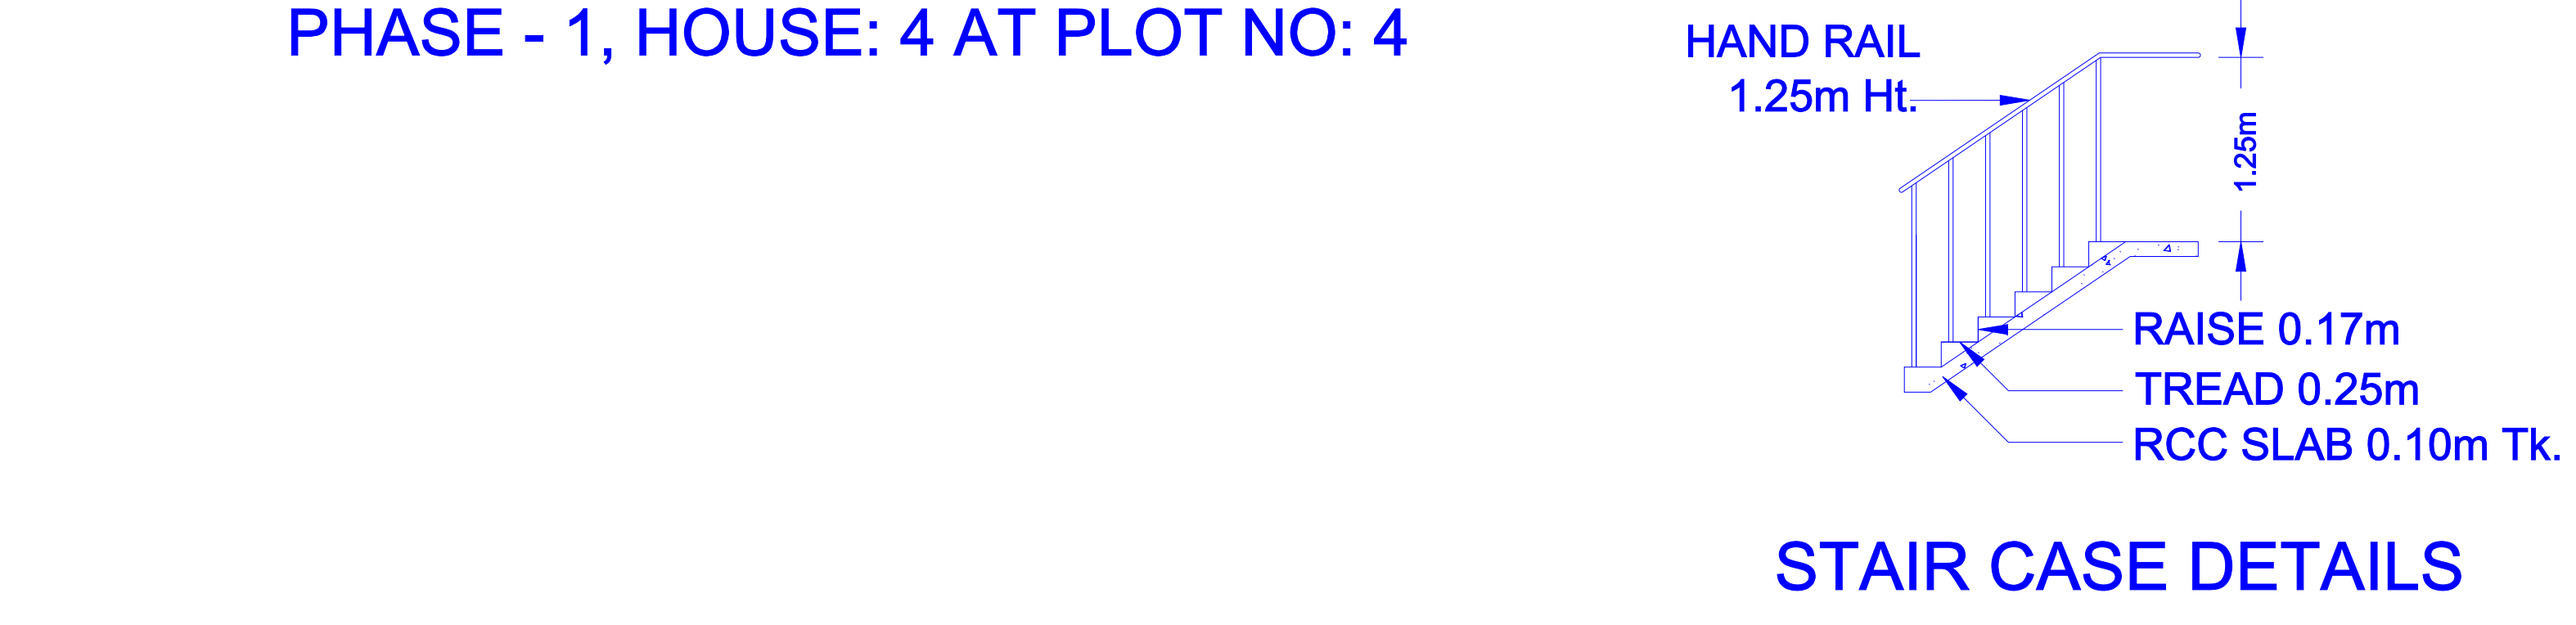
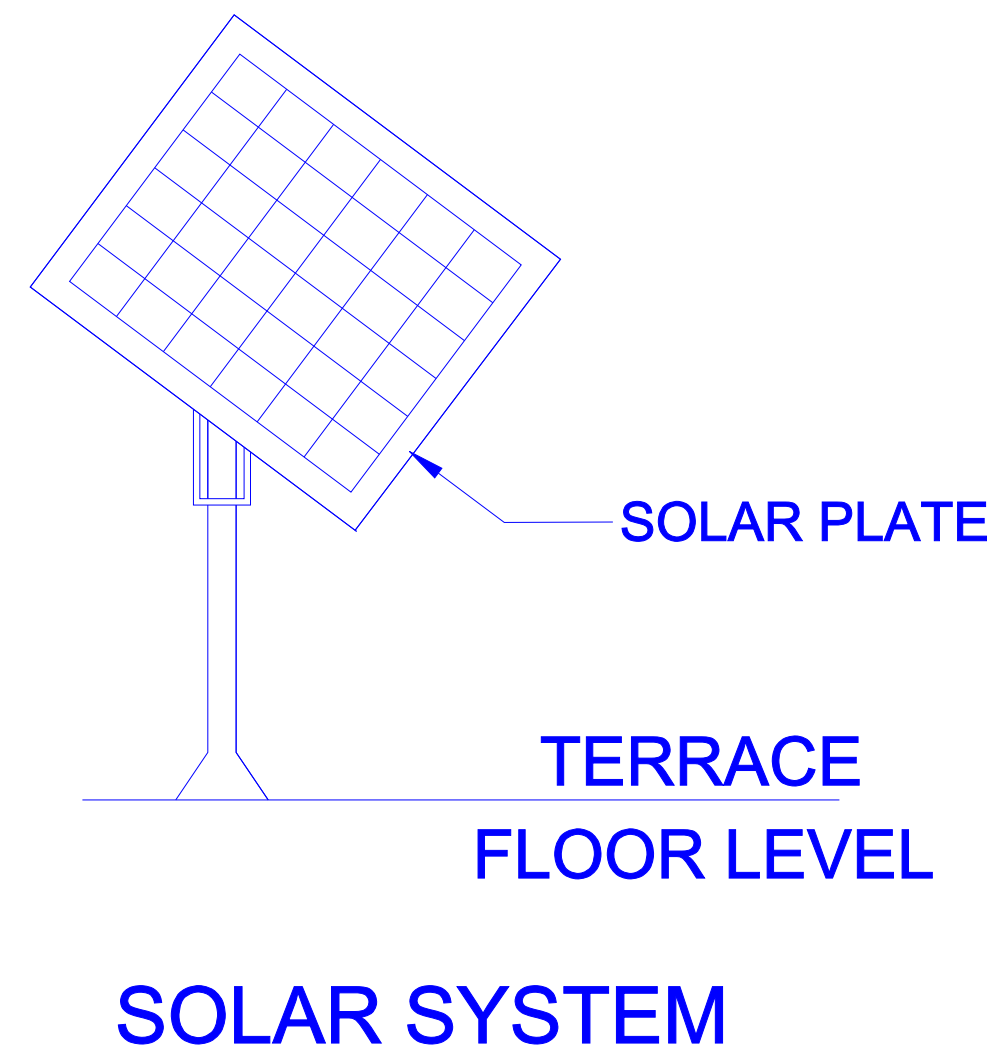
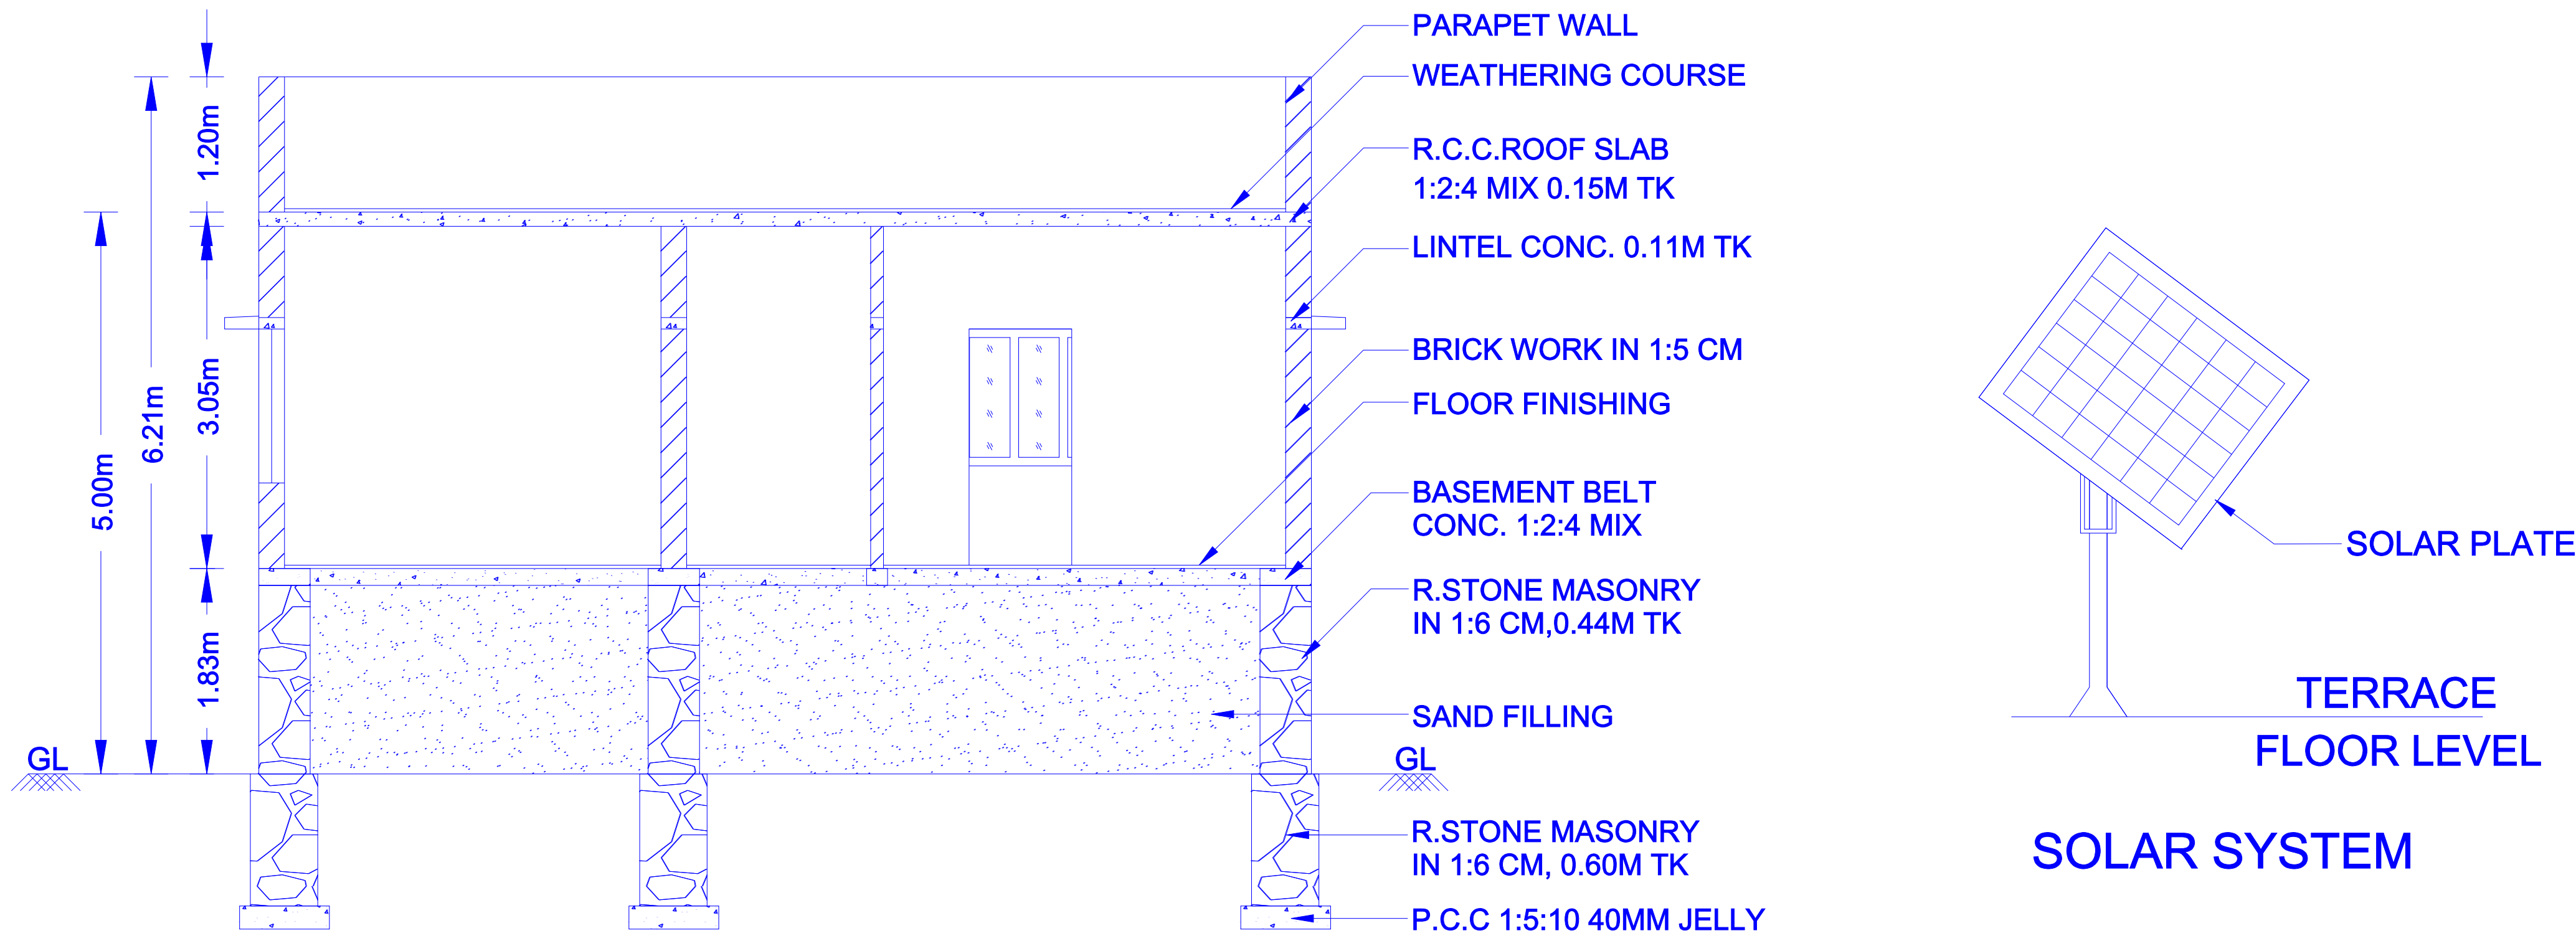
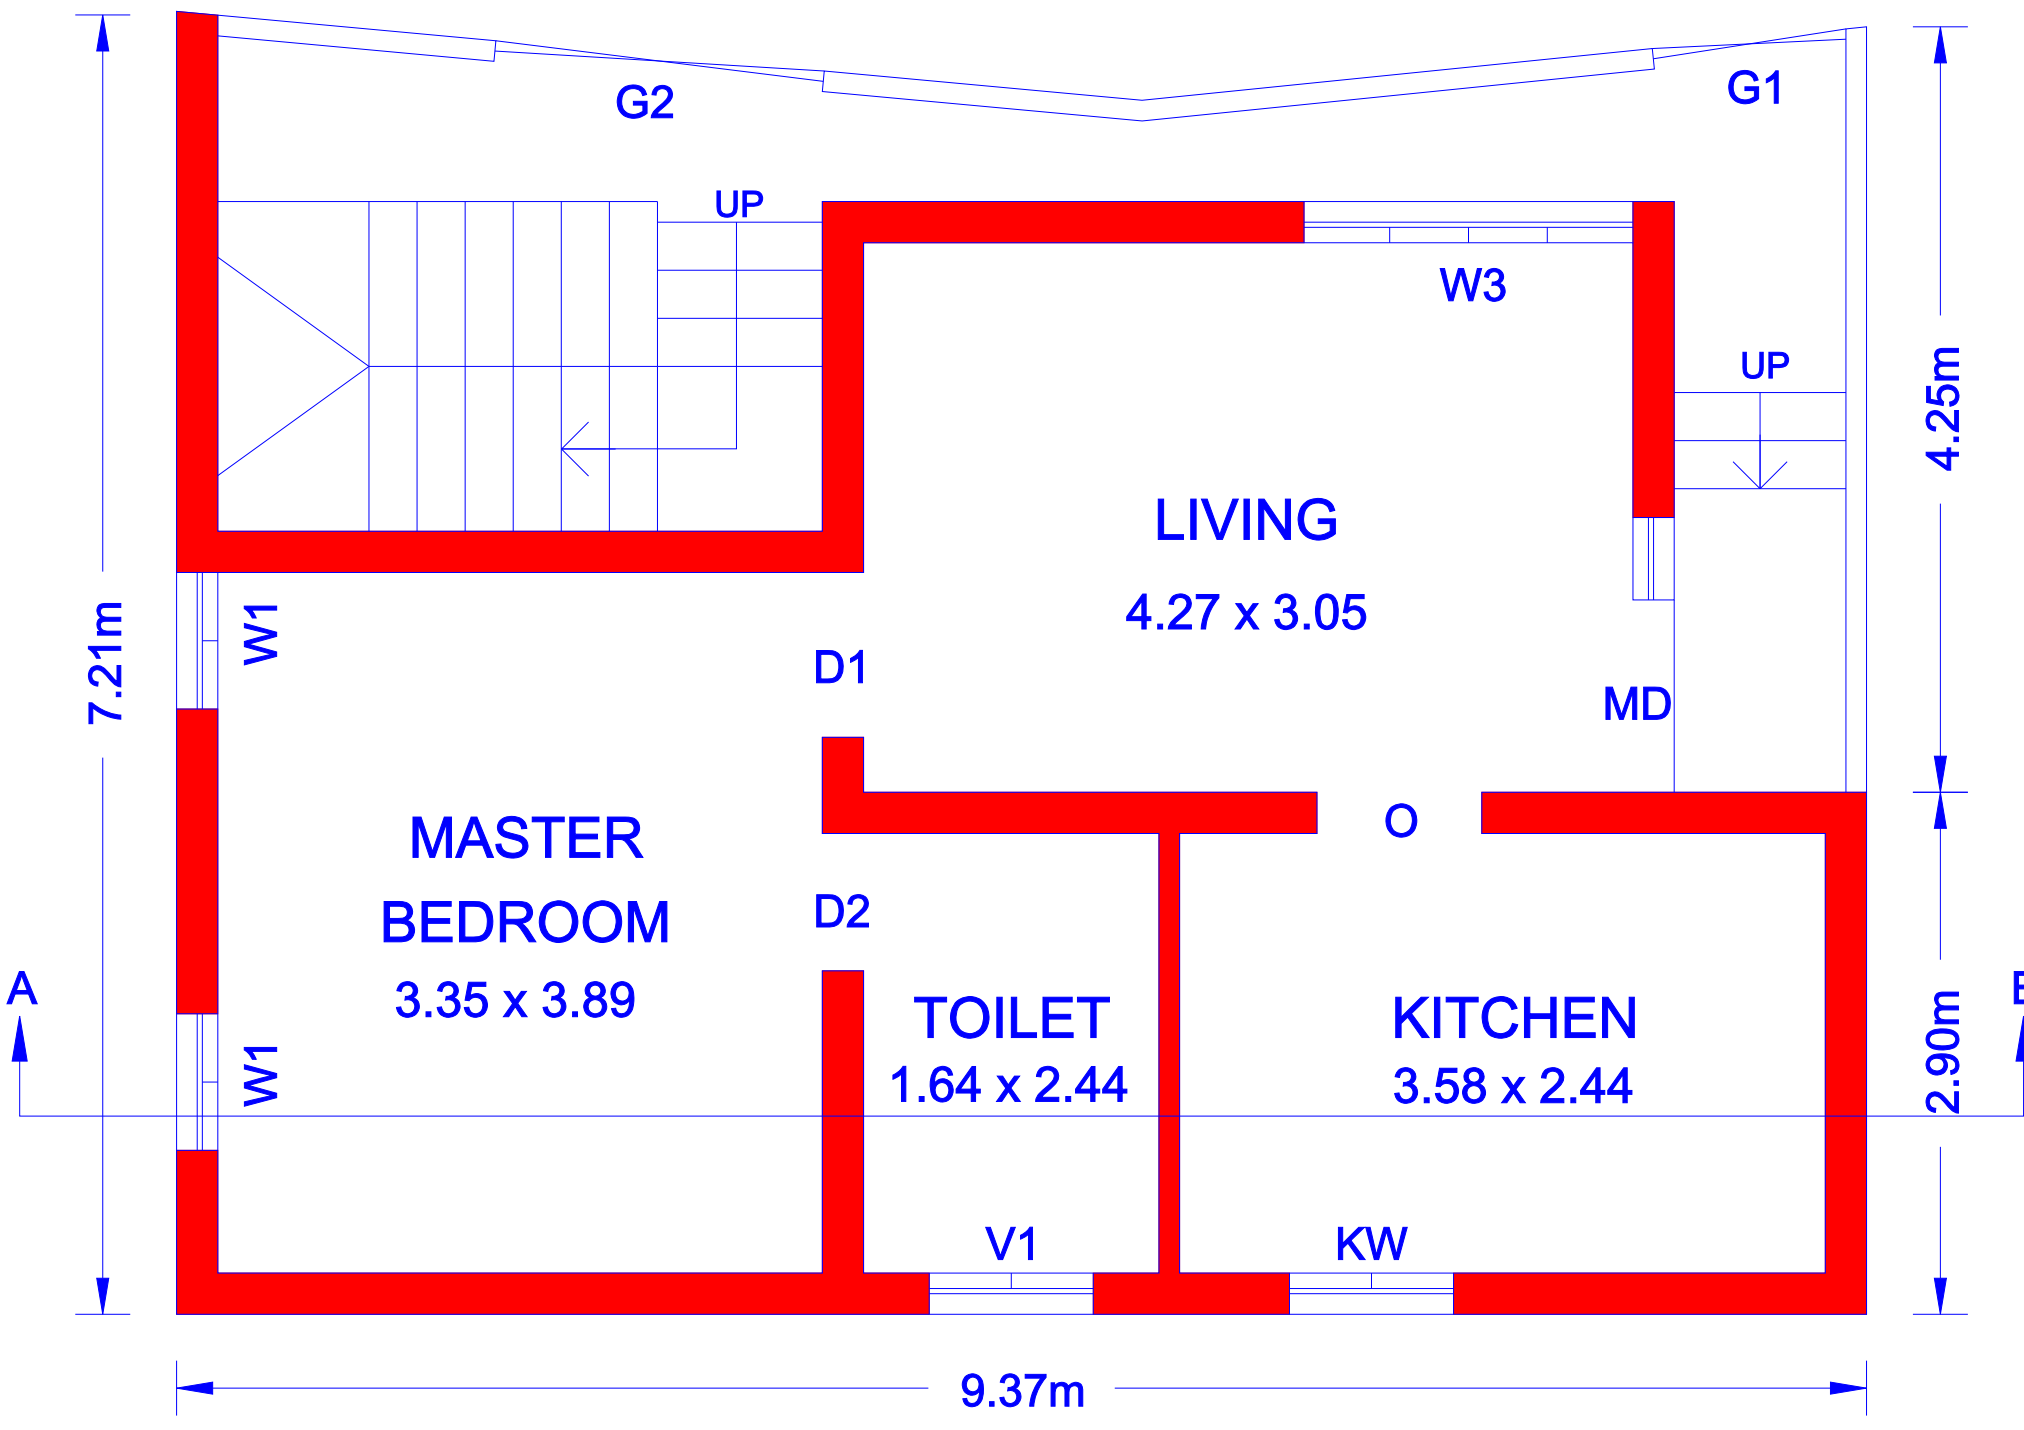
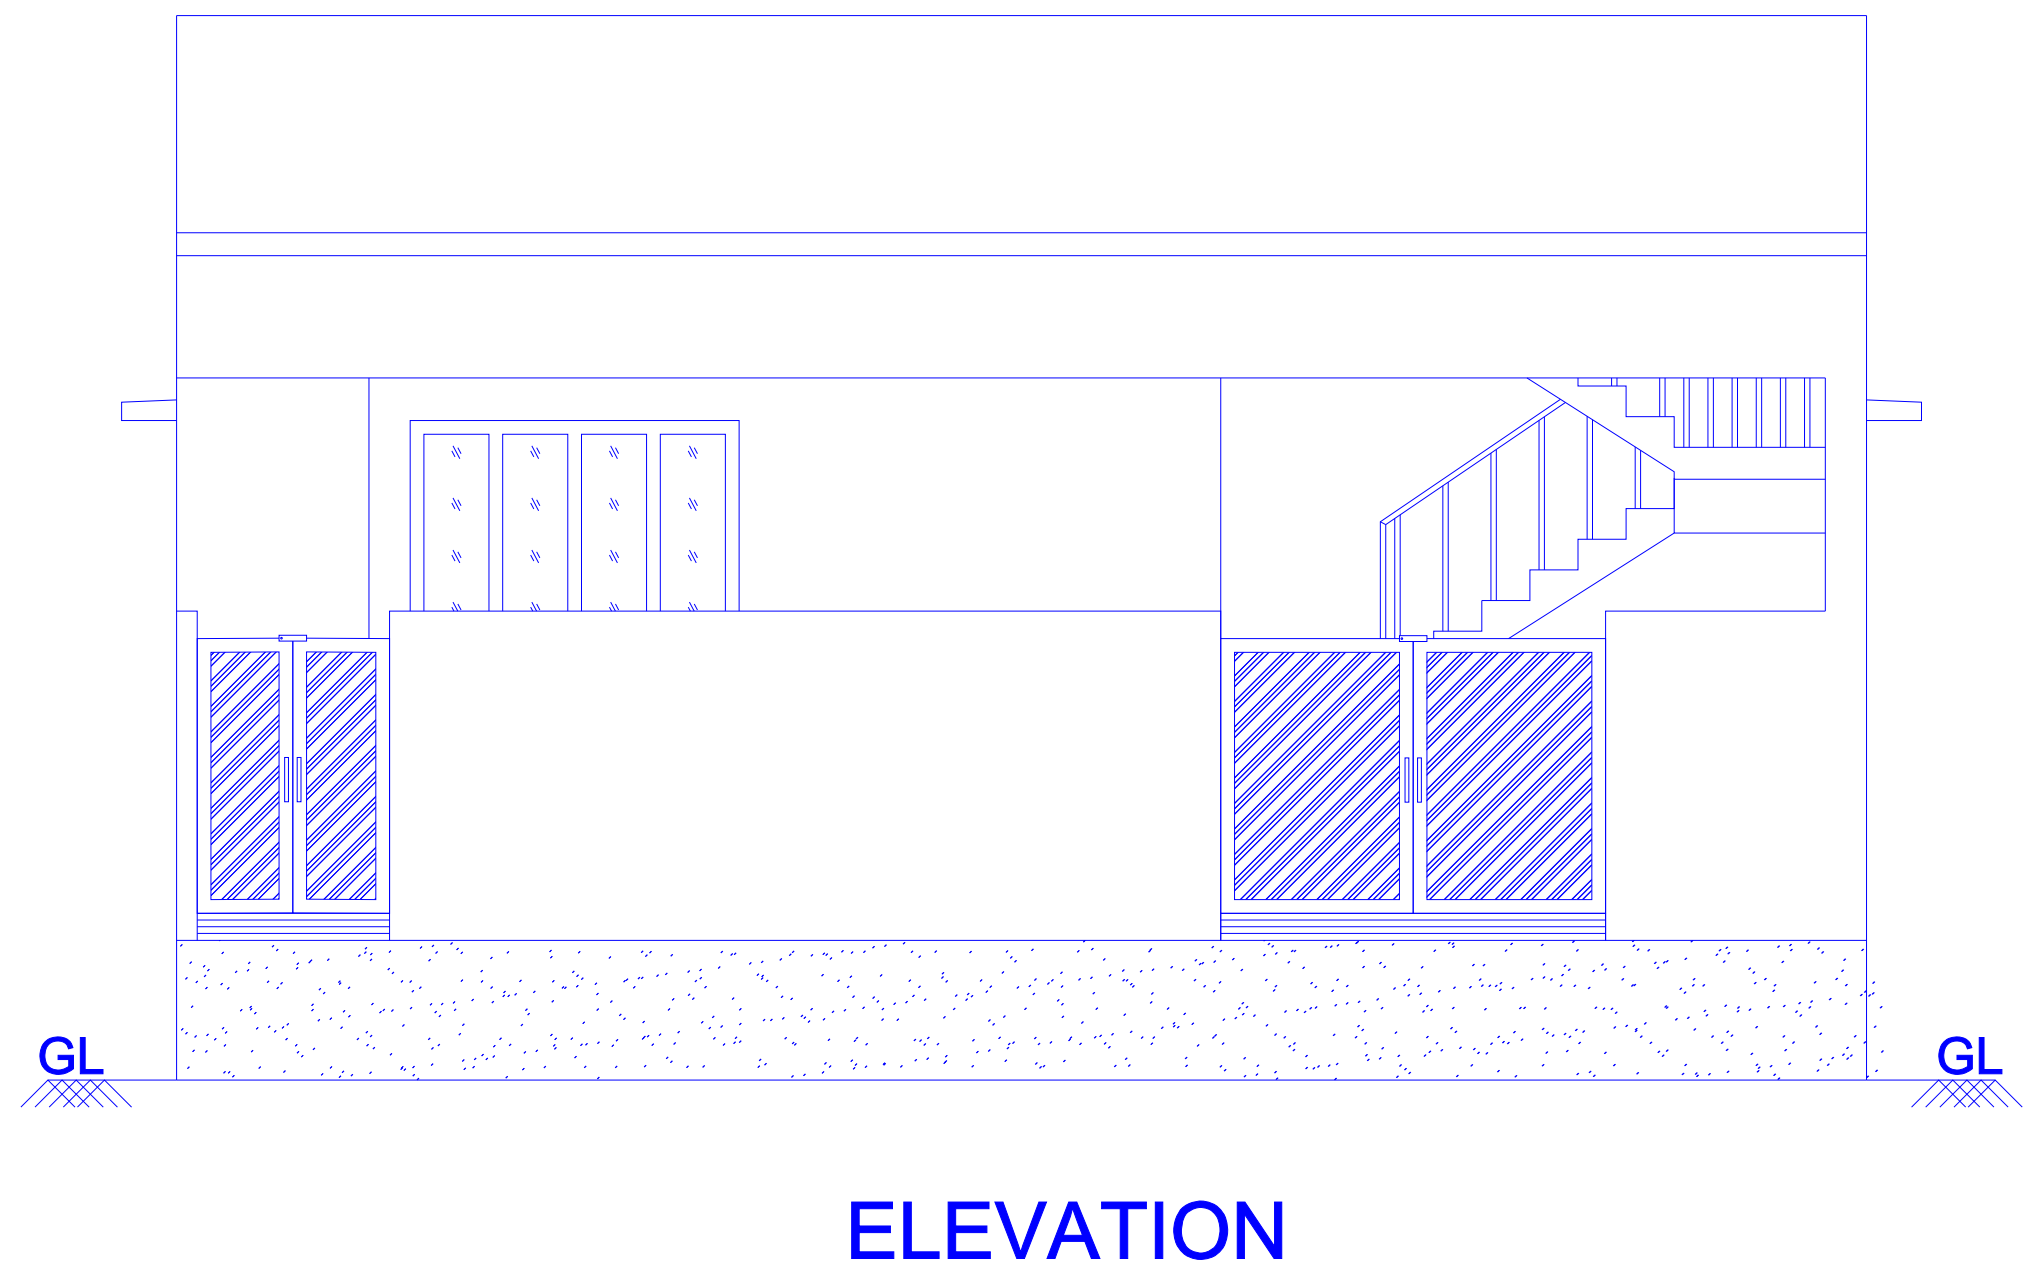


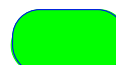
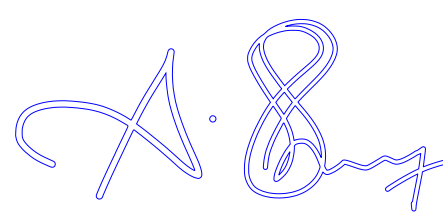
		(PHASE - 1)	
AREA STATEMENT		SQ.M	SQ.FT
PLOT NO: 4 - EXTENT AS PER DOC. 		75.13	808.69
PROPOSED GROUND FLOOR AREA (HOUSE: 4 AT PLOT NO: 4) 		64.18	690.83
TOTAL PLINTH AREA OF HOUSE: 4		64.18	690.83
ALL DIMENSIONS ARE IN METER (m)			
APPLICANTS			
NAME OF THE APPLICANT		Mr. V.R.ASHOK	
GENERAL POWER OF ATTORNEY			
NAME OF THE COMPANY		M/S. SKYLINE BUILDERS.	
NUMBER. OF PARTNERS		2 NOS.	
1. Mr. S.VIGNESWARAN			
2. Mr. P. VISHNU			
ENGINEER  Er. A. SHANMUGAVEL, B.E., REGISTERED CIVIL ENGINEER & LICENSED BUILDING SURVEYOR ASSA CONSTRUCTIONS 68/2, A.J. NAGAR, THIRUTHANGAL - 626130. SIVAKASI CORPORATION. MOBILE NO : +91 86951 44100 Regd.No : RE129/LS/2021/00017 & CE131/LS/2020/00006			
SCHEDULE OF JOINERY			
TYPE	DESCRIPTION	SIZE (M)	
MD	MAIN DOOR	1.07 X 2.13	
D1	DOOR	0.91 X 2.13	
D2	TOILET DOOR	0.76 X 2.13	
W1	WINDOW	0.76 X 1.22	
W3	WINDOW	1.83 X 1.22	
O	OPEN	0.91 X 2.13	
O'	OPEN	1.07 X 2.13	
KW	KITCHEN WINDOW	0.91 X 0.91	
V1	VENTILATOR	0.91 X 0.61	

PLAN SHOWING THE PROPOSED CONSTRUCTION OF GROUND FLOOR R.C.C. ROOF TERRACED RESIDENTIAL BUILDING OF HOUSE: 5 AT PLOT NO: 5.,
DTCP APPROVAL NO: 01/2004., S.NO: 89/1A1(PART)., ANAIYUR VILLAGE AND PANCHAYAT, SIVAKASI UNION AND TALUK, VIRUDHUNAGAR DISTRICT, TAMILNADU.

NAME OF THE GENERAL POWER OF ATTORNEY: 1. Mr. S.VIGNESWARAN, s/o. SIVAKUMAR.
2. Mr. P.VISHNU, s/o. PONRAJAN.

NAME OF THE COMPANY : M/S. SKYLINE BUILDERS.

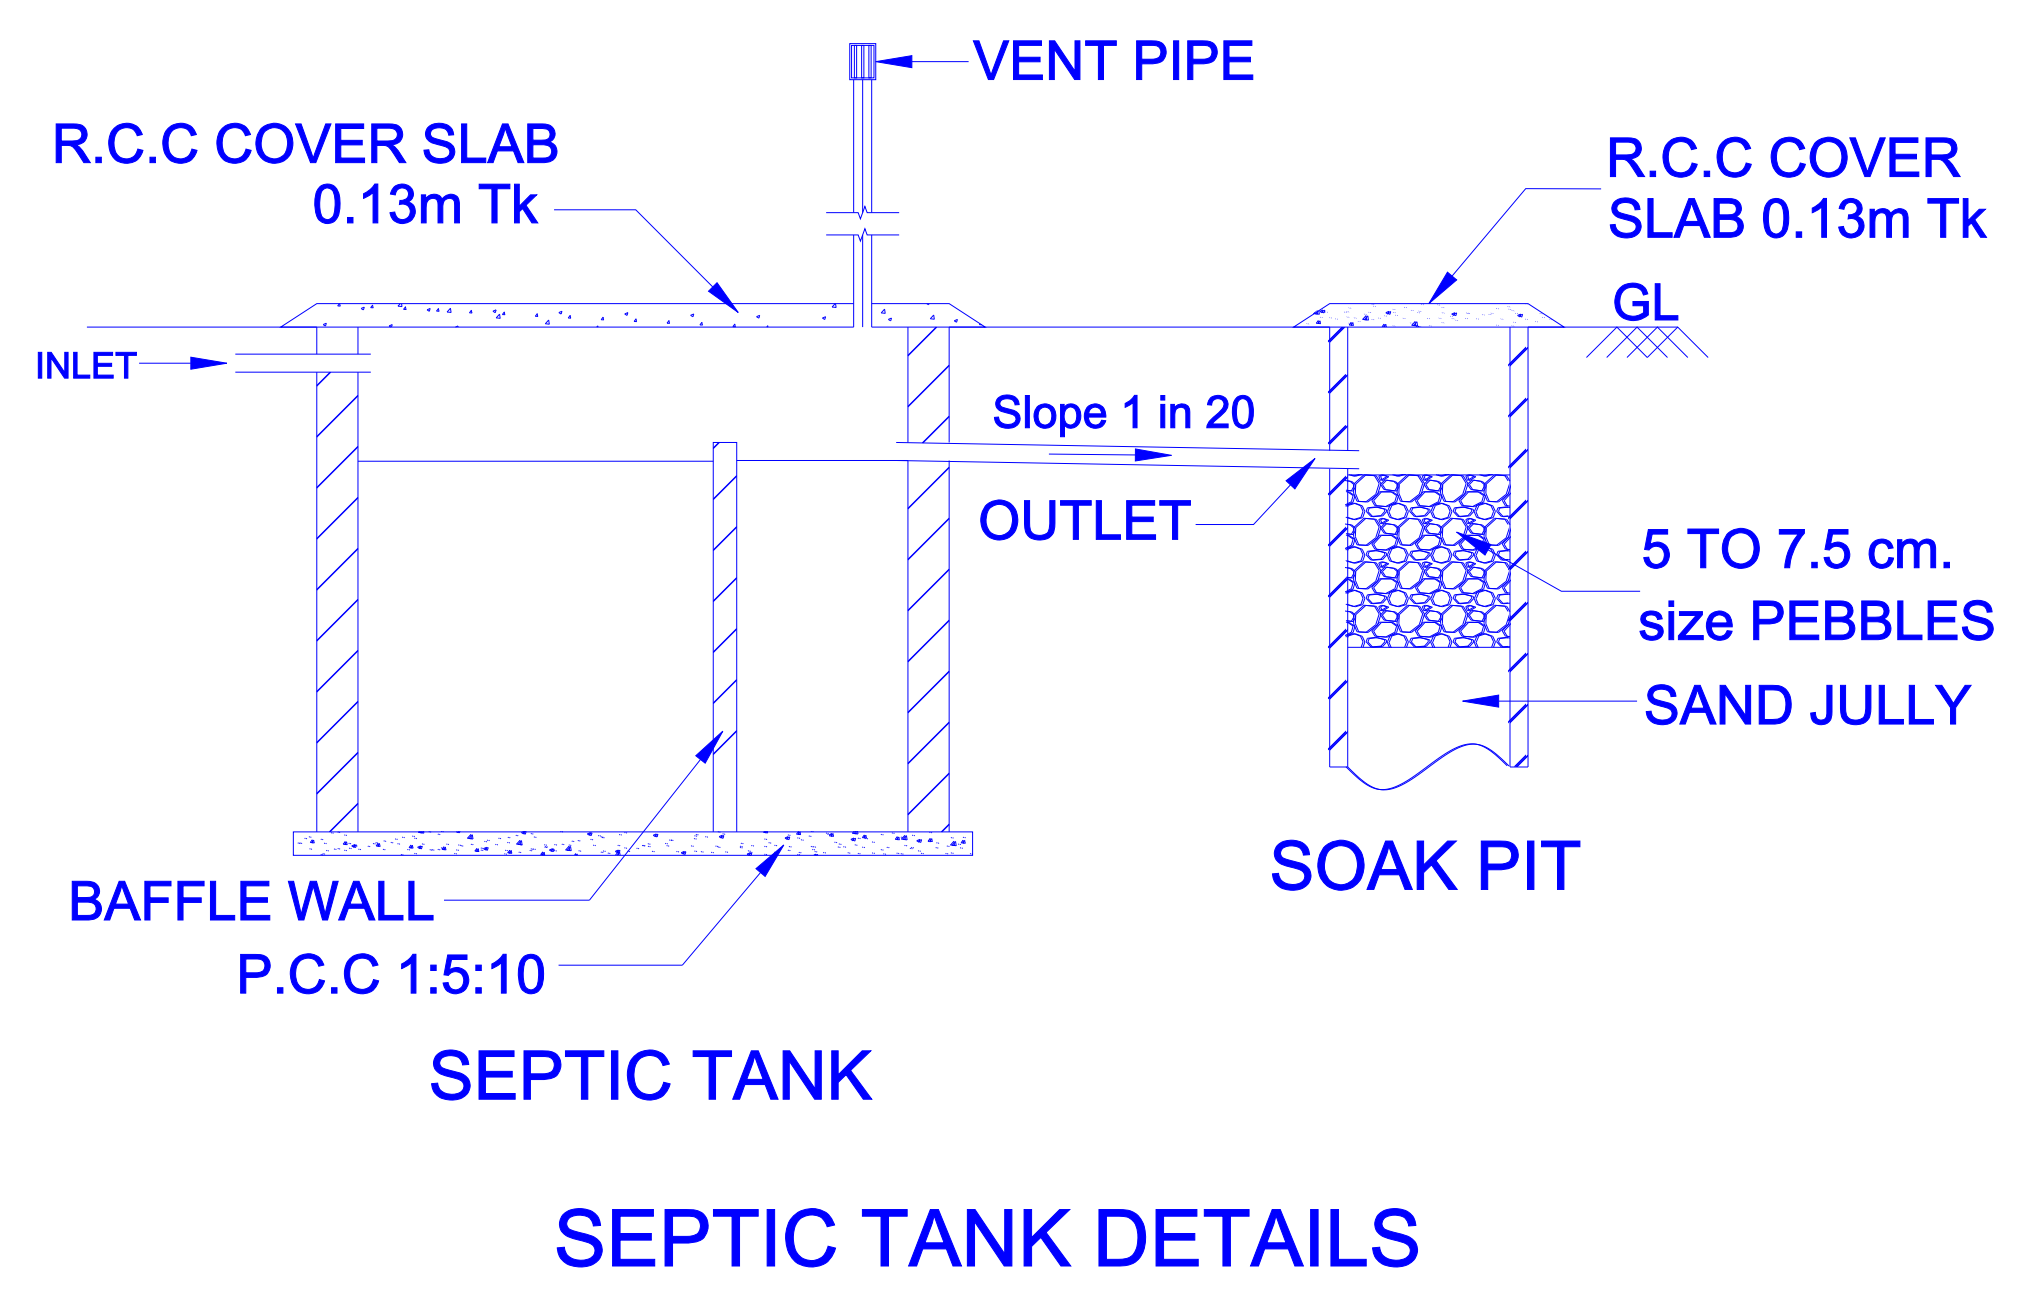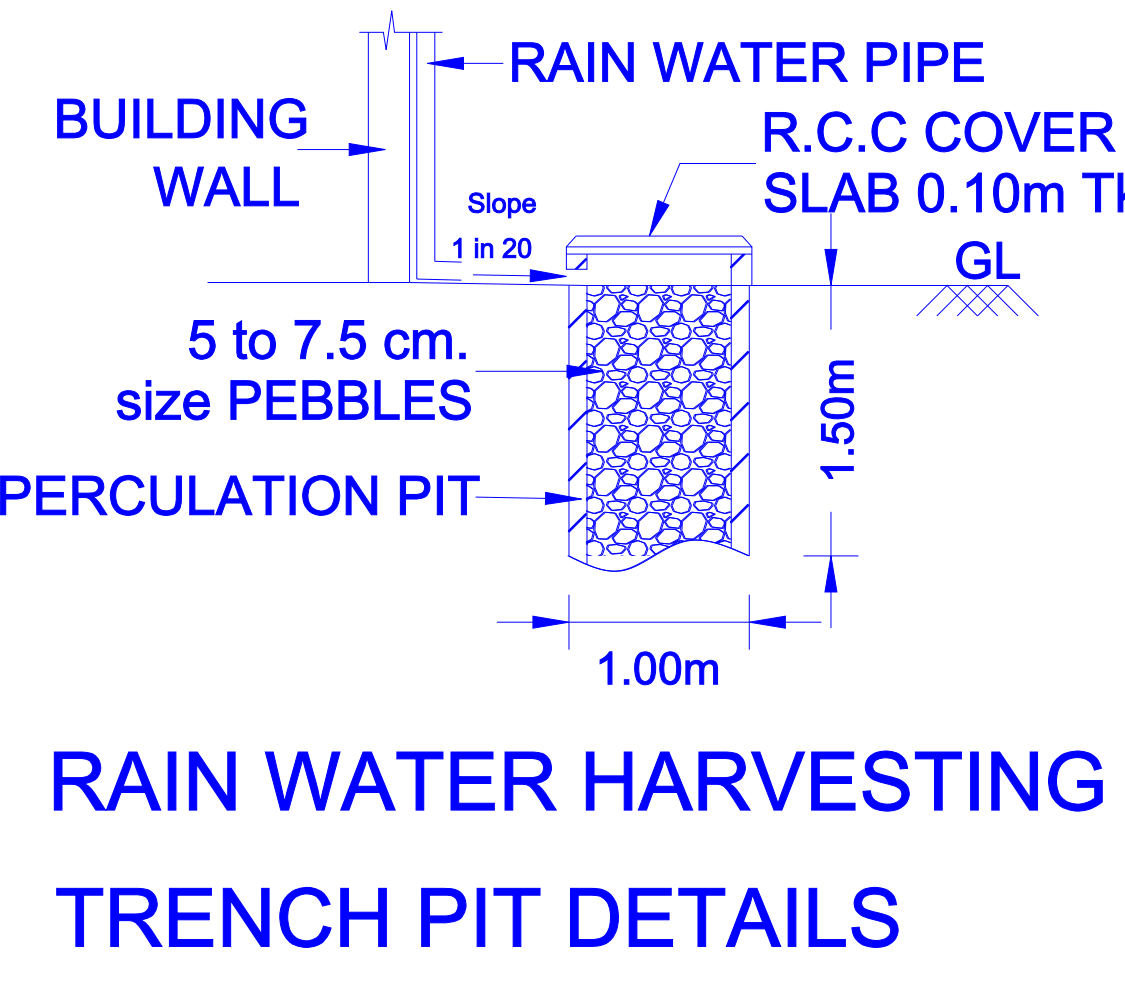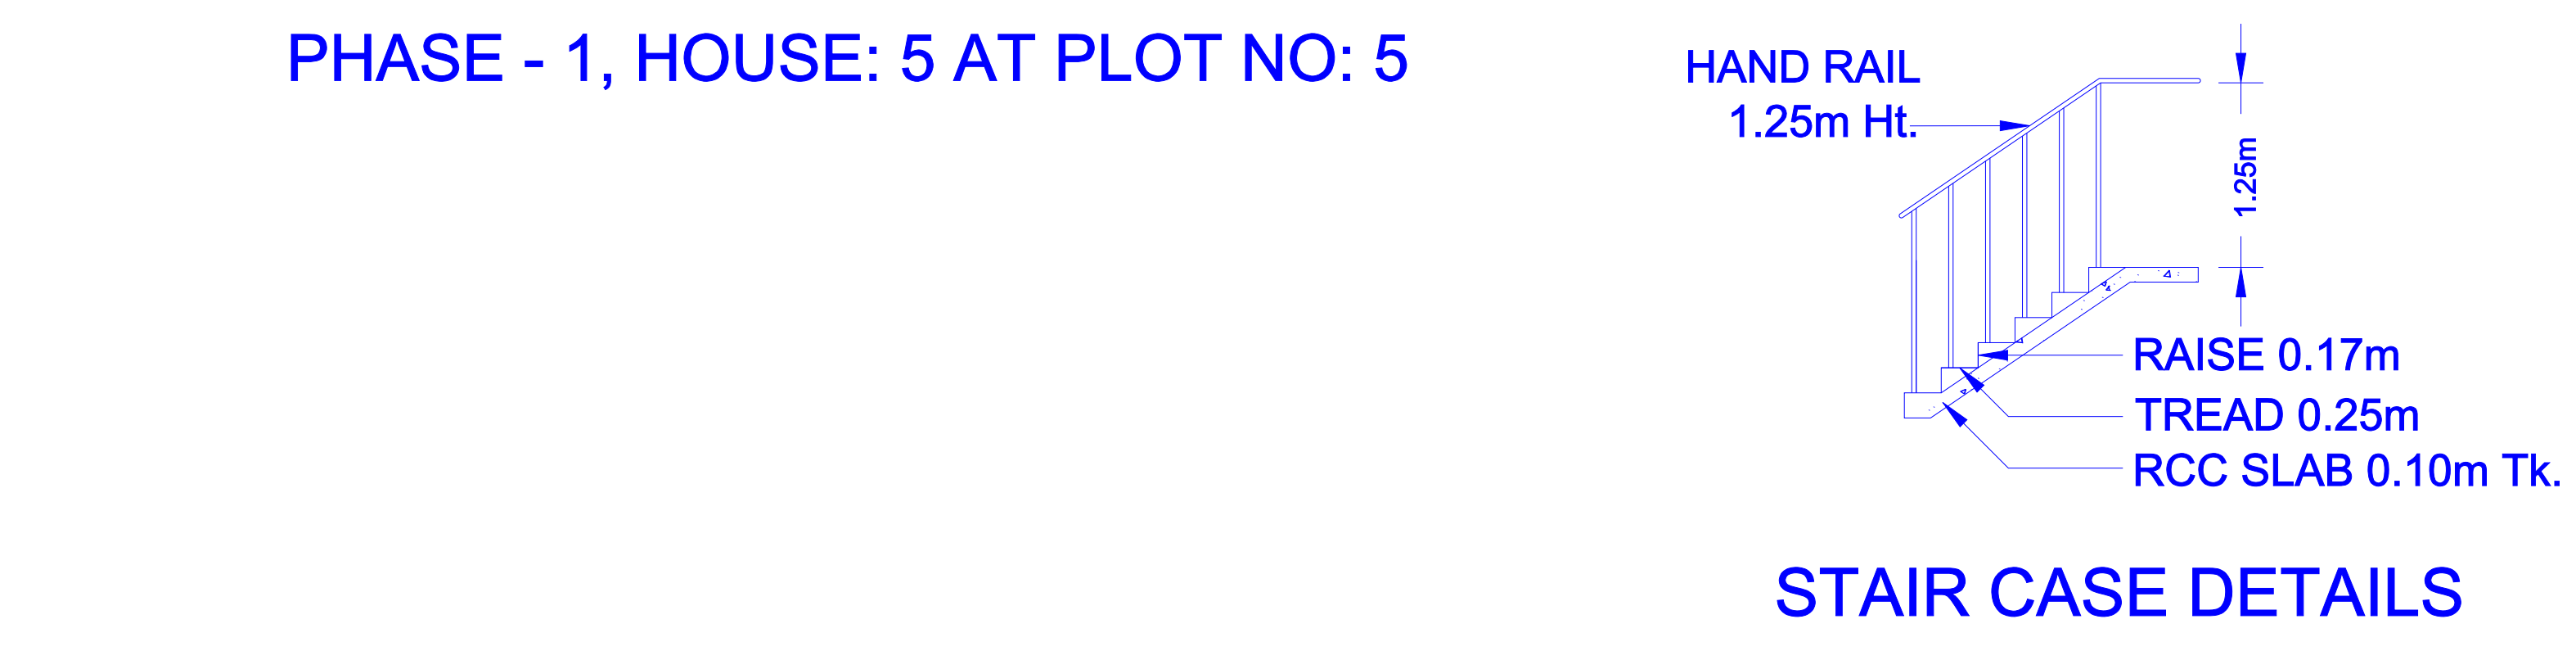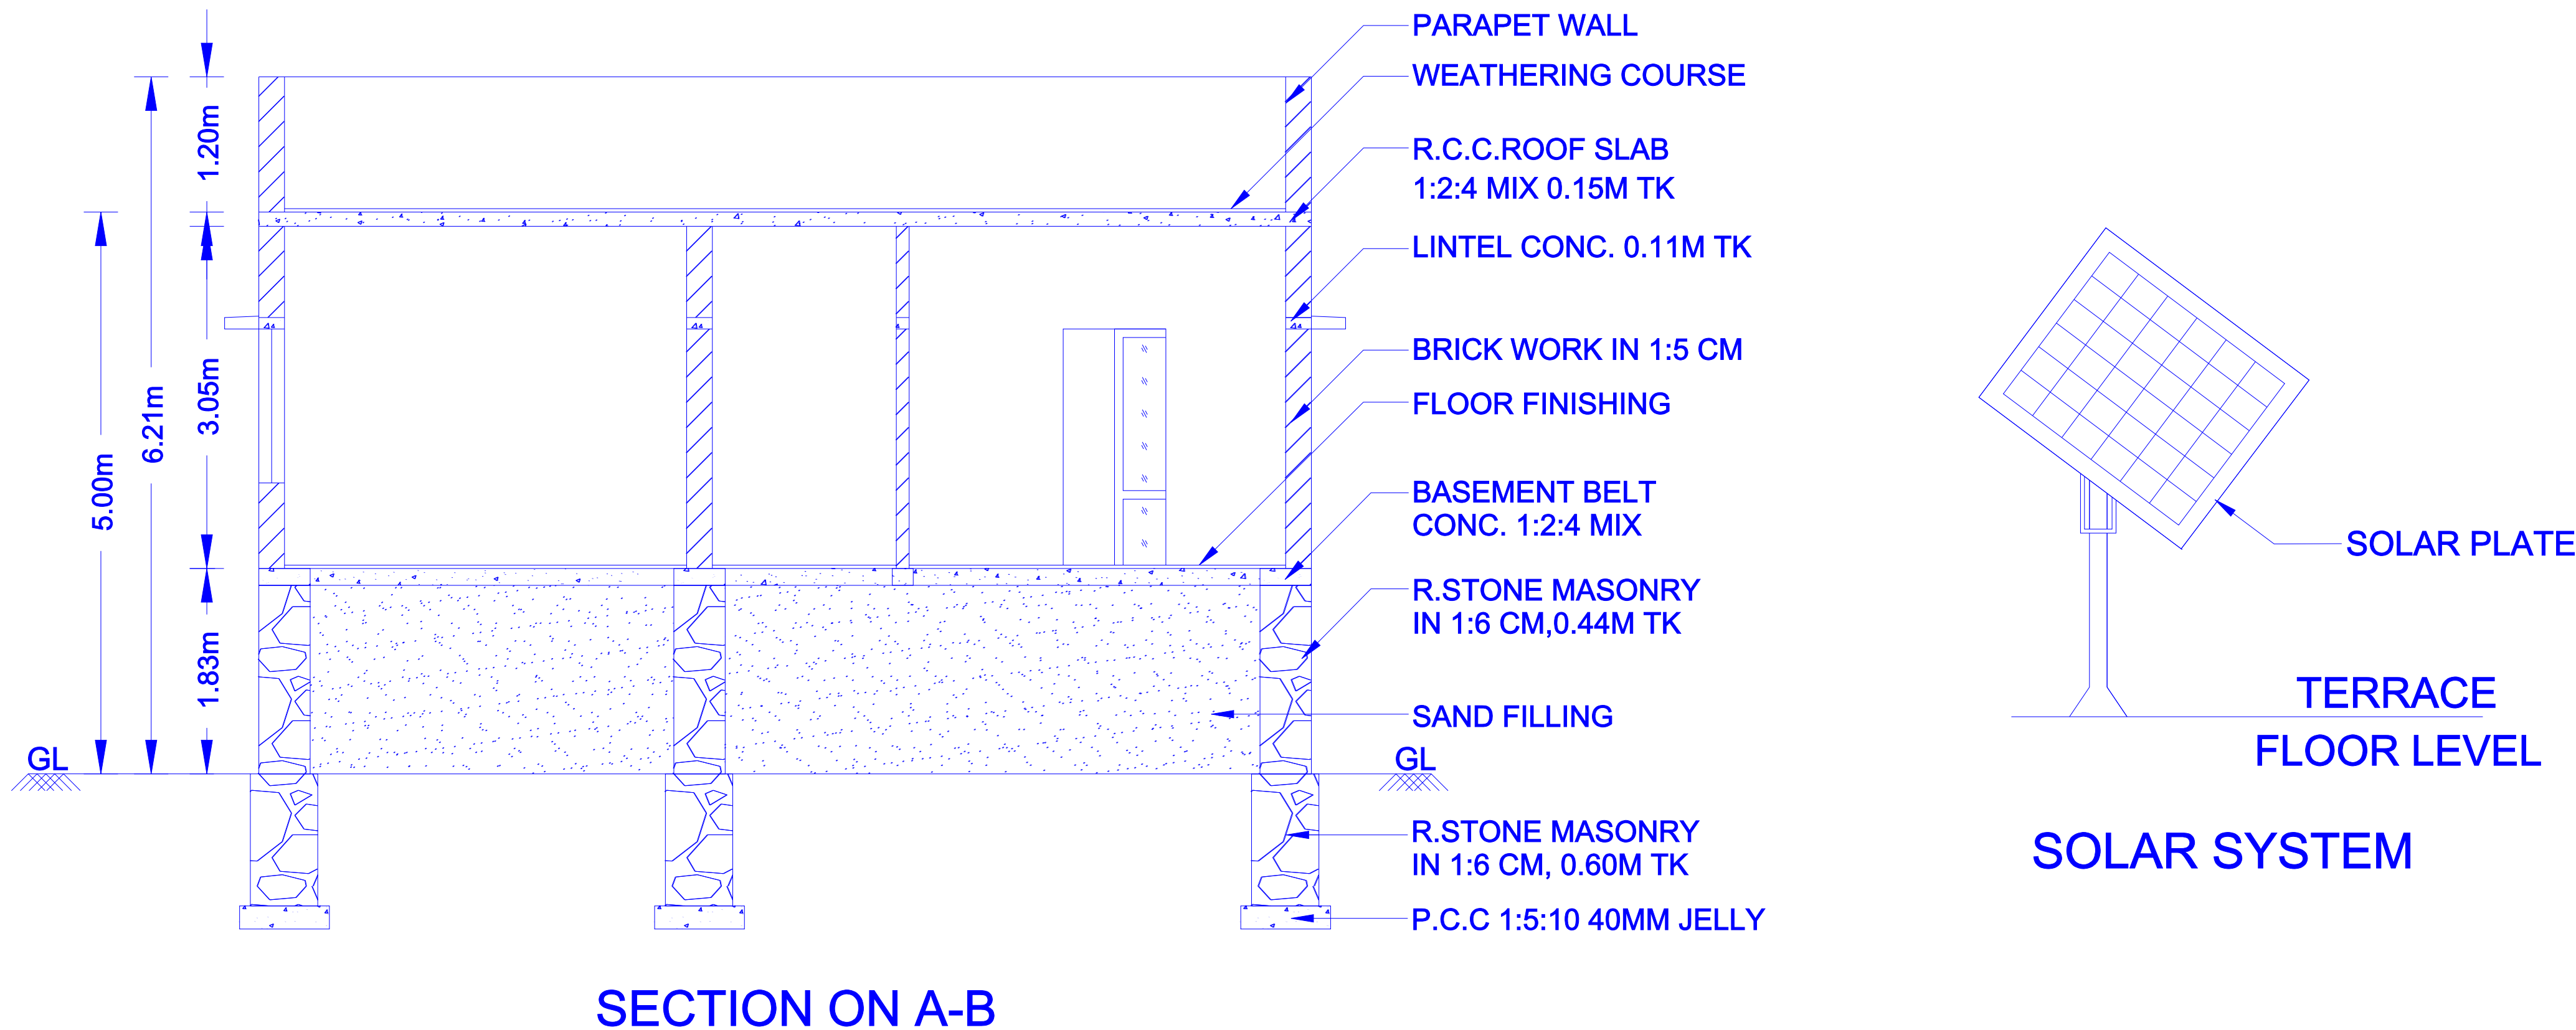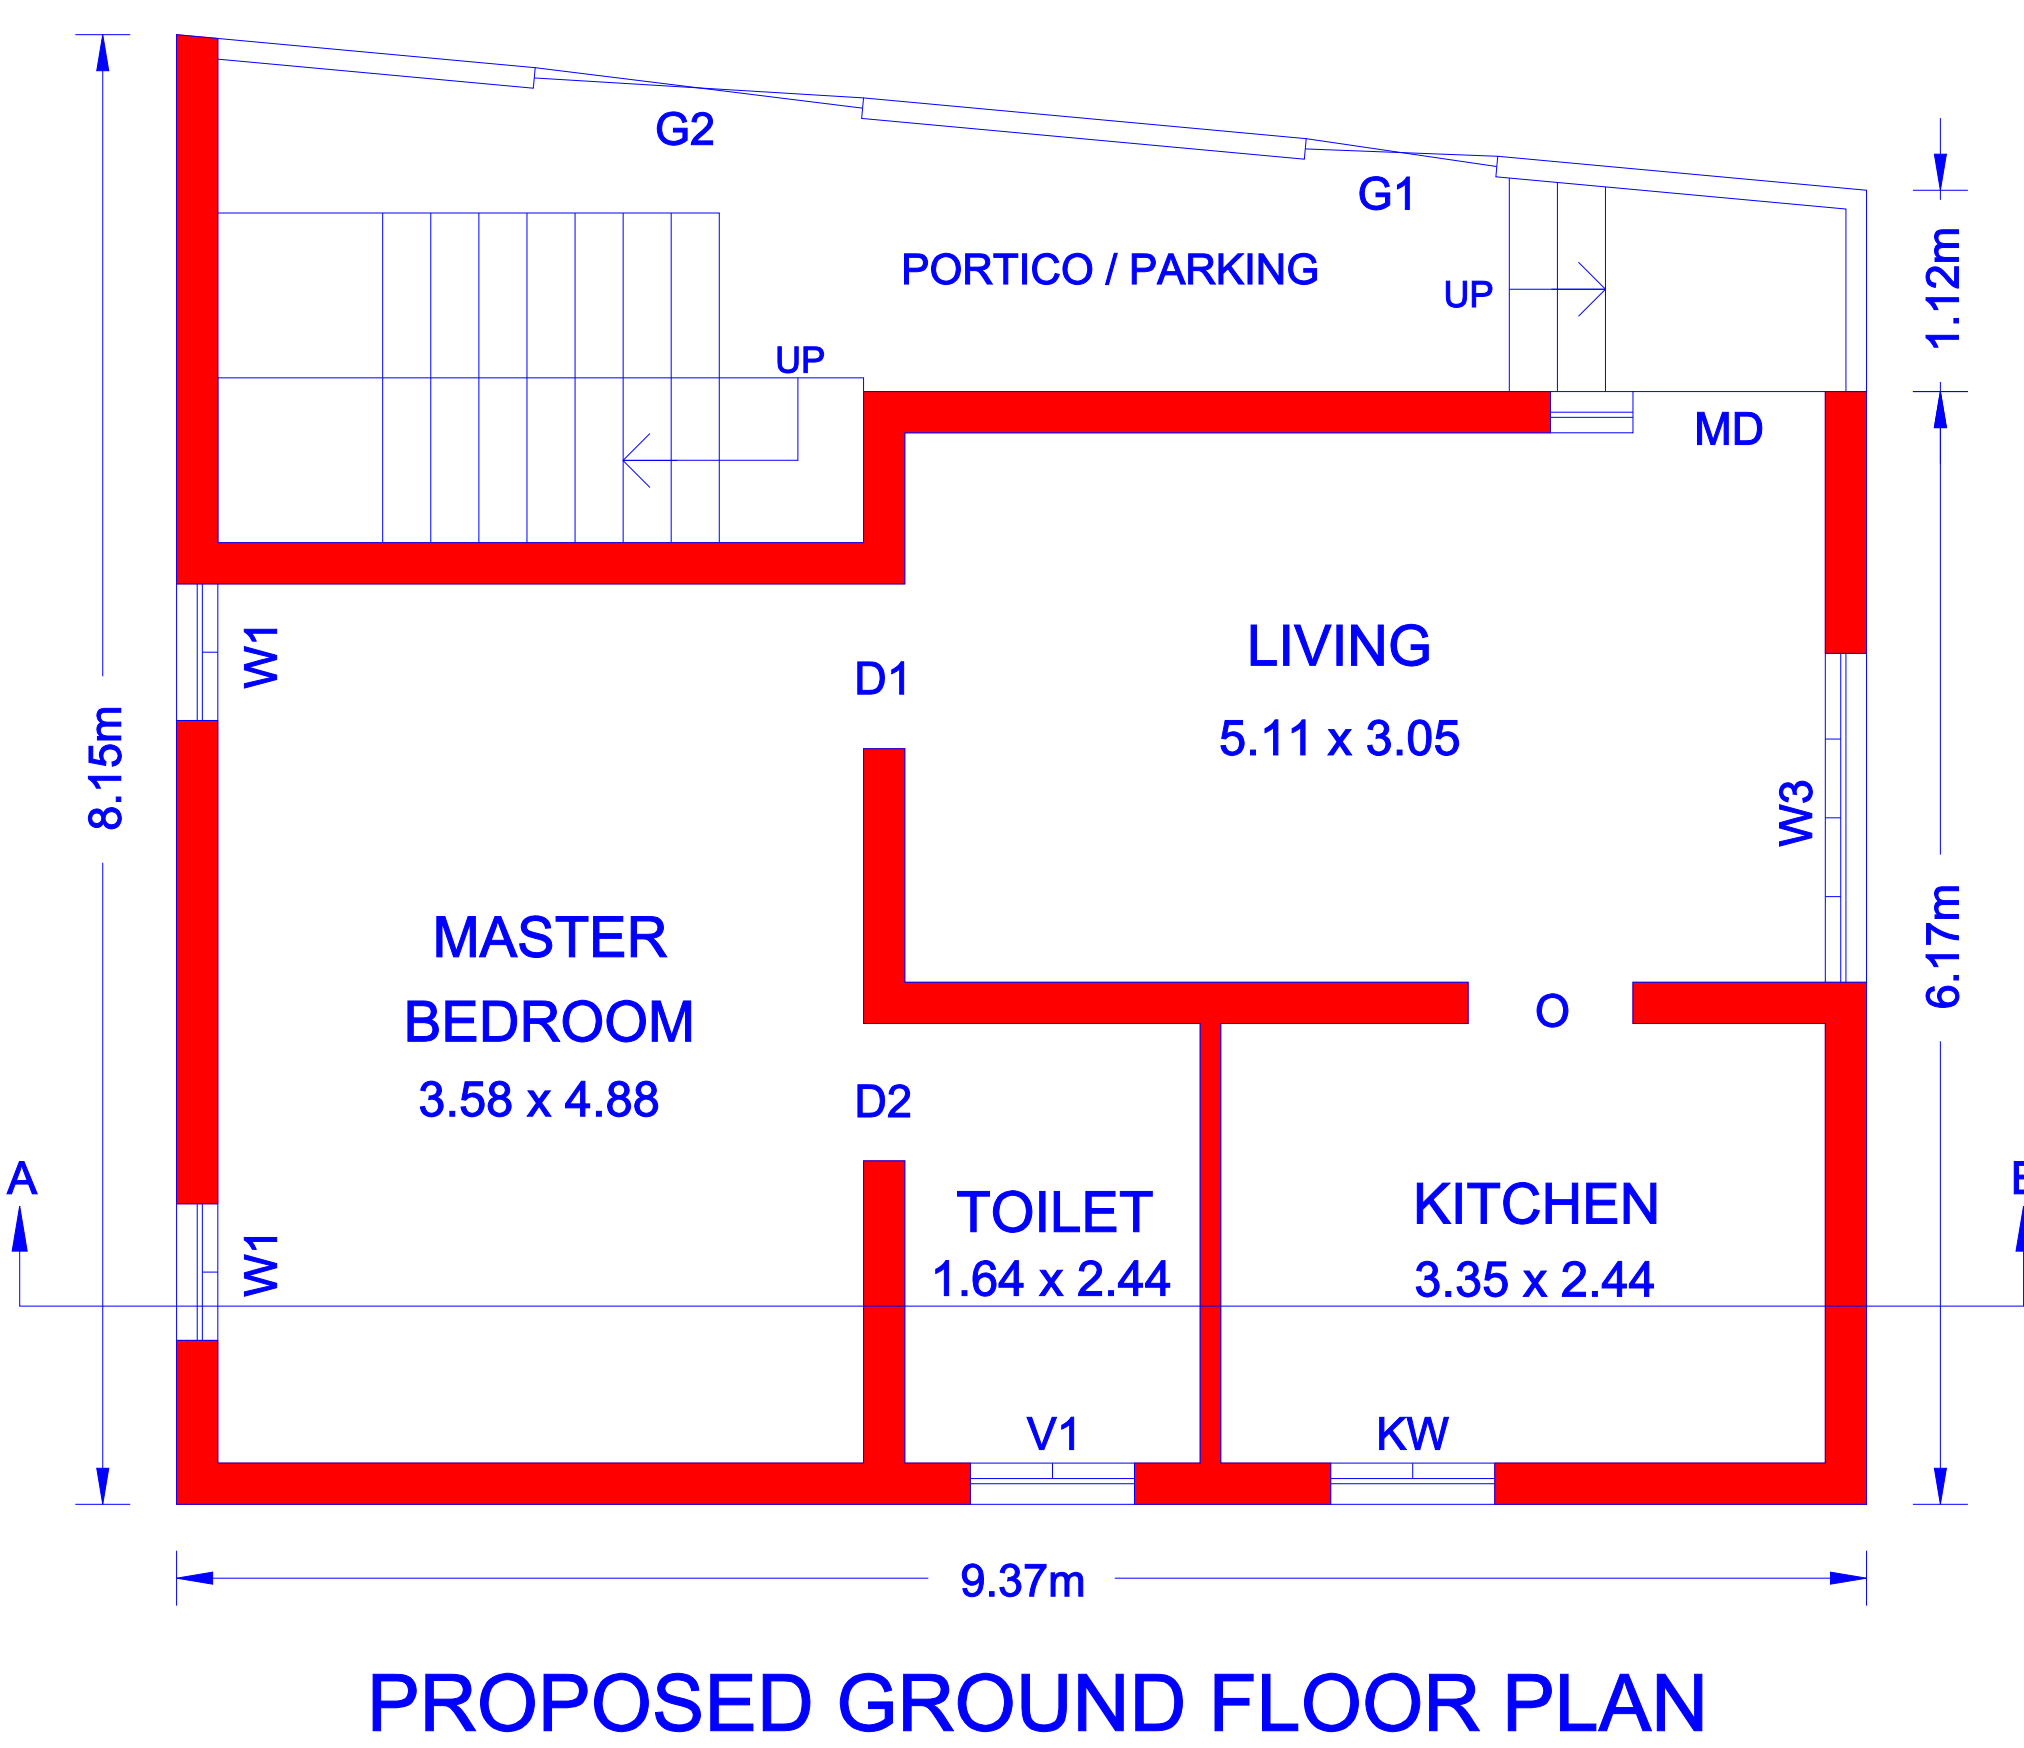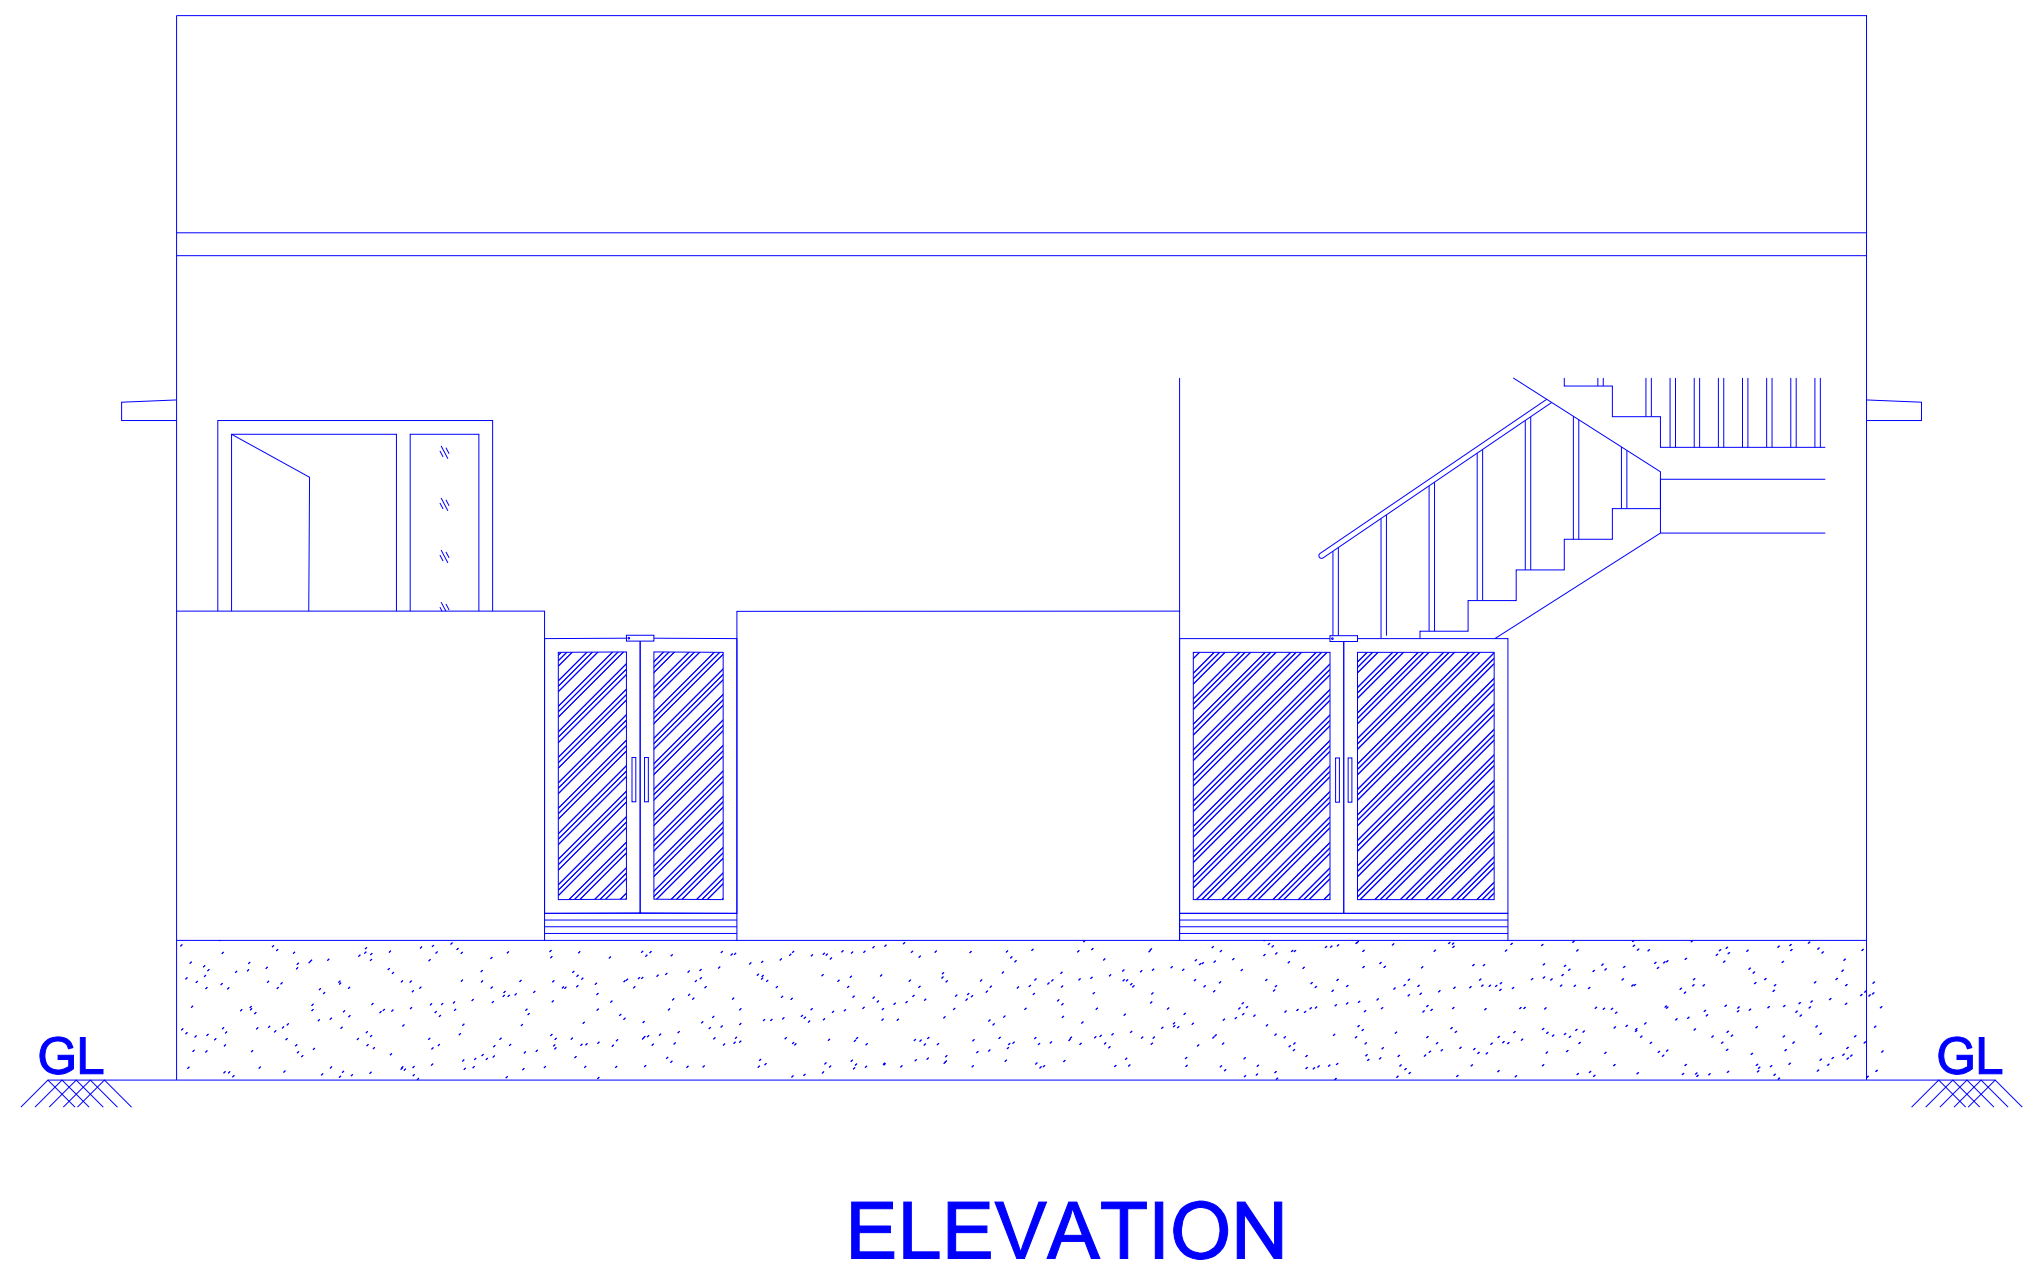


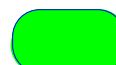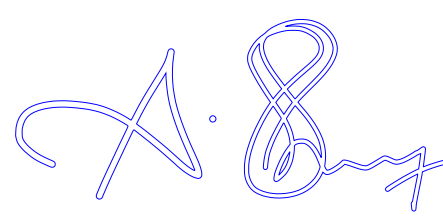		(PHASE - 1)	
AREA STATEMENT		SQ.M	SQ.FT
PLOT NO: 5 - EXTENT AS PER DOC. 		82.70	890.17
PROPOSED GROUND FLOOR AREA (HOUSE: 5 AT PLOT NO: 5) 		71.49	769.51
TOTAL PLINTH AREA OF HOUSE: 5		71.49	769.51
ALL DIMENSIONS ARE IN METER (m)			
APPLICANTS			
NAME OF THE APPLICANT		Mr. V.R.ASHOK	
GENERAL POWER OF ATTORNEY			
NAME OF THE COMPANY		M/S. SKYLINE BUILDERS.	
NUMBER. OF PARTNERS		2 NOS.	
1. Mr. S.VIGNESWARAN			
2. Mr. P. VISHNU			
ENGINEER  Er. A. SHANMUGAVEL, B.E., REGISTERED CIVIL ENGINEER & LICENSED BUILDING SURVEYOR ASSA CONSTRUCTIONS 68/2, A.J. NAGAR, THIRUTHANGAL - 626130. SIVAKASI CORPORATION. MOBILE NO : +91 86951 44100 Regd.No : RE129/LS/2021/00017 & CE131/LS/2020/00006			
SCHEDULE OF JOINERY			
TYPE	DESCRIPTION	SIZE (M)	
MD	MAIN DOOR	1.07 X 2.13	
D1	DOOR	0.91 X 2.13	
D2	TOILET DOOR	0.76 X 2.13	
W1	WINDOW	0.76 X 1.22	
W3	WINDOW	1.83 X 1.22	
O	OPEN	0.91 X 2.13	
O'	OPEN	1.07 X 2.13	
KW	KITCHEN WINDOW	0.91 X 0.91	
V1	VENTILATOR	0.91 X 0.61	


PLAN SHOWING THE PROPOSED CONSTRUCTION OF GROUND FLOOR R.C.C. ROOF TERRACED RESIDENTIAL BUILDING OF HOUSE: 6 AT PLOT NO: 6.,
DTCP APPROVAL NO: 01/2004., S.NO: 89/1A1(PART)., ANAIYUR VILLAGE AND PANCHAYAT, SIVAKASI UNION AND TALUK, VIRUDHUNAGAR DISTRICT, TAMILNADU.

NAME OF THE GENERAL POWER OF ATTORNEY: 1. Mr. S.VIGNESWARAN, s/o. SIVAKUMAR.
2. Mr. P.VISHNU, s/o. PONRAJAN.


NAME OF THE COMPANY : M/S. SKYLINE BUILDERS.

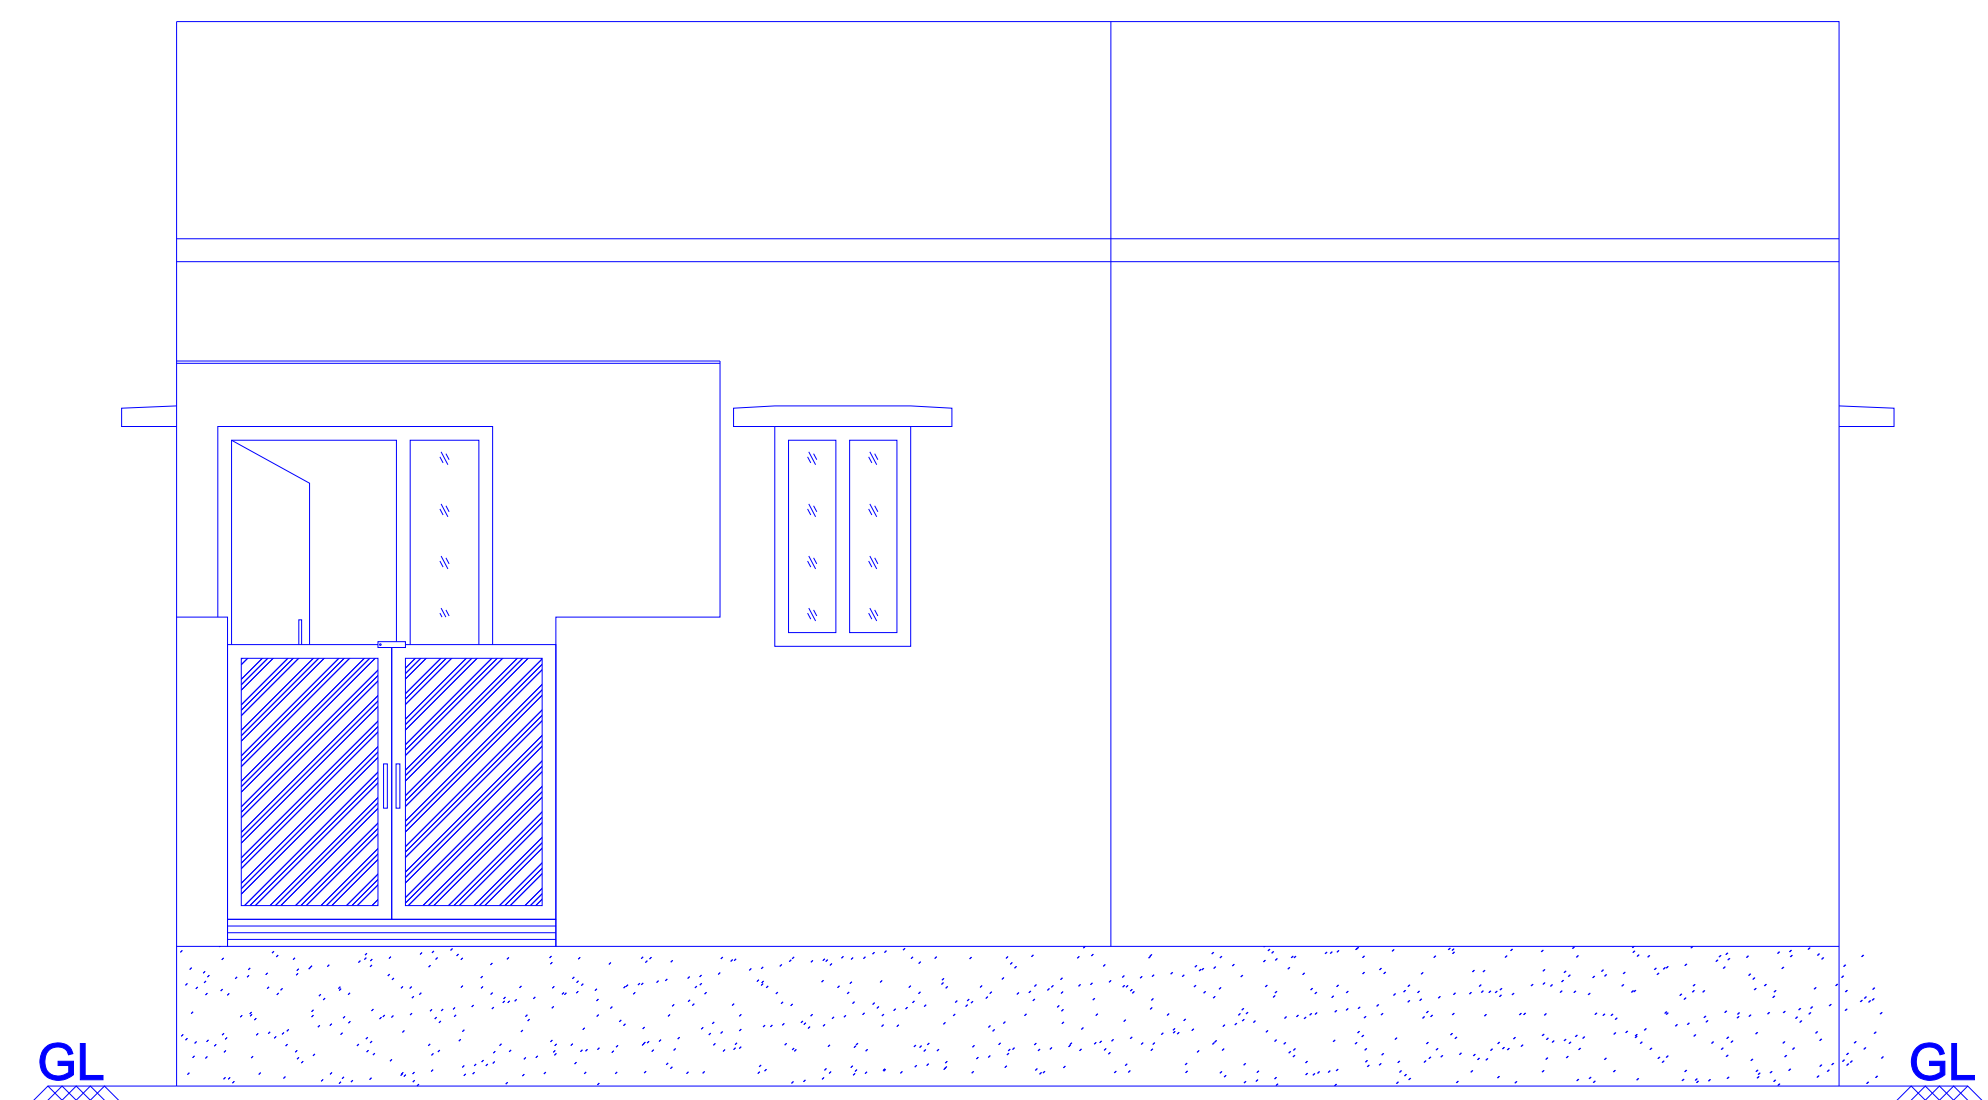

ELEVATION

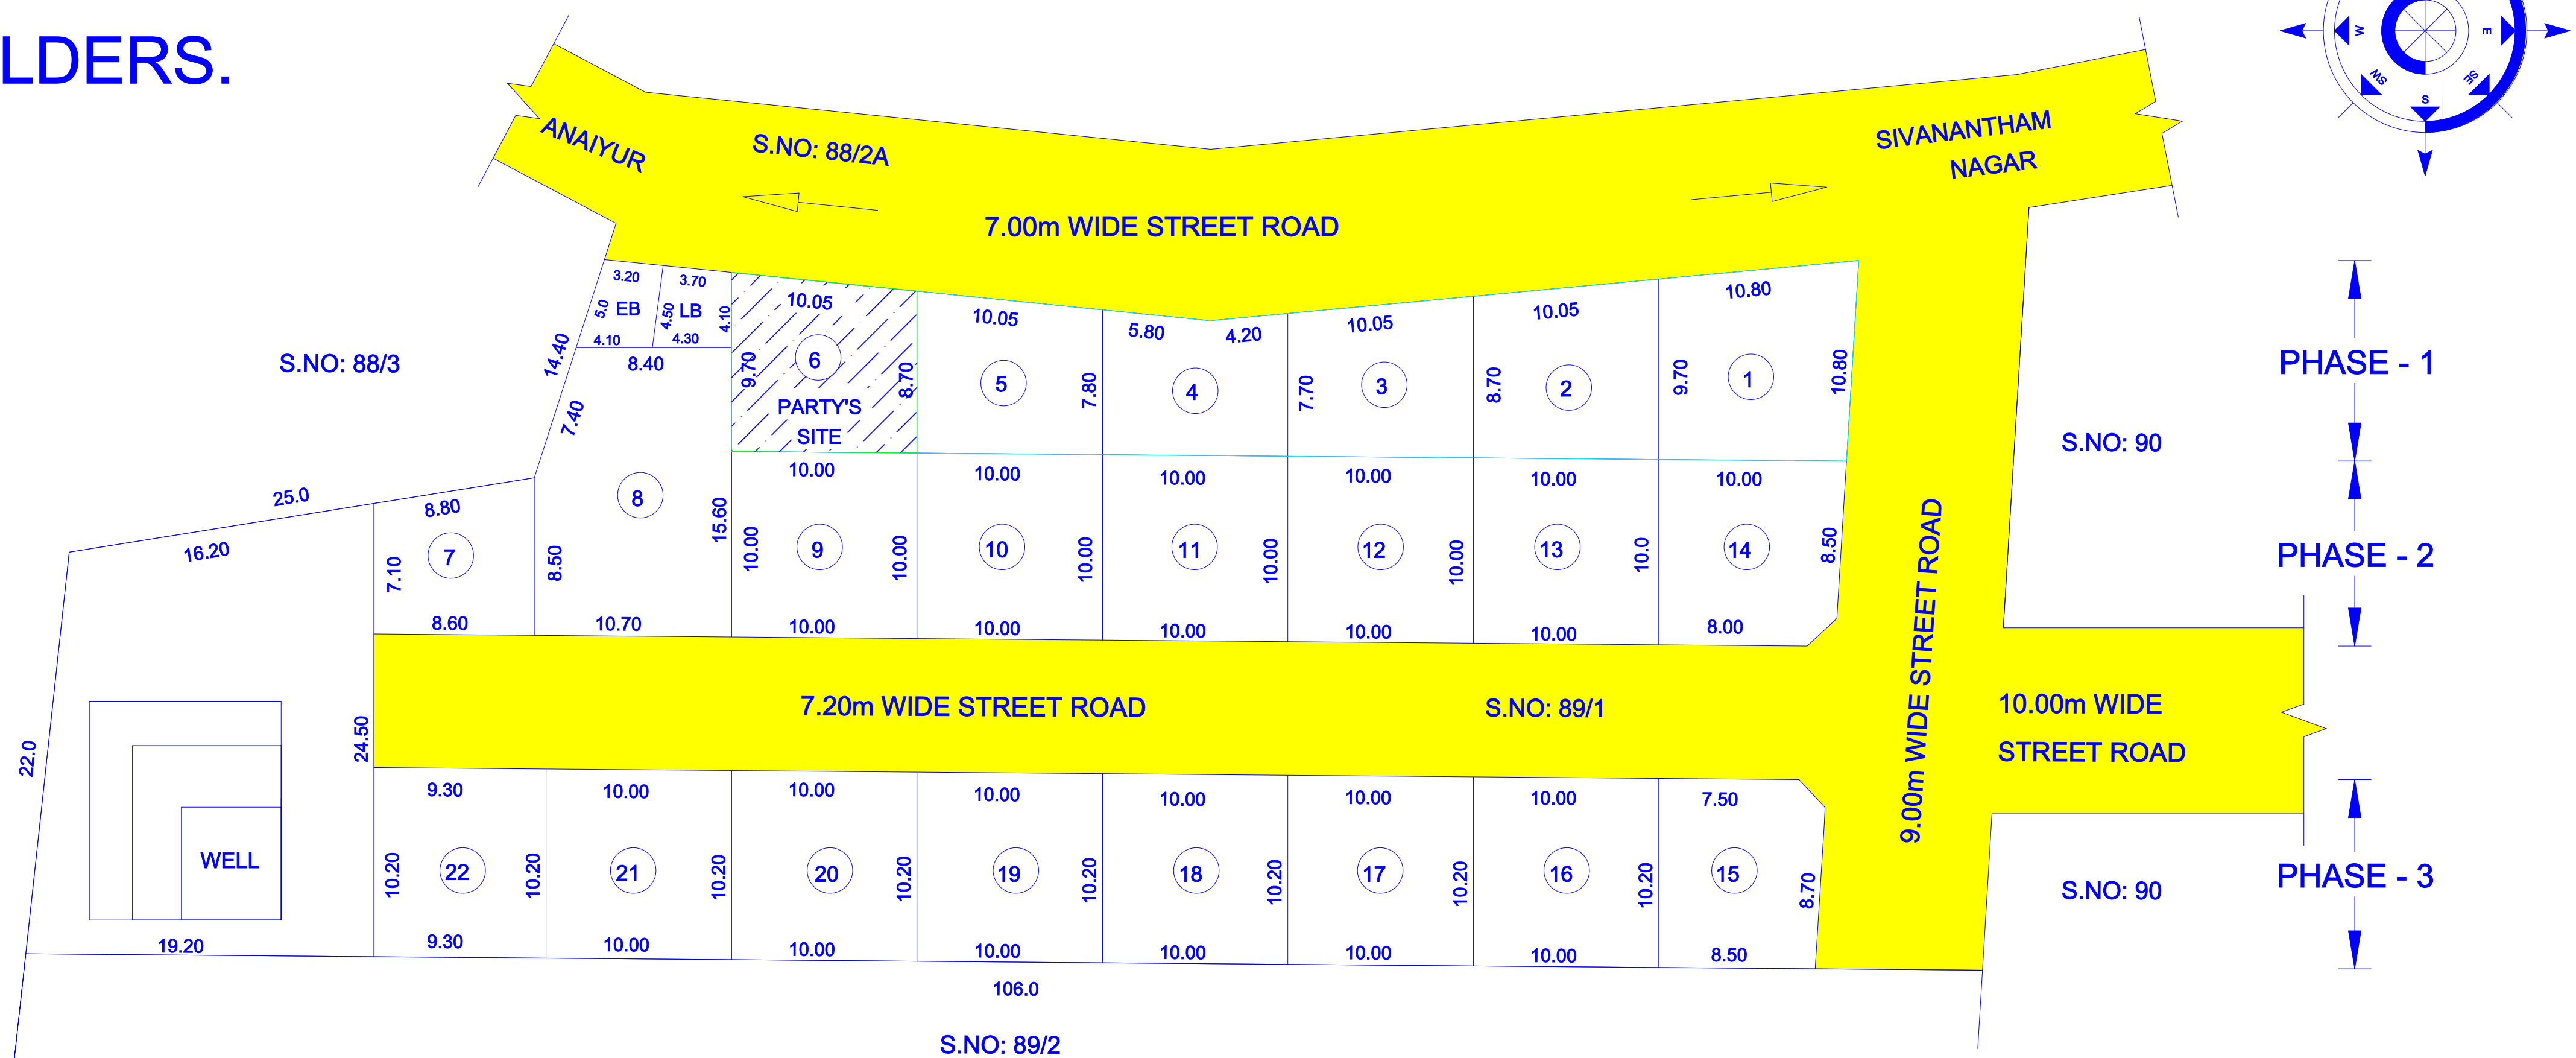


KEY PLAN

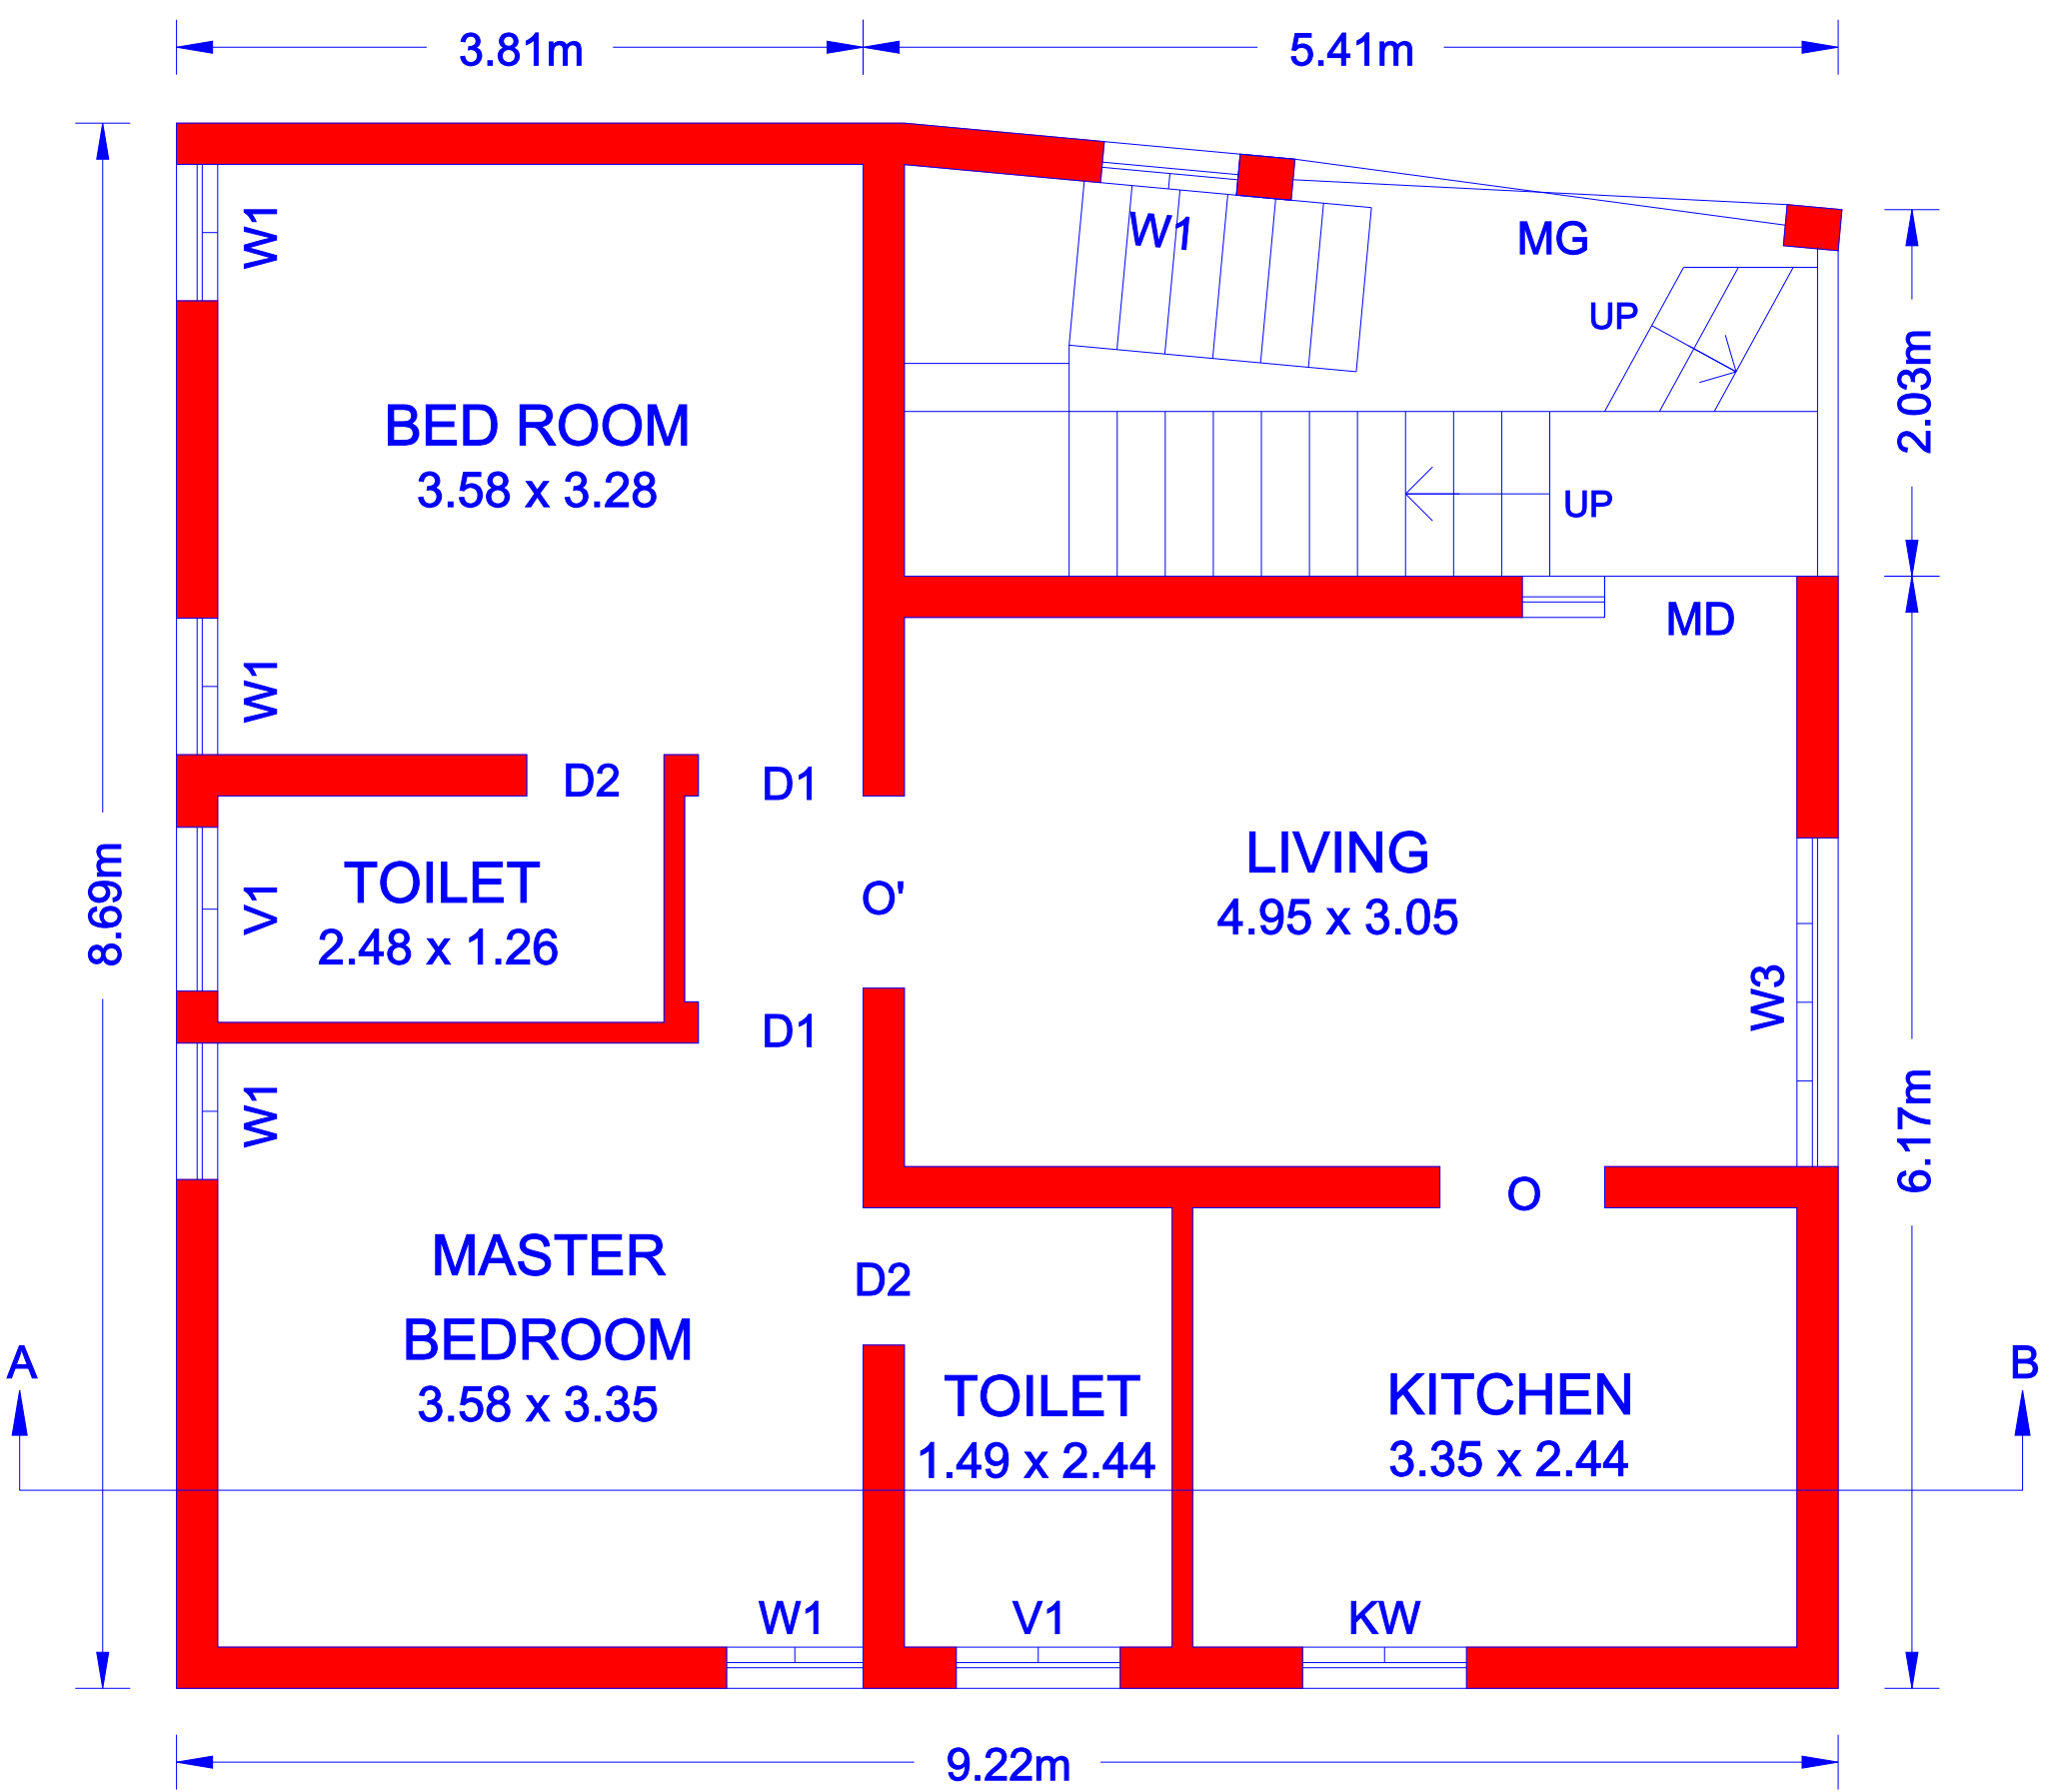


PROPOSED GROUND FLOOR PLAN


PHASE - 1, HOUSE: 6 AT PLOT NO: 6

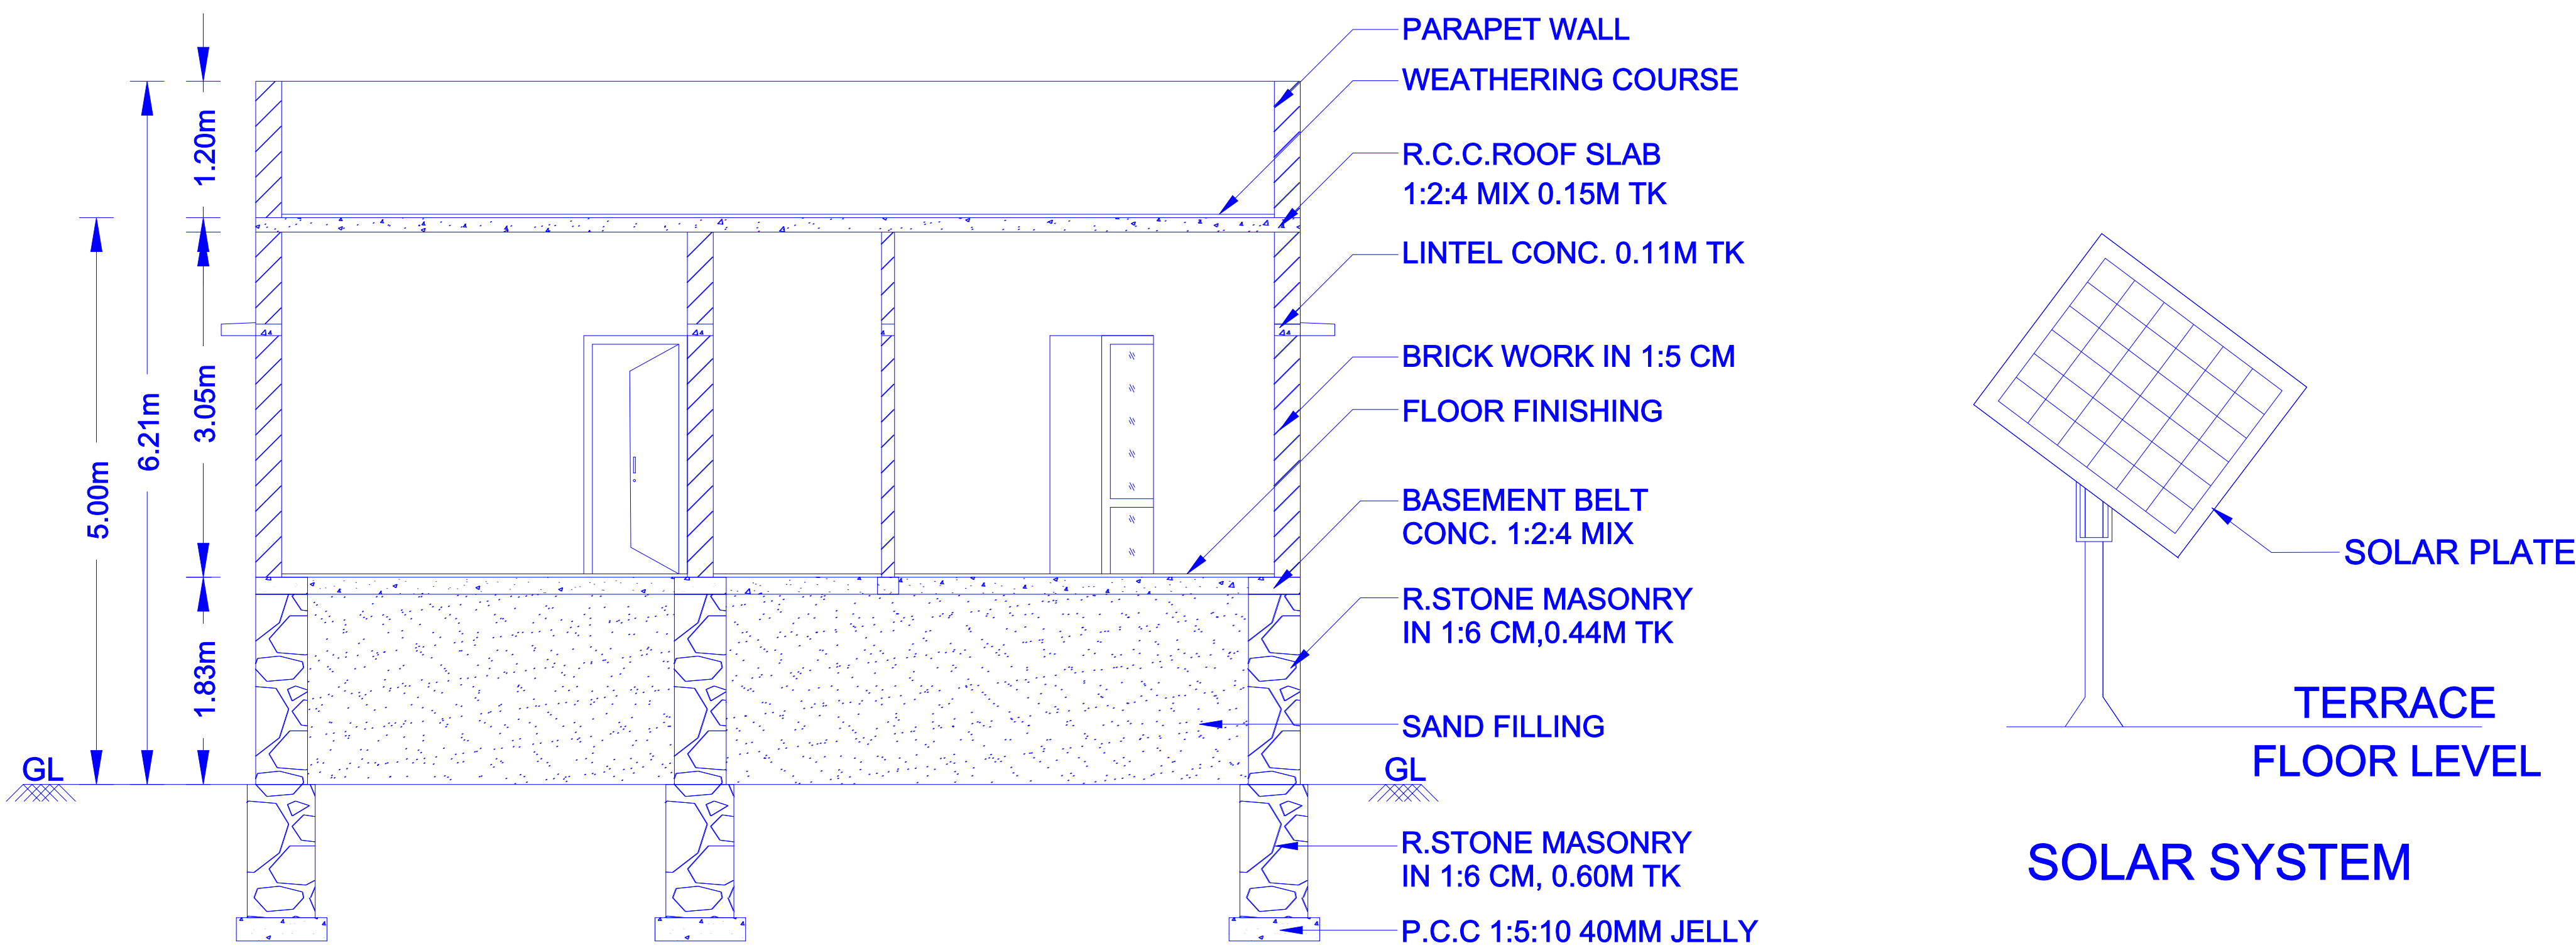


SECTION ON A-B

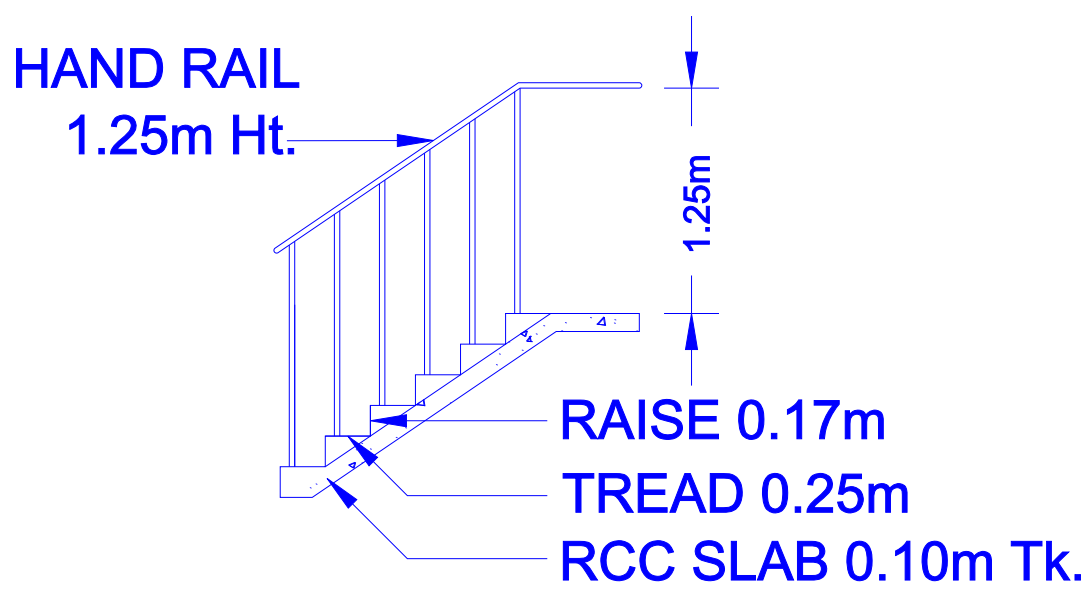




STAIR CASE DETAILS

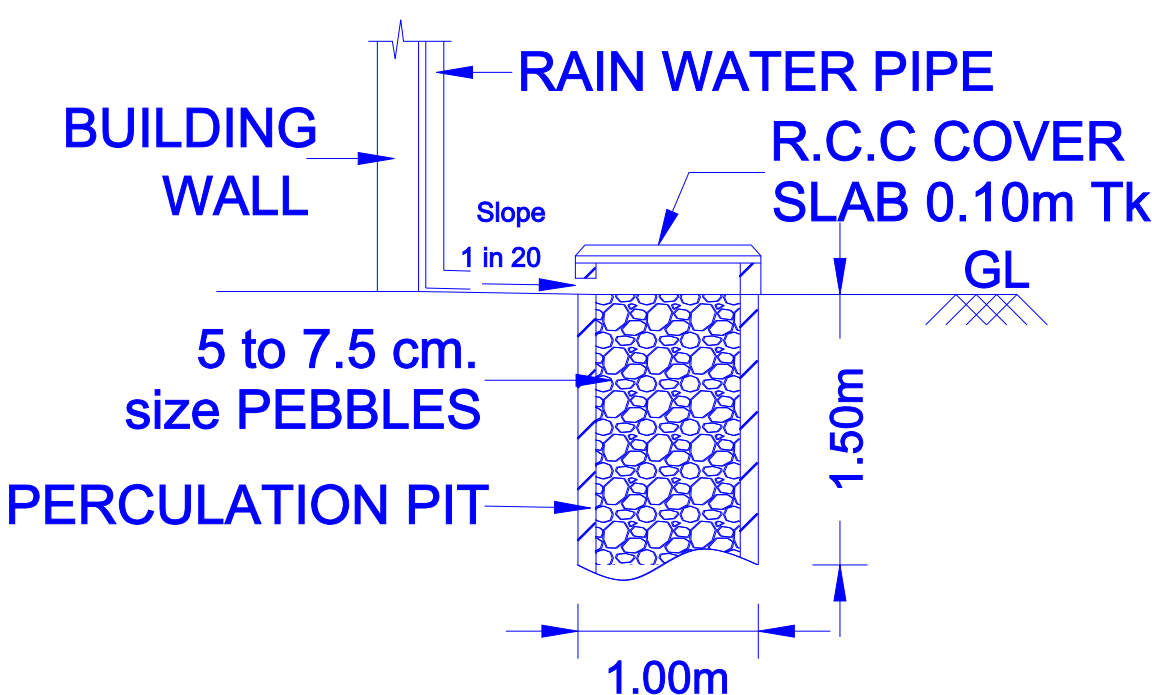

RAIN WATER HARVESTING
TRENCH PIT DETAILS

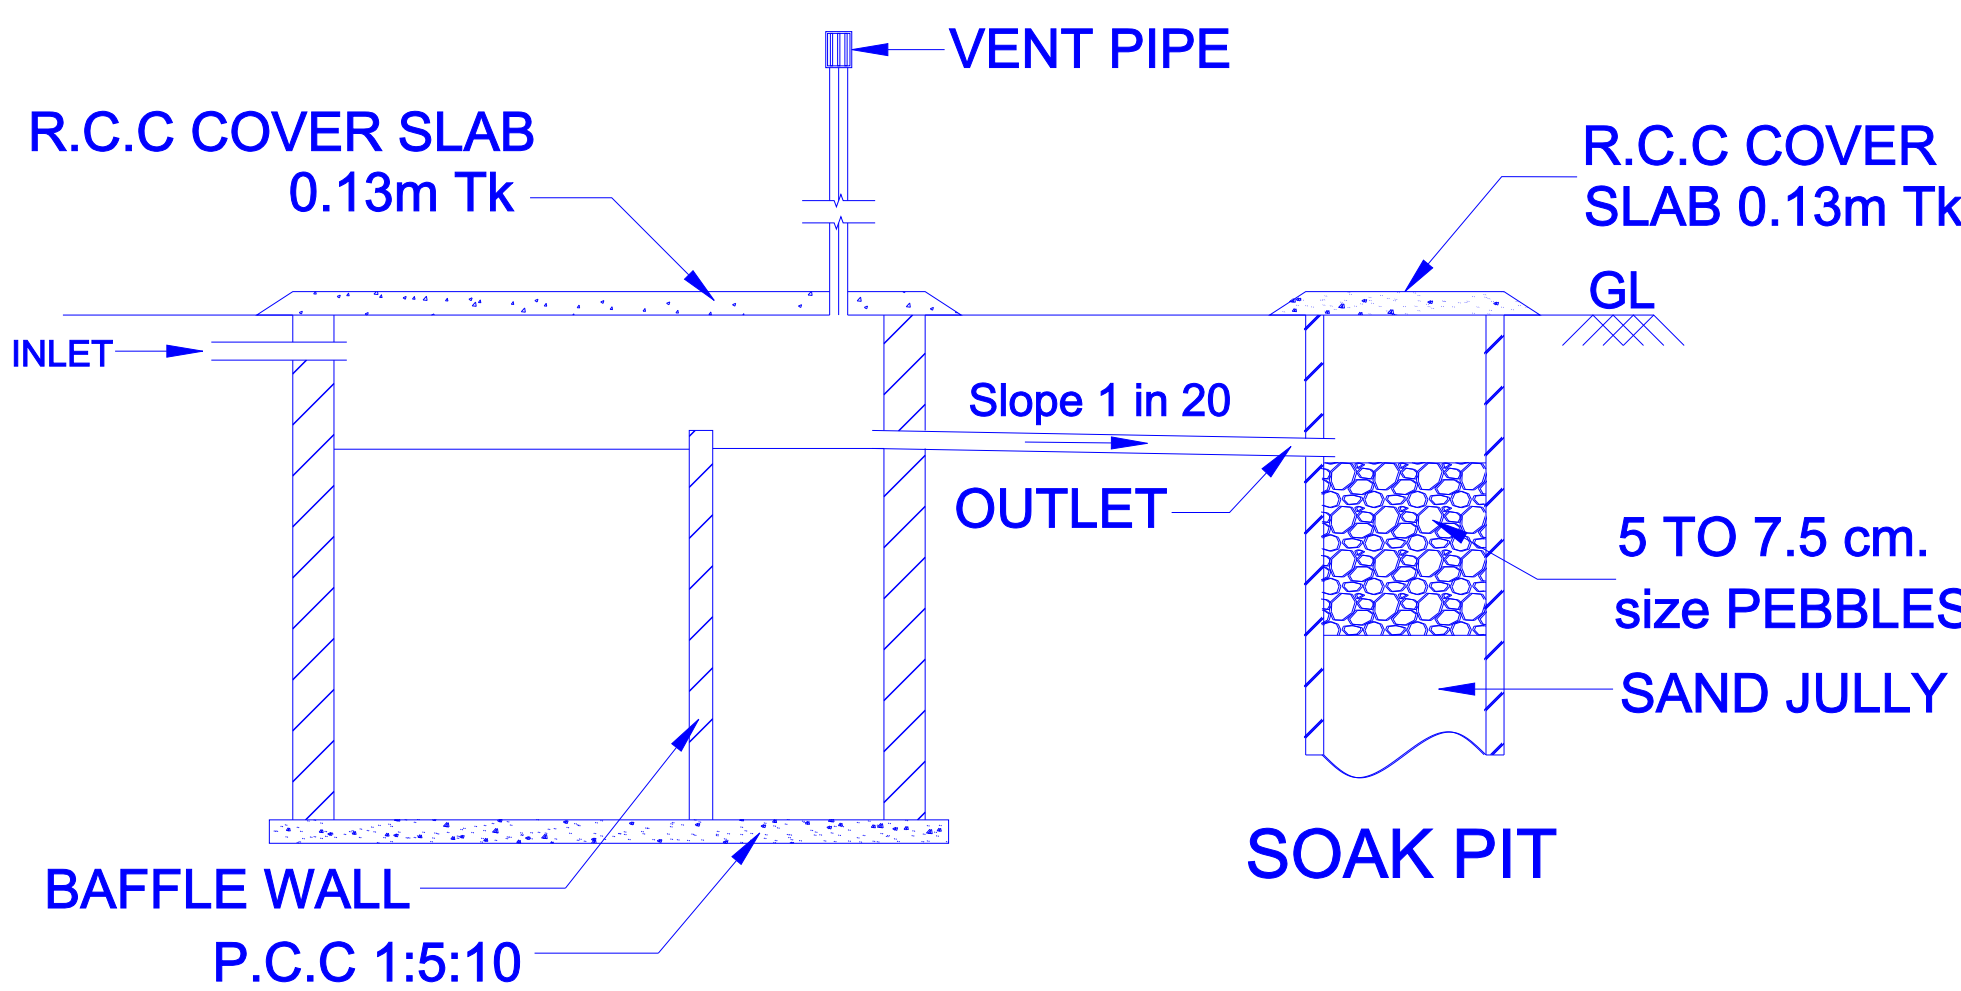

SEPTIC TANK
SEPTIC TANK DETAILS

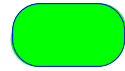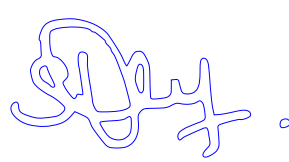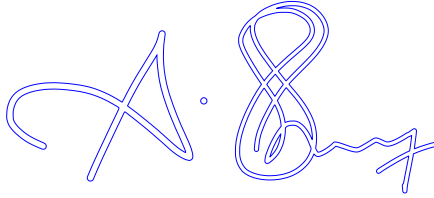		(PHASE - 1)	
AREA STATEMENT		SQ.M	SQ.FT
PLOT NO: 6 - EXTENT AS PER DOC. 		92.23	992.75
PROPOSED GROUND FLOOR AREA (HOUSE: 6 AT PLOT NO: 6) 		78.12	840.88
TOTAL PLINTH AREA OF HOUSE: 6		78.12	840.88
ALL DIMENSIONS ARE IN METER (m)			
APPLICANTS			
NAME OF THE APPLICANT		Mr. V.R.ASHOK	
GENERAL POWER OF ATTORNEY			
NAME OF THE COMPANY		M/S. SKYLINE BUILDERS.	
NUMBER. OF PARTNERS		2 NOS.	
1. Mr. S.VIGNESWARAN			
2. Mr. P. VISHNU			
 ENGINEER  Er. A. SHANMUGAVEL, B.E., REGISTERED CIVIL ENGINEER & LICENSED BUILDING SURVEYOR ASSA CONSTRUCTIONS 68/2, A.J. NAGAR, THIRUTHANGAL - 626130. SIVAKASI CORPORATION. MOBILE NO : +91 86951 44100 Regd.No : RE129/LS/2021/00017 & CE131/LS/2020/00006			
SCHEDULE OF JOINERY			
TYPE	DESCRIPTION	SIZE (M)	
MD	MAIN DOOR	1.07 X 2.13	
D1	DOOR	0.91 X 2.13	
D2	TOILET DOOR	0.76 X 2.13	
W1	WINDOW	0.76 X 1.22	
W3	WINDOW	1.83 X 1.22	
O	OPEN	0.91 X 2.13	
O'	OPEN	1.07 X 2.13	
KW	KITCHEN WINDOW	0.91 X 0.91	
V1	VENTILATOR	0.91 X 0.61	

Eight ways to know a piece of land before you pay for it.

This report covers one part of the picture. These cover the rest, drawn from the same government records, for any property in Tamil Nadu.

LandLens One

Ask anything about a property and get an answer grounded in live government records, with the sources shown.

[/landlens/one](#)



Verify My Land

Every record check run on one property and returned as a single report.

[/landlens/verify-my-land](#)



Legal Opinion

An advocate's written opinion on the title, built on the records we pull for it.

[/landlens](#)



One Map

Every layer on one map: the parcel, its boundary, zoning, water bodies and what sits around it.

[/landlens/one/map](#)



PriceMap

What land actually changed hands for around this plot, taken from the registered deeds.

[/landlens/pricemap](#)



Build Scope

What you are allowed to build here: floor space, height, coverage and setbacks.

[/landlens/build-scope](#)



Property Tracker

Watch a property and hear about it when something new is registered against it.

[/landlens/property-tracker](#)



Deal Room

Run the transaction in one place: documents, stamping, signatures and the parties.

[/landlens/deal-room](#)



Twenty-four checks you can run yourself, at no cost.

Records and verification

The registers themselves, read for you.

Encumbrance Certificate

Patta and Chitta

Field Measurement Sketch

EC Analyzer

Bank charge check

Court case search

Seller background check

Approval check by survey

Value and duty

What it is worth and what it costs to register.

Guideline value by street

Guideline value by survey

Stamp duty and registration fees

Capital gains

Floor space index

Area unit converter

Zoning and land use

What the plan says can happen on this land.

Land use zone finder

CMDA land use check

Coastal regulation zone

Master plan check

Water bodies finder

Airport height clearance

Registers and directories

Who holds it, and which office keeps the record.

Find your registering office

Temple property check

Waqf property check

RERA register



Every free tool
/tools



Services we run
for you
/services



The LandLens
suite
/landlens/one



Every claim in this document traces back to a government record.

Legal opinions, due diligence and title verification

Building plan, layout and sub-division approvals

Completion and occupancy certificates, regularisation

Escrow, negotiation and NRI property management

Land survey, soil testing, architecture and construction

Verified RealEstate
3/350/2 Mettukuppam,
OMR Thoraipakkam,
Chennai 600 097, India
hello@verified.realestate
+91 9996 12 9996

Prepared from the registers named on the page each finding sits on. Where a register could not be read, this document says so in its place rather than leaving the gap to be read as a clean result.

