PP APPROVAL RECORD

Planning Permission

Survey 148/8A and 1 more

Pavali

Virudhunagar district, Tamil Nadu

APPROVAL TYPE
Building Plan

ISSUING AUTHORITY
Rural Panchayat


The approval as the planning authority issued it, reproduced in full behind this page.

An approval speaks to what was sanctioned, not to what was built. Completion is a separate record.


PLAN SHOWING THE PROPOSED CONSTRUCTION OF COMMERCIAL SHOP BUILDING IN SURVEY NO:148/8A, PATTA NO:3265,PAVALI VILLAGE & PANCHAYAT,VIRUDHUNAGAR TALUK & DISTRICT.

APPLICANT'S NAME: 1.Mr.N.MURUGANANTHAN , 2. Mr.N.MUTHUKUMARAN ,S/O Mr.NALLATHAMBI


N

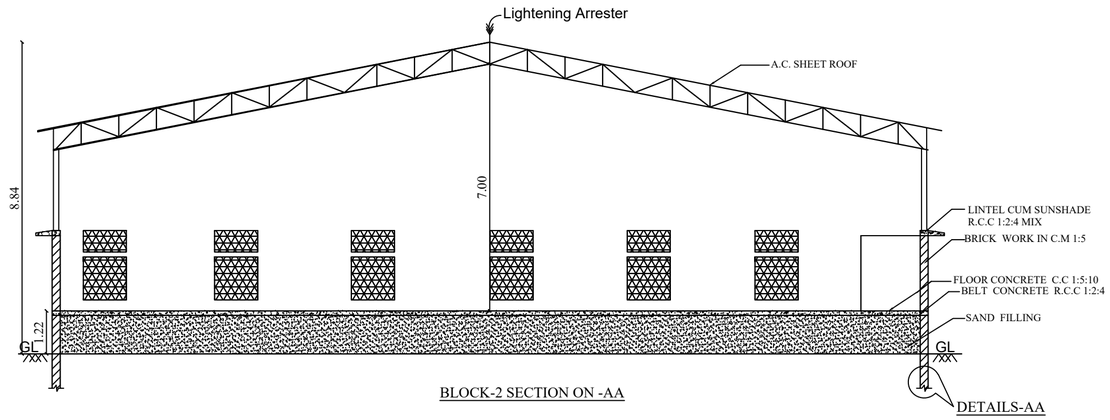


BLOCK-2 SECTION ON -AA

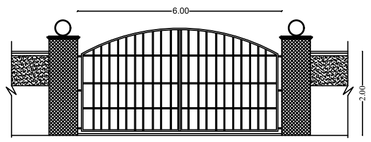


COMPOUND GATE

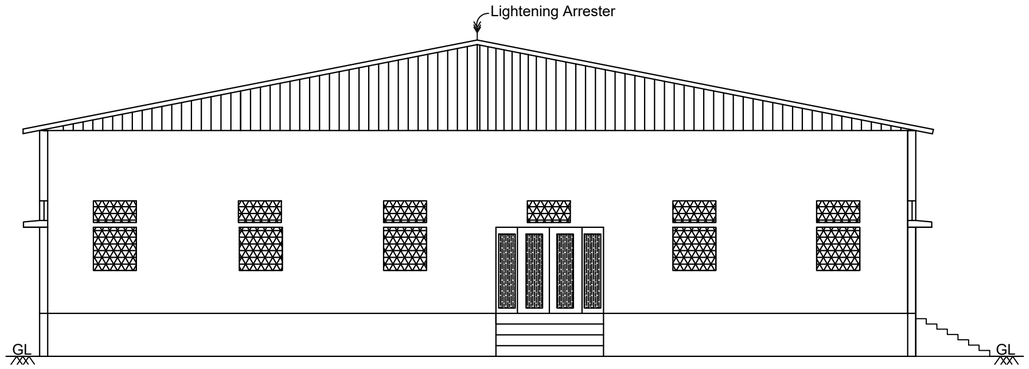


BLOCK-2 FRONT ELEVATION

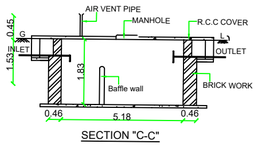


SECTION "C-C"

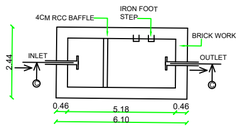


SEPTIC TANK DETAILS PLAN

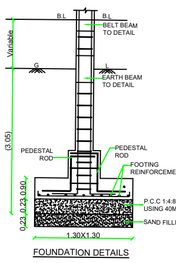


FOUNDATION DETAILS

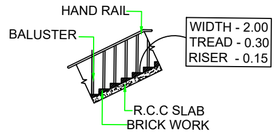


DETAILS OF STAIRCASE

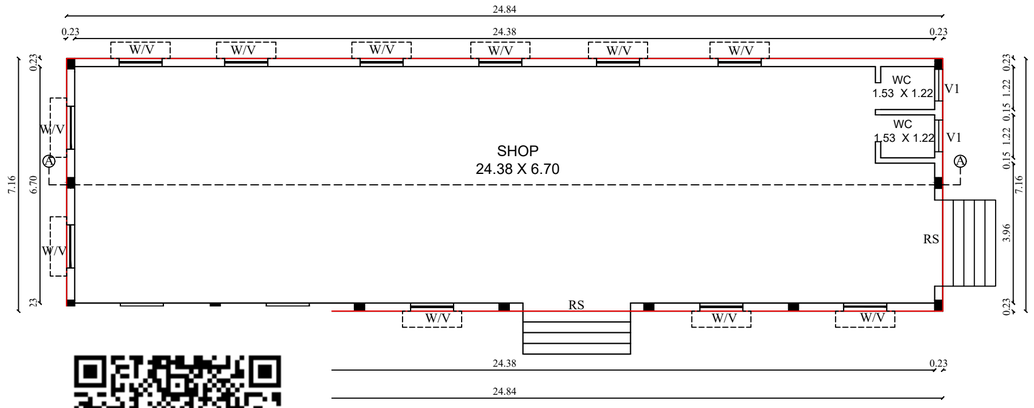


BLOCK-A PROPOSED GROUND FLOOR PLAN

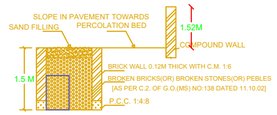


SECTION OF RAIN WATER PERCOLATION BED

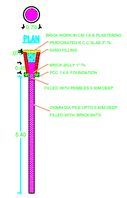

SECTION OF RAIN WATER PERCOLATION PIT

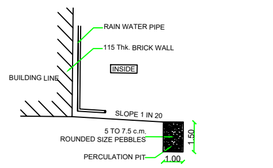

RAIN WATER COLLECTION TRENCH

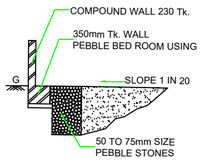

SHEET: A2

OFFICE USE ONLY

AREA DETAILS

Description	SQ.FT	SQ.M
SITE AREA	46834.16	4351.00
PRO.BLOCK-A GROUND FLOOR AREA	1915.25	177.93

TOTAL BUILT UP AREA	177.93 Sq.m
TOTAL FSI AREA	177.93 Sq.m
BLOCK-1 HEIGHT OF BUILDING	8.84M

$$F.S.I = \frac{\text{TOTAL FSI AREA}}{\text{SITE AREA}} = \frac{177.93}{4351.00} = 0.04 \leq 2.0$$

SCHEDULE OF JOINERIES

MG	—	MAIN GATE	– (6.00X2.14)
RS	—	ROLLING SHUTTER	– (3.05X2.14)
D	—	DOOR	– (0.75X2.14)
W	—	WINDOW	– (1.22X1.37)
V	—	VENTILATOR	– (1.22X0.91)
V1	—	VENTILATOR	– (0.91X0.61)

ALL DIMENSIONS SHOWN IN METER

SCALE =1: 400

REFERENCE

SITE AREA	PROPOSED BUILDING	EXISTING BUILDING	ROAD
G	R	B	Y

APPLICANT:

N. Mgn
N. Muthukumaran.

REGISTERED ENGINEER:


B.Murugan

Er. B.MURUGAN B.E.,A.M.I.E.,M.E.(Struct),PE(ECI)
Chartered Engineer/ Registered Engineer / Registered Structural Engineer/
Registered Construction Engineer / Professional Engineer/
Totalstation Surveyor/ Valuer
Reg No: DTCP/RE001/2024/Gr-II
Reg NO:DTCP/SE001/2023/Gr-II
Reg No: DTCP/CE001/2024
Reg No: PE/00055/2023
PM Construction & Survey
Collectorate Office (Opp), NH-44 Main Road
Virudhunagar-626002
Mobile: 9443977741 / 8220957741
Mail Id:pmconstructionsurvey@gmail.com

SHEET: A2

SITE PLAN SHOWING THE PROPOSED CONSTRUCTION OF COMMERCIAL SHOP BUILDING IN SURVEY NO:148/8A, PATTA NO:3265,PAVALI VILLAGE & PANCHAYAT,VIRUDHUNAGAR TALUK & DISTRICT.

APPLICANT'S NAME: 1.Mr.N.MURUGANANTHAN , 2. Mr.N.MUTHUKUMARAN ,S/O Mr.NALLATHAMBI

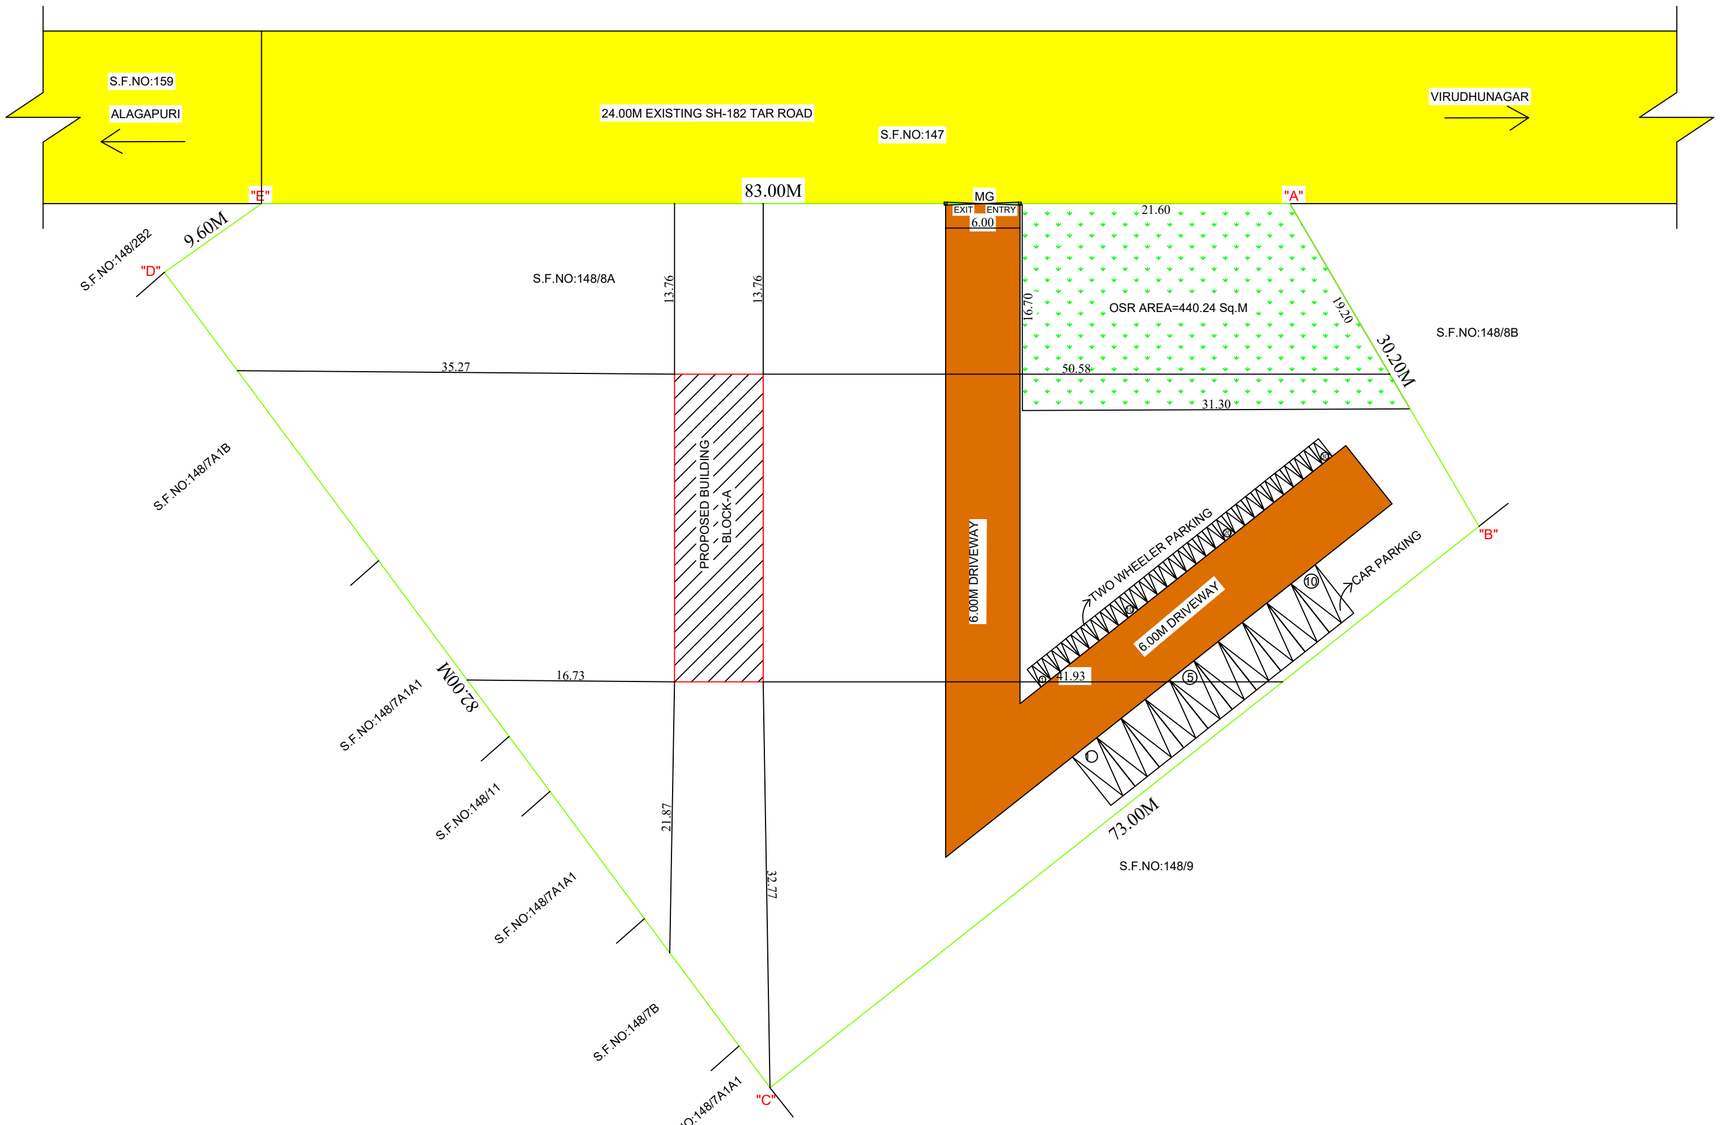

OFFICE USE ONLY

AREA DETAILS

Description	SQ.FT	SQ.M
SITE AREA	46834.16	4351.00
PRO.BLOCK-A GROUND FLOOR AREA	1915.25	177.93
TOTAL BUILT UP AREA	177.93 Sq.m	
TOTAL FSI AREA	177.93 Sq.m	
BLOCK-1 HEIGHT OF BUILDING	8.84M	

$$F.S.I = \frac{\text{TOTAL FSI AREA}}{\text{SITE AREA}} = \frac{177.93}{4351.00} = 0.04 \leq 2.0$$

SCHEDULE OF JOINERIES

MG	—	MAIN GATE	– (6.00X2.14)
RS	—	ROLLING SHUTTER	– (3.05X2.14)
D	—	DOOR	– (0.75X2.14)
W	—	WINDOW	– (1.22X1.37)
V	—	VENTILATOR	– (1.22X0.91)
V1	—	VENTILATOR	– (0.91X0.61)

ALL DIMENSIONS SHOWN IN METER

SCALE =1: 400

REFERENCE

SITE AREA	PROPOSED BUILDING	EXISTING BUILDING	ROAD
G	R	B	Y

APPLICANT:

N. Murugan

N. Muthukumaran.

REGISTERED ENGINEER:

Er. B.MURUGAN B.E.,A.M.I.E.,M.E.(Struct),PE(ECI)
Chartered Engineer/ Registered Engineer / Registered Structural Engineer/
Registered Construction Engineer / Professional Engineer/
Totalstation Surveyor/ Valuer
Reg No: DTCP/RE001/2024/Gr-II
Reg NO:DTCP/GE001/2023/Gr-II
Reg No: DTCP/CE001/2024
Reg No: PE/00055/2023
PM Construction & Survey
Collectorate Office (Opp), NH-44 Main Road
Virudhunagar-626002
Mobile: 9443977741 / 8220957741
Mail id:pmconstructionsurvey@gmail.com

THE LANDLENS SUITE

Eight ways to know a piece of land before you pay for it.

This report covers one part of the picture. These cover the rest, drawn from the same government records, for any property in Tamil Nadu.

LandLens One
Ask anything about a property and get an answer grounded in live government records, with the sources shown.
/landlens/one

Verify My Land
Every record check run on one property and returned as a single report.
/landlens/verify-my-land

Legal Opinion
An advocate's written opinion on the title, built on the records we pull for it.
/landlens

One Map
Every layer on one map: the parcel, its boundary, zoning, water bodies and what sits around it.
/landlens/one/map

PriceMap
What land actually changed hands for around this plot, taken from the registered deeds.
/landlens/pricemap

Build Scope
What you are allowed to build here: floor space, height, coverage and setbacks.
/landlens/build-scope

Property Tracker
Watch a property and hear about it when something new is registered against it.
/landlens/property-tracker

Deal Room
Run the transaction in one place: documents, stamping, signatures and the parties.
/landlens/deal-room

FREE TOOLS · NO ACCOUNT NEEDED

Twenty-four checks you can run yourself, at no cost.

Records and verification

The registers themselves, read for you.

- Encumbrance Certificate
- Patta and Chitta
- Field Measurement Sketch
- EC Analyzer
- Bank charge check
- Court case search
- Seller background check
- Approval check by survey

Value and duty

What it is worth and what it costs to register.

- Guideline value by street
- Guideline value by survey
- Stamp duty and registration fees
- Capital gains
- Floor space index
- Area unit converter

Zoning and land use

What the plan says can happen on this land.

- Land use zone finder
- CMDA land use check
- Coastal regulation zone
- Master plan check
- Water bodies finder
- Airport height clearance

Registers and directories

Who holds it, and which office keeps the record.

- Find your registering office
- Temple property check
- Waqf property check
- RERA register

Every free tool
/tools

Services we run for you
/services

The LandLens suite
/landlens/one

Verified RealEstate™

Every claim in this document traces back to a government record.

- Legal opinions, due diligence and title verification
- Building plan, layout and sub-division approvals
- Completion and occupancy certificates, regularisation
- Escrow, negotiation and NRI property management
- Land survey, soil testing, architecture and construction

Verified RealEstate
3/350/2 Mettukuppam,
OMR Thoraipakkam,
Chennai 600 097, India
hello@verified.realestate
+91 9996 12 9996

Prepared from the registers named on the page each finding sits on. Where a register could not be read, this document says so in its place rather than leaving the gap to be read as a clean result.