Verified RealEstate™

RE REGULATORY RECORD


RERA Document

The document as the regulator published it, reproduced in full behind this page.


Published for reference. The authority's own register is the operative record.

Verified RealEstate™
3/350/2 Mettukuppam,
OMR Thoraipakkam,
Chennai 600 097, India


hello@verified.realestate
+91 9996 12 9996
verified.realestate

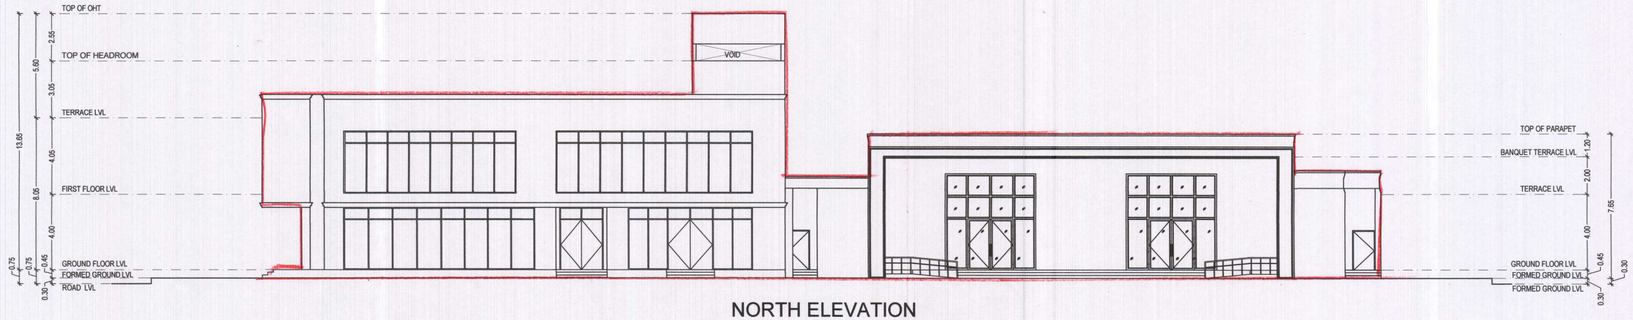

NORTH ELEVATION

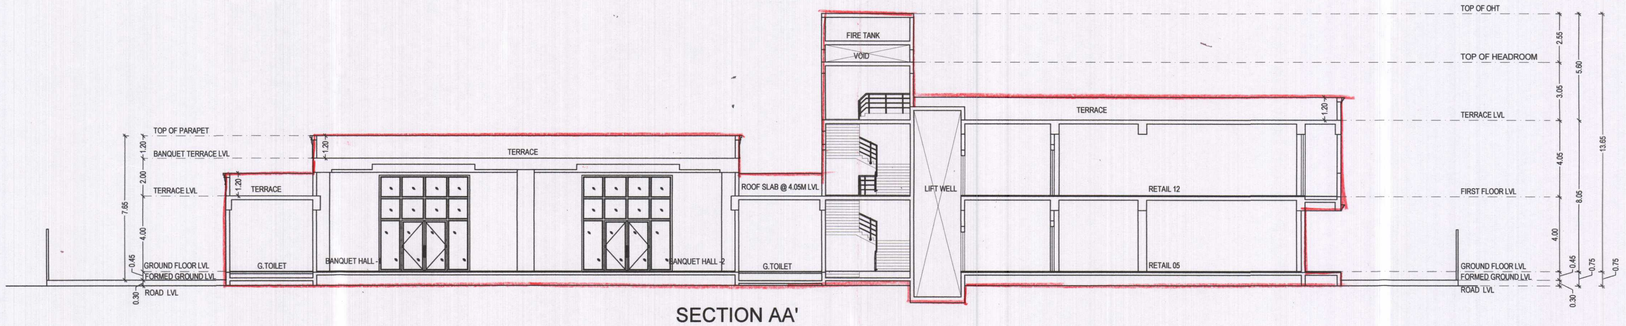

SECTION AA'

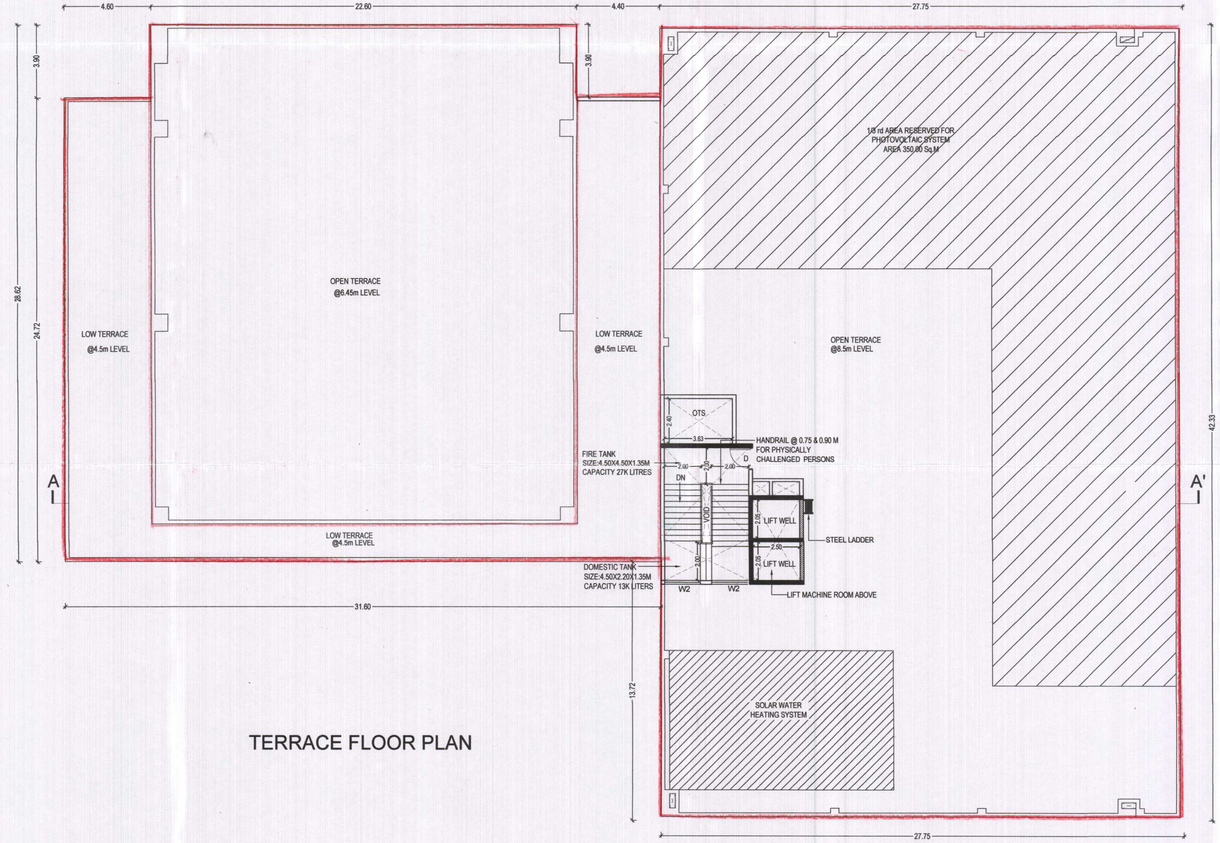

TERRACE FLOOR PLAN

PLAN SHOWING THE PROPOSED CONSTRUCTION OF COMMERCIAL BUILDING (BANQUET HALL & RETAIL SHOPS) GROUND FLOOR +1ST FLOOR AT PLOT NO: C7 OF APPROVED LAYOUT L.P/M.L.P.A.NO: 45/2021 (L.P/D.T.C.P NO: 59/2021) DATED 30.11.2021. COMPRISED IN NEW SURVEY NO. 79/139, 108/43, 108/45, 108/46, 108/55, 109/1, 109/11, 109/13, 109/15, &110/17 (OLD S.NO.79/7(Pt.), 108/9(Pt.), 108/10(Pt.), 108/14(Pt.), 108/15(Pt), 109/1(Pt.), 109/3A(Pt.), 109/9A(Pt.), 109/9B(Pt.) & 110/11(Pt.)) OF PUDUPAKKAM VILLAGE, VANDALUR TALUK, CHENGALPATTU DISTRICT.

ONLINE FILE NO: SWP/BPA/455972/2025/TCP

COLOR INDEX:

PROPOSED

SCHEDULE OF JOINERY

TYPE	DESCRIPTION	SIZE
D	DOUBLE DOOR	2.40 x 2.70
D1	DOUBLE DOOR	1.50 x 2.10
D2	FLUSH DOOR	1.20 x 2.10
FD	FIRE EXIT DOOR	1.20 x 2.10
D3	FLUSH DOOR	1.10 x 2.10
D4	FLUSH DOOR	0.90 x 2.10
D5	FLUSH DOOR	0.60 x 2.10
FG	FIXED GLASS	10.42 x 3.30
W	WINDOW	4.80 x 3.30
W1	WINDOW	2.10 x 3.20
W2	WINDOW	1.20 x 5.00
V	VENTILATOR	1.00 x 0.60
V1	VENTILATOR	0.60 x 0.60

STRUCTURAL ENGINEER

ES. KUMAR, M.Tech.- Structures
DTCP Structural Engineer-Grade-1,
Reg. No.CGLDIST/SE/Gr-I/2019/04/001
97-B/1, Dr. Abdul Kalam Street,
Ramakrishna Nagar, Melamaiyur
Chengalpattu - 603 003
Cell: 9840448613

ARCHITECT

K. JAMAL MOHIDEEN, B.Arch.
Registered Architect-CA/83/07686
New No: 15, 54th Street,
Ashok Nagar, Chennai-600 083.
Mobile: 9840098423
E-mail: rjarchitects@gmail.com


OWNER

For DLF SOUTHERN TOWNS PVT. LTD


Authorised Signatory

COMMUNITY CENTER C7 - TERRACE PLAN, ELEVATION AND SECTION

SCALE - 1:150 | SHEET NO. - 3/3

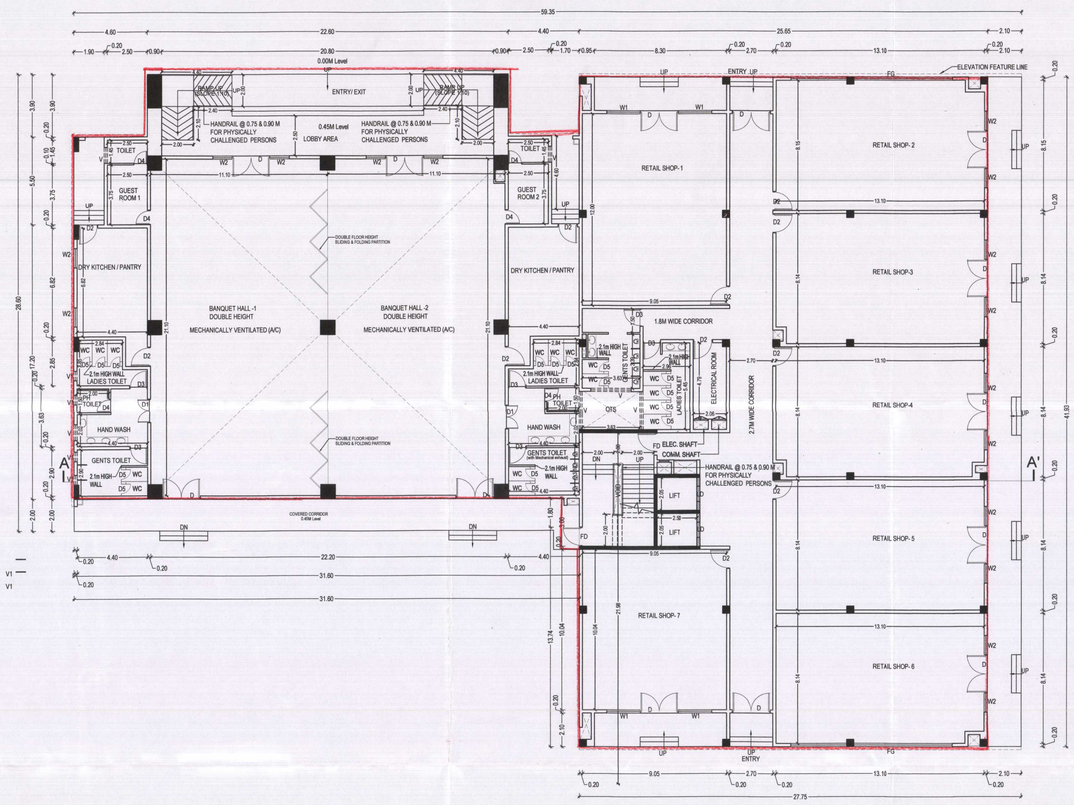

GROUND FLOOR PLAN

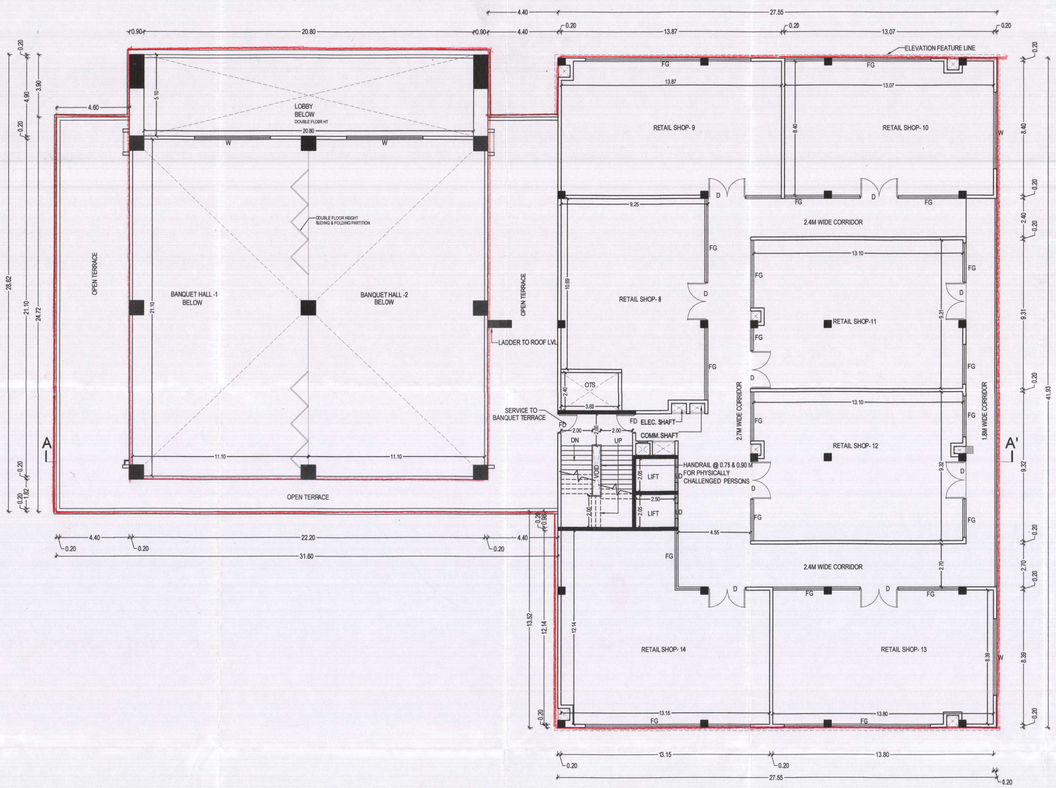

FIRST FLOOR PLAN

PLAN SHOWING THE PROPOSED CONSTRUCTION OF COMMERCIAL BUILDING (BANQUET HALL & RETAIL SHOPS) GROUND FLOOR +1ST FLOOR AT PLOT NO: C7 OF APPROVED LAYOUT L.P/M.L.P.A.NO: 45/2021 (L.P/D.T.C.P NO: 59/2021) DATED 30.11.2021. COMPRISED IN NEW SURVEY NO. 79/139, 108/43, 108/45, 108/46, 108/55, 109/1, 109/11, 109/13, 109/15, 110/171&110/172 (OLD S.NO.79/7(Pt.), 108/9(Pt.), 108/10(Pt.), 108/14(Pt.), 108/15(Pt), 109/1(Pt.), 109/3A(Pt.), 109/9A(Pt.), 109/9B(Pt.) & 110/11(Pt.)) OF PUDUPAKKAM VILLAGE, VANDALUR TALUK, CHENGALPATTU DISTRICT.

ONLINE FILE NO: SWP/BPA/455972/2025/TCP

COLOR INDEX:

PROPOSED

SCHEDULE OF JOINERY

TYPE	DESCRIPTION	SIZE
D	DOUBLE DOOR	2.40 x 2.70
D1	DOUBLE DOOR	1.50 x 2.10
D2	FLUSH DOOR	1.20 x 2.10
FD	FIRE EXIT DOOR	1.20 x 2.10
D3	FLUSH DOOR	1.10 x 2.10
D4	FLUSH DOOR	0.90 x 2.10
D5	FLUSH DOOR	0.60 x 2.10
FG	FIXED GLASS	10.42 x 3.30
W	WINDOW	4.80 x 3.30
W1	WINDOW	2.10 x 3.20
W2	WINDOW	1.20 x 5.00
V	VENTILATOR	2.40 x1.20
V1	VENTILATOR	0.60 x 0.60

STRUCTURAL ENGINEER

ES. KUMAR, M.Tech.- Structures
DTCP Structural Engineer-Grade-I,
Reg. No.CGLDIST/SE/Gr-I/2019/04/001
97-B/1, Dr. Abdul Kalam Street,
Ramakrishna Nagar, Melamaiyur
Chengalpattu - 603 003
Cell.:9840446613

ARCHITECT


K. JAMAL MOHIDEEN, B.Arch,
Registered Architect-CA/83/07886
New No.: 15, 54th Street,
Ashok Nagar, Chennai-600 083.
Mobile: 9840098425
E-mail:rjarchitects@gmail.com

OWNER


For DLF SOUTHERN TOWNS PVT. LTD.
Authorised Signatory

COMMUNITY CENTER C7 - FLOOR PLANS


SCALE - 1:150 | SHEET NO. - 2/3

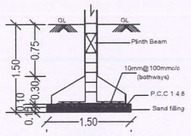


SECTION
FOUNDATION DETAILS

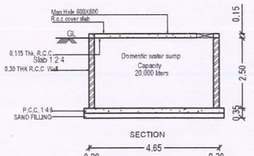


SECTION

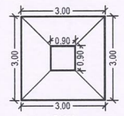


PLAN
FOUNDATION DETAILS

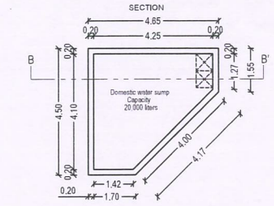


UG SUMP- PLAN
(SCALE - 1:50)

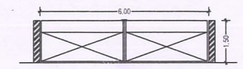


COMPOUND WALL ELEVATION

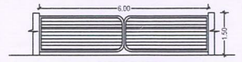

GATE ELEVATION

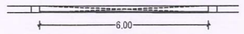

TYPICAL GATE PLAN
(SCALE - 1:50)

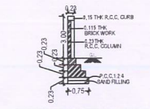
0.23
0.15 THK R.C.C. CURB
0.15 THK BRICK WORK
1.20
0.30
0.23
0.30
0.30
0.75
0.23
0.30
0.30
0.30

THE LANDLENS SUITE

Eight ways to know a piece of land before you pay for it.

This report covers one part of the picture. These cover the rest, drawn from the same government records, for any property in Tamil Nadu.

LandLens One
Ask anything about a property and get an answer grounded in live government records, with the sources shown.
/landlens/one

Verify My Land
Every record check run on one property and returned as a single report.
/landlens/verify-my-land

Legal Opinion
An advocate's written opinion on the title, built on the records we pull for it.
/landlens

One Map
Every layer on one map: the parcel, its boundary, zoning, water bodies and what sits around it.
/landlens/one/map

PriceMap
What land actually changed hands for around this plot, taken from the registered deeds.
/landlens/pricemap

Build Scope
What you are allowed to build here: floor space, height, coverage and setbacks.
/landlens/build-scope

Property Tracker
Watch a property and hear about it when something new is registered against it.
/landlens/property-tracker

Deal Room
Run the transaction in one place: documents, stamping, signatures and the parties.
/landlens/deal-room

FREE TOOLS · NO ACCOUNT NEEDED

Twenty-four checks you can run yourself, at no cost.

Records and verification

The registers themselves, read for you.

- Encumbrance Certificate
- Patta and Chitta
- Field Measurement Sketch
- EC Analyzer
- Bank charge check
- Court case search
- Seller background check
- Approval check by survey

Value and duty

What it is worth and what it costs to register.

- Guideline value by street
- Guideline value by survey
- Stamp duty and registration fees
- Capital gains
- Floor space index
- Area unit converter

Zoning and land use

What the plan says can happen on this land.

- Land use zone finder
- CMDA land use check
- Coastal regulation zone
- Master plan check
- Water bodies finder
- Airport height clearance

Registers and directories

Who holds it, and which office keeps the record.

- Find your registering office
- Temple property check
- Waqf property check
- RERA register

Every free tool
/tools

Services we run for you
/services

The LandLens suite
/landlens/one

Verified RealEstate™

Every claim in this document traces back to a government record.

- Legal opinions, due diligence and title verification
- Building plan, layout and sub-division approvals
- Completion and occupancy certificates, regularisation
- Escrow, negotiation and NRI property management
- Land survey, soil testing, architecture and construction

Verified RealEstate
3/350/2 Mettukuppam,
OMR Thoraipakkam,
Chennai 600 097, India
hello@verified.realestate
+91 9996 12 9996

Prepared from the registers named on the page each finding sits on. Where a register could not be read, this document says so in its place rather than leaving the gap to be read as a clean result.