Verified RealEstate™

RE REGULATORY RECORD

RERA Document

The document as the regulator published it, reproduced in full behind this page.

Published for reference. The authority's own register is the operative record.

Verified RealEstate™
3/350/2 Mettukuppam,
OMR Thoraipakkam,
Chennai 600 097, India

hello@verified.realestate
+91 9996 12 9996
verified.realestate

DIGITALLY VERIFIED RECORD

தமிழ்நாடு அரசு

வருவாய் மற்றும் பேரிடர் மேலாண்மைத் துறை

நில உரிமை விபரங்கள் : இ. எண் 10(1) பிரிவு

மாவட்டம் : கிருஷ்ணகிரி வட்டம் : ஓசூர்

வருவாய் கிராமம் : ஒன்னல்வாடி பட்டா எண் : 2866

உரிமையாளர்கள் பெயர்

1. பெத்தகெம்பையா மகன் முனியப்பா

புல எண்	உட்பிரிவு	புன்செய்		நன்செய்		மற்றவை		குறிப்புரைகள்
		பரப்பு	தீர்வை	பரப்பு	தீர்வை	பரப்பு	தீர்வை	
		ஹெக் - ஏர்	ரூ - பை	ஹெக் - ஏர்	ரூ - பை	ஹெக் - ஏர்	ரூ - பை	
862	1B1	0 - 80.19	0.87	--	--	--	--	2025/0105/31/647898--2025/31/09/004253SD ------ Digitally signed:gunasiva g Tahsildar 09/04/2025 01:03:44:PM
		0 - 80.19	0.87					

குறிப்பு :

1. மேற்கண்ட தகவல் / சான்றிதழ் நகல் விவரங்கள் மின் பதிவேட்டிலிருந்து பெறப்பட்டவை. இவற்றை தாங்கள் **https://eservices.tn.gov.in** என்ற இணைய தளத்தில் **31/09/099/02866/60952** என்ற குறிப்பு எண்ணை உள்ளீடு செய்து உறுதி செய்துகொள்ளவும்.
2. இத் தகவல்கள் 09-04-2025 அன்று 05:38:11 PM நேரத்தில் அச்சடிக்கப்பட்டது.
3. கைப்பேசி கேமராவின்2D barcode படிப்பான் மூலம் படித்து 3G/GPRS வழி இணையதளத்தில் சரிபார்க்கவும்

சான்று

கிருஷ்ணகிரி மாவட்டம், ஒசூர் வட்டம், ஒன்னல்வாடி கிராம புல எண். 862/1B1 விஸ். 0.80.19 தீர்வை 0.87 பட்டா எண். 2866, நஞ்சையபர த/பெ. பெத்தகெம்பையா என்பவர் பெயரில் கிராம கணக்கில் பட்டா தாக்கலாகியுள்ளது. மேற்படி புல எண். AD கண்டிசன் நிலமோ, ஆதி திராவிடருக்கு உட்பட்ட நிலமோ, கோவில் நிலமோ, மற்றும் அரசு புறம்போக்கு நிலமோ இல்லை என சான்றளிக்கப்படுகிறது.

11/4/24

கிராம நிர்வாக அலுவலர்
Village Administrative Officer
88, Onalvadi Village
Hosur Taluk


மாவட்டம். தருமபுரி

வட்டம். ஓசூர்

புல எண். 862

கிராமம் { எல்லை. "T"
பெயர். ஆனைமல்வா

பரப்பு: ஹெக்டேர் 3. ஏர். 59.5

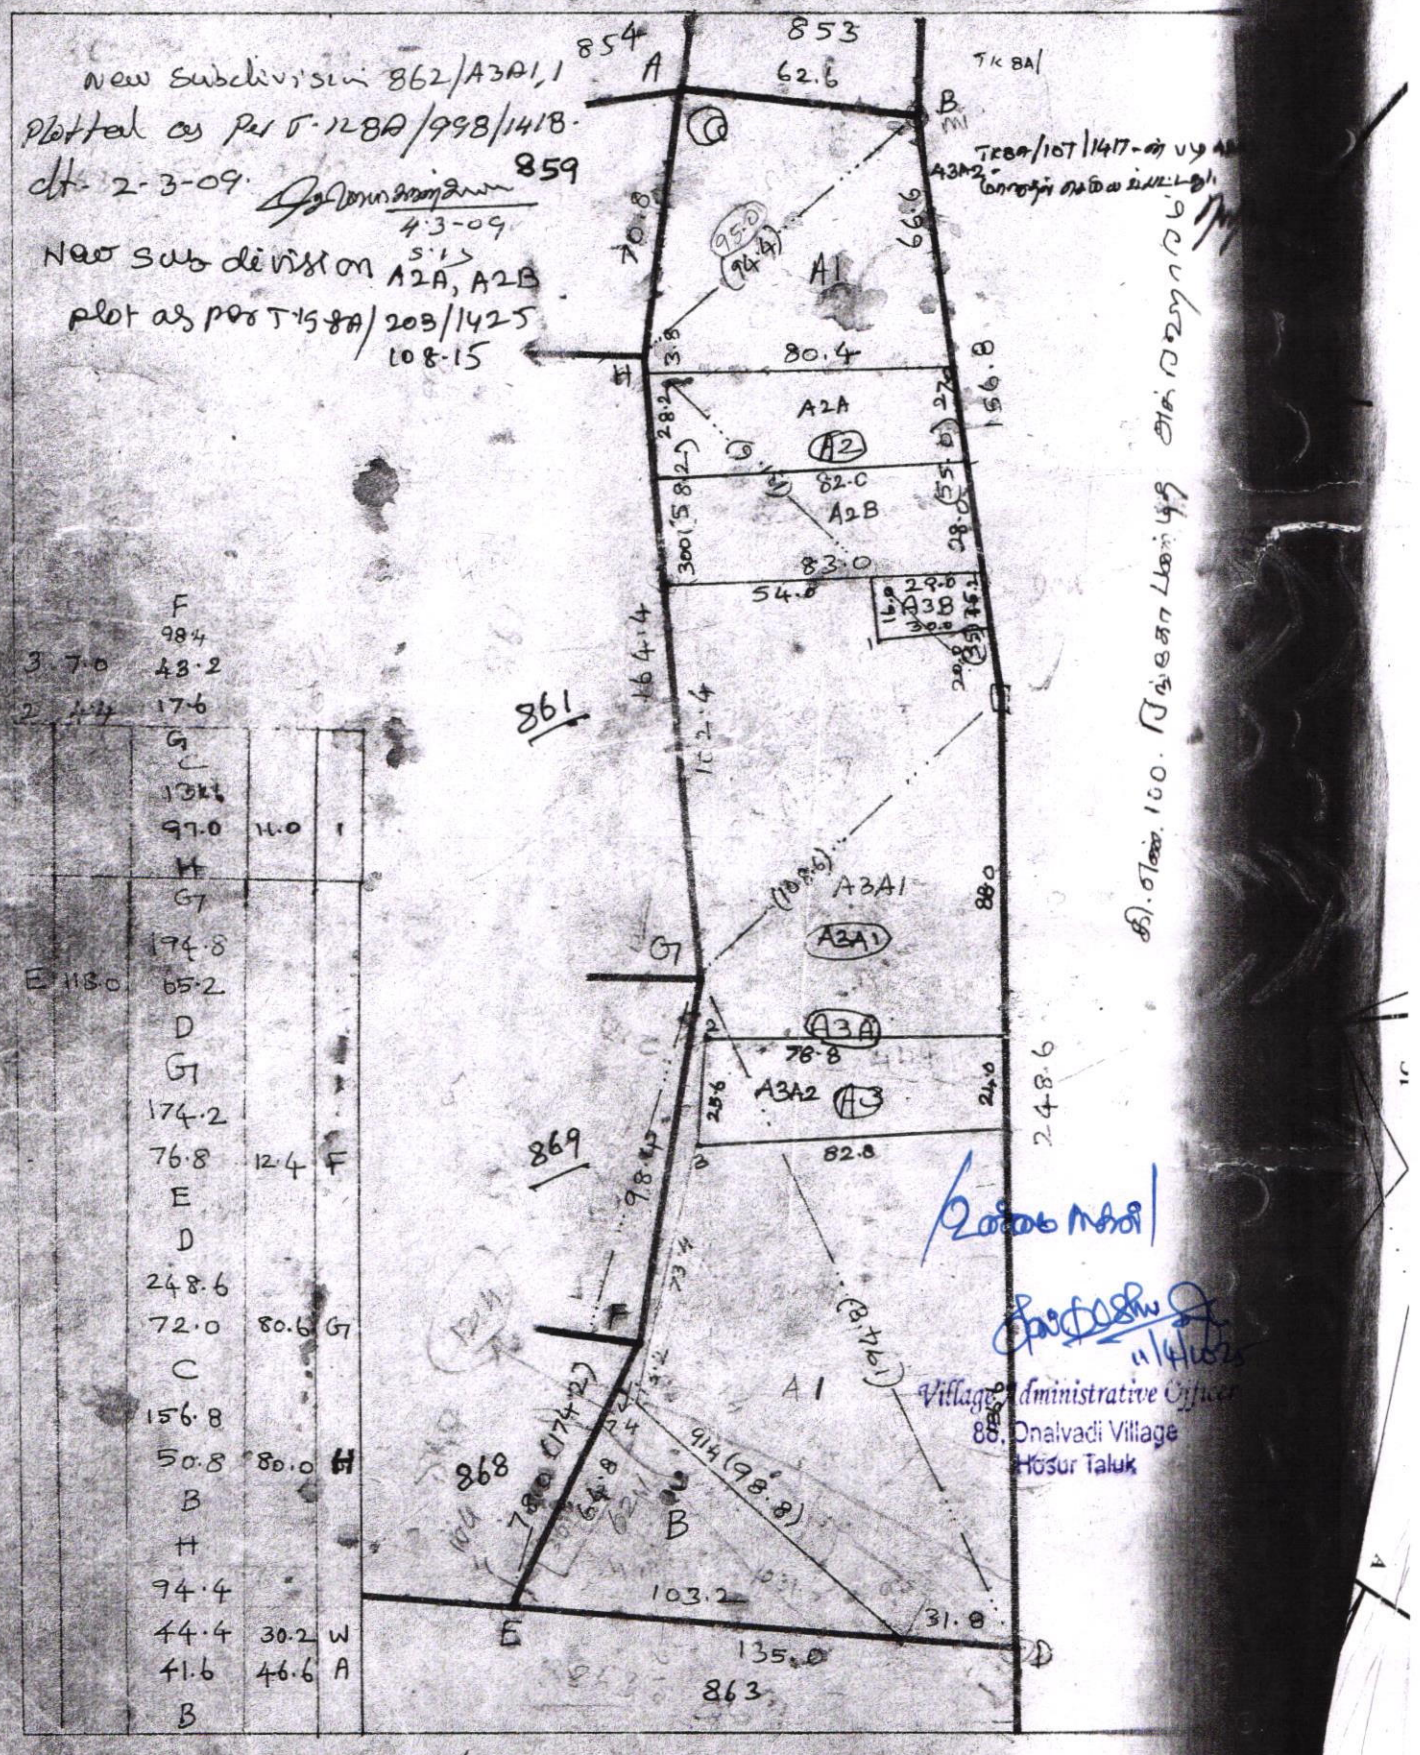

அளவு. 1:2000 மீ

4.12.09

new sub division nos. A3A & A3B
changes carried out as per

1	2	3	4	5	6	7	8	9	10	11	12
							சூ.வை.	ஹெ.ஏர்ஸ்.	சூ.பை.		
	2	857-பா	ர	பு	...	8-3	7	2 77	0 15·5	0 43	419 சி. நாகப்பா.
	3	-பா.	ர	பு	...	8-3	7	2 77	0 16·5	0 47	738 உ. வீரபத்திரப்பா.
									0 73·5	2 06	
	1	858-1	ர	பு	...	8-3	7	2 77	0 55·0	1 51	1130 மு. முனியப்பா (1), சி. குண்டப்பா (2).
	2	-2	அ	புற	...	...	...	...	0 14·5	...	... வாரி.
									0 69·5	1 51	
		859	ர	பு	...	8-5	10	1 09	0 45·5	0 50	1068 த. ஜெயம்மா (1), பீ. சித்தப்பா (2), பி. சிக்க சித்தப்பா (2).
	A1	860-A1	ர	பு	...	8-3	...	0 62	0 20·0	0 13	471 சி. பிள்ளை யப்பா.
	A2	-A2	ர	பு	...	8-3	...	0 62	0 11·5	0 06	279 செ. சித்தம்மா.
	B	-B	ர	பு	...	8-3	...	0 62	0 69·5	0 43	420 ரா. நாராயண ராஜ்.
									1 01·0	0 62	
	1	861-பா	ர	பு	...	8-5	10	1 09	0 35·0	0 35	635 சி. முனியப்பா.
	2	-பா	ர	பு	...	8-5	10	1 09	0 36·5	0 40	505 பெத்த கெம்பையா.
									0 71·5	0 75	
	A1	862-A பா	ர	பு	...	8-5	10	1 09	0 49·0	0 53	707 மு. ரர்மய்யா.
	A2	-A பா	ர	பு	...	8-5	10	1 09	0 48·5	0 53	635 சி முனியப்பா.
	A3	-A பா	ர	பு	...	8-5	10	1 09	2 30·5	2 50	505 பா. பெத்த கெம்பையா.
	B	-B	ர	பு	...	8-5	10	1 09	0 31·5	0 31	505 பா. பெத்த கெம்பையா.
									3 59·5	3 87	
	1A1	863-1A பா	ர	பு	...	8-5	10	1 09	0 01·5	0 06	505 பா. பெத்த கெம்பையா.
	1A2	-1A பா	ர	பு	...	8-5	10	1 09	0 06·0	0 07	206 மு. சம்பங்கி யப்பா.
	1A3	-1A பா	ர	பு	...	8-5	10	1 09	0 25·5	0 28	739 கூ. வீர பத்திரப்பா.

Village Administrative Officer
88, Onaivadi Village
Hosur Taluk

THE LANDLENS SUITE

Eight ways to know a piece of land before you pay for it.

This report covers one part of the picture. These cover the rest, drawn from the same government records, for any property in Tamil Nadu.

LandLens One
Ask anything about a property and get an answer grounded in live government records, with the sources shown.
/landlens/one

Verify My Land
Every record check run on one property and returned as a single report.
/landlens/verify-my-land

Legal Opinion
An advocate's written opinion on the title, built on the records we pull for it.
/landlens

One Map
Every layer on one map: the parcel, its boundary, zoning, water bodies and what sits around it.
/landlens/one/map

PriceMap
What land actually changed hands for around this plot, taken from the registered deeds.
/landlens/pricemap

Build Scope
What you are allowed to build here: floor space, height, coverage and setbacks.
/landlens/build-scope

Property Tracker
Watch a property and hear about it when something new is registered against it.
/landlens/property-tracker

Deal Room
Run the transaction in one place: documents, stamping, signatures and the parties.
/landlens/deal-room

FREE TOOLS · NO ACCOUNT NEEDED

Twenty-four checks you can run yourself, at no cost.

Records and verification

The registers themselves, read for you.

- Encumbrance Certificate
- Patta and Chitta
- Field Measurement Sketch
- EC Analyzer
- Bank charge check
- Court case search
- Seller background check
- Approval check by survey

Value and duty

What it is worth and what it costs to register.

- Guideline value by street
- Guideline value by survey
- Stamp duty and registration fees
- Capital gains
- Floor space index
- Area unit converter

Zoning and land use

What the plan says can happen on this land.

- Land use zone finder
- CMDA land use check
- Coastal regulation zone
- Master plan check
- Water bodies finder
- Airport height clearance

Registers and directories

Who holds it, and which office keeps the record.

- Find your registering office
- Temple property check
- Waqf property check
- RERA register

Every free tool
/tools

Services we run for you
/services

The LandLens suite
/landlens/one

Verified RealEstate™

Every claim in this document traces back to a government record.

- Legal opinions, due diligence and title verification
- Building plan, layout and sub-division approvals
- Completion and occupancy certificates, regularisation
- Escrow, negotiation and NRI property management
- Land survey, soil testing, architecture and construction

Verified RealEstate
3/350/2 Mettukuppam,
OMR Thoraipakkam,
Chennai 600 097, India
hello@verified.realestate
+91 9996 12 9996

Prepared from the registers named on the page each finding sits on. Where a register could not be read, this document says so in its place rather than leaving the gap to be read as a clean result.