Verified RealEstate™

Your trusted partner for buying, selling, and managing property, ensuring hassle-free service with 100% transparency.

3/350/2 Mettukuppam,
OMR Thoraipakkam,
Chennai, India

hello@verified.realestate
+91 9996 12 9996

Official Property Record

Digitally Verified Record - Powered by Verified RealEstate™



DESIGN CALCULATION

PLAN SHOWING THE PROPOSED CONSTRUCTION OF BUILDING STILT FLOOR + 5 FLOORS (HEIGHT – 18.0M) RESIDENTIAL BUILDING WITH 20 DWELLINGS UNITS, PLOT NO.30 & 31, DREAM PARK LAYOUT, SITHALAPAKKAM, CHENNAI 600126 COMPRISED IN OLD S.NO.43/3A, 43/3B1A, 43/3B1B, 43/5B & 44/1, NEW PATTA S.NO.43/3 & 43/4 OF SITHALAPAKKAM VILLAGE WITHIN THE LIMIT OF ST.THOMAS MOUNT PANCHAYAT UNION.

STRUCTURAL CONSULTANTS:-

Aura engineering consultants
#8, 50th st, Sarvamangala Colony,
7th Avenue,,Ashok Nagar,
Chennai – 600 083 .
Fixed Line :- 044 4859 7100
projects.auraengg@gmail.com

R. MANIKANDAN, M.Tech.,(Structures)
Registered Structural Engineer Grade I
SE/GR-I/19/06/154 (CMDA), RSE 100692019 (GCC)
AURA ENGINEERING CONSULTANTS
13/27, 67th Street, R.V. Nagar,
Ashok Nagar, Chennai-600 083.
Ph: 044-48597100 Cell: 9790751378

CONTENTS

1.0 Design Brief 1

2.0 Design Criteria

2.1 Project Description 1

2.2 General 1

2.3 Design Codes & Standards 1

3.0 Loading

3.1 Dead Load 1

3.2 Live Load 2

3.3 Wind Load 2

3.4 Seismic Load 2

3.5 Loading Combinations 2

4.0 Structural Material

4.1 Steel Material Specification 3

4.2 Concrete Material Specifications 3

4.3 Reinforcement Material Specifications 3

4.4 Concrete Cover 3

5.0 Structural Description

5.1 Method of Analysis 4

5.2 Framing System, Analysis and Design 5

5.3 Deflection limits 5

Appendix-I Design Calculations

Appendix-II General Arrangement drawings

R. MANIKANDAN, M.Tech.,(Structures)
Registered Structural Engineer Grade I
SE/GR-I/19/06/154 (CMDA), RSE 100692019 (GCC)
AURA ENGINEERING CONSULTANTS
13/27, 67th Street, R.V. Nagar,
Ashok Nagar, Chennai-600 083.
Ph: 044-48597100 Cell: 9790751378

1.0 DESIGN BRIEF:

THIS DOCUMENT PLAN SHOWING THE PROPOSED CONSTRUCTION OF BUILDING STILT FLOOR + 5 FLOORS (HEIGHT – 18.0M) RESIDENTIAL BUILDING WITH 20 DWELLINGS UNITS, PLOT NO.30 & 31, DREAM PARK LAYOUT, SITHALAPAKKAM, CHENNAI 600126 COMPRISED IN OLD S.NO.43/3A, 43/3B1A, 43/3B1B, 43/5B & 44/1, NEW PATTA S.NO.43/3 & 43/4 OF SITHALAPAKKAM VILLAGE WITHIN THE LIMIT OF ST.THOMAS MOUNT PANCHAYAT UNION.

2.0 GENERAL DESIGN CRITERIA

2.1. Description of the structure

The Residential Building consists of Stilt Floor + 5 Upper floors and the structure is designed as a RCC framed structure.

1. Size of the building : 18.00 X 16.80M
2. Height of the building : 18.00M
3. Number of storeys above GL : Stilt Floor +5 upper floors
4. Floor to floor height of this building : Ground and First floors - 3.0m
   : Typical floor – 3.0m
5. Type of foundation : Isolated foundation as per geotechnical report

2.2. Materials Used

Following materials are generally used in the design of the various components of the structure.
For Concrete Structure

- M25 grade concrete for all reinforced concrete parts of the structure
- Fe500 grade Structural reinforcement steel
- Masonry for all walls : Brick / Block

2.3. Design Codes & Standards

Following codes and specifications have been generally used in the design of the members of the structure.

- IS 456 : 2000 Code of practice for Plain and Reinforced concrete
- SP: 16 Design Aids for Reinforced concrete
- IS 875 : 1987 Design Loads for building and structures
- IS 1893 : 2002 Criteria for Earthquake Resistant design of structures
- IS 13920: 1993 Ductile Detailing of R.C structures subjected to Seismic forces
- SP: 34 Handbook on Concrete Reinforcement & Detailing
- IS 800 : 1984 Code of practice for general construction in steel
- IS 2062 : 1999 Steel for general structural purposes specification
- IS 1786: 1985 Specification for high strength deformed bars and wires for concrete reinforcement

3.0 LOADING

Primary Load:

- Dead Load (DL)
- Live Load (LL)

3.1. Dead load (DL)

Material weight

- Density of Concrete =25 kN/m^3

R. MANIKANDAN, M.Tech.,(Structures)
Registered Structural Engineer Grade I
SE/GR-I/19/06/154 (CMDA), RSE 100692019 (GCC)
AURA ENGINEERING CONSULTANTS
13/27, 67th Street, R.V. Nagar,
Ashok Nagar, Chennai-600 083.
Ph: 044-48597100 Cell: 9790751378

- D.L. due to partitions
  (Light Partition as per IS 875) =1.50 kN/m^2
- D.L due to floor finish 50mm thick = 0.05x25 = 1.25 kN/m^2

3.2. Live load (LL)

Minimum Uniformly Distributed Live Loads:

Occupancy or use	Live Load (kn/m^2)
All rooms and kitchens	2.00
Toilet and bath rooms	3.00
Corridors, passages, staircases	3.00
Balconies	3.00
Terrace Floor	1.50
Basic wind speed	=50 m/sec
Seismic Zone	=Zone III

3.5 Loading Combinations

The following combinations of Loads as per IS 1893 is considered in the STAAD Analysis

- 1.5(DL +LL)
- 1.2(DL + LL)

The below load combinations are used to check the structure in serviceability condition.

- 1.0(DL +LL)

4.0 STRUCTURAL MATERIAL:

4.1 Concrete Material Specifications:

Concrete compressive cube strength	- 25 N/mm^2
Minimum cement content	- Refer standard drawings for general & Legends
Cement type	- OPC
Free water cement ratio	- 0.5 (Maximum)
Nominal maximum size of aggregate	- 20mm UNO

4.2 Reinforcement:

Steel reinforcement shall be deformed bars, the characteristic of reinforcement bars shall conform to the following specification:

Grade of Steel	Actual Yield Strength (MPa)
Grade Fe500	Minimum 500 MPa,

4.4 Concrete cover:

Cover for Reinforcement is considered as per Table 16A of NBC, for a Fire resistance of 2 hrs.

- Raft Slab = 50mm
- Footing = 50mm
- RC Wall = 30mm
- Columns = 40mm

R. MANIKANDAN, M.Tech.,(Structures)
Registered Structural Engineer Grade I
SE/GR-I/19/06/154 (CMDA), RSE 100692019 (GCC)
AURA ENGINEERING CONSULTANTS
13/27, 67th Street, R.V. Nagar,
Ashok Nagar, Chennai-600 083.
Ph: 044-48597100 Cell: 9790751378

- Beams = 30mm
- Slabs = 25mm

5.0 Structural Description

5.1. Method of analysis

Structure analysis & design:

The structure is analyzed as a Space frame structure in STADD Pro Vi8. Columns, Footing, Basement walls, slabs, Beams and Staircases are designed as reinforced concrete members.

5.2. Framing System, Analysis and Design

Limit State concept of design will be used as per IS: 456-2000 & SP - 16. The detailing of reinforcement shall be done satisfying the requirements of IS: 456-2000, SP-16, IS: 13920, IS: 4326-1993 and SP-34.

The Slabs and beams are checked for deflection as per IS 456:2000. Cover for Reinforcement is considered as per Table 16A of NBC, for a Fire resistance of 2 hrs.

R. MANIKANDAN, M.Tech.,(Structures)
Registered Structural Engineer Grade I
SE/GR-I/19/06/154 (CMDA), RSE 100692019 (GCC)
AURA ENGINEERING CONSULTANTS
13/27, 67th Street, R.V. Nagar,
Ashok Nagar, Chennai-600 083.
Ph: 044-48597100 Cell: 9790751378


APPENDIX I

Design Calculations

Column Design

PROJECT	RESIDENTIAL BUILDING (S+05), PLOT NO.30 & 31, DREAM PARK LAYOUT, SITHALAPAKKAM	DOCUMENT. NO	DATE	DESIGNED	DATE
TITLE	Design for a Short Column with Biaxial Bending	REVISION	DATE	CHECKED	DATE

CL. NO.	DESIGN CALCULATIONS	REFERENCES

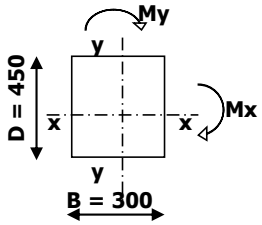

Column No: **CRITICAL LOAD CASE:**

1.0 Basic Data

1.1 Material Data

Grade of Concrete M **25**
Grade of Steel Fe **500**

1.2 Codal Data

Nominal Cover	=	**40**	mm			Cl 26.4.2.1,IS456:2000
Diameter of the Bar	=	**25**	mm	≥	12 mm	
d'	=	52.5	mm			

1.3 Basic Dimensions

Unsupported Length of the Column	L_{ox}	=	**3000**	mm			
	L_{oy}	=	**3000**	mm			
	L_{ex}	=	**3000**	mm			Table 28 ,
	L_{ey}	=	**3000**	mm			IS456:2000
Size of the Column	B X D	=	**300**	x	**450**	mm	

1.4 Analysis Results

Factored Axial Load	P_u	=	**780.0**	kN
Factored Moment	M_{ux}	=	**22.00**	kNm
Factored Moment	M_{uy}	=	**71.00**	kNm

2.0 Check for Slenderness

Slenderness Ratio about Major Axis	L_{ex} / D	=	6.667	
Slenderness Ratio about Minor Axis	L_{ey} / B	=	10.000	

Since Leff / LLD <12 Designed as Short Column Cl 25.1.2, IS456:2000

3.0 Check for Eccentricity

Minimum Eccentricity $e_x = L_{ox}/500 + D/30$ = 21.0 mm >20 Cl 25.4
$e_y = L_{oy}/500 + B/30$ = 16.0 mm <20 IS456:2000

3.1 Moments Due to Minimum Eccentricity

	Me_x	=	16.38	kN.m
	Me_y	=	15.60	kN.m

4.0 Design Moment

Design Moment about X axis	M_{ux}	=	22.00	kN.m
Design Moment about Y axis	M_{uy}	=	71.00	kN.m

R. MANIKANDAN, M.Tech.(Structures)
Registered Structural Engineer Grade I
SE/GR-I/19/06/154 (CMDA), RSE 100692019 (GCC)
AURA ENGINEERING CONSULTANTS
13/27, 67th Street, R.V. Nagar,
Ashok Nagar, Chennai-600 083.
Ph: 044-48597100 Cell: 9790751378

PROJECT	**RESIDENTIAL BUILDING (S+05), PLOT NO.30 & 31, DREAM PARK LAYOUT, SITHALAPAKKAM**	**DOCUMENT. NO**	**DATE**	**DESIGNED**	**DATE**
TITLE	**Design for a Short Column with Biaxial Bending**	**REVISION**	**DATE**	**CHECKED**	**DATE**

CL. NO.	DESIGN CALCULATIONS	REFERENCES
5.0	**Uniaxial Moment Carrying capacity of the Section about X & Y- axis**	
	d' / D = 0.117	
	d' / B = 0.175	
	Assume the Reinforcement Percentage p = **2.00**	
	p / f_{ck} = 0.080	
	$p_u / f_{ck}BD$ = 0.231	
	Reinforcement distributed equally on four sides **4**	
	$M_{ux1} / f_{ck}BD^2$ = 0.137	Chart 43 - 46
	$M_{uy1} / f_{ck}DB^2$ = 0.119	SP 16 : 1980
	Moment carrying capacity about X axis M_{ux1} = 207.89 kN.m	
	Moment carrying capacity about Y axis M_{uy1} = 120.61 kN.m	
6.0	**Calculation of P_{uz}**	
	$P_{uz} = 0.45 f_{ck} A_c + 0.75 f_y A_{sc}$ = 2500.88 kN	Cl 39.6 , IS456:2000
	P_u/P_{uz} = 0.312	
	α_n = 1.186	Cl 39.6 , IS456:2000
7.0	**Criteria for Biaxial Bending (Bresler's Formulation)**	
	$(M_{ux}/M_{ux1})^{\alpha n} + (M_{uy}/M_{uy1})^{\alpha n}$ = **0.603** < 1	Cl 39.6 , IS456:2000
	Hence Safe	
8.0	**Longitudinal Reinforcement**	
	Area of compression Steel $A_{sc,reqd}$ = **2700** mm^2	
	10 Nos Y20 + Nos Y20 $A_{sc,pro}$ = **3142** mm^2	
8.1	**Check for Minimum & Maximum Area of Steel**	
	Minimum Area of steel (0.8 % of $A_{g,}$dir) = **441** mm^2	Cl 26.5.3.1 a & b ,
	(Based on the area of concrete reqd to resist direct stress)	IS 456 : 2000
	Maximum Area of steel (4 % of A_g) = **5400** mm^2	
	441 < **3142** < **5400** mm^2	
	Area of Steel is with in the permissible limit ; Hence O.K	
9.0	**Transverse Reinforcement**	
9.1	Diameter of Transverse Reinforcement = **8** mm ≥ 6 mm	Cl 26.5.3.2 c 2) ,
9.2	**Spacing of Lateral Ties :**	
i)	Least Lateral Dimension of the column = 300 mm	Cl 26.5.3.2 c 1) ,
ii)	16 times the Smallest dia of Longitudinal Steel = 320 mm	IS 456 : 2000
iii)	= 300 mm	
	Reqd. Spacing of Ties (Minimum of the above) = 300 mm	
	Provide 8 mm dia Lateral Ties @ **300** mm Spacing	
	Provide closer spacing on either side of the column above and below beam / slab.	

R. Manikandan

R. MANIKANDAN, M.Tech.,(Structures)
Registered Structural Engineer Grade I
SE/GR-I/19/06/154 (CMDA), RSE 100692019 (GCC)
AURA ENGINEERING CONSULTANTS
13/27, 67th Street, R.V. Nagar,
Ashok Nagar, Chennai-600 083.
Ph: 044-48597100 Cell: 9790751378

Footing Design

RESIDENTIAL BUILDING (S+05), PLOT NO.30 & 31, DREAM PARK LAYOUT, SITHALAPAKKAM

Design of Isolated Footing F3 **Node :** 38

Basic Data:

Net Safe Bearing Capacity	150	kN/m^2
Unit wieght of Soil	18	kN/m^3
Unit wieght of Concrete	25	kN/m^3
Grade of Concrete	25	N/mm^2
Grade of Steel	500	N/mm^2
Clear Cover to Reinforcement	50	mm
Earth Fill above FGL	0	mm
Base Area of Footing	3.78	m^2
Ixx	1.02	m^4
Izz	1.39	m^4
Weight of Footing	47.25	kN
Weight of soil	98.42	kN

Gross Bearing Pressure Calculation (kN/m^2)

Critical Load Combinations	Pmax	Pmin
200	157.58	157.5833333
0	38.54	38.54

Gross SBC (w/o increase) 186 kN/m^2

Hence **OK**


Factored Net Upward Pressure Calculation

Load Factor for Design 1.5

Critical Load Combinations	Pmax	Pmin
200	178.57	178.5714286
0	0.00	0.0

Dsgn.(+ve) BM abt. X-axis Mux	50.22	kN.m
Dsgn.(+ve) BM abt. Z-axis Muz	60.77	kN.m
Dsgn.(-ve) BM abt. X-axis Mux	0.00	kN.m
Dsgn.(-ve) BM abt. Z-axis Muz	0.00	kN.m
Provided Eff. depth for Mux	432.00	mm
Provided Eff. depth for Muz	444.00	mm
Mu,lim	621	kN.m

Depth provided is **OK**

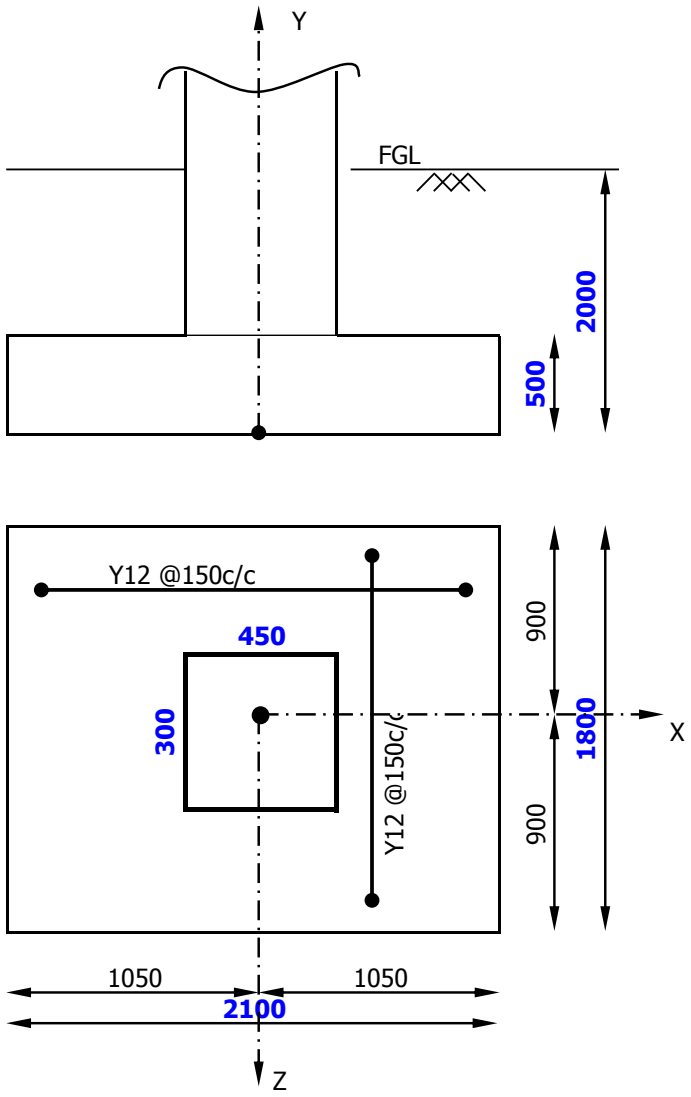

Bottom Reinforcement

						Ast Provided	Ast Required		
Provide	12	@	150	C/C	along Z	754	600.0	mm^2	Hence
Provide	12	@	150	C/C	along X	754	600.0	mm^2	**OK**

Bottom Reinforcement

Ast Required for Mux	270.6	mm^2
Ast Required for Muz	319.2	mm^2
Min. Ast Reqd.	600	mm^2

Top Reinforcement

Ast Required for Mux	0.00	mm^2
Ast Required for Muz	0.00	mm^2
Min. Ast Reqd.	Not Reqd.	mm^2

R. MANIKANDAN, M.Tech.,(Structures)
Registered Structural Engineer Grade I
SE/GR-I/19/06/154 (CMDA), RSE 100692019 (GCC)
AURA ENGINEERING CONSULTANTS
13/27, 67th Street, R.V. Nagar,
Ashok Nagar, Chennai-600 083.
Ph: 044-48597100 Cell: 9790751378

RESIDENTIAL BUILDING (S+05), PLOT NO.30 & 31, DREAM PARK LAYOUT, SITHALAPAKKAM

Design of Isolated Footing **F3** **Node :** **38**

Check For Flexural / Oneway Shear

	Actual	Allowable		Hence
Shear Stress (Plane ll to X)	0.131	0.311	N/mm^2	**OK**
Shear Stress (Plane ll to Z)	0.153	0.308	N/mm^2	**OK**

Check For Punching / Twoway Shear

Allowable Shear Stress		1.25	N/mm^2	
Actual Shear Stress		0.46	N/mm^2	Hence **OK**

Check For Overturning

Co-efficient of friction	=	0.57				
Factor of safety for overturning, sliding	=	1.4				
Net Moments acting at Pad Level, M_{xx}	=	0.00	kNm			
Net Moments acting at Pad Level, M_{zz}	=	0.00	kNm			
Weight of pad	=	47.25	kN			
Weight of Over burden Earth	=	98.42	kN			
Total downward Load	=	595.67	kN			
Stabilizing moment along X-Dir	=	595.67	x	1.05		
	=	625.45	kNm			
Actuating moment, M_{zz}	=	0.00	kNm			
Factor of Safety (Along X-Dir)	=	625.45	/	0.0		
		-	>	1.40	Hence	**OK**

Check For Sliding

Resistance against Sliding	=	339.5291	kN			
Max. Shear Load @ Pad level in X-Dir.	=	2.5	kN			
Max. Shear Load @ Pad level in Z-Dir.	=	5.3	kN			
Factor of Safety (Along X-Dir)	=	339.5	/	2.5		
		133.67	>	1.40	Hence	**OK**
Factor of Safety (Along Z-Dir)	=	339.5	/	5.3		
		64.06	>	1.4	Hence	**OK**

R. MANIKANDAN, M.Tech,(Structures)
Registered Structural Engineer Grade I
SE/GR-I/19/06/154 (CMDA), RSE 100692019 (GCC)
AURA ENGINEERING CONSULTANTS
13/27, 67th Street, R.V. Nagar,
Ashok Nagar, Chennai-600 083.
Ph: 044-48597100 Cell: 9790751378

Plinth Beam Design

PROJECT	RESIDENTIAL BUILDING (S+05), PLOT NO.30 & 31, DREAM PARK LAYOUT, SITHALAPAKKAM	DOCUMENT. NO.	DATE	DESIGNED RMK	DATE
TITLE		REVISION	DATE	CHECKED RMK	DATE

CL. NO.	BEAM DESIGN CALCULATIONS					REFERENCES
1.1	**Geomentry Data**					
	Beam Number		=	**PB1**		
	Type of Beam		=	Rectangular Beam		
	Support Condition		=	Continuous Beam		
	Width of beam	b	=	230	mm	
	Overall Depth of Beam	D	=	380	mm	
	Dia of bar	Φ	=	25	mm	
	Nominal Cover	cc	=	30	mm	IS 456:2000 Table 19
	Effective Depth	d	=	337.5	mm	IS 456:2000
	Effective Cover		=	42.5	mm	Cl 23.0
	Effective Span of beam	l_{eff}	=	4500	mm	
	Concrete grade		=	M 25		
	Steel Grade		=	Fe 500		
	$p_{t,lim}$		=	0.944 %		
	$p_{t,min}$		=	0.170 %		IS 456:2000
	p_t & p_{cmax}		=	4.00 %		Cl 26.5.1.1
1.2	**Force Input**					
	Left negative moment (Support 1)		=	84	kNm	
	Mid span positive moment		=	84	kNm	
	Right negative momer (Support 2)		=	84	kNm	
	Shear @ (Support 1)		=	149	kN	
	Shear @ (Span)		=	149	kN	
	Shear @ (Support 2)		=	149	kN	
1.3	**Limiting Moment**					
	M_{ulim} = 0.133 f_{ck} b d^2		=	87.11	kNm	
1.4	**Area of Steel**					
	Minimum Area of S = 0.17% b d		=	131.9625	mm^2	
	Support 1					
	Negative moment (Support 1)		=	84	kNm	
	Hence the Section is designed as Singly Reinforced Section					
		M_u/bd^2	=	3.206		
	Percentage of tension steel reqd	p_t	=	0.028	%	
	Percentage of compression steel	p_c	=	0	%	
	Required Area of tension steel	$A_{st\ reqd}$	=	131.96	mm^2	
	Required Area of compression ste	$A_{sc\ reqd}$	=	0.00	mm^2	
	Detail of bars					

	I st Layer		II nd Layer	
	Nos	Dia	Nos	Dia
Tension Reinforcemer	3	#		
A_{st} provide	=	603.19	mm^2	
	Nos	Dia	Nos	Dia
Compression Reinforc	3	#	0	
A_{sc} provide	=	603.19	mm^2	

Percentage of tension steel provi	p_t	=	0.777	%	**Hence O.K**
Percentage of compression steel	p_c	=	0.777	%	**Hence O.K**

R. MANIKANDAN, M.Tech.,(Structures)
Registered Structural Engineer Grade I
SE/GR-I/19/06/154 (CMDA), RSE 100692019 (GCC)
AURA ENGINEERING CONSULTANTS
13/27, 67th Street, R.V. Nagar,
Ashok Nagar, Chennai-600 083.
Ph: 044-48597100 Cell: 9790751378

PROJECT	**RESIDENTIAL BUILDING (S+05), PLOT NO.30 & 31, DREAM PARK LAYOUT, SITHALAPAKKAM**	**DOCUMENT. NO.**	**DATE**	**DESIGNED** RMK	**DATE**
TITLE		**REVISION**	**DATE**	**CHECKED** RMK	**DATE**

CL. NO.	BEAM DESIGN CALCULATIONS					REFERENCES
	Check for Shear					
	Shear		=	149	kN	
	Nominal Shear Stress	τv	=	1.92	N/mm^2	Cl 40.1, IS456:2000
	Permissible Shear Stress	τc	=	0.92	N/mm^2	β = 1.000
	Maximum Shear Stress	$\tau c,max$	=	2.5	N/mm^2	Table 19, IS456:2000
	Diameter of the Stirrup bar		=	8	mm	Table 20, IS456:2000
	Number of Legs		=	2		
	Spacing of Shear reinforcement Required		=	190.0		Cl 40.4, IS456:2000
	Maximum Spacing of Shear Reinforcemer		=	250		Cl 26.5.1.5,IS456:2000
	Provide 8 mm dia 2 legged stirrups @ 190mm c/c spacing					
	Support 2					
	Negative moment		=	84	kNm	
	Hence the Section is designed as Doubly Reinforced Section					
		M_u/bd^2	=	3.206		
	Percentage of tension steel reqd	p_t	=	0.028	%	
	Percentage of compression steel	p_c	=	0	%	
	Required Area of tension steel	$A_{st\ reqd}$	=	131.96	mm^2	
	Required Area of compression ste	$A_{sc\ reqd}$	=	0	mm^2	
	Detail of bars					
		I st Layer		**II nd Layer**		
		Nos	Dia	Nos	Dia	
	Tension Reinforcemer	3	#	0	0	
		A_{st} provide	=	603.186	mm^2	
		Nos	Dia	Nos	Dia	
	Compression Reinforc	3	#	0	0	
		A_{sc} provide	=	603.19	mm^2	
	Percentage of tension steel provi	p_t	=	0.777	%	**Hence O.K**
	Percentage of compression steel	p_c	=	0.777	%	**Hence O.K**
	Check for Shear					
	Shear		=	149	kN	
	Nominal Shear Stress	τv	=	1.92	N/mm^2	Cl 40.1, IS456:2000
	Permissible Shear Stress	τc	=	0.92	N/mm^2	β = 1.000
	Maximum Shear Stress	$\tau c,max$	=	2.5	N/mm^2	Table 19, IS456:2000
	Diameter of the Stirrup bar		=	8	mm	Table 20, IS456:2000
	Number of Legs		=	2		
	Spacing of Shear reinforcement Required		=	190.0		Cl 40.4, IS456:2000
	Maximum Spacing of Shear Reinforcemer		=	250		Cl 26.5.1.5,IS456:2000
	Provide 8 mm dia 2 legged stirrups @ 190mm c/c spacing					

R. MANIKANDAN, M.Tech.,(Structures)
Registered Structural Engineer Grade I
SE/GR-I/19/06/154 (CMDA), RSE 100692019 (GCC)
AURA ENGINEERING CONSULTANTS
13/27, 67th Street, R.V. Nagar,
Ashok Nagar, Chennai-600 083.
Ph: 044-48597100 Cell: 9790751378

PROJECT	RESIDENTIAL BUILDING (S+05), PLOT NO.30 & 31, DREAM PARK LAYOUT, SITHALAPAKKAM	DOCUMENT. NO.	DATE	DESIGNED RMK	DATE
TITLE		REVISION	DATE	CHECKED RMK	DATE

CL. NO.	BEAM DESIGN CALCULATIONS	REFERENCES

Span

Positive moment (Span) = 84 kNm

Hence the Section is designed as Singly Reinforced Section

M_u/bd^2 = 3.325

Percentage of tension steel reqd p_t = 0.029 %

Percentage of compression steel p_c = 0 %

Required Area of tension steel $A_{st\ reqd}$ = 131.96 mm^2

Required Area of compression ste $A_{sc\ reqd}$ = 0 mm^2

Detail of bars

	I st Layer		II nd Layer	
	Nos	Dia	Nos	Dia
Tension Reinforcemer	3	#	0	0

A_{st} provide = 603.19 mm^2

	I st Layer		II nd Layer	
	Nos	Dia	Nos	Dia
Compression Reinforc	3	#	0	0

A_{sc} provide = 603.19 mm^2

Percentage of tension steel provi p_t = 0.777 % **Hence O.K**

Percentage of compression steel p_c = 0.777 % **Hence O.K**

Check for Shear

Shear = 149 kN

Nominal Shear Stress	τv =	1.92	N/mm^2	Cl 40.1, IS456:2000
Permissible Shear Stress	τc =	0.92	N/mm^2	β = 1.000
Maximum Shear Stress	$\tau c,max$ =	2.5	N/mm^2	Table 19, IS456:2000
Diameter of the Stirrup bar	=	8	mm	Table 20, IS456:2000
Number of Legs	=	2		
Spacing of Shear reinforcement Required	=	190.0		Cl 40.4, IS456:2000
Maximum Spacing of Shear Reinforcemer	=	250		Cl 26.5.1.5,IS456:2000

Provide 8 mm dia 2 legged stirrups @ 190mm c/c spacing

Check For Deflection

Basic Value	=	26		Cl.23.2, IS456:2000
Service Stress in Steel	f_s =	**63.44**	N/mm^2	
Modification Factor(Tension Reinforcemer	F_1 =	2.00		
Allowable Span/Depth	=	52.00		
Actual Span/Depth	=	13.33	**Hence Safe**	



R. MANIKANDAN, M.Tech.,(Structures)
Registered Structural Engineer Grade I
SE/GR-I/19/06/154 (CMDA), RSE 100692019 (GCC)
AURA ENGINEERING CONSULTANTS
13/27, 67th Street, R.V. Nagar,
Ashok Nagar, Chennai-600 083.
Ph: 044-48597100 Cell: 9790751378

Floor Beam Design

PROJECT	RESIDENTIAL BUILDING (S+05), PLOT NO.30 & 31, DREAM PARK LAYOUT, SITHALAPAKKAM	DOCUMENT. NO.	DATE	DESIGNED RMK	DATE
TITLE		REVISION	DATE	CHECKED RMK	DATE

CL. NO.	BEAM DESIGN CALCULATIONS					REFERENCES
1.1	**Geomentry Data**					
	Beam Number		=	B3		
	Type of Beam		=	Rectangular Beam		
	Support Condition		=	Continuous Beam		
	Width of beam	b	=	300	mm	
	Overall Depth of Beam	D	=	525	mm	
	Dia of bar	Φ	=	25	mm	
	Nominal Cover	cc	=	30	mm	S 456:200(Table 19
	Effective Depth	d	=	482.5	mm	S 456:200(
	Effective Cover		=	42.5	mm	Cl 23.0
	Effective Span of beam	l_{eff}	=	3700	mm	
	Concrete grade		=	M 25		
	Steel Grade		=	Fe 500		
	$p_{t,lim}$		=	0.944 %		
	$p_{t,min}$		=	0.170 %		S 456:200(
	p_t & p_{cmax}		=	4.00 %		Cl 26.5.1.1
1.2	**Force Input**					
	Left negative moment (Support 1)		=	254	kNm	
	Mid span positive moment		=	254	kNm	
	Right negative moment (Support 2)		=	254	kNm	
	Shear @ (Support 1)		=	241	kN	
	Shear @ (Span)		=	241	kN	
	Shear @ (Support 2)		=	241	kN	
1.3	**Limiting Moment**					
	M_{ulim} = 0.133 f_{ck} b d^2		=	232.22	kNm	
1.4	**Area of Steel**					
	Minimum Area of S = 0.17% b d		=	246.075	mm^2	
	Support 1					
	Negative moment (Support 1)		=	254	kNm	
	Hence the Section is designed as Doubly Reinforced Section					
		M_u/bd^2	=	3.637		
	Percentage of tension steel reqd	p_t	=	1.023	%	
	Percentage of compression steel reqd	p_c	=	0.085	%	
	Required Area of tension steel	$A_{st\ reqd}$	=	1480.79	mm^2	
	Required Area of compression steel	$A_{sc\ reqd}$	=	123.04	mm^2	

Detail of bars

	I st Layer		II nd Layer			
	Nos	Dia	Nos	Dia		
Tension Reinforcement	3	20	3	20		
	A_{st} provided	=	1884.96	mm^2		
	Nos	Dia	Nos	Dia		
Compression Reinforcem	3	20	3	20		
	A_{sc} provided	=	1884.96	mm^2		
Percentage of tension steel provided		p_t	=	1.302	%	Hence O.K
Percentage of compression steel provic		p_c	=	1.302	%	Hence O.K

R. MANIKANDAN, M.Tech.,(Structures)
Registered Structural Engineer Grade I
SE/GR-I/19/06/154 (CMDA), RSE 100692019 (GCC)
AURA ENGINEERING CONSULTANTS
13/27, 67th Street, R.V. Nagar,
Ashok Nagar, Chennai-600 083.
Ph: 044-48597100 Cell: 9790751378

PROJECT	**RESIDENTIAL BUILDING (S+05), PLOT NO.30 & 31, DREAM PARK LAYOUT, SITHALAPAKKAM**	**DOCUMENT. NO.**	**DATE**	**DESIGNED RMK**	**DATE**
TITLE		**REVISION**	**DATE**	**CHECKED RMK**	**DATE**

CL. NO.	BEAM DESIGN CALCULATIONS	REFERENCES

Check for Shear

Shear		=	241	kN	
Nominal Shear Stress	τv	=	1.66	N/mm^2	Cl 40.1, IS456:2000
Permissible Shear Stress	τc	=	0.92	N/mm^2	β = 1.000
Maximum Shear Stress	$\tau c,max$	=	2.5	N/mm^2	Table 19, IS456:2000
Diameter of the Stirrup bar		=	8	mm	Table 20, IS456:2000
Number of Legs		=	2		
Spacing of Shear reinforcement Required		=	190.0		Cl 40.4, IS456:2000
Maximum Spacing of Shear Reinforcement		=	300		Cl 26.5.1.5,IS456:2000

Provide 8 mm dia 2 legged stirrups @ 190mm c/c spacing

Support 2

Negative moment		=	254	kNm	
Hence the Section is designed as Doubly Reinforced Section					
	M_u/bd^2	=	3.637		
Percentage of tension steel reqd	p_t	=	1.023	%	
Percentage of compression steel reqd	p_c	=	0.085	%	
Required Area of tension steel	$A_{st\ reqd}$	=	1480.79	mm^2	
Required Area of compression steel	$A_{sc\ reqd}$	=	123.04	mm^2	

Detail of bars

	I st Layer		II nd Layer		
	Nos	Dia	Nos	Dia	
Tension Reinforcement	3	20	3	20	
	A_{st} provided	=	1884.956	mm^2	
	Nos	Dia	Nos	Dia	
Compression Reinforcem	3	20	3	20	
	A_{sc} provided	=	1884.96	mm^2	

Percentage of tension steel provided	p_t	=	1.302	%	**Hence O.K**
Percentage of compression steel provic	p_c	=	1.302	%	**Hence O.K**

Check for Shear

Shear		=	241	kN	
Nominal Shear Stress	τv	=	1.66	N/mm^2	Cl 40.1, IS456:2000
Permissible Shear Stress	τc	=	0.92	N/mm^2	β = 1.000
Maximum Shear Stress	$\tau c,max$	=	2.5	N/mm^2	Table 19, IS456:2000
Diameter of the Stirrup bar		=	8	mm	Table 20, IS456:2000
Number of Legs		=	2		
Spacing of Shear reinforcement Required		=	190.0		Cl 40.4, IS456:2000
Maximum Spacing of Shear Reinforcement		=	300		Cl 26.5.1.5,IS456:2000

Provide 8 mm dia 2 legged stirrups @ 190mm c/c spacing

R. MANIKANDAN, M.Tech.,(Structures)
Registered Structural Engineer Grade I
SE/GR-I/19/06/154 (CMDA), RSE 100692019 (GCC)
AURA ENGINEERING CONSULTANTS
13/27, 67th Street, R.V. Nagar,
Ashok Nagar, Chennai-600 083.
Ph: 044-48597100 Cell: 9790751378

PROJECT	**RESIDENTIAL BUILDING (S+05), PLOT NO.30 & 31, DREAM PARK LAYOUT, SITHALAPAKKAM**	**DOCUMENT. NO.**	**DATE**	**DESIGNE RMK**	**DATE**
TITLE		**REVISION**	**DATE**	**CHECKED RMK**	**DATE**

CL. NO.	BEAM DESIGN CALCULATIONS	REFERENCES

Span

Positive moment (Span) = 254 kNm

Hence the Section is designed as Doubly Reinforced Section

M_u/bd^2 = 3.325

Percentage of tension steel reqd p_t = 1.023 %

Percentage of compression steel reqd p_c = 0.085 %

Required Area of tension steel $A_{st\ reqd}$ = 1480.79 mm^2

Required Area of compression steel $A_{sc\ reqd}$ = 123.04 mm^2

Detail of bars

	I st Layer		II nd Layer	
	Nos	Dia	Nos	Dia
Tension Reinforcement	3	20	3	20

A_{st} provided = 1884.96 mm^2

	Nos	Dia	Nos	Dia
Compression Reinforcem	3	20	3	20

A_{sc} provided = 1884.96 mm^2

Percentage of tension steel provided p_t = 1.302 % **Hence O.K**

Percentage of compression steel provid p_c = 1.302 % **Hence O.K**

Check for Shear

Shear = 241 kN

Nominal Shear Stress	τv	= 1.66	N/mm^2	Cl 40.1, IS456:2000
Permissible Shear Stress	τc	= 0.92	N/mm^2	β = 1.000
Maximum Shear Stress	τc,max	= 2.5	N/mm^2	Table 19, IS456:2000
Diameter of the Stirrup bar		= 8	mm	Table 20, IS456:2000
Number of Legs		= 2		
Spacing of Shear reinforcement Required		= 190.0		Cl 40.4, IS456:2000
Maximum Spacing of Shear Reinforcement		= 300		Cl 26.5.1.5,IS456:2000

Provide 8 mm dia 2 legged stirrups @ 190mm c/c spacing

Check For Deflection

Basic Value		= 26		Cl.23.2, IS456:2000
Service Stress in Steel	f_s	= **227.82**	N/mm^2	
Modification Factor(Tension Reinforcement)	F_1	= 0.97		
Allowable Span/Depth		= 25.22		
Actual Span/Depth		= 7.67	**Hence Safe**	

R. MANIKANDAN, M.Tech.,(Structures)
Registered Structural Engineer Grade I
SE/GR-I/19/06/154 (CMDA), RSE 100692019 (GCC)
AURA ENGINEERING CONSULTANTS
13/27, 67th Street, R.V. Nagar,
Ashok Nagar, Chennai-600 083.
Ph: 044-48597100 Cell: 9790751378

Floor Slab Design

PROJECT	**RESIDENTIAL BUILDING (S+05), PLOT NO.30 & 31, DREAM PARK LAYOUT, SITHALAPAKKAM**	**DOCUMENT.NO.**	**DATE**	**DESIGNED**	**DATE**
TITLE	**TWO WAY SLAB DESIGN**	**REVISION**	**DATE**	**CHECKED**	**DATE**

CL. NO.	DESIGN CALCULATIONS	REFERENCES

1.0 Design of Two Way Slab S3

1.0.1 Basic Input Data

Grade of concrete		=	**M 25**		
Grade of steel		=	**Fe 500**		
Thickness of slab	D	=	**150**	mm	
Clear cover	cc	=	**25**	mm	Table 16 Cl.26.4.2 ,
Effective thickness of slab (d_{eff})	= 150 - 25 - 5	=	120	mm	IS 456 -2000
Unit weight of concrete		=	25	KN/m^3	Cl 19.2.1, IS 456-2000
Effective Shorter Span	L_x	=	**5**	m	
Effective Longer Span	L_y	=	**7.7**	m	
Aspect ratio	L_y/L_x	=	1.54 <	2	

Hence designed as Two way slab — Cl D-1.11, IS 456-2000

Edge Condition : **One Long edge Discontinuous**

1.0.2 Load Data

Self Weight of Slab	= 0.150 x 25	=	3.750	KN/m^2
Floor finish		=	**1.500**	KN/m^2
Partition Load		=	**0.000**	KN/m^2
Sunken Filling		=	**0.000**	KN/m^2
Imposed Load		=	**3.000**	KN/m^2
Extra Load, (if Any)		=	**0.000**	KN/m^2
Total load		=	8.250	KN/m^2
Design load (Wu) = 1.5 x 8.25		=	**12.375**	KN/m^2

IS 875 (Part 2) -1987

Table 18 Cl 36.4.1, IS 456 -2000

1.0.3 Moment and Shear Calculations

Short Span Direction

α_x for positive moment		1.5	→	0.051	Table 26 Cl D-1.1,
		1.75	→	0.059	IS 456 -2000
	for	1.54	α_x =	0.052	
Positive moment M_x :	0.052 x 12.38 x	5 ^2	=	**16.17** KN-m	
α_x for negative moment		1.5	→	0.067	Table 26 Cl D-1.1,
		1.75	→	0.077	IS 456 -2000
	for	1.54	α_x =	0.069	
Negative moment M_x :	0.069 x 12.38 x	5 ^2	=	**21.22** KN-m	

R. MANIKANDAN, M.Tech.,(Structures)
Registered Structural Engineer Grade I
SE/GR-I/19/06/154 (CMDA), RSE 100692019 (GCC)
AURA ENGINEERING CONSULTANTS
13/27, 67th Street, R.V. Nagar,
Ashok Nagar, Chennai-600 083.
Ph: 044-48597100 Cell: 9790751378

PROJECT	**RESIDENTIAL BUILDING (S+05), PLOT NO.30 & 31, DREAM PARK LAYOUT, SITHALAPAKKAM**	**DOCUMENT.NO.**	**DATE**	**DESIGNED**	**DATE**
TITLE	**TWO WAY SLAB DESIGN**	**REVISION**	**DATE**	**CHECKED**	**DATE**

CL. NO.	**DESIGN CALCULATIONS**	**REFERENCES**

Long Span Direction

For positive moment α_y = 0.028 — Table 26 Cl D-1.1,

Positive moment M_y : 0.028 x 12.38 x 5 ^2 = **8.66** KN-m — IS 456 -2000

For negative moment α_y = 0.037 — Table 26 Cl D-1.1,

Negative moment M_y : 0.037 x 12.38 x 5 ^2 = **11.45** KN-m — IS 456 -2000

Shear force V_u = 12.38 x 5 x 0.5 = **30.94** KN

1.0.4 **Check Effective Depth for Max.Bending Moment**

Depth required = $(M_x / (0.133 x\ fck \times b))^{1/2}$ = 79.89 mm — Table C,SP 16 :1980

Depth provided = 150 - 25 - 10 /2 = 120 mm > 79.89 mm — Cl 2.3

Hence the section is Safe against Bending

1.0.5 **Check Depth for Shear**

Nominal Shear Stress : $\tau_v = V_u / b d$ = 0.26 N/mm^2 — Cl.40.1, IS 456:2000

Design shear strength (τ_c) = 0.46 N/mm^2 — Table 19 , IS 456:2000

k = 1.30 — Cl.40.2.1.1,

k * τ_c = 0.60 N/mm^2 — IS 456:2000

τ_v < k * τ_c **Hence the section is Safe against Shear**

1.0.6 **Check for Maximum Shear Stress:**

Nominal Shear Stress : $\tau_v = V_u / b d$ = 0.26 N/mm^2 — Cl.40.1, IS 456:2000

Maximum Shear Stress ($\tau_{c,max}$) = 3.1 N/mm^2 — Table 20 , IS 456:2000

0.5 $\tau_{c,max}$ = 1.55 N/mm^2

τ_v < 0.5 $\tau_{c,max}$ **Hence the section is Safe against Max.Shear Stress** — Cl.40.2.3.1, IS 456:200

1.0.7 **Reinforcement calculations**

Short Span Direction @ Support

Mu/bd^2 = $\frac{21.22 \times 10 \wedge 6}{1000 \times 120 \times 120}$ = **1.474**

Pt = **0.37** % — Table 2-4, SP16 :1980

R. MANIKANDAN, M.Tech.,(Structures)
Registered Structural Engineer Grade I
SE/GR-I/19/06/154 (CMDA), RSE 100692019 (GCC)
AURA ENGINEERING CONSULTANTS
13/27, 67th Street, R.V. Nagar,
Ashok Nagar, Chennai-600 083.
Ph: 044-48597100 Cell: 9790751378

PROJECT	**RESIDENTIAL BUILDING (S+05), PLOT NO.30 & 31, DREAM PARK LAYOUT, SITHALAPAKKAM**	**DOCUMENT.NO.**	**DATE**	**DESIGNED**	**DATE**
TITLE	**TWO WAY SLAB DESIGN**	**REVISION**	**DATE**	**CHECKED**	**DATE**

CL. NO.	**DESIGN CALCULATIONS**	**REFERENCES**

Area of steel Ast = 0.0037 x 1000 x 120 = 438.88 mm^2

Minimum area of steel: 0.0012 x 1000 x 150 = 180.00 mm^2 Cl:26.5.2.1

Spacing of Y **10** bars 78.54 x 1000 / 438.88 = 178.86 mm IS 456 -2000

Check for Spacing

Minimum of

1) 3d = 360 mm

2) = 300 mm Cl:26.3.3.(b).1

3) = 178.86 mm IS 456 -2000

Therefore provide Y **10** @ **170** mm C/C

Short Span Direction @ Mid Span

$Mu/bd^2 = \frac{16.17 \times 10 \wedge 6}{1000 \times 120 \times 120} = 1.123$

Pt = 0.273 % SP16 :1980 Table 2-4

Area of steel Ast = 0.0027 x 1000 x 120 = 327.93 mm^2 IS 456:2000

Minimum area of steel: 0.0012 x 1000 x 150 = 180.00 mm^2 Cl:26.5.2.1

Spacing of Y **10** bars 78.54 x 1000 / 327.93 = 239.38 mm

Check for Spacing

Minimum of

1) 3d = 360 mm IS 456:2000

2) = 300 mm Cl:26.3.3.(b).1

3) = 239.38 mm

Therefore provide Y **10** @ **150** mm C/C 150

Provided % of Tension Reinforcement (pt) = **0.436** %

Long Span Direction @ Support

$Mu/bd^2 = \frac{11.45 \times 10 \wedge 6}{1000 \times 120 \times 120} = 0.795$

Pt = 0.190 % SP16 :1980 Table 2-4

Area of steel Ast = 0.0019 x 1000 x 120 = 228.07 mm^2 IS 456:2000

Minimum area of steel: 0.0012 x 1000 x 150 = 180.00 mm^2 Cl:26.5.2.1

Spacing of Y **10** bars 78.54 x 1000 / 228.07 = 344.2 mm

R. MANIKANDAN, M.Tech.,(Structures)
Registered Structural Engineer Grade I
SE/GR-I/19/06/154 (CMDA), RSE 100692019 (GCC)
AURA ENGINEERING CONSULTANTS
13/27, 67th Street, R.V. Nagar,
Ashok Nagar, Chennai-600 083.
Ph: 044-48597100 Cell: 9790751378

PROJECT	**RESIDENTIAL BUILDING (S+05), PLOT NO.30 & 31, DREAM PARK LAYOUT, SITHALAPAKKAM**	**DOCUMENT.NO.**	**DATE**	**DESIGNED**	**DATE**
TITLE	**TWO WAY SLAB DESIGN**	**REVISION**	**DATE**	**CHECKED**	**DATE**

CL. NO.	**DESIGN CALCULATIONS**	**REFERENCES**

Check for Spacing

Minimum of
1) 3d = 360 mm — IS 456:2000
2) = 300 mm — Cl:26.3.3.(b).1
3) = 344.20 mm

Therefore provide Y **10** @ **300** mm C/C

Long Span Direction @ mid Span

$Mu/bd^2 = \frac{8.66 \times 10 \wedge 6}{1000 \times 120 \times 120} = 0.602$

Pt = 0.142 % — SP16 :1980 Table 2-4

Area of steel Ast = 0.0014 x 1000 x 120 = 170.9 mm^2 — IS 456:2000
Minimum area of steel: 0.0012 x 1000 x 150 = 180.00 mm^2 — Cl:26.5.2.1
Spacing of Y **10** bars 78.54 x 1000 / 180.00 = 436.11 mm

Check for Spacing

Minimum of
1) 3d = 360 mm — IS 456:2000
2) = 300 mm — Cl:26.3.3.(b).1
3) = 436.11 mm

Therefore provide Y **10** @ **300** mm C/C

1.0.8 **Check for Deflection: (Simplified Approach)**

Basic Span/depth Ratio = **26** — IS 456:2000 Cl:23.2.1
% of Tension Reinforcement provided (p_t) = 0.436 %
Service stress of steel (fs) : 0.58 fy (Ast_R/Ast_P) = 181.63 N/mm^2 — IS456:2000 Fig 4
Modification Factor for Tension Reinforcement (F_1) = 1.71 — Page 38
Allowable Span / Effective Depth Ratio = 44.47 — IS 456:2000 Cl:23.2.1
Actual Span/Eff Depth Ratic = 5 x 1000 / 120 = 41.67


Hence Safe against Deflection

R. MANIKANDAN, M.Tech.,(Structures)
Registered Structural Engineer Grade I
SE/GR-I/19/06/154 (CMDA), RSE 100692019 (GCC)
AURA ENGINEERING CONSULTANTS
13/27, 67th Street, R.V. Nagar,
Ashok Nagar, Chennai-600 083.
Ph: 044-48597100 Cell: 9790751378


APPENDIX II

GENERAL ARRANGEMENT DRAWINGS


THIS DRAWING IS THE PROPERTY OF M/s. AURA ENGINEERING CONSULTANTS. AND MUST NOT BE COPIED WITHOUT THEIR WRITTEN CONSENT. NOR MADE KNOWN TO THE THIRD PARTY

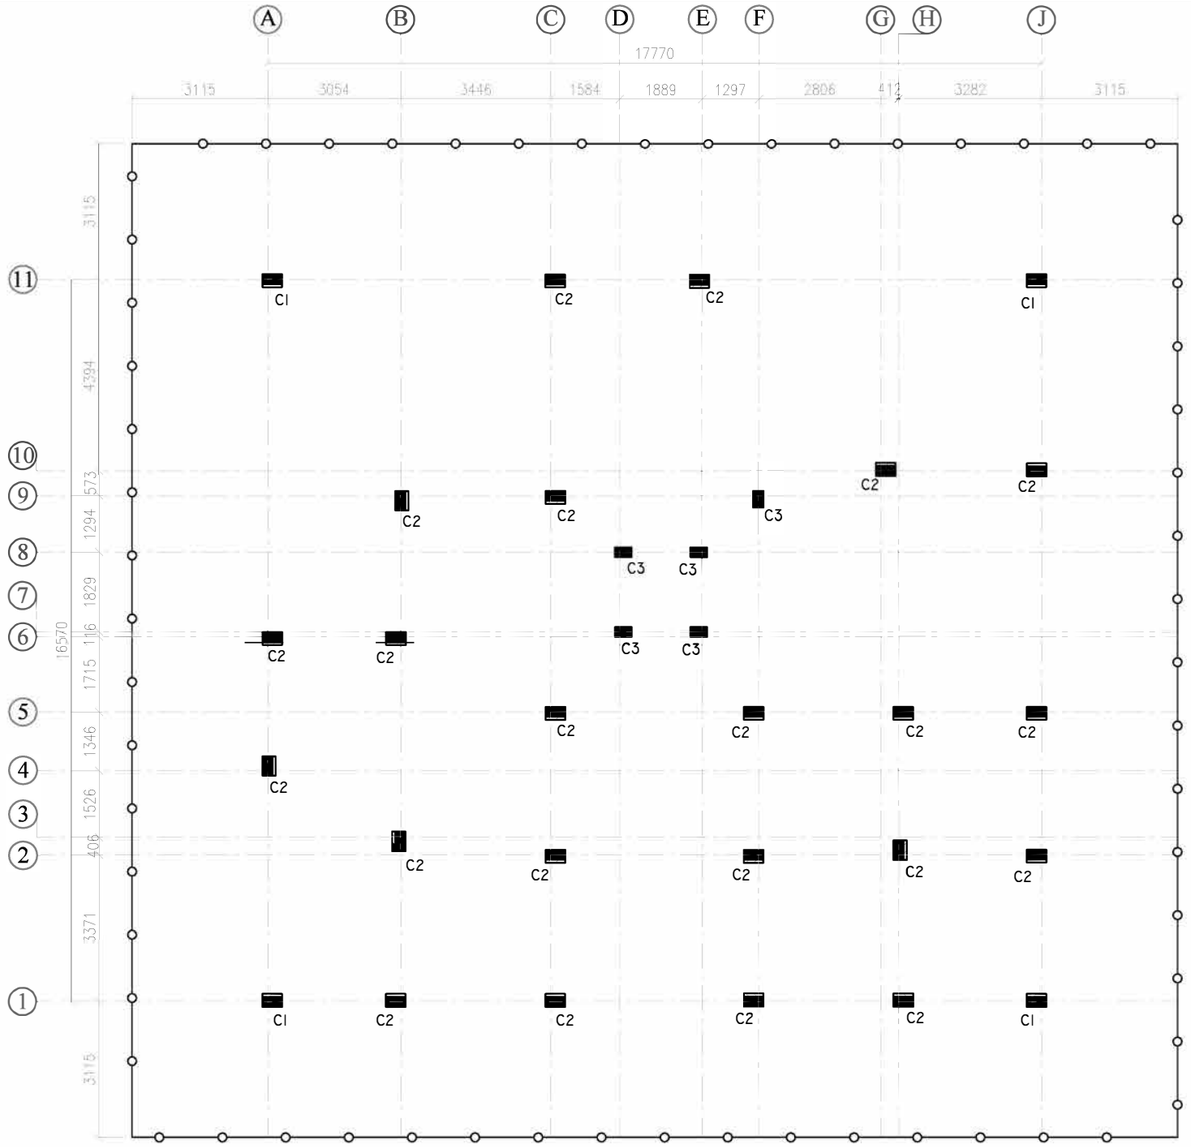

LAYOUT OF COLUMN

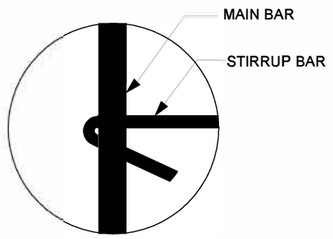

HOOK DETAIL

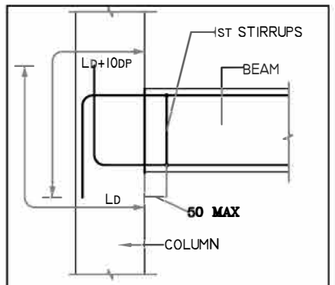

TYP. EXTERNAL JOINT DETAIL AT BEAM-COLUMN JUNCTION

NOTE:


N.G.L - NATURAL GROUND LEVEL.

ALL HOOKS SHOULD BE BENT TO AN ANGLE OF 135° WITH A LENGTH NOT LESS THAN 75 MM

FOR APPROVAL ONLY


R. Manikandan

R. MANIKANDAN, M.Tech.,(Structures)
Registered Structural Engineer Grade I
SE/GR-I/19/06/154 (CMDA), RSE 100692019 (GCC)
AURA ENGINEERING CONSULTANTS
13/27, 67th Street, R.V. Nagar,
Ashok Nagar, Chennai-600 083.
PH: 044-48597100 Cell: 9790751378

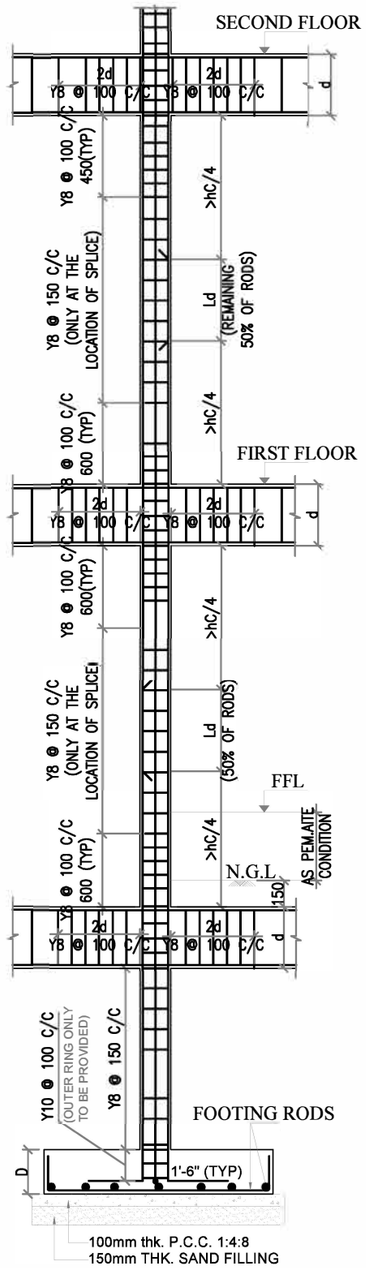


REINFORCEMENT DETAILING COLUMN


(ALTERNATE RODS TO BE LAPPED IN ALTERNATE FLOORS)

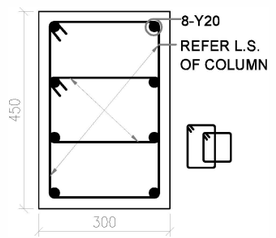


C.S. OF COLUMN "C1"
(300 x 450)
UP TO GFR

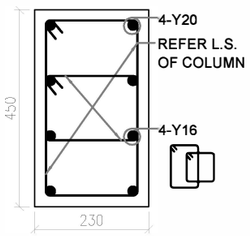


C.S. OF COLUMN "C1"
(230 x 450)
GFR TO TOP

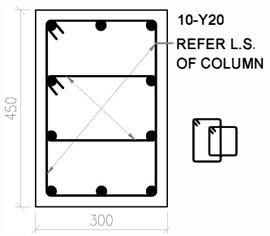

C.S. OF COLUMN "C2"
(300 x 450)
UP TO GFR

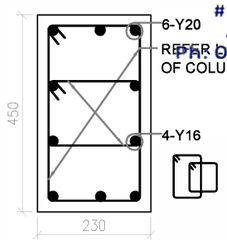

C.S. OF COLUMN "C2"
(230 x 450)
GFR TO TOP

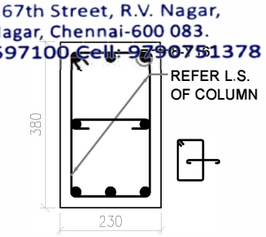

C.S. OF COLUMN "C3"
(230 x 380)
UP TO TOP

COLUMN SCHEDULE			
S.NO.	NAME	SIZE	
		UPTO STILT ROOF	STILT ROOF TO TOP
1.	C1	300 X 450	230 X 450
2.	C2	300 X 450	230 X 450
3.	C3	230 X 380	230 X 380

GENERAL NOTES:

REMOVAL OF FORMWORK(SHUTTERING) :

SHUTTERING OF ANY PART OF THE STRUCTURE SHALL NOT BE REMOVED UNTIL THE CONCRETE ATTAINS 70% THE SPECIFIED STRENGTH OF CONCRETE. HOWEVER THE FOLLOWING MINIMUM PERIOD (AFTER FINAL POUR) SHALL BE ALLOWED BEFORE REMOVAL OF SHUTTERING AS PER CLAUSE 11.3.1, IS 456:2000

A) VERTICAL SIDE OF SHUTTERING OF COLUMNS,WALLS

LAP JOINTS FOR REINFORCEMENT BARS :

I) AT ANY CROSS SECTION OF THE MEMBER,NOT MORE THAN 50 % THE BARS SHALL BE LAPPED.

II) LAPS SHALL BE STAGGERED WITH A MINIMUM CENTRE TO CENTRE DISTANCE OF1.3 TIMES LAP LENGTH OF THE BAR FOR TENSION & COMPRESSION MEMBERS.

III) DEVELOPMENT LENGTH (Ld) SHALL BE AS PER (SP:34-1999) TABLE BELOW:

A) DEVELOPMENT LENGTH FOR COLUMN BARS -40D
B) DEVELOPMENT LENGTH FOR BEAM BARS -50D

IV) LAPS IN COLUMNS SHALL BE PROVIDED AT MID HEIGHT OF FLOOR AND NOT AT SLAB LEVEL .

VII) DETAILING OF REBARS SHALL CONFIRM TO IBC

EXCAVATION AND BACKFILL

I) BACKFILL FOR FOUNDATIONS AND PITS SHALL BE PLACED EVENLY LAYERS OF 300 MM THICKNESS AND SHALL BE WELL COMPACTED. THE FILL SHALL CONTAIN NO STONES WITH A DIAMETER GREATER THAN 100 MM. THE DEGREE OF COMPACTION OF BACKFILL SHALL BE 95% OF THE MAXIMUM DRY DENSITY AT OPTIMUM MOISTURE CONTENT OBTAINED BY THE MODIFIED PROCTOR COMPACTION TEST.

II) UNSUITABLE MATERIALS LIKE ROCKS/ EXISTING FOOTINGS ARE DETECTED BELOW FOUNDATION LEVEL IN AREAS OF CUT SHALL BE EXCAVATED TO FIRM GROUND. THE RESULTANT EXCAVATION SHALL BE FILLED TO THE REQUIRED LEVELS WITH MASS CONCRETE GRADE M10. ALSO WHEREVER EXCAVATION OCCURS BELOW THE FOUNDATION LEVEL STATED ON THE DESIGN DRAWING THE RESULTING VOID SHALL BE BACK FILLED WITH MASS CONCRETE GRADE-10.

III) BEFORE CASTING FOUNDATIONS, ANY IMMEDIATE OR ADJACENT AREAS OF DISTURBED OM.AOFT SOIL MUST BE REMOVED AND REPLACED WITH MASS CONCRETE OF GRADE 10

IV) A LAYER OF BLINDING CONCRETE 100 MM THICK SHALL BE PLACED UNDER ALL FOUNDATIONS. BLINDING CONCRETE SHALL HAVE A CHARACTERISTIC STRENGTH OF 10 N/MM AT 28 DAYS.

V) EXCAVATED FINE-GRAINED SOIL ENCOUNTERED AT SHALLOW DEPTHS SHALL BE IN NO CASE USED FOR BACK FILLING PURPOSES.

GENERAL NOTES:

1. ALL DIMENSIONS ARE IN MM.
2. CONCRETE GRADE SHALL BE M25 CONFIRMING TO IS 456:2000
3. GRADE OF REINFORCEMENT MARKED THUS (Y) SHALL BE Fe 500 CONFIRMING TO IS 1786-2008
4. CLEAR COVER FOR REINFORCEMENT
   A) COLUMN = 40MM
5. THIS DRG. READ IN CONJECTION WITH ARCH.DRGS.
6. COLUMNS AND FOOTINGS ARE DESIGNED FOR S+5 FLOOR LOADS AND SBC OF THE SOIL IS 150KN/ SQM. @ 1800 BELOW N.G.L.
7. STRUCTURAL ENGINEER RESPONSIBILITY IS LIMITED TO DESIGN & ISSUAL OF STRUCTURAL DRAWING ONLY
8. ONUS OF CONSTRUCTION LIES WITH CONTRACTOR/OWNER

REV.	DESCRIPTIONS	DRN	CHK	DATE
00	ISSUE FOR APPROVAL	S.K	R.M	02.07.24

PROJECT :-

PLAN SHOWING THE PROPOSED CONSTRUCTION OF BUILDING STILT FLOOR + 5 FLOORS (HEIGHT – 18.0M) RESIDENTIAL BUILDING WITH 20 DWELLINGS UNITS, PLOT NO.30 & 31, DREAM PARK LAYOUT, SITHALAPAKKAM, CHENNAI 600126 COMPRISED IN OLD S.NO.43/3A, 43/3B1A, 43/3B1B, 43/5B & 44/1, NEW PATTA S.NO.43/3 & 43/4 OF SITHALAPAKKAM VILLAGE WITHIN THE LIMIT OF ST.THOMAS MOUNT PANCHAYAT UNION.

DRAWING TITLE :-

LAYOUT & R.C DETAILS OF COLUMN

DATE	SCALE	JOB.NO	DRG.NO
02.07.24	1 : 140	--------	001


ARCHITECT / CONSULTANTS :-

STRUCTURAL CONSULTANTS :-


AURA ENGINEERING CONSULTANTS
#8, 50th St, Sarvamangala Colony, 7th Avenue,
ASHOK NAGAR, CHENNAI- 600 083.
Fixed Line :- 044 4859 7100
projects.auraengg@gmail.com
projects@auraengineers.co.in
http://auraengineers.co.in/
aura Engineering Consultants

A3


THIS DRAWING IS THE PROPERTY OF M/s. AURA ENGINEERING CONSULTANTS. AND MUST NOT BE COPIED WITHOUT THEIR WRITTEN CONSENT. NOR MADE KNOWN TO THE THIRD PARTY

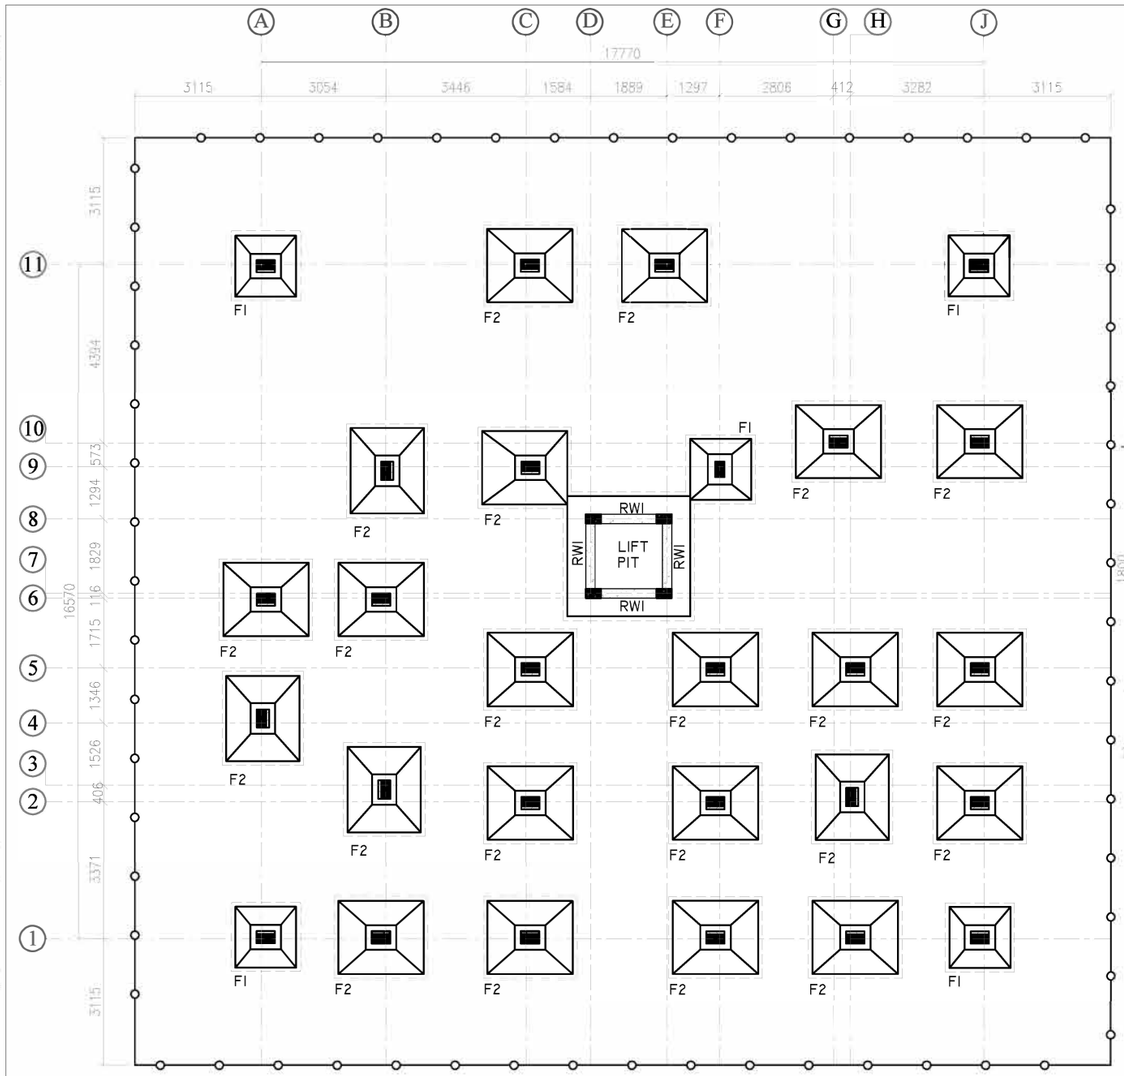


LAYOUT OF FOOTINGS

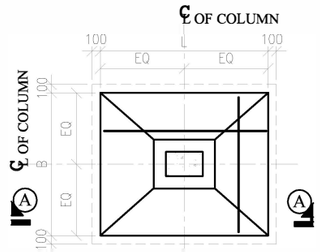


PLAN OF SLOPED FOOTING

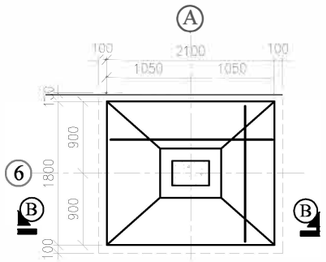

PLAN OF SLOPED FOOTING-F2

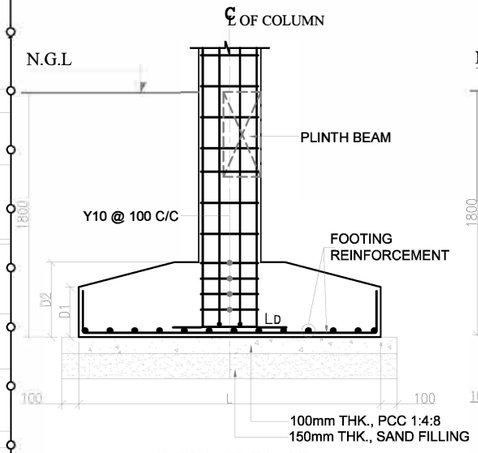

SECTION "A-A"

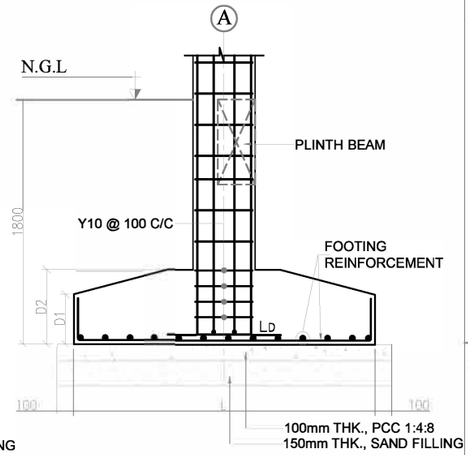

SECTION "B-B"

COMBINED FOOTINGS SCHEDULE:-

SI.	FOOTING NAME	FOOTING SIZE	FOOTING REINFORCEMENT
01	CF1	2600 X 1500 D=380	Y12 @ 150 C/C @ BOTHWAYS TOP & BOTTOM

NOTE:


N.G.L - NATURAL GROUND LEVEL.

FOOTINGS SCHEDULE:-

SI.	FOOTING NAME	FOOTING SIZE	FOOTING REINFORCEMENT
01	F1	1500 X 1500 SLOPED FOOTING D1=250 , D2=450	Y10 @ 150 C/C BOTHWAYS @ BOTTOM
02	F2	1800 X 2100 SLOPED FOOTING D1=300 , D2=550	Y12 @ 150 C/C BOTHWAYS @ BOTTOM


R. Manikandan

R. MANIKANDAN, M.Tech.,(Structures)
Registered Structural Engineer Grade I
SE/GR-I/19/06/154 (CMDA), RSE 100692019 (GCC)
AURA ENGINEERING CONSULTANTS
13/27, 67th Street, R.V. Nagar,
Ashok Nagar, Chennai-600 083.
Ph: 044-48597100 Cell: 9790751378

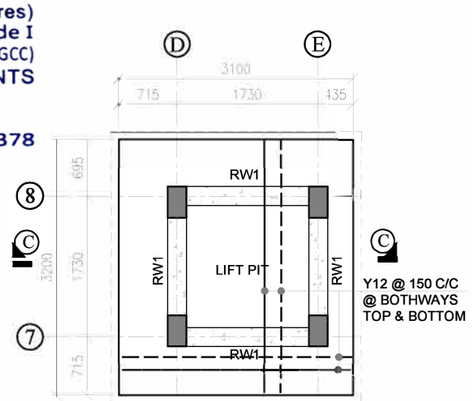

PLAN OF COMBINED FOOTING

FOR APPROVAL ONLY

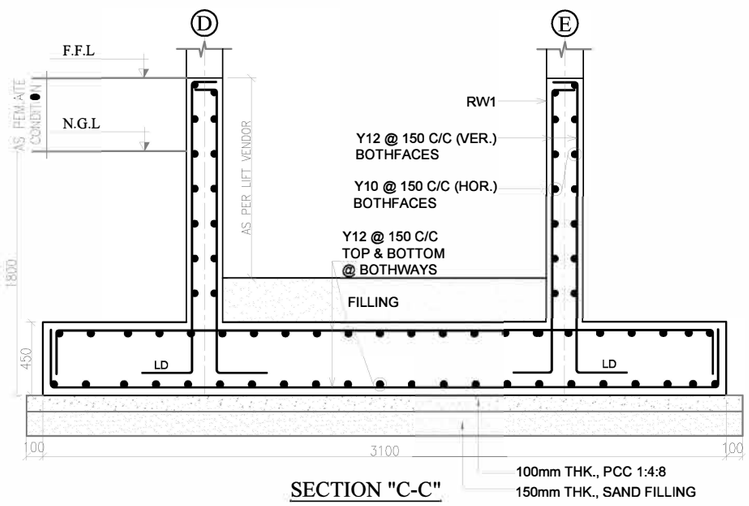

SECTION "C-C"

GENERAL NOTES:

REMOVAL OF FORMWORK(SHUTTERING) :

SHUTTERING OF ANY PART OF THE STRUCTURE SHALL NOT BE REMOVED UNTIL THE CONCRETE ATTAINS 70% THE SPECIFIED STRENGTH OF CONCRETE. HOWEVER THE FOLLOWING MINIMUM PERIOD (AFTER FINAL POUR) SHALL BE ALLOWED BEFORE REMOVAL OF SHUTTERING AS PER CLAUSE 11.3.1, IS 456:2000

A) VERTICAL SIDE OF SHUTTERING OF COLUMNS,WALLS

LAP JOINTS FOR REINFORCEMENT BARS :

I) AT ANY CROSS SECTION OF THE MEMBER,NOT MORE THAN 50 % THE BARS SHALL BE LAPPED.

II) LAPS SHALL BE STAGGERED WITH A MINIMUM CENTRE TO CENTRE DISTANCE OF1.3 TIMES LAP LENGTH OF THE BAR FOR TENSION & COMPRESSION MEMBERS.

III) DEVELOPMENT LENGTH (LD) SHALL BE AS PER (SP:34-1999) TABLE BELOW:

A) DEVELOPMENT LENGTH FOR COLUMN BARS -40D
B) DEVELOPMENT LENGTH FOR BEAM BARS -50D

IV) LAPS IN COLUMNS SHALL BE PROVIDED AT MID HEIGHT OF FLOOR AND NOT AT SLAB LEVEL .

VII) DETAILING OF REBARS SHALL CONFIRM TO IBC

EXCAVATION AND BACKFILL

I) BACKFILL FOR FOUNDATIONS AND PITS SHALL BE PLACED EVENLY LAYERS OF 300 MM THICKNESS AND SHALL BE WELL COMPACTED. THE FILL SHALL CONTAIN NO STONES WITH A DIAMETER GREATER THAN 100 MM. THE DEGREE OF COMPACTION OF BACKFILL SHALL BE 95% OF THE MAXIMUM DRY DENSITY AT OPTIMUM MOISTURE CONTENT OBTAINED BY THE MODIFIED PROCTOR COMPACTION TEST.

II) UNSUITABLE MATERIALS LIKE ROCKS/ EXISTING FOOTINGS ARE DETECTED BELOW FOUNDATION LEVEL IN AREAS OF CUT SHALL BE EXCAVATED TO FIRM GROUND. THE RESULTANT EXCAVATION SHALL BE FILLED TO THE REQUIRED LEVELS WITH MASS CONCRETE GRADE M10. ALSO WHEREVER EXCAVATION OCCURS BELOW THE FOUNDATION LEVEL STATED ON THE DESIGN DRAWING THE RESULTING VOID SHALL BE BACK FILLED WITH MASS CONCRETE GRADE-10.

III) BEFORE CASTING FOUNDATIONS, ANY IMMEDIATE OR ADJACENT AREAS OF DISTURBED OM.AOFT SOIL MUST BE REMOVED AND REPLACED WITH MASS CONCRETE OF GRADE 10

IV) A LAYER OF BLINDING CONCRETE 100 MM THICK SHALL BE PLACED UNDER ALL FOUNDATIONS. BLINDING CONCRETE SHALL HAVE A CHARACTERISTIC STRENGTH OF 10 N/MM AT 28 DAYS.

V) EXCAVATED FINE-GRAINED SOIL ENCOUNTERED AT SHALLOW DEPTHS SHALL BE IN NO CASE USED FOR BACK FILLING PURPOSES.

GENERAL NOTES:

1. ALL DIMENSIONS ARE IN MM.
2. CONCRETE GRADE SHALL BE M25 CONFIRMING TO IS 456:2000
3. GRADE OF REINFORCEMENT MARKED THUS (Y) SHALL BE Fe 500 CONFIRMING TO IS 1786-2008
4. CLEAR COVER FOR REINFORCEMENT
   A) FOOTING = 50MM B) R.C WALL = 25MM
5. THIS DRG. READ IN CONJECTION WITH ARCH.DRGS.
6. COLUMNS AND FOOTINGS ARE DESIGNED FOR S+5 FLOOR LOADS AND SBC OF THE SOIL IS 150KN/ SQM. @ 1800 BELOW N.G.L.
7. STRUCTURAL ENGINEER RESPONSIBILITY IS LIMITED TO DESIGN & ISSUAL OF STRUCTURAL DRAWING ONLY
8. ONUS OF CONSTRUCTION LIES WITH CONTRACTOR/OWNER

REV.	DESCRIPTIONS	DRN	CHK	DATE
00	ISSUE FOR APPROVAL	S.K	R.M	02.07.24

PROJECT :-

PLAN SHOWING THE PROPOSED CONSTRUCTION OF BUILDING STILT FLOOR + 5 FLOORS (HEIGHT – 18.0M) RESIDENTIAL BUILDING WITH 20 DWELLINGS UNITS, PLOT NO.30 & 31, DREAM PARK LAYOUT, SITHALAPAKKAM, CHENNAI 600126 COMPRISED IN OLD S.NO.43/3A, 43/3B1A, 43/3B1B, 43/5B & 44/1, NEW PATTA S.NO.43/3 & 43/4 OF SITHALAPAKKAM VILLAGE WITHIN THE LIMIT OF ST.THOMAS MOUNT PANCHAYAT UNION.

DRAWING TITLE :-

LAYOUT & R.C DETAILS OF FOOTING

DATE	SCALE	JOB.NO	DRG.NO
02.07.24	1 : 150	--------	002


ARCHITECT / CONSULTANTS :-

STRUCTURAL CONSULTANTS :-


AURA ENGINEERING CONSULTANTS
#8, 50th St, Saravamangala Colony, 7th Avenue,
ASHOK NAGAR, CHENNAI- 600 083.
Fixed Line :- 044 4859 7100
projects.auraengg@gmail.com
projects@auraengineers.co.in
http://auraengineers.co.in/
aura Engineering Consultants

A3

THIS DRAWING IS THE PROPERTY OF M/S. AURA ENGINEERING CONSULTANTS. AND MUST NOT BE COPIED WITHOUT THEIR WRITTEN CONSENT. NOR MADE KNOWN TO THE THIRD PARTY

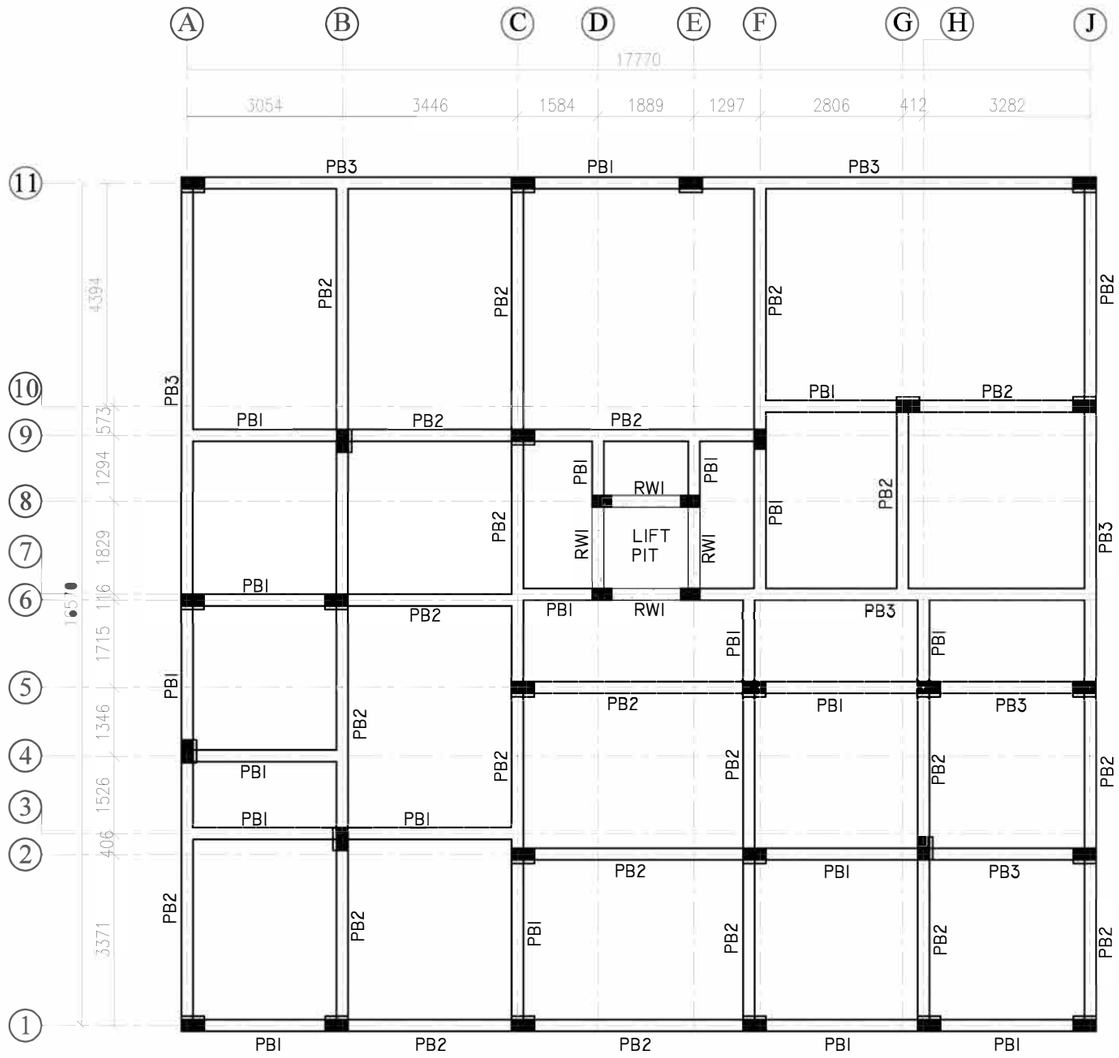


LAYOUT OF PLINTH BEAM

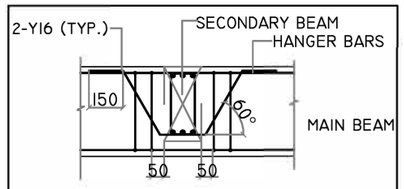


TYP. DET. OF HANGER BARS IN MAIN BEAM AT SECONDARY BEAM JUNCTION (VARY DEPTH)


BEAM SCHEDULE		
SL.NO	NAME	SIZE
01	PB1	230 x 300
02	PB2	230 x 380
03	PB3	230 x 450

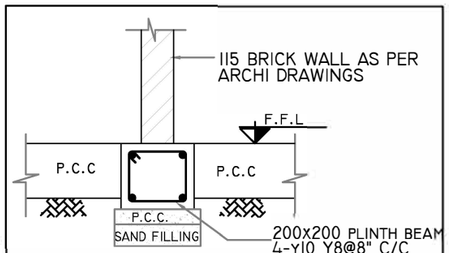


TYPICAL DETAILS OF PLINTH BEAM UNDERNEATH 115 BRICK WORK

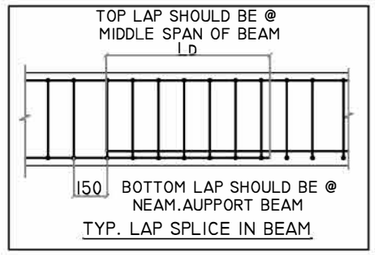


TYP. LAP SPLICE IN BEAM

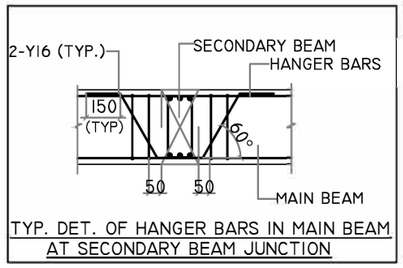


TYP. DET. OF HANGER BARS IN MAIN BEAM AT SECONDARY BEAM JUNCTION

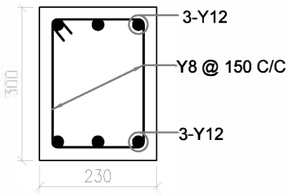

C.S. OF BEAM "PB1" (230 x 300)

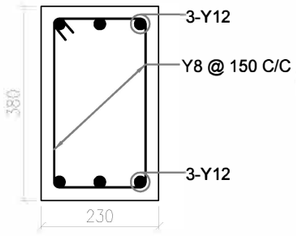

C.S. OF BEAM "PB2" (230 x 380)

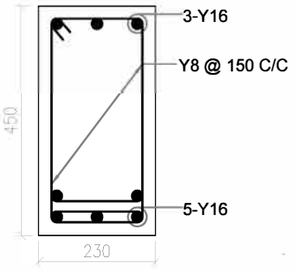

C.S. OF BEAM "PB3" (230 x 450)


NOTE:

N.G.L - NATURAL GROUND LEVEL.


F.F.L - FLOOR FINISH LEVEL

FOR APPROVAL ONLY

R. MANIKANDAN, M.Tech.,(Structures)
Registered Structural Engineer Grade I
SE/GR-I/19/06/154 (CMDA), RSE 100692019 (GCC)
AURA ENGINEERING CONSULTANTS
13/27, 67th Street, R.V. Nagar,
Ashok Nagar, Chennai-600 083.
Ph: 044-48597100 Cell: 9790751378

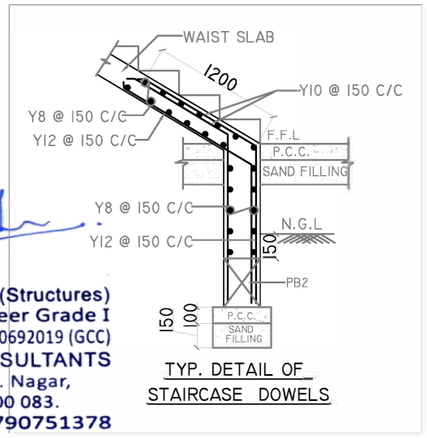

TYP. DETAIL OF STAIRCASE DOWELS

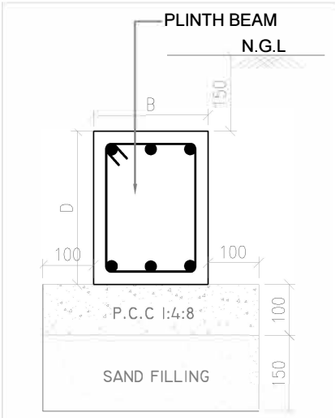

TYPICAL DETAIL OF PLINTH BEAM

GENERAL NOTES:

REMOVAL OF FORMWORK(SHUTTERING) :

SHUTTERING OF ANY PART OF THE STRUCTURE SHALL NOT BE REMOVED UNTIL THE CONCRETE ATTAINS 70% THE SPECIFIED STRENGTH OF CONCRETE. HOWEVER THE FOLLOWING MINIMUM PERIOD (AFTER FINAL POUR) SHALL BE ALLOWED BEFORE REMOVAL OF SHUTTERING AS PER CLAUSE 11.3.1. IS 456:2000

A) VERTICAL SIDE OF SHUTTERING OF COLUMNS,WALLS

LAP JOINTS FOR REINFORCEMENT BARS :

I) AT ANY CROSS SECTION OF THE MEMBER,NOT MORE THAN 50 % THE BARS SHALL BE LAPPED.

II) LAPS SHALL BE STAGGERED WITH A MINIMUM CENTRE TO CENTRE DISTANCE OF1.3 TIMES LAP LENGTH OF THE BAR FOR TENSION & COMPRESSION MEMBERS.

III) DEVELOPMENT LENGTH (LD) SHALL BE AS PER (SP:34-1999) TABLE BELOW:

A) DEVELOPMENT LENGTH FOR COLUMN BARS -40D

B) DEVELOPMENT LENGTH FOR BEAM BARS -50D

IV) LAPS IN COLUMNS SHALL BE PROVIDED AT MID HEIGHT OF FLOOR AND NOT AT SLAB LEVEL .

VII) DETAILING OF REBARS SHALL CONFIRM TO IBC

EXCAVATION AND BACKFILL

I) BACKFILL FOR FOUNDATIONS AND PITS SHALL BE PLACED EVENLY LAYERS OF 300 MM THICKNESS AND SHALL BE WELL COMPACTED. THE FILL SHALL CONTAIN NO STONES WITH A DIAMETER GREATER THAN 100 MM. THE DEGREE OF COMPACTION OF BACKFILL SHALL BE 95% OF THE MAXIMUM DRY DENSITY AT OPTIMUM MOISTURE CONTENT OBTAINED BY THE MODIFIED PROCTOR COMPACTION TEST.

II) UNSUITABLE MATERIALS LIKE ROCKS/ EXISTING FOOTINGS ARE DETECTED BELOW FOUNDATION LEVEL IN AREAS OF CUT SHALL BE EXCAVATED TO FIRM GROUND. THE RESULTANT EXCAVATION SHALL BE FILLED TO THE REQUIRED LEVELS WITH MASS CONCRETE GRADE M10. ALSO WHEREVER EXCAVATION OCCURS BELOW THE FOUNDATION LEVEL STATED ON THE DESIGN DRAWING THE RESULTING VOID SHALL BE BACK FILLED WITH MASS CONCRETE GRADE-10.

III) BEFORE CASTING FOUNDATIONS, ANY IMMEDIATE OR ADJACENT AREAS OF DISTURBED OM.AOFT SOIL MUST BE REMOVED AND REPLACED WITH MASS CONCRETE OF GRADE 10

IV) A LAYER OF BLINDING CONCRETE 100 MM THICK SHALL BE PLACED UNDER ALL FOUNDATIONS. BLINDING CONCRETE SHALL HAVE A CHARACTERISTIC STRENGTH OF 10 N/MM AT 28 DAYS.

V) EXCAVATED FINE-GRAINED SOIL ENCOUNTERED AT SHALLOW DEPTHS SHALL BE IN NO CASE USED FOR BACK FILLING PURPOSES.

GENERAL NOTES:

1. ALL DIMENSIONS ARE IN MM.
2. CONCRETE GRADE SHALL BE M25 CONFIRMING TO IS 456:2000
3. GRADE OF REINFORCEMENT MARKED THUS (Y) SHALL BE Fe 500 CONFIRMING TO IS 1786-2008
4. CLEAR COVER FOR REINFORCEMENT
   A) BEAM = 30MM B) R.C WALL = 25MM
5. THIS DRG. READ IN CONJECTION WITH ARCH.DRGS.
6. STRUCTURAL ENGINEER RESPONSIBILITY IS LIMITED TO DESIGN & ISSUAL OF STRUCTURAL DRAWING ONLY
7. ONUS OF CONSTRUCTION LIES WITH CONTRACTOR/OWNER

REV.	DESCRIPTIONS	DRN	CHK	DATE
00	ISSUE FOR APPROVAL	S.K	R.M	02.07.24

PROJECT :-

PLAN SHOWING THE PROPOSED CONSTRUCTION OF BUILDING STILT FLOOR + 5 FLOORS (HEIGHT – 18.0M) RESIDENTIAL BUILDING WITH 20 DWELLINGS UNITS, PLOT NO.30 & 31, DREAM PARK LAYOUT, SITHALAPAKKAM, CHENNAI 600126 COMPRISED IN OLD S.NO.43/3A, 43/3B1A, 43/3B1B, 43/5B & 44/1, NEW PATTA S.NO.43/3 & 43/4 OF SITHALAPAKKAM VILLAGE WITHIN THE LIMIT OF ST.THOMAS MOUNT PANCHAYAT UNION.

DRAWING TITLE :-

LAYOUT & R.C DETAILS OF PLINTH BEAM

DATE	SCALE	JOB.NO	DRG.NO
02.07.24	1 : 120	--------	003


ARCHITECT / CONSULTANTS :-

STRUCTURAL CONSULTANTS :-

AURA ENGINEERING CONSULTANTS
#8, 50th St, Sarvamangala Colony, 7th Avenue,
ASHOK NAGAR, CHENNAI- 600 083.
Fixed Line :- 044 4859 7100
projects.auraengg@gmail.com
projects@auraengineers.co.in
http://auraengineers.co.in/
aura Engineering Consultants


A3

THIS DRAWING IS THE PROPERTY OF M/s. AURA ENGINEERING CONSULTANTS. AND MUST NOT BE COPIED WITHOUT THEIR WRITTEN CONSENT, NOR MADE KNOWN TO THE THIRD PARTY

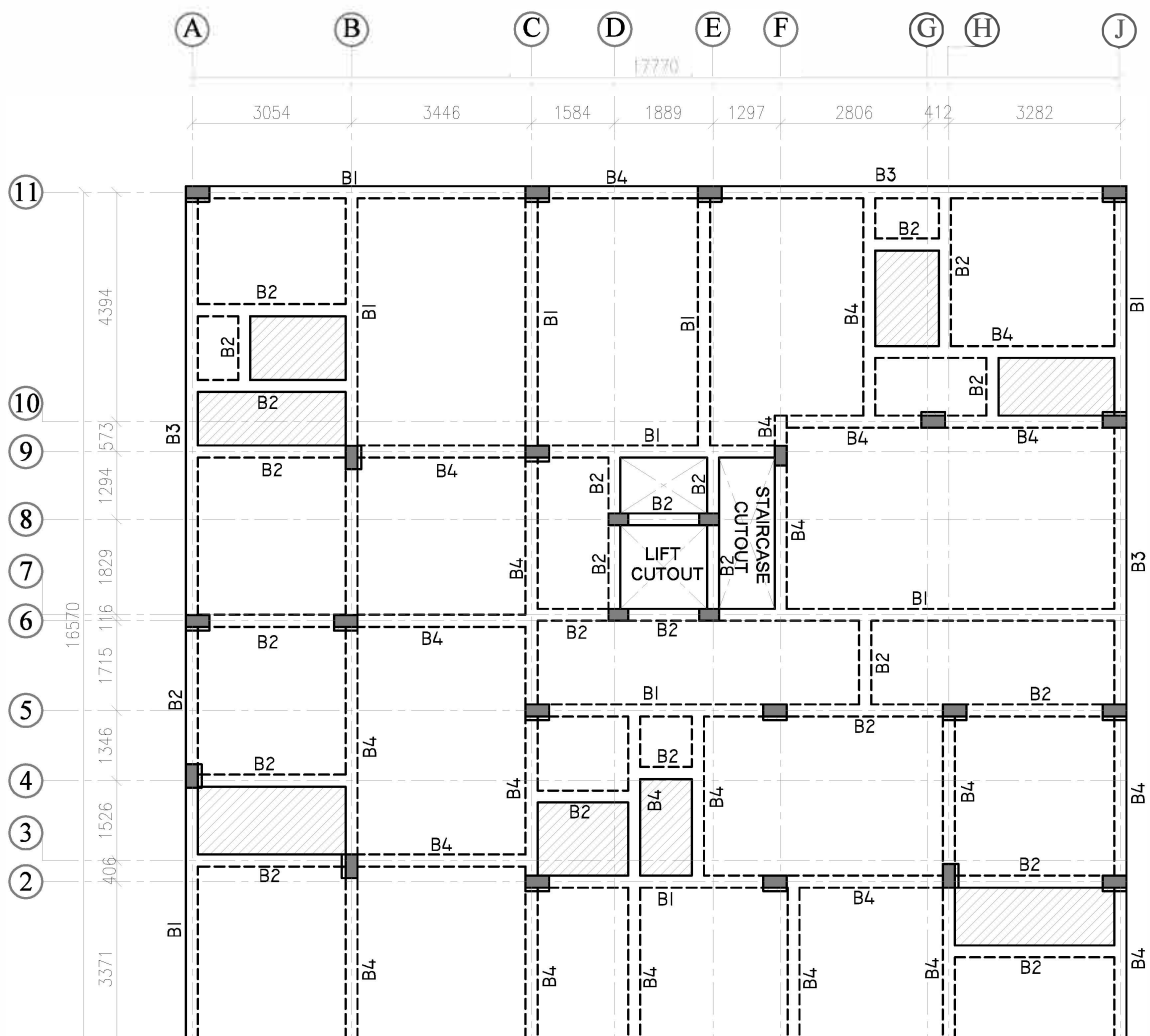

NUMERATION LAYOUT OF STILT FLOOR

ROOF SLAB & BEAM

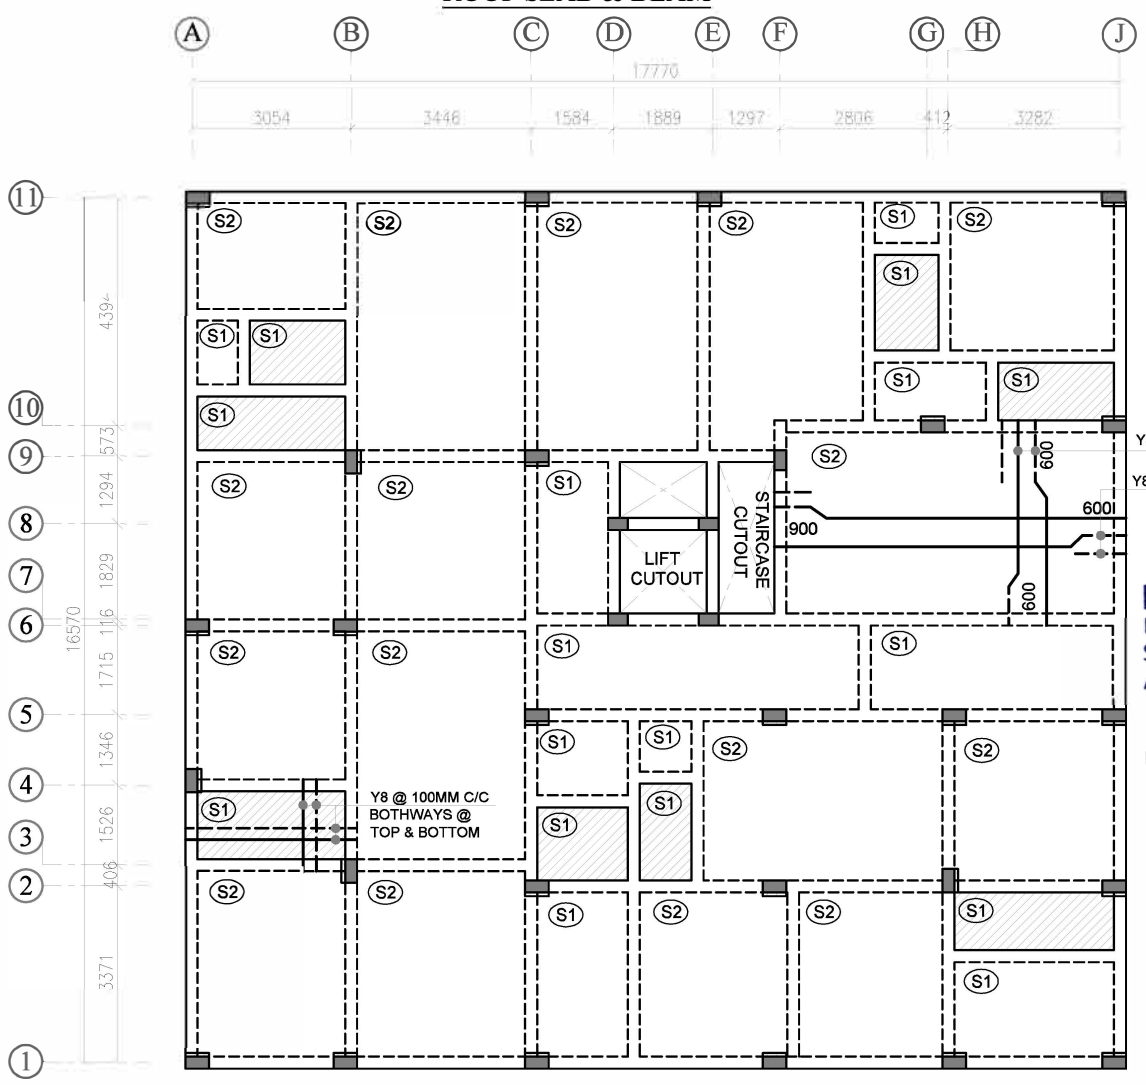


R.C LAYOUT OF STILT FLOOR

ROOF SLAB & BEAM

NOTE:

- SLAB SUNK BY 0'-10"
- PROVIDE Y8 @ 8" C/C AS DISTRIBUTORS WHERE EVER REQUIRED
- COLUMN CURTAILED TO BE BEND IN TO TOP OF THE SLAB
- FOR BEAM REINFORCEMENT DETAILS REFER DWG.NO : 007

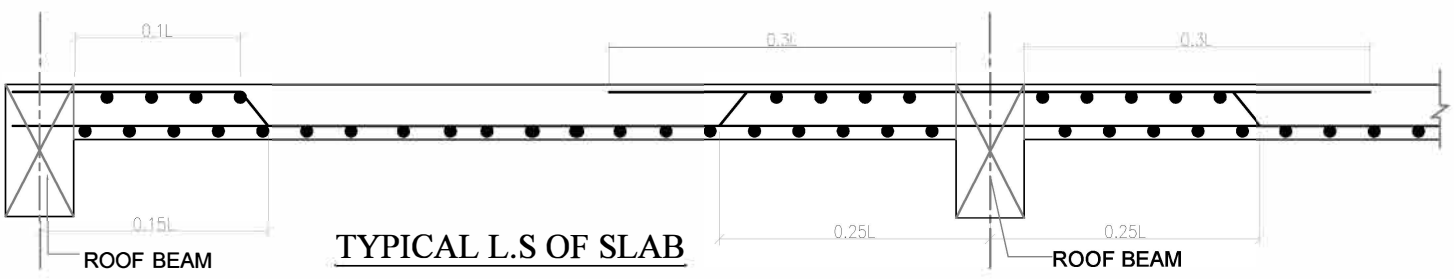

TYPICAL L.S OF SLAB

GENERAL NOTES:

REMOVAL OF FORMWORK(SHUTTERING) :

SHUTTERING OF ANY PART OF THE STRUCTURE SHALL NOT BE REMOVED UNTIL THE CONCRETE ATTAINS 70% THE SPECIFIED STRENGTH OF CONCRETE. HOWEVER THE FOLLOWING MINIMUM PERIOD (AFTER FINAL POUR) SHALL BE ALLOWED BEFORE REMOVAL OF SHUTTERING AS PER CLAUSE 11.3.1, IS 456:2000

A) VERTICAL SIDE OF SHUTTERING OF COLUMNS,WALLS

LAP JOINTS FOR REINFORCEMENT BARS :

I) AT ANY CROSS SECTION OF THE MEMBER,NOT MORE THAN 50 % THE BARS SHALL BE LAPPED.

II) LAPS SHALL BE STAGGERED WITH A MINIMUM CENTRE TO CENTRE DISTANCE OF1.3 TIMES LAP LENGTH OF THE BAR FOR TENSION & COMPRESSION MEMBERS.

III) DEVELOPMENT LENGTH (LD) SHALL BE AS PER (SP:34-1999) TABLE BELOW:

A) DEVELOPMENT LENGTH FOR COLUMN BARS -40D
B) DEVELOPMENT LENGTH FOR BEAM BARS -50D

IV) LAPS IN COLUMNS SHALL BE PROVIDED AT MID HEIGHT OF FLOOR AND NOT AT SLAB LEVEL .

VII) DETAILING OF REBARS SHALL CONFIRM TO IBC

EXCAVATION AND BACKFILL

I) BACKFILL FOR FOUNDATIONS AND PITS SHALL BE PLACED EVENLY LAYERS OF 300 MM THICKNESS AND SHALL BE WELL COMPACTED. THE FILL SHALL CONTAIN NO STONES WITH A DIAMETER GREATER THAN 100 MM. THE DEGREE OF COMPACTION OF BACKFILL SHALL BE 95% OF THE MAXIMUM DRY DENSITY AT OPTIMUM MOISTURE CONTENT OBTAINED BY THE MODIFIED PROCTOR COMPACTION TEST.

II) UNSUITABLE MATERIALS LIKE ROCKS/ EXISTING FOOTINGS ARE DETECTED BELOW FOUNDATION LEVEL IN AREAS OF CUT SHALL BE EXCAVATED TO FIRM GROUND. THE RESULTANT EXCAVATION SHALL BE FILLED TO THE REQUIRED LEVELS WITH MASS CONCRETE GRADE M10. ALSO WHEREVER EXCAVATION OCCURS BELOW THE FOUNDATION LEVEL STATED ON THE DESIGN DRAWING THE RESULTING VOID SHALL BE BACK FILLED WITH MASS CONCRETE GRADE-10.

III) BEFORE CASTING FOUNDATIONS, ANY IMMEDIATE OR ADJACENT AREAS OF DISTURBED OM.AOFT SOIL MUST BE REMOVED AND REPLACED WITH MASS CONCRETE OF GRADE 10

IV) A LAYER OF BLINDING CONCRETE 100 MM THICK SHALL BE PLACED UNDER ALL FOUNDATIONS. BLINDING CONCRETE SHALL HAVE A CHARACTERISTIC STRENGTH OF 10 N/MM AT 28 DAYS.

V) EXCAVATED FINE-GRAINED SOIL ENCOUNTERED AT SHALLOW DEPTHS SHALL BE IN NO CASE USED FOR BACK FILLING PURPOSES.

GENERAL NOTES:

1. ALL DIMENSIONS ARE IN MM.
2. CONCRETE GRADE SHALL BE M25 (1:1.5:3) CONFIRMING TO IS 456:2000
3. GRADE OF REINFORCEMENT MARKED THUS (Y) SHALL BE Fe 500 CONFIRMING TO IS 1786-2008
4. CLEAR COVER FOR REINFORCEMENT
   A) BEAM = 30MM B) SLAB = 20MM
5. THIS DRG. READ IN CONJECTION WITH ARCH.DRGS.
6. STRUCTURAL ENGINEER RESPONSIBILITY IS LIMITED TO DESIGN & ISSUAL OF STRUCTURAL DRAWING ONLY
7. ONUS OF CONSTRUCTION LIES WITH CONTRACTOR/OWNER

FOR APPROVAL ONLY

SLAB SCHEDULE

SL.NO	NAME	THICK
01	S1	150 THK.
02	S2	150 THK.

BEAM SCHEDULE

SL.NO	NAME	SIZE
01	B1	230 x 450
02	B2	230 x 450
03	B3	230 x 530
04	B4	230 x 450

R. MANIKANDAN, M.Tech.,(Structures)
Registered Structural Engineer Grade I
SE/GR-I/19/06/154 (CMDA), RSE 100692019 (GCC)
AURA ENGINEERING CONSULTANTS
13/27, 67th Street, R.V. Nagar,
Ashok Nagar, Chennai-600 083.
Ph: 044-48597100 Cell: 9790751378

REV.	DESCRIPTIONS	DRN	CHK	DATE
00	ISSUE FOR APPROVAL	S.K	R.M	02.07.24

PROJECT :-

PLAN SHOWING THE PROPOSED CONSTRUCTION OF BUILDING STILT FLOOR + 5 FLOORS (HEIGHT – 18.0M) RESIDENTIAL BUILDING WITH 20 DWELLINGS UNITS, PLOT NO.30 & 31, DREAM PARK LAYOUT, SITHALAPAKKAM, CHENNAI 600126 COMPRISED IN OLD S.NO.43/3A, 43/3B1A, 43/3B1B, 43/5B & 44/1, NEW PATTA S.NO.43/3 & 43/4 OF SITHALAPAKKAM VILLAGE WITHIN THE LIMIT OF ST.THOMAS MOUNT PANCHAYAT UNION.

DRAWING TITLE :-

NUMERATION LAYOUT & R.C LAYOUT OF STILT FLOOR ROOF SLAB & BEAMS

DATE	SCALE	JOB.NO	DRG.NO
02.07.24	1 : 130	-------	004


ARCHITECT / CONSULTANTS :-

STRUCTURAL CONSULTANTS :-

AURA ENGINEERING CONSULTANTS
#8, 50th St, Sarvamangala Colony, 7th Avenue,
ASHOK NAGAR, CHENNAI- 600 083.
Fixed Line :- 044 4859 7100
projects.auraengg@gmail.com
projects@auraengineers.co.in
http://auraengineers.co.in/
Engineeering Consultants

A3

THIS DRAWING IS THE PROPERTY OF M/s. AURA ENGINEERING CONSULTANTS. AND MUST NOT BE COPIED WITHOUT THEIR WRITTEN CONSENT, NOR MADE KNOWN TO THE THIRD PARTY

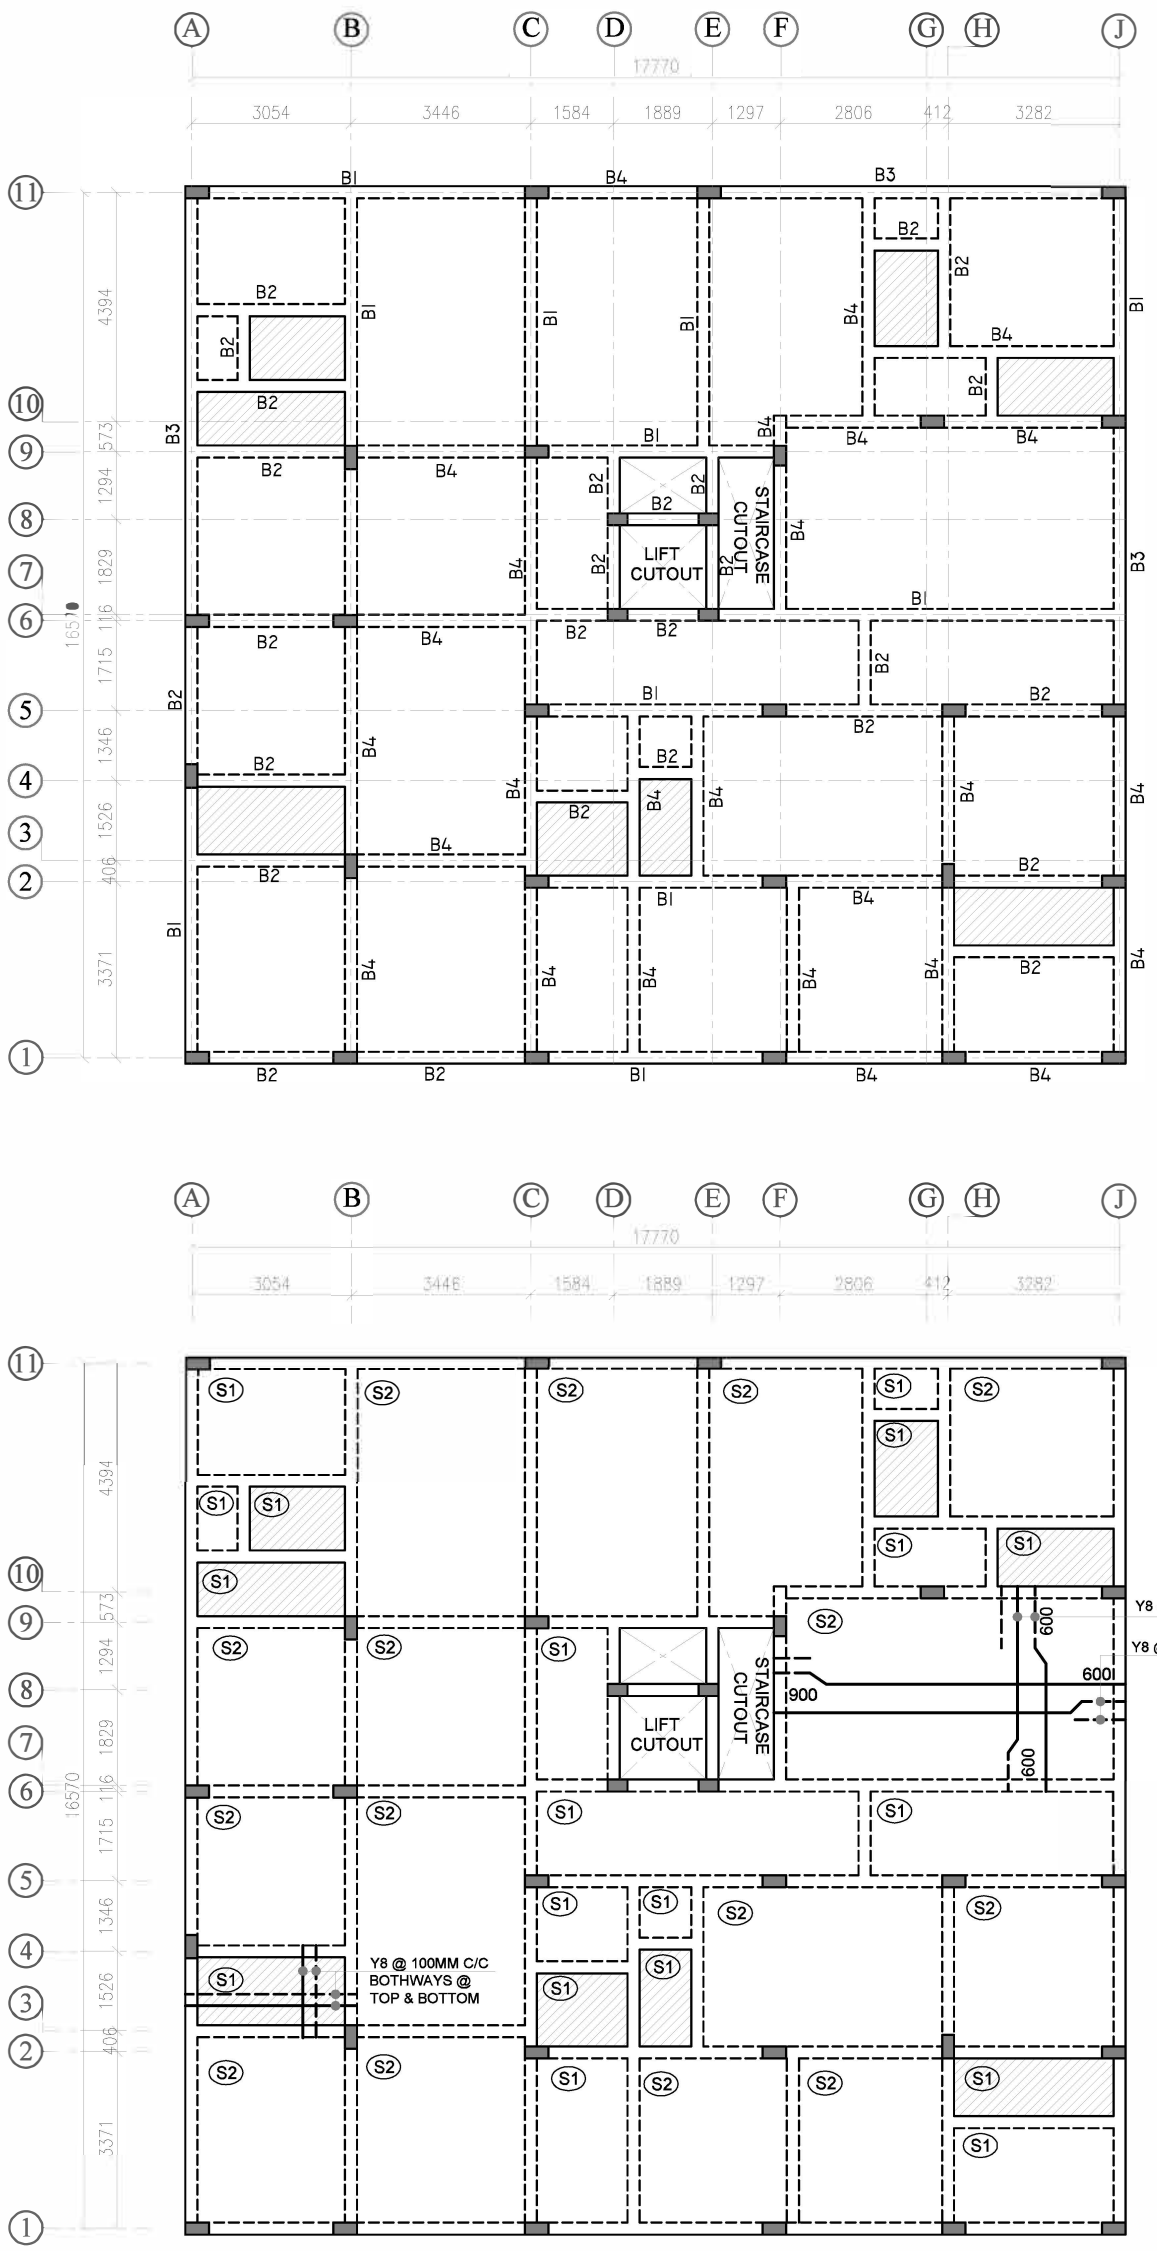


NOTE:

SLAB SUNK BY 0'-10"

PROVIDE Y8 @ 8" C/C AS DISTRIBUTORS WHERE EVER REQUIRED

FOR BEAM REINFORCEMENT DETAILS REFER DWG.NO : 007

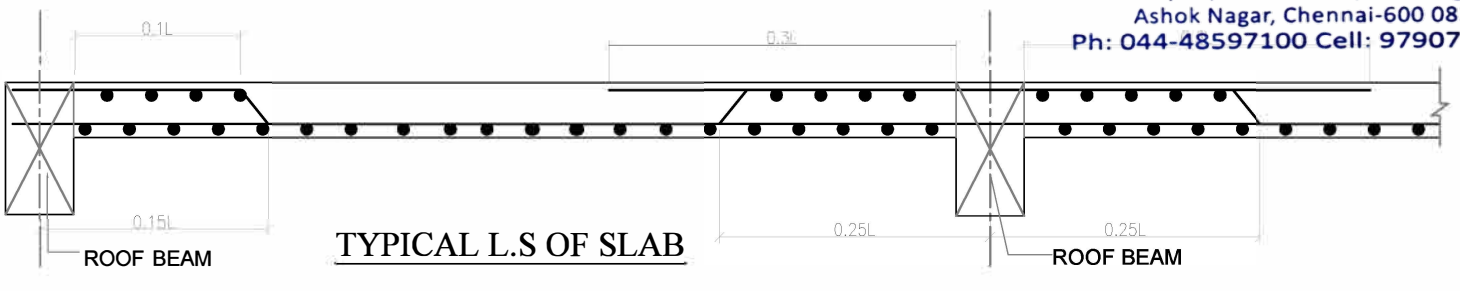

TYPICAL L.S OF SLAB

GENERAL NOTES:

REMOVAL OF FORMWORK(SHUTTERING) :

SHUTTERING OF ANY PART OF THE STRUCTURE SHALL NOT BE REMOVED UNTIL THE CONCRETE ATTAINS 70% THE SPECIFIED STRENGTH OF CONCRETE. HOWEVER THE FOLLOWING MINIMUM PERIOD (AFTER FINAL POUR) SHALL BE ALLOWED BEFORE REMOVAL OF SHUTTERING AS PER CLAUSE 11.3.1, IS 456:2000

A) VERTICAL SIDE OF SHUTTERING OF COLUMNS,WALLS

LAP JOINTS FOR REINFORCEMENT BARS :

I) AT ANY CROSS SECTION OF THE MEMBER,NOT MORE THAN 50 % THE BARS SHALL BE LAPPED.

II) LAPS SHALL BE STAGGERED WITH A MINIMUM CENTRE TO CENTRE DISTANCE OF1.3 TIMES LAP LENGTH OF THE BAR FOR TENSION & COMPRESSION MEMBERS.

III) DEVELOPMENT LENGTH (LD) SHALL BE AS PER (SP:34-1999) TABLE BELOW:

A) DEVELOPMENT LENGTH FOR COLUMN BARS -40D
B) DEVELOPMENT LENGTH FOR BEAM BARS -50D

IV) LAPS IN COLUMNS SHALL BE PROVIDED AT MID HEIGHT OF FLOOR AND NOT AT SLAB LEVEL .

VII) DETAILING OF REBARS SHALL CONFIRM TO IBC

EXCAVATION AND BACKFILL

I) BACKFILL FOR FOUNDATIONS AND PITS SHALL BE PLACED EVENLY LAYERS OF 300 MM THICKNESS AND SHALL BE WELL COMPACTED. THE FILL SHALL CONTAIN NO STONES WITH A DIAMETER GREATER THAN 100 MM. THE DEGREE OF COMPACTION OF BACKFILL SHALL BE 95% OF THE MAXIMUM DRY DENSITY AT OPTIMUM MOISTURE CONTENT OBTAINED BY THE MODIFIED PROCTOR COMPACTION TEST.

II) UNSUITABLE MATERIALS LIKE ROCKS/ EXISTING FOOTINGS ARE DETECTED BELOW FOUNDATION LEVEL IN AREAS OF CUT SHALL BE EXCAVATED TO FIRM GROUND. THE RESULTANT EXCAVATION SHALL BE FILLED TO THE REQUIRED LEVELS WITH MASS CONCRETE GRADE M10. ALSO WHEREVER EXCAVATION OCCURS BELOW THE FOUNDATION LEVEL STATED ON THE DESIGN DRAWING THE RESULTING VOID SHALL BE BACK FILLED WITH MASS CONCRETE GRADE-10.

III) BEFORE CASTING FOUNDATIONS, ANY IMMEDIATE OR ADJACENT AREAS OF DISTURBED OM.AOFT SOIL MUST BE REMOVED AND REPLACED WITH MASS CONCRETE OF GRADE 10

IV) A LAYER OF BLINDING CONCRETE 100 MM THICK SHALL BE PLACED UNDER ALL FOUNDATIONS. BLINDING CONCRETE SHALL HAVE A CHARACTERISTIC STRENGTH OF 10 N/MM AT 28 DAYS.

V) EXCAVATED FINE-GRAINED SOIL ENCOUNTERED AT SHALLOW DEPTHS SHALL BE IN NO CASE USED FOR BACK FILLING PURPOSES.

GENERAL NOTES:

1. ALL DIMENSIONS ARE IN MM.
2. CONCRETE GRADE SHALL BE M25 (1:1.5:3) CONFIRMING TO IS 456:2000
3. GRADE OF REINFORCEMENT MARKED THUS (Y) SHALL BE Fe 500 CONFIRMING TO IS 1786-2008
4. CLEAR COVER FOR REINFORCEMENT
   A) BEAM = 30MM B) SLAB = 20MM
5. THIS DRG. READ IN CONJECTION WITH ARCH.DRGS.
6. STRUCTURAL ENGINEER RESPONSIBILITY IS LIMITED TO DESIGN & ISSUAL OF STRUCTURAL DRAWING ONLY
7. ONUS OF CONSTRUCTION LIES WITH CONTRACTOR/OWNER

FOR APPROVAL ONLY

SLAB SCHEDULE

SL.NO	NAME	THICK
01	S1	150 THK.
02	S2	150 THK.

BEAM SCHEDULE

SL.NO	NAME	SIZE
01	B1	230 x 450
02	B2	230 x 450
03	B3	230 x 530
04	B4	230 x 450

REV.	DESCRIPTIONS	DRN	CHK	DATE
00	ISSUE FOR APPROVAL	S.K	R.M	02.07.24

PROJECT :-

PLAN SHOWING THE PROPOSED CONSTRUCTION OF BUILDING STILT FLOOR + 5 FLOORS (HEIGHT – 18.0M) RESIDENTIAL BUILDING WITH 20 DWELLINGS UNITS, PLOT NO.30 & 31, DREAM PARK LAYOUT, SITHALAPAKKAM, CHENNAI 600126 COMPRISED IN OLD S.NO.43/3A, 43/3B1A, 43/3B1B, 43/5B & 44/1, NEW PATTA S.NO.43/3 & 43/4 OF SITHALAPAKKAM VILLAGE WITHIN THE LIMIT OF ST.THOMAS MOUNT PANCHAYAT UNION.

DRAWING TITLE :-

NUMERATION LAYOUT & R.C LAYOUT OF TYPICAL FLOOR ROOF SLAB & BEAMS

DATE	SCALE	JOB.NO	DRG.NO
02.07.24	1 : 130	--------	005

R. MANIKANDAN, M.Tech,(Structures)
Registered Structural Engineer Grade I
SE/GR-I/19/06/154 (CMDA), RSE 100692019 (GCC)
AURA ENGINEERING CONSULTANTS
13/27, 67th Street, R.V. Nagar,
Ashok Nagar, Chennai-600 083.
Ph: 044-48597100 Cell: 9790751378


ARCHITECT / CONSULTANTS :-


STRUCTURAL CONSULTANTS :-

AURA ENGINEERING CONSULTANTS
#8, 50th St, Sarvamangala Colony, 7th Avenue,
ASHOK NAGAR, CHENNAI- 600 083.
Fixed Line :- 044 4859 7100
projects.auraengg@gmail.com
projects@auraengineers.co.in
http://auraengineers.co.in/
Engineeering Consultants

A3

THIS DRAWING IS THE PROPERTY OF M/s. AURA ENGINEERING CONSULTANTS. AND MUST NOT BE COPIED WITHOUT THEIR WRITTEN CONSENT, NOR MADE KNOWN TO THE THIRD PARTY

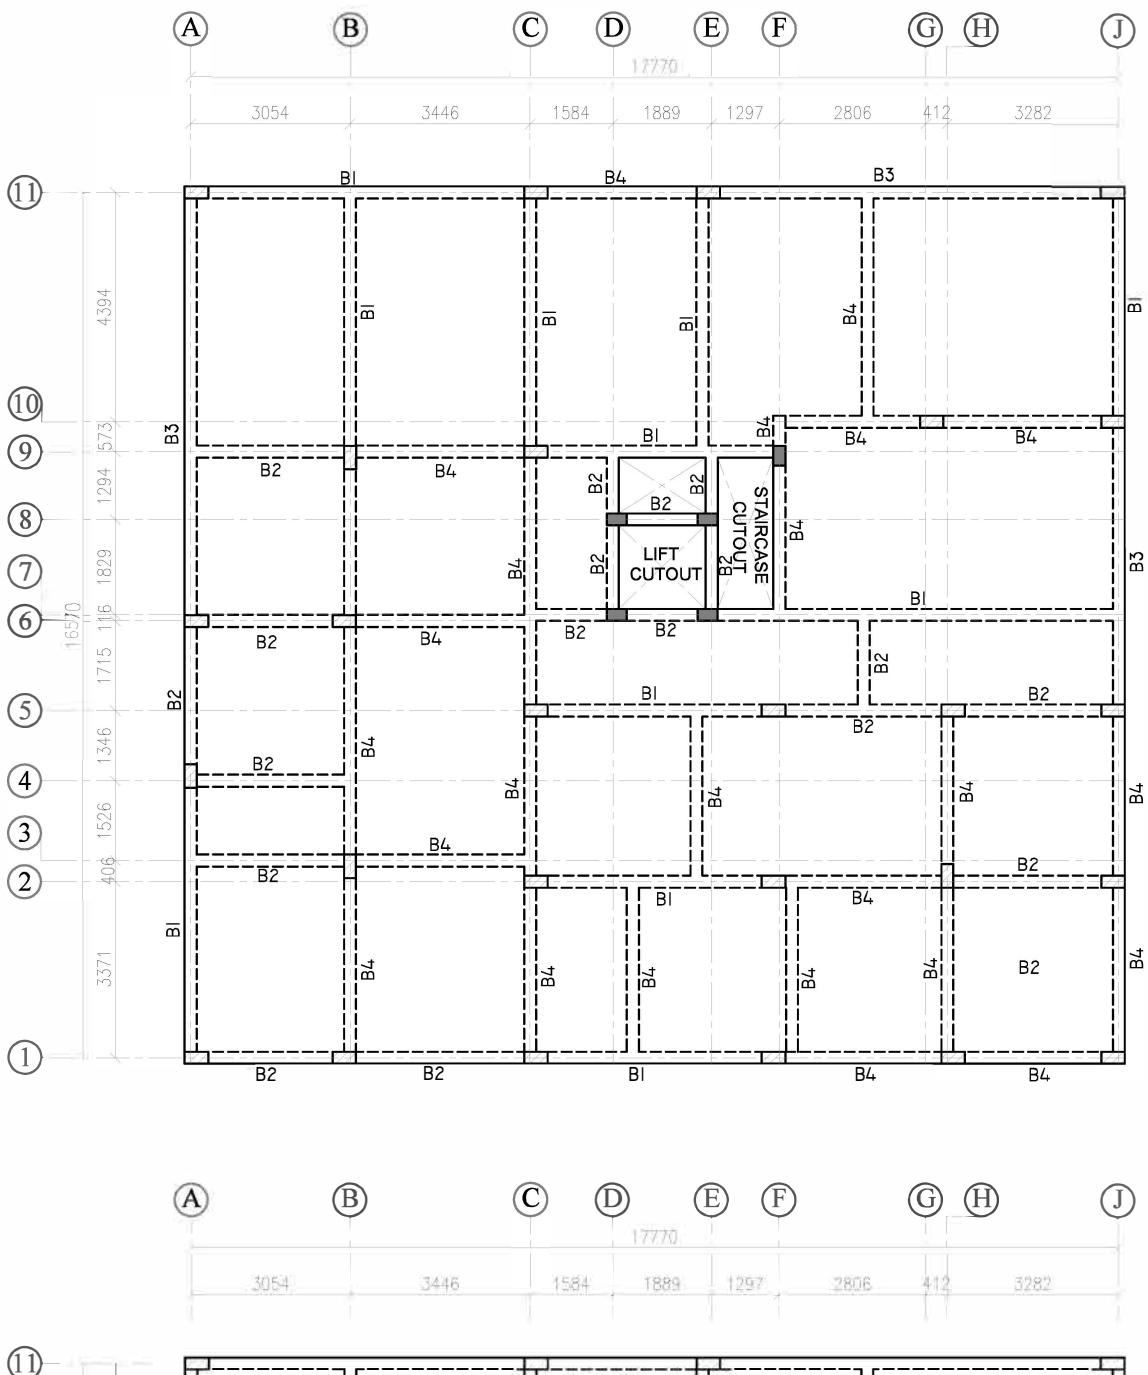

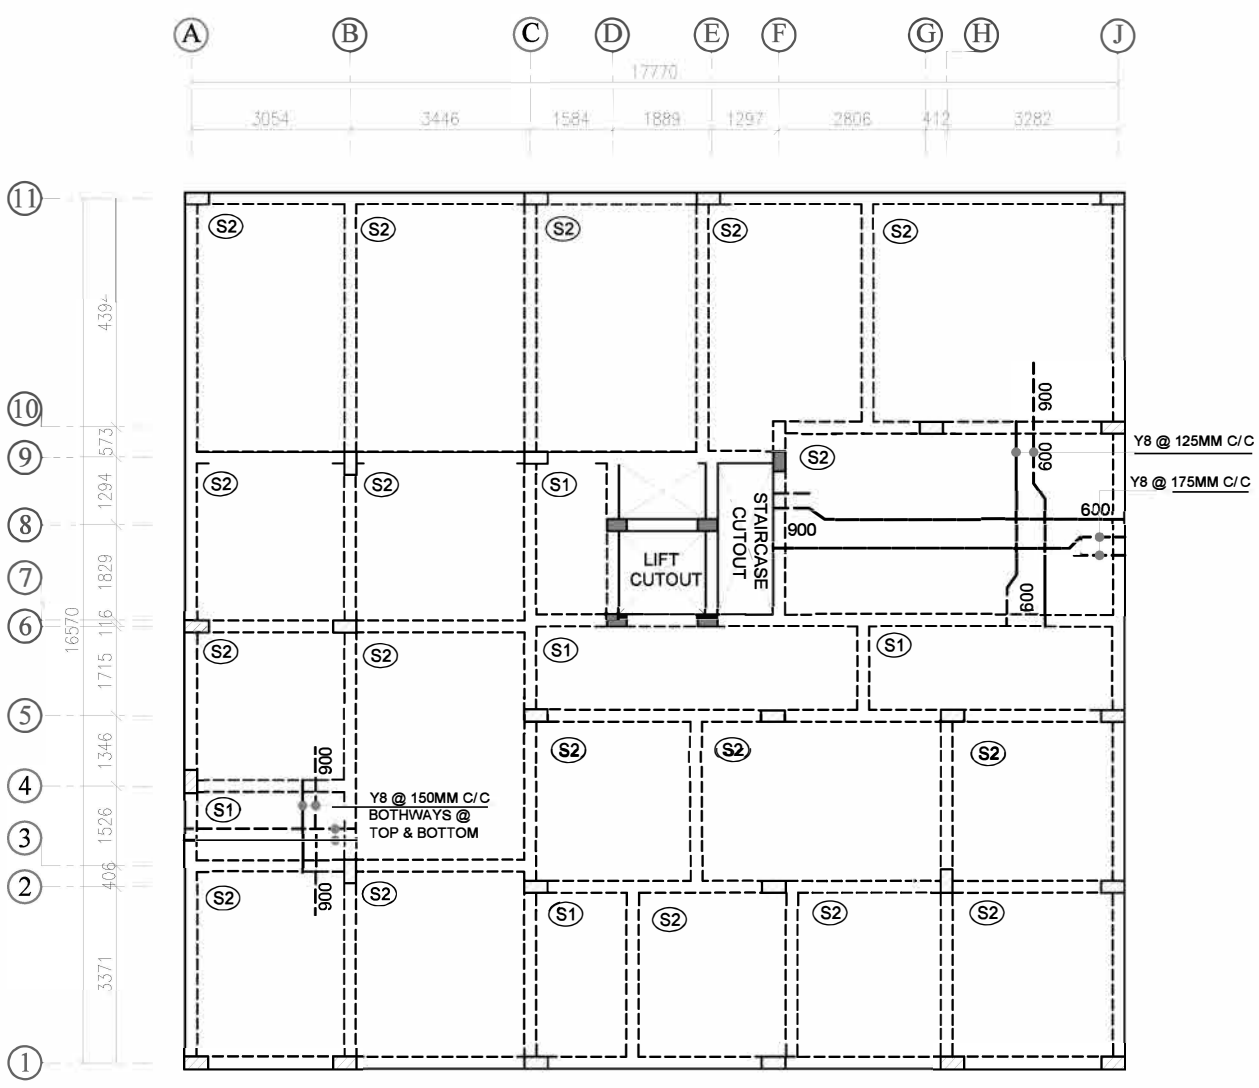


NOTE:

- COLUMN CURTAILED TO BE BEND IN TO TOP OF THE SLAB

PROVIDE Y8 @ 8" C/C AS DISTRIBUTORS WHERE EVER REQUIRED

FOR BEAM REINFORCEMENT DETAILS REFER DWG.NO : 007

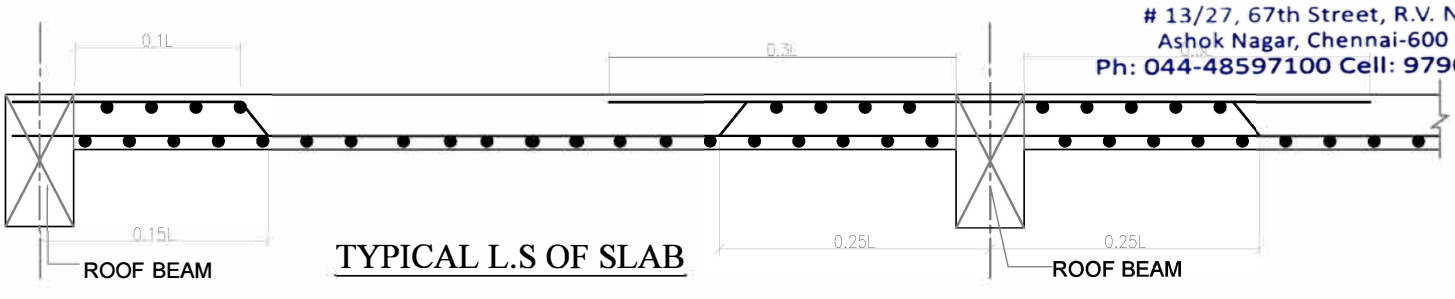

TYPICAL L.S OF SLAB

GENERAL NOTES:

REMOVAL OF FORMWORK(SHUTTERING) :

SHUTTERING OF ANY PART OF THE STRUCTURE SHALL NOT BE REMOVED UNTIL THE CONCRETE ATTAINS 70% THE SPECIFIED STRENGTH OF CONCRETE. HOWEVER THE FOLLOWING MINIMUM PERIOD (AFTER FINAL POUR) SHALL BE ALLOWED BEFORE REMOVAL OF SHUTTERING AS PER CLAUSE 11.3.1, IS 456:2000

A) VERTICAL SIDE OF SHUTTERING OF COLUMNS,WALLS

LAP JOINTS FOR REINFORCEMENT BARS :

I) AT ANY CROSS SECTION OF THE MEMBER,NOT MORE THAN 50 % THE BARS SHALL BE LAPPED.

II) LAPS SHALL BE STAGGERED WITH A MINIMUM CENTRE TO CENTRE DISTANCE OF1.3 TIMES LAP LENGTH OF THE BAR FOR TENSION & COMPRESSION MEMBERS.

III) DEVELOPMENT LENGTH (LD) SHALL BE AS PER (SP:34-1999) TABLE BELOW:

A) DEVELOPMENT LENGTH FOR COLUMN BARS -40D
B) DEVELOPMENT LENGTH FOR BEAM BARS -50D

IV) LAPS IN COLUMNS SHALL BE PROVIDED AT MID HEIGHT OF FLOOR AND NOT AT SLAB LEVEL .

VII) DETAILING OF REBARS SHALL CONFIRM TO IBC

EXCAVATION AND BACKFILL

I) BACKFILL FOR FOUNDATIONS AND PITS SHALL BE PLACED EVENLY LAYERS OF 300 MM THICKNESS AND SHALL BE WELL COMPACTED. THE FILL SHALL CONTAIN NO STONES WITH A DIAMETER GREATER THAN 100 MM. THE DEGREE OF COMPACTION OF BACKFILL SHALL BE 95% OF THE MAXIMUM DRY DENSITY AT OPTIMUM MOISTURE CONTENT OBTAINED BY THE MODIFIED PROCTOR COMPACTION TEST.

II) UNSUITABLE MATERIALS LIKE ROCKS/ EXISTING FOOTINGS ARE DETECTED BELOW FOUNDATION LEVEL IN AREAS OF CUT SHALL BE EXCAVATED TO FIRM GROUND. THE RESULTANT EXCAVATION SHALL BE FILLED TO THE REQUIRED LEVELS WITH MASS CONCRETE GRADE M10. ALSO WHEREVER EXCAVATION OCCURS BELOW THE FOUNDATION LEVEL STATED ON THE DESIGN DRAWING THE RESULTING VOID SHALL BE BACK FILLED WITH MASS CONCRETE GRADE-10.

III) BEFORE CASTING FOUNDATIONS, ANY IMMEDIATE OR ADJACENT AREAS OF DISTURBED OM.AOFT SOIL MUST BE REMOVED AND REPLACED WITH MASS CONCRETE OF GRADE 10

IV) A LAYER OF BLINDING CONCRETE 100 MM THICK SHALL BE PLACED UNDER ALL FOUNDATIONS. BLINDING CONCRETE SHALL HAVE A CHARACTERISTIC STRENGTH OF 10 N/MM AT 28 DAYS.

V) EXCAVATED FINE-GRAINED SOIL ENCOUNTERED AT SHALLOW DEPTHS SHALL BE IN NO CASE USED FOR BACK FILLING PURPOSES.

GENERAL NOTES:

1. ALL DIMENSIONS ARE IN MM.
2. CONCRETE GRADE SHALL BE M25 (1:1.5:3) CONFIRMING TO IS 456:2000
3. GRADE OF REINFORCEMENT MARKED THUS (Y) SHALL BE Fe 500 CONFIRMING TO IS 1786-2008
4. CLEAR COVER FOR REINFORCEMENT
   A) BEAM = 30MM B) SLAB = 20MM
5. THIS DRG. READ IN CONJECTION WITH ARCH.DRGS.
6. STRUCTURAL ENGINEER RESPONSIBILITY IS LIMITED TO DESIGN & ISSUAL OF STRUCTURAL DRAWING ONLY
7. ONUS OF CONSTRUCTION LIES WITH CONTRACTOR/OWNER

FOR APPROVAL ONLY

SLAB SCHEDULE

SL.NO	NAME	THICK
01	S1	150 THK.
02	S2	150 THK.

BEAM SCHEDULE

SL.NO	NAME	SIZE
01	B1	230 x 450
02	B2	230 x 450
03	B3	230 x 530
04	B4	230 x 450

REV.	DESCRIPTIONS	DRN	CHK	DATE
00	ISSUE FOR APPROVAL	S.K	R.M	02.07.24

PROJECT :-

PLAN SHOWING THE PROPOSED CONSTRUCTION OF BUILDING STILT FLOOR + 5 FLOORS (HEIGHT – 18.0M) RESIDENTIAL BUILDING WITH 20 DWELLINGS UNITS, PLOT NO.30 & 31, DREAM PARK LAYOUT, SITHALAPAKKAM, CHENNAI 600126 COMPRISED IN OLD S.NO.43/3A, 43/3B1A, 43/3B1B, 43/5B & 44/1, NEW PATTA S.NO.43/3 & 43/4 OF SITHALAPAKKAM VILLAGE WITHIN THE LIMIT OF ST.THOMAS MOUNT PANCHAYAT UNION.

DRAWING TITLE :-

NUMERATION LAYOUT & R.C LAYOUT OF TERRACE FLOOR SLAB & BEAMS

DATE	SCALE	JOB.NO	DRG.NO
02.07.24	1 : 130	--------	006

R. MANIKANDAN, M.Tech,(Structures)
Registered Structural Engineer Grade I
SE/GR-I/19/06/154 (CMDA), RSE 100692019 (GCC)
AURA ENGINEERING CONSULTANTS
13/27, 67th Street, R.V. Nagar,
Ashok Nagar, Chennai-600 083.
Ph: 044-48597100 Cell: 9790751378





ARCHITECT / CONSULTANTS :-


STRUCTURAL CONSULTANTS :-

AURA ENGINEERING CONSULTANTS
#8, 50th St, Sarvamangala Colony, 7th Avenue,
ASHOK NAGAR, CHENNAI- 600 083.
Fixed Line :- 044 4859 7100
projects.auraengg@gmail.com
projects@auraengineers.co.in
http://auraengineers.co.in/
aura Engineeering Consultants


A3

THIS DRAWING IS THE PROPERTY OF M/s. AURA ENGINEERING CONSULTANTS AND MUST NOT BE COPIED WITHOUT THEIR WRITTEN CONSENT, NOR MADE KNOWN TO THE THIRD PARTY

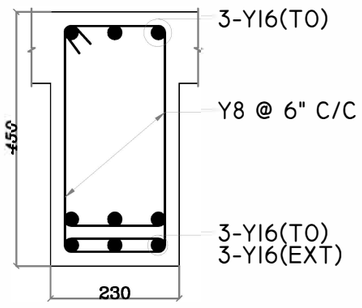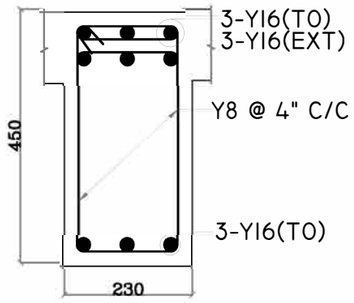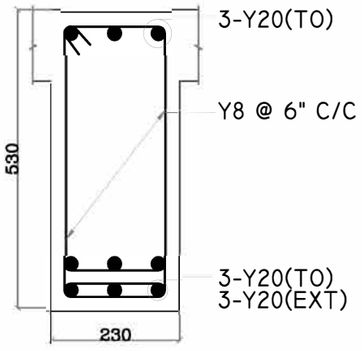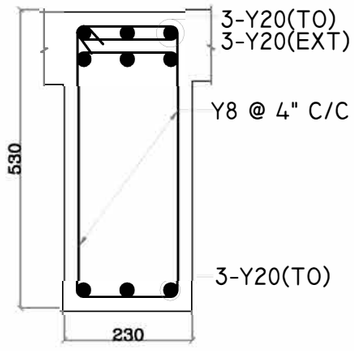
NAME	MID SPAN	END SUPPORT
B1 (230 X 450)		
B3 (230 X 530)		

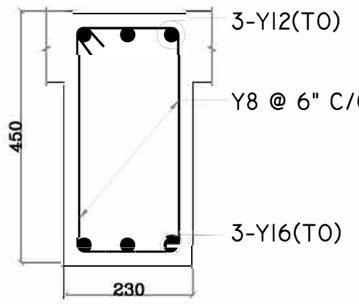

C.S. OF BEAM "B2"
(230 X 450)

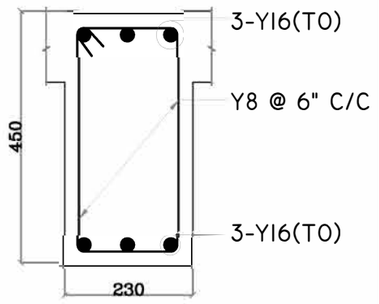

C.S. OF BEAM "B4"
(230 X 450)

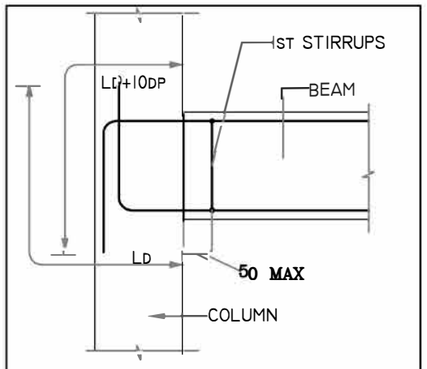

TYP. EXTERNAL JOINT DETAIL AT BEAM-COLUMN JUNCTION

BEAM SCHEDULE


SL.NO	NAME	SIZE
01	B1	230 x 450
02	B2	230 x 450
03	B3	230 x 530
04	B4	230 x 450

GENERAL NOTES:.


1. ALL DIMENSIONS ARE IN FOOT UNITS.
2. CONCRETE GRADE SHALL BE M25 CONFIRMING TO IS 456:2000
3. GRADE OF REINFORCEMENT MARKED THUS (Y) SHALL BE FE 500 CONFIRMING TO IS 1786-2008
4. CLEAR COVER FOR REINFORCEMENT
   A) COLUMN = 1½" B) BEAM = 1"
   C) SLAB = ¾"
5. THIS DRG. READ IN CONJECTION WITH ARCH.DRGS.
6. STRUCTURAL ENGINEER RESPONSIBILITY IS LIMITED TO DESIGN & ISSUAL OF STRUCTURAL DRAWING ONLY
7. DEVELOPMENT LENGTH (LD) SHALL BE AS PER (SP:34-1999) TABLE BELOW:

DEVELOPMENT LENGTH FOR COLUMNS	= 40D
DEVELOPMENT LENGTH FOR BEAMS	= 50D


8. DETAILING OF REBARS SHALL CONFIRM TO SP-34 & IS 13920.

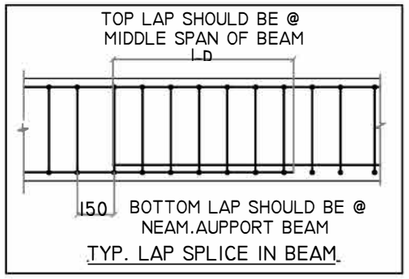


TYP. LAP SPLICE IN BEAM.

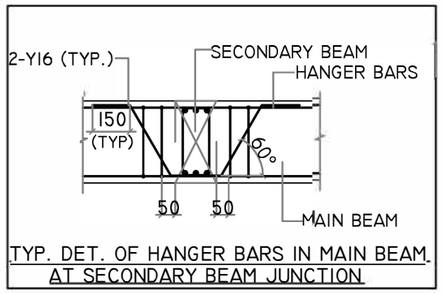


TYP. DET. OF HANGER BARS IN MAIN BEAM. AT SECONDARY BEAM JUNCTION

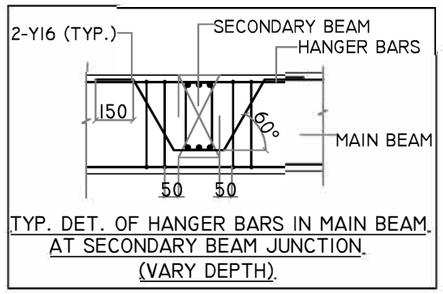

TYP. DET. OF HANGER BARS IN MAIN BEAM. AT SECONDARY BEAM JUNCTION. (VARY DEPTH).

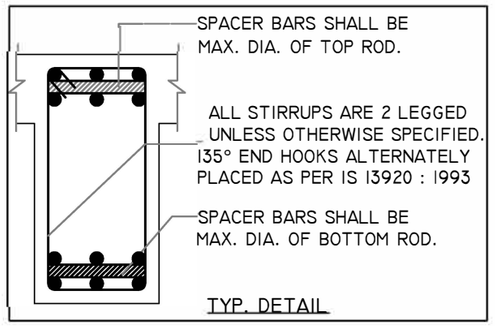

TYP. DETAIL

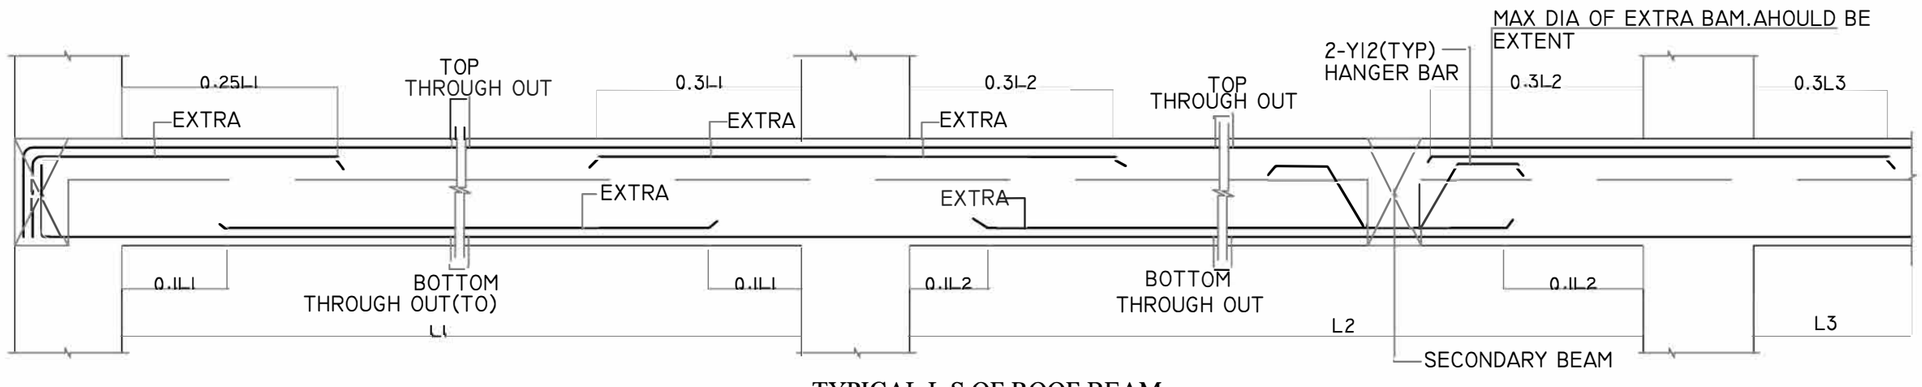

TYPICAL L.S OF ROOF BEAM

R. MANIKANDAN, M.Tech.,(Structures)
Registered Structural Engineer Grade I
SE/GR-I/19/06/154 (CMDA), RSE 100692019 (GCC)
AURA ENGINEERING CONSULTANTS
13/27, 67th Street, R.V. Nagar,
Ashok Nagar, Chennai-600 083.
Ph: 044-48597100 Cell: 9790751378

REV.	DESCRIPTIONS	DRN	CHK	DATE
00	ISSUE FOR APPROVAL	S.K	R.M	02.07.24

PROJECT :-

PLAN SHOWING THE PROPOSED CONSTRUCTION OF BUILDING STILT FLOOR + 5 FLOORS (HEIGHT – 18.0M) RESIDENTIAL BUILDING WITH 20 DWELLINGS UNITS, PLOT NO.30 & 31, DREAM PARK LAYOUT, SITHALAPAKKAM, CHENNAI 600126 COMPRISED IN OLD S.NO.43/3A, 43/3B1A, 43/3B1B, 43/5B & 44/1, NEW PATTA S.NO.43/3 & 43/4 OF SITHALAPAKKAM VILLAGE WITHIN THE LIMIT OF ST.THOMAS MOUNT PANCHAYAT UNION.

DRAWING TITLE :-

R.C. DETAILS OF STILT FLOOR ROOF BEAMS

DATE	SCALE	JOB.NO	DRG.NO
02.07.24	1 : 130	--------	007

ARCHITECT / CONSULTANTS :-

STRUCTURAL CONSULTANTS :-

AURA ENGINEERING CONSULTANTS
#8, 50th St, Sarvamangala Colony, 7th Avenue,
ASHOK NAGAR, CHENNAI- 600 083.
Fixed Line :- 044 4859 7100
projects.auraengg@gmail.com
projects@auraengineers.co.in
http://auraengineers.co.in/
aura Engineeering Consultants

A3



our services doesn't just end there

Buying & Selling Services

Property Buying Assistance, Property Selling Support, Market Price Analysis, Owner Outreach and Negotiation.

Legal & Documentation Services

Certified EC, Patta, legal opinions, property verification, due diligence, litigation solutions, and legal heir certificates.

Property Development & Approvals

Building plan approvals, construction, layout and sub-division approvals, zone conversion, and occupancy certification.

NRI & Investment Services

Escrow Services, Rentals, Litigation Solutions, Property Valuation and Property Management

Compliance & Special Services

Demolition, Vaasthu checks, regularization of unauthorized buildings, and office space solutions.



empowering your real estate decisions with smart tools

Property Valuation & Cost Estimation

Guideline Value, Apartment Composite Value, Stamp Duty & Registration Fees Calculator, Building Value Calculator, Capital Gains Calculator, Area Unit Converter, Length Unit Converter

Ownership, Compliance & Legal Verification

Encumbrance Certificate (EC) Search, Find Your SRO, Temple Property Check, WAQF Property Check, View Patta/Chitta, View FMB, Patta Analyzer, EC Analyzer

Zoning & Land Use Analysis

Land Use Zone Finder, CRZ Zone Check, Aquifer Zone Check, CBA Check, EWS Check, Road Width Check, Proposed Road Widening Check, FSI Calculator

Property Documentation & Workflow Tools

Forms & Templates, Document Generator, Document Translation, Dictionary

Vastu & Property Management Tools

Home Vastu Shastra, Plot Vastu Shastra, Property Management

Verified RealEstate™

We're honored to be part of your real estate journey

3/350/2 Mettukuppam,
OMR Thoraipakkam,
Chennai, India

hello@verified.realestate
+91 9996 12 9996
www.verified.realestate