Verified RealEstate™

RE REGULATORY RECORD

RERA Document

The document as the regulator published it, reproduced in full behind this page.

Published for reference. The authority's own register is the operative record.

Verified RealEstate™
3/350/2 Mettukuppam,
OMR Thoraipakkam,
Chennai 600 097, India

hello@verified.realestate
+91 9996 12 9996
verified.realestate

DIGITALLY VERIFIED RECORD

Town and Country Planning Department(Planning Permission)

No.14, Vivegananda nagar, Dindigul, 624001.

ROC No. BRI0XFJH/2023/TCP Date : 22/07/2023

From:

Joint Director / Deputy Director / Assistant Director

No.14, Vivegananda nagar, Dindigul, 624001.

To :

Mr.AbdulRahuman K AND Two Others,
No.65/32,Naripparai,
Pallapatti,
Dindigul-624 002.

Sir/ Madam,

Sub : Residential Layout - Office of the District of town and country planning, - Athoor Panchayat Union, Athoor Taluk, Palayankottai Village, Dindigul district, S.F.No. 279/2, 3A - extent of 1.79 acre - Technical clearance issued - forwarded for further action - Reg.

Ref : 1.Applicants Mr.AbdulRahuman K AND Two Others Letter No. BRI0XFJH, Dated: 09.05.2023.

2.District Town and country planning Office, Dindigul District Letter No. BRI0XFJH (Road pattern issued on dated: 09.05.2023).

3.Joint Director Agriculture department, Letter No. Mathi4/3957/2023, Dated: 25.04.2023.

4.Circular from the Director of Town and Country Planning, Roc.No 19799 / 2020, Dated: 24.12.2020

5.Applicants Mr.AbdulRahuman K AND Two Others Letter No. BRI0XFJH, Dated: 28.06.2023.(Gift deed document no.1334/2023, 1335/2023 , dated: 19.06.2023).

6.G.O.138, Housing and Urban Development Department, Dated: 04.06.2004

7.G.O.79, Housing and Urban Development Department, Dated: 04.05.2017.

8.G.O.18, Department of Municipal Administration and Water Supply,Dated:04.02.2019 and G.O.16 Department of Municipal Administration and Water Supply, dated:
31.01.2020.

9.G.O.141, Housing and Urban Development Department, Dated: 23.09.2020

10.G.O.181, Housing and Urban Development Department, Dated: 09.12.2020

11.Government Letter No.19113 / Nov 4 (3) / 2017-1, Housing and Urban Development Department, Dated: 30.08.2017.

12.Circular from the Commissioner of Town and Country Planning, letter no.13686/2017/LA1, Dated: 08.09.2017.

13.Circular from the Director of Town and Country Planning, Roc No.320/ 2022/TCP3, Dated:07.01.2022

14.Demand payment Request Letter No. BRI0XFJH, Dated: 03.07.2023 (requiring payment of Centage Fee, Display Board Fee, OSR Guideline Value Fee).

15.Applicants Mr.AbdulRahuman K AND Two Others Letter No. BRI0XFJH, Dated: 17.07.2023.(Payment of Centage Fee, Display Board Fee, OSR Guideline Value Fee).

16.Circular from the Director of Town and Country Planning, Roc No. 4367/2019/TCP2, Dated: 14.10.2019.

With reference to the 1st Cited letter, applicant has requested for the approval of residential layout in Dindigul district, Athoor taluk, Athoor Panchayat Union,

Palayankottai Panchayat, Village comprasing of S.F.No. 279/2, 3A to an extent of 1.79 acres forwarded to District Town and Country Planning for concurrence.

In the continuation, with reference to the 2nd cited letter, road pattern for residential layout has been issued by the directorate on 15.06.2023. Further the applicant
Mr.AbdulRahuman K AND Two Others has gift deed the road, road splay and Public Purpose, Tangedco areas has been handed over to the local body on
19.06.2023.Hence, this residential layout has been approved with below conditions.

1.As per the condition, the layout has been approved and approved number issued as SWP/DTCP/DINDIGUL/LAYOUT NO: 139/2023 and enclosed with 2 set of original
maps and gift deeded documents has been forwarded with it for further action.

2.Further, when the final approval is given by the local body, it is requested to send a copy of the conditions to this office immediately as per Condition no.9 (b).

3.After the approval of the local body. It is requested to send the approved residential layout map to the concerned registration department office and land survey
department for information and appropriate action

4.It is requested to send acknowledgment of receipt of receiving Maps and Proceeding orders

5.As per circular cited in 13th, it is requested to send the proceeding orders and maps to the concerned Thasildhar to update in Tamilnilam website Special Conditions

Special Conditions

1.a) With reference to the 8th cited and 10th cited letter, if the located site lies in the Municipal/ Corporation areas: Collecting the necessary fees including the charges
for providing amenities like roads, storm water drains and street lights from the applicants After collecting the necessary fees the final layout sketch, permit of planning
authority along with approval of Local Body shall be issued to the applicant(s) directly.

b) Other than Municipal/ Corporation areas: Shall collect the necessary fees and issue the final layout sketch, permit of planning authority along with the permit of local
body to the applicant (s) directly, only after ensuring that the applicant lays tar roads, provide other amenities like storm water drains, water supply facilities by
constructing required OHT, provide necessary street lights etc., as per the standards specified by the local body

2.With reference to the 11th cited and 12th cited letter, the concern local body must issue the final approval After transfer of earmarked road, park areas S.F.No sub-
division in favour concern local body.

3.The Tamil Nadu Government in G.O.Ms.No.112, Housing and Urban Development Department, dated 22.06.2017 have approved the Tamil Nadu Real Estate
(Regulation & Development) Act 2016, The promoter has to advertise, Market, book sell or offer for sale or invite persons to purchase in any manner any plot,
apartment or building, as the case may be, in any Real Estate Project or part of it only after registering the Real Estate Project with the Real Estate Authority. The
applicant has requested to follow the protocols as per instruction given by TNRERA

4.As per G.O.79 Housing and Urban Development Department, dated: 04.05.2017, in-case of non-planned area rule 3 it has been requested to collect Rs.1000 as
scrutiny fee for each plots. And under rule 9 concerned local body should collect the 3% Market Land Value as Land conversation charges, before issuing the final
approval

Head of Account:

0217 Urban Development - 60 other Urban Development Schemes -800 other Receipts - AS Receipts under Land Use Conversion Charges-27 Non Taxation fees - 09
Collections (DPC: 0217-60-800-AS 22709)

5.According to the Circular No. 12544/14 / CB dated: 04.07.2014 stating that, The Directorate of Town and Country Planning Department has not legally certified the
title to the ownership by granting technical clearance and planning permission. Only the applicant's entitlement to development is verified in the documents submitted
with the applicant's application (lease deed, sale deed, gift deed, etc)Any person wishing to purchase the property must individually assert ownership of the property to
the applicant. Also, if anyone else dispute arises individual rights over it, they can settle it before the appropriate competent court. The Directorate of Town and Country
Planning Department is not the right organization to decide this.

6.As per TNCDBR-2019 the following fee and charges are collected as follows:

S.No	Description of Charges	Amount	Receipt No and Date
1	Scrutiny fee	10875	09/05/2023
2	OSR Fee	296539	28/06/2023
3	Centage Charges	12000.00	17/07/2023
4	Development Charges		
5	Display Board Charges		
6	Satellite town charge		

Joint Director/Deputy Director/Assistant Director(i/c)
District Town and Country Planning,

Dindigul District.

Enclosure

1.Layout original map and Condition – 2 set

Document certified by Barath S S.

Signed by: Deputy Director
Location:Dindigul
Date:2023.07.22 18:37:29

Town and Country Planning Department(Planning Permission)

No.14, Vivegananda nagar, Dindigul, 624001.

ROC No. BRI0XFJH/2023/TCP Date : 22/07/2023

From:

Joint Director / Deputy Director / Assistant Director

No.14, Vivegananda nagar, Dindigul, 624001.

To :

Mr.AbdulRahuman K AND Two Others,
No.65/32,Naripparai,
Pallapatti,
Dindigul-624 002.

Sir/ Madam,

Sub : Residential Layout - Office of the District of town and country planning, - Athoor Panchayat Union, Athoor Taluk, Palayankottai Village, Dindigul district, S.F.No. 279/2, 3A - extent of 1.79 acre - Technical clearance issued - forwarded for further action - Reg.

Ref : 1.Applicants Mr.AbdulRahuman K AND Two Others Letter No. BRI0XFJH, Dated: 09.05.2023.

2.District Town and country planning Office, Dindigul District Letter No. BRI0XFJH (Road pattern issued on dated: 09.05.2023).

3.Joint Director Agriculture department, Letter No. Mathi4/3957/2023, Dated: 25.04.2023.

4.Circular from the Director of Town and Country Planning, Roc.No 19799 / 2020, Dated: 24.12.2020

5.Applicants Mr.AbdulRahuman K AND Two Others Letter No. BRI0XFJH, Dated: 28.06.2023.(Gift deed document no.1334/2023, 1335/2023 , dated: 19.06.2023).

6.G.O.138, Housing and Urban Development Department, Dated: 04.06.2004

7.G.O.79, Housing and Urban Development Department, Dated: 04.05.2017.

8.G.O.18, Department of Municipal Administration and Water Supply,Dated:04.02.2019 and G.O.16 Department of Municipal Administration and Water Supply, dated:
31.01.2020.

9.G.O.141, Housing and Urban Development Department, Dated: 23.09.2020

10.G.O.181, Housing and Urban Development Department, Dated: 09.12.2020

11.Government Letter No.19113 / Nov 4 (3) / 2017-1, Housing and Urban Development Department, Dated: 30.08.2017.

12.Circular from the Commissioner of Town and Country Planning, letter no.13686/2017/LA1, Dated: 08.09.2017.

13.Circular from the Director of Town and Country Planning, Roc No.320/ 2022/TCP3, Dated:07.01.2022

14.Demand payment Request Letter No. BRI0XFJH, Dated: 03.07.2023 (requiring payment of Centage Fee, Display Board Fee, OSR Guideline Value Fee).

15.Applicants Mr.AbdulRahuman K AND Two Others Letter No. BRI0XFJH, Dated: 17.07.2023.(Payment of Centage Fee, Display Board Fee, OSR Guideline Value Fee).

16.Circular from the Director of Town and Country Planning, Roc No. 4367/2019/TCP2, Dated: 14.10.2019.

With reference to the 1st Cited letter, applicant has requested for the approval of residential layout in Dindigul district, Athoor taluk, Athoor Panchayat Union,

Palayankottai Panchayat, Village comprasing of S.F.No. 279/2, 3A to an extent of 1.79 acres forwarded to District Town and Country Planning for concurrence.

In the continuation, with reference to the 2nd cited letter, road pattern for residential layout has been issued by the directorate on 15.06.2023. Further the applicant
Mr.AbdulRahuman K AND Two Others has gift deed the road, road splay and Public Purpose, Tangedco areas has been handed over to the local body on
19.06.2023.Hence, this residential layout has been approved with below conditions.

1.As per the condition, the layout has been approved and approved number issued as SWP/DTCP/DINDIGUL/LAYOUT NO: 139/2023 and enclosed with 2 set of original
maps and gift deeded documents has been forwarded with it for further action.

2.Further, when the final approval is given by the local body, it is requested to send a copy of the conditions to this office immediately as per Condition no.9 (b).

3.After the approval of the local body. It is requested to send the approved residential layout map to the concerned registration department office and land survey
department for information and appropriate action

4.It is requested to send acknowledgment of receipt of receiving Maps and Proceeding orders

5.As per circular cited in 13th, it is requested to send the proceeding orders and maps to the concerned Thasildhar to update in Tamilnilam website Special Conditions

Special Conditions

1.a) With reference to the 8th cited and 10th cited letter, if the located site lies in the Municipal/ Corporation areas: Collecting the necessary fees including the charges
for providing amenities like roads, storm water drains and street lights from the applicants After collecting the necessary fees the final layout sketch, permit of planning
authority along with approval of Local Body shall be issued to the applicant(s) directly.

b) Other than Municipal/ Corporation areas: Shall collect the necessary fees and issue the final layout sketch, permit of planning authority along with the permit of local
body to the applicant (s) directly, only after ensuring that the applicant lays tar roads, provide other amenities like storm water drains, water supply facilities by
constructing required OHT, provide necessary street lights etc., as per the standards specified by the local body

2.With reference to the 11th cited and 12th cited letter, the concern local body must issue the final approval After transfer of earmarked road, park areas S.F.No sub-
division in favour concern local body.

3.The Tamil Nadu Government in G.O.Ms.No.112, Housing and Urban Development Department, dated 22.06.2017 have approved the Tamil Nadu Real Estate
(Regulation & Development) Act 2016, The promoter has to advertise, Market, book sell or offer for sale or invite persons to purchase in any manner any plot,
apartment or building, as the case may be, in any Real Estate Project or part of it only after registering the Real Estate Project with the Real Estate Authority. The
applicant has requested to follow the protocols as per instruction given by TNRERA

4.As per G.O.79 Housing and Urban Development Department, dated: 04.05.2017, in-case of non-planned area rule 3 it has been requested to collect Rs.1000 as
scrutiny fee for each plots. And under rule 9 concerned local body should collect the 3% Market Land Value as Land conversation charges, before issuing the final
approval

Head of Account:

0217 Urban Development - 60 other Urban Development Schemes -800 other Receipts - AS Receipts under Land Use Conversion Charges-27 Non Taxation fees - 09
Collections (DPC: 0217-60-800-AS 22709)

5.According to the Circular No. 12544/14 / CB dated: 04.07.2014 stating that, The Directorate of Town and Country Planning Department has not legally certified the
title to the ownership by granting technical clearance and planning permission. Only the applicant's entitlement to development is verified in the documents submitted
with the applicant's application (lease deed, sale deed, gift deed, etc)Any person wishing to purchase the property must individually assert ownership of the property to
the applicant. Also, if anyone else dispute arises individual rights over it, they can settle it before the appropriate competent court. The Directorate of Town and Country
Planning Department is not the right organization to decide this.

6.As per TNCDBR-2019 the following fee and charges are collected as follows:

S.No	Description of Charges	Amount	Receipt No and Date
1	Scrutiny fee	10875	09/05/2023
2	OSR Fee	296539	28/06/2023
3	Centage Charges	12000.00	17/07/2023
4	Development Charges		
5	Display Board Charges		
6	Satellite town charge		

Joint Director/Deputy Director/Assistant Director(i/c)
District Town and Country Planning,


Dindigul District.

Enclosure

1.Layout original map and Condition – 2 set

Document certified by Barath S S.

Signed by: Deputy Director
Location:Dindigul
Date:2023.07.22 18:37:29

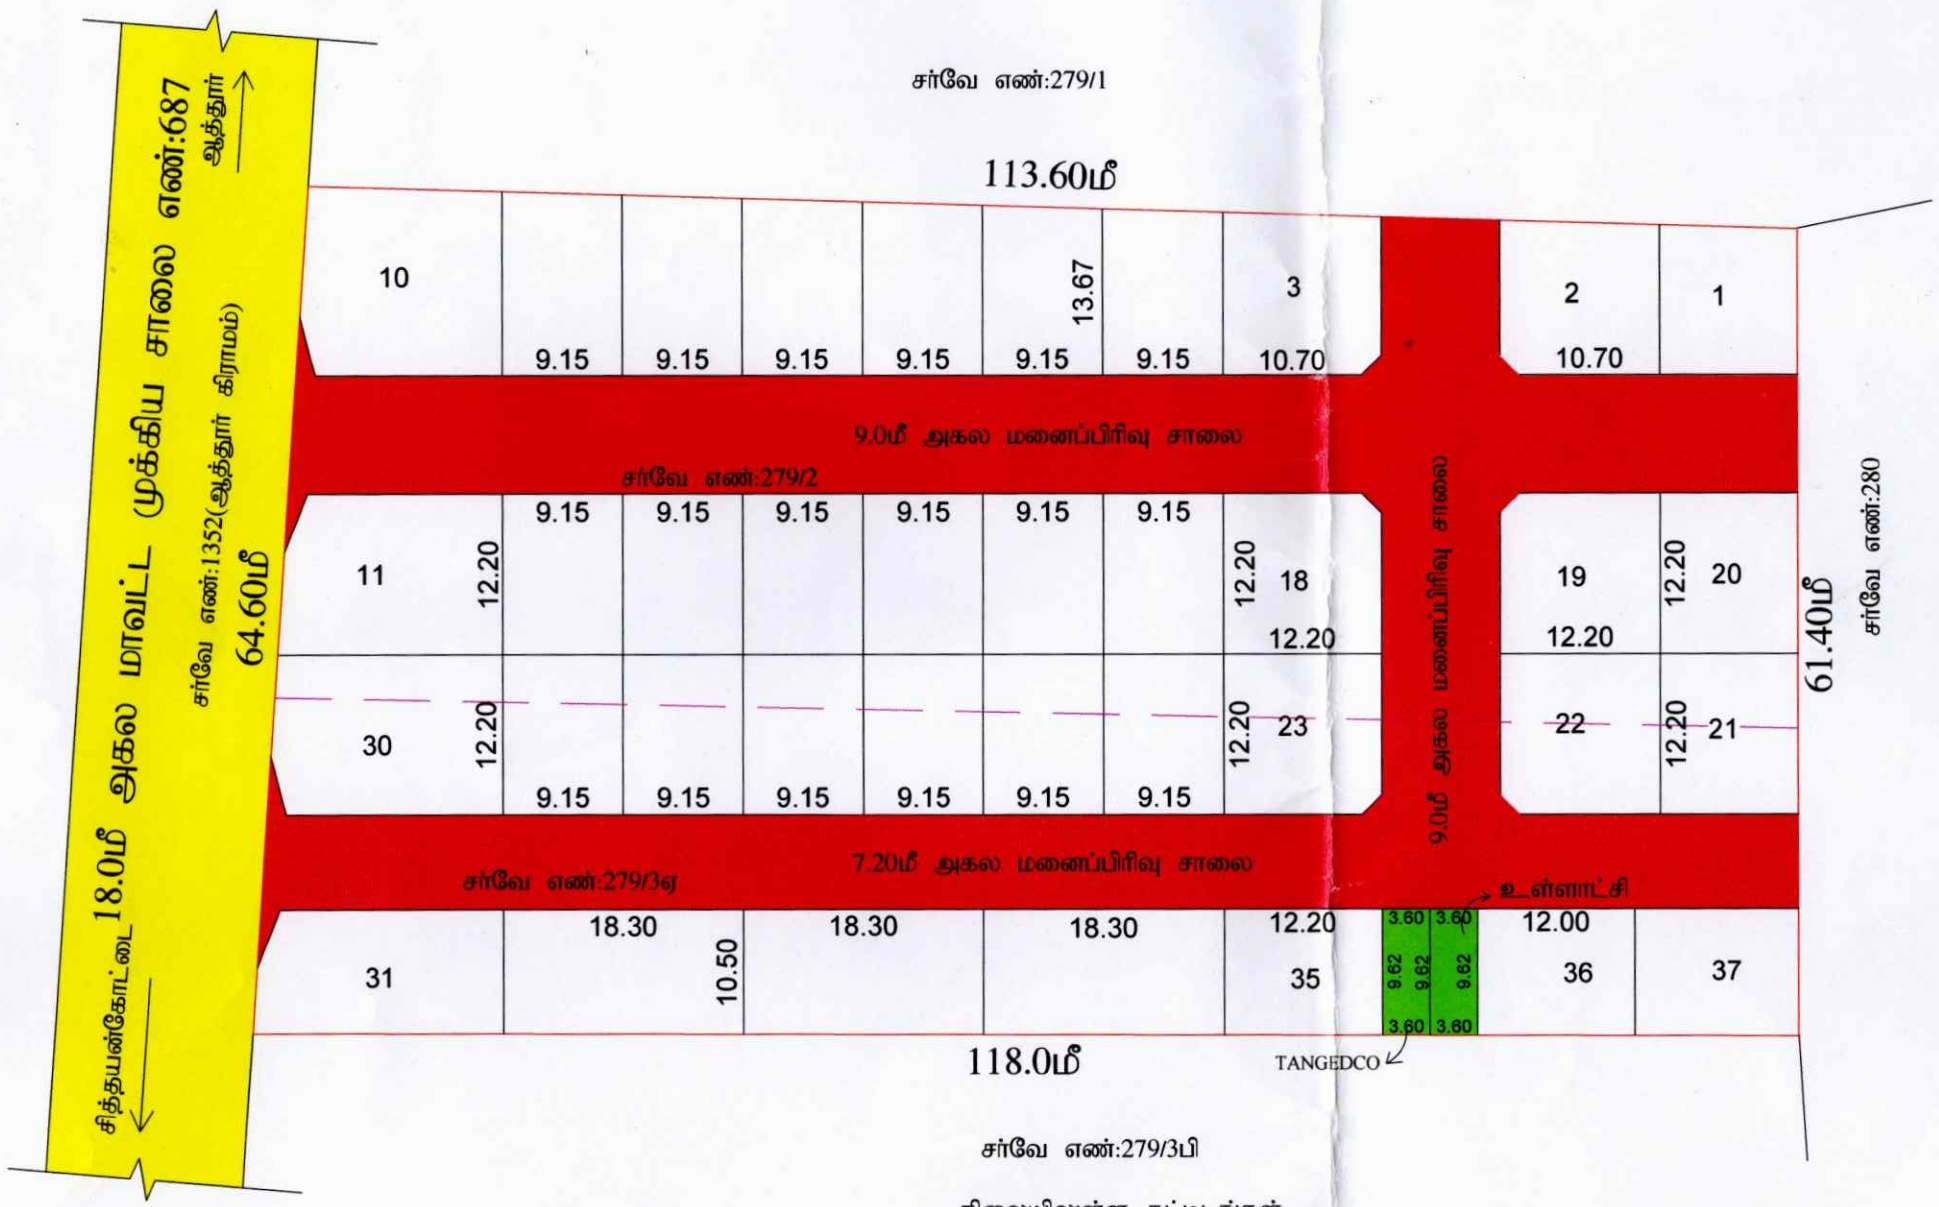

சர்வே எண்:279/3பி

நிலையிலுள்ள கட்டிடங்கள்

நகர் ஊரமைப்பு துறை -DTCP

மாவட்ட நகர் ஊரமைப்பு அலுவலகம் - திண்டுக்கல் மாவட்டம்

பாளையங்கோட்டை ஊராட்சி

(திட்டமில்லாத பகுதி)

திண்டுக்கல் மாவட்டம், ஆத்தூர் வட்டம், ஆத்தூர் ஊராட்சி ஒன்றியம், பாளையங்கோட்டை ஊராட்சி(ம)கிராமம், ச.எண்கள் :279/2, 279/ 3ஏ -ல் அமையும் உத்தேச குடியிருப்பு மனைப்பிரிவிற்கான தொழில்நுட்ப ஒப்புதல் வரைபடம்.

இணையதள விண்ணப்ப எண் : BRI0XFJH நாள்: 09.05.2023

அளவு : 1:400

குறிப்பு

மனைப்பிரிவின் பரப்பளவு : 7250.00ச.மீ (1.79 ஏக்கர்)

மனைப்பிரிவின் எல்லை :

நிலையிலுள்ள சாலை :

மனைப்பிரிவின் சாலை :

ஒதுக்கப்பட்ட மனைகள் : 37

பொது ஒதுக்கீடு :

உள்ளாட்சிக்கு தானமாக ஒப்படைக்கப்பட்டவை:

1) மனைப்பிரிவு சாலையின் பரப்பு : 2223.90ச.மீ (மூலை முடக்கு உட்பட)

2) பூங்கா ஒதுக்கீடு :
பூங்காவிற்கு தேவையான பரப்பு = 10% [மனைப்பிரிவின் பரப்பு - மனைப்பிரிவின் சாலையின் பரப்பு]
= 10% (7250.00 - 2223.90) = 502.61ச.மீ

10% பூங்கா ஒதுக்கீடு பரப்பிற்கான தொகை அரசாணை 18 நகநி (ம) கு.வ.து நாள்: 04.02.2019 விதி 47 (6) (ம) நகர் ஊரமைப்பு இயக்குநர், சென்னை அவர்களின் கற்றறிக்கை கடிதம் ந.க.எண்: 4367/2019-அ2 நாள்:05.02.2020-ல் தெரிவித்துள்ளதன்படி அரசு வழிகாட்டி மதிப்பீட்டில் உள்ளபடி உரிய தொகையை உரிய கணக்கு தலைப்பில் மனுதாரரால் செலுத்தப்பட்டுள்ளது.

3) உள்ளாட்சிக்கு தானமாக ஒப்படைக்கப்பட்ட பரப்பு:
(மனைப்பிரிவின் மொத்தப்பரப்பு - மனைப்பிரிவு சாலையின் பரப்பு)X 0.50%
= (7250.00 - 2223.90) x0.50 % = 25.13 ச.மீ
ஒதுக்கிய பரப்பு - 34.63ச.மீ (0.68%)

4) TANGEDCO - க்கு தானமாக ஒப்படைக்கப்பட்ட பரப்பு:
(மனைப்பிரிவின் மொத்தப்பரப்பு - மனைப்பிரிவு சாலையின் பரப்பு)X 0.50%
= (7250.00 - 2223.90) x0.50 % = 25.13 ச.மீ
ஒதுக்கிய பரப்பு - 34.63ச.மீ (0.68%)

மூலை முடக்கு

12.0மீ வரையிலான சாலைகளுக்கு 1.50மீ X 1.50மீ விடப்பட வேண்டும்.

12.0மீ-க்கு மேல் உள்ள அகல சாலைக்கு 4.5மீ X 4.5மீ விடப்பட வேண்டும்.

கட்டட வரம்பு:

9.0மீ வரையிலான அகல சாலைகளுக்கு 1.50மீ விடப்பட வேண்டும்.

9.0மீ முதல் 18.0மீ வரையிலான அகல சாலைகளுக்கு 3.0மீ விடப்பட வேண்டும்.

நிபந்தனைகள்

1. அரசாணை எண் 181, வீட்டு வசதி மற்றும் நகர்புற வளர்ச்சித்துறை நாள் 09.12.2020-ன்படியும் மற்றும் நகர் ஊரமைப்பு இயக்குநர் சென்னை அவர்களது கற்றறிக்கை ந.க.எண்.19799/2020/பே நாள் 24.12.2020-ன் படி மனைப்பிரிவு சாலைகள், மூலை முடக்கு மற்றும் பூங்கா ஆகியவையும் உள்ளாட்சிக்கும் அரசாணை எண் 18, ந.நி (ம) கு.வ, துறை நாள் 04.02.2019 மற்றும் அரசாணை எண்: 16, ந.நி (ம) கு.வ.துறை, நாள் : 31.01.2020-ன்படியும் பொது உபயோகம் என ஒதுக்கீடு செய்யப்பட்டுள்ள இடத்தினை உள்ளாட்சிக்கு தனியாகவும் TANGEDCO -என ஒதுக்கீடு செய்யப்பட்டுள்ளதினை மின்பிகிர்மான கழகத்திற்கு தனியாகவும் அல்லது உள்ளாட்சிக்கு தானப்பத்திரம் மூலம் ஒப்படைப்பு செய்யப்பட்டுள்ளது.
2. இம்மனைபிரிவிற்கு உள்ளாட்சி இறுதி ஒப்புதல் அளிக்கும் முன் இடத்தினை எந்தத் துறையாலும் நில ஆரஜித நடவடிக்கை மேற்கொள்ளப்படவில்லை என்றும், எந்த துறைக்காகவும் நிலஆரஜித்தப்பட்டியல் மாவட்ட வருவாய் அலுவலருக்கு அனுப்பபடவில்லை என்றும், உள்ளாட்சி உறுதி செய்து கொள்ள வேண்டும்.
3. நில உரிமை குறித்து வழங்கப்பட்ட சான்றுகள் மற்றும் பரிசீலனைகள் சமர்பிக்கப்பட ஆவணங்கள் சரியானவை அல்ல என அறிவிக்கப்பட்டால் அல்லது மனைப்பிரிவு வழங்கப்பட்ட தொழில்நுட்ப ஒப்புதல் எவ்வித முன்அறிவிப்பின்றி நகர் ஊரமைப்பு இயக்குநர், சென்னை அவர்களால் ரத்து செய்யப்படும்.
4. விற்பனைக்குண்டான மனைகளை விற்பனை செய்யும் போது இன்மனையின் நகலோடு நகர் ஊரமைப்புத்துறையில் ஒப்புதல் அளிக்கப்பட்ட ஆணையின் நகல் மனை வழங்குபவர்களுக்கு கட்டாயம் வழங்கப்பட வேண்டும்.
5. ஒப்புதல் அளிக்கப்பட்டுள்ள மனைப்பிரிவு வரைபடத்தை எவ்வித மாற்றம்/விடுதலின்றி மனைப்பிரிவு நுழைவாயிலில் 0.60மீ x 1.20மீ என்ற குறைந்தபட்ச அளவிலான நிரந்தர தகவல்பலகை மூலம் பொது மக்கள் பார்வைக்கு நிரத்திரமாக பிரகரிக்கப்பட வேண்டும்.
6. உத்தேச மனைப்பிரிவு சாலைகள் தார் சாலைகளாக அமைக்கப்பட்ட பின்னர் உத்தேச மனைப்பிரிவு சாலைகளின் தரம் குறித்து உரிய அலுவலரிடமிருந்து தகுதிச்சான்று பெற்றுக்கொள்ள வேண்டும்.
7. மனைகள் அமையும் ஓடை பகுதியில் 3.0மீ அகலத்திற்கு கட்டிடம் கட்ட தடை செய்யப்பட்ட பகுதியாக நிலை நிறுத்தப்படல் வேண்டும்.
8. அரசாணை எண் 141, வீட்டு வசதி மற்றும் நகர்புற வளர்ச்சித்துறை நாள் 16.07.2022-ன்படி உத்தேச மனைப்பிரிவில் தார் சாலை, கழிவுநீர் வடிகால் மற்றும் தெருவிளக்கு அமைக்கப்பட்ட பின்னர் சம்பந்தப்பட்ட உள்ளாட்சி இறுதி ஒப்புதல் வழங்கப்பட வேண்டும்.
9. நகர் ஊரமைப்பு இயக்குநர் சென்னை அவர்களது கற்றறிக்கைபடி ' The Tamilnadu Government in G.O. MS No 112, Housing and Urban Development Department, Dated 22.06.2017 have approved the Tamilnadu Real Estate (Regulation & Development) Act 2016. The Promoter has to advertise, Market, Book sell or offer for sale or Invite persons to purchase in any plot, apartment or building as the case may be in an Real Estate project or part of it only after registering the real estate project with the TNRERA(Tamilnadu Real Estate Regulatory Authority)

குறிப்பு: அனைத்து அளவுகளும் மீட்டரில் குறிப்பிடப்பட்டுள்ளது.


SWP/DTCP/DINDIGUL/LAYOUT NO:139/2023

இரா.இராஜேஸ் குமார்
அளவர்/உதவிவரைவாளர்

Document certified by Barath S S
Signed by: Deputy Director
Location: Dindigul
Date:2023.05.[illegible]:40:46

வெ.குரு பிரீத்தி
மேற்பார்வையாளர்/வரைவாளர் நிலை-II

துணை இயக்குநர்(பொ)
மாவட்ட நகர் ஊரமைப்பு அலுவலகம்
திண்டுக்கல் மாவட்டம்.

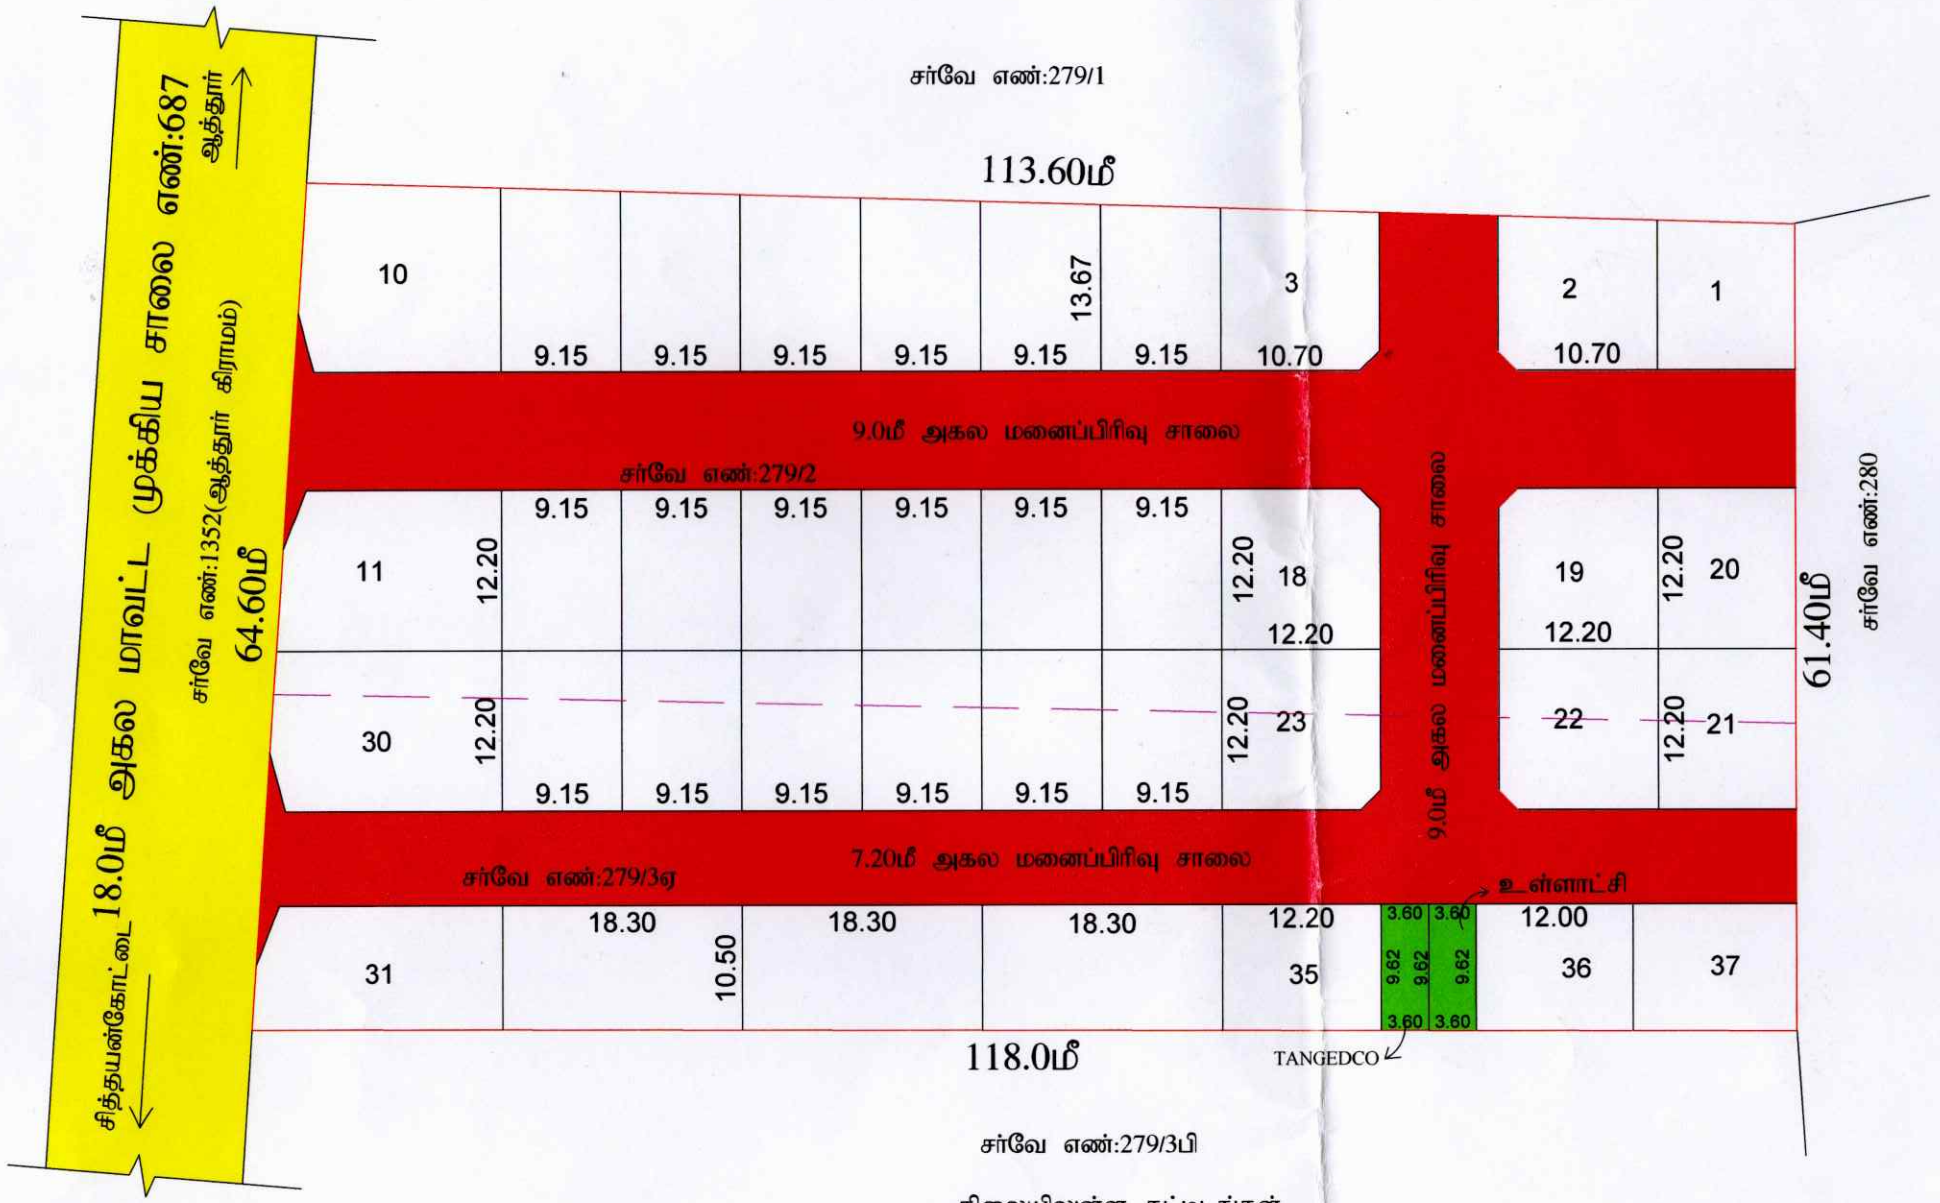

நகர் ஊரமைப்பு துறை -DTCP

மாவட்ட நகர் ஊரமைப்பு அலுவலகம் - திண்டுக்கல் மாவட்டம்

பாளையங்கோட்டை ஊராட்சி

(திட்டமில்லாத பகுதி)

திண்டுக்கல் மாவட்டம், ஆத்தூர் வட்டம், ஆத்தூர் ஊராட்சி ஒன்றியம், பாளையங்கோட்டை ஊராட்சி(ம)கிராமம், ச.எண்கள் :279/ 2, 279/ 3ஏ -ல் அமையும் உத்தேச குடியிருப்பு மனைப்பிரிவிற்கான தொழில்நுட்ப ஒப்புதல் வரைபடம்.

இணையதள விண்ணப்ப எண் : BRI0XFJH நாள்: 09.05.2023

அளவு : 1:400

t

குறிப்பு

மனைப்பிரிவின் பரப்பளவு	:	7250.00ச.மீ (1.79 ஏக்கர்)
மனைப்பிரிவின் எல்லை	:	
நிலையிலுள்ள சாலை	:	
மனைப்பிரிவின் சாலை	:	
ஒதுக்கப்பட்ட மனைகள்	:	37

பொது ஒதுக்கீடு :

உள்ளாட்சிக்கு தானமாக ஒப்படைக்கப்பட்டவை:

1) மனைப்பிரிவு சாலையின் பரப்பு : 2223.90ச.மீ (மூலை முடக்கு உட்பட)

2) பூங்கா ஒதுக்கீடு :
பூங்காவிற்கு தேவையான பரப்பு = 10% [மனைப்பிரிவின் பரப்பு - மனைப்பிரிவின் சாலையின் பரப்பு]
= 10% (7250.00 - 2223.90) = 502.61ச.மீ

10% பூங்கா ஒதுக்கீடு பரப்பிற்கான தொகை அரசாணை 18 நகரி (ம) கு.வ.து நாள்: 04.02.2019 விதி 47 (6) (ம) நகர் ஊரமைப்பு இயக்குநர், சென்னை அவர்களின் கற்றறிக்கை கடிதம் நக.எண்: 4367/2019-BA2 நாள்:05.02.2020-ல் தெரிவித்துள்ளதன்படி அரசு வழிகாட்டி மதிப்பீட்டில் உள்ளபடி உரிய தொகையை உரிய கணக்கு தலைப்பில் மனுதாரரால் செலுத்தப்பட்டுள்ளது.

3) உள்ளாட்சிக்கு தானமாக ஒப்படைக்கப்பட்ட பரப்பு:
(மனைப்பிரிவின் மொத்தப்பரப்பு - மனைப்பிரிவு சாலையின் பரப்பு)X 0.50%
= (7250.00 - 2223.90) x0.50 % = 25.13 ச.மீ
ஒதுக்கிய பரப்பு - 34.63ச.மீ (0.68%)

4) TANGEDCO - க்கு தானமாக ஒப்படைக்கப்பட்ட பரப்பு:
(மனைப்பிரிவின் மொத்தப்பரப்பு - மனைப்பிரிவு சாலையின் பரப்பு)X 0.50%
= (7250.00 - 2223.90) x0.50 % = 25.13 ச.மீ
ஒதுக்கிய பரப்பு - 34.63ச.மீ (0.68%)

மூலை முடக்கு

12.0மீ வரையிலான சாலைகளுக்கு 1.50மீ X 1.50மீ விடப்பட வேண்டும்.

12.0மீ-க்கு மேல் உள்ள அகல சாலைக்கு 4.5மீ X 4.5மீ விடப்பட வேண்டும்.

கூட்டு வரம்பு:

9.0மீ வரையிலான அகல சாலைகளுக்கு 1.50மீ விடப்பட வேண்டும்.

9.0மீ முதல் 18.0மீ வரையிலான அகல சாலைகளுக்கு 3.0மீ விடப்பட வேண்டும்.

நிபந்தனைகள்

1. அரசாணை எண் 181, வீட்டு வசதி மற்றும் நகர்புற வளர்ச்சித்துறை நாள் 09.12.2020-ன்படியும் மற்றும் நகர் ஊரமைப்பு இயக்குநர் சென்னை அவர்களது கற்றறிக்கை ந.க.எண்.19799/2020 போ நாள் 24.12.2020-ன் படி மனைப்பிரிவு சாலைகள், மூலை முடக்கு மற்றும் பூங்கா ஆகியவையும் உள்ளாட்சிக்கும் அரசாணை எண் 18, நகரி (ம) கு.வ, துறை நாள் 04.02.2019 மற்றும் அரசாணை எண்: 16, நகரி (ம) கு.வ.துறை, நாள் : 31.01.2020-ன்படியும் பொது உபயோகம் என ஒதுக்கீடு செய்யப்பட்டுள்ளள இடத்தினை உள்ளாட்சிக்கு தனியாகவும் TANGEDCO-என ஒதுக்கீடு செய்யப்பட்டுள்ளதினை மின்நிகர்மான கழகத்திற்கு தனியாகவும் அல்லது உள்ளாட்சிக்கு தானப்பத்திரம் மூலம் ஒப்படைப்பு செய்யப்பட்டுள்ளது.
2. இம்மனைபிரிவிற்கு உள்ளாட்சி இறுதி ஒப்புதல் அளிக்கும் முன் இடத்தினை எந்தத் துறையாலும் நில ஆரஜித நடவடிக்கை மேற்கொள்ளப்படவில்லை எனினும், எந்த துறைக்காகவும் நிலஆரஜிதப்பட்டியல் மாவட்ட வருவாய் அலுவலருக்கு அனுப்படவில்லை எனினும், உள்ளாட்சி உறுதி செய்து கொள்ள வேண்டும்.
3. நில உரிமை குறித்து வழங்கப்பட்ட சான்றுகள் மற்றும் பரிசீலனைகள் சமர்பிக்கப்பட ஆவணங்கள் சரியானவை அல்ல என அறிவிக்கப்பட்டால் அல்லது மனைப்பிரிவு வழங்கப்பட்ட தொழில்நுட்ப ஒப்புதல் எவ்வித முன்அறிவிப்பின்றி நகர் ஊரமைப்பு இயக்குநர், சென்னை அவர்களால் ரத்து செய்யப்படும்.
4. விற்பனைக்குண்டான மனைகளை விற்பனை செய்யும் போது இன்மனையின் நகலோடு நகர் ஊரமைப்புத்துறையில் ஒப்புதல் அளிக்கப்பட்ட ஆணையின் நகல் மனை வழங்குபவர்களுக்கு கட்டாயம் வழங்கப்பட வேண்டும்.
5. ஒப்புதல் அளிக்கப்பட்டுள்ள மனைப்பிரிவு வரைபடத்தை எவ்வித மாற்றம்/விடுதலின்றி மனைப்பிரிவு நுழைவாயிலில் 0.60மீ X 1.20மீ என்ற குறைந்தபட்ச அளவிலான நிரந்தர தகவல்பலகை மூலம் பொது மக்கள் பார்வைக்கு நிரத்திரமாக பிரசுரிக்கப்பட வேண்டும்.
6. உத்தேச மனைப்பிரிவு சாலைகள் தார் சாலைகளாக அமைக்கப்பட்ட பின்னர் உத்தேச மனைப்பிரிவு சாலைகளின் தரம் குறித்து உரிய அலுவலரிடமிருந்து ததுதிச்சான்று பெற்றுக்கொள்ள வேண்டும்.
7. மனைகள் அமையும் ஓடை பகுதியில் 3.0மீ அகலத்திற்கு கட்டிடம் கட்ட தடை செய்யப்பட்ட பகுதியாக நிலை நிறுத்தப்படல் வேண்டும்.
8. அரசாணை எண் 141, வீட்டு வசதி மற்றும் நகர்புற வளர்ச்சித்துறை நாள் 16.07.2022-ன்படி உத்தேச மனைப்பிரிவில் தார் சாலை, கழிவுநீர் வடிகால் மற்றும் தெருவிளக்கு அமைக்கப்பட்ட பின்னர் சம்பந்தப்பட்ட உள்ளாட்சி இறுதி ஒப்புதல் வழங்கப்பட வேண்டும்.
9. நகர் ஊரமைப்பு இயக்குநர் சென்னை அவர்களது கற்றறிக்கைபடி ' The Tamilnadu Government in G.O. MS No 112, Housing and Urban Development Department, Dated 22.06.2017 have approved the Tamilnadu Real Estate (Regulation & Development) Act 2016. The Promoter has to advertise, Market, Book sell or offer for sale or Invite persons to purchase in any plot, apartment or building as the case may be in an Real Estate project or part of it only after registering the real estate project with the TNRERA(Tamilnadu Real Estate Regulatory Authority)

குறிப்பு: அனைத்து அளவுகளும் மீட்டரில் குறிப்பிடப்பட்டுள்ளது.

SWP/DTCP/DINDIGUL/LAYOUT NO:139/2023

இரா.இராஜேஸ் குமார்
அளவர்/உதவிவரைவாளர்

Document certified by Barath S S
Signed by: Deputy Director
Location: Dindigul
Date:2023.05.[illegible]8:40:46

வெ.குரு பிரீத்தி
மேற்பார்வையாளர்/வரைவாளர் நிலை-II

துணை இயக்குநர்(பொ)
மாவட்ட நகர் ஊரமைப்பு அலுவலகம்
திண்டுக்கல் மாவட்டம்.

THE LANDLENS SUITE

Eight ways to know a piece of land before you pay for it.

This report covers one part of the picture. These cover the rest, drawn from the same government records, for any property in Tamil Nadu.

LandLens One
Ask anything about a property and get an answer grounded in live government records, with the sources shown.
/landlens/one

Verify My Land
Every record check run on one property and returned as a single report.
/landlens/verify-my-land

Legal Opinion
An advocate's written opinion on the title, built on the records we pull for it.
/landlens

One Map
Every layer on one map: the parcel, its boundary, zoning, water bodies and what sits around it.
/landlens/one/map

PriceMap
What land actually changed hands for around this plot, taken from the registered deeds.
/landlens/pricemap

Build Scope
What you are allowed to build here: floor space, height, coverage and setbacks.
/landlens/build-scope

Property Tracker
Watch a property and hear about it when something new is registered against it.
/landlens/property-tracker

Deal Room
Run the transaction in one place: documents, stamping, signatures and the parties.
/landlens/deal-room

FREE TOOLS · NO ACCOUNT NEEDED

Twenty-four checks you can run yourself, at no cost.

Records and verification

The registers themselves, read for you.

- Encumbrance Certificate
- Patta and Chitta
- Field Measurement Sketch
- EC Analyzer
- Bank charge check
- Court case search
- Seller background check
- Approval check by survey

Value and duty

What it is worth and what it costs to register.

- Guideline value by street
- Guideline value by survey
- Stamp duty and registration fees
- Capital gains
- Floor space index
- Area unit converter

Zoning and land use

What the plan says can happen on this land.

- Land use zone finder
- CMDA land use check
- Coastal regulation zone
- Master plan check
- Water bodies finder
- Airport height clearance

Registers and directories

Who holds it, and which office keeps the record.

- Find your registering office
- Temple property check
- Waqf property check
- RERA register

Every free tool
/tools

Services we run for you
/services

The LandLens suite
/landlens/one

Verified RealEstate™

Every claim in this document traces back to a government record.

- Legal opinions, due diligence and title verification
- Building plan, layout and sub-division approvals
- Completion and occupancy certificates, regularisation
- Escrow, negotiation and NRI property management
- Land survey, soil testing, architecture and construction

Verified RealEstate
3/350/2 Mettukuppam,
OMR Thoraipakkam,
Chennai 600 097, India
hello@verified.realestate
+91 9996 12 9996

Prepared from the registers named on the page each finding sits on. Where a register could not be read, this document says so in its place rather than leaving the gap to be read as a clean result.