Verified RealEstate™

Your trusted partner for buying, selling, and managing property, ensuring hassle-free service with 100% transparency.

3/350/2 Mettukuppam,
OMR Thoraipakkam,
Chennai, India

hello@verified.realestate
+91 9996 12 9996

Official Property Record

Digitally Verified Record - Powered by Verified RealEstate™



Town and Country Planning Department(Planning Permission)

District Town and Country Planning, No.34, Tamizh muthu nagar, Kondur, Cuddalore 607 006

ROC No. CKBI1QO5/2023/2023/TCP Date : 21/11/2023

From:

Joint Director / Deputy Director / Assistant Director

District Town and Country Planning, No.34, Tamizh muthu nagar, Kondur, Cuddalore 607 006

To :

Mrs. P.Bharathi,
No.6, 9th Cross Street,
Sudhagar Nagar,
Reddiyarpalayam,
Pondicherry-605110.

Sir/ Madam,

Sub : Residential Layout - Office of the District Town and Country Planning, - Cuddalore District – Panruti Taluk – Panruti Municipality – Thiruvadhigai Village – Ward C – Block 14 – T.S.No. 8/5A, 6, 7 – 2.45 or 9954.00 sqm - Technical clearance issued – forwarded for further action - Reg.

Ref : 1. Applicants Mrs. P.Bharathi, Online Reference No. CKBI1QO5 /TCP/2023, Letter, Dated:28.08.2023.

2. District Town and country planning Office, Cuddalore District Letter No. CKBI1QO5/TCP/2023 (Road pattern issued on dated:31.10.2023).

3. Circular from the Director of Town and Country Planning, Roc.No.19799/2020, Dated:24.12.2020.

4. Applicants Mrs. P.Bharathi, Letter, Dated:03.11.2023. (Gift deed document no:3912/2023, dated:02.11.2023).

5. G.O.138, Housing and Urban Development Department, Dated: 04.06.2004

6. G.O.79, Housing and Urban Development Department, Dated: 04.05.2017.

7. G.O.18, Department of Municipal Administration and Water Supply, Dated:04.02.2019 and G.O.16 Department of Municipal Administration and Water Supply, dated:31.01.2020.

8. G.O.141, Housing and Urban Development Department, Dated:23.09.2020.

9. G.O.181, Housing and Urban Development Department, Dated:09.12.2020.

10. Government Letter No.19113/Nov4(3)/2017-1, Housing and Urban Development Department, Dated: 30.08.2017.

11. Circular from the Commissioner of Town and Country Planning, letter No.13686/2017/LA1, Dated: 08.09.2017.

12. Circular from the Director of Town and Country Planning, Roc No.320/2022/TCP3, Dated:07.01.2022

13. Demand payment Request Letter, Dated.31.10.2023 and 08.11.2023 (Requiring OSR Guideline Value Fee and Centage Fee).

14. Applicants Mrs. P.Bharathi, Letter, Dated:03.11.2023 and 09.11.2023 (OSR Guideline Value Fee and Centage Fee).

15. Circular from the Director of Town and Country Planning, Roc No.4367/2019/TCP2, Dated: 14.10.2019.

With reference to the 1st Cited letter, applicant has requested for the approval of residential layout in Cuddalore District – Panruti Taluk – Panruti Municipality – Thiruvadhigai Village – Ward C – Block 14 – T.S.No. 8/5A, 6, 7 – 2.45 or 9954.00 sqm forwarded to Director of Town and Country Planning for concurrence.
In the continuation, with reference to the 2nd cited letter, road pattern for residential layout has been issued by the directorate on 31.10.2023. Further the applicant Mrs. P.Bharathi has gift deed the road, road splay and park areas has been handed over to the Thiruvadhigai Local body on Dated:02.11.2023. Hence, this residential layout has been approved with below conditions.
1. As per the condition, the layout has been approved and approved number issued as LP/ DTCP (CUDD) No:127/2023, and enclosed with 2 set of original maps and gift deeded documents has been forwarded with it for further action.
2. Further, when the final approval is given by the local body, it is requested to send a copy of the conditions to this office immediately as per Condition no.9 (b).
3. After the approval of the local body. It is requested to send the approved residential layout map to the concerned registration department office and land survey department for information and appropriate action
4. It is requested to send acknowledgment of receipt of receiving Maps and Proceeding orders
5. As per circular cited in 13th, it is requested to send the proceeding orders and maps to the concerned Thasildhar to update in Tamilnilam website Special Conditions Special Conditions
1. a) With reference to the 8th cited and 10th cited letter, if the located site lies in the Municipal/ Corporation areas: Collecting the necessary fees including the charges for providing amenities like roads, storm water drains and street lights from the applicants After collecting the necessary fees the final layout sketch, permit of planning authority along with approval of Local Body shall be issued to the applicant(s) directly.
b) Other than Municipal/ Corporation areas: Shall collect the necessary fees and issue the final layout sketch, permit of planning authority along with the permit of local body to the applicant (s) directly, only after ensuring that the applicant lays tar roads, provide other amenities like storm water drains, water supply facilities by constructing required OHT, provide necessary street lights etc., as per the standards specified by the local body

2. With reference to the 11th cited and 12th cited letter, the concern local body must issue the final approval After transfer of earmarked road, park areas S.No sub-division in favor concern local body.

3. The Tamil Nadu Government in G.O.Ms.No.112, Housing and Urban Development Department, dated.22.06.2017 have approved the Tamil Nadu Real Estate (Regulation & Development) Act 2016, The promoter has to advertise, Market, book sell or offer for sale or invite persons to purchase in any manner any plot, apartment or building, as the case may be, in any Real Estate Project or part of it only after registering the Real Estate Project with the Real Estate Authority. The applicant has requested to follow the protocols as per instruction given by TNRERA

4. As per G.O.79 Housing and Urban Development Department, dated: 04.05.2017, in-case of non-planned area rule 3 it has been requested to collect Rs.1000 as scrutiny fee for each plots. And under rule 9 concerned local body should collect the 3% Market Land Value as Land conversation charges, before issuing the final approval

Head of Account:
0217 Urban Development - 60
other Urban Development Schemes -800
other Receipts - AS
Receipts under Land Use Conversion Charges-27
Non Taxation fees - 09 Collections
(DPC: 0217-60-800-AS 22709)

5. According to the Circular No.12544/14/CB dated:04.07.2014 stating that, The Directorate of Town and Country Planning Department has not legally certified the title to the ownership by granting technical clearance and planning permission. Only the applicant's entitlement to development is verified in the documents submitted with the applicant's application (lease deed, sale deed, gift deed, etc) Any person wishing to

purchase the property must individually assert ownership of the property to the applicant. Also, if anyone else dispute arises individual rights over it, they can settle it before the appropriate competent court. The Directorate of Town and Country Planning Department is not the right organization to decide this.

6. As per TNCDBR-2019 the following fee and charges are collected as follows:

Additional Information	
Total Extent of the Proposed Layout	2.45 or 9954.00 sqm
No of Plots	
Layout Road Area Handed over to Local body	3501.97 Sq.m
TANGEDCO	35.47 Sq.m (0.59%)
Local Body	38.10 Sq.m (0.55%)

S.No	Description of Charges	Amount	Receipt No and Date
1	Scrutiny fee	14931	28/08/2023
2	OSR Fee	77424	03/11/2023
3	Centage Charges	18000.00	09/11/2023
4	Development Charges	14931.00	09/11/2023
5	Display Board Charges		
6	Satellite town charge		

GOVERNMENT OF TAMILNADU
TRUTH ALONE TRIUMPH

Joint Director/Deputy Director/Assistant Director(i/c)
District Town and Country Planning,


Cuddalore District.

Enclosure

1.Layout original map and Condition – 2 set

Signature valid

Signed by: Assistant Director
Location:Cuddalore
Date:2023.11.21 12:56:22

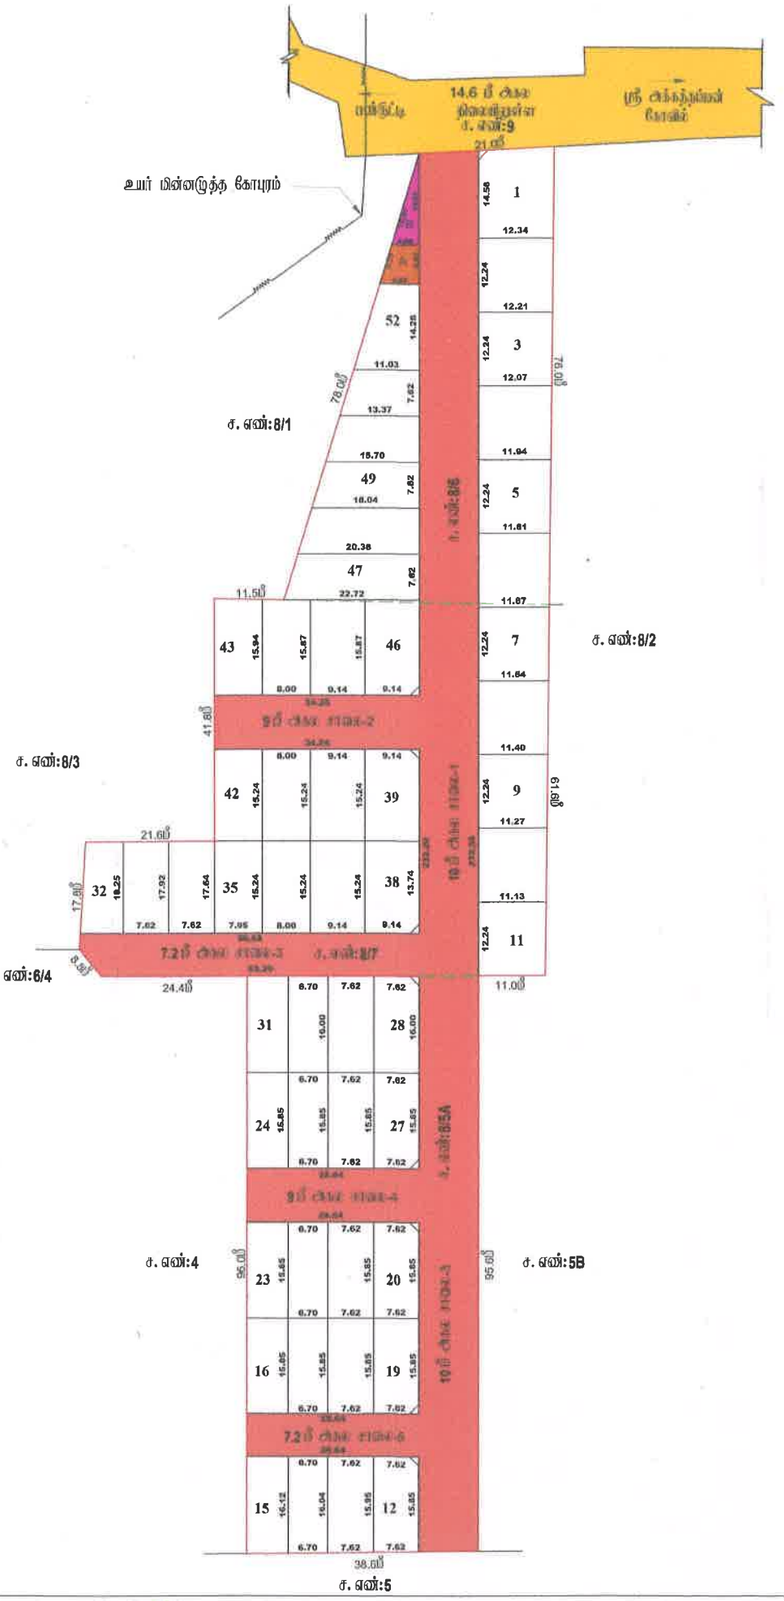

நகர் ஊரமைப்புத்துறை

மாவட்ட நகர் ஊரமைப்பு அலுவலகம் - கடலூர் மாவட்டம்

உத்தேச குடியிருப்பு மனைப்பிரிவிற்கான தொழிற்நுட்ப ஒப்புதல் வரைபடம்

மாவட்டம்	-	கடலூர்
வட்டம்	-	பண்ருட்டி
நகராட்சி	-	பண்ருட்டி
கிராமம்	-	திருவதிகை
சர்வே எண் ''	-	**8/5A,6,7**
இணையதள எண்	-	**CKBI1QO5 /2023/** க.மா
அளவு	-	1 அங்குலம் 33 அடி (1:400)
மனைப்பிரிவு இடத்தின் பரப்பு	-	2.45 ஏக்கர் / 9954.00 ச.மீ / 107105.04 ச.அடி
கோரிய மனைகள்	-	55
ஒதுக்கிய மனைகள்	-	52

குறிப்பு:-

பூங்கா - பூங்காவிற்கு பதிலாக (10.11%) உள்ளாட்சிக்கு அரசு வழிகாட்டி மதிப்பின்படி செலுத்து தொகை செலுத்தப்பட்டது.

பொது உபயோக ஒதுக்கீடு:

உள்ளாட்சிக்கு பரப்பு (A)	-	38.10 ச.மீ / 409.95 ச.அடி (0.55%)
மின்சார துறை பரப்பு (B)	-	35.47 ச.மீ / 381.65 ச.அடி (0.59%)
உத்தேச சாலைகள்	-	3501.97 ச.மீ / 37681.19 ச.அடி
மனைப்பிரிவு எல்லை	-	
நிலையில் உள்ள சாலை	-	
கட்டிட வரம்பு	-	7.2மீ மற்றும் 9.0மீ சாலைகளுக்கு - 1.50மீ
மூலை முடக்கு	-	7.2மீ முதல் 12.0மீ வரை சாலைகளுக்கு - 1.50மீx1.50மீ

நிபந்தனைகள்:

1. இம்மனைப்பிரிவுக்கு ஊராட்சியில் இறுதி ஒப்புதல் வழங்கும் முன் இடம் எந்த நில ஆர்ஜிதம் செய்யப்படவில்லை என்றும், எந்த துறைக்காகவும் நில ஆர்ஜிதபட்டியல் மாவட்டவருவாய்த்துறை அலுவலருக்கு அனுபப்படவில்லை என்றும் உறுதி செய்து கொள்ள வேண்டும்.
2. அரசாணை எண்.71,ஊ.வ.துறை நாள். 16.6.2003-ன் படி சாலை ஒதுக்கீடுகளை உள்ளாட்சியே தானமாக பெற்றுக்கொண்டு பராமரிக்க வேண்டும் என்றும், நில உரிமம் குறித்து உள்ளாட்சியே முழுப்பொறுப்பு என்றும் தெரிவிக்கப்படுகிறது.
3. நில உரிமம் குறித்து வழங்கப்பட்ட சான்றுகள் (ம) பரிசீலனைக்கு சமர்ப்பிக்கப்பட்ட ஆவணங்கள் சரியானவையல்ல என அறியப்பட்டால் (அ) மனைப்பிரிவிற்கு தொழில் நுட்ப ஒப்புதல் வழங்கியதால் பாதிப்பு ஏற்படக்கூடிய சூழ்நிலை ஏற்படின் இம்மனைப்பிரிவிற்கு வழங்கப்பட்ட தொழில் நுட்ப ஒப்புதல் எவ்வித முன்னறிவிப்பின்றி நகர் ஊரமைப்பு இயக்குநர் அவர்களால் ரத்து செய்யப்படும்.
4. இவ்வலுவலகத்தால் தொழில் நுட்ப ஒப்புதல் அளிக்கப்படும் மனைப்பிரிவு மனைகள் வாங்கும் ஒவ்வொரு மனுதாரருக்கும் ஒப்புதல் அளிக்கப்பட்ட மனைப்பிரிவு வரைபட நகல் வழங்கப்பட வேண்டும்.
5. இவ்வலுவலகத்தால் தொழில் நுட்ப ஒப்புதல் அளிக்கப்படும் மனைப்பிரிவு வரைபடத்தினை பொதுமக்கள் பார்வைக்காக சம்மந்தப்பட்ட இடத்தில் 6"0" ஓ 4"0" என்ற அளவுக்கு குறையாமல் காங்கீரீட் பலகையில் வரைந்து வைக்கப்படவேண்டும்.
6. உத்தேச மனைப்பிரிவின் ஊடே மின்கம்பி பாதை செல்லுமாயின் சாலையின் போக்கிற்கு ஏற்ப தன் சொந்த செலவில் மாற்றியமைக்கப்பட வேண்டும்.
7. பிரஸ்தாப மனைப்பிரிவில் நீர்நிலைகள் ஏதும் இல்லையென மனுதாரரிடம் இருந்து பெறப்பட்ட உறுதிமொழியின் அடிப்படையில் ஒப்புதல் வழங்கப்படுகிறது.

சிறப்பு நிபந்தனை:

நகர் ஊரமைப்புத்துறை சட்ட பூர்வமாக தொழில் நுட்ப அனுமதி (அ) திட்ட அனுமதி அளிப்பதன் மூலம் விண்ணப்பதாரின் பேரில் உள்ள நில உரிமையை உறுதிபடுத்தவில்லை தொழில் நுட்ப அனுமதி (அ) திட்ட அனுமதி அளிப்பதற்கு முன்பு விண்ணப்பதாரின் விண்ணப்பத்துடன் சமர்ப்பித்த ஆவணங்களில்(கிரையப்பத்திரம், குத்தகை பத்திரம், பட்டா, தானப்பத்திரம் பொது அதிகார பத்திரம் மேலும் பல)விண்ணப்பதாரர் வளர்ச்சி செய்ய உரிமை உள்ளதா என்று பார்க்கப்படுகிறது.

சொத்தினை வாங்க விரும்பும் எந்த நபரும் விண்ணப்பதாரருக்கு சொத்தின் மீது உள்ள உரிமையை தனியாக உறுதிபடுத்திக்கொள்ள வேண்டும். மேலும் அதன் மேல் வேறு யாரேனும் தனிநபர் உரிமை கோரினால் அவர்கள் பொருத்தமான தகுதியுள்ள நீதிமன்றத்தின் முன் தீர்த்துக் கொள்ளலாம். இதனை முடிவு செய்ய நகர் ஊரமைப்புத்துறை பொருத்தமான அமைப்பு அல்ல.

ம.வ./ ந.ஊ.உ.இ(க.மா)எண்: 127 / 2023

உதவி இயக்குனர்
மாவட்ட நகர் ஊரமைப்பு அலுவலகம்
கடலூர் மாவட்டம்.

Signature valid



our services doesn't just end there

Buying & Selling Services

Property Buying Assistance, Property Selling Support, Market Price Analysis, Owner Outreach and Negotiation.

Legal & Documentation Services

Certified EC, Patta, legal opinions, property verification, due diligence, litigation solutions, and legal heir certificates.

Property Development & Approvals

Building plan approvals, construction, layout and sub-division approvals, zone conversion, and occupancy certification.

NRI & Investment Services

Escrow Services, Rentals, Litigation Solutions, Property Valuation and Property Management

Compliance & Special Services

Demolition, Vaasthu checks, regularization of unauthorized buildings, and office space solutions.



empowering your real estate decisions with smart tools

Property Valuation & Cost Estimation

Guideline Value, Apartment Composite Value, Stamp Duty & Registration Fees Calculator, Building Value Calculator, Capital Gains Calculator, Area Unit Converter, Length Unit Converter

Ownership, Compliance & Legal Verification

Encumbrance Certificate (EC) Search, Find Your SRO, Temple Property Check, WAQF Property Check, View Patta/Chitta, View FMB, Patta Analyzer, EC Analyzer

Zoning & Land Use Analysis

Land Use Zone Finder, CRZ Zone Check, Aquifer Zone Check, CBA Check, EWS Check, Road Width Check, Proposed Road Widening Check, FSI Calculator

Property Documentation & Workflow Tools

Forms & Templates, Document Generator, Document Translation, Dictionary

Vastu & Property Management Tools

Home Vastu Shastra, Plot Vastu Shastra, Property Management

Verified RealEstate™

We're honored to be part of your real estate journey

3/350/2 Mettukuppam,
OMR Thoraipakkam,
Chennai, India

hello@verified.realestate
+91 9996 12 9996
www.verified.realestate